

PROPERTY DESCRIPTION.
LOT 4 ON SP 173381.
PARISH OF MORANBAH.
COUNTY OF GROSVENOR
LOCAL AUTHORITY: ISAAC REGIONAL COUNCIL.
SITE AREA: 3773m2

AREA.
COMMUNITY OPEN SPACE. 492m2
PRIVATE OPEN SPACE. 768m2
DRIVEWAY 850m2



5,000
2,400
POS
12m2
PRIVATE OPEN SPACE

SITE PLAN. GROUND FLOOR
1 : 200 @ A1.

rust
architecture
design

po box 353
mermaid beach
queensland
tel (07) 55 546798
fax (07) 55 545119
office@rad.net.au


COPYRIGHT
THIS DRAWING REMAINS THE PROPERTY OF RUST ARCHITECTURE
DESIGN AND IS PROVIDED FOR THE USE AS DESCRIBED ABOVE AND
NOT BE LOANED, REPRODUCED OR REPRODUCED IN WHOLE OR IN PART WITHOUT
WRITTEN PERMISSION
CONTRIBUTOR'S COPY WITH THE PROVISIONS
OF THE BUILDING CODE OF AUSTRALIA, N.S.W., A.C.
REQUIREMENTS OF THE LOCAL AUTHORITY.
USE FIGURED DIMENSIONS ONLY. DO NOT SCALE.
REPORT ANY DISCREPANCIES IMMEDIATELY FOR
CLARIFICATION. VERIFY ALL DIMENSIONS ON SITE
PRIOR TO ORDERING OR SHOP FABRICATION.

JOB NUMBER: 2250.8
AMENDMENT:
REVISED DA ISSUE. 12.12.11.
REVISED DA ISSUE. 06.02.12.

CLIENT: V.C. DEGUARA HOLDINGS PTY LTD.
PROJECT: LOT 4. GROSVENOR DRIVE, MORANBAH, QLD.
TITLE: DEVELOPMENT APPLICATION TO ULDA.

DATE: 06.02.12.
SCALE: 1 : 200.
ISSUE: B
DWG NO.: DA 1.1

DISCLAIMER - SUBJECT TO CHANGE.
Design Development ONLY and Subject
to all Authority Approvals, Consultant Input
and Contractor D & C Process.

 

Any clothesline located
with front yard are to
be screened from view
of Grosvenor Dr or
Locker Dr.

AMENDED IN RED
25 MAY 2012
By: Matt Toon (name)
of the ULDA

PLANS AND DOCUMENTS
referred to in the ULDA
APPROVAL dated 30/5/12

PROPERTY DESCRIPTION
LOT 4 ON SP 173381
PARISH OF MORANBAH
COUNTY OF GROSVENOR
LOCAL AUTHORITY, ISAAC REGIONAL COUNCIL
SITE AREA 3773m2



SITE PLAN. FIRST FLOOR
1 : 200 @ A1.

rust
architecture
design

po box 353
mermaid beach
queensland
tel (07) 55 546798
fax (07) 55 545119
office@rad.net.au

COPYRIGHT
THIS DRAWING REMAINS THE PROPERTY OF RUST ARCHITECTURE DESIGN AND IS PROVIDED FOR THE USE AS DESCRIBED ABOVE AND MAY NOT BE USED OR REPRODUCED IN WHOLE OR IN PART WITHOUT WRITTEN PERMISSION
CONTRACTOR SHALL COMPLY WITH THE PROVISIONS OF THE BUILDING CODE OF AUSTRALIA, TRAD A.C.
THESE DRAWINGS AND ANY BIDDING OR
REQUIREMENTS OF THE LOCAL AUTHORITY
USE REQUIRED DISCREPANCIES IMMEDIATELY FOR
CLARIFICATION. VERIFY ALL DIMENSIONS ON SITE
PRIOR TO ORDERING OR SHOP FABRICATION.

JOB NUMBER: 2250.8
AMENDMENT:
REVISED DA ISSUE. 12.12.11.
REVISED DA ISSUE. 06.02.12.

CLIENT: V.C. DEGUARA HOLDINGS PTY LTD.
PROJECT: LOT 4, GROSVENOR DRIVE, MORANBAH, QLD.
TITLE: DEVELOPMENT APPLICATION TO ULDA.


DATE: 06.02.12.
SCALE: 1 : 200.
ISSUE: B
DWG NO.: DA 1.2



DISCLAIMER - SUBJECT TO CHANGE.
Design Development ONLY and Subject
to all Authority Approvals, Consultant Input
and Contractor D & C Process.




PLANS AND DOCUMENTS
referred to in the ULDA
APPROVAL dated 30/5/12

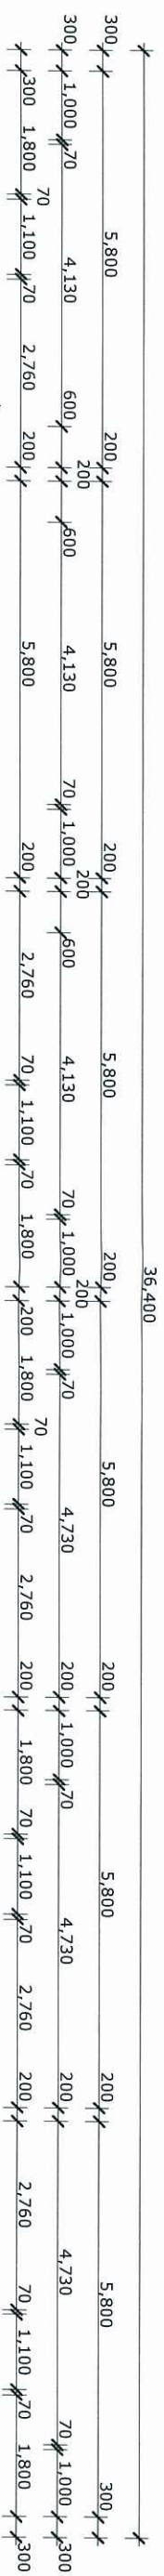

NOTE.
PRIVATE OPEN SPACE. (BALCONY)
MINIMUM 1.2 METRES WIDE.
MINIMUM 5m2.

NOTE. FIRE SEPARATION IN ACCORDANCE WITH BCA VOLUME 2. PART 3.7.1. FIRE SEPARATION.	NOTE. SOUND INSULATION IN ACCORDANCE WITH BCA VOLUME 2. PART 3.8.6. SOUND INSULATION. SOUND INSULATION BETWEEN FIRST FLOOR LIVING AND GROUND FLOOR BEDROOM 2. TO FUTURE DETAIL
---	--

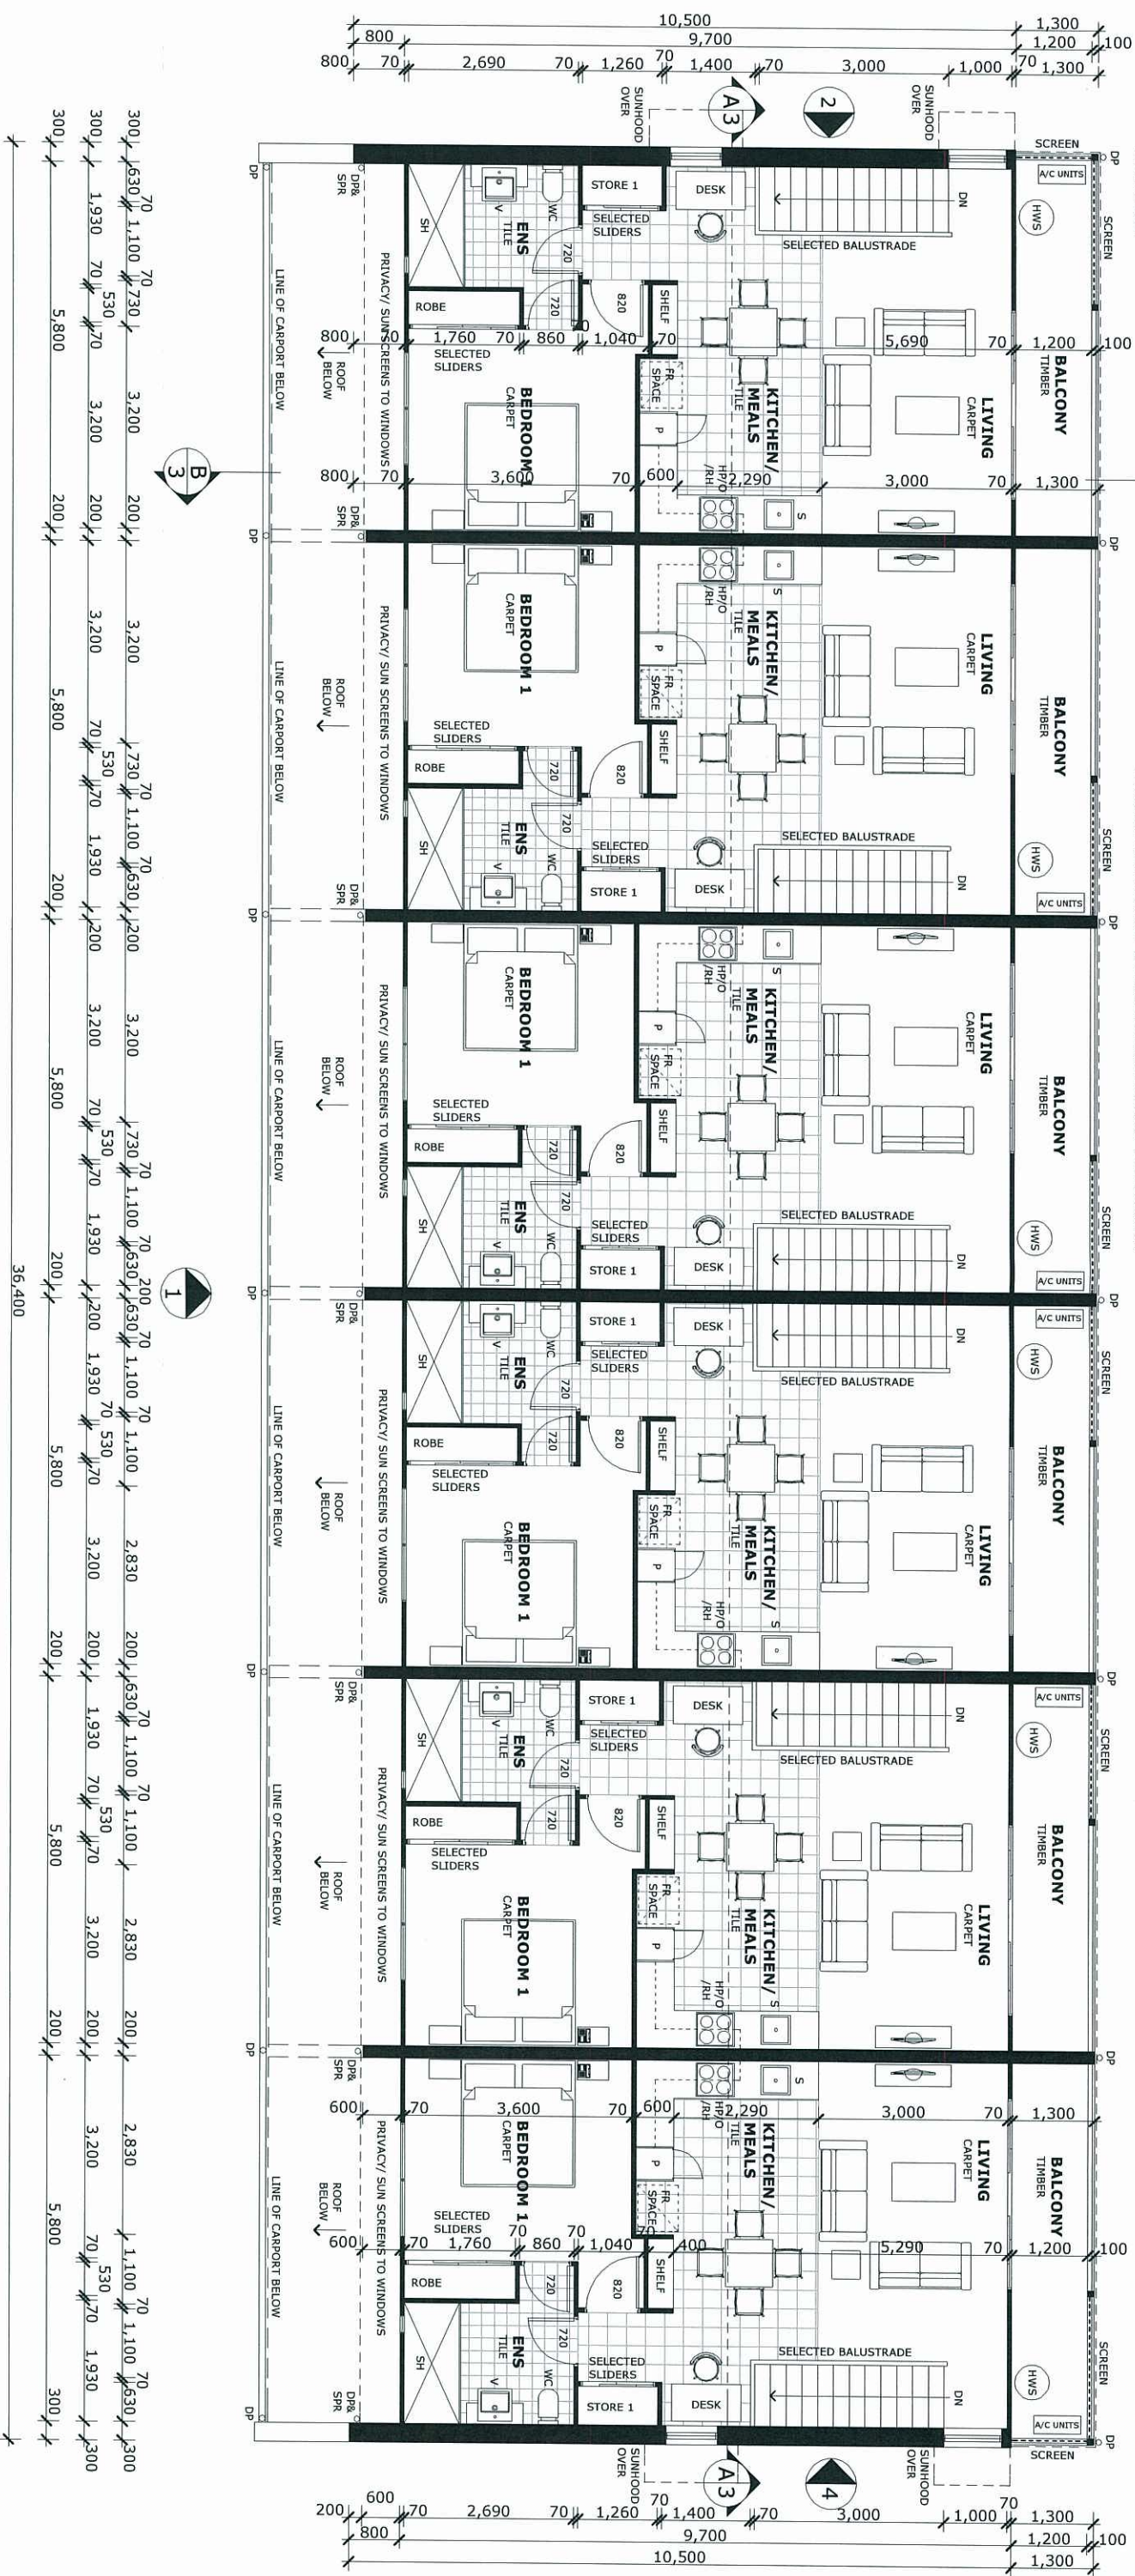

**BLOCK A. UNITS 1, 2, 3, 4, 5, 6.
FIRST FLOOR PLAN.**

1:100@A3.

DISCLAIMER - SUBJECT TO CHANGE.
Design Development ONLY and Subject to all Authority Approvals, Consultant Input and Contractor D & C Process.

rust architecture design

po box 3553
memorial beach
queensland
tel (07) 55 5467 98
fax (07) 55 5451 19
office@ad.net.au

COPYRIGHT

THIS DRAWING REMAINS THE PROPERTY OF RUSTI+KUPCHENKO ARCHITECTS AND IS PROVIDED FOR THE USE AS DESCRIBED ABOVE AND MAY NOT BE USED OR REPRODUCED IN WHOLE OR IN PART WITHOUT WRITTEN PERMISSION FROM RUSTI+KUPCHENKO ARCHITECTS. ANY COMPLIANCE WITH THE PROVISIONS OF THE BUILDING CODE OF AUSTRALIA, T.R.A.A.C, AUSTRALIAN STANDARD AND ANY BYLAWS OR REQUIREMENTS OF THE LOCAL AUTHORITY. USE FIGURED DIMENSIONS ONLY, DO NOT SCALE. DIMENSIONS ARE GIVEN IN METERS. FOR CLARIFICATION, VERIFY ALL DIMENSIONS ON SITE PRIOR TO ORDERING OR SHOP FABRICATION.

JOB NUMBER: 2250.8

AMENDMENT:

REVISED DA ISSUE. 12.12.11
REVISED DA ISSUE. 06.02.12

CLIENT: V.C. DEGUARA HOLDINGS PTY LTD.

PROJECT:
LOT 4. GROSVENOR DRIVE, MORANBAH. QLD.

TITLE: DEVELOPMENT APPLICATION TO ULDA.

DATE: 06.02.12.


SCALE: 1 : 100.

ISSUE: B

DWG NO: DA 1.4

rad

PLANS AND DOCUMENTS
referred to in the ULDA
APPROVAL dated 30 / 5 /12

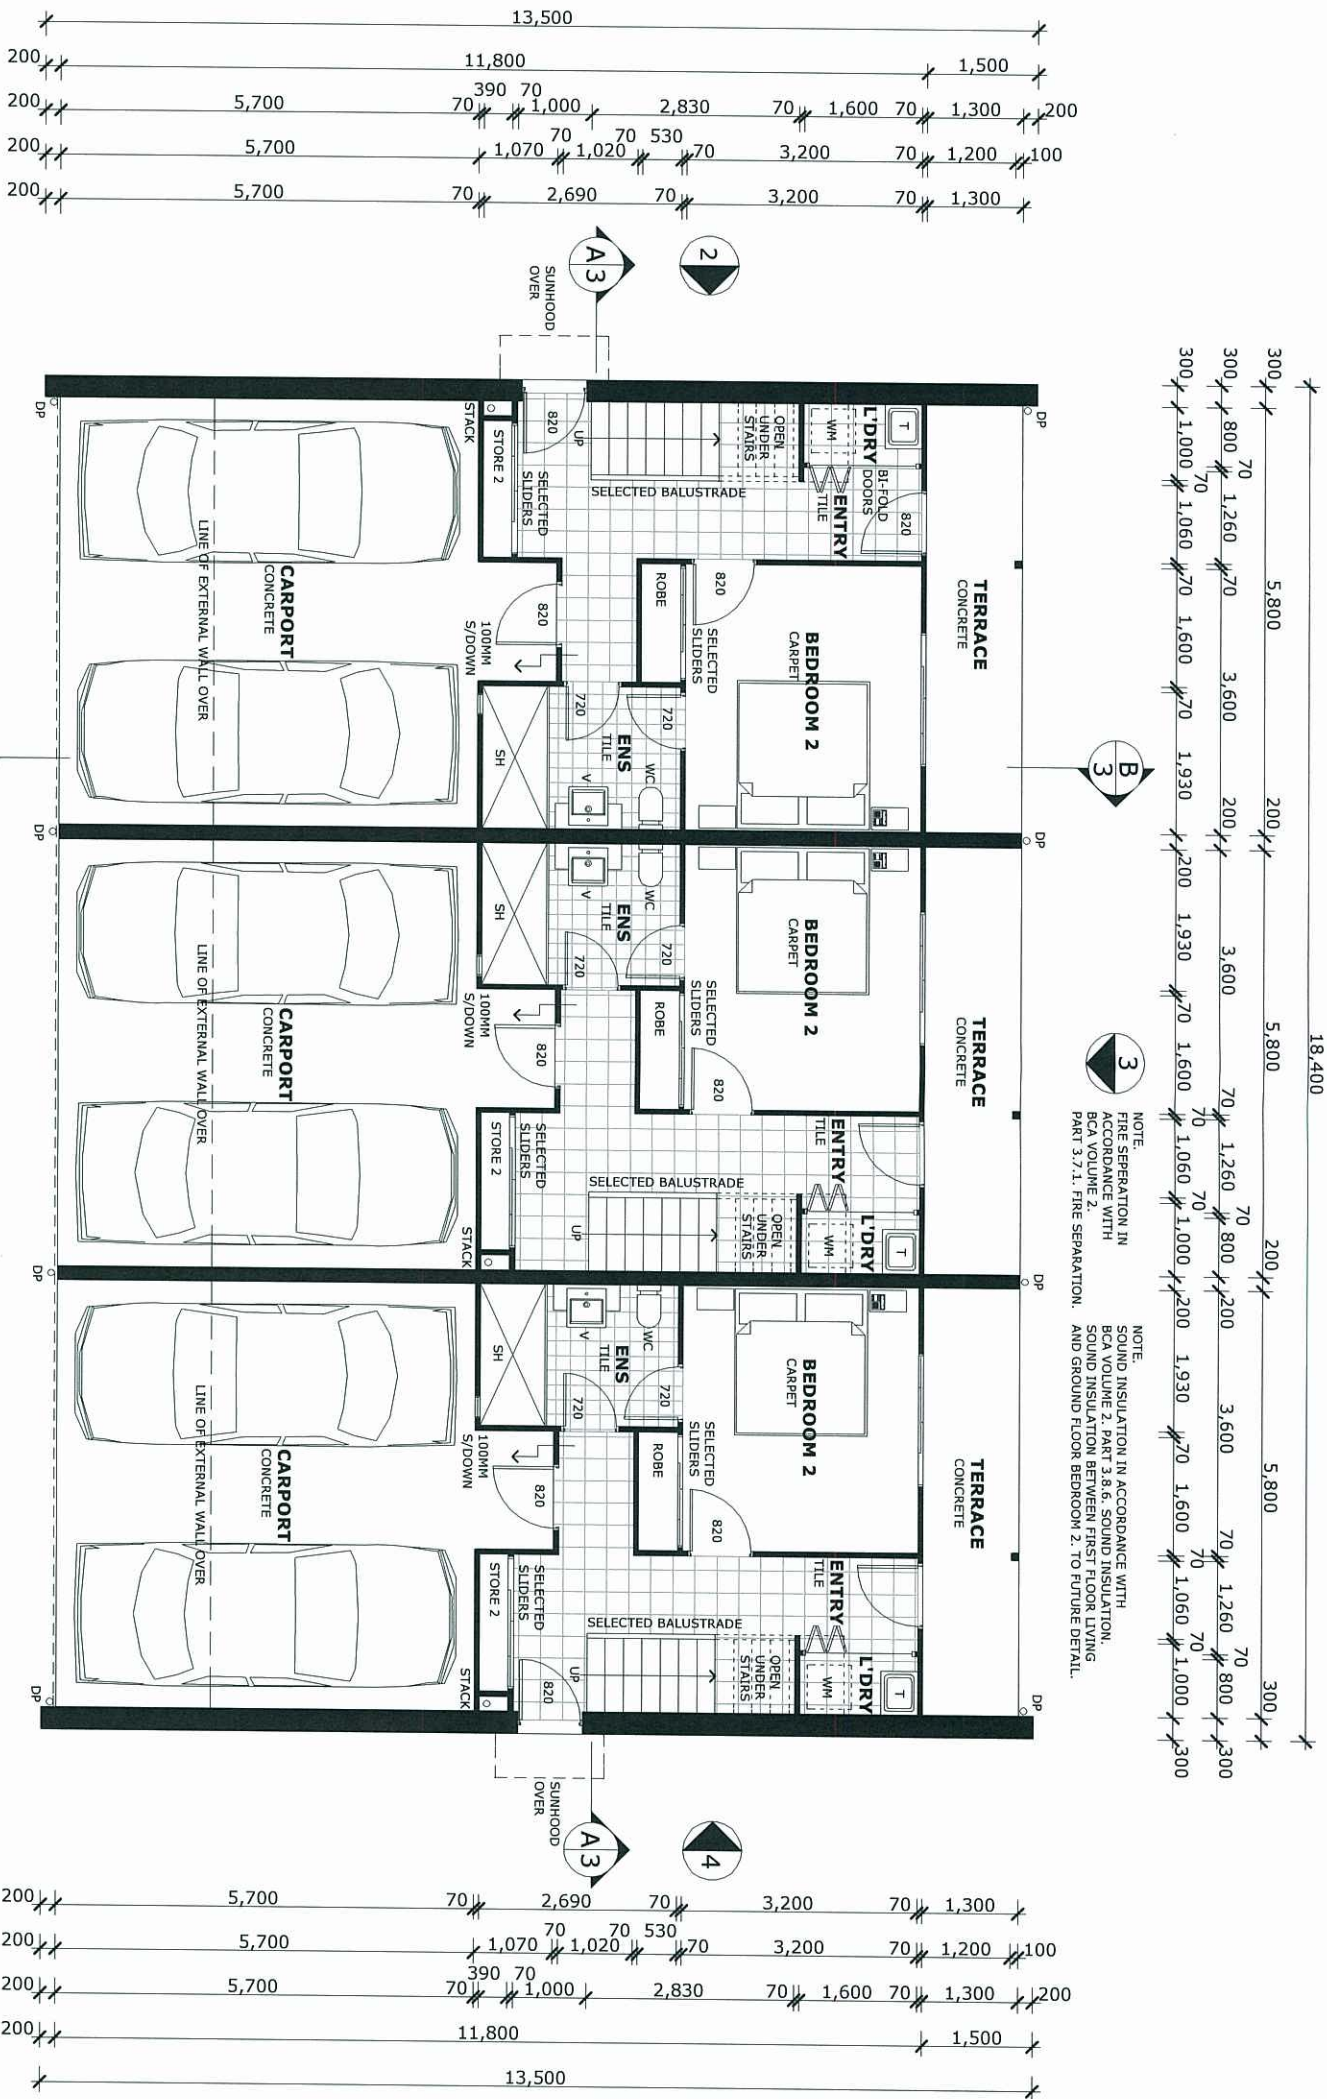

AREA SCHEDULE	
GROUND FLOOR LIVING	35.0m2
GARAGE	38.2
TERRACE	8.0
FIRST FLOOR LIVING	60.2
BALCONY	8.0m2

TOTAL AREA 149.4m2
BLOCK B. UNITS 7, 8, 9.
GROUND FLOOR PLAN.

1 : 1 0 0 @ A3.

rust
architecture
design

po box 353
mermaid beach
queensland
tel (07) 55 546798
fax (07) 55 545119
office@rad.net.au

COPYRIGHT
THIS DRAWING REMAINS THE PROPERTY OF RUST ARCHITECTURE
DESIGN AND IS PROVIDED FOR THE USE AS DESCRIBED ABOVE AND
MAY NOT BE USED OR REPRODUCED IN WHOLE OR IN PART WITHOUT
WRITTEN PERMISSION
OF THE BUILDING CODE OF AUSTRALIA, A.C.
AUSTRALIAN STANDARD AND ANY BYLAWS OR
REQUIREMENTS OF THE LOCAL AUTHORITY.
USE FIGURED DIMENSIONS ONLY. DO NOT SCALE.
REPORT ANY DISCREPANCIES IMMEDIATELY FOR
CLARIFICATION. VERIFY ALL DIMENSIONS ON SITE
PRIOR TO ORDERING OR SHOP FABRICATION.


JOB NUMBER: 2250.8
AMENDMENT:
REVISED DA ISSUE. 12.12.11
REVISED DA ISSUE. 06.02.12

CLIENT: V.C. DEGUARA HOLDINGS PTY LTD.
PROJECT: LOT 4. GROSVENOR DRIVE, MORANBAH. QLD.
TITLE: DEVELOPMENT APPLICATION TO ULDA.

DATE: 06.02.12.
SCALE: 1 : 100.
ISSUE: B
DWG NO: DA 1.5



DISCLAIMER - SUBJECT TO CHANGE.
Design Development ONLY and Subject
to all Authority Approvals, Consultant Input
and Contractor D & C Process.

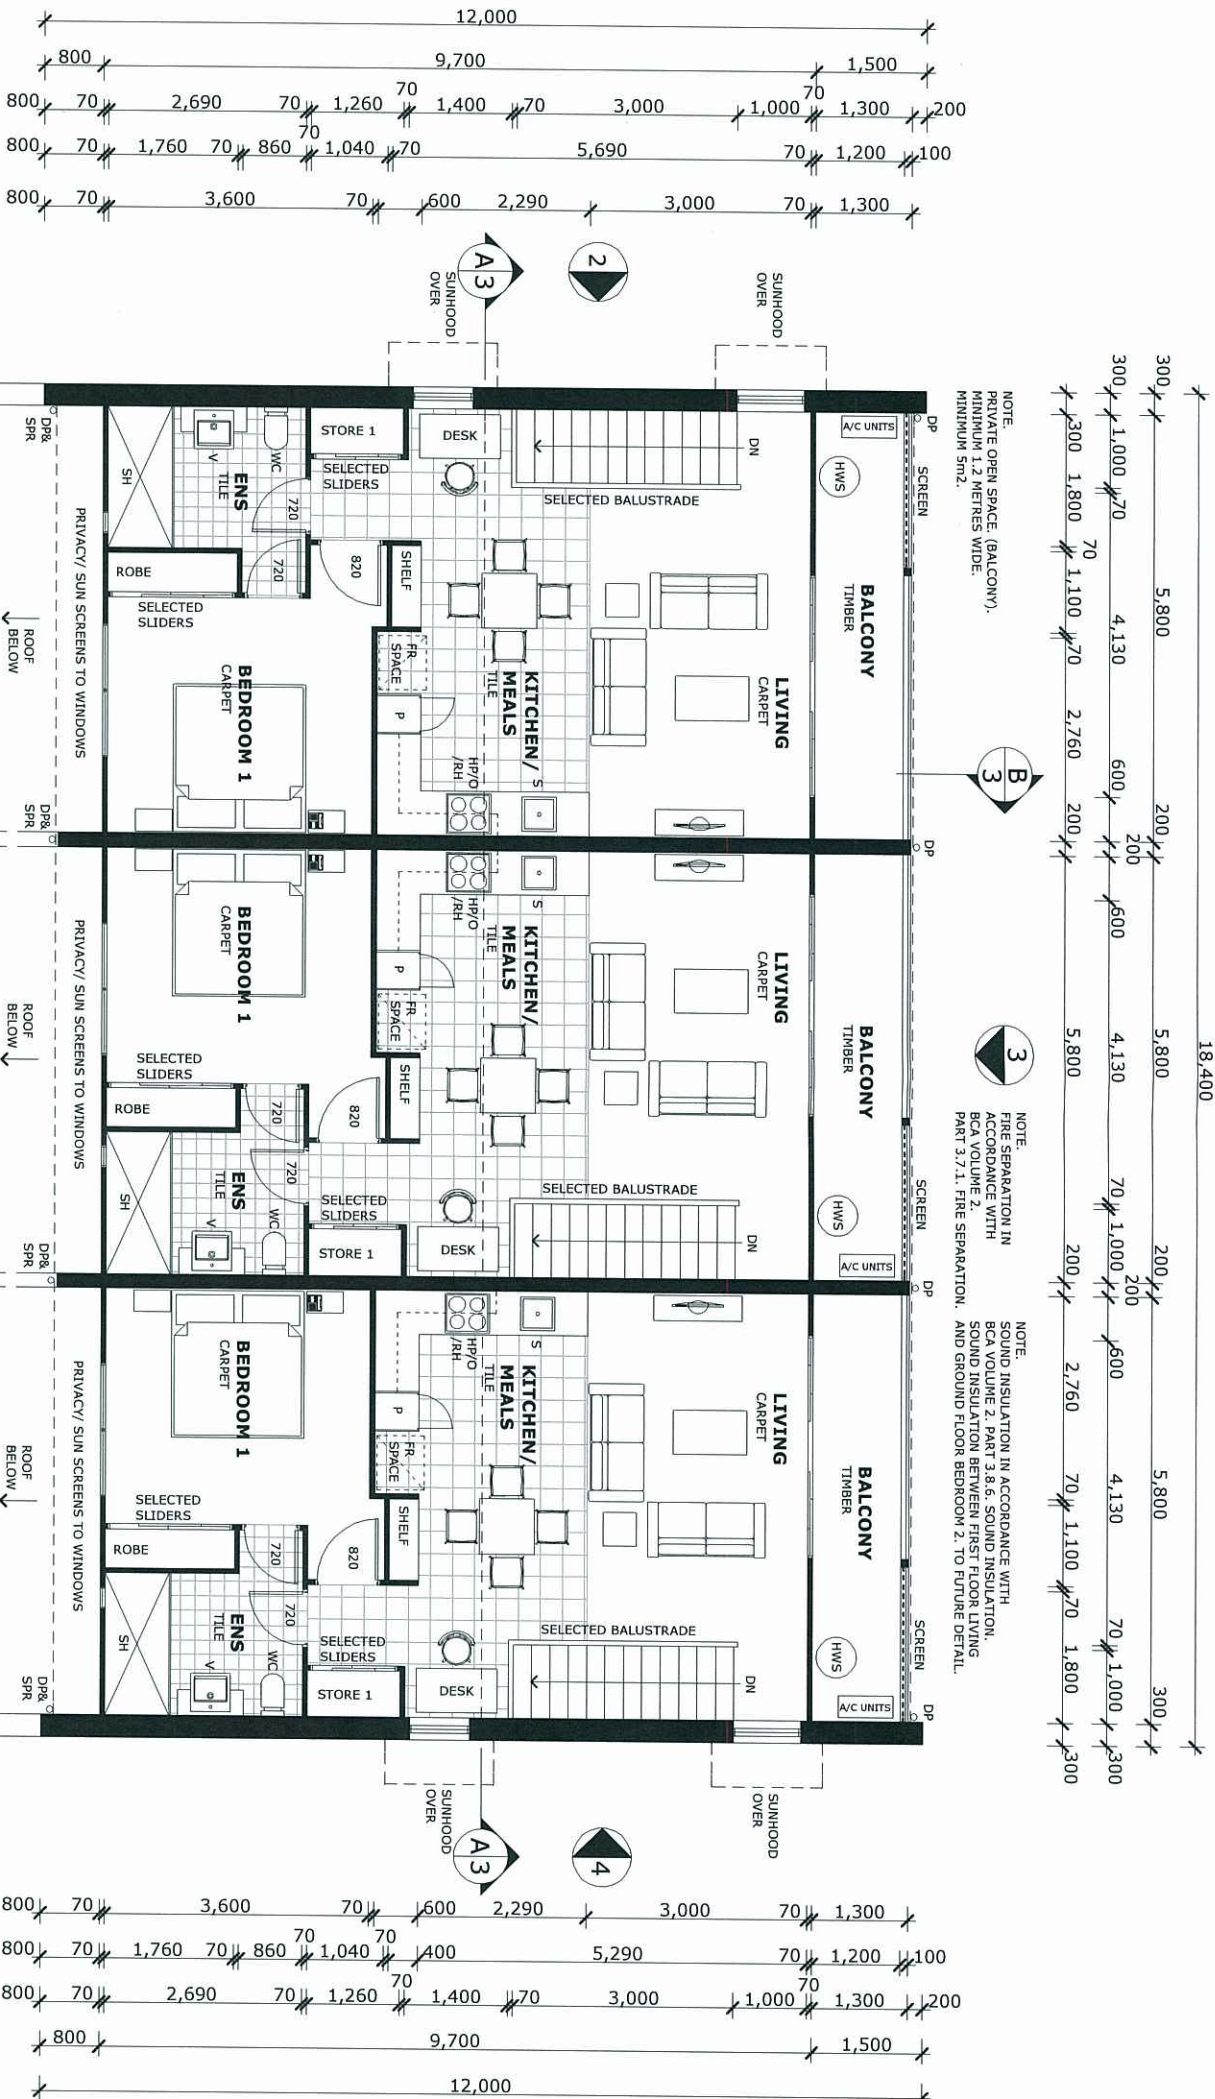

PLANS AND DOCUMENTS
referred to in the ULDA
APPROVAL dated 30 / 5 / 12

BLOCK B. UNITS 7, 8, 9.
FIRST FLOOR PLAN.

1 : 1 0 0 @ A3.

rust
architecture
design

po box 353
mermaid beach
queensland
tel (07) 55 546798
fax (07) 55 545119
office@rad.net.au

COPYRIGHT
THIS DRAWING REMAINS THE PROPERTY OF RUST ARCHITECTURE
DESIGN AND IS PROVIDED FOR THE USE AS DESCRIBED ABOVE AND
MAY NOT BE USED OR REPRODUCED IN WHOLE OR IN PART WITHOUT
WRITTEN PERMISSION
CONTRACTOR SHALL COMPLY WITH THE PROVISIONS
OF THE BUILDING CODE OF AUSTRALIA, T.R.A.D.A.C.
AND THE BUILDING CODE OF AUSTRALIA, T.R.A.D.A.C.
REQUIREMENTS AND THE LOCAL COUNCIL REQUIREMENTS
USE FIGURED DIMENSIONS ONLY DO NOT SCALE
REPORT ANY DISCREPANCIES IMMEDIATELY FOR
CLARIFICATION, VERIFY ALL DIMENSIONS ON SITE
PRIOR TO ORDERING OR SHOP FABRICATION.

JOB NUMBER: 2250.8
AMENDMENT:
REVISED DA ISSUE. 12.12.11
REVISED DA ISSUE. 06.02.12

CLIENT: V.C. DEGUARA HOLDINGS PTY LTD.
PROJECT: LOT 4. GROSVENOR DRIVE, MORANBAH. QLD.
TITLE: DEVELOPMENT APPLICATION TO ULDA.



DATE: 06.02.12.
SCALE: 1 : 100.
ISSUE: B
DWG NO: DA 1.6



DISCLAIMER - SUBJECT TO CHANGE.
Design Development ONLY and Subject
to all Authority Approvals, Consultant Input
and Contractor D & C Process.



NOTE:
FIRE SEPARATION IN ACCORDANCE WITH
BCA VOLUME 2, PART 3.7.1. FIRE SEPARATION,
AND GROUND FLOOR BEDROOM 2, TO FUTURE DETAIL.

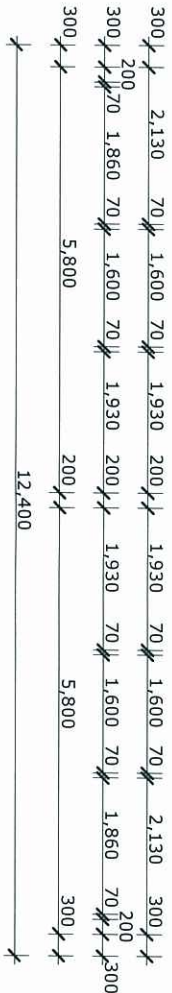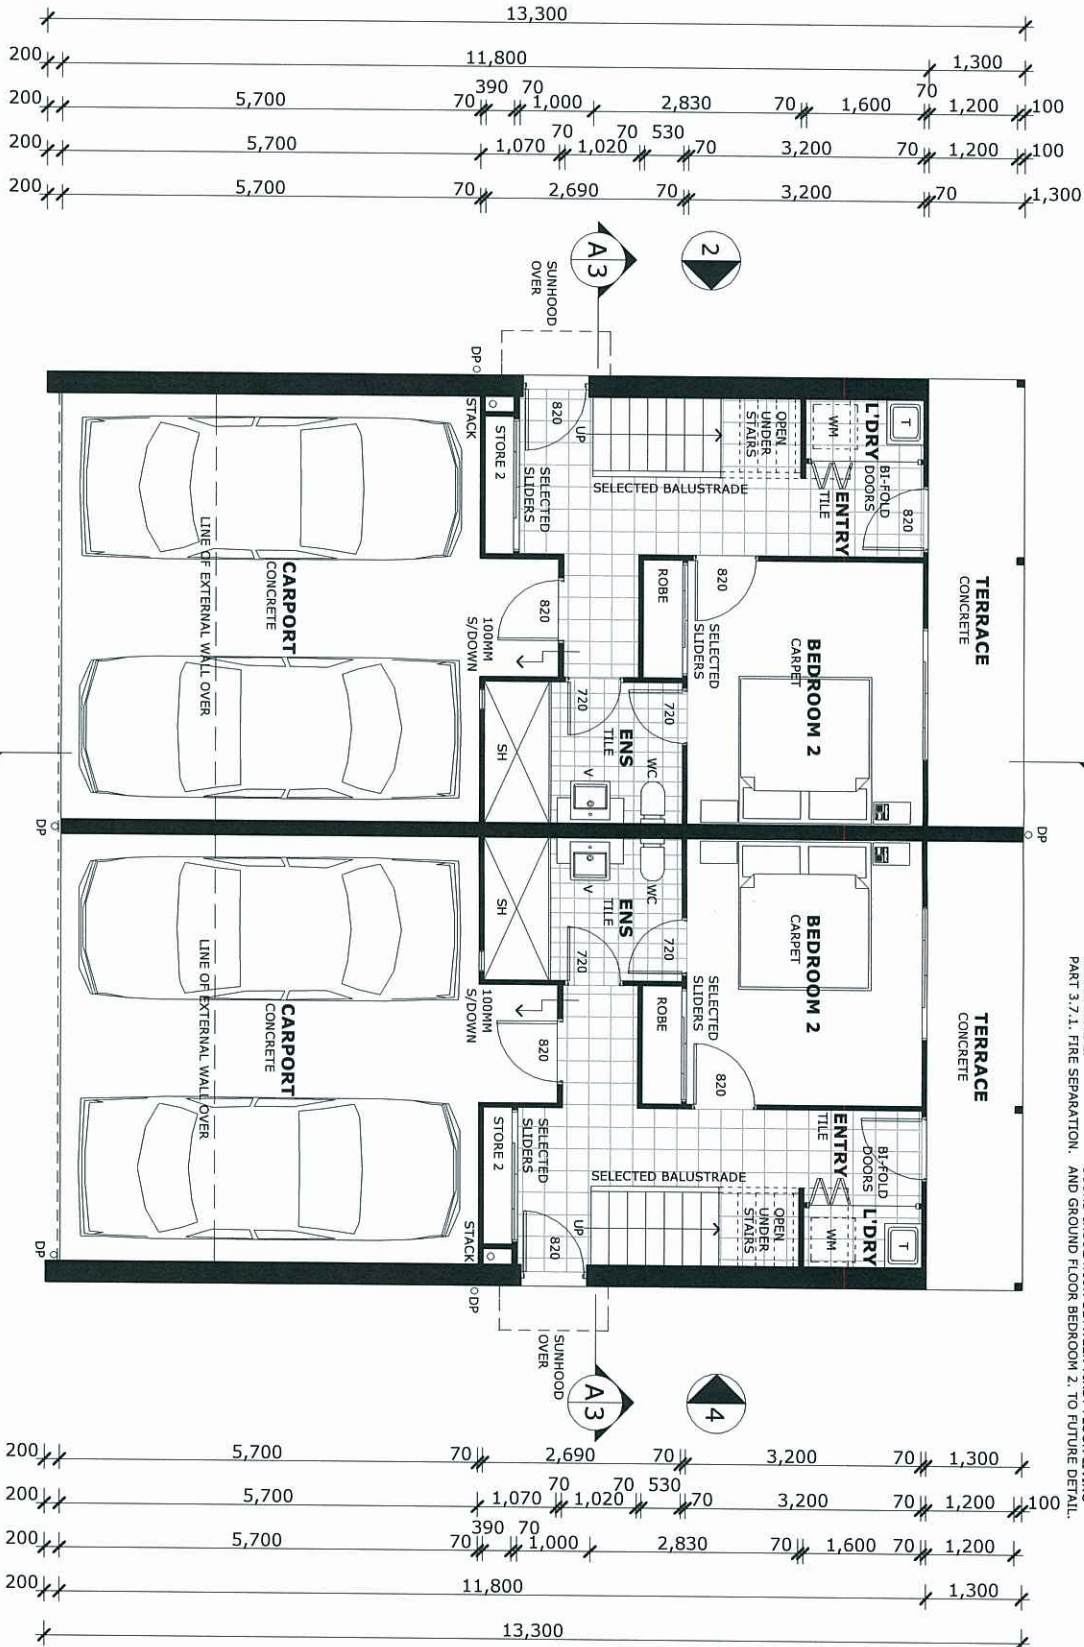

PLANS AND DOCUMENTS
referred to in the ULDA
APPROVAL dated 30 / 5 / 12

AREA SCHEDULE

GROUND FLOOR LIVING	35.0m ²
GARAGE	38.2
TERRACE	8.0
FIRST FLOOR LIVING	60.2
BALCONY	8.0m ²
TOTAL AREA	149.4m ²

BLOCK C. UNITS 10 & 11. GROUND FLOOR PLAN.

1 : 1 0 0 @ A3.

rust
architecture
design

po box 353
mermaid beach
queensland
tel (07) 55 546798
fax (07) 55 545119
office@rad.net.au

COPYRIGHT
THIS DRAWING REMAINS THE PROPERTY OF RUST ARCHITECTURE
DESIGN AND IS PROVIDED FOR THE USE AS DESCRIBED ABOVE AND
MAY NOT BE USED OR REPRODUCED IN WHOLE OR IN PART WITHOUT
WRITTEN PERMISSION
CONTRACTOR SHALL COMPLY WITH THE PROVISIONS
OF THE BUILDING CODE OF AUSTRALIA, T.R.A.D.A.C.
AUSTRALIAN STANDARD AND ANY BYLAWS OR
REQUIREMENTS OF THE LOCAL AUTHORITY.
USE FIGURED DIMENSIONS ONLY. DO NOT SCALE.
REVISIONS AND DIMENSIONS SHALL BE INDICATED BY
CLARIFICATION, VERIFY AND DIMENSION ON SITE
PRIOR TO ORDERING OR SHOP FABRICATION.


JOB NUMBER: 2250.8
AMENDMENT:
REVISED DA ISSUE. 12.12.11
REVISED DA ISSUE. 06.02.12
UNIT NUMBER'S CHANGED. 28.05.12

CLIENT: V.C. DEGUARA HOLDINGS PTY LTD.
PROJECT: LOT 4. GROSVENOR DRIVE, MORANBAH. QLD.
TITLE: DEVELOPMENT APPLICATION TO ULDA.

DATE: 06.02.12.
SCALE: 1 : 100.
ISSUE: C
DWG NO: DA 1.7



DISCLAIMER - SUBJECT TO CHANGE.
Design Development ONLY and Subject
to all Authority Approvals, Consultant Input
and Contractor D & C Process.

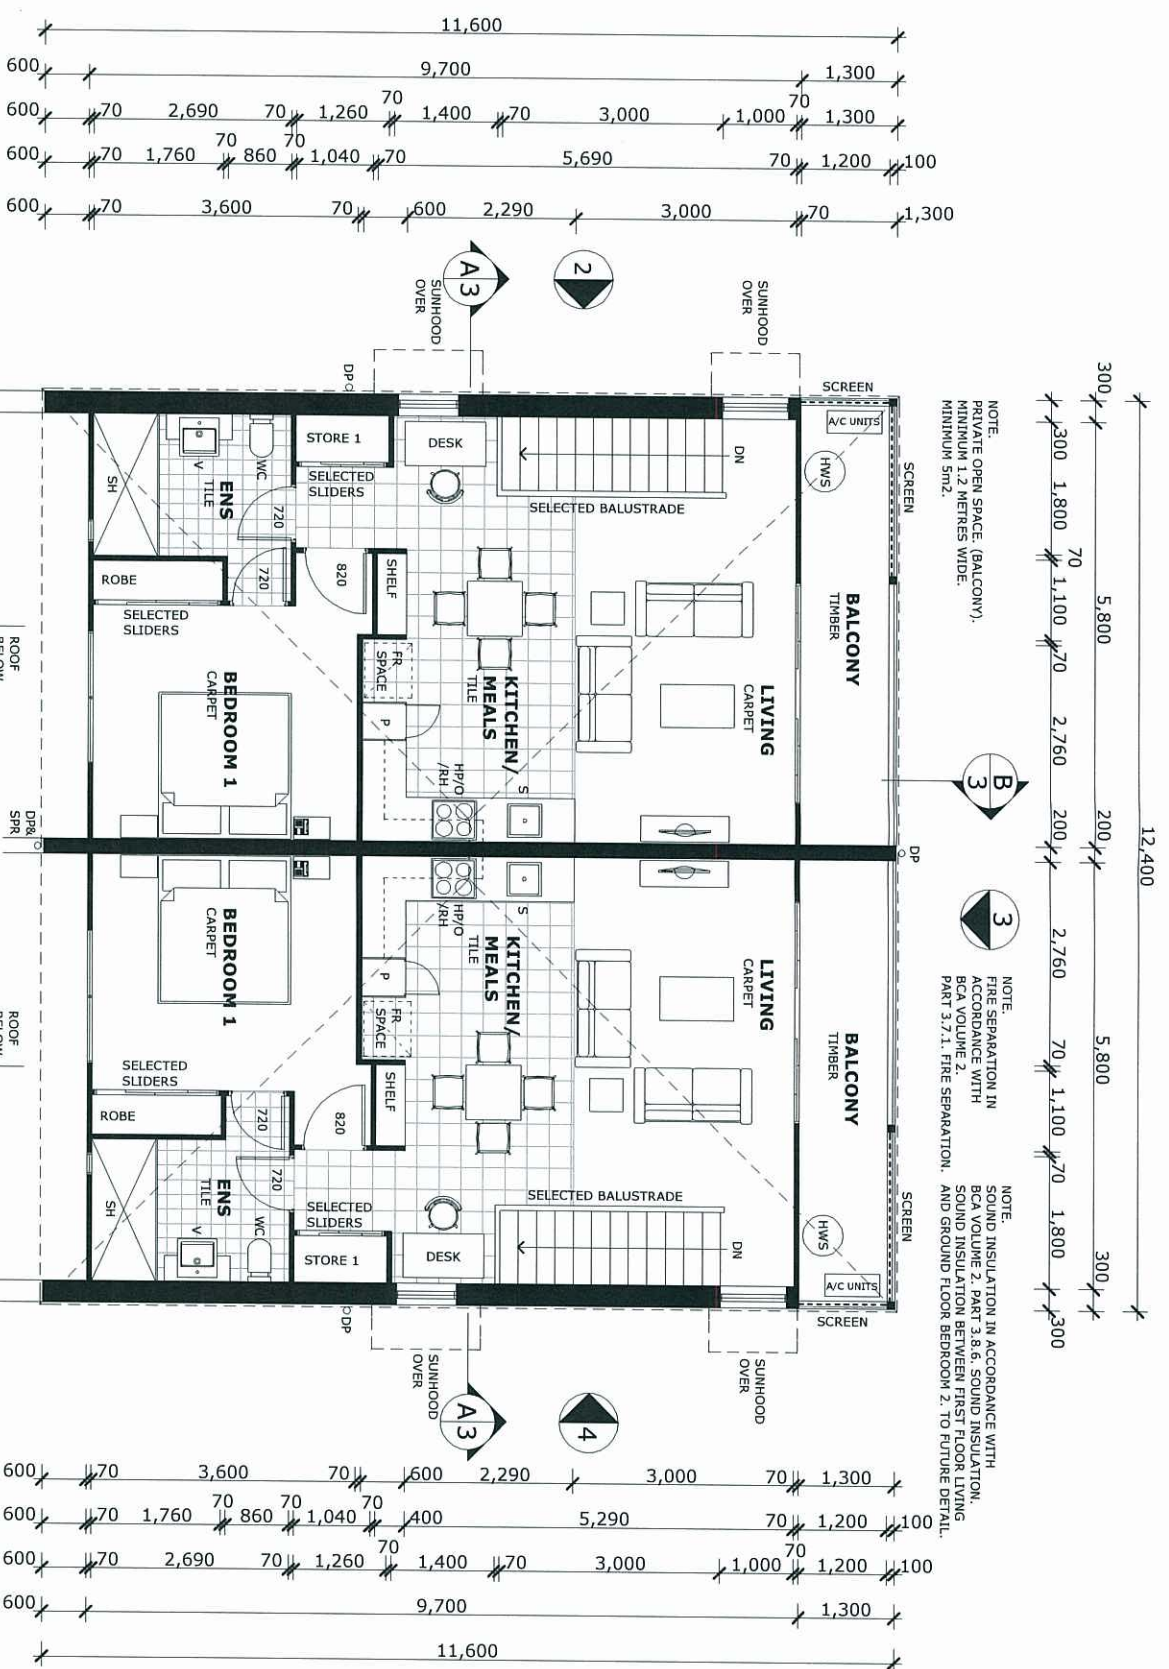

PLANS AND DOCUMENTS
referred to in the ULDA
APPROVAL dated 30 / 5 / 12

BLOCK C. UNITS 10 & 11.
FIRST FLOOR PLAN.

1 : 1 0 0 @ A3.

rust
architecture
design

copyright
THIS DRAWING REMAINS THE PROPERTY OF RUST ARCHITECTURE
DESIGN AND IS PROVIDED FOR THE USE AS DESCRIBED ABOVE AND
MAY NOT BE USED OR REPRODUCED IN WHOLE OR IN PART WITHOUT
WRITTEN PERMISSION
CONTRACTOR SHALL COMPLY WITH THE PROVISIONS
OF THE BUILDING CODE OF AUSTRALIA, T.R.A.D.A.C.
AUSTRALIAN STANDARD AND ANY BYLAWS OR
REQUIREMENTS OF THE LOCAL AUTHORITY.
USE FIGURED DIMENSIONS ONLY. DO NOT SCALE.
REVISIONS AND DIMENSIONS SHALL BE SHOWN IN
CLARIFICATION. VERIFY ALL DIMENSIONS ON SITE
PRIOR TO ORDERING OR SHOP FABRICATION.

JOB NUMBER: 2250.8
AMENDMENT:
REVISED DA ISSUE. 12.12.11
REVISED DA ISSUE. 06.02.12
UNIT NUMBER'S CHANGED. 28.05.12

CLIENT: V.C. DEGUARA HOLDINGS PTY LTD.
PROJECT: LOT 4. GROSVENOR DRIVE, MORANBAH. QLD.
TITLE: DEVELOPMENT APPLICATION TO ULDA.



DATE: 06.02.12.
SCALE: 1 : 100.
ISSUE: C
DWG NO: DA 1.8



DISCLAIMER - SUBJECT TO CHANGE.
Design Development ONLY and Subject
to all Authority Approvals, Consultant Input
and Contractor D & C Process.



NOTE: SOUND INSULATION IN ACCORDANCE WITH BCA VOLUME 2, PART 3.7.1, FIRE SEPARATION, AND GROUND FLOOR BEDROOM 2, TO FUTURE DETAIL.

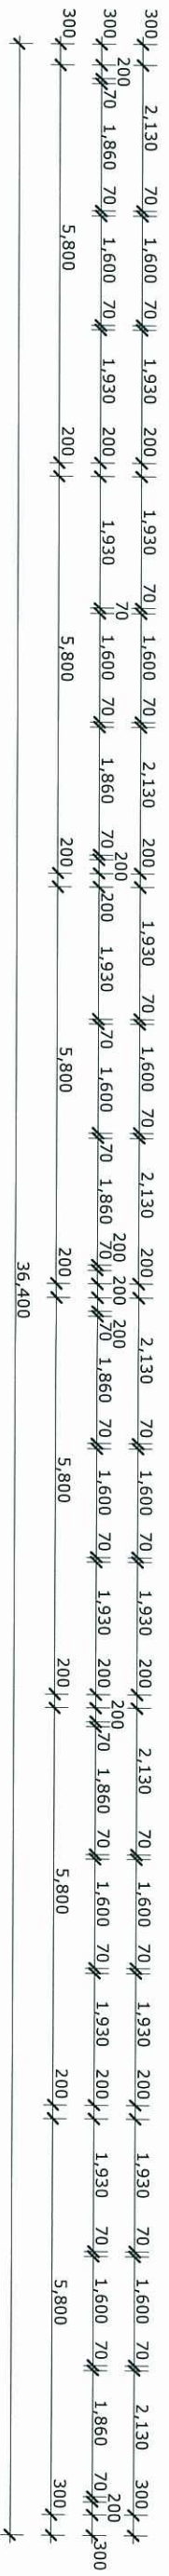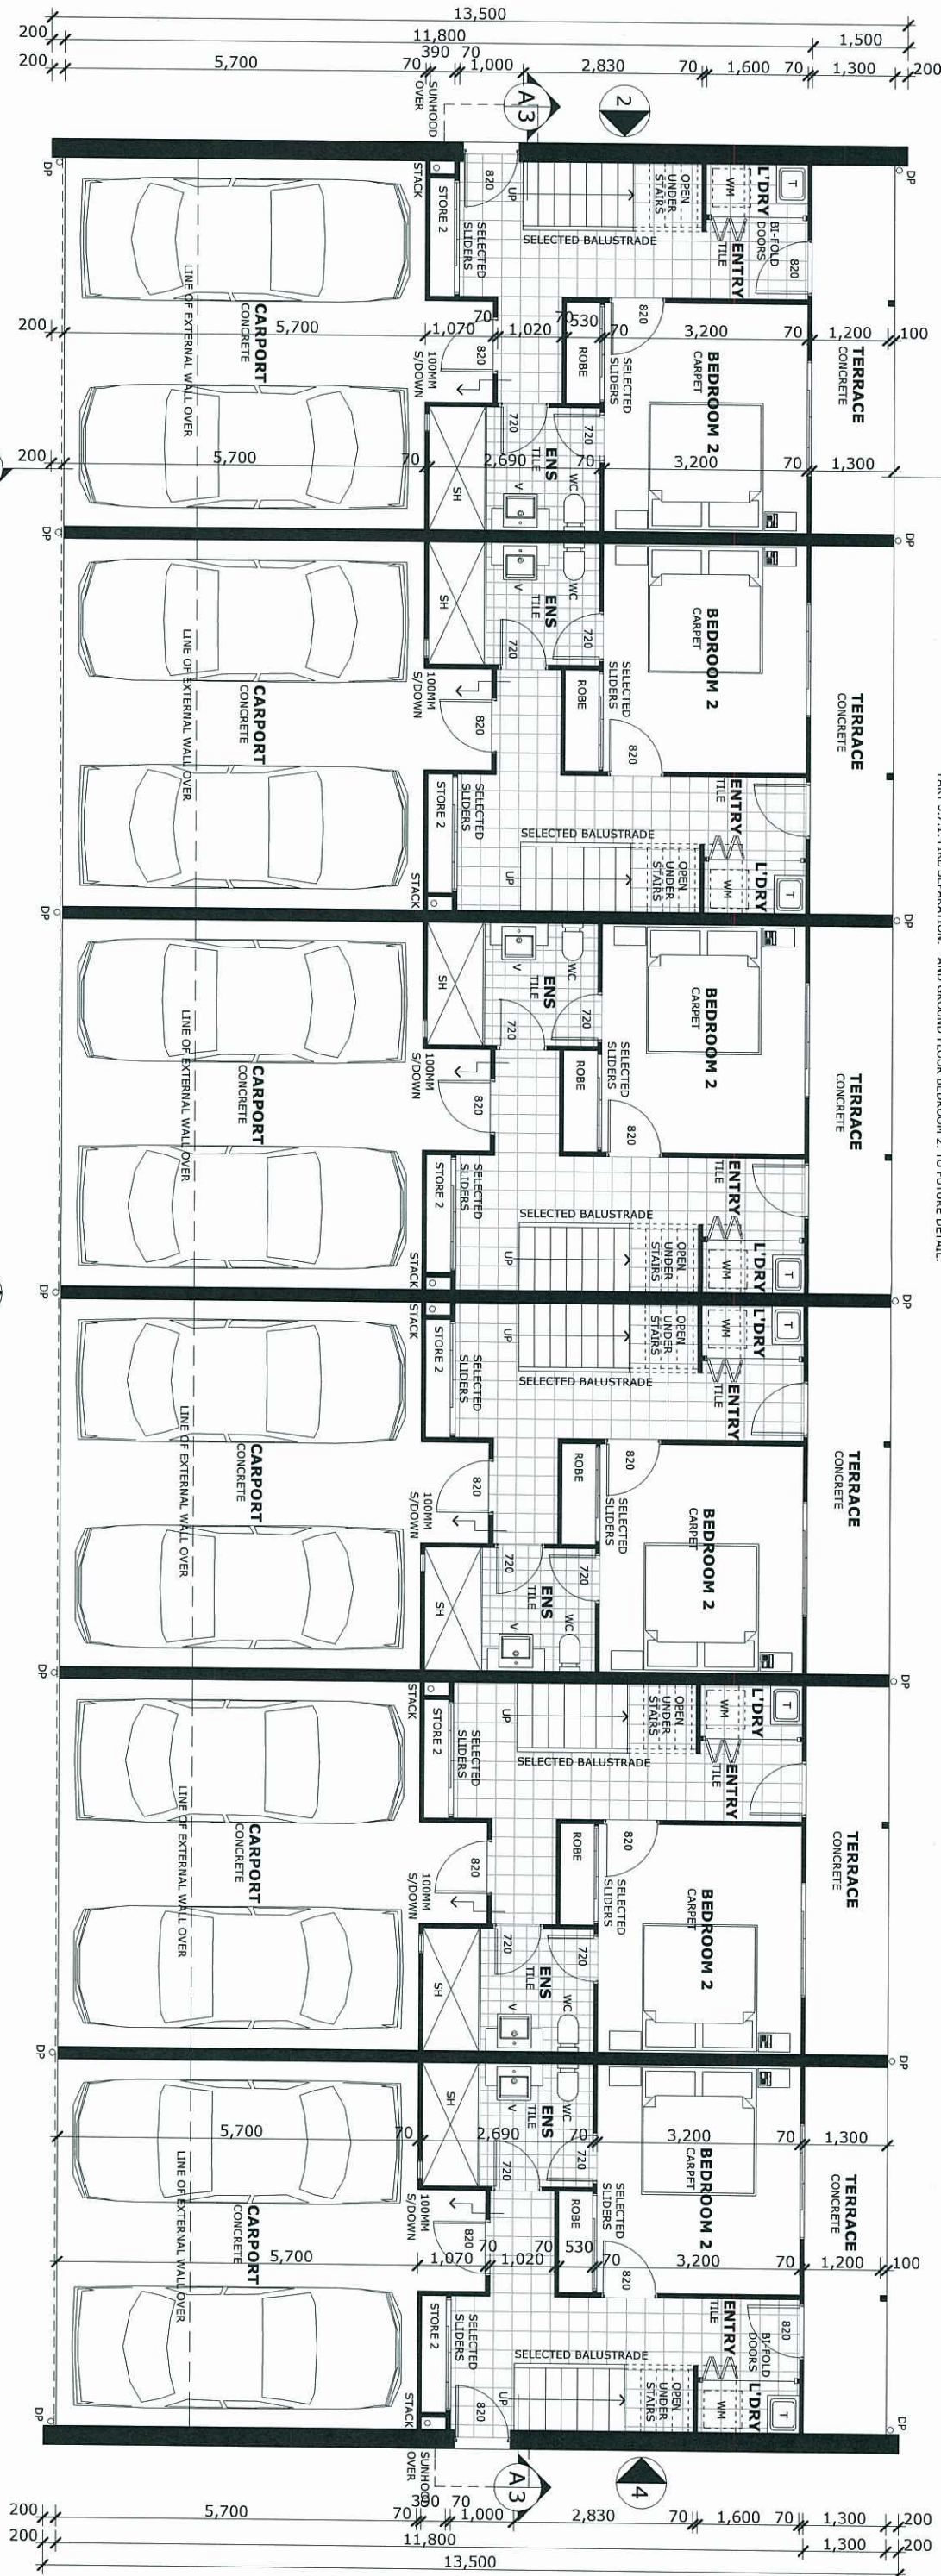

BLOCK D. UNITS 12, 13, 14, 15, 16, 17. GROUND FLOOR PLAN.

1 : 1 0 0 @ A3.

AREA SCHEDULE	
GROUND FLOOR LIVING	35.0m ²
GARAGE	38.2
TERRACE	8.0
FIRST FLOOR LIVING	60.2
BALCONY	8.0m ²
TOTAL AREA	149.4m ²

PLANS AND DOCUMENTS
referred to in the ULDA
APPROVAL dated 30 / 5 / 12

DISCLAIMER - SUBJECT TO CHANGE.
Design Development ONLY and Subject
to all Authority Approvals, Consultant Input
and Contractor D & C Process.

rust
architecture
design

COPYRIGHT
THIS DRAWING REMAINS THE PROPERTY OF RUST ARCHITECTURE
DESIGN AND IS PROVIDED FOR THE USE AS DESCRIBED ABOVE AND
MAY NOT BE USED OR REPRODUCED IN WHOLE OR IN PART WITHOUT
WRITTEN PERMISSION
CONTRACTOR SHALL COMPLY WITH THE PROVISIONS
OF THE BUILDING CODE OF AUSTRALIA, T.R.A.D.A.C.
REQUIREMENTS OF THE LOCAL AUTHORITY
USE FIGURED DIMENSIONS ONLY, DO NOT SCALE
REPORT ANY DISCREPANCIES IMMEDIATELY FOR
CLARIFICATION, VERIFY ALL DIMENSIONS ON SITE
PRIOR TO ORDERING OR SHOP FABRICATION.

JOB NUMBER: 2250.8
AMENDMENT:
REVISED DA ISSUE. 12.12.11
REVISED DA ISSUE. 06.02.12
DRAWING TITLE CHANGED. 28.05.12

CLIENT: V.C. DEGUARA HOLDINGS PTY LTD.
PROJECT: LOT 4. GROSVENOR DRIVE, MORANBAH. QLD.
TITLE: DEVELOPMENT APPLICATION TO ULDA.

DATE: 06.02.12.
SCALE: 1 : 100.
ISSUE: C
DWG NO.: DA 1.9



rust
architecture
design

po box 353
mermaid beach
queensland
tel (07) 55 545738
fax (07) 55 545719
office@rad.net.au

COPYRIGHT

THIS DRAWING REMAINS THE PROPERTY OF RUST ARCHITECTURE DESIGN AND IS PROVIDED FOR THE USE AS DESCRIBED ABOVE AND MAY NOT BE USED OR REPRODUCED IN WHOLE OR IN PART WITHOUT WRITTEN PERMISSION
CONTRACTOR SHALL COMPLY WITH THE PROVISIONS OF THE BUILDING CODE OF AUSTRALIA, T.R.A.D.A.C. AND THE REQUIREMENTS OF THE LOCAL AUTHORITY OR REPORT ANY DISCREPANCIES IMMEDIATELY FOR CLARIFICATION, VERIFY ALL DIMENSIONS ON SITE PRIOR TO ORDERING OR SHOP FABRICATION.

JOB NUMBER: 2250.8

AMENDMENT:
REVISED DA ISSUE. 12.12.11
REVISED DA ISSUE. 06.02.12

CLIENT: V.C. DEGUARA HOLDINGS PTY LTD.

PROJECT: LOT 4. GROSVENOR DRIVE, MORANBAH, QLD.

TITLE: DEVELOPMENT APPLICATION TO ULDA.

DATE: 06.02.12.

SCALE: 1 : 100.

ISSUE: B

DWG NO: DA 1.12

rad

BLOCK E. UNITS 18 & 19.

FIRST FLOOR PLAN.

1 : 100 @ A3.

The floor plan shows two identical units, Unit 18 and Unit 19, separated by a central corridor. Each unit has a symmetrical layout. Unit 18 (left) and Unit 19 (right) both feature a living area with a fireplace, a kitchen with a breakfast bar, two bedrooms, a bathroom, and a balcony. The overall dimensions of the building are 11,600mm in width and 12,400mm in depth. The plan includes detailed room dimensions, door and window locations, and structural elements like columns and walls. Section lines A3, B, and 1 are indicated for reference.

Unit 18 Dimensions (Left):


- Overall Width: 11,600mm
- Overall Depth: 12,400mm
- Living Area: 3,000mm x 3,600mm
- Kitchen: 2,290mm x 3,000mm
- Bedroom 1: 3,200mm x 3,200mm
- Bedroom 2: 3,200mm x 3,200mm
- Bathroom: 1,760mm x 1,260mm
- Balcony: 1,300mm x 1,300mm

Unit 19 Dimensions (Right):

- Overall Width: 11,600mm
- Overall Depth: 12,400mm
- Living Area: 3,000mm x 3,600mm
- Kitchen: 2,290mm x 3,000mm
- Bedroom 1: 3,200mm x 3,200mm
- Bedroom 2: 3,200mm x 3,200mm
- Bathroom: 1,760mm x 1,260mm
- Balcony: 1,300mm x 1,300mm

PLANS AND DOCUMENTS
referred to in the ULDA
APPROVAL dated 30 / 5 / 12

DISCLAIMER - SUBJECT TO CHANGE.
Design Development ONLY and Subject
to all Authority Approvals, Consultant Input
and Contractor D & C Process.

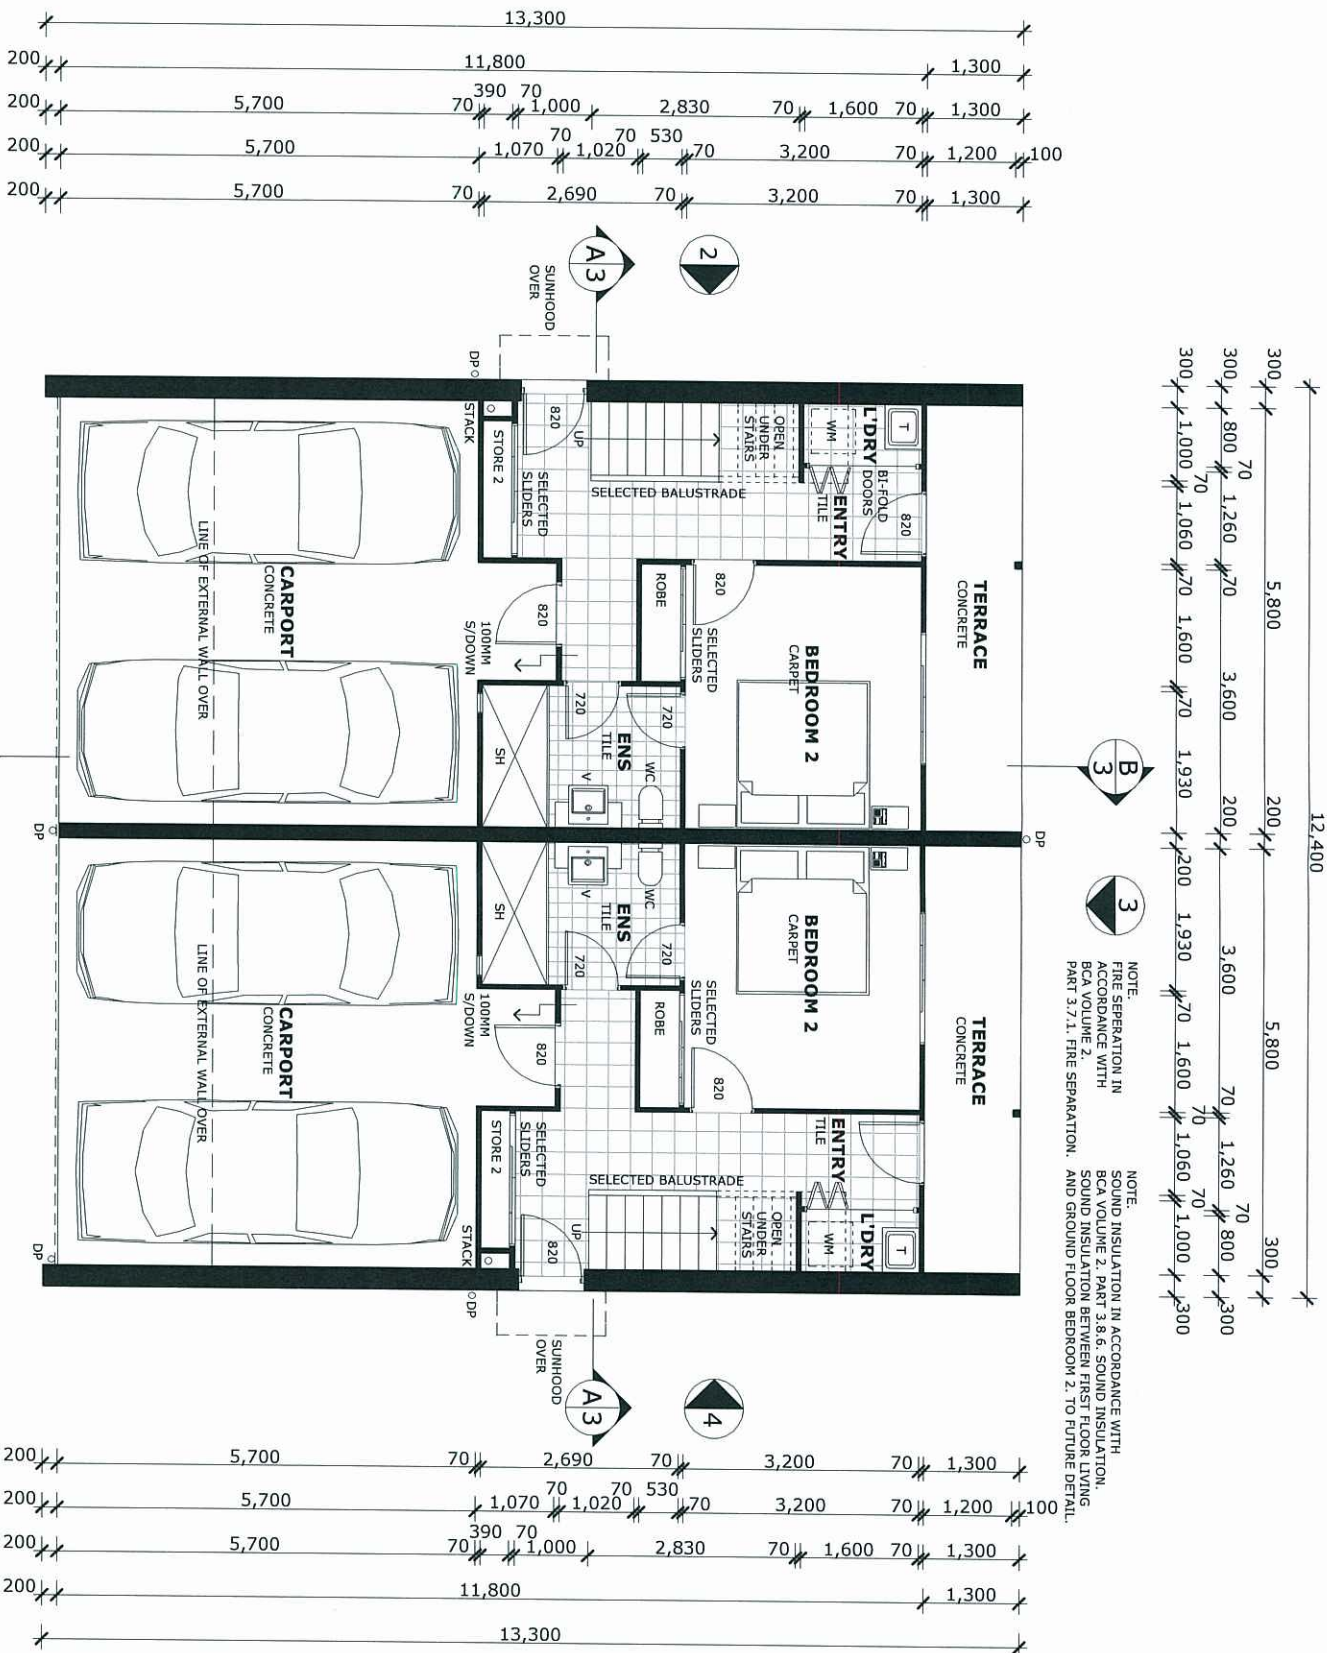

PLANS AND DOCUMENTS
referred to in the ULDA
APPROVAL dated 30/5/12

AREA SCHEDULE

GROUND FLOOR LIVING	35.0m ²
GARAGE	38.2
TERRACE	8.0
FIRST FLOOR LIVING	60.2
BALCONY	8.0m ²
TOTAL AREA	149.4m ²

BLOCK F. UNITS 20 & 21.
GROUND FLOOR PLAN.

1 : 1 0 0 @ A3.

rust
architecture
design

po box 353
mermaid beach
queensland
tel (07) 55 546798
fax (07) 55 545119
office@rad.net.au

COPYRIGHT
THIS DRAWING REMAINS THE PROPERTY OF RUST ARCHITECTURE
DESIGN AND IS PROVIDED FOR THE USE AS DESCRIBED ABOVE AND
MAY NOT BE USED OR REPRODUCED IN WHOLE OR IN PART WITHOUT
WRITTEN PERMISSION
CONTRACTOR SHALL COMPLY WITH THE PROVISIONS
OF THE BUILDING CODE OF AUSTRALIA, T.R.A.D.A.C.
REQUIREMENTS OF THE LOCAL COUNCIL
USE FIGURED DIMENSIONS ONLY X DO NOT SCALE
CLARIFICATION, VERIFY ALL DIMENSIONS ON SITE
PRIOR TO ORDERING OR SHOP FABRICATION.

JOB NUMBER: 2250.8
AMENDMENT:
REVISED DA ISSUE. 12.12.11
REVISED DA ISSUE. 06.02.12

CLIENT: V.C. DEGUARA HOLDINGS PTY LTD.
PROJECT: LOT 4. GROSVENOR DRIVE, MORANBAH. QLD.
TITLE: DEVELOPMENT APPLICATION TO ULDA.

DATE: 06.02.12.
SCALE: 1 : 100.
ISSUE: B
DWG NO: DA 1.13



DISCLAIMER - SUBJECT TO CHANGE.
Design Development ONLY and Subject
to all Authority Approvals, Consultant Input
and Contractor D & C Process.

rust

architecture

design

po box 353
mermaid beach
queensland
tel (07) 55 546798
fax (07) 55 545119
office@rad.net.au

COPYRIGHT

THIS DRAWING REMAINS THE PROPERTY OF RUST ARCHITECTURE DESIGN AND IS PROVIDED FOR THE USE AS DESCRIBED ABOVE AND MAY NOT BE USED OR REPRODUCED IN WHOLE OR IN PART WITHOUT WRITTEN PERMISSION
CONTRACTOR SHALL COMPLY WITH THE PROVISIONS OF THE BUILDING CODE OF AUSTRALIA, T.R.A.D.A.C. AS APPLICABLE AND THE REQUIREMENTS OF THE LOCAL AUTHORITY. USE FIGURED DIMENSIONS ONLY. DO NOT SCALE. REPORT ANY DISCREPANCIES IMMEDIATELY FOR CLARIFICATION. VERIFY ALL DIMENSIONS ON SITE PRIOR TO ORDERING OR SHOP FABRICATION.

JOB NUMBER: 2250.8

AMENDMENT:
REVISED DA ISSUE. 12.12.11
REVISED DA ISSUE. 06.02.12

CLIENT: V.C. DEGUARA HOLDINGS PTY LTD.

PROJECT: LOT 4. GROSVENOR DRIVE, MORANBAH. QLD.

TITLE: DEVELOPMENT APPLICATION TO ULDA.

DATE: 06.02.12.

SCALE: 1 : 100.

ISSUE: B

DWG NO: DA 1.14

rad


BLOCK F. UNITS 20 & 21.

FIRST FLOOR PLAN.


1 : 1 0 0 @ A3.

PLANS AND DOCUMENTS
referred to in the ULDA
APPROVAL dated 30/5/12

DISCLAIMER - SUBJECT TO CHANGE.
Design Development ONLY and Subject
to all Authority Approvals, Consultant Input
and Contractor D & C Process.

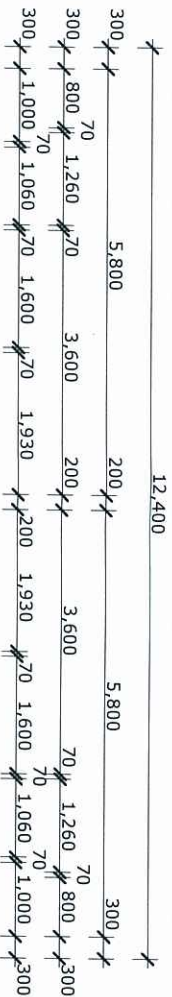

NOTE:
SOUND INSULATION IN ACCORDANCE WITH
BCA VOLUME 2, PART 3.8.6. SOUND INSULATION,
SOUND INSULATION BETWEEN FIRST FLOOR LIVING
PART 3.7.1. FIRE SEPARATION, AND GROUND FLOOR BEDROOM 2, TO FUTURE DETAIL.

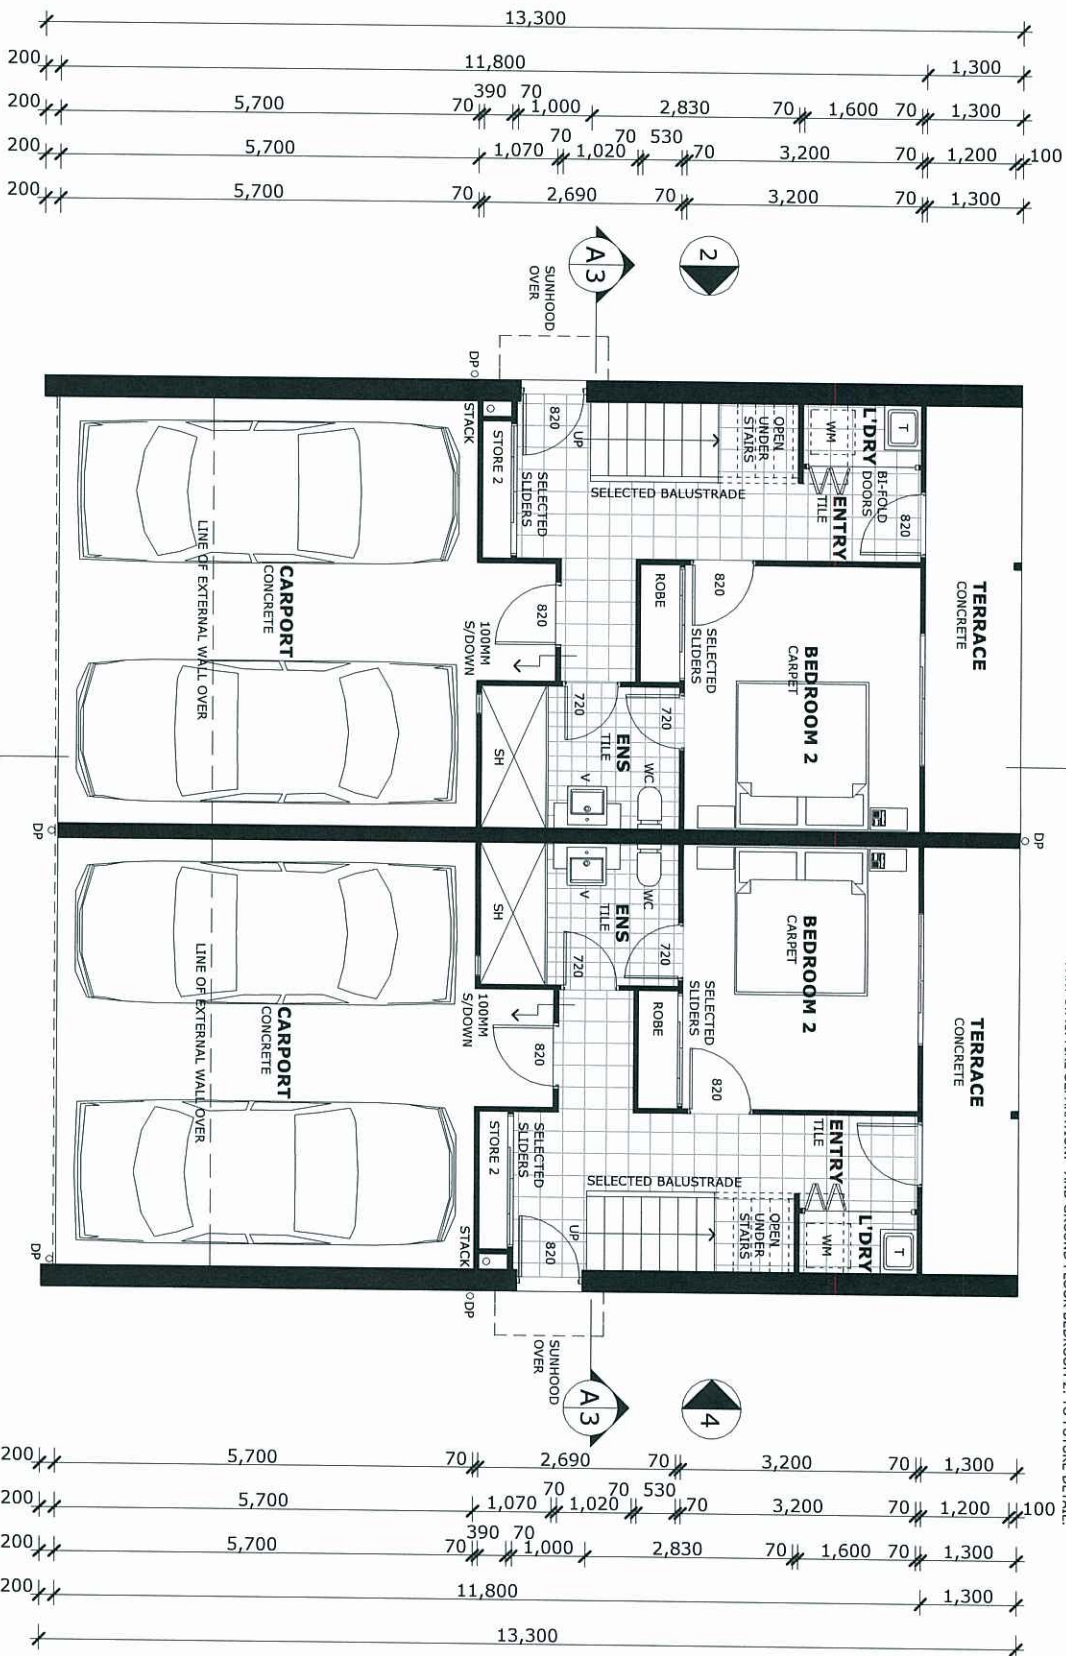

PLANS AND DOCUMENTS
referred to in the ULDA
APPROVAL dated 30/5/12

AREA SCHEDULE

GROUND FLOOR LIVING	35.0m ²
GARAGE	38.2
TERRACE	8.0
FIRST FLOOR LIVING	60.2
BALCONY	8.0m ²

TOTAL AREA 149.4m²

BLOCK G. UNITS 22 & 23. GROUND FLOOR PLAN.

1 : 100 @ A3.

rust
architecture
design

po box 353
mermaid beach
queensland
tel (07) 55 546798
fax (07) 55 545119
office@rad.net.au

COPYRIGHT
THIS DRAWING REMAINS THE PROPERTY OF RUST ARCHITECTURE
DESIGN AND IS PROVIDED FOR THE USE AS DESCRIBED ABOVE AND
NOT TO BE REPRODUCED OR REPRODUCED IN WHOLE OR IN PART WITHOUT
WRITTEN PERMISSION.
CONTRACTOR SHALL COMPLY WITH THE PROVISIONS
OF THE BUILDING CODE OF AUSTRALIA, T.R.A.D.A.G.
AUSTRALIAN STANDARD AND ANY BYLAWS OR
REQUIREMENTS OF THE LOCAL AUTHORITY.
USE FIGURED DIMENSIONS ONLY. DO NOT SCALE.
REPORT ANY DISCREPANCIES IMMEDIATELY FOR
CLARIFICATION. VERIFY ALL DIMENSIONS ON SITE
PRIOR TO ORDERING OR SHOP FABRICATION.

JOB NUMBER: 2250.8

CLIENT: V.C. DEGUARA HOLDINGS PTY LTD.

DATE: 06.02.12.

AMENDMENT:

PROJECT: LOT 4. GROSVENOR DRIVE, MORANBAH. QLD.

REVISED DA ISSUE. 12.12.11

REVISED DA ISSUE. 06.02.12

TITLE: DEVELOPMENT APPLICATION TO ULDA.

SCALE: 1 : 100.

ISSUE: B

DWG NO: DA 1.15

rad

DISCLAIMER - SUBJECT TO CHANGE.
Design Development ONLY and Subject
to all Authority Approvals, Consultant Input
and Contractor D & C Process.