


RESIDENTIAL SUBDIVISION CONTEXT AREA 3 SOUTH

NEW BEITH ROAD, FLAGSTONE

FOR 'PEET FLAGSTONE CITY Pty. Ltd.'

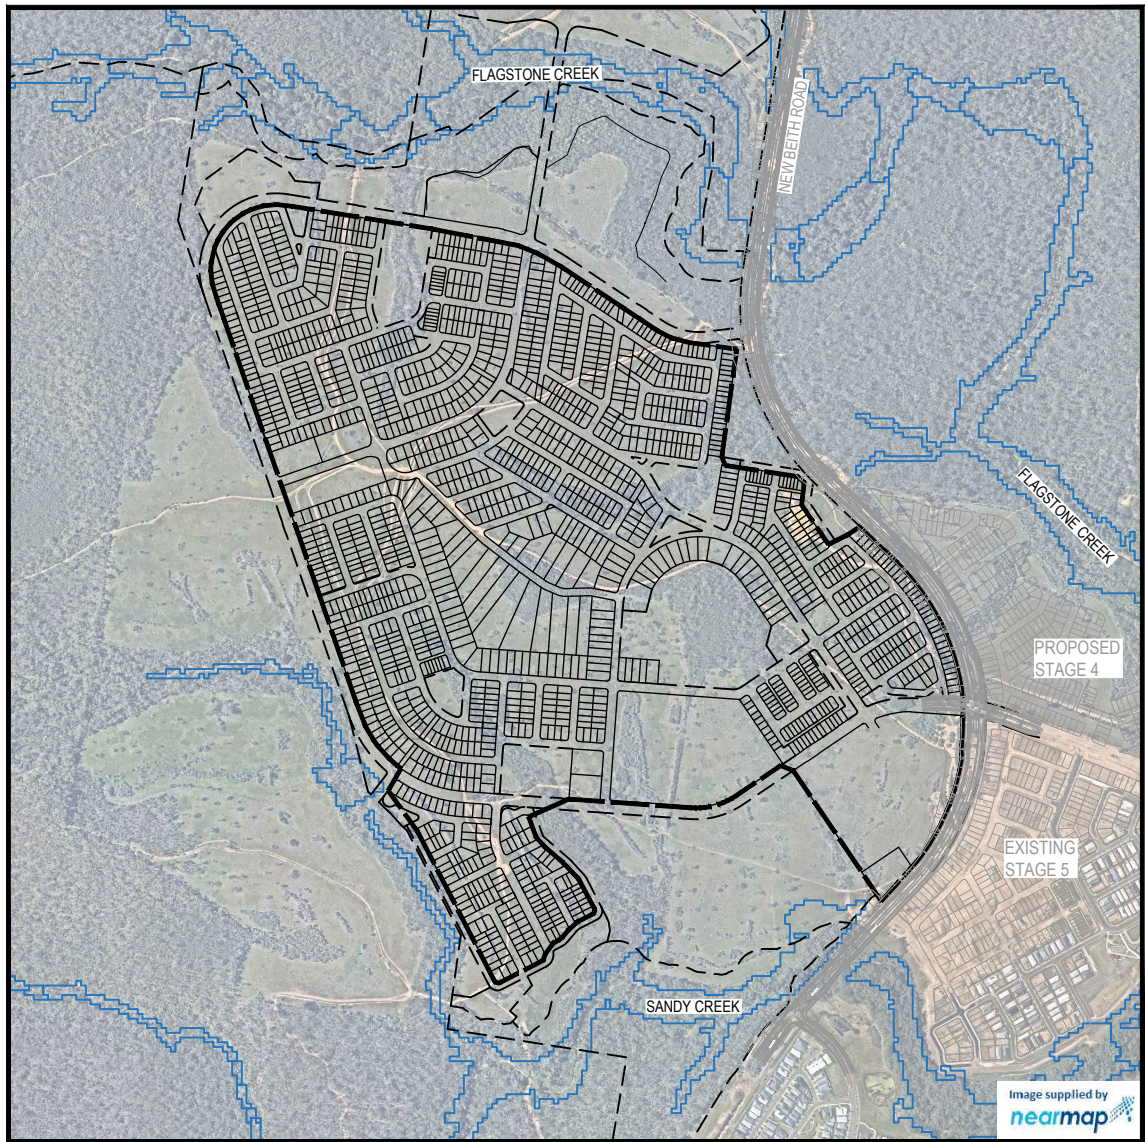

PROJECT INFORMATION SUMMARY:	
No. OF LOTS = 1628	
AREA OF SITE = 144.41 (ha)	
RP DESCRIPTION	
LOT 911 ON SP335853	
LOT 908 ON SP335853	
DATUM LEVEL AND LOCATION	
P.S.M 107142	
RL 39.078 AHD	
LOCATED	
LOCAL	
LOCAL AUTHORITY: LOGAN CITY COUNCIL	
COUNCIL REFERENCE NUMBER:	

LOCALITY PLAN
SCALE 1:8000 (A1)
SCALE 1:16000 (A3)

PLANS AND DOCUMENTS
referred to in the PDA
DEVELOPMENT APPROVAL

Approval no: DEV2024/1491
Date: 7 May 2025



Queensland
Government

REVISION DETAILS				DRAWN		STATUS				CLIENT	PROJECT NAME	DRAWING TITLE								
REV	DATE	DESIGN	DRAWN	DESIGN		APPROVED														
A	18.03.24	TR	JR	ORIGINAL ISSUE		FOR DEVELOPMENT APPLICATION				PEET FLAGSTONE CITY Pty. Ltd.	CONTEXT AREA 3	COVER PLAN								
B	03.09.24	TR	JR	RFI RESPONSE		NOT FOR CONSTRUCTION														
C	13.02.25	TR	JR	RFI RESPONSE																

PLOT - 14 Feb 2025 12:38 PM LOCATION - H:\2020-2021 Flagstone - Context Area 3\Design\Acad\DA\20-021-DA-001-COVER PLAN.dwg

DRAWING LISTS

EARTHWORKS

20-0211-DA-0001	COVER PLAN
20-0211-DA-0002	DRAWING LISTS
20-0211-DA-0005	OVERALL STAGE LAYOUT PLAN
20-0211-DA-0010	OVERALL LAYOUT PLAN
20-0211-DA-0050	OVERALL DEPTH RANGE PLAN
20-0211-DA-0100	CONCEPT BULK EARTHWORKS OVERALL LAYOUT
20-0211-DA-0101	CONCEPT BULK EARTHWORKS LAYOUT PLAN SHEET 1 OF 31
20-0211-DA-0102	CONCEPT BULK EARTHWORKS LAYOUT PLAN SHEET 2 OF 31
20-0211-DA-0103	CONCEPT BULK EARTHWORKS LAYOUT PLAN SHEET 3 OF 31
20-0211-DA-0104	CONCEPT BULK EARTHWORKS LAYOUT PLAN SHEET 4 OF 31
20-0211-DA-0105	CONCEPT BULK EARTHWORKS LAYOUT PLAN SHEET 5 OF 31
20-0211-DA-0106	CONCEPT BULK EARTHWORKS LAYOUT PLAN SHEET 6 OF 31
20-0211-DA-0107	CONCEPT BULK EARTHWORKS LAYOUT PLAN SHEET 7 OF 31
20-0211-DA-0108	CONCEPT BULK EARTHWORKS LAYOUT PLAN SHEET 8 OF 31
20-0211-DA-0109	CONCEPT BULK EARTHWORKS LAYOUT PLAN SHEET 9 OF 31
20-0211-DA-0110	CONCEPT BULK EARTHWORKS LAYOUT PLAN SHEET 10 OF 31
20-0211-DA-0111	CONCEPT BULK EARTHWORKS LAYOUT PLAN SHEET 11 OF 31
20-0211-DA-0112	CONCEPT BULK EARTHWORKS LAYOUT PLAN SHEET 12 OF 31
20-0211-DA-0113	CONCEPT BULK EARTHWORKS LAYOUT PLAN SHEET 13 OF 31
20-0211-DA-0114	CONCEPT BULK EARTHWORKS LAYOUT PLAN SHEET 14 OF 31
20-0211-DA-0115	CONCEPT BULK EARTHWORKS LAYOUT PLAN SHEET 15 OF 31
20-0211-DA-0116	CONCEPT BULK EARTHWORKS LAYOUT PLAN SHEET 16 OF 31
20-0211-DA-0117	CONCEPT BULK EARTHWORKS LAYOUT PLAN SHEET 17 OF 31
20-0211-DA-0118	CONCEPT BULK EARTHWORKS LAYOUT PLAN SHEET 18 OF 31
20-0211-DA-0119	CONCEPT BULK EARTHWORKS LAYOUT PLAN SHEET 19 OF 31
20-0211-DA-0120	CONCEPT BULK EARTHWORKS LAYOUT PLAN SHEET 20 OF 31
20-0211-DA-0121	CONCEPT BULK EARTHWORKS LAYOUT PLAN SHEET 21 OF 31
20-0211-DA-0122	CONCEPT BULK EARTHWORKS LAYOUT PLAN SHEET 22 OF 31
20-0211-DA-0123	CONCEPT BULK EARTHWORKS LAYOUT PLAN SHEET 23 OF 31
20-0211-DA-0124	CONCEPT BULK EARTHWORKS LAYOUT PLAN SHEET 24 OF 31
20-0211-DA-0125	CONCEPT BULK EARTHWORKS LAYOUT PLAN SHEET 25 OF 31
20-0211-DA-0126	CONCEPT BULK EARTHWORKS LAYOUT PLAN SHEET 26 OF 31
20-0211-DA-0127	CONCEPT BULK EARTHWORKS LAYOUT PLAN SHEET 27 OF 31
20-0211-DA-0128	CONCEPT BULK EARTHWORKS LAYOUT PLAN SHEET 28 OF 31
20-0211-DA-0129	CONCEPT BULK EARTHWORKS LAYOUT PLAN SHEET 29 OF 31
20-0211-DA-0130	CONCEPT BULK EARTHWORKS LAYOUT PLAN SHEET 30 OF 31
20-0211-DA-0131	CONCEPT BULK EARTHWORKS LAYOUT PLAN SHEET 31 OF 31
20-0211-DA-0150	CONCEPT BULK SECTIONS SHEET 1 OF 3
20-0211-DA-0151	CONCEPT BULK SECTIONS SHEET 2 OF 3
20-0211-DA-0152	CONCEPT BULK SECTIONS SHEET 3 OF 3

ROADWORKS AND DRAINAGE

20-0211-DA-0200	CONCEPT ROADWORKS AND DRAINAGE LAYOUT PLAN SHEET 1 OF 31
20-0211-DA-0201	CONCEPT ROADWORKS AND DRAINAGE LAYOUT PLAN SHEET 2 OF 31
20-0211-DA-0202	CONCEPT ROADWORKS AND DRAINAGE LAYOUT PLAN SHEET 3 OF 31
20-0211-DA-0203	CONCEPT ROADWORKS AND DRAINAGE LAYOUT PLAN SHEET 4 OF 31
20-0211-DA-0204	CONCEPT ROADWORKS AND DRAINAGE LAYOUT PLAN SHEET 5 OF 31
20-0211-DA-0205	CONCEPT ROADWORKS AND DRAINAGE LAYOUT PLAN SHEET 6 OF 31
20-0211-DA-0206	CONCEPT ROADWORKS AND DRAINAGE LAYOUT PLAN SHEET 7 OF 31
20-0211-DA-0207	CONCEPT ROADWORKS AND DRAINAGE LAYOUT PLAN SHEET 8 OF 31
20-0211-DA-0208	CONCEPT ROADWORKS AND DRAINAGE LAYOUT PLAN SHEET 9 OF 31
20-0211-DA-0209	CONCEPT ROADWORKS AND DRAINAGE LAYOUT PLAN SHEET 10 OF 31
20-0211-DA-0210	CONCEPT ROADWORKS AND DRAINAGE LAYOUT PLAN SHEET 11 OF 31
20-0211-DA-0211	CONCEPT ROADWORKS AND DRAINAGE LAYOUT PLAN SHEET 12 OF 31
20-0211-DA-0212	CONCEPT ROADWORKS AND DRAINAGE LAYOUT PLAN SHEET 13 OF 31
20-0211-DA-0213	CONCEPT ROADWORKS AND DRAINAGE LAYOUT PLAN SHEET 14 OF 31
20-0211-DA-0214	CONCEPT ROADWORKS AND DRAINAGE LAYOUT PLAN SHEET 15 OF 31
20-0211-DA-0215	CONCEPT ROADWORKS AND DRAINAGE LAYOUT PLAN SHEET 16 OF 31
20-0211-DA-0216	CONCEPT ROADWORKS AND DRAINAGE LAYOUT PLAN SHEET 17 OF 31
20-0211-DA-0217	CONCEPT ROADWORKS AND DRAINAGE LAYOUT PLAN SHEET 18 OF 31
20-0211-DA-0218	CONCEPT ROADWORKS AND DRAINAGE LAYOUT PLAN SHEET 19 OF 31
20-0211-DA-0219	CONCEPT ROADWORKS AND DRAINAGE LAYOUT PLAN SHEET 20 OF 31
20-0211-DA-0220	CONCEPT ROADWORKS AND DRAINAGE LAYOUT PLAN SHEET 21 OF 31
20-0211-DA-0221	CONCEPT ROADWORKS AND DRAINAGE LAYOUT PLAN SHEET 22 OF 31
20-0211-DA-0222	CONCEPT ROADWORKS AND DRAINAGE LAYOUT PLAN SHEET 23 OF 31
20-0211-DA-0223	CONCEPT ROADWORKS AND DRAINAGE LAYOUT PLAN SHEET 24 OF 31
20-0211-DA-0224	CONCEPT ROADWORKS AND DRAINAGE LAYOUT PLAN SHEET 25 OF 31
20-0211-DA-0225	CONCEPT ROADWORKS AND DRAINAGE LAYOUT PLAN SHEET 26 OF 31
20-0211-DA-0226	CONCEPT ROADWORKS AND DRAINAGE LAYOUT PLAN SHEET 27 OF 31
20-0211-DA-0227	CONCEPT ROADWORKS AND DRAINAGE LAYOUT PLAN SHEET 28 OF 31
20-0211-DA-0228	CONCEPT ROADWORKS AND DRAINAGE LAYOUT PLAN SHEET 29 OF 31
20-0211-DA-0229	CONCEPT ROADWORKS AND DRAINAGE LAYOUT PLAN SHEET 30 OF 31
20-0211-DA-0230	CONCEPT ROADWORKS AND DRAINAGE LAYOUT PLAN SHEET 31 OF 31
20-0211-DA-0250	CONCEPT ROAD TYPES LAYOUT
20-0211-DA-0251	CONCEPT ROAD TYPICAL CROSS SECTIONS
20-0211-DA-0300	CONCEPT MAJOR ROADS LAYOUT PLAN
20-0211-DA-0301	CONCEPT ROAD 1 LONGITUDINAL SECTION SHEET 1 OF 3
20-0211-DA-0302	CONCEPT ROAD 1 LONGITUDINAL SECTION SHEET 2 OF 3
20-0211-DA-0303	CONCEPT ROAD 1 LONGITUDINAL SECTION SHEET 3 OF 3
20-0211-DA-0304	CONCEPT ROAD 2 LONGITUDINAL SECTION
20-0211-DA-0305	CONCEPT ROAD 3 LONGITUDINAL SECTION
20-0211-DA-0400	CONCEPT BIO RETENTION OVERALL LAYOUT PLAN

SEWERAGE AND WATER RETICULATION

20-0211-DA-0500	CONCEPT SEWERAGE AND WATER RETICULATION OVERALL LAYOUT
20-0211-DA-0501	CONCEPT SEWERAGE AND WATER RETICULATION LAYOUT PLAN SHEET 1 OF 32
20-0211-DA-0502	CONCEPT SEWERAGE AND WATER RETICULATION LAYOUT PLAN SHEET 2 OF 32
20-0211-DA-0503	CONCEPT SEWERAGE AND WATER RETICULATION LAYOUT PLAN SHEET 3 OF 32
20-0211-DA-0504	CONCEPT SEWERAGE AND WATER RETICULATION LAYOUT PLAN SHEET 4 OF 32
20-0211-DA-0505	CONCEPT SEWERAGE AND WATER RETICULATION LAYOUT PLAN SHEET 5 OF 32
20-0211-DA-0506	CONCEPT SEWERAGE AND WATER RETICULATION LAYOUT PLAN SHEET 6 OF 32
20-0211-DA-0507	CONCEPT SEWERAGE AND WATER RETICULATION LAYOUT PLAN SHEET 7 OF 32
20-0211-DA-0508	CONCEPT SEWERAGE AND WATER RETICULATION LAYOUT PLAN SHEET 8 OF 32
20-0211-DA-0509	CONCEPT SEWERAGE AND WATER RETICULATION LAYOUT PLAN SHEET 9 OF 32
20-0211-DA-0510	CONCEPT SEWERAGE AND WATER RETICULATION LAYOUT PLAN SHEET 10 OF 32
20-0211-DA-0511	CONCEPT SEWERAGE AND WATER RETICULATION LAYOUT PLAN SHEET 11 OF 32
20-0211-DA-0512	CONCEPT SEWERAGE AND WATER RETICULATION LAYOUT PLAN SHEET 12 OF 32
20-0211-DA-0513	CONCEPT SEWERAGE AND WATER RETICULATION LAYOUT PLAN SHEET 13 OF 32
20-0211-DA-0514	CONCEPT SEWERAGE AND WATER RETICULATION LAYOUT PLAN SHEET 14 OF 32
20-0211-DA-0515	CONCEPT SEWERAGE AND WATER RETICULATION LAYOUT PLAN SHEET 15 OF 32
20-0211-DA-0516	CONCEPT SEWERAGE AND WATER RETICULATION LAYOUT PLAN SHEET 16 OF 32
20-0211-DA-0517	CONCEPT SEWERAGE AND WATER RETICULATION LAYOUT PLAN SHEET 17 OF 32
20-0211-DA-0518	CONCEPT SEWERAGE AND WATER RETICULATION LAYOUT PLAN SHEET 18 OF 32
20-0211-DA-0519	CONCEPT SEWERAGE AND WATER RETICULATION LAYOUT PLAN SHEET 19 OF 32
20-0211-DA-0520	CONCEPT SEWERAGE AND WATER RETICULATION LAYOUT PLAN SHEET 20 OF 32
20-0211-DA-0521	CONCEPT SEWERAGE AND WATER RETICULATION LAYOUT PLAN SHEET 21 OF 32
20-0211-DA-0522	CONCEPT SEWERAGE AND WATER RETICULATION LAYOUT PLAN SHEET 22 OF 32
20-0211-DA-0523	CONCEPT SEWERAGE AND WATER RETICULATION LAYOUT PLAN SHEET 23 OF 32
20-0211-DA-0524	CONCEPT SEWERAGE AND WATER RETICULATION LAYOUT PLAN SHEET 24 OF 32
20-0211-DA-0525	CONCEPT SEWERAGE AND WATER RETICULATION LAYOUT PLAN SHEET 25 OF 32
20-0211-DA-0526	CONCEPT SEWERAGE AND WATER RETICULATION LAYOUT PLAN SHEET 26 OF 32
20-0211-DA-0527	CONCEPT SEWERAGE AND WATER RETICULATION LAYOUT PLAN SHEET 27 OF 32
20-0211-DA-0528	CONCEPT SEWERAGE AND WATER RETICULATION LAYOUT PLAN SHEET 28 OF 32
20-0211-DA-0529	CONCEPT SEWERAGE AND WATER RETICULATION LAYOUT PLAN SHEET 29 OF 32
20-0211-DA-0530	CONCEPT SEWERAGE AND WATER RETICULATION LAYOUT PLAN SHEET 30 OF 32
20-0211-DA-0531	CONCEPT SEWERAGE AND WATER RETICULATION LAYOUT PLAN SHEET 31 OF 32
20-0211-DA-0532	CONCEPT SEWERAGE AND WATER RETICULATION LAYOUT PLAN SHEET 32 OF 32


PLANS AND DOCUMENTS
referred to in the PDA
DEVELOPMENT APPROVAL

Approval no: DEV2024/1491

Date: 7 May 2025



REV	DATE	DESIGN	DRAWN	REVISION DETAILS		DRAWN	STATUS		SCALE	CLIENT	PROJECT NAME	DRAWING TITLE		
A	18.03.24	TR	JR	ORIGINAL ISSUE			FOR DEVELOPMENT APPLICATION NOT FOR CONSTRUCTION					PEET FLAGSTONE CITY Pty. Ltd.	CONTEXT AREA 3	DRAWING LISTS
B	03.09.24	TR	JR	RFI RESPONSE										
C	13.02.25	TR	JR	RFI RESPONSE										

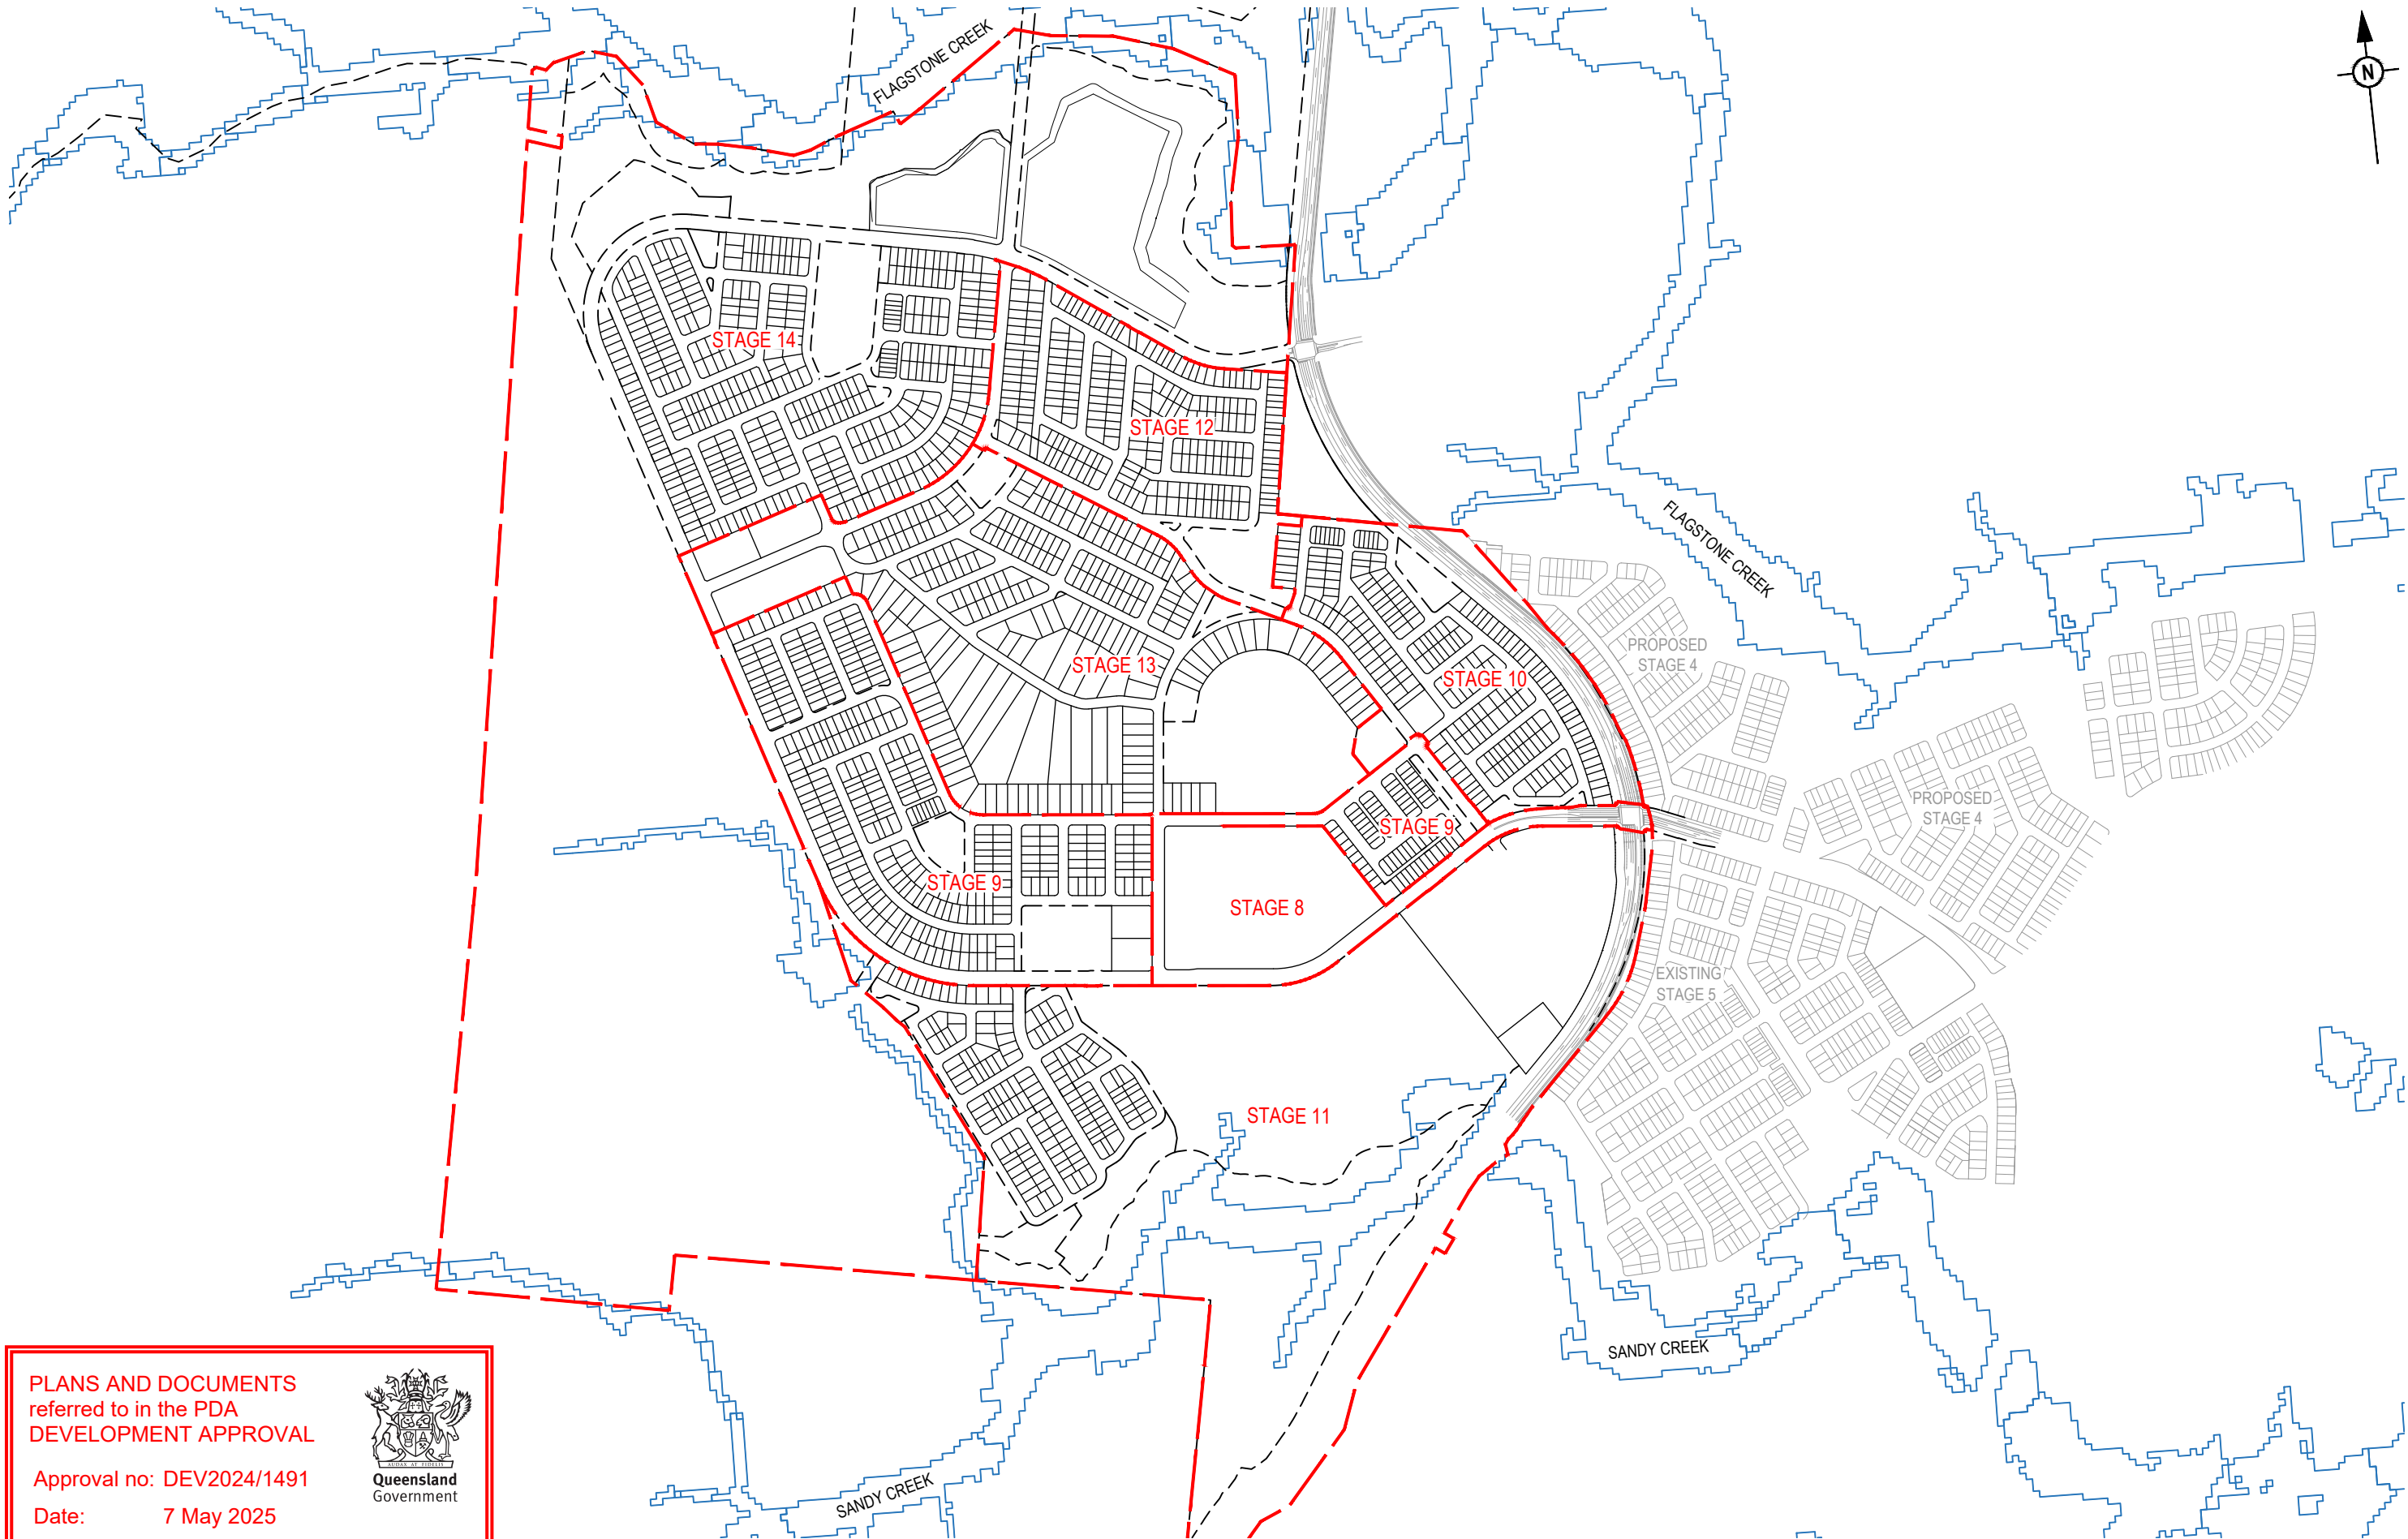


PLANS AND DOCUMENTS
referred to in the PDA
DEVELOPMENT APPROVAL

Approval no: DEV2024/1491

Date: 7 May 2025



REVISION DETAILS				DRAWN		STATUS		SCALE		CLIENT		PROJECT NAME		DRAWING TITLE		
REV	DATE	DESIGN	DRAWN													
A	03.09.24	TR	JR			FOR DEVELOPMENT APPLICATION				PEET FLAGSTONE CITY Pty. Ltd.		CONTEXT AREA 3		OVERALL STAGE LAYOUT PLAN		
B	13.02.25	TR	JR			ORIGINAL ISSUE RFI RESPONSE										
								</								

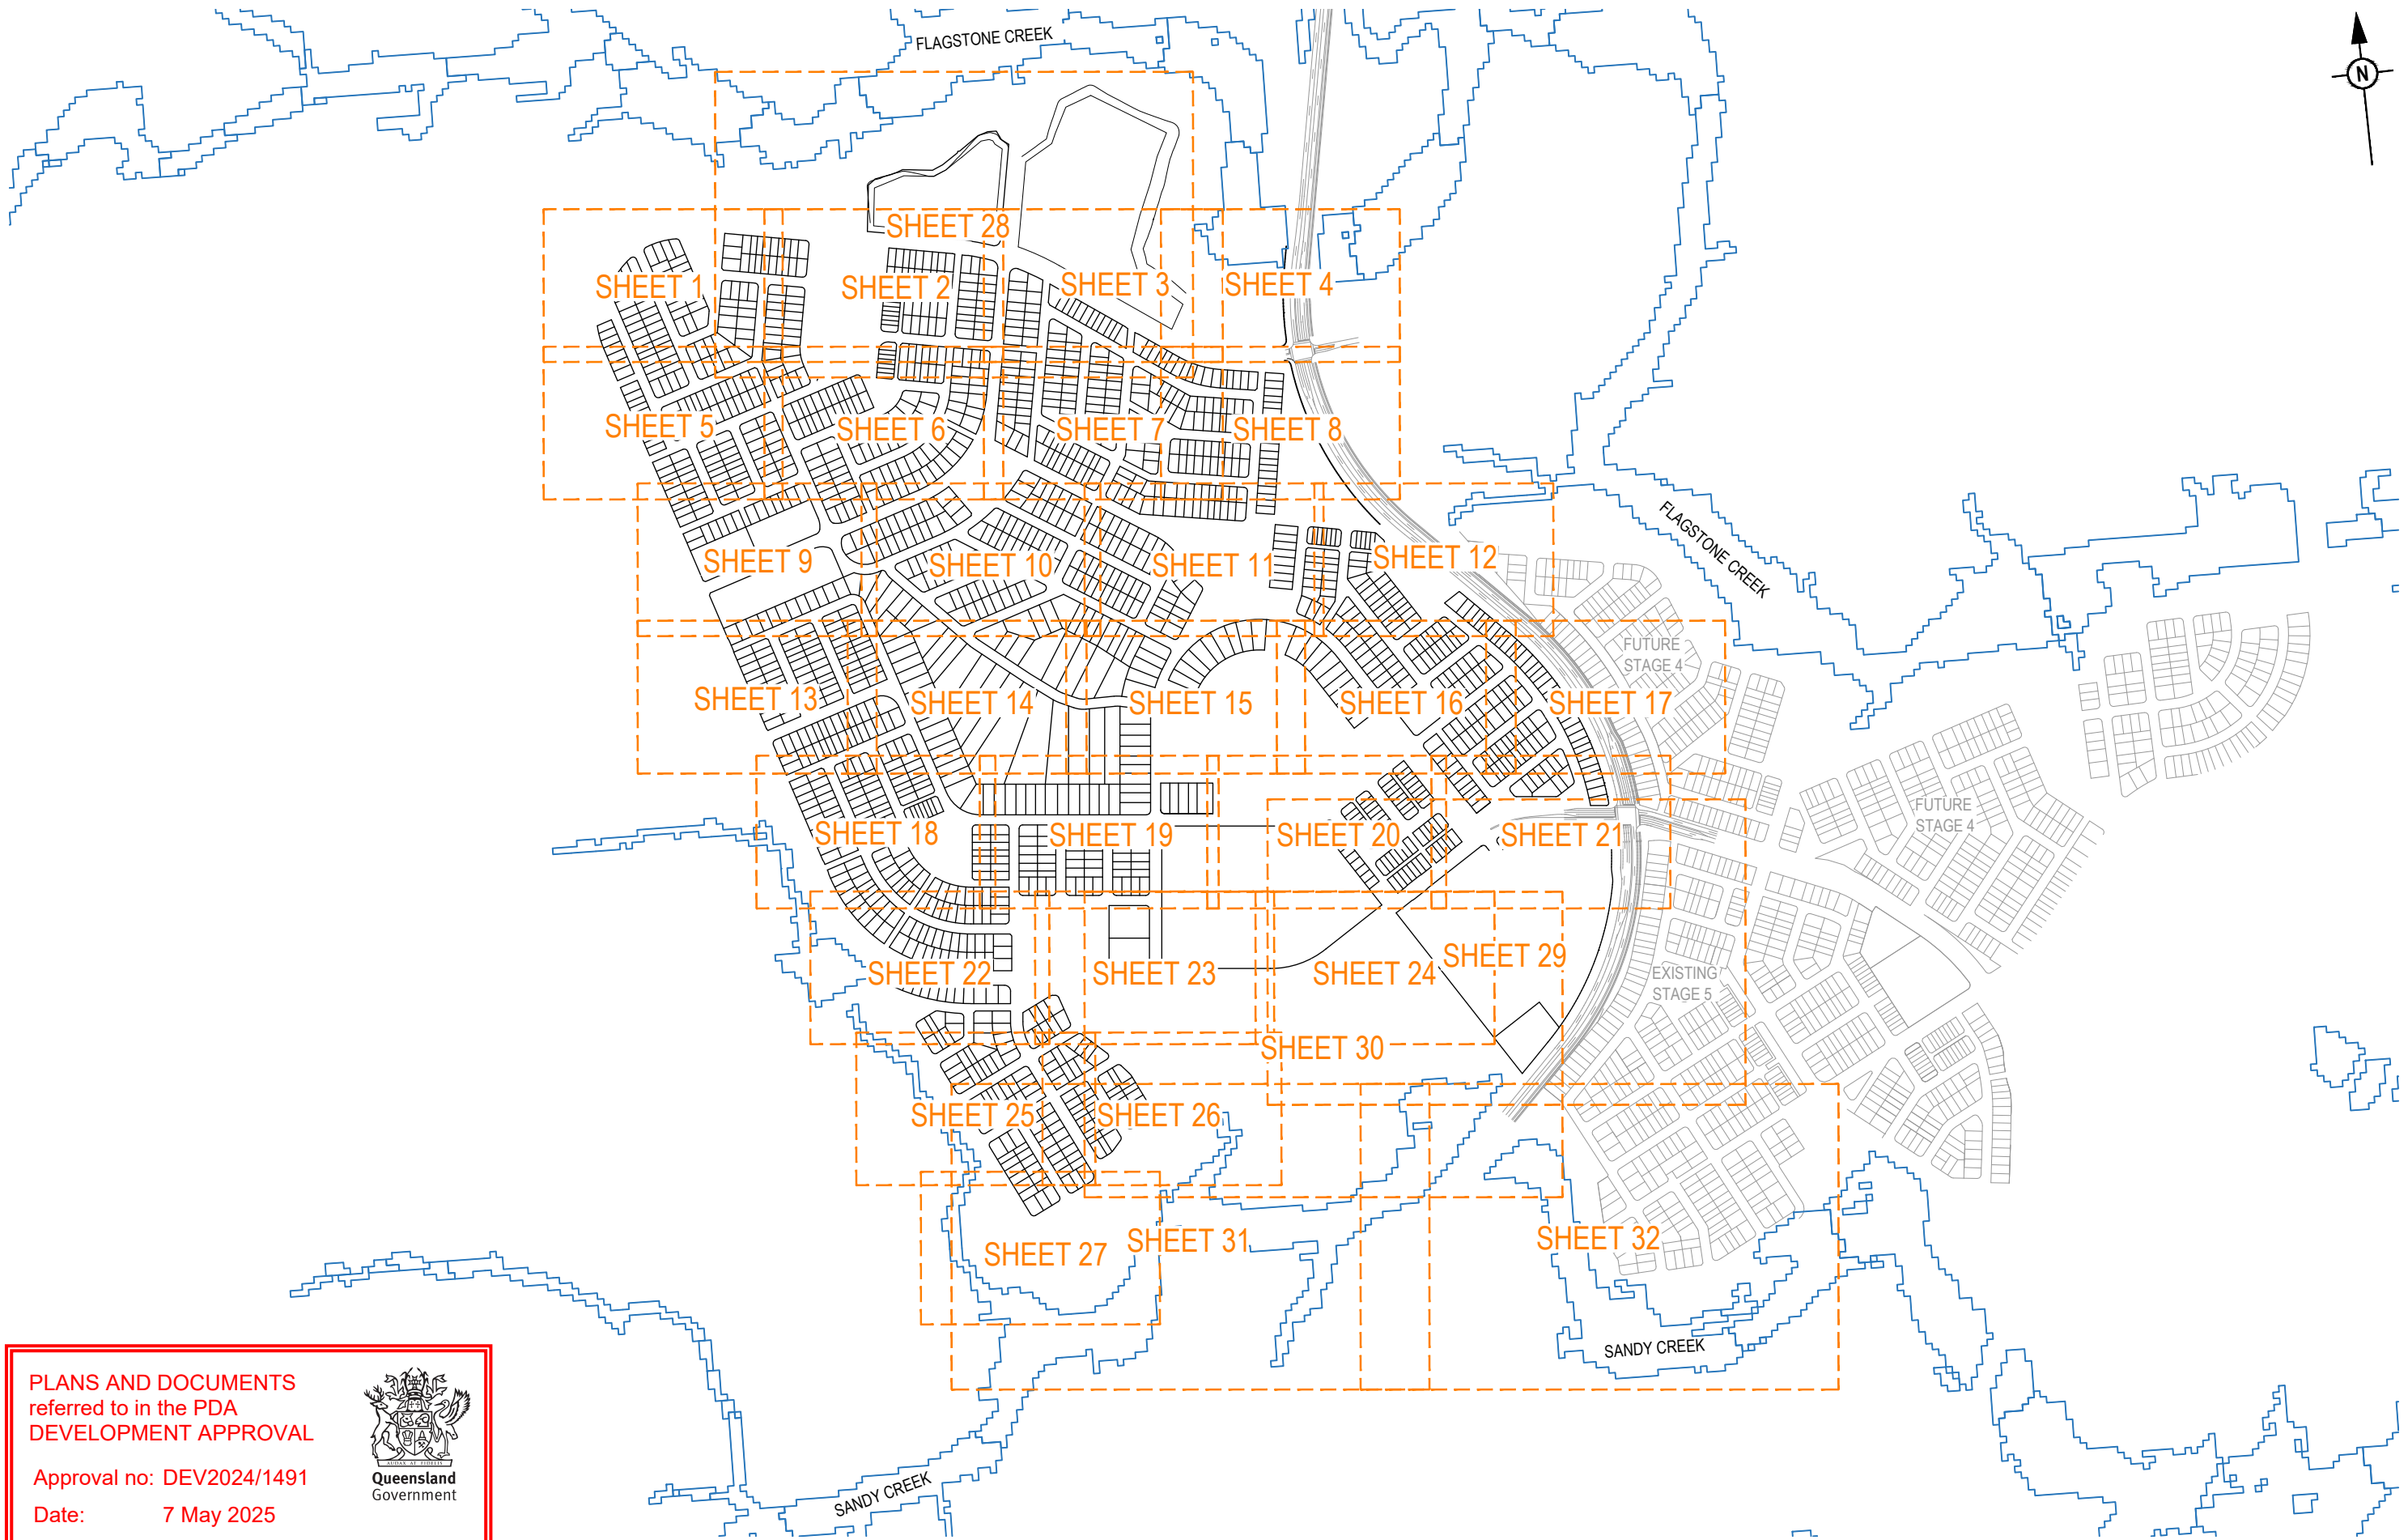

PLANS AND DOCUMENTS
referred to in the PDA
DEVELOPMENT APPROVAL

Approval no: DEV2024/1491

Date: 7 May 2025



Queensland
Government


REVISION DETAILS				DRAWN	STATUS		SCALE	CLIENT	PROJECT NAME	DRAWING TITLE		
REV	DATE	DESIGN	DRAWN		FOR DEVELOPMENT APPLICATION NOT FOR CONSTRUCTION			PEET FLAGSTONE CITY Pty. Ltd.	CONTEXT AREA 3	OVERALL LAYOUT PLAN		
A	18.03.24	TR	JR	ORIGINAL ISSUE								
B	03.09.24	TR	JR	RFI RESPONSE								
C	13.02.25	TR	JR	RFI RESPONSE								





PLANS AND DOCUMENTS
referred to in the PDA
DEVELOPMENT APPROVAL

Approval no: DEV2024/1491
Date: 7 May 2025

 

REVISION				REVISION DETAILS				DRAWN		STATUS		SCALE		CLIENT		PROJECT NAME		DRAWING TITLE			
A	03.09.24	TR	JR	ORIGINAL ISSUE						FOR DEVELOPMENT APPLICATION NOT FOR CONSTRUCTION				PEET FLAGSTONE CITY Pty. Ltd.		CONTEXT AREA 3		OVERALL DEPTH RANGE PLAN			
B	13.02.25	TR	JR	RFI RESPONSE																	

 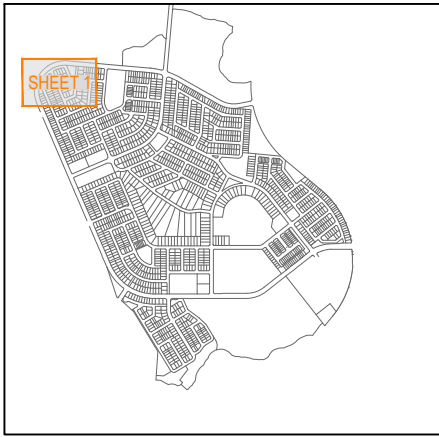

KEY PLAN
SCALE 1:20000 (A1)
SCALE 1:40000 (A3)

LEGEND

- PROPOSED AREA OF WORKS
- PROPOSED RETAINING WALL 0.5 - 1.0m HIGH
- PROPOSED RETAINING WALL 1.0 - 1.5m HIGH
- PROPOSED RETAINING WALL 1.5 - 2.5m HIGH
- PROPOSED BOULDER WALL
- PROPOSED FINISHED SURFACE LEVEL (FSL)
- PROPOSED SURFACE CONTOUR
- EXISTING SURFACE CONTOUR
- PROPOSED AREA OF CUT
- PROPOSED AREA OF FILL
- ENVIRONMENTAL CONSTRAINTS EXTENTS
- FLOOD EXTENTS

PLANS AND DOCUMENTS
referred to in the PDA
DEVELOPMENT APPROVAL

Approval no: DEV2024/1491

Date: 7 May 2025



REFER SHEET 5 FOR CONTINUATION

REFER SHEET 2 FOR CONTINUATION

PLOT: 26 Mar 2025 08:59 AM LOCATION: H:\2020-2021 Flagstone - Context Area 3\Design\Acad\DA\2021-DA-0100-EARTHWORKS.rvt

REV	DATE	DESIGN	DRAWN	REVISION DETAILS
A	18.03.24	TR	JR	ORIGINAL ISSUE
B	03.09.24	TR	JR	RFI RESPONSE
C	13.02.25	TR	JR	RFI RESPONSE
D	26.03.25	TR	JR	LEGEND AMENDED

DRAWN	STATUS
FOR DEVELOPMENT APPLICATION NOT FOR CONSTRUCTION	
DESIGN	APPROVED
DANIEL COLLINS	RPEQ 18631
FOR AND ON BEHALF OF COLLIER'S INTERNATIONAL ENGINEERING & DESIGN PTY LTD	




SCALE
1:500 10 5 0 10 20 A1 1:1000



CLIENT
PEET FLAGSTONE CITY Pty. Ltd.
ASSOCIATED CONSULTANT
VERIS (07) 3666 4700

PROJECT NAME
CONTEXT AREA 3
NEW BEITH ROAD FLAGSTONE

DRAWING TITLE
CONCEPT BULK EARTHWORKS LAYOUT PLAN SHEET 1 OF 31
PROJECT No. 20-0211
DRAWING No. DA-0101
REVISION D

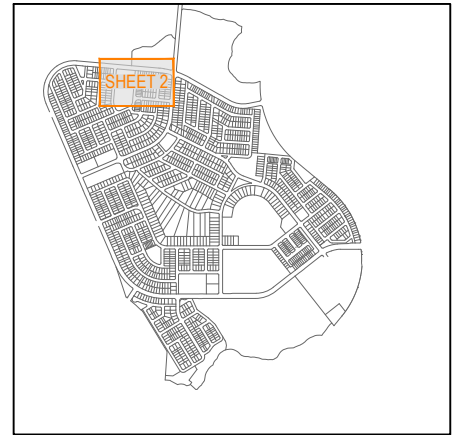

KEY PLAN
SCALE 1:20000 (A1)
SCALE 1:40000 (A3)

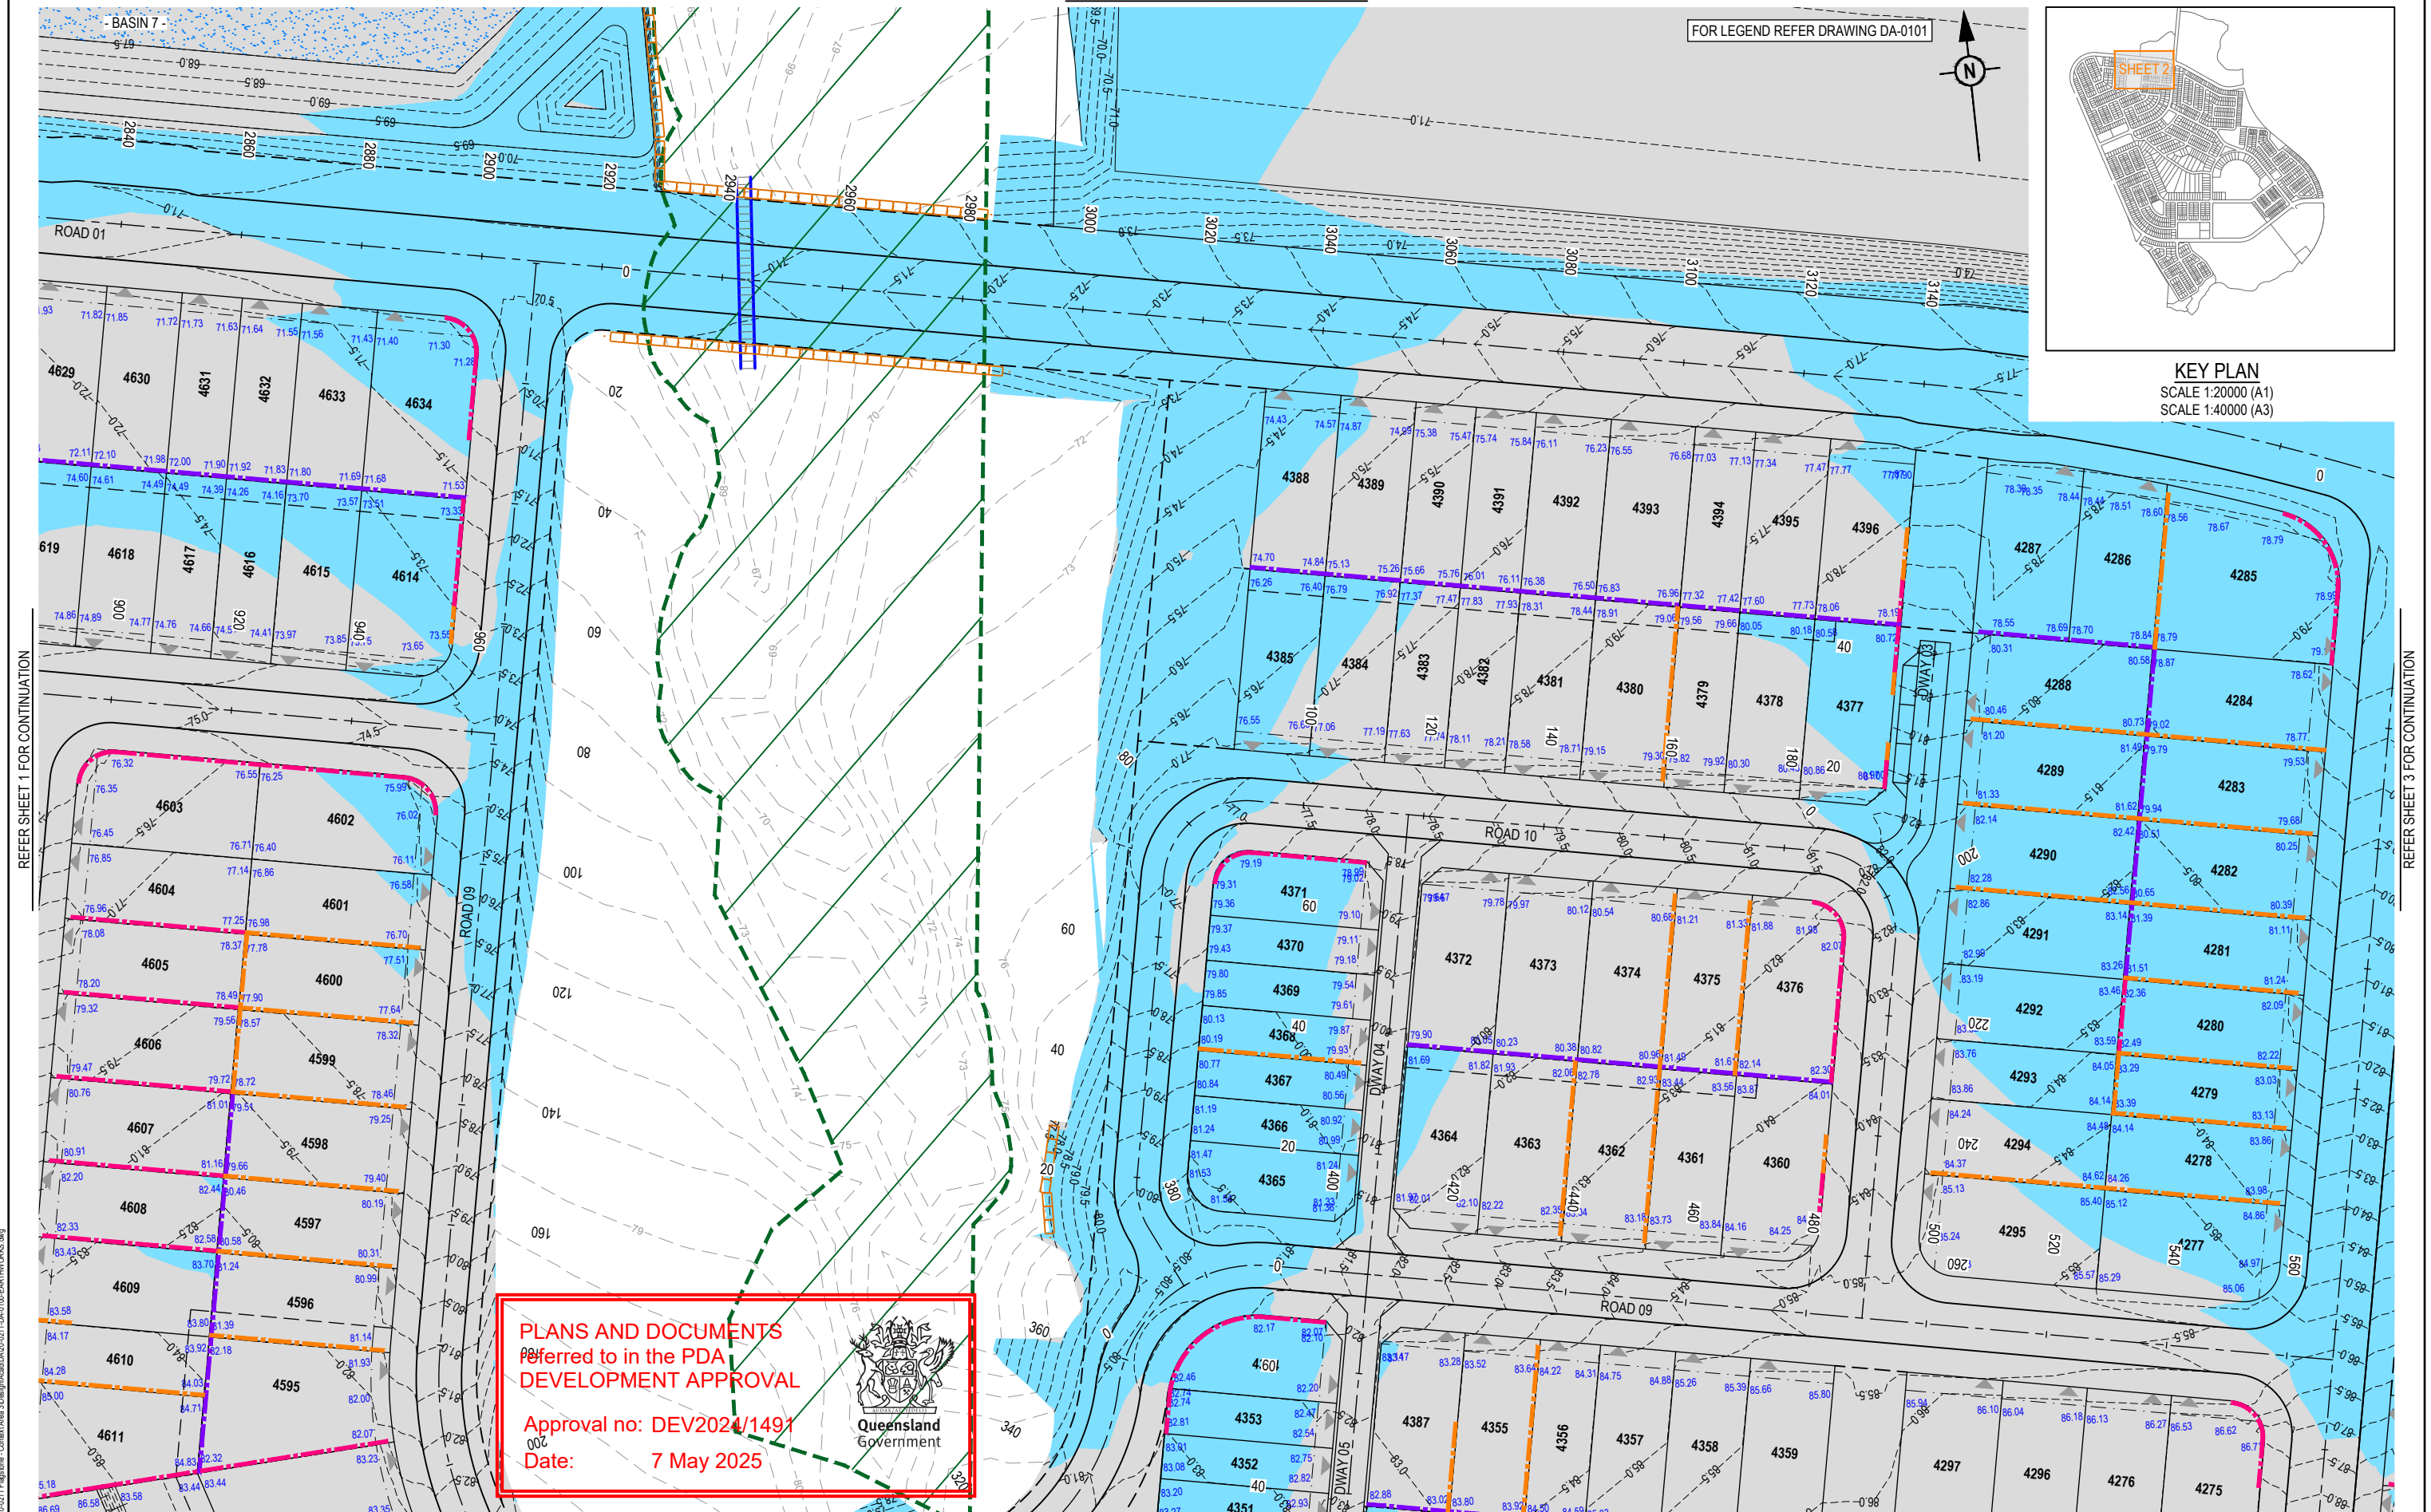 

PLANS AND DOCUMENTS
referred to in the PDA
DEVELOPMENT APPROVAL

Approval no: DEV2024/1491
Date: 7 May 2025



SCAL

[illegible]

DRAWN	STATUS	
	FOR DEVELOPMENT APPLICATION NOT FOR CONSTRUCTION	
DESIGN	APPROVED	
	DANIEL COLLINS	RPEQ 18631
FOR AND ON BEHALF OF COLLIERIES INTERNATIONAL ENGINEERING & DESIGN PTY LTD		



SCALE

1:500 10 5 0 10 20 A1

1:1000 A3


CLIENT	PEET FLAGSTONE CITY Pty. Ltd.
ASSOCIATED CONSULTANT	VERIS (07) 3666 4700

PROJECT NAME

CONTEXT AREA 3

NEW BEITH ROAD
FLAGSTONE

DRAWING TITLE		
CONCEPT BULK EARTHWORKS LAYOUT PLAN SHEET 2 OF 31		
PROJECT No.	DRAWING No.	REVISION
20-0211	DA-0102	C

 


Approval no: DEV2024/1491
Date: 7 May 2025



REFER SHEET 4 FOR CONTINUATION

REV	DATE	DESIGN	DRAWN	REVISION DETAILS		DRAWN	STATUS		SCALE 1:500 10 5 0 10 20 A1 1:1000  A3	CLIENT PEET FLAGSTONE CITY Pty. Ltd.	PROJECT NAME CONTEXT AREA 3	DRAWING TITLE CONCEPT BULK EARTHWORKS LAYOUT PLAN SHEET 3 OF 31		
A	18.03.24	TR	JR	ORIGINAL ISSUE		FOR DEVELOPMENT APPLICATION NOT FOR CONSTRUCTION								
B	03.09.24	TR	JR	RFI RESPONSE										
C	13.02.25	TR	JR	RFI RESPONSE										
						DESIGN	APPROVED DANIEL COLLINS RPEQ 18631			ASSOCIATED CONSULTANT VERIS (07) 3666 4700	NEW BEITH ROAD FLAGSTONE	PROJECT No. 20-0211	DRAWING No. DA-0103	REVISION C
FOR AND ON BEHALF OF COLLIER'S INTERNATIONAL ENGINEERING & DESIGN PTY LTD														

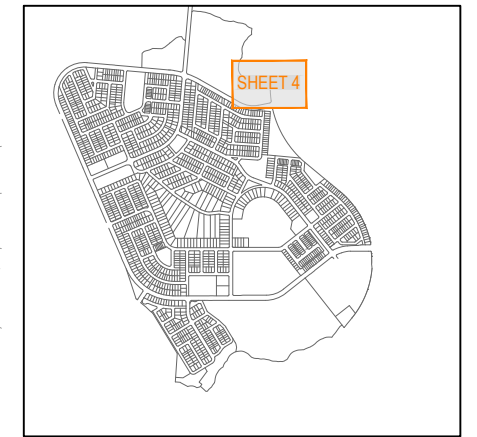

KEY PLAN
SCALE 1:20000 (A1)
SCALE 1:40000 (A3)


REFER SHEET 3 FOR CONTINUATION

- BASIN 5 -


REFER SHEET 8 FOR CONTINUATION

REV	DATE	DESIGN	DRAWN	REVISION DETAILS		DRAWN	STATUS		SCALE	CLIENT	PROJECT NAME	DRAWING TITLE		
A	18.03.24	TR	JR	ORIGINAL ISSUE			FOR DEVELOPMENT APPLICATION NOT FOR CONSTRUCTION		1:500 10 5 0 10 20 A1	PEET FLAGSTONE CITY Pty. Ltd.	CONTEXT AREA 3	CONCEPT BULK EARTHWORKS LAYOUT PLAN SHEET 4 OF 31		
B	03.09.24	TR	JR	RPI RESPONSE					1:1000 					
C	13.02.25	TR	JR	RPI RESPONSE										
						DESIGN	APPROVED DANIEL COLLINS RPEQ 18631		ASSOCIATED CONSULTANT VERIS (07) 3666 4700	NEW BEITH ROAD FLAGSTONE	PROJECT No. 20-0211	DRAWING No. DA-0104	REVISION C	
FOR AND ON BEHALF OF COLLIERS INTERNATIONAL ENGINEERING & DESIGN PTY LTD														

REFER SHEET 1 FOR CONTINUATION

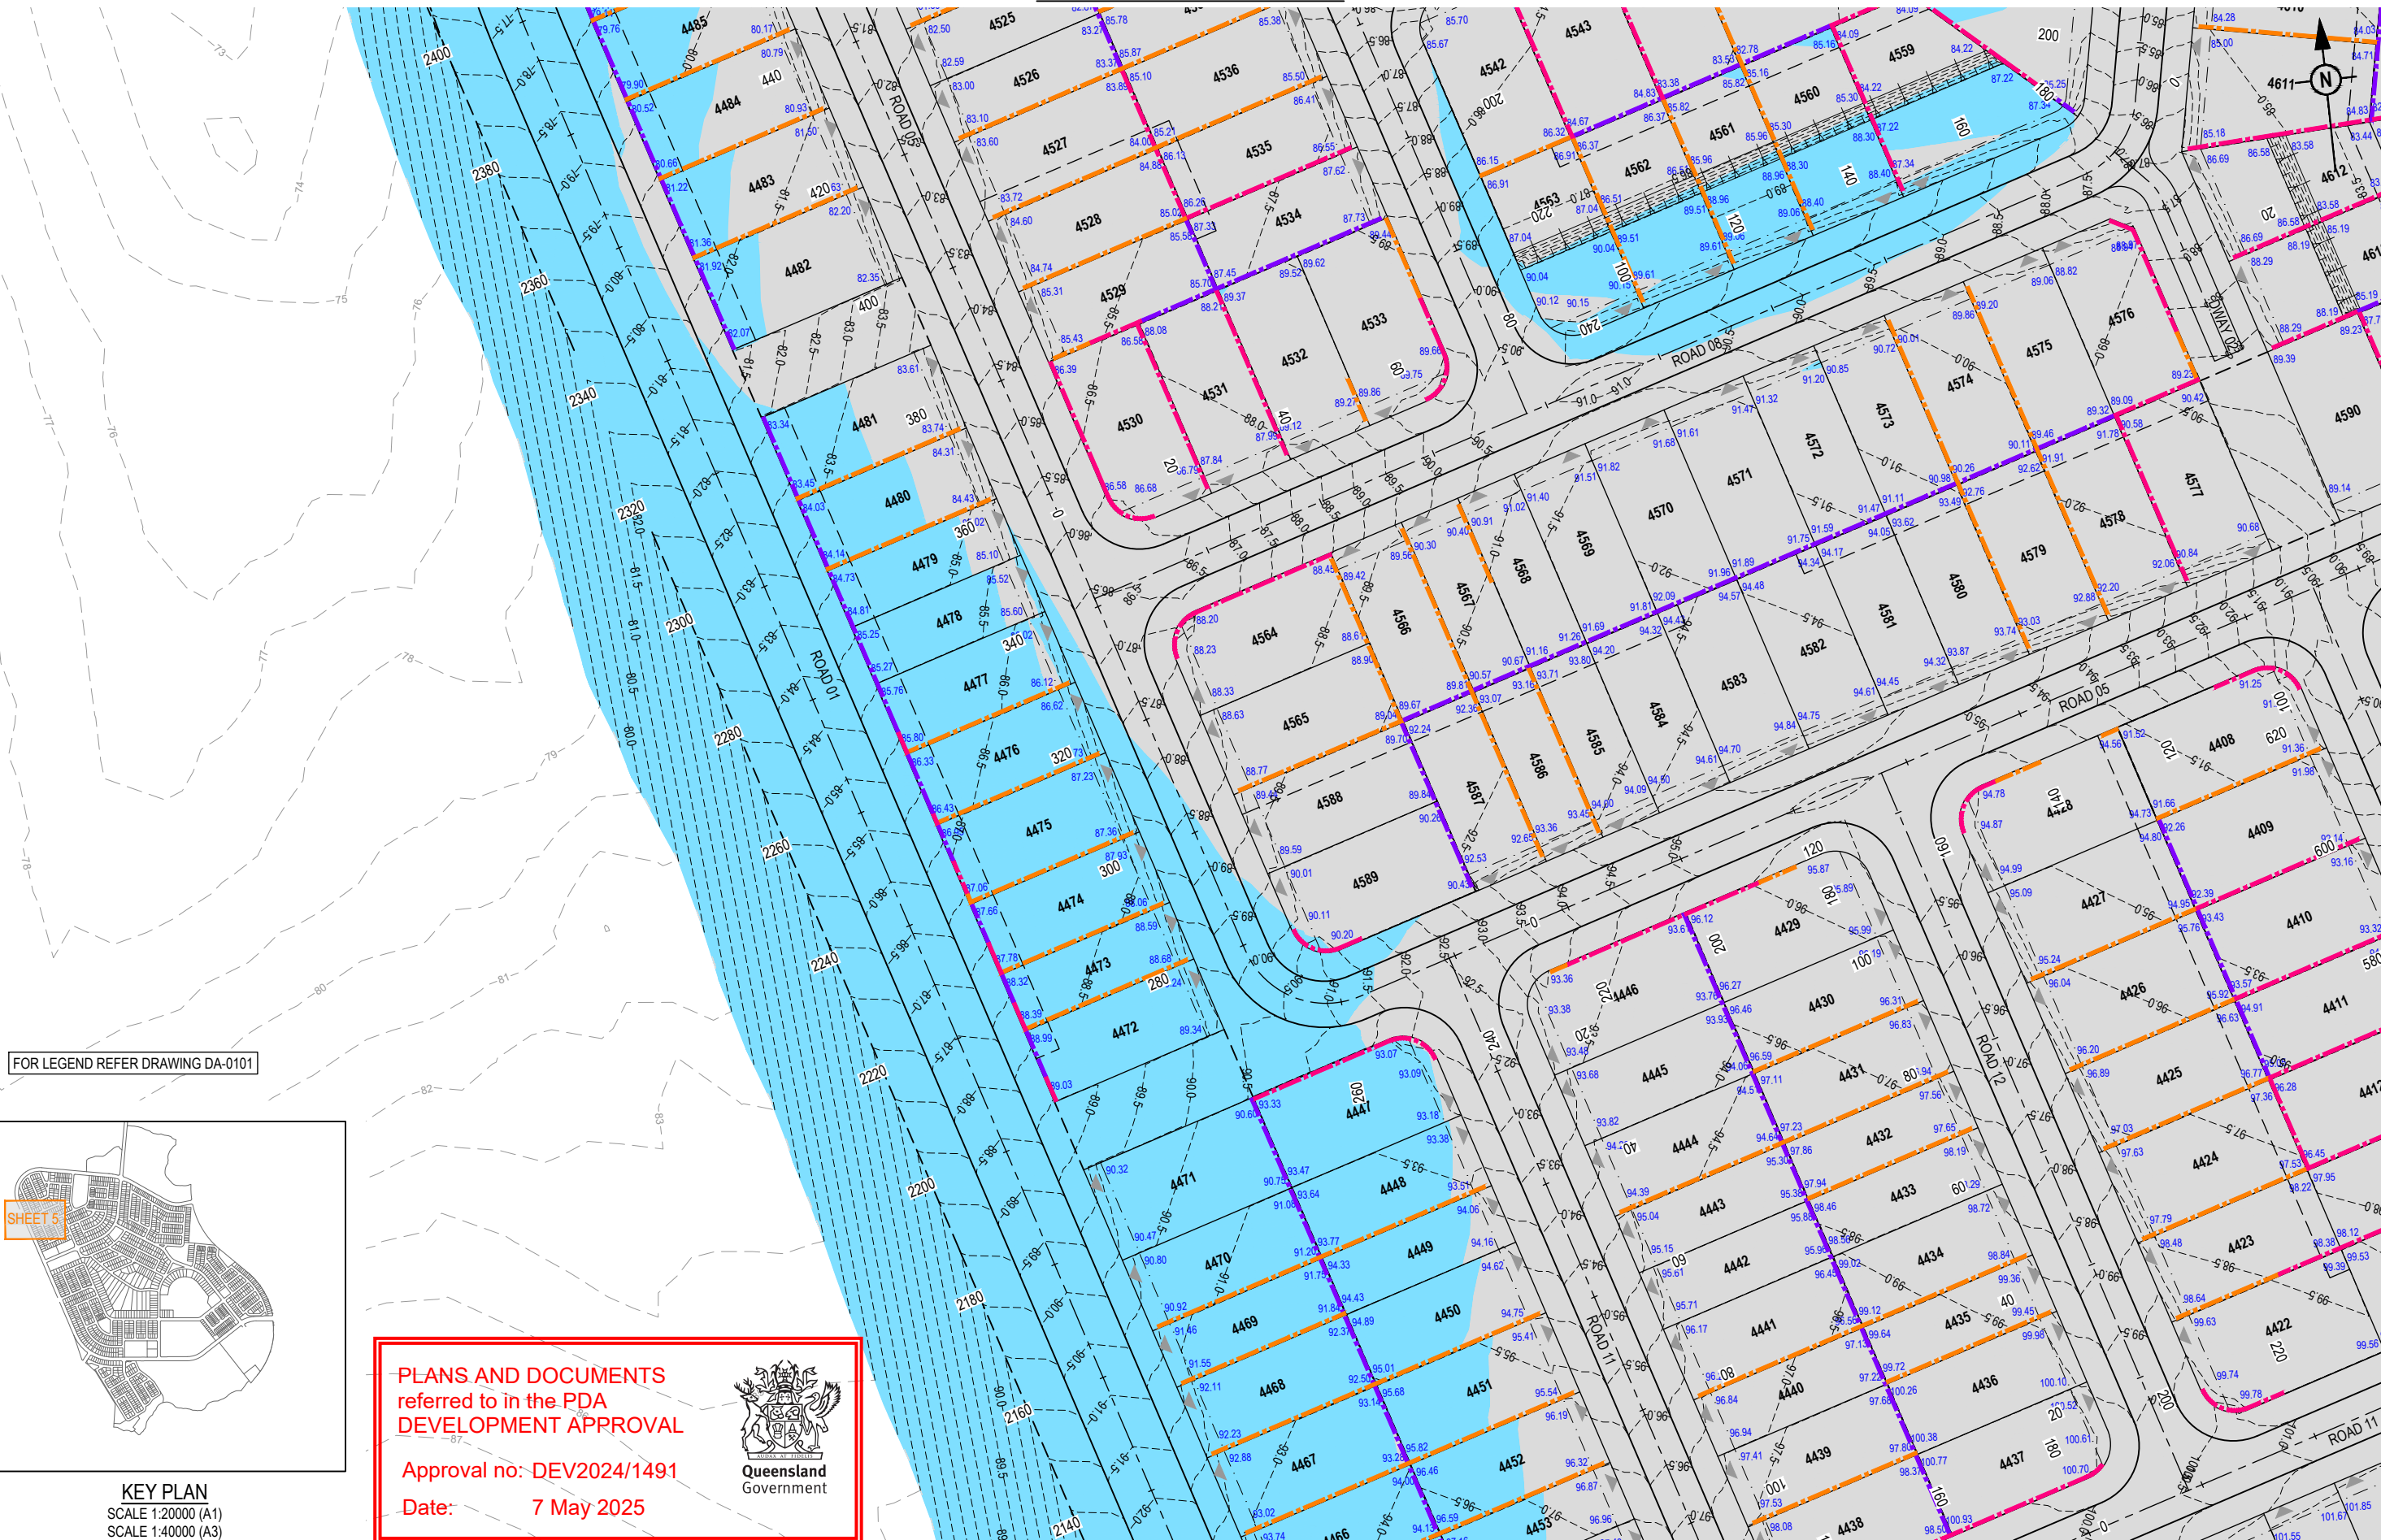

FOR LEGEND REFER DRAWING DA-0101

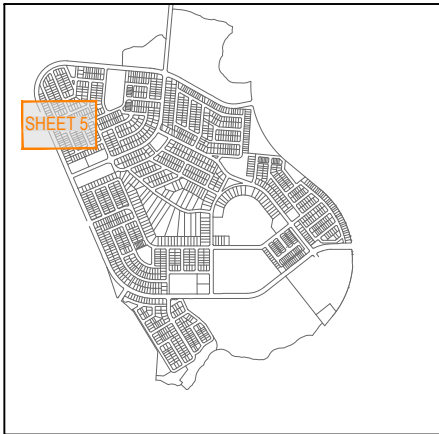

KEY PLAN
SCALE 1:20000 (A1)
SCALE 1:40000 (A3)

PLANS AND DOCUMENTS
referred to in the PDA
DEVELOPMENT APPROVAL

Approval no: DEV2024/1491

Date: 7 May 2025




REFER SHEET 9 FOR CONTINUATION


REVISION DETAILS				DRAWN		STATUS		CLIENT		PROJECT NAME		DRAWING TITLE		
REV	DATE	DESIGN	DRAWN											
A	18.03.24	TR	JR											
B	03.09.24	TR	JR											
C	13.02.25	TR	JR											



Queensland
Government

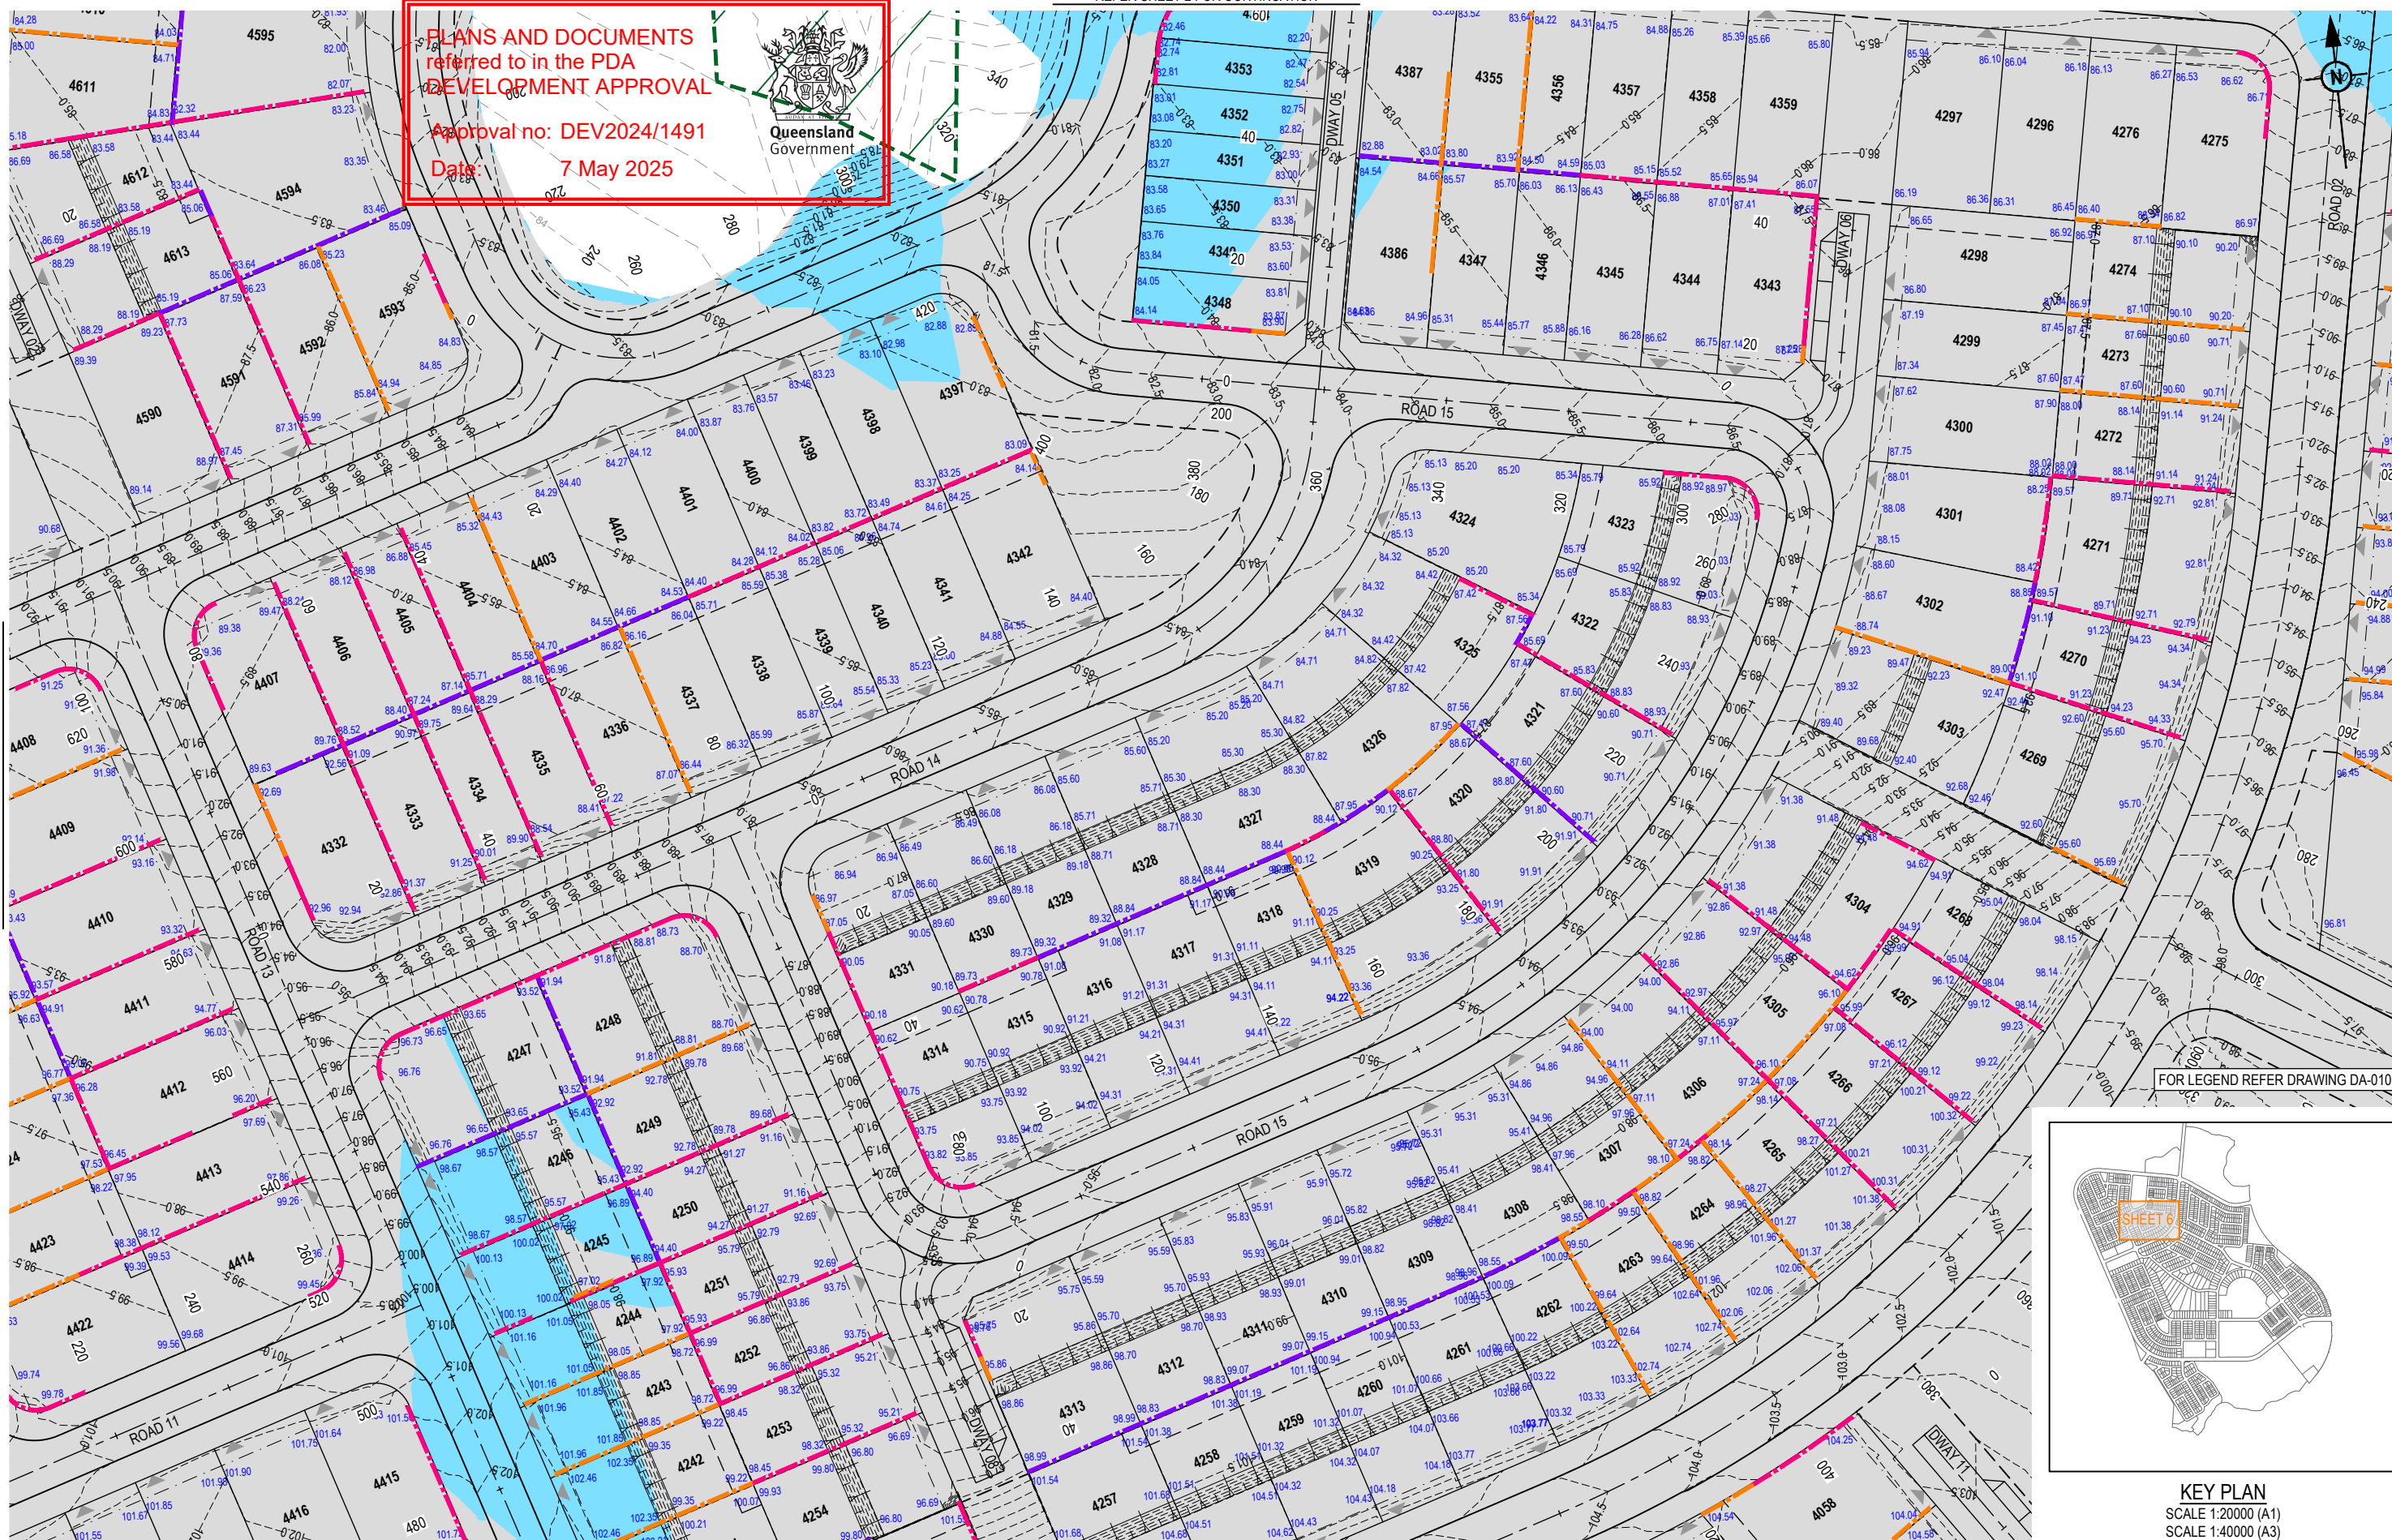

FOR LEGEND REFER DRAWING DA-010

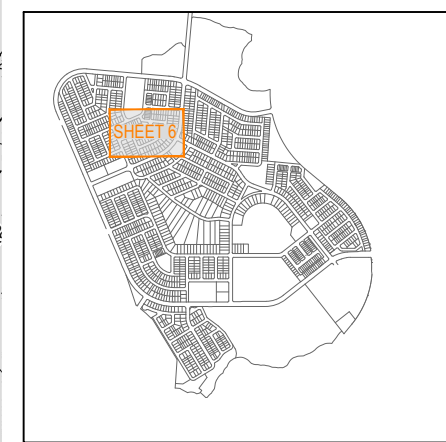


KEY PLAN



SCALE 1:20000 (A1)
SCALE 1:40000 (A3)

REV	DATE	DESIGN	DRAWN	REVISION DETAILS		DRAWN	STATUS		SCALE	CLIENT	PROJECT NAME	DRAWING TITLE		
A	18.03.24	TR	JR	ORIGINAL ISSUE			FOR DEVELOPMENT APPLICATION NOT FOR CONSTRUCTION		1:500 10 5 0 10 20 A1 1:1000  A3	PEET FLAGSTONE CITY Pty. Ltd.	CONTEXT AREA 3	CONCEPT BULK EARTHWORKS LAYOUT PLAN SHEET 6 OF 31		
B	03.09.24	TR	JR	RFI RESPONSE										
C	13.02.25	TR	JR	RFI RESPONSE										
						DESIGN	APPROVED							
							DANIEL COLLINS	RPEQ 18631						
							FOR AND ON BEHALF OF COLLIERS INTERNATIONAL ENGINEERING & DESIGN PTY LTD.							

PLOT - 14 Feb 2025 12:39 PM LOCATION - H:\20\20-0211 Flagstone - Context Area 3\Design\Acad\DA\20-0211-DA-0100-EARTHWORKS.dwg

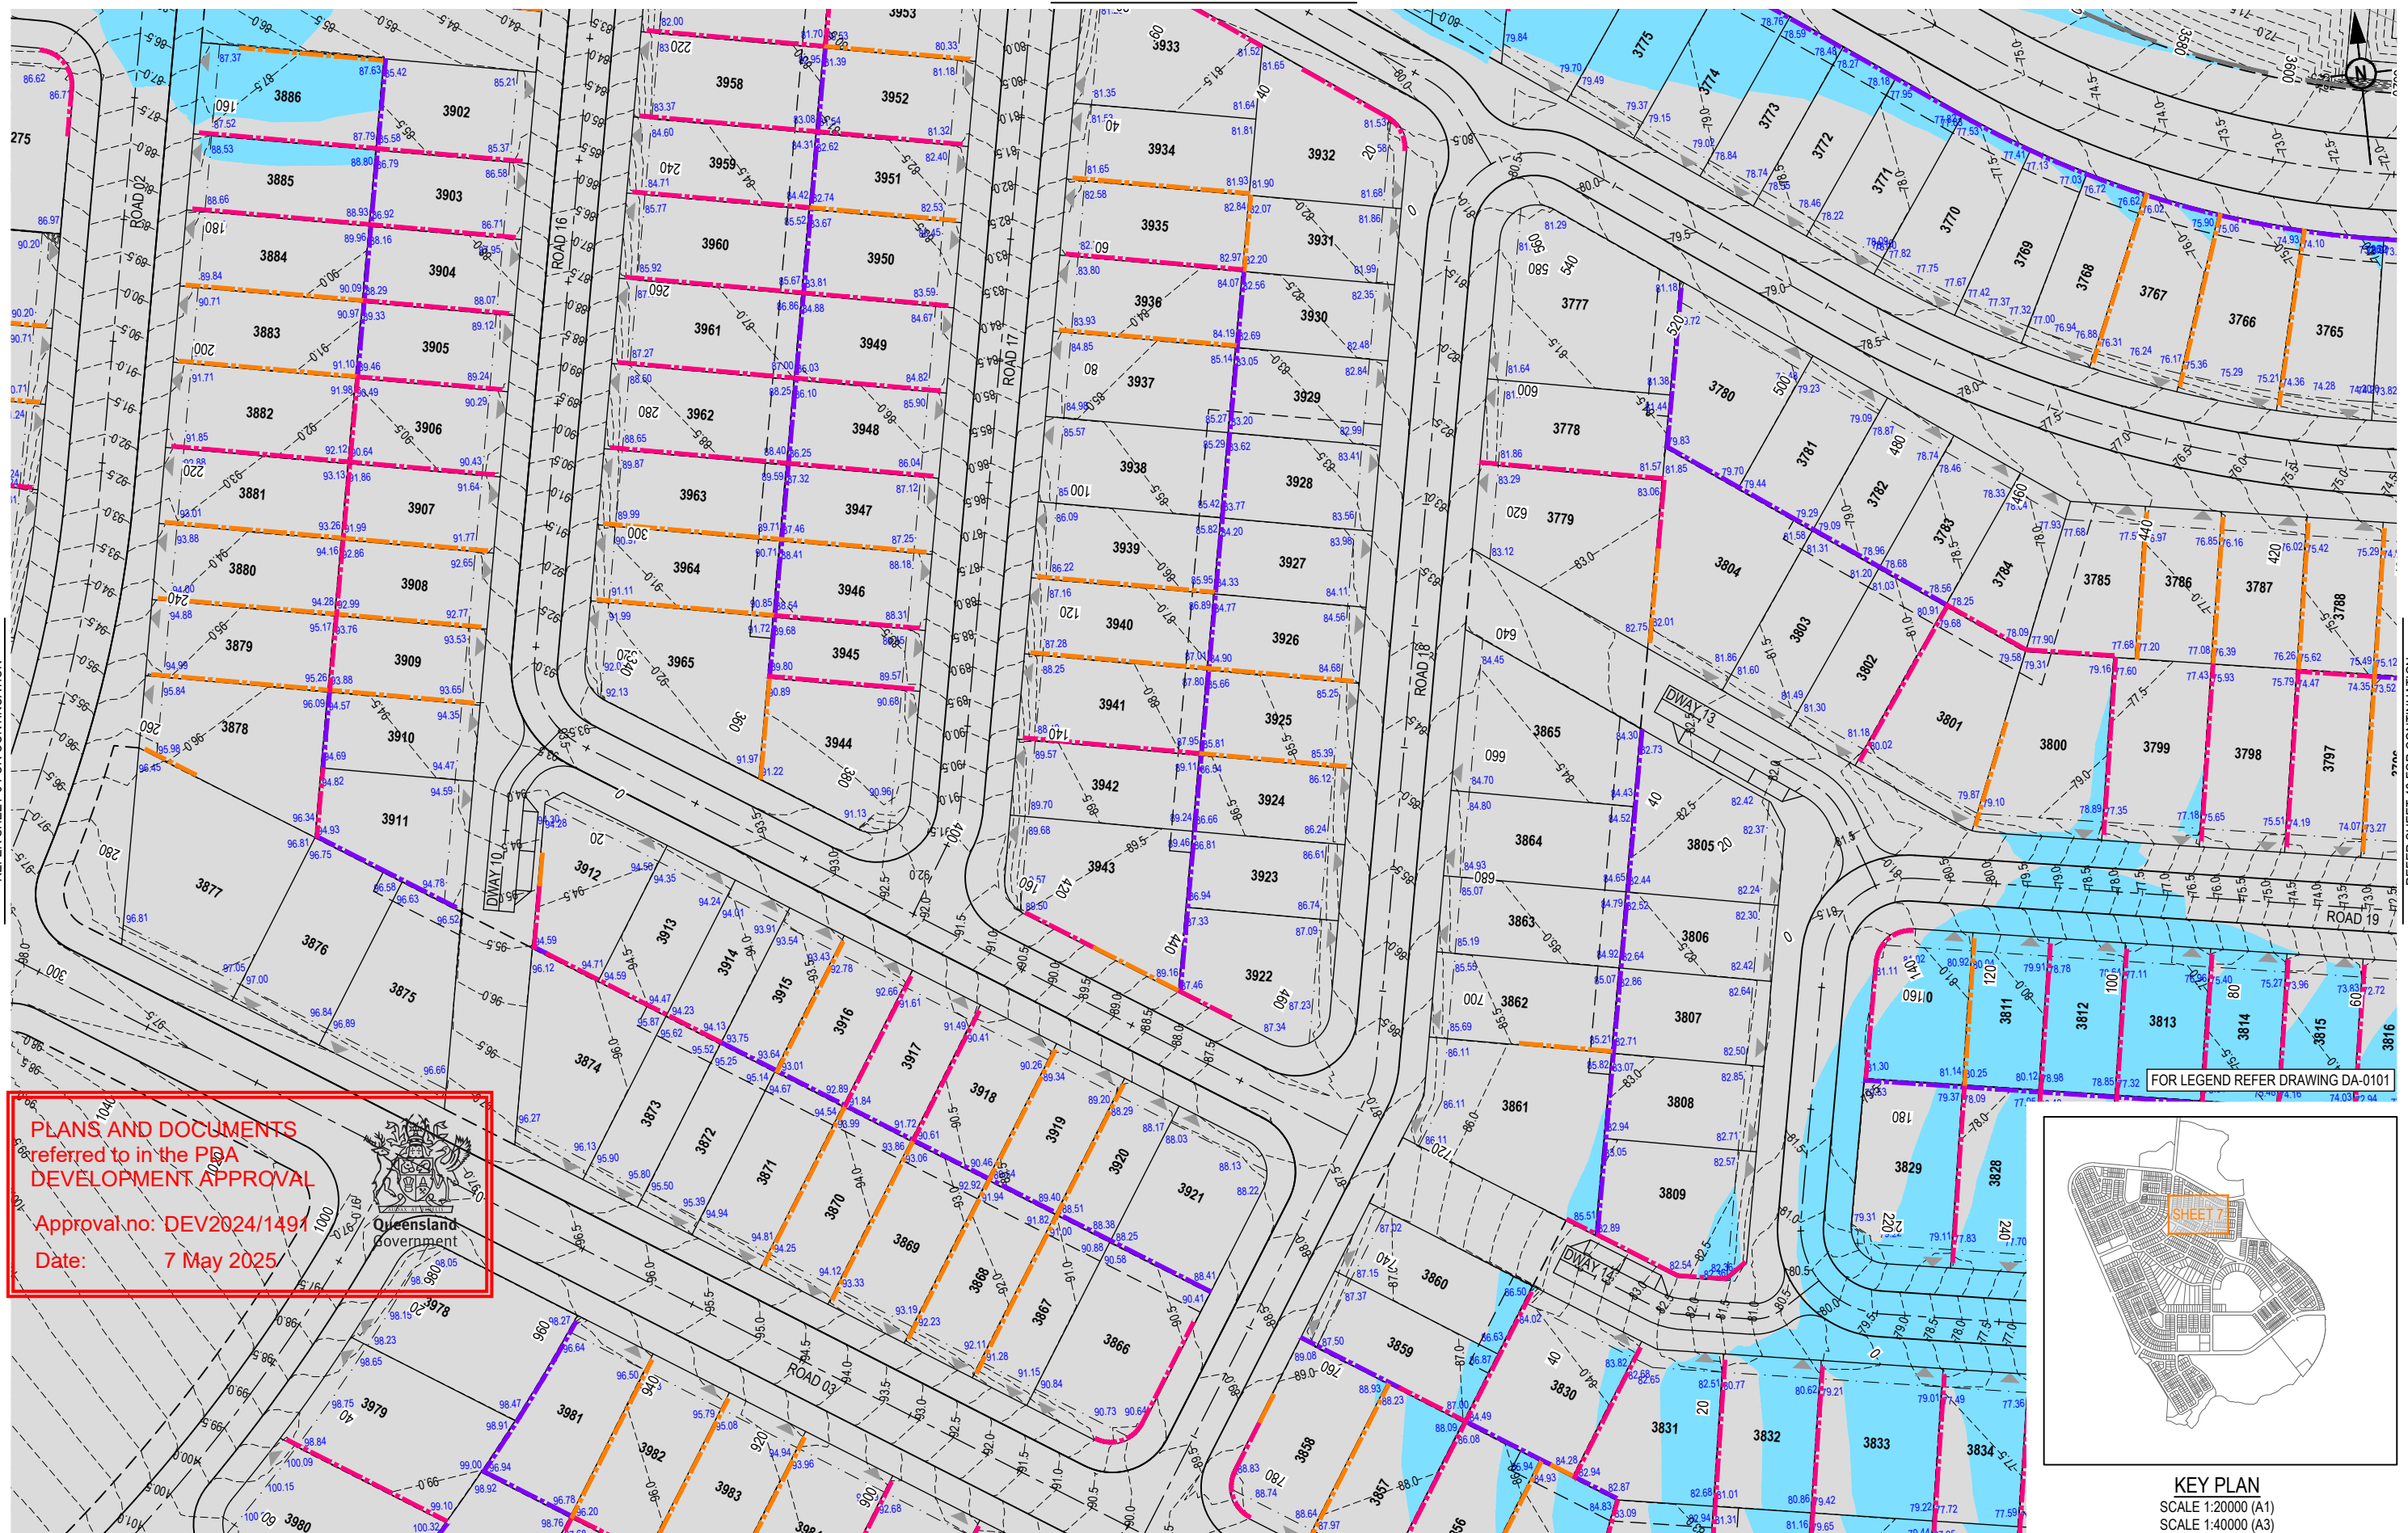


REV	DATE	DESIGN	DRAWN	REVISION DETAILS		DRAWN	STATUS		SCALE	CLIENT	PROJECT NAME	DRAWING TITLE		
A	18.03.24	TR	JR	ORIGINAL ISSUE			FOR DEVELOPMENT APPLICATION NOT FOR CONSTRUCTION		1:500 10 5 0 10 20 A1 1:1000  A3	PEET FLAGSTONE CITY Pty. Ltd.	CONTEXT AREA 3	CONCEPT BULK EARTHWORKS LAYOUT PLAN SHEET 7 OF 31		
B	03.09.24	TR	JR	RFI RESPONSE										
C	13.02.25	TR	JR	RFI RESPONSE										
						DESIGN	APPROVED DANIEL COLLINS RPEQ 18631		ASSOCIATED CONSULTANT VERIS (07) 3666 4700	NEW BEITH ROAD FLAGSTONE	PROJECT No. 20-0211	DRAWING No. DA-0107	REVISION C	
							FOR AND ON BEHALF OF COLLIER'S INTERNATIONAL ENGINEERING & DESIGN PTY LTD							

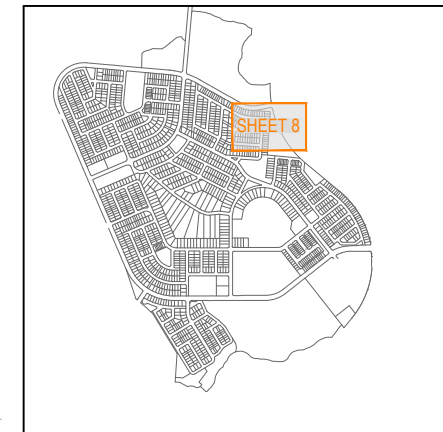 

KEY PLAN
SCALE 1:20000 (A1)
SCALE 1:40000 (A3)

REFER SHEET 7 FOR CONTINUATION

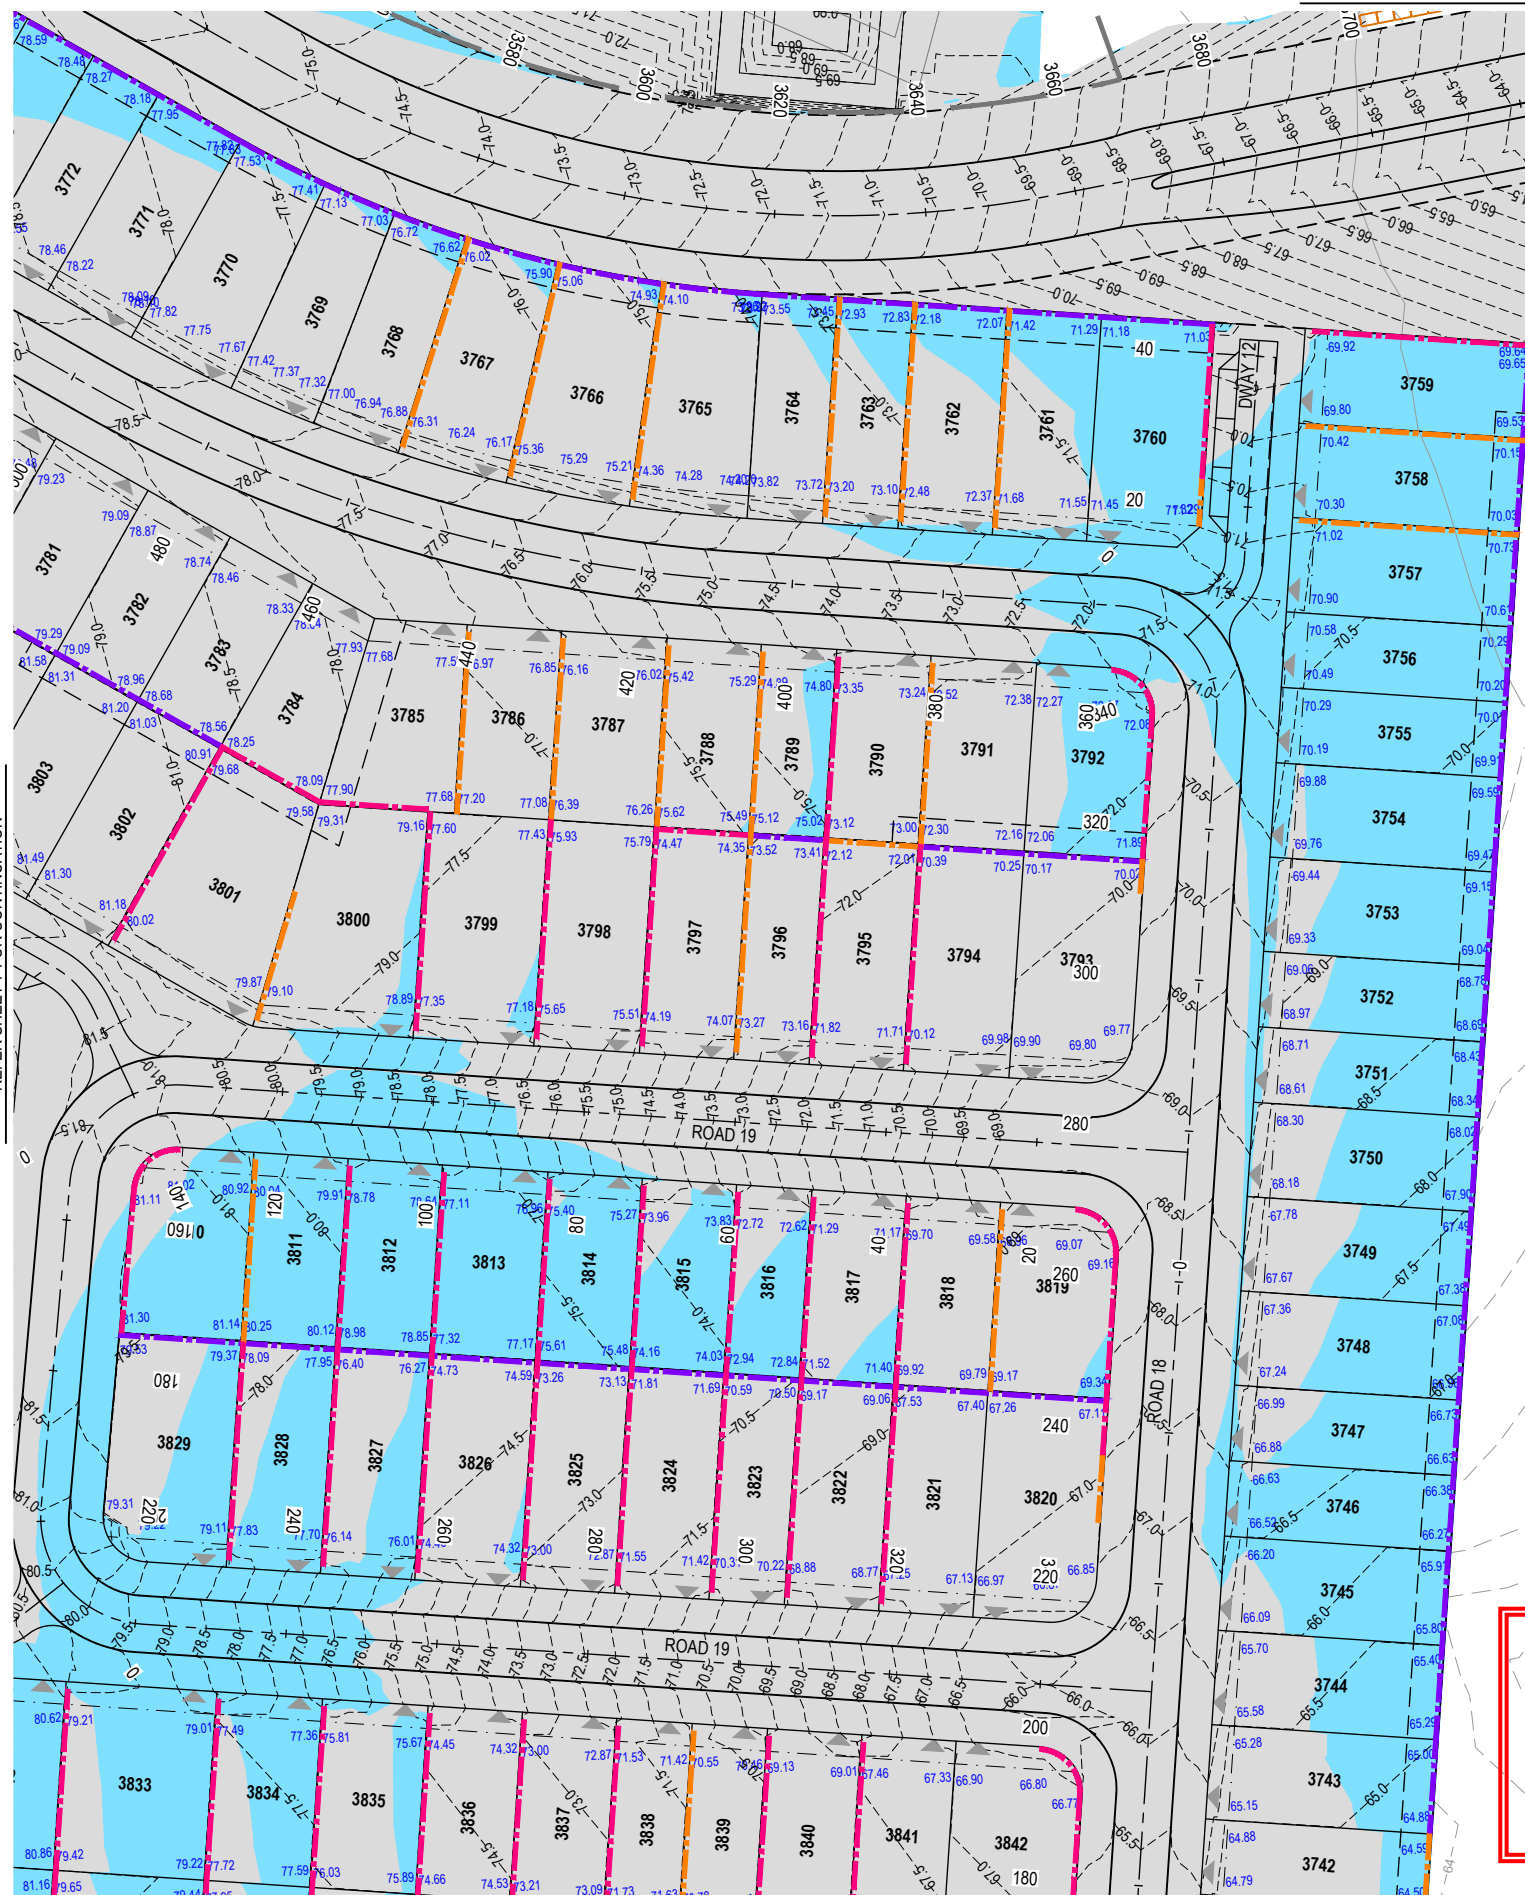

PLANS AND DOCUMENTS referred to in the PDA DEVELOPMENT APPROVAL

Approval no: DEV2024/1491

Date: 7 May 2025



REFER SHEET 11 FOR CONTINUATION


REV	DATE	DESIGN	DRAWN	REVISION DETAILS		DRAWN	STATUS		SCALE 1:500 10 5 0 10 20 A1 1:1000  A3	CLIENT PEET FLAGSTONE CITY Pty. Ltd.	PROJECT NAME CONTEXT AREA 3 NEW BEITH ROAD FLAGSTONE	DRAWING TITLE CONCEPT BULK EARTHWORKS LAYOUT PLAN SHEET 8 OF 31		
A	18.03.24	TR	JR	ORIGINAL ISSUE			FOR DEVELOPMENT APPLICATION NOT FOR CONSTRUCTION					PROJECT No. 20-0211	DRAWING No. DA-0108	REVISION C
B	03.09.24	TR	JR	RFI RESPONSE										
C	13.02.25	TR	JR	RFI RESPONSE										
						DESIGN	APPROVED DANIEL COLLINS RPEQ 18631 FOR AND ON BEHALF OF COLLIER'S INTERNATIONAL ENGINEERING & DESIGN PTY LTD							



DRAWING TITLE		
CONCEPT BULK EARTHWORKS LAYOUT PLAN SHEET 9 OF 31		
PROJECT No.	DRAWING No.	REVISION
20-0211	DA-0109	C

REFER SHEET 6 FOR CONTINUATION

REFER SHEET 7 FOR CONTINUATION

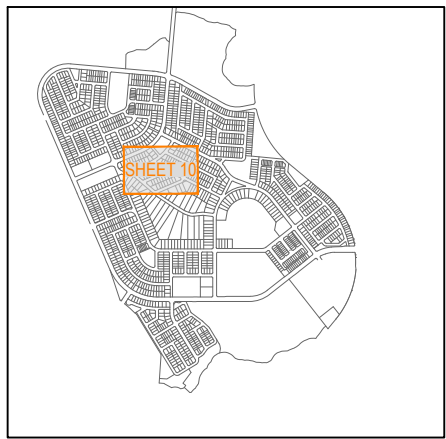


KEY PLAN

SCALE 1:20000 (A1)

SCALE 1:40000 (A3)

REV	DATE	DESIGN	DRAWN	REVISION DETAILS
A	18.03.24	TR	JR	ORIGINAL ISSUE
B	03.09.24	TR	JR	RFI RESPONSE
C	13.02.25	TR	JR	RFI RESPONSE


DRAWN	STATUS
	FOR DEVELOPMENT APPLICATION NOT FOR CONSTRUCTION
DESIGN	APPROVED DANIEL COLLINS RPEQ 18631
	FOR AND ON BEHALF OF COLLIER'S INTERNATIONAL ENGINEERING & DESIGN PTY LTD

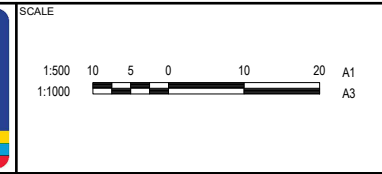

CLIENT
PEET FLAGSTONE CITY Pty. Ltd.
ASSOCIATED CONSULTANT
VERIS (07) 3666 4700

PROJECT NAME
CONTEXT AREA 3
NEW BEITH ROAD FLAGSTONE

DRAWING TITLE		
CONCEPT BULK EARTHWORKS LAYOUT PLAN SHEET 10 OF 31		
PROJECT No.	DRAWING No.	REVISION
20-0211	DA-0110	C

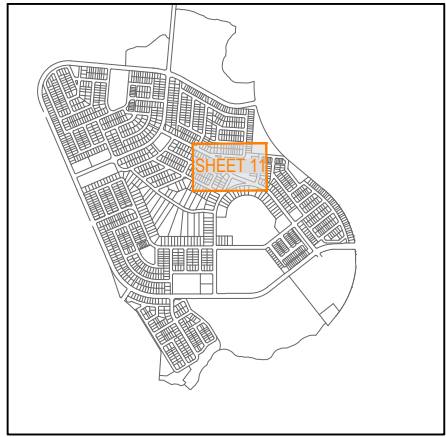


KEY PLAN
SCALE 1:20000 (A1)
SCALE 1:40000 (A3)

PLANS AND DOCUMENTS
referred to in the PDA
DEVELOPMENT APPROVAL
Approval no: DEV2024/1491
Date: 7 May 2025



REV	DATE	DESIGN	DRAWN	REVISION DETAILS		DRAWN	STATUS		SCALE		CLIENT	PROJECT NAME	DRAWING TITLE		
A	18.03.24	TR	JR	ORIGINAL ISSUE			FOR DEVELOPMENT APPLICATION NOT FOR CONSTRUCTION			1:500 10 5 0 10 20 A1 1:1000  A3	PEET FLAGSTONE CITY Pty. Ltd.	CONTEXT AREA 3	CONCEPT BULK EARTHWORKS LAYOUT PLAN SHEET 11 OF 31		
B	03.09.24	TR	JR	RFI RESPONSE											
C	13.02.25	TR	JR	RFI RESPONSE											
						DESIGN	APPROVED				ASSOCIATED CONSULTANT		PROJECT No.	DRAWING No.	REVISION
							DANIEL COLLINS		RPEQ 18631		VERIS (07) 3666 4700	NEW BEITH ROAD FLAGSTONE	20-0211	DA-0111	C
								FOR AND ON BEHALF OF COLLIERS INTERNATIONAL ENGINEERING & DESIGN PTY LTD							

PLOT - 14 Feb 2025 12:40 PM LOCATION - H:\2020-0211 Flagstone - Context Area 3\Design\Acad\DA20-0211-DA-0100-EARTHWORKS.dwg

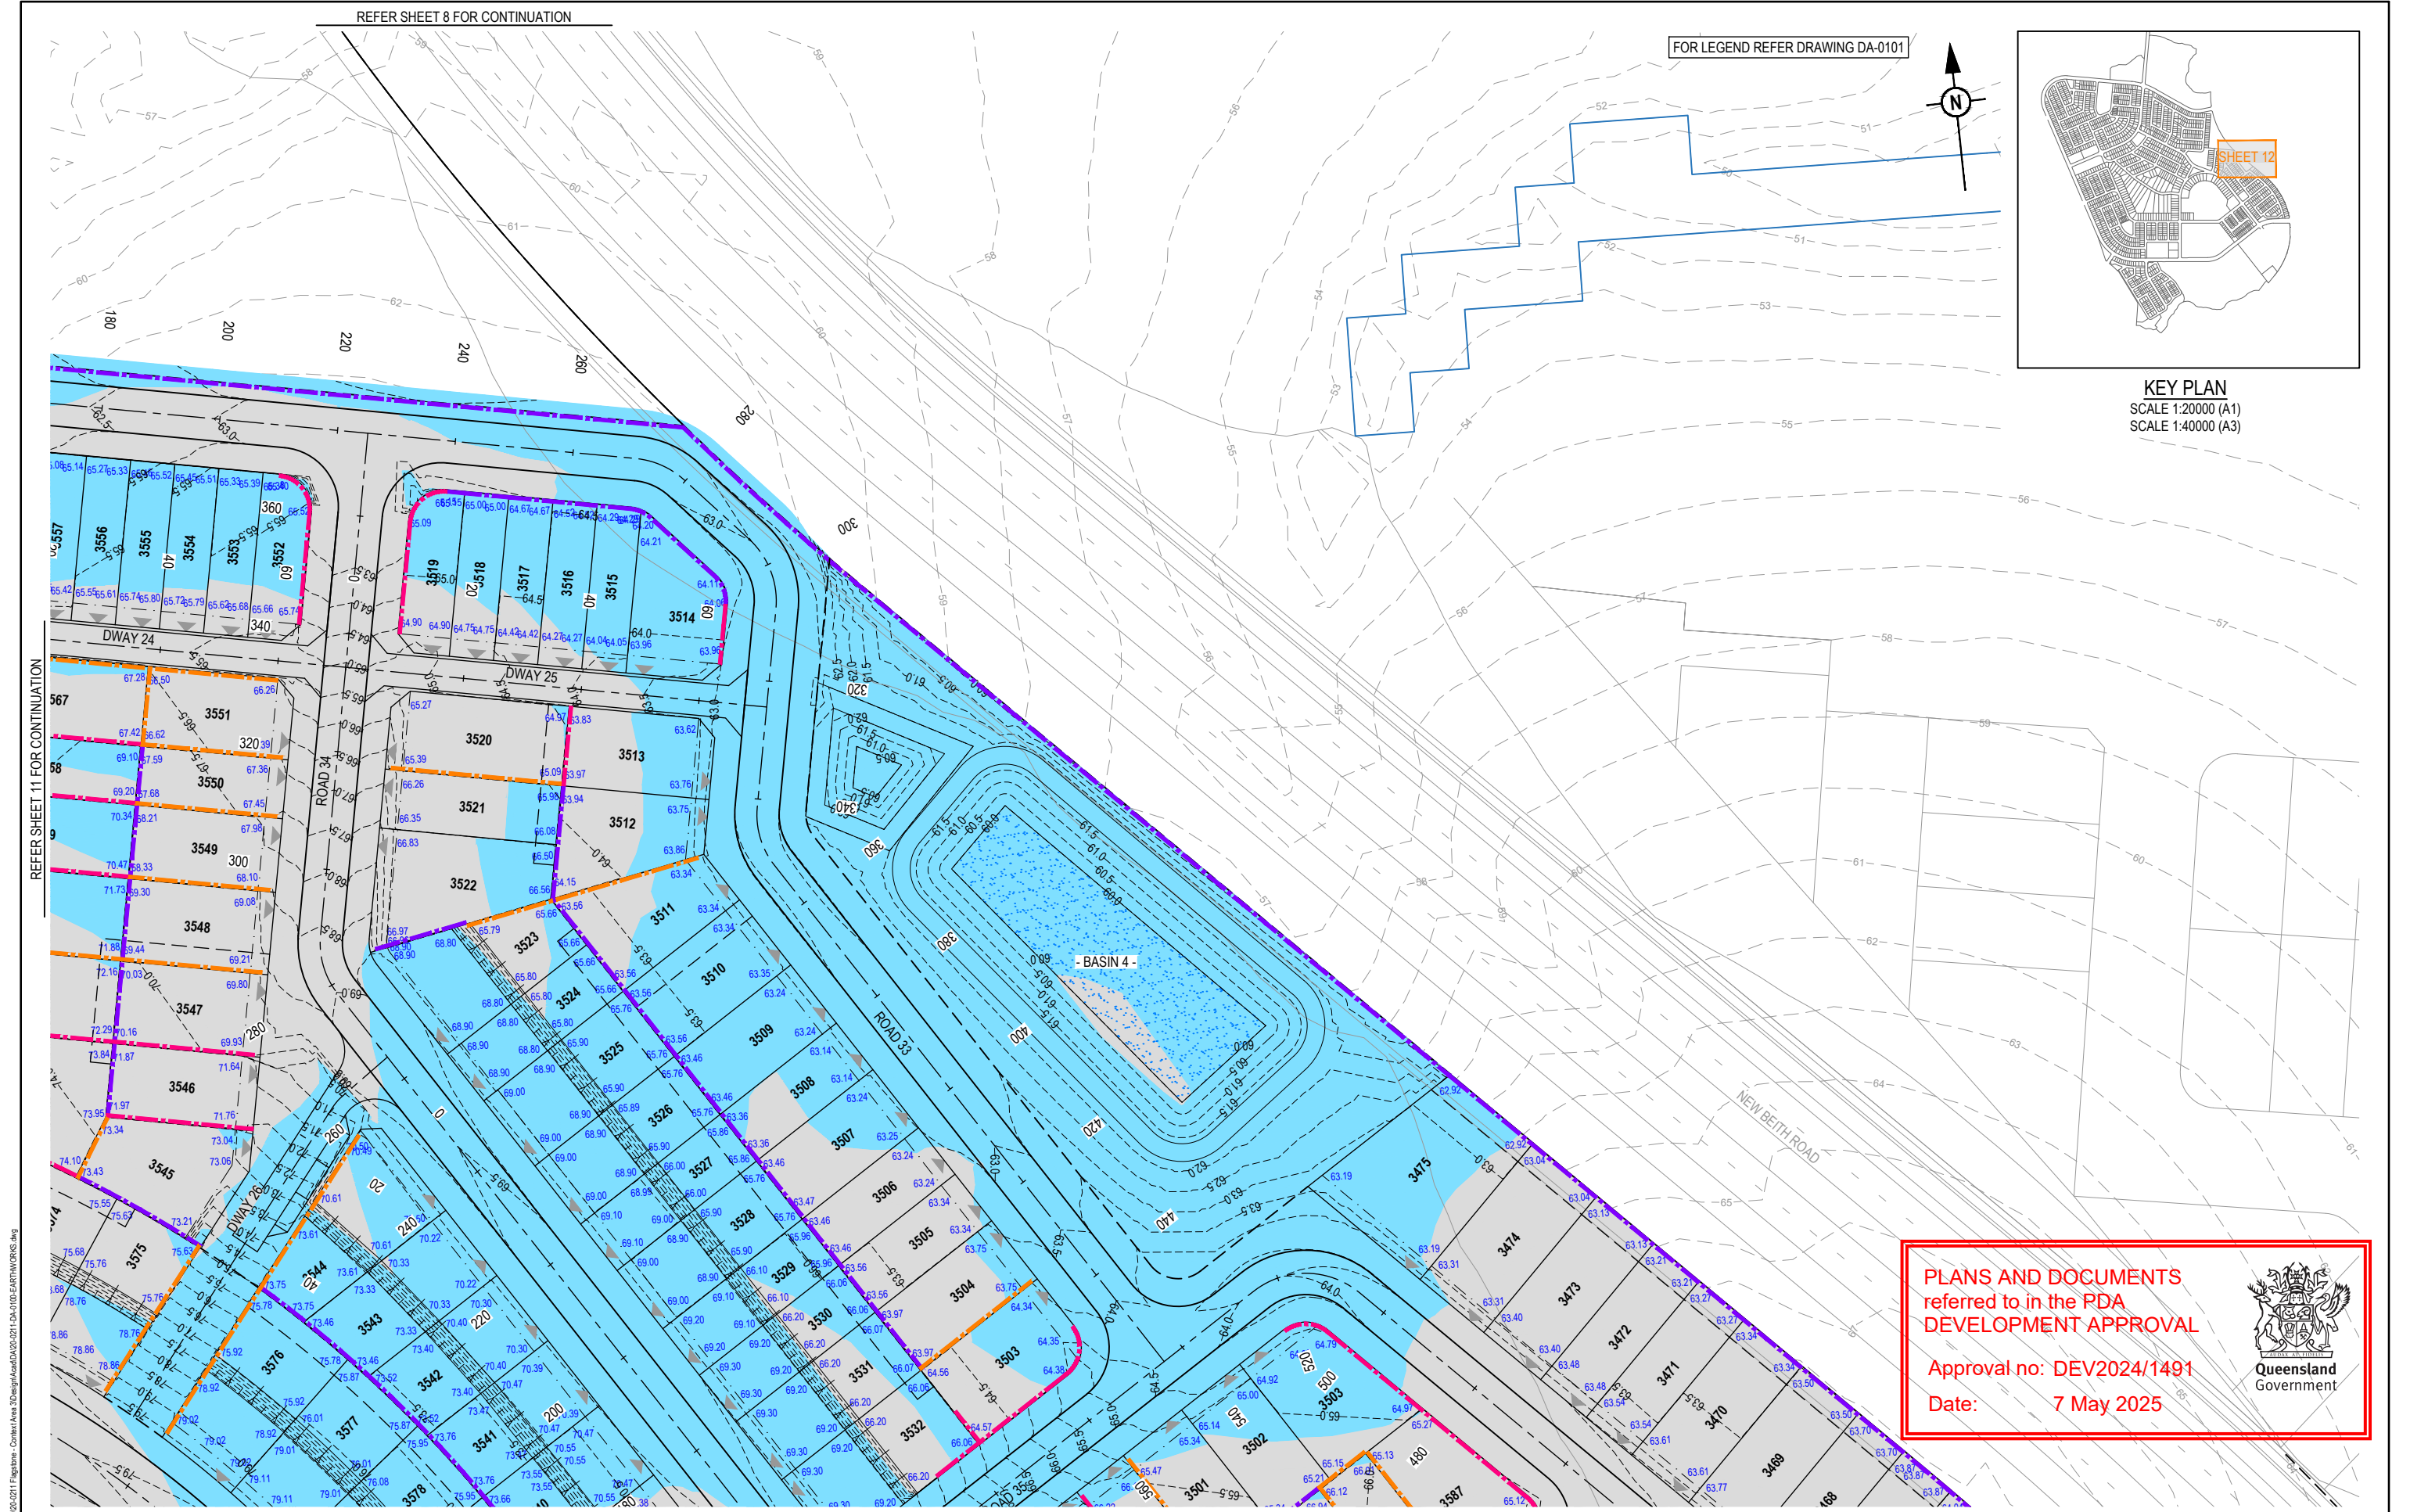


REFER SHEET 11 FOR CONTINUATION

PLOT - 14 Feb 2025 12:40 PM LOCATION - H:\2020-2021 Flagstone - Context Area 3\Design Area 3\DA-0110-EARTHWORKS.dwg

REFER SHEET 16 FOR CONTINUATION

REV	DATE	DESIGN	DRAWN	REVISION DETAILS
A	18.03.24	TR	JR	ORIGINAL ISSUE
B	03.09.24	TR	JR	RFI RESPONSE
C	13.02.25	TR	JR	RFI RESPONSE

DRAWN	STATUS
	FOR DEVELOPMENT APPLICATION NOT FOR CONSTRUCTION
DESIGN	APPROVED DANIEL COLLINS RPEQ 18631
	FOR AND ON BEHALF OF COLLIER'S INTERNATIONAL ENGINEERING & DESIGN PTY LTD

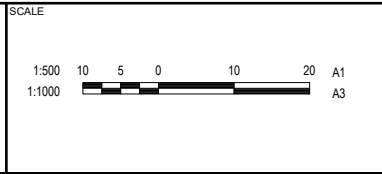

CLIENT	PEET FLAGSTONE CITY Pty. Ltd.
ASSOCIATED CONSULTANT	VERIS (07) 3666 4700

PROJECT NAME	CONTEXT AREA 3 NEW BEITH ROAD FLAGSTONE
--------------	---


DRAWING TITLE		
CONCEPT BULK EARTHWORKS LAYOUT PLAN SHEET 12 OF 31		
PROJECT No.	DRAWING No.	REVISION
20-0211	DA-0112	C

PLANS AND DOCUMENTS referred to in the PDA DEVELOPMENT APPROVAL

Approval no: DEV2024/1491

Date: 7 May 2025

REFER SHEET 9 FOR CONTINUATION

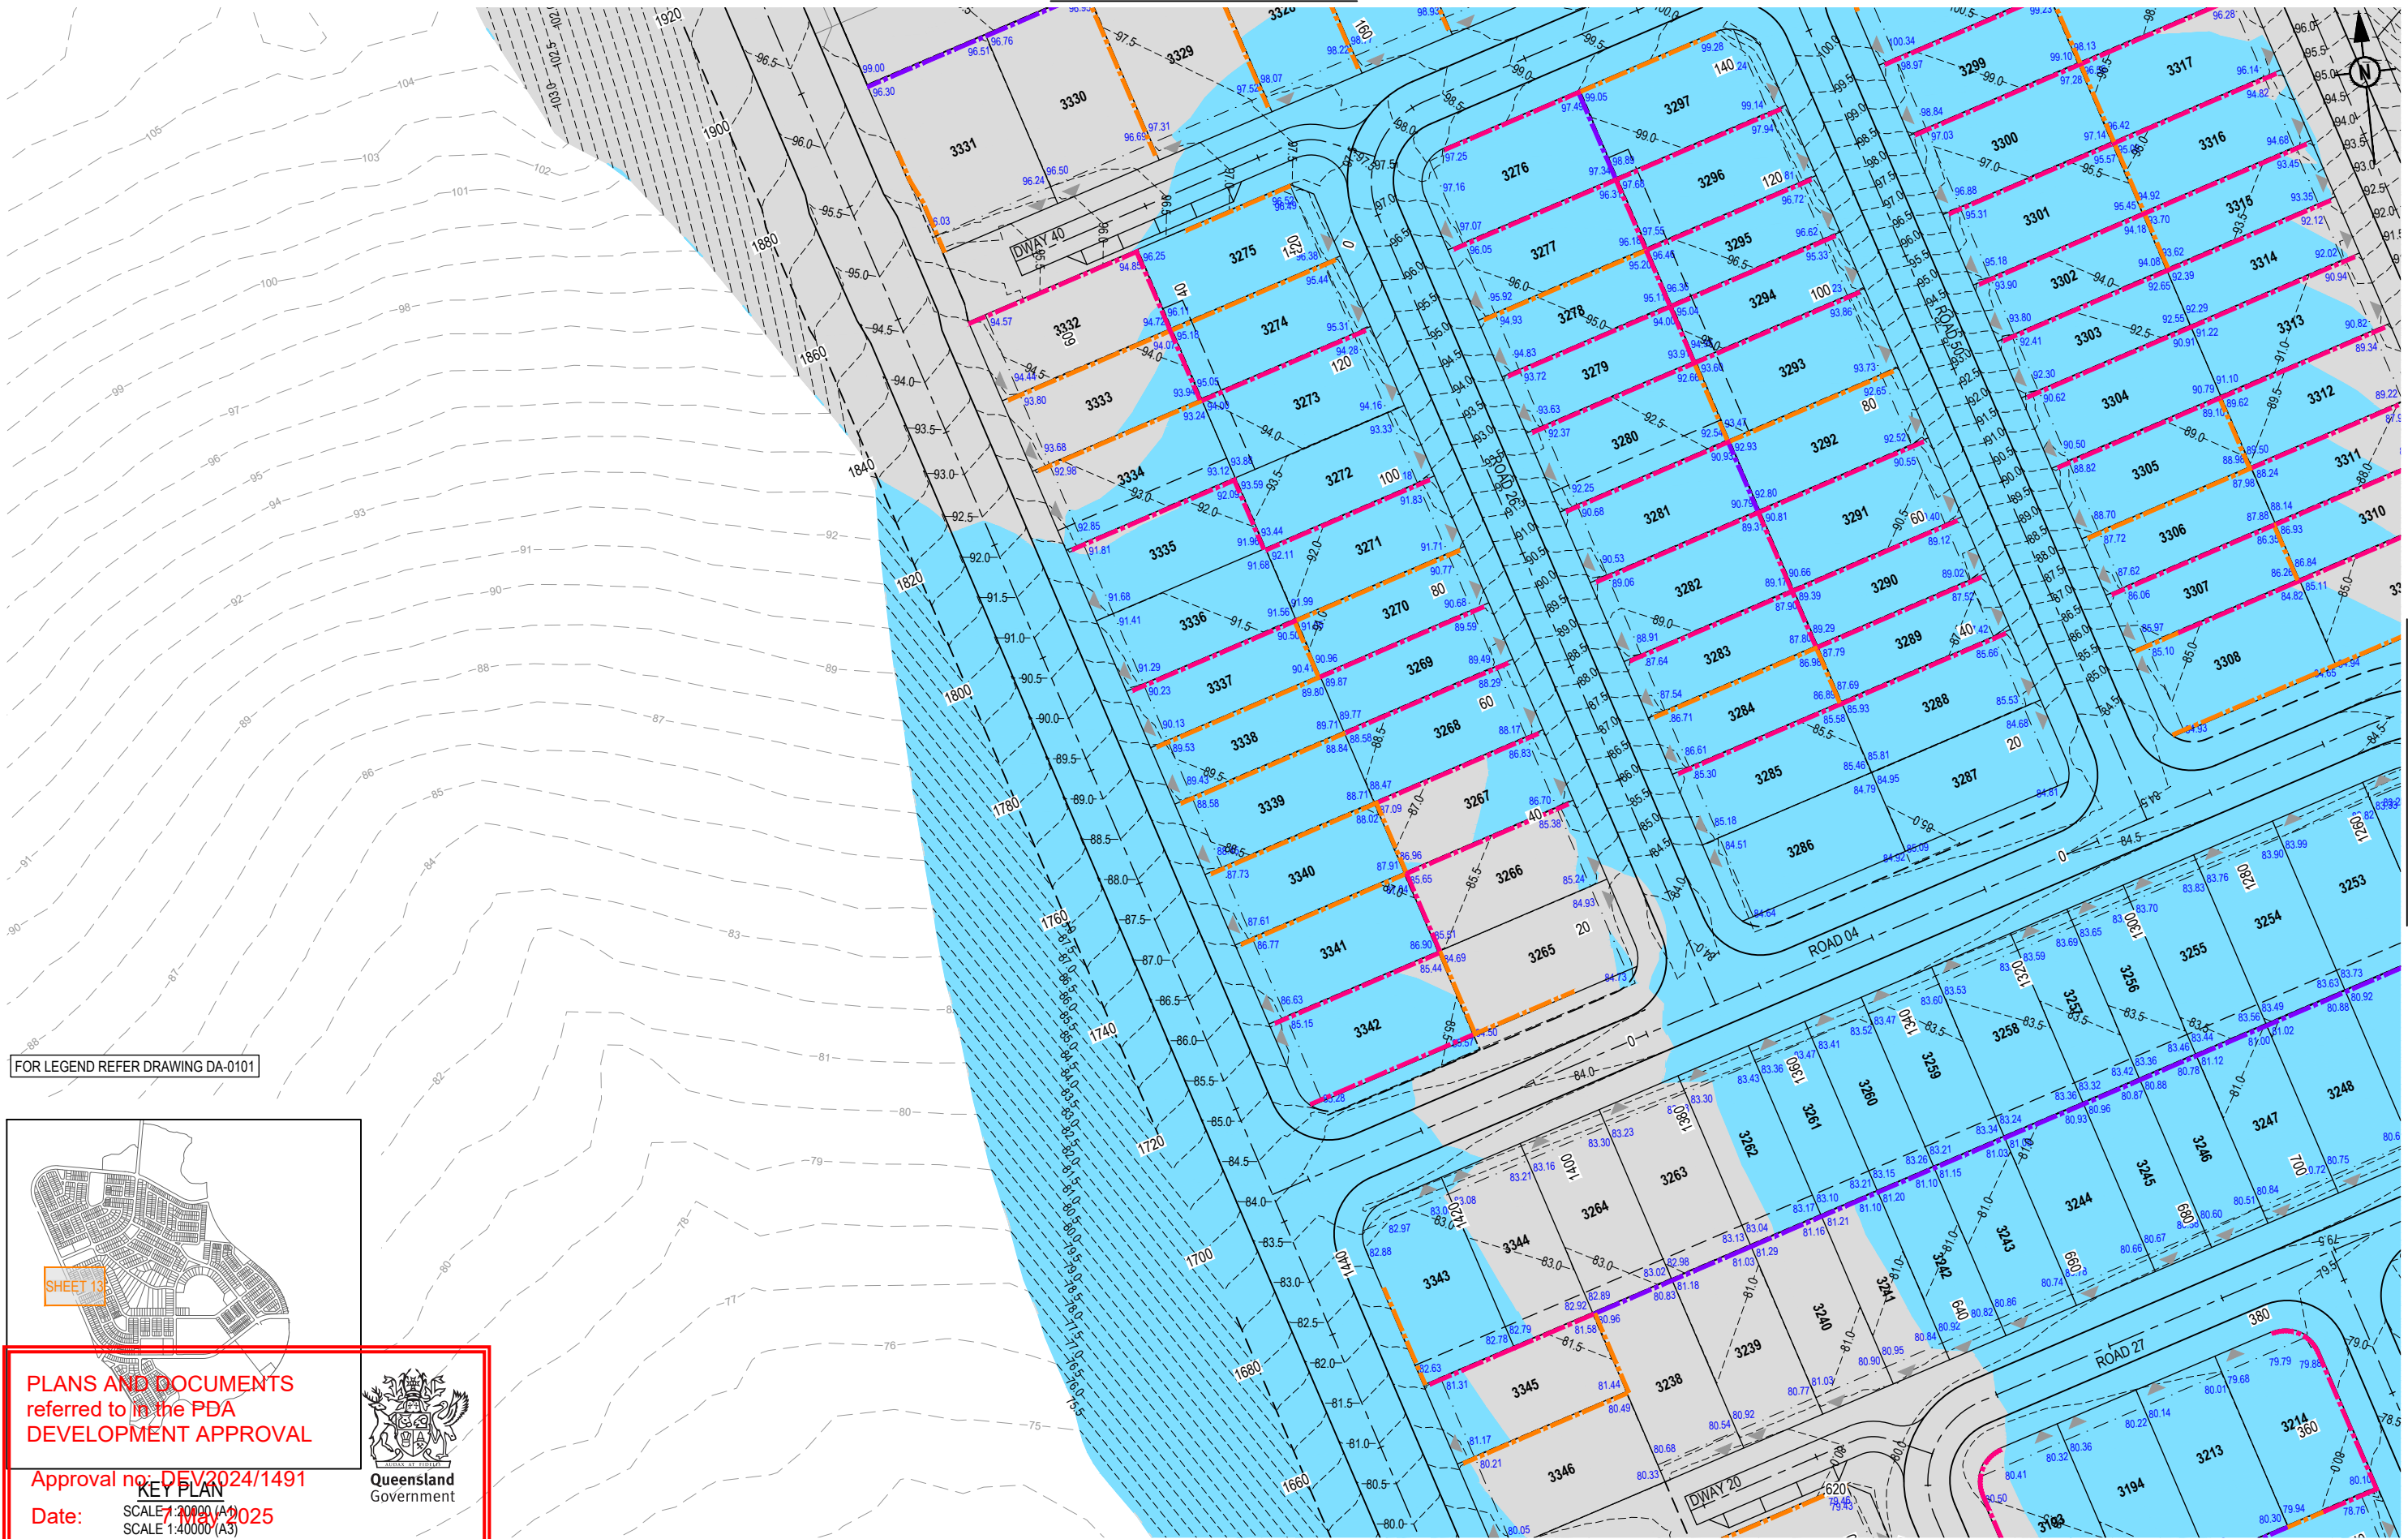

FOR LEGEND REFER DRAWING DA-0101

SHEET 13

PLANS AND DOCUMENTS
referred to in the PDA
DEVELOPMENT APPROVAL

Approval no: DEV2024/1491

Date: 13/02/2025

KEY PLAN

SCALE 1:20000 (A1)
SCALE 1:40000 (A3)



REFER SHEET 18 FOR CONTINUATION

REFER SHEET 14 FOR CONTINUATION

PLOT: 14 Feb 2025 12:40 PM LOCATION: H:\2020-2021 Flagstone - Context Area 3\Design Area 3\DA-0110-EARTHWORKS.dwg

REV	DATE	DESIGN	DRAWN	REVISION DETAILS
A	18.03.24	TR	JR	ORIGINAL ISSUE
B	03.09.24	TR	JR	RFI RESPONSE
C	13.02.25	TR	JR	RFI RESPONSE

DRAWN	STATUS
	FOR DEVELOPMENT APPLICATION NOT FOR CONSTRUCTION
DESIGN	APPROVED DANIEL COLLINS RPEQ 18631
	FOR AND ON BEHALF OF COLLIER'S INTERNATIONAL ENGINEERING & DESIGN PTY LTD




SCALE
1:500 10 5 0 10 20 A1 1:1000

CLIENT
PEET FLAGSTONE CITY Pty. Ltd.
ASSOCIATED CONSULTANT
VERIS (07) 3666 4700

PROJECT NAME
CONTEXT AREA 3
NEW BEITH ROAD FLAGSTONE

DRAWING TITLE		
CONCEPT BULK EARTHWORKS LAYOUT PLAN SHEET 13 OF 31		
PROJECT No.	DRAWING No.	REVISION
20-0211	DA-0113	C


REFER SHEET 10 FOR CONTINUATION

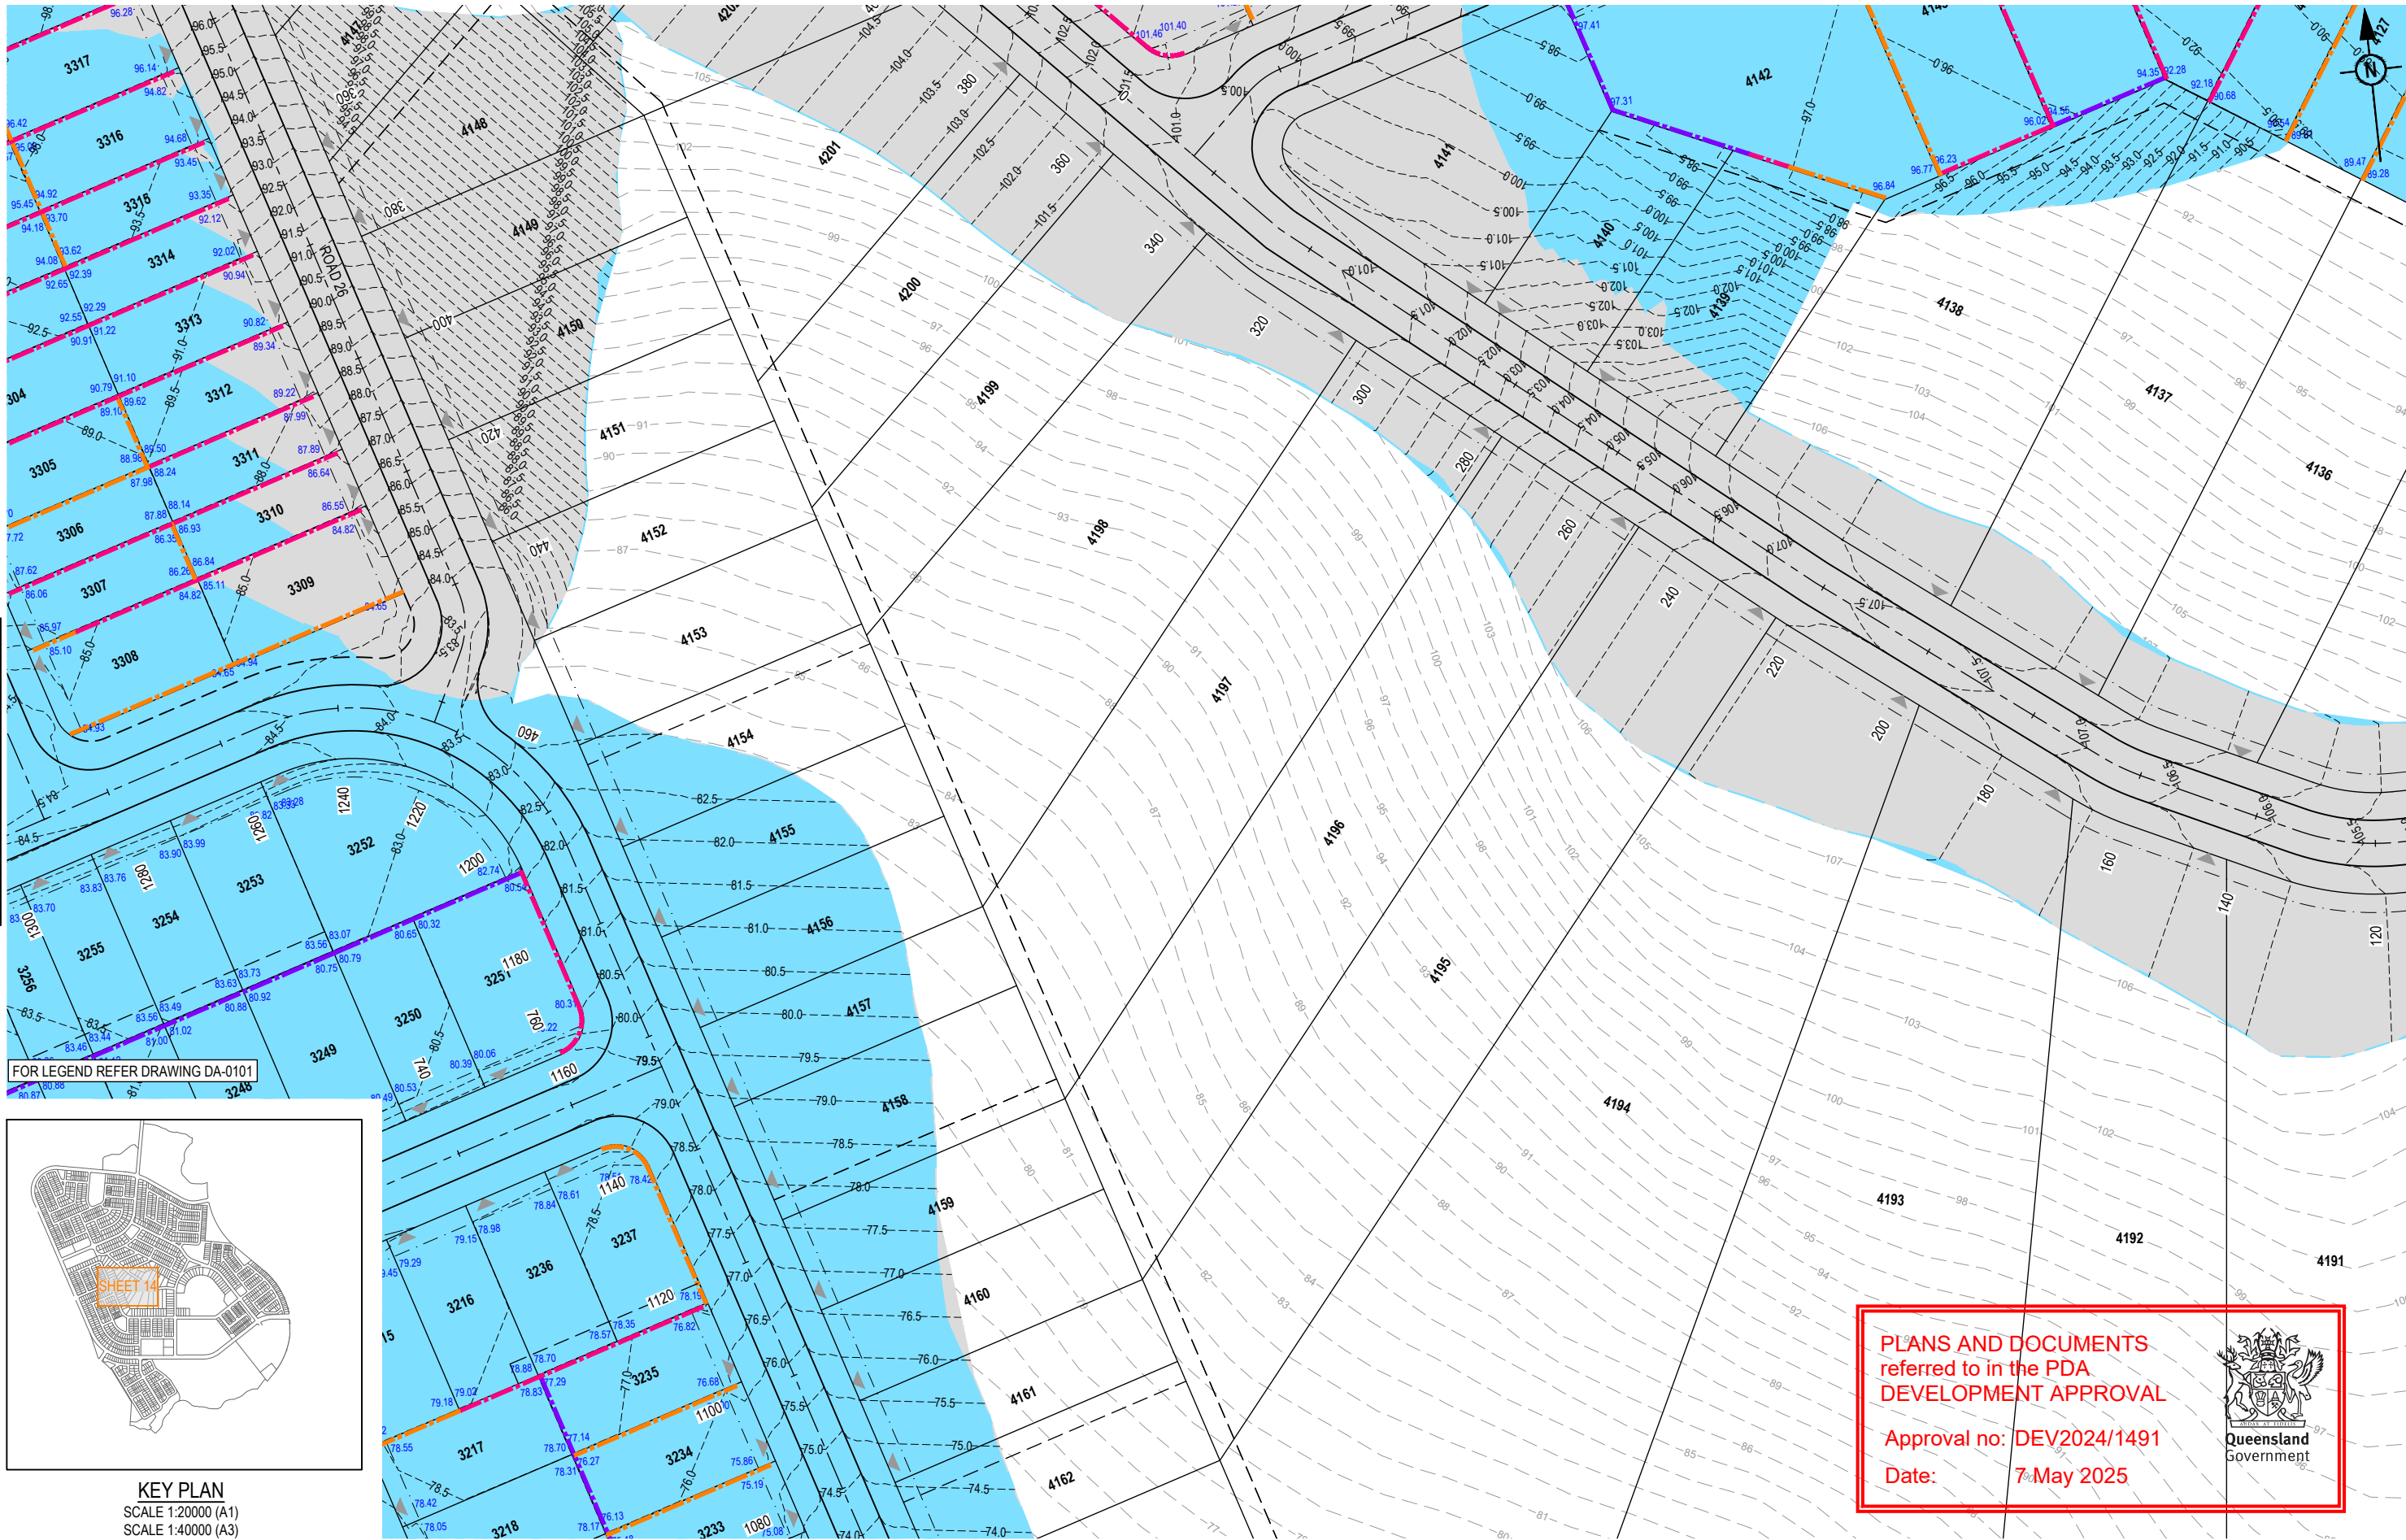

REFER SHEET 13 FOR CONTINUATION

REFER SHEET 15 FOR CONTINUATION

FOR LEGEND REFER DRAWING DA-0101

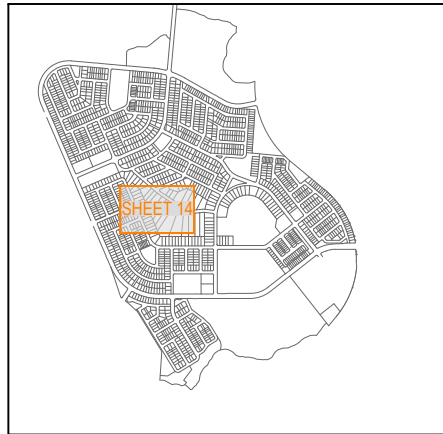


KEY PLAN
SCALE 1:20000 (A1)
SCALE 1:40000 (A3)

REFER SHEET 18 FOR CONTINUATION

REFER SHEET 19 FOR CONTINUATION

REV	DATE	DESIGN	DRAWN	REVISION DETAILS
A	18.03.24	TR	JR	ORIGINAL ISSUE
B	03.09.24	TR	JR	RFI RESPONSE
C	13.02.25	TR	JR	RFI RESPONSE

DRAWN	STATUS
	FOR DEVELOPMENT APPLICATION NOT FOR CONSTRUCTION
DESIGN	APPROVED
DANIEL COLLINS	RPEQ 18631
FOR AND ON BEHALF OF COLLIER'S INTERNATIONAL ENGINEERING & DESIGN PTY LTD	

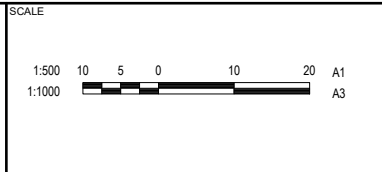

CLIENT
PEET FLAGSTONE CITY Pty. Ltd.
ASSOCIATED CONSULTANT
VERIS (07) 3666 4700


PROJECT NAME
CONTEXT AREA 3
NEW BEITH ROAD FLAGSTONE

DRAWING TITLE		
CONCEPT BULK EARTHWORKS LAYOUT PLAN SHEET 14 OF 31		
PROJECT No.	DRAWING No.	REVISION
20-0211	DA-0114	C

PLANS AND DOCUMENTS
referred to in the PDA
DEVELOPMENT APPROVAL
Approval no: DEV2024/1491
Date: 7 May 2025



PLOT - 14 Feb 2025 12:40 PM LOCATION - H:\2020-2021 Flagstone - Context Area 3\Design Area\DA01-DA110-EARTHWORKS.dwg

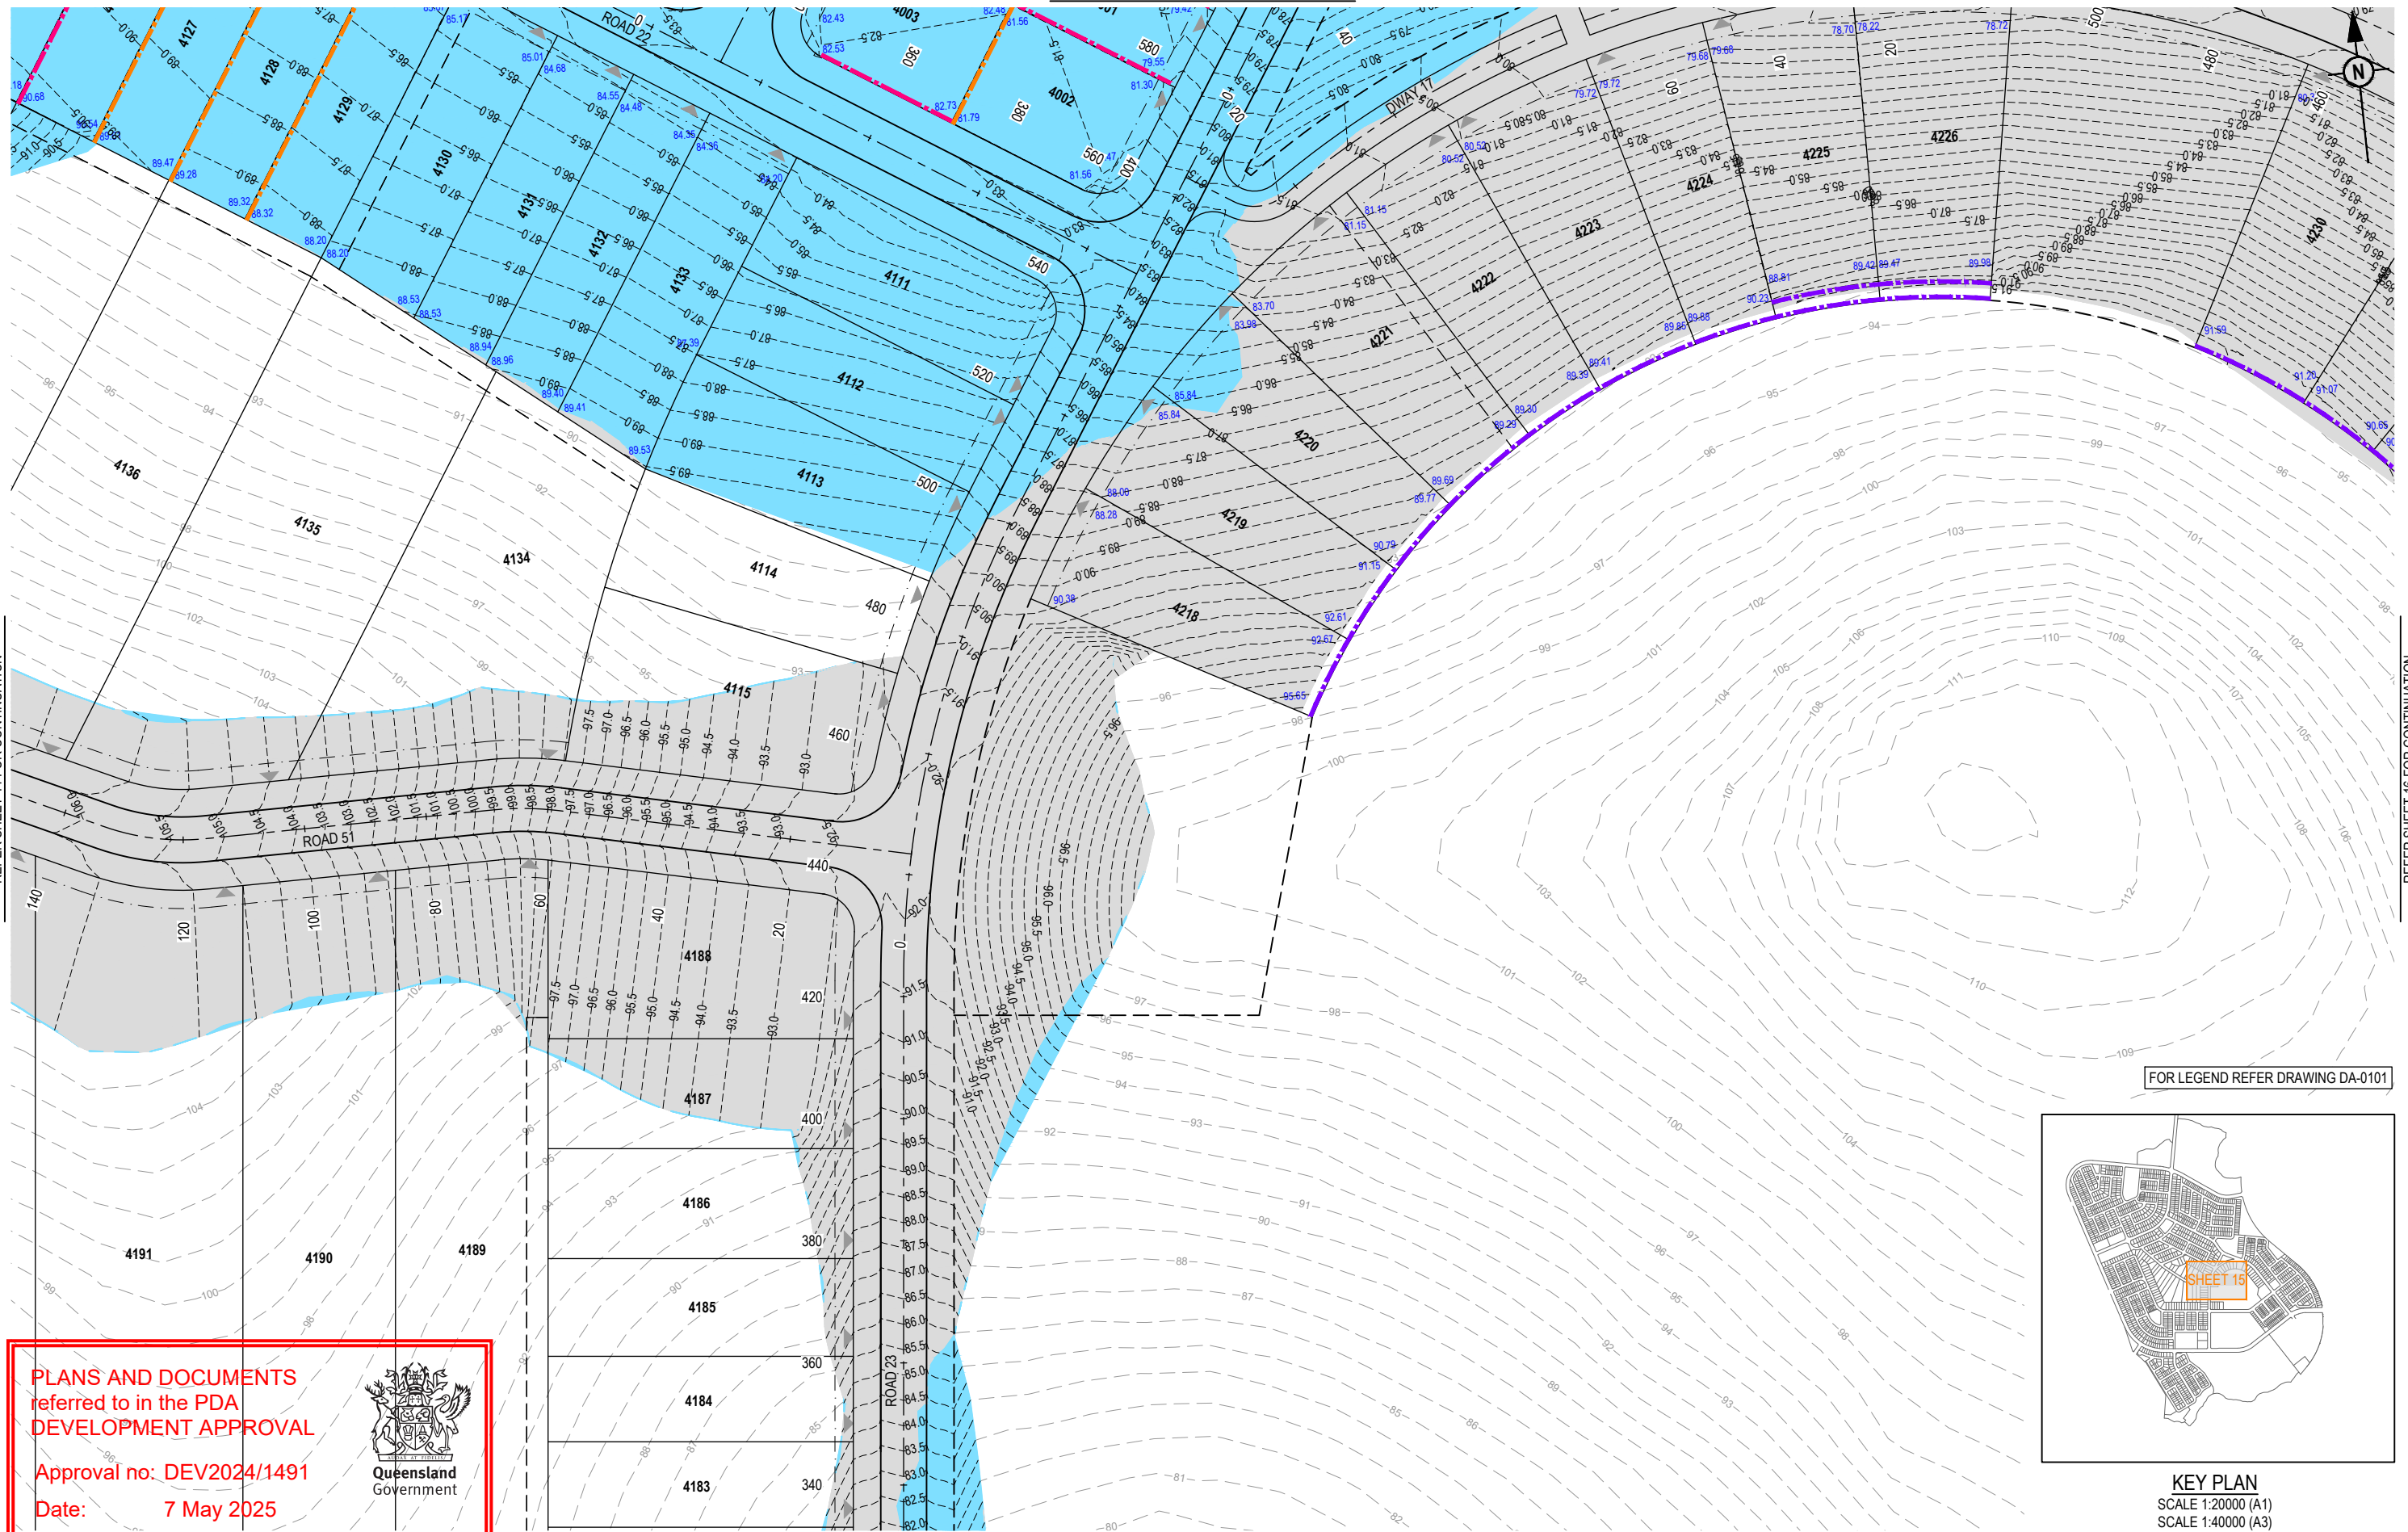

PLANS AND DOCUMENTS
referred to in the PDA
DEVELOPMENT APPROVAL

Approval no: DEV2024/1491


Date: 7 May 2025



REFER SHEET 19 FOR CONTINUATION

REFER SHEET 20 FOR CONTINUATION

REV	DATE	DESIGN	DRAWN	REVISION DETAILS		DRAWN	STATUS		SCALE		CLIENT	PROJECT NAME	DRAWING TITLE			
A	18.03.24	TR	JR	ORIGINAL ISSUE			FOR DEVELOPMENT APPLICATION NOT FOR CONSTRUCTION			1:500 10 5 0 10 20 A1 1:1000  A3	PEET FLAGSTONE CITY Pty. Ltd.	CONTEXT AREA 3	CONCEPT BULK EARTHWORKS LAYOUT PLAN SHEET 15 OF 31			
B	03.09.24	TR	JR	RFI RESPONSE												
C	13.02.25	TR	JR	RFI RESPONSE												
						DESIGN	APPROVED DANIEL COLLINS RPEQ 18631				ASSOCIATED CONSULTANT VERIS (07) 3666 4700	NEW BEITH ROAD FLAGSTONE		PROJECT No. 20-0211	DRAWING No. DA-0115	REVISION C
								FOR AND ON BEHALF OF COLLIERS INTERNATIONAL ENGINEERING & DESIGN PTY LTD								

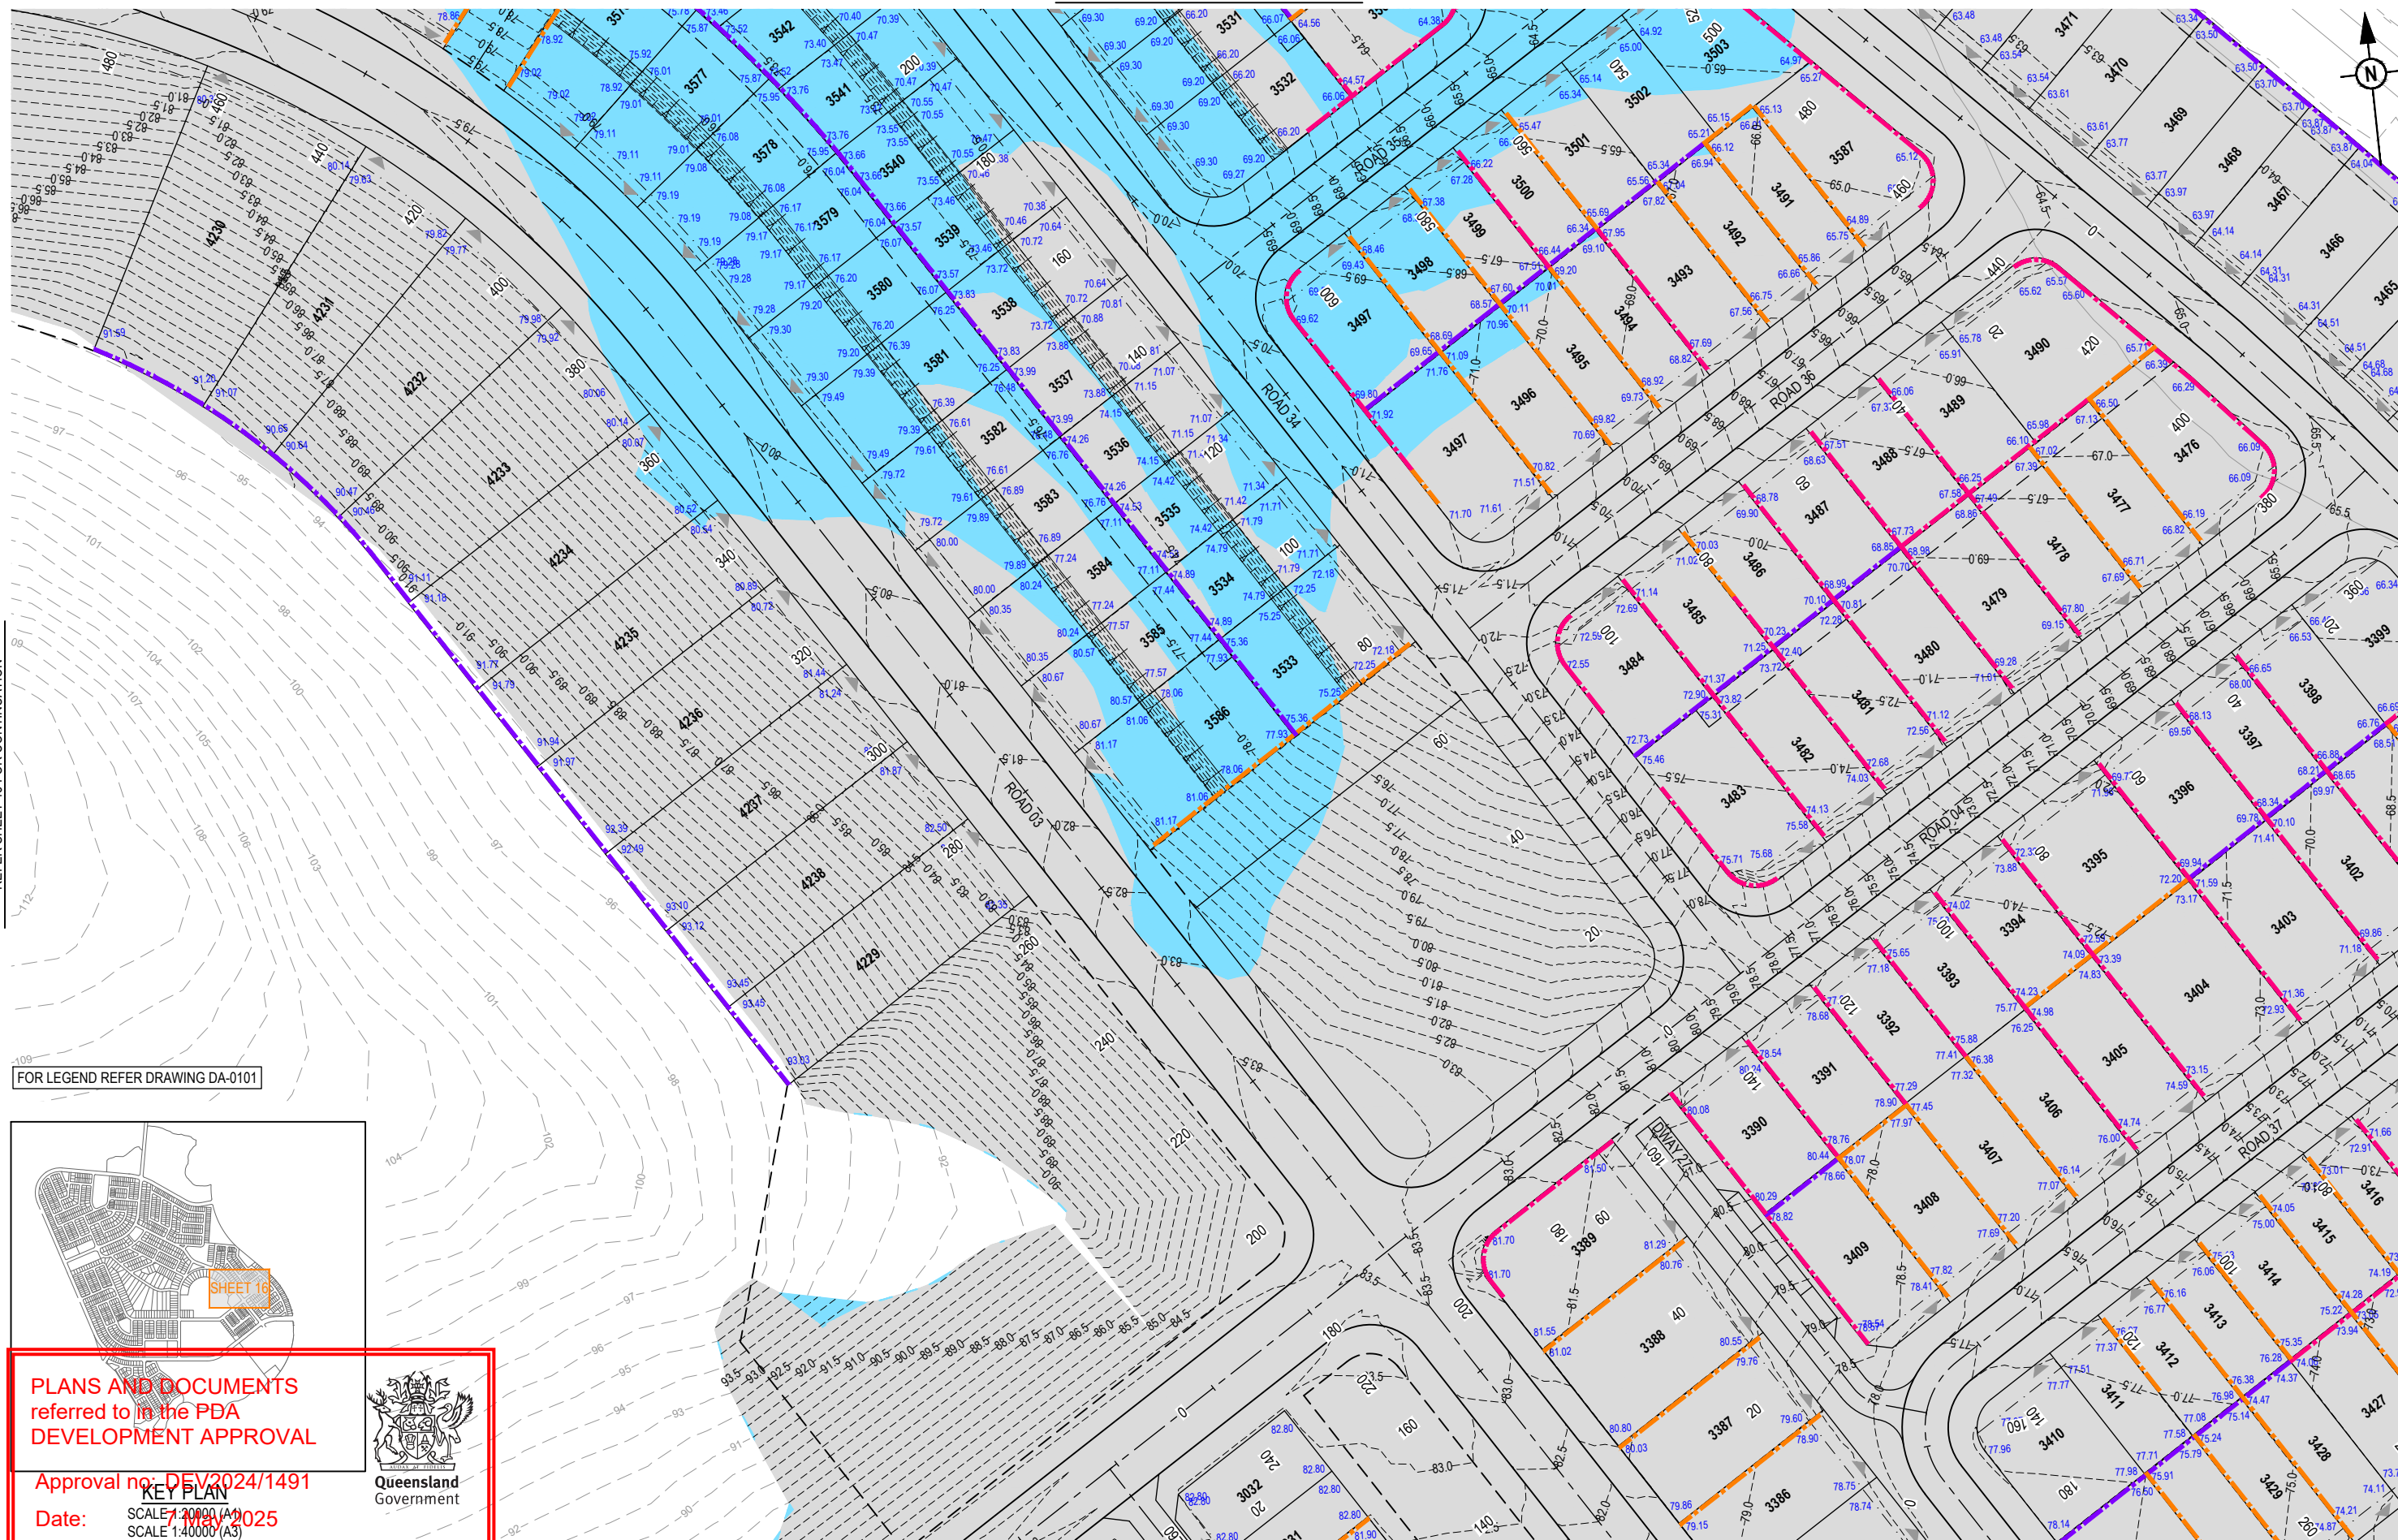

**PLANS AND DOCUMENTS
referred to in the PDA
DEVELOPMENT APPROVAL**

Approval no: DEV2024/1491

Date: SCALE 1:20000 (A1)
SCALE 1:40000 (A3)



Queensland
Government

SCAL

1:500 10 5 0 10 20 A1
1:1000 A3

CLIENT

PEET FLAGSTONE CITY Pty. Ltd.

ASSOCIATED CONSULTANT
VERIS
(07) 3666 4700

CONTEXT AREA 3

NEW BEITH ROAD
FLAGSTONE

DRAWING TITLE

**CONCEPT BULK EARTHWORKS
LAYOUT PLAN SHEET 16 OF 31**

PROJECT No. **20-0211**

DRAWING No.
DA-0116



REVISION

C

[illegible]


REFER SHEET 15 FOR CONTINUATION

Approval no: DEV2024/1491
Date: 7 May 2025

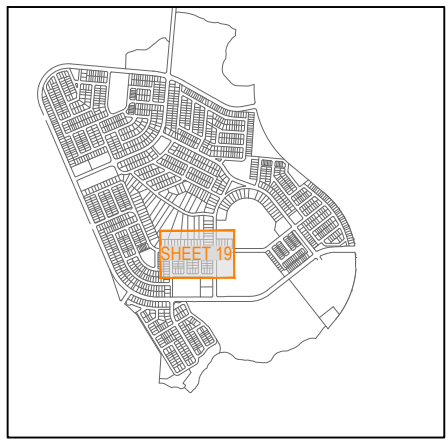 


KEY PLAN
SCALE 1:20000 (A1)
SCALE 1:40000 (A3)

REV	DATE	DESIGN	DRAWN	REVISION DETAILS		DRAWN	STATUS			SCALE 1:500 10 5 0 10 20 A1 1:1000	CLIENT	PROJECT NAME	DRAWING TITLE			
A	18.03.24	TR	JR	ORIGINAL ISSUE			FOR DEVELOPMENT APPLICATION NOT FOR CONSTRUCTION				ASSOCIATED CONSULTANT	PEET FLAGSTONE CITY Pty. Ltd.	CONTEXT AREA 3	CONCEPT BULK EARTHWORKS LAYOUT PLAN SHEET 19 OF 31		
B	03.09.24	TR	JR	RFI RESPONSE												
C	13.02.25	TR	JR	RFI RESPONSE												
						DESIGN	APPROVED DANIEL COLLINS RPEQ 18631									
							FOR AND ON BEHALF OF COLLIER'S INTERNATIONAL ENGINEERING & DESIGN PTY LTD									

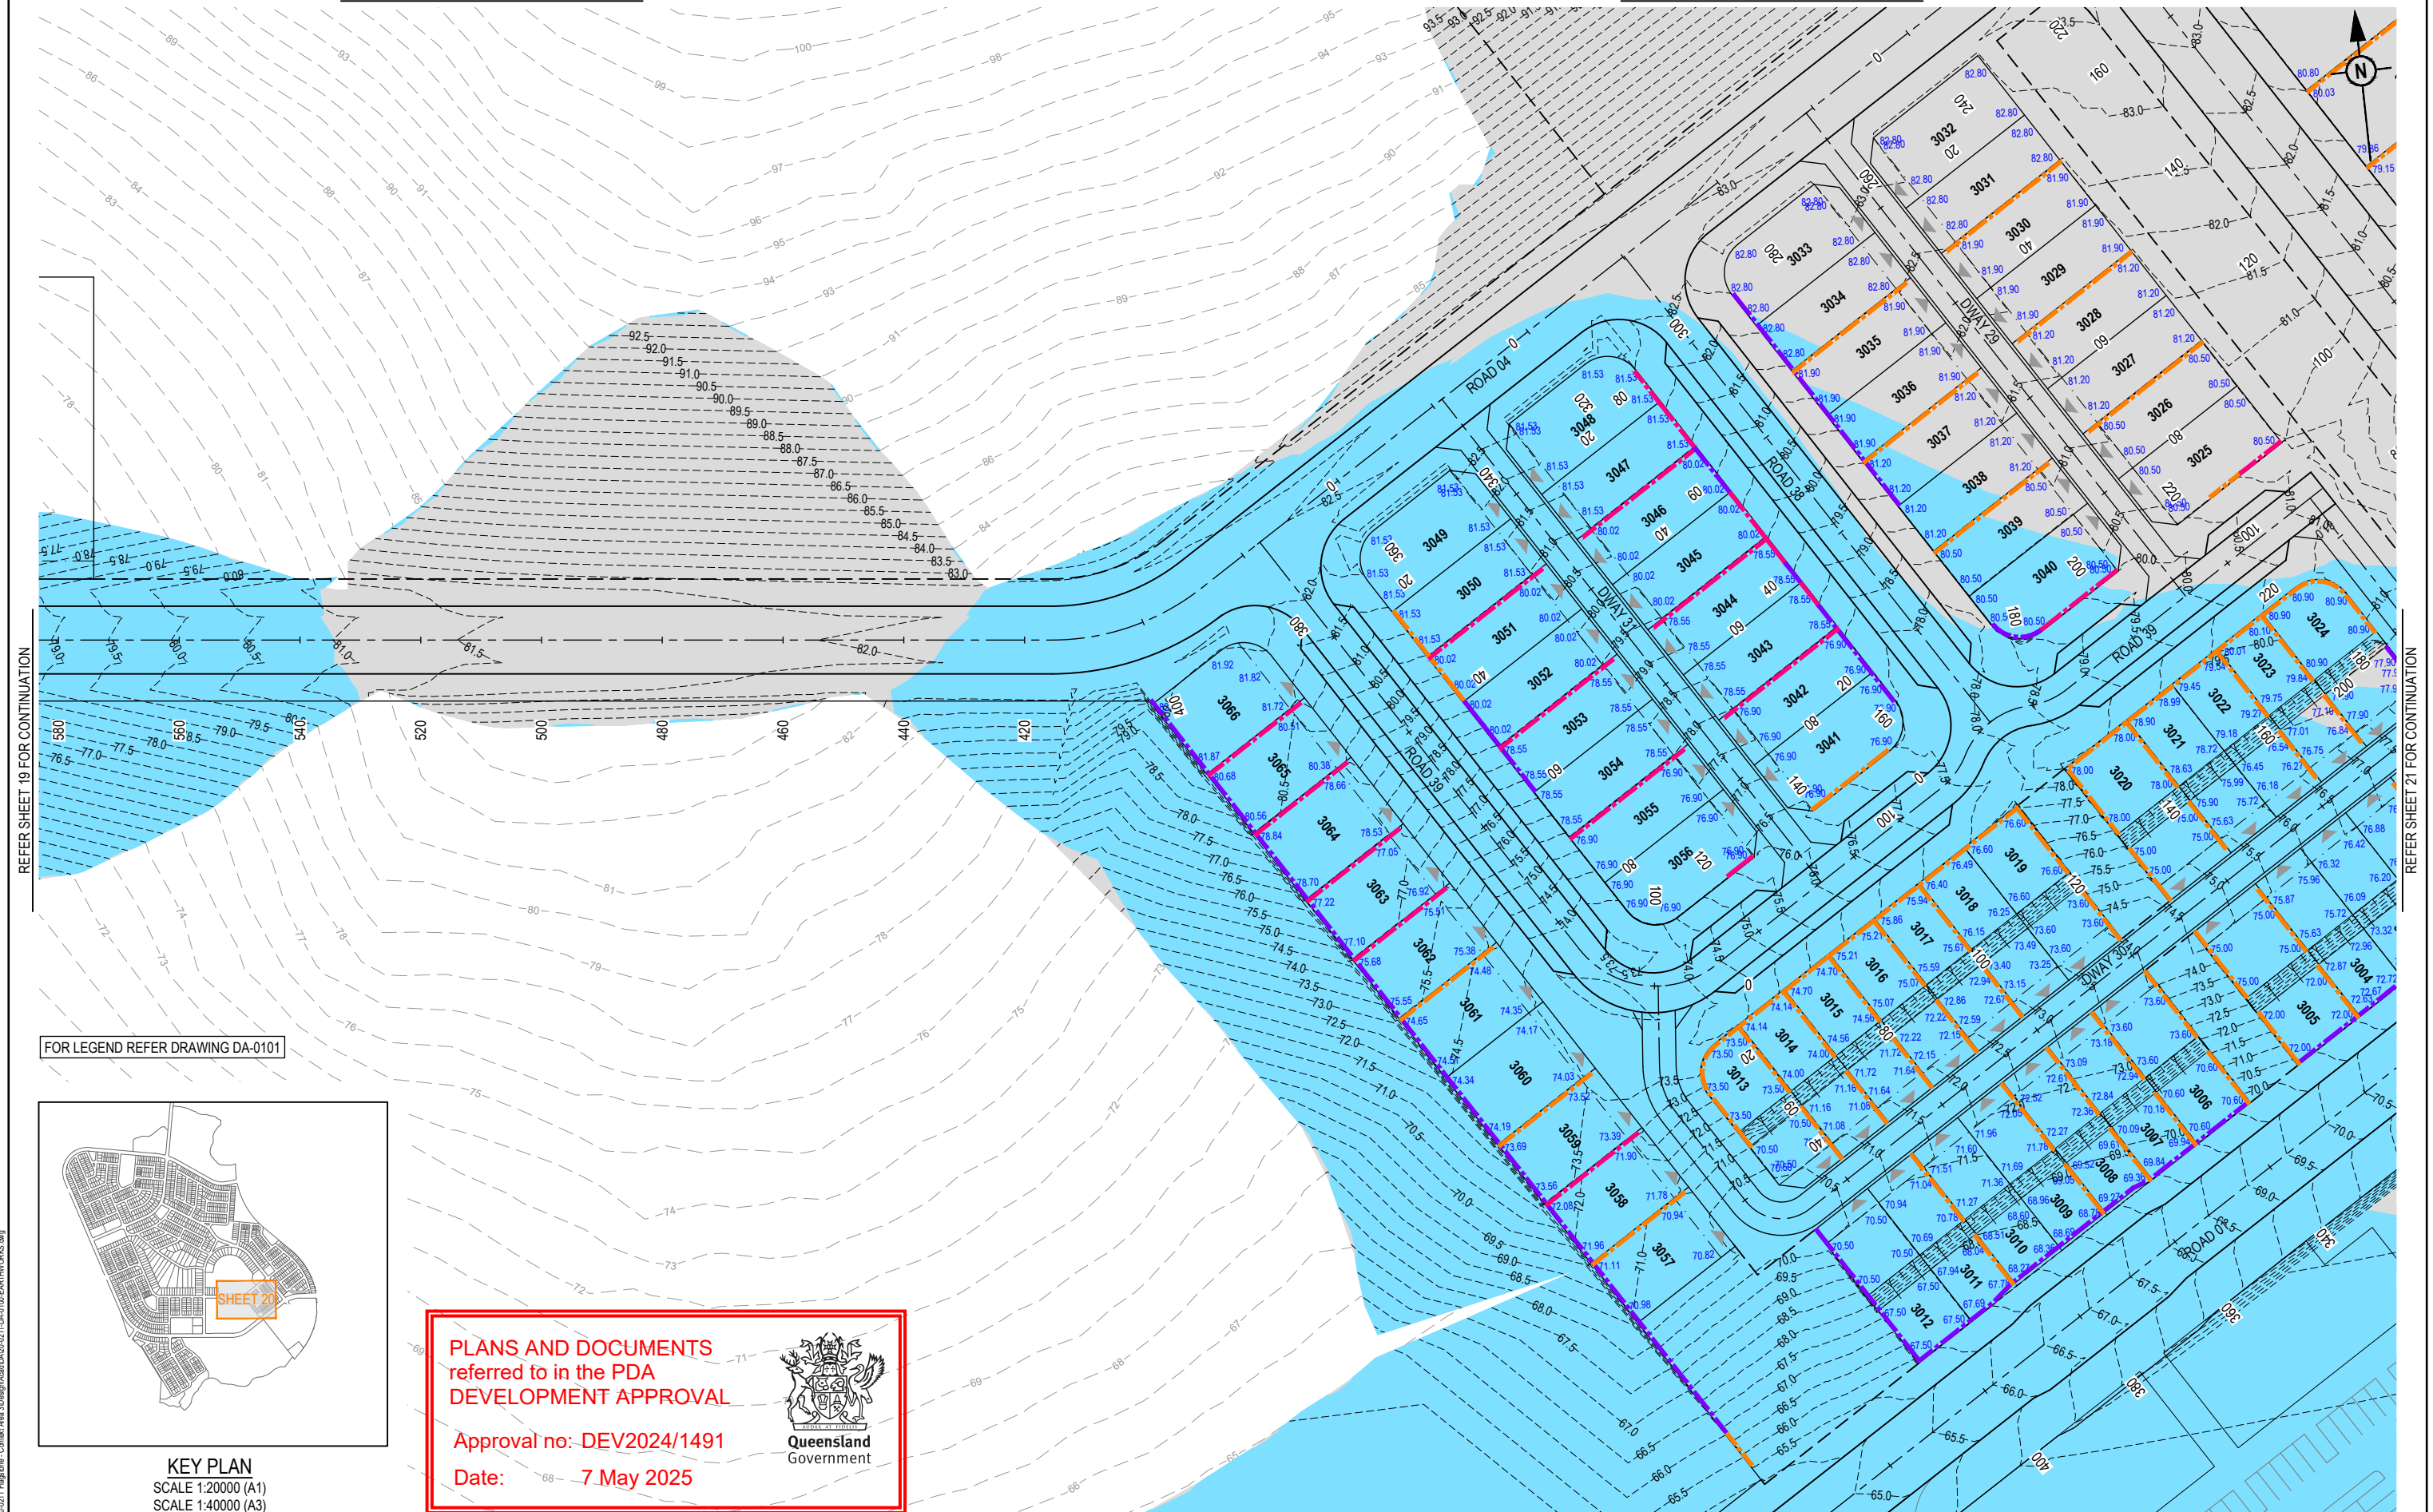

REV	DATE	DESIGN	DRAWN	REVISION DETAILS		DRAWN	STATUS		SCALE	CLIENT	PROJECT NAME	DRAWING TITLE		
A	18.03.24	TR	JR	ORIGINAL ISSUE			FOR DEVELOPMENT APPLICATION NOT FOR CONSTRUCTION		1:500 10 5 0 10 20 A1	PEET FLAGSTONE CITY Pty. Ltd.	CONTEXT AREA 3	CONCEPT BULK EARTHWORKS LAYOUT PLAN SHEET 20 OF 31		
B	03.09.24	TR	JR	RFI RESPONSE										
C	13.02.25	TR	JR	RFI RESPONSE										
						DESIGN	APPROVED DANIEL COLLINS RPEQ 18631	1:1000  A3	ASSOCIATED CONSULTANT VERIS (07) 3666 4700	NEW BEITH ROAD FLAGSTONE	PROJECT No. 20-0211	DRAWING No. DA-0120	REVISION C	
							FOR AND ON BEHALF OF COLLIERS INTERNATIONAL ENGINEERING & DESIGN PTY LTD							

FOR LEGEND REFER DRAWING DA-0101

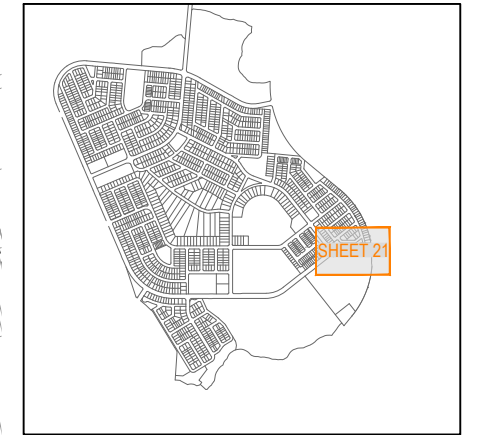[illegible]


Colliers

CLIENT	
PEET FLAGSTONE CITY Pty. Ltd.	
ASSOCIATED CONSULTANT	VERIS (07) 3666 4700


DRAWING TITLE		
CONCEPT BULK EARTHWORKS LAYOUT PLAN SHEET 21 OF 31		
PROJECT No.	DRAWING No.	REVISION
20-0211	DA-0121	C

Approval no: DEV2024/1491
Date: 7 May 2025



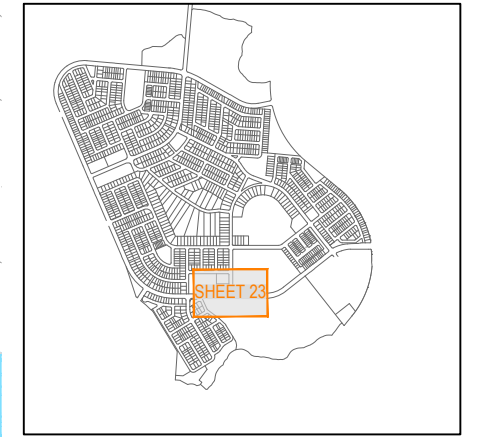

KEY PLAN
SCALE 1:20000 (A1)
SCALE 1:40000 (A3)

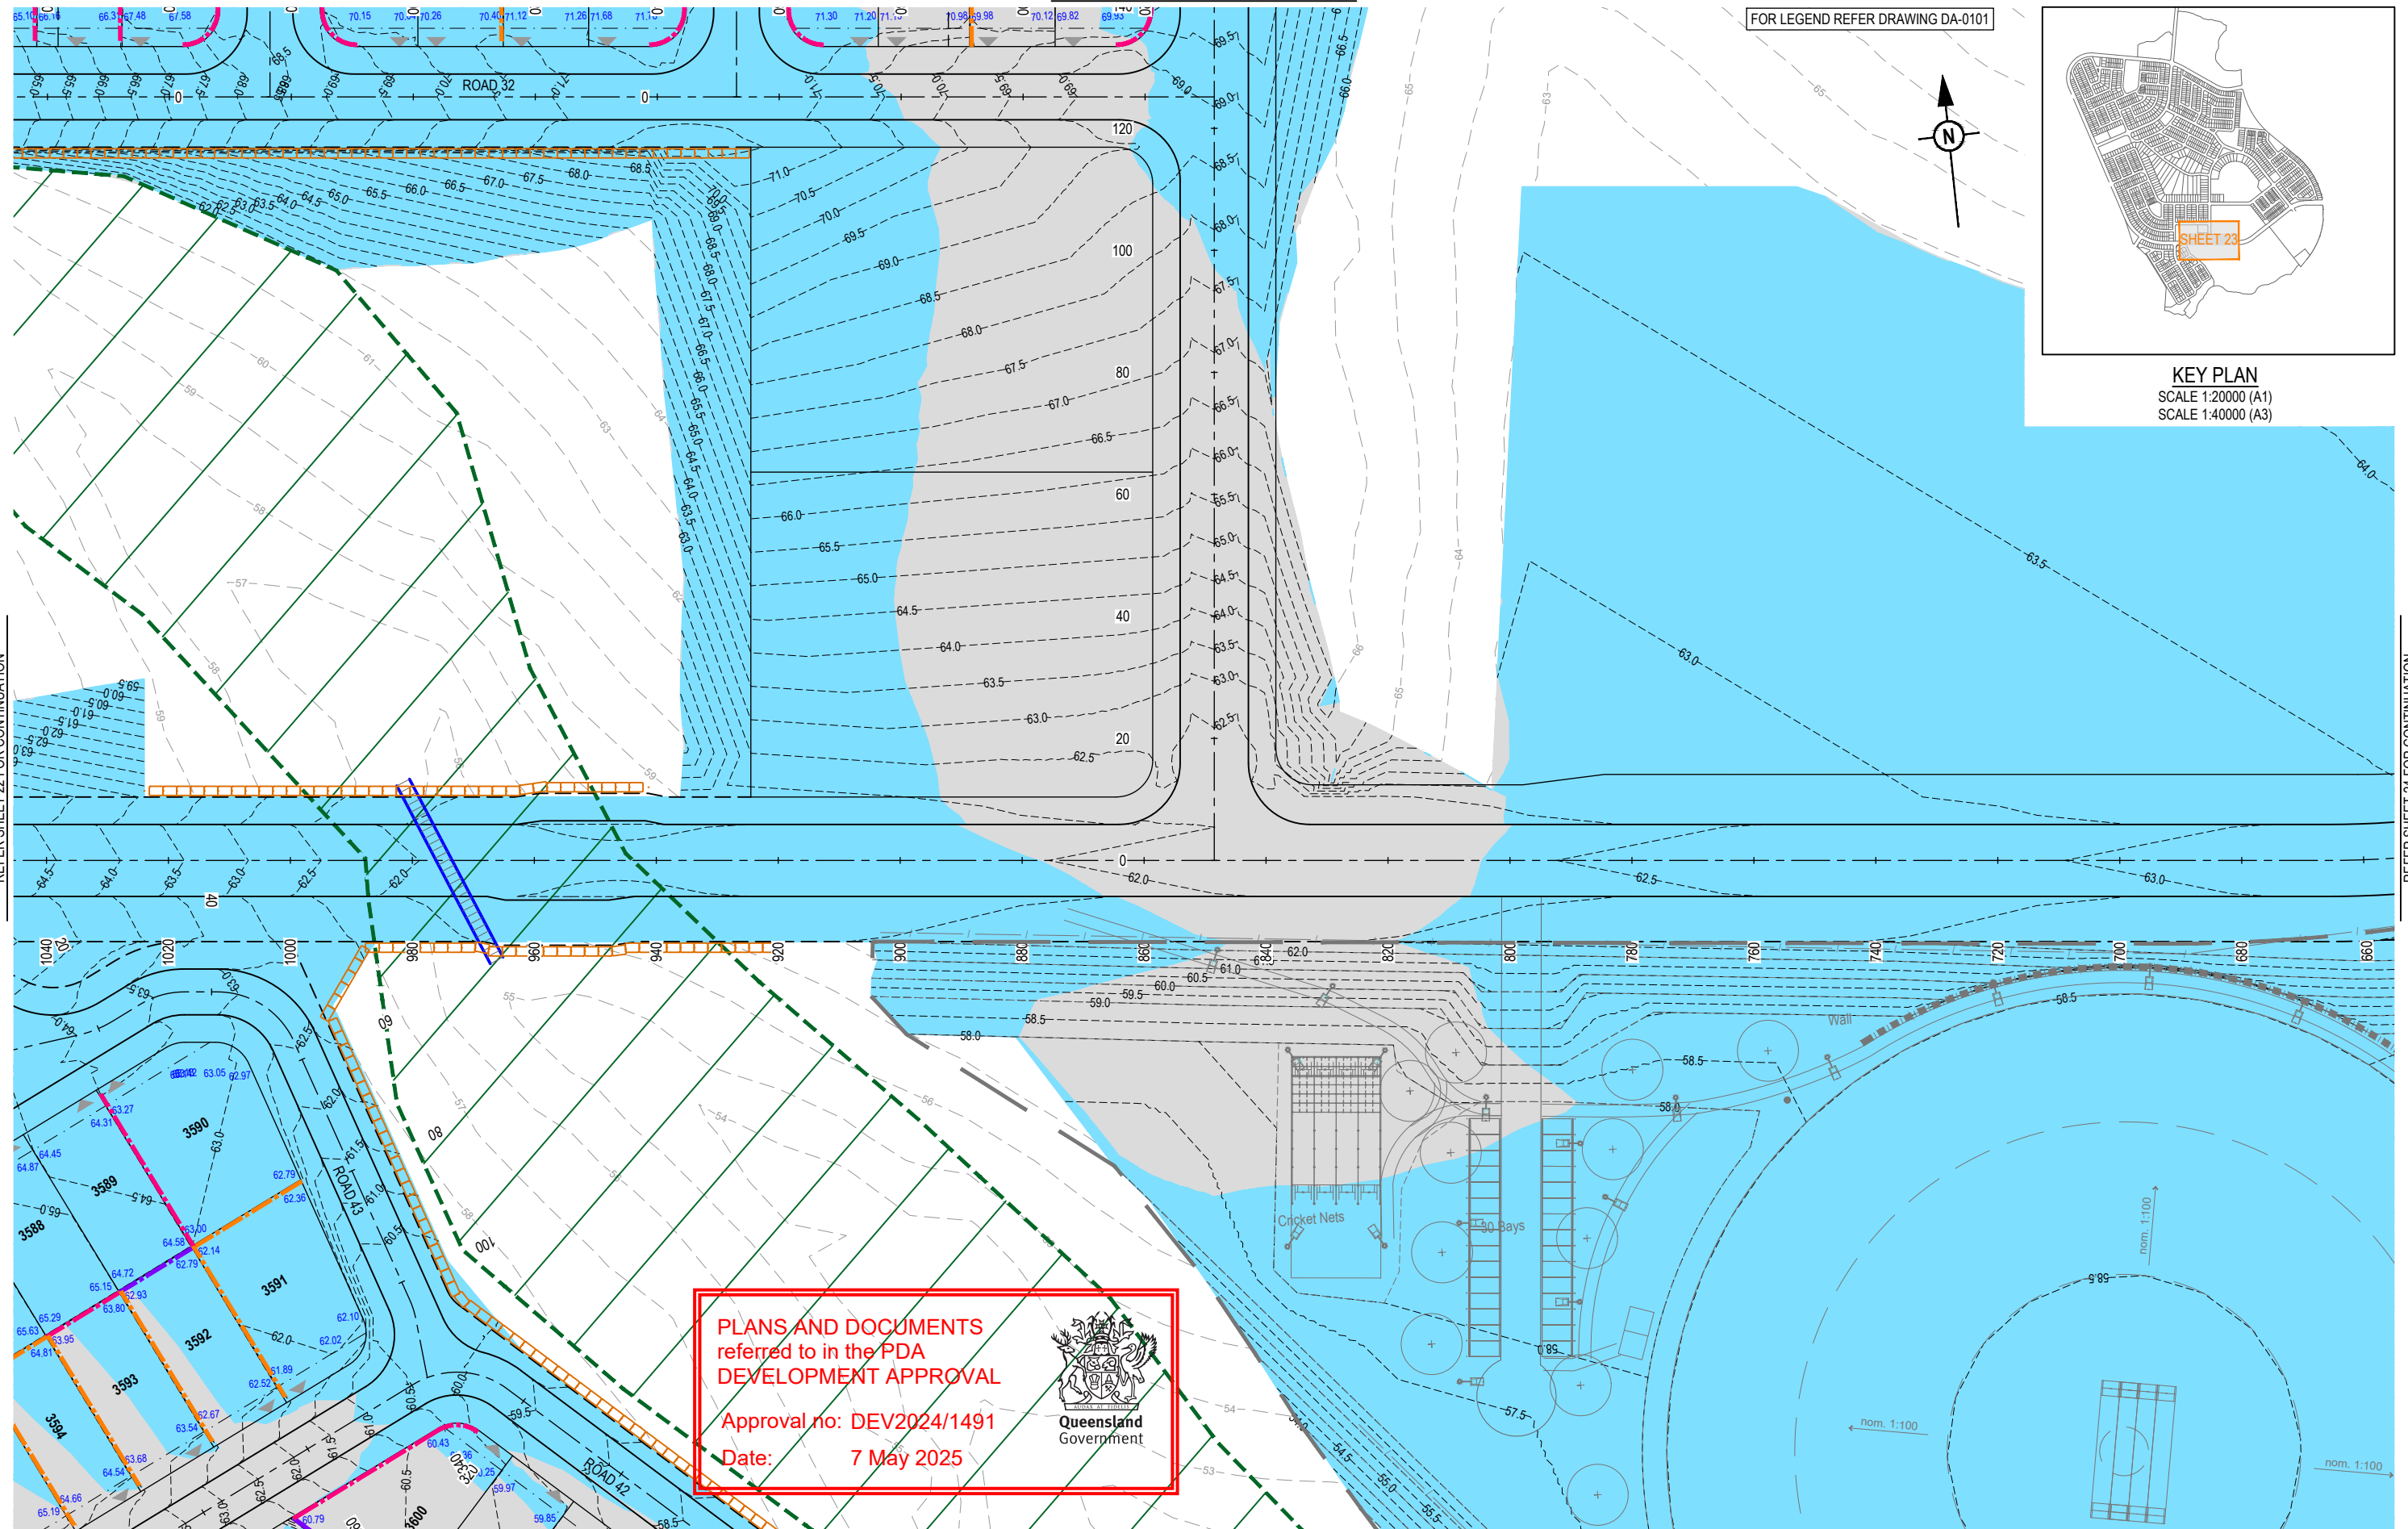

PLANS AND DOCUMENTS
referred to in the PDA
DEVELOPMENT APPROVAL

Approval no: DEV2024/1491



SCALE

1:500 10 5 0 10 20 A1
1:1000 A3

CLIENT	PEET FLAGSTONE CITY Pty. Ltd.
--------	--------------------------------------

ASSOCIATED CONSULTANT
VERIS
(07) 3666 4700

PROJECT NAME

NEW BEITH ROAD
FLAGSTONE

DRAWING TITLE


**CONCEPT BULK EARTHWORKS
LAYOUT PLAN SHEET 23 OF 31**

PROJECT No.	DRAWING No.	REVISION
20-0211	DA-0123	C

[illegible]

DRAWN	STATUS	
	FOR DEVELOPMENT APPLICATION NOT FOR CONSTRUCTION	
DESIGN	APPROVED	
	DANIEL COLLINS	RPEQ 18631
FOR AND ON BEHALF OF COLLIERIES INTERNATIONAL ENGINEERING & DESIGN PTY LTD		




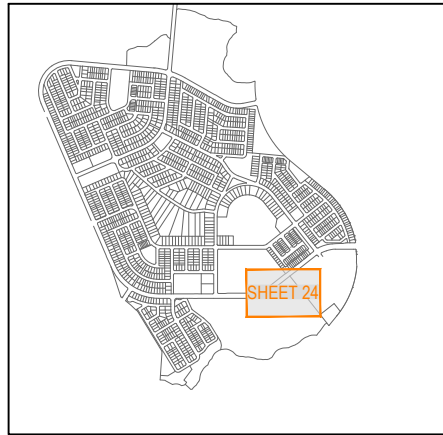

KEY PLAN
SCALE 1:20000 (A1)
SCALE 1:40000 (A3)

FOR LEGEND REFER DRAWING DA-0101

REFER SHEET 20 FOR CONTINUATION

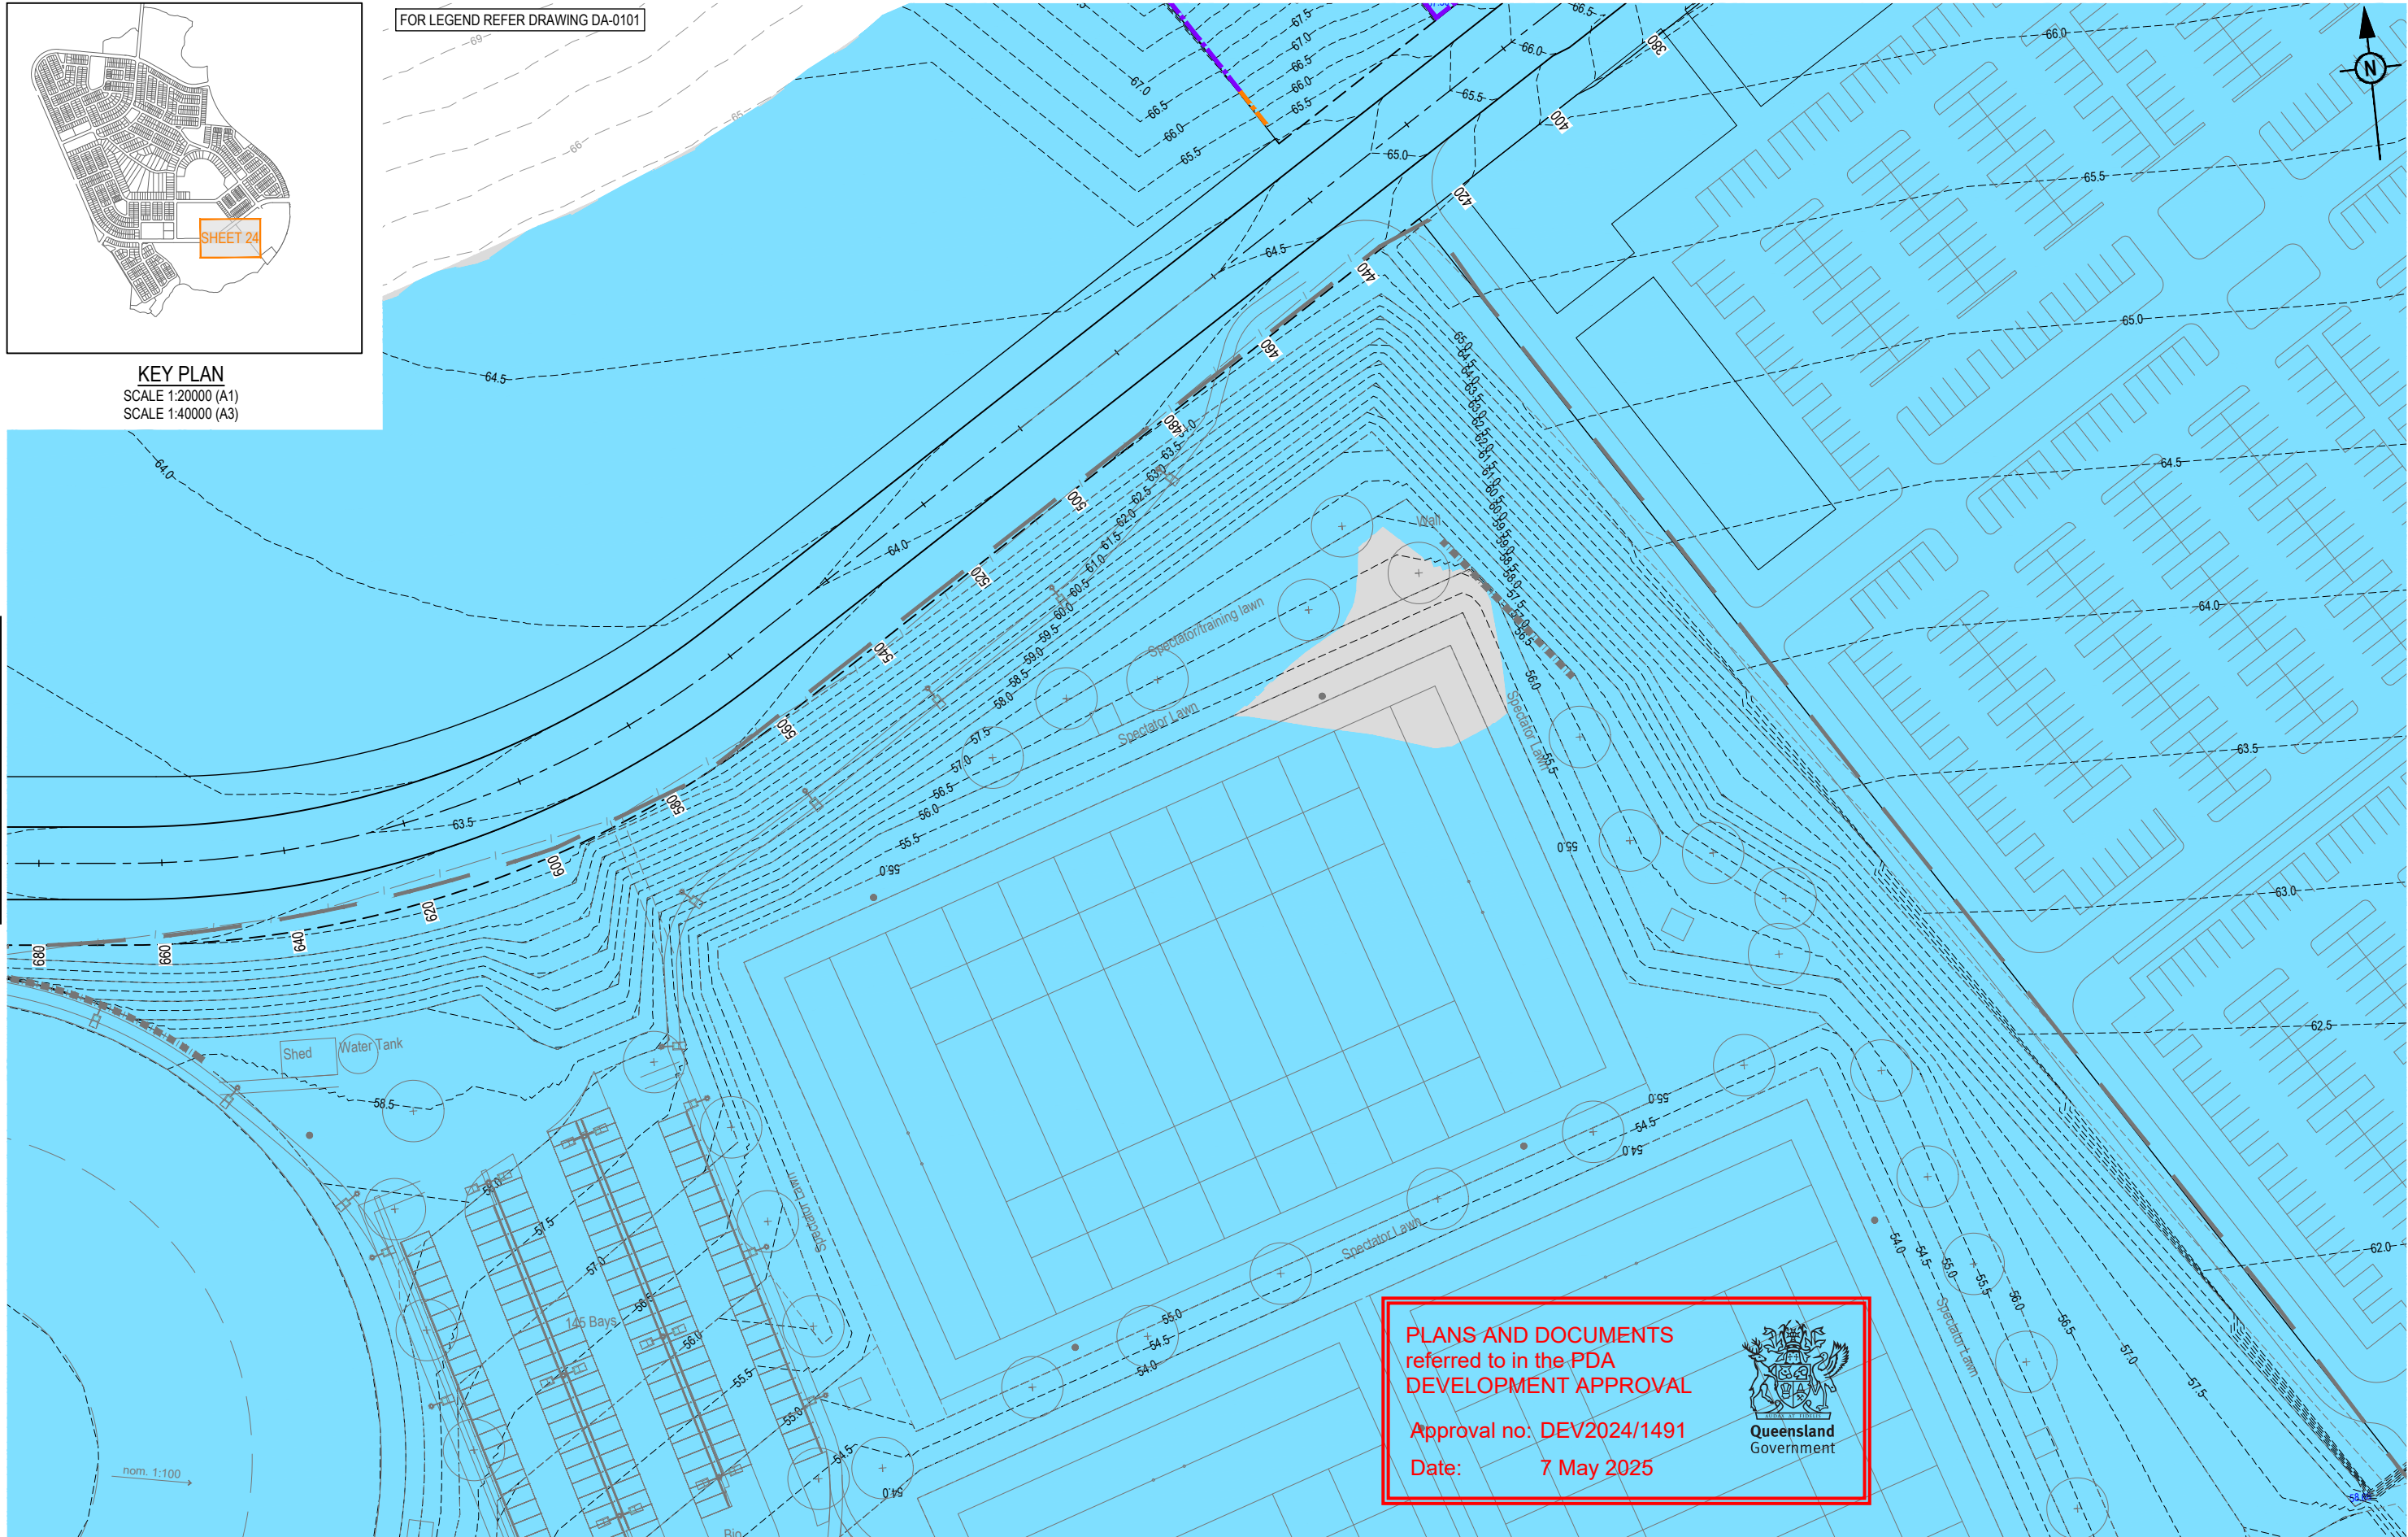

PLANS AND DOCUMENTS
referred to in the PDA
DEVELOPMENT APPROVAL


Approval no: DEV2024/1491
Date: 7 May 2025




REFER SHEET 30 FOR CONTINUATION


REFER SHEET 23 FOR CONTINUATION

REFER SHEET 29 FOR CONTINUATION

 REV	DATE	DESIGN	DRAWN	REVISION DETAILS		DRAWN	STATUS	SCALE	CLIENT	PROJECT NAME	DRAWING TITLE			
A	18.03.24	TR	JR	ORIGINAL ISSUE			FOR DEVELOPMENT APPLICATION NOT FOR CONSTRUCTION		1:500 1:1000		A1 A3	PEET FLAGSTONE CITY Pty. Ltd.	CONTEXT AREA 3	CONCEPT BULK EARTHWORKS LAYOUT PLAN SHEET 24 OF 31
B	03.09.24	TR	JR	RFI RESPONSE										
C	13.02.25	TR	JR	RFI RESPONSE										
							</							

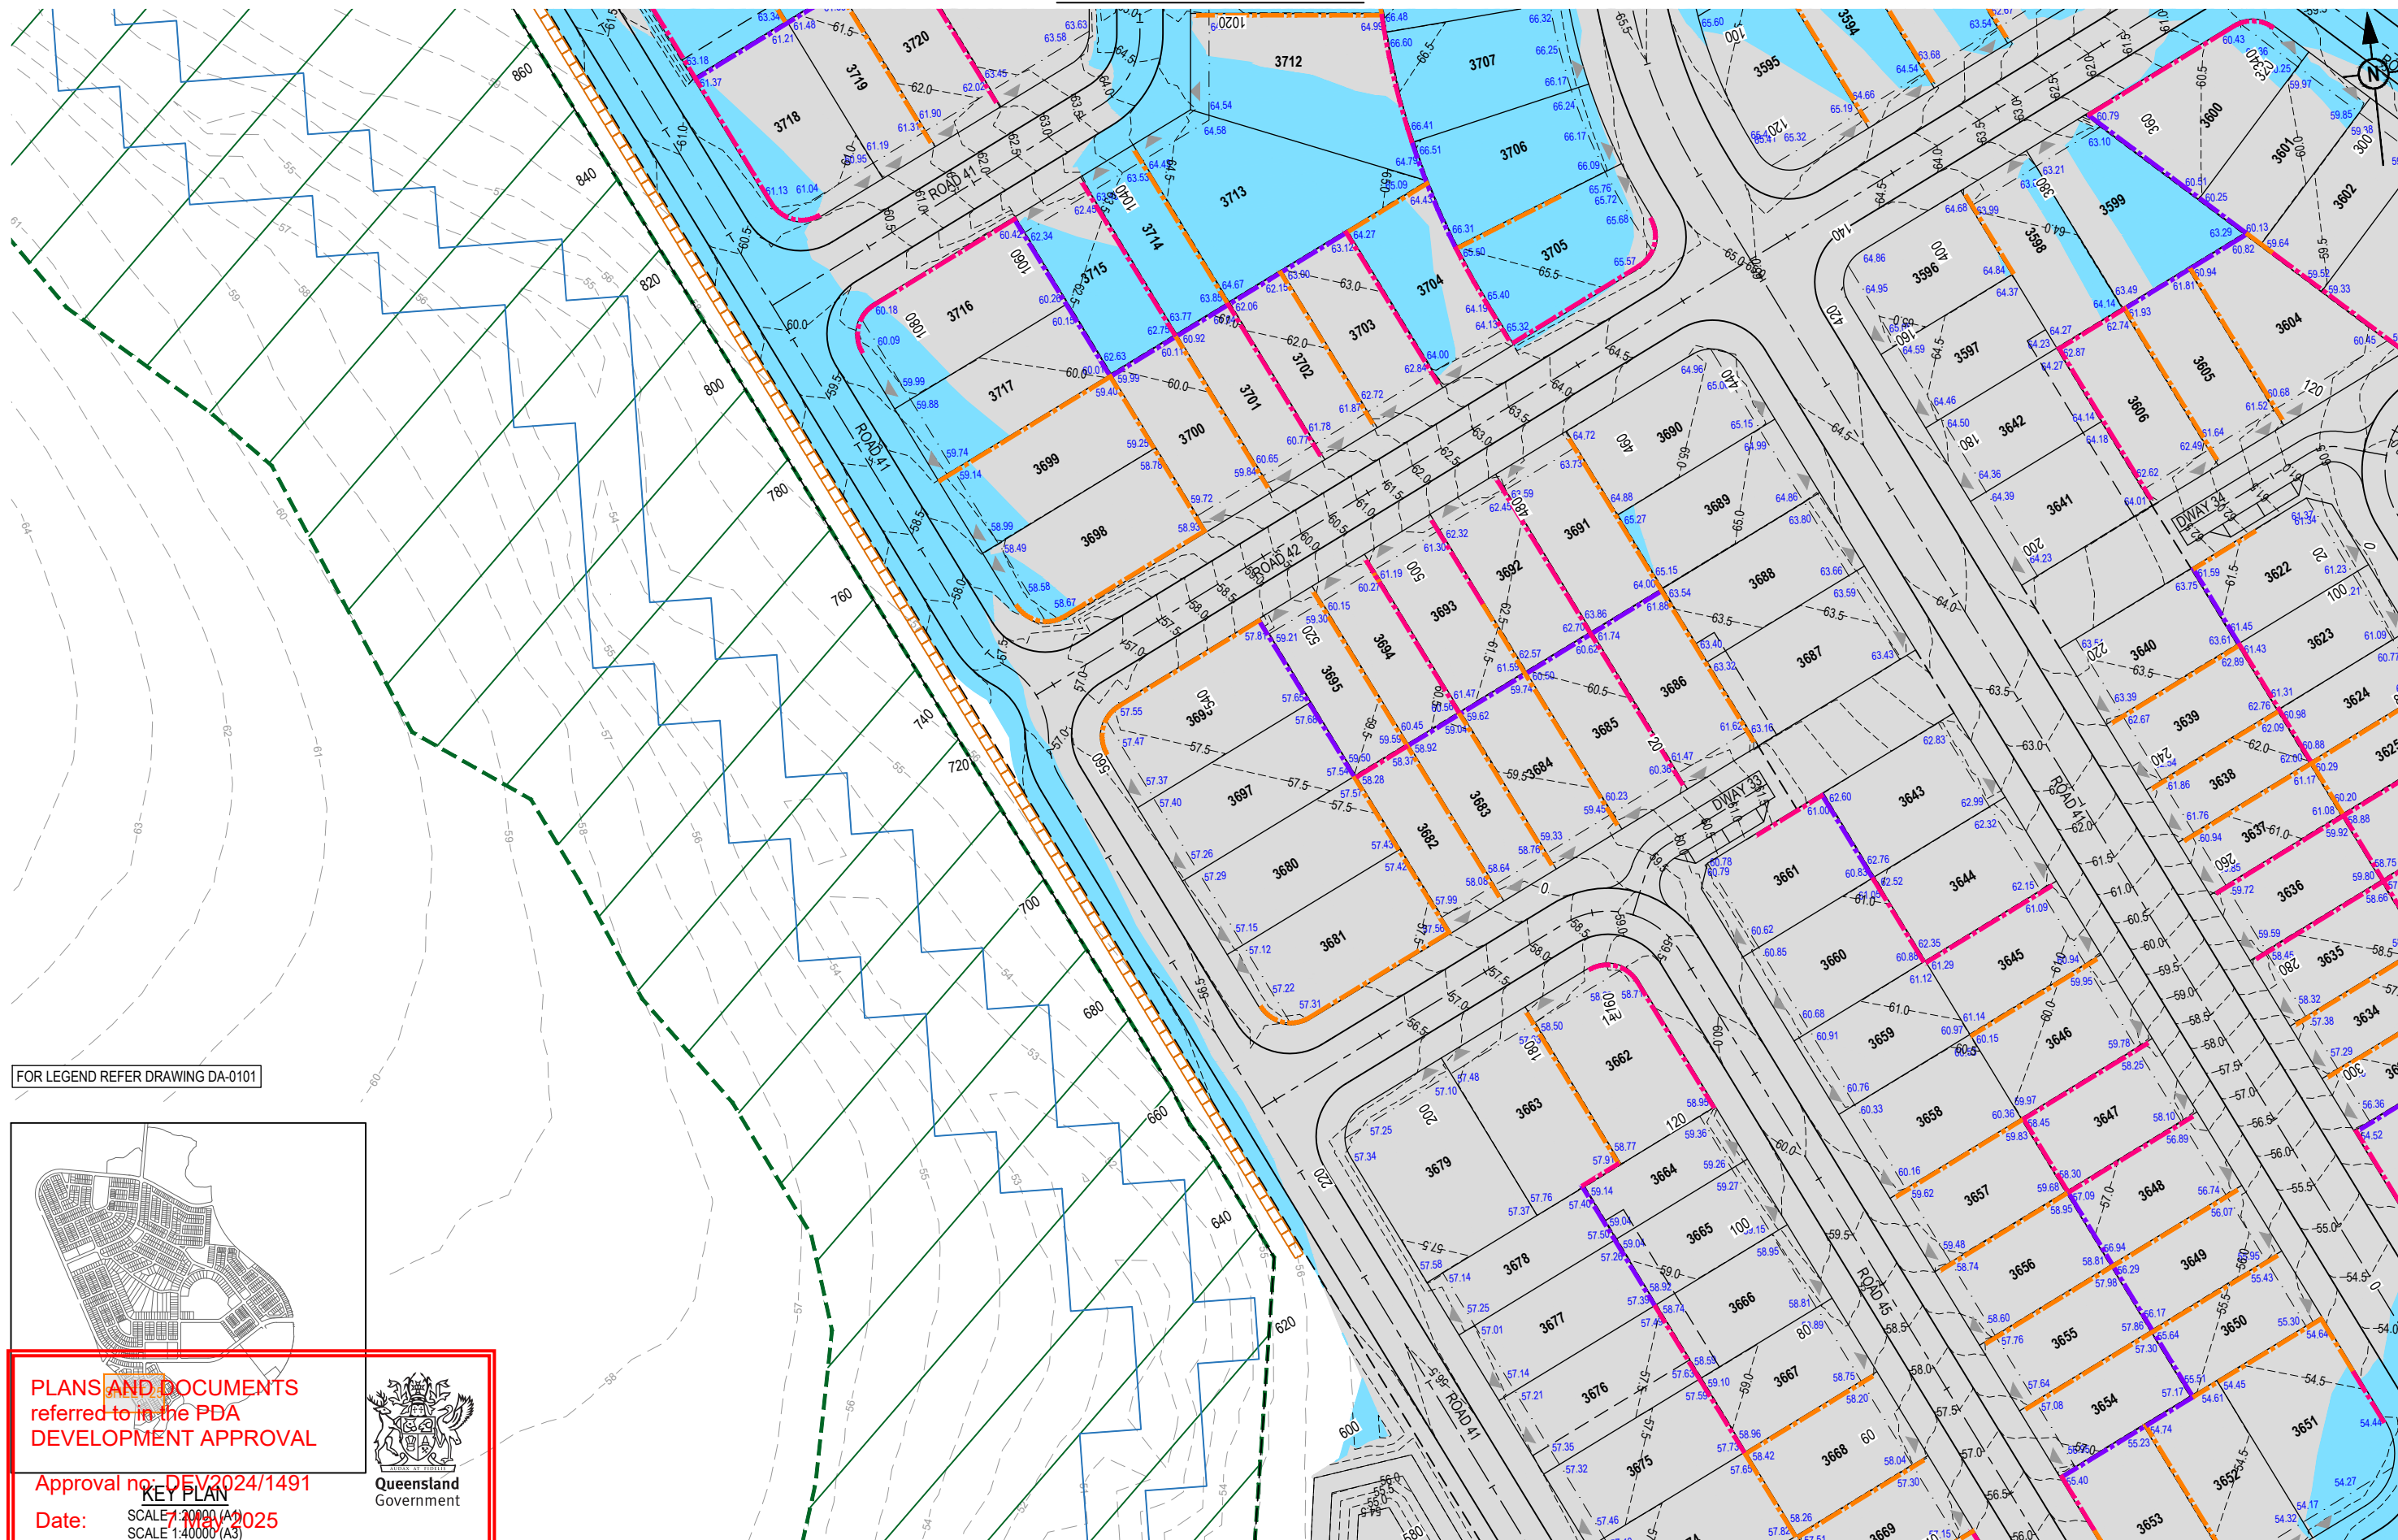

FOR LEGEND REFER DRAWING DA-0101

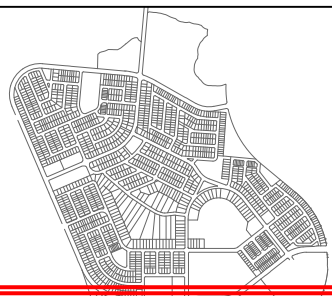

PLANS AND DOCUMENTS
referred to in the PDA
DEVELOPMENT APPROVAL


Approval no: DEV2024/1491

Date: SCALE 1:20000 (A1)
SCALE 1:40000 (A3)




**Queensland
Government**

REV	DATE	DESIGN	DRAWN	REVISION DETAILS		DRAWN	STATUS		SCALE 1:500 10 5 0 10 20 A1 1:1000	CLIENT PEET FLAGSTONE CITY Pty. Ltd.	PROJECT NAME CONTEXT AREA 3	DRAWING TITLE CONCEPT BULK EARTHWORKS LAYOUT PLAN SHEET 25 OF 31		
A	18.03.24	TR	JR	ORIGINAL ISSUE			FOR DEVELOPMENT APPLICATION NOT FOR CONSTRUCTION							
B	03.09.24	TR	JR	RFI RESPONSE										
C	13.02.25	TR	JR	RFI RESPONSE										
						DESIGN	APPROVED DANIEL COLLINS RPEQ 18631			ASSOCIATED CONSULTANT VERIS (07) 3666 4700	NEW BEITH ROAD FLAGSTONE	PROJECT No. 20-0211	DRAWING No. DA-0125	REVISION C
FOR AND ON BEHALF OF COLLIERS INTERNATIONAL ENGINEERING & DESIGN PTY LTD														

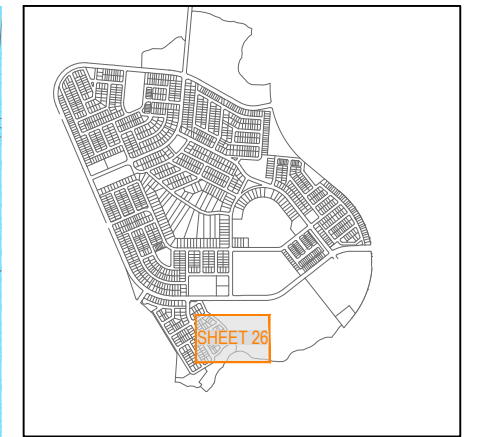

KEY PLAN
SCALE 1:20000 (A1)
SCALE 1:40000 (A3)

 

PLANS AND DOCUMENTS
referred to in the PDA
DEVELOPMENT APPROVAL

Approval no: DEV2024/1491

Date: 7 May 2025




REFER SHEET 27 FOR CONTINUATION

REFER SHEET 31 FOR CONTINUATION

[illegible]



REV	DATE	DESIGN	DRAWN	REVISION DETAILS		DRAWN	STATUS		SCALE	CLIENT	PROJECT NAME	DRAWING TITLE		
A	18.03.24	TR	JR	ORIGINAL ISSUE			FOR DEVELOPMENT APPLICATION NOT FOR CONSTRUCTION		1:500 10 5 0 10 20 A1 1:1000  A3	PEET FLAGSTONE CITY Pty. Ltd.	CONTEXT AREA 3	CONCEPT BULK EARTHWORKS LAYOUT PLAN SHEET 27 OF 31		
B	03.09.24	TR	JR	RFI RESPONSE										
C	13.02.25	TR	JR	RFI RESPONSE										
						DESIGN	APPROVED DANIEL COLLINS RPEQ 18631		ASSOCIATED CONSULTANT VERIS (07) 3666 4700	NEW BEITH ROAD FLAGSTONE	PROJECT No. 20-0211	DRAWING No. DA-0127	REVISION C	
						FOR AND ON BEHALF OF COLLIER'S INTERNATIONAL ENGINEERING & DESIGN PTY LTD								

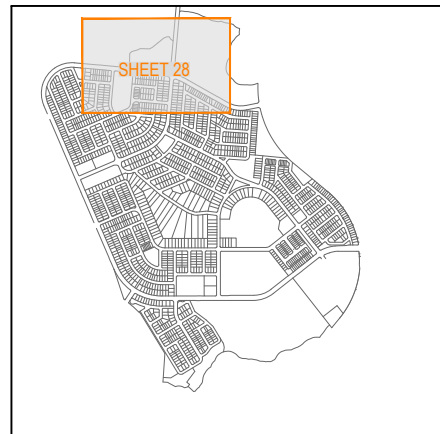

FOR LEGEND REFER DRAWING DA-0101

PLANS AND DOCUMENTS referred to in the PDA DEVELOPMENT APPROVAL

Approval no: DEV2024/1491

Date: 7 May 2025






Queensland
Government

KEY PLAN

SCALE 1:20000 (A1)

SCALE 1:40000 (A3)

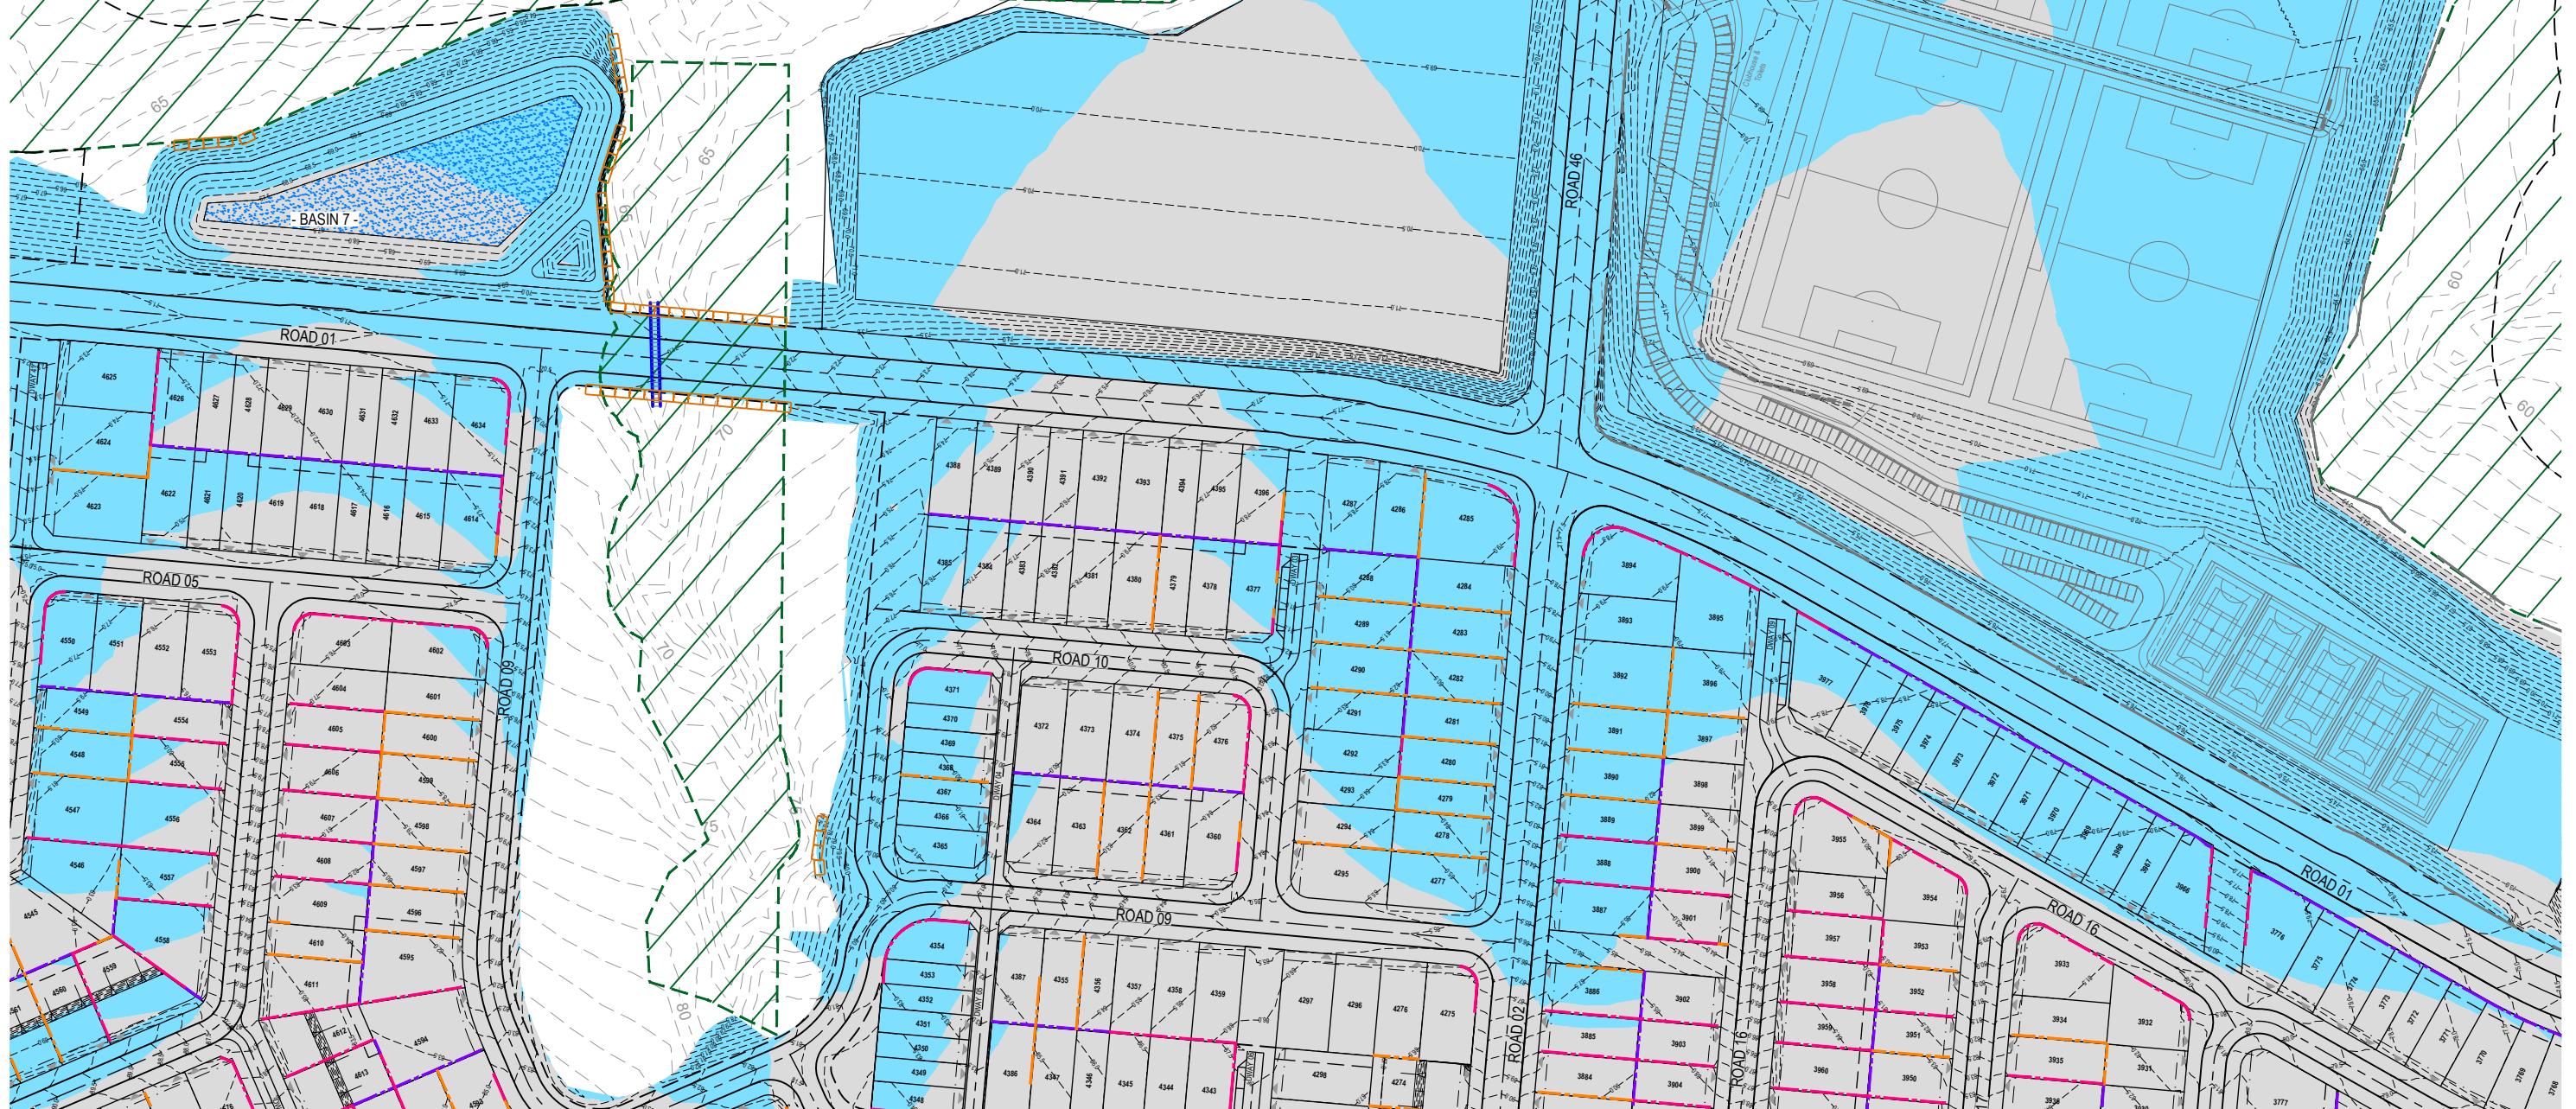[illegible]

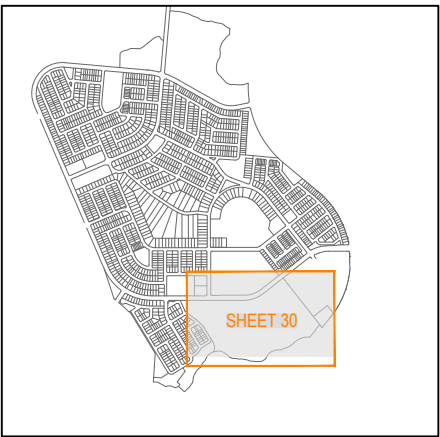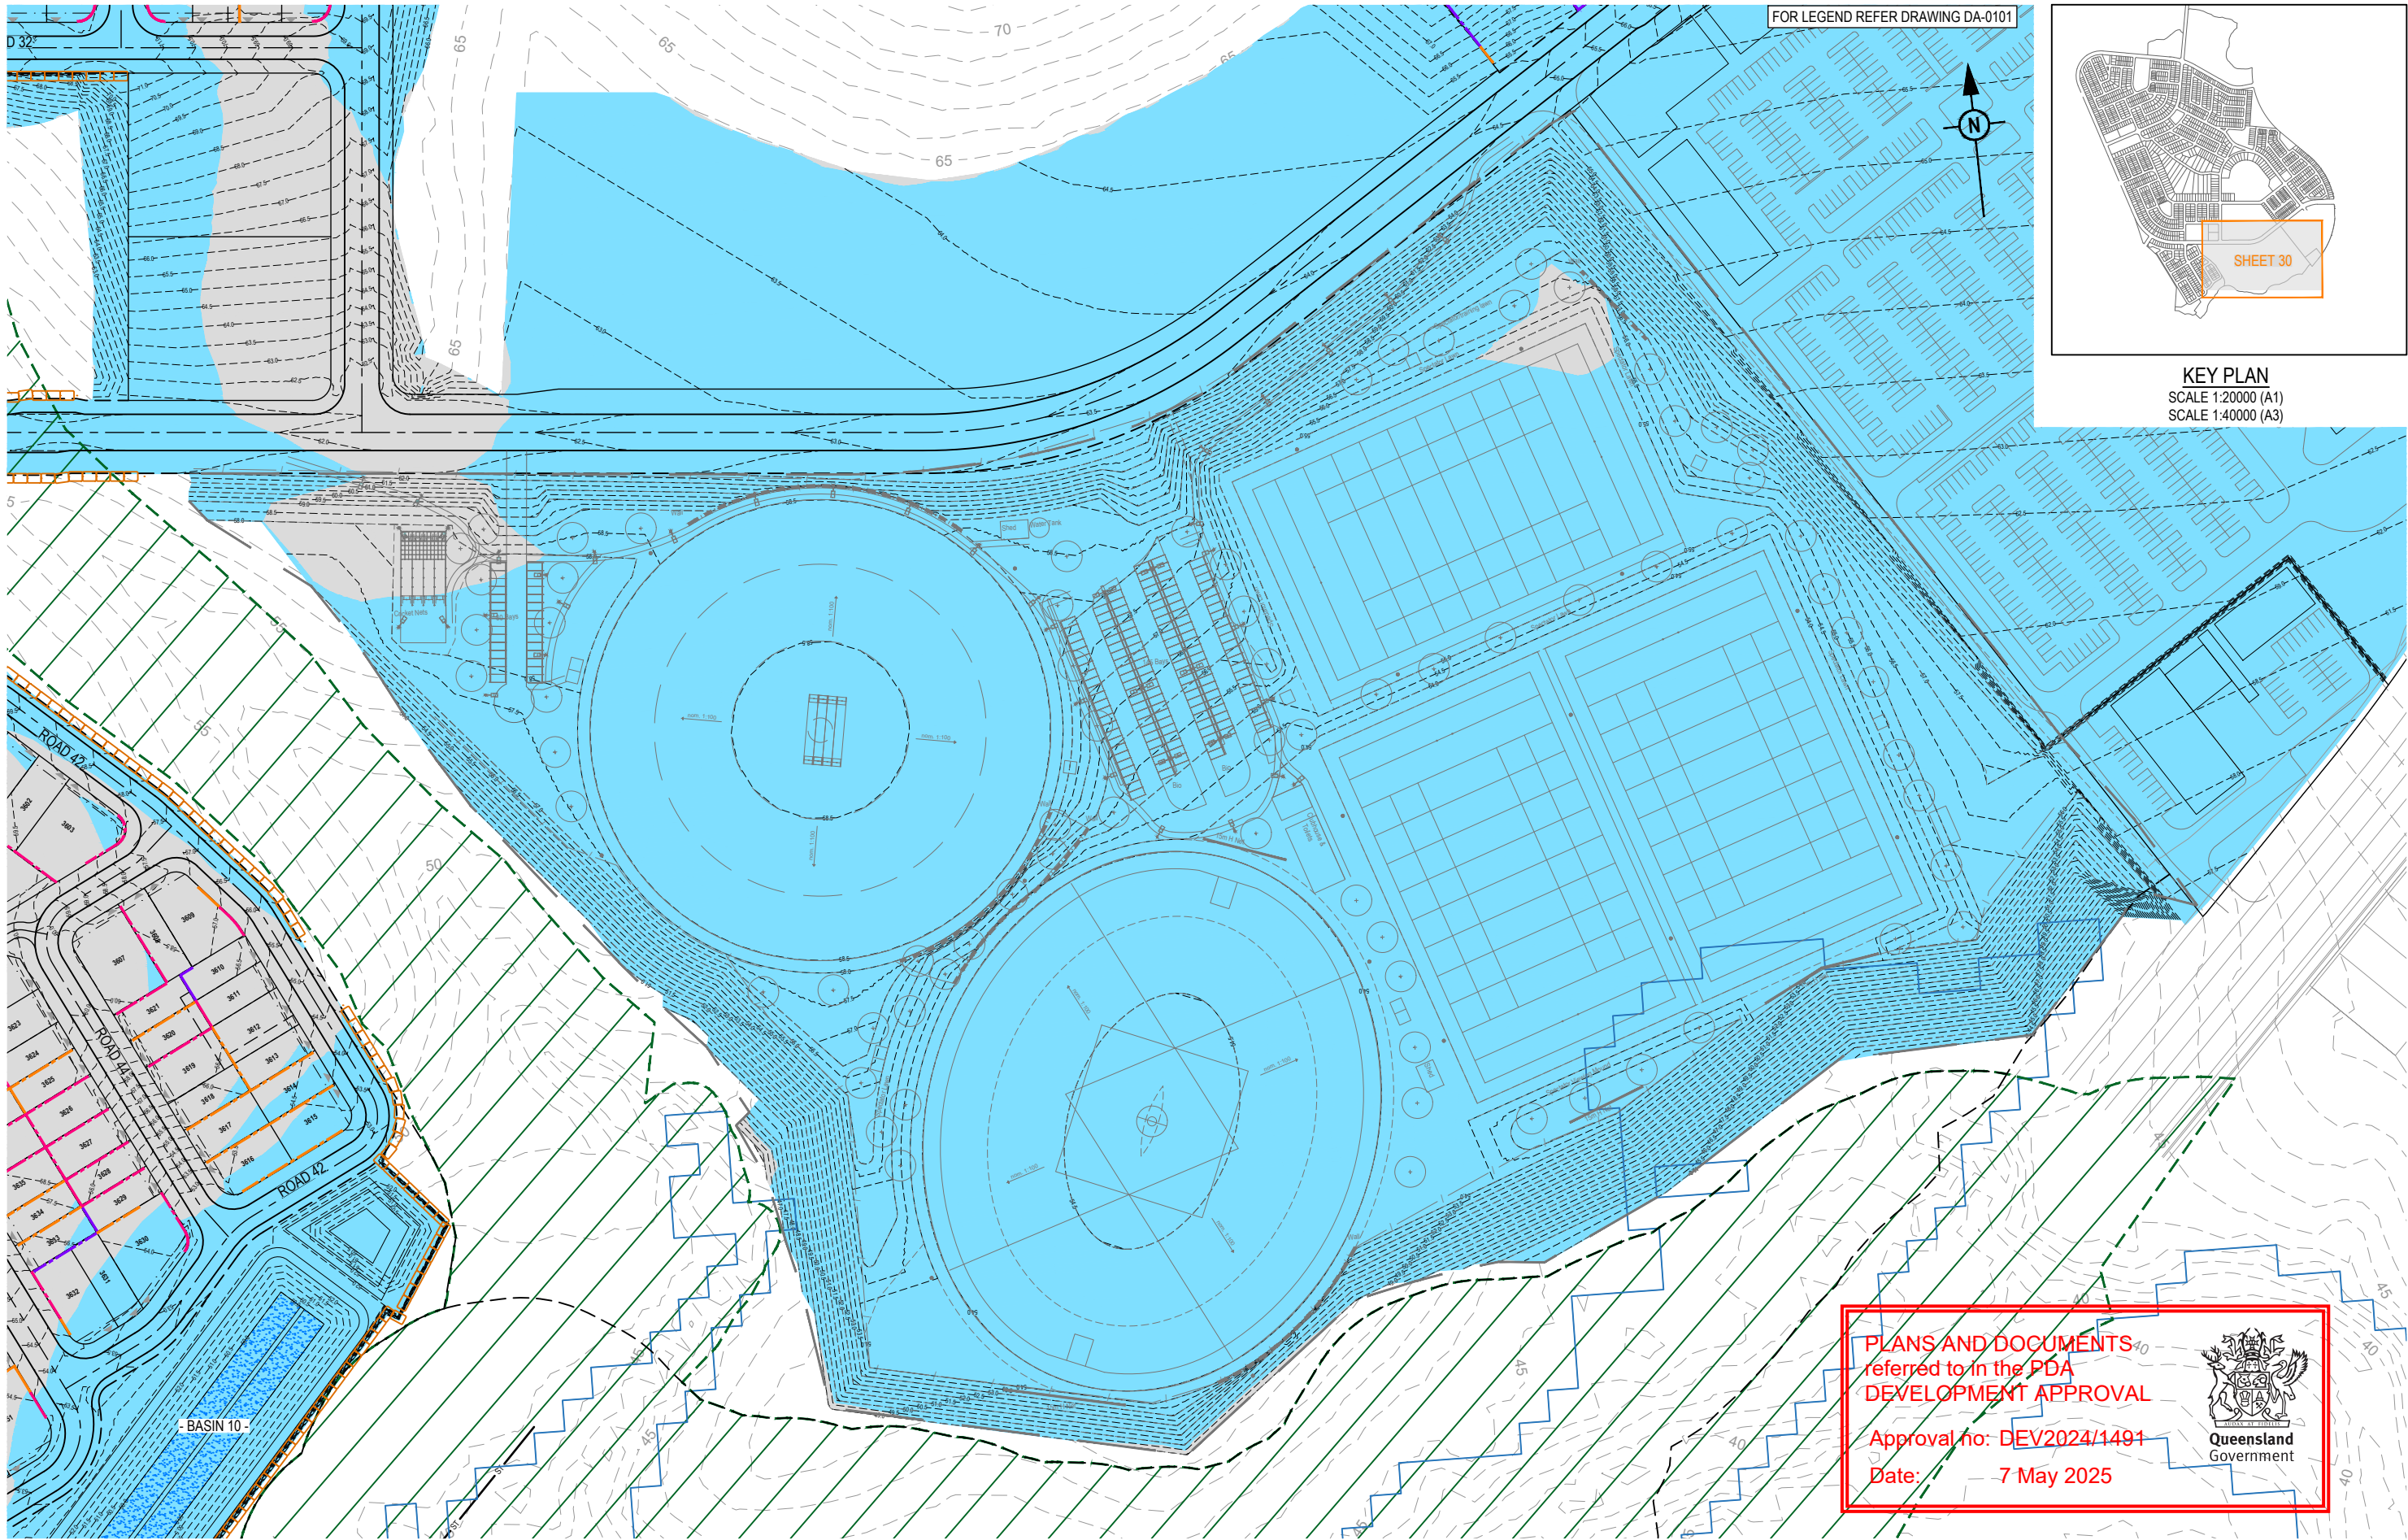


KEY PLAN
SCALE 1:20000 (A1)
SCALE 1:40000 (A3)


PLANS AND DOCUMENTS
referred to in the PDA
DEVELOPMENT APPROVAL

Approval no: DEV2024/1491
Date: 7 May 2025

Queensland
Government

 REV	DATE	DESIGN	DRAWN	REVISION DETAILS		DRAWN	STATUS		SCALE 1:1000 1:2000 	CLIENT PEET FLAGSTONE CITY Pty. Ltd. ASSOCIATED CONSULTANT VERIS (07) 3666 4700	PROJECT NAME CONTEXT AREA 3 NEW BEITH ROAD FLAGSTONE	DRAWING TITLE		
A	18.03.24	TR	JR	ORIGINAL ISSUE	FOR DEVELOPMENT APPLICATION NOT FOR CONSTRUCTION	CONCEPT BULK EARTHWORKS LAYOUT PLAN SHEET 30 OF 31								
B	03.09.24	TR	JR	RFI RESPONSE										
C	13.02.25	TR	JR	RFI RESPONSE										

PLOT - 14 Feb 2025 12:41 PM LOCATION - H:\2020-2021 Flagstone - Context Area 3\Design\Area\DA02-011-DA-0130-EARTHWORKS.dwg

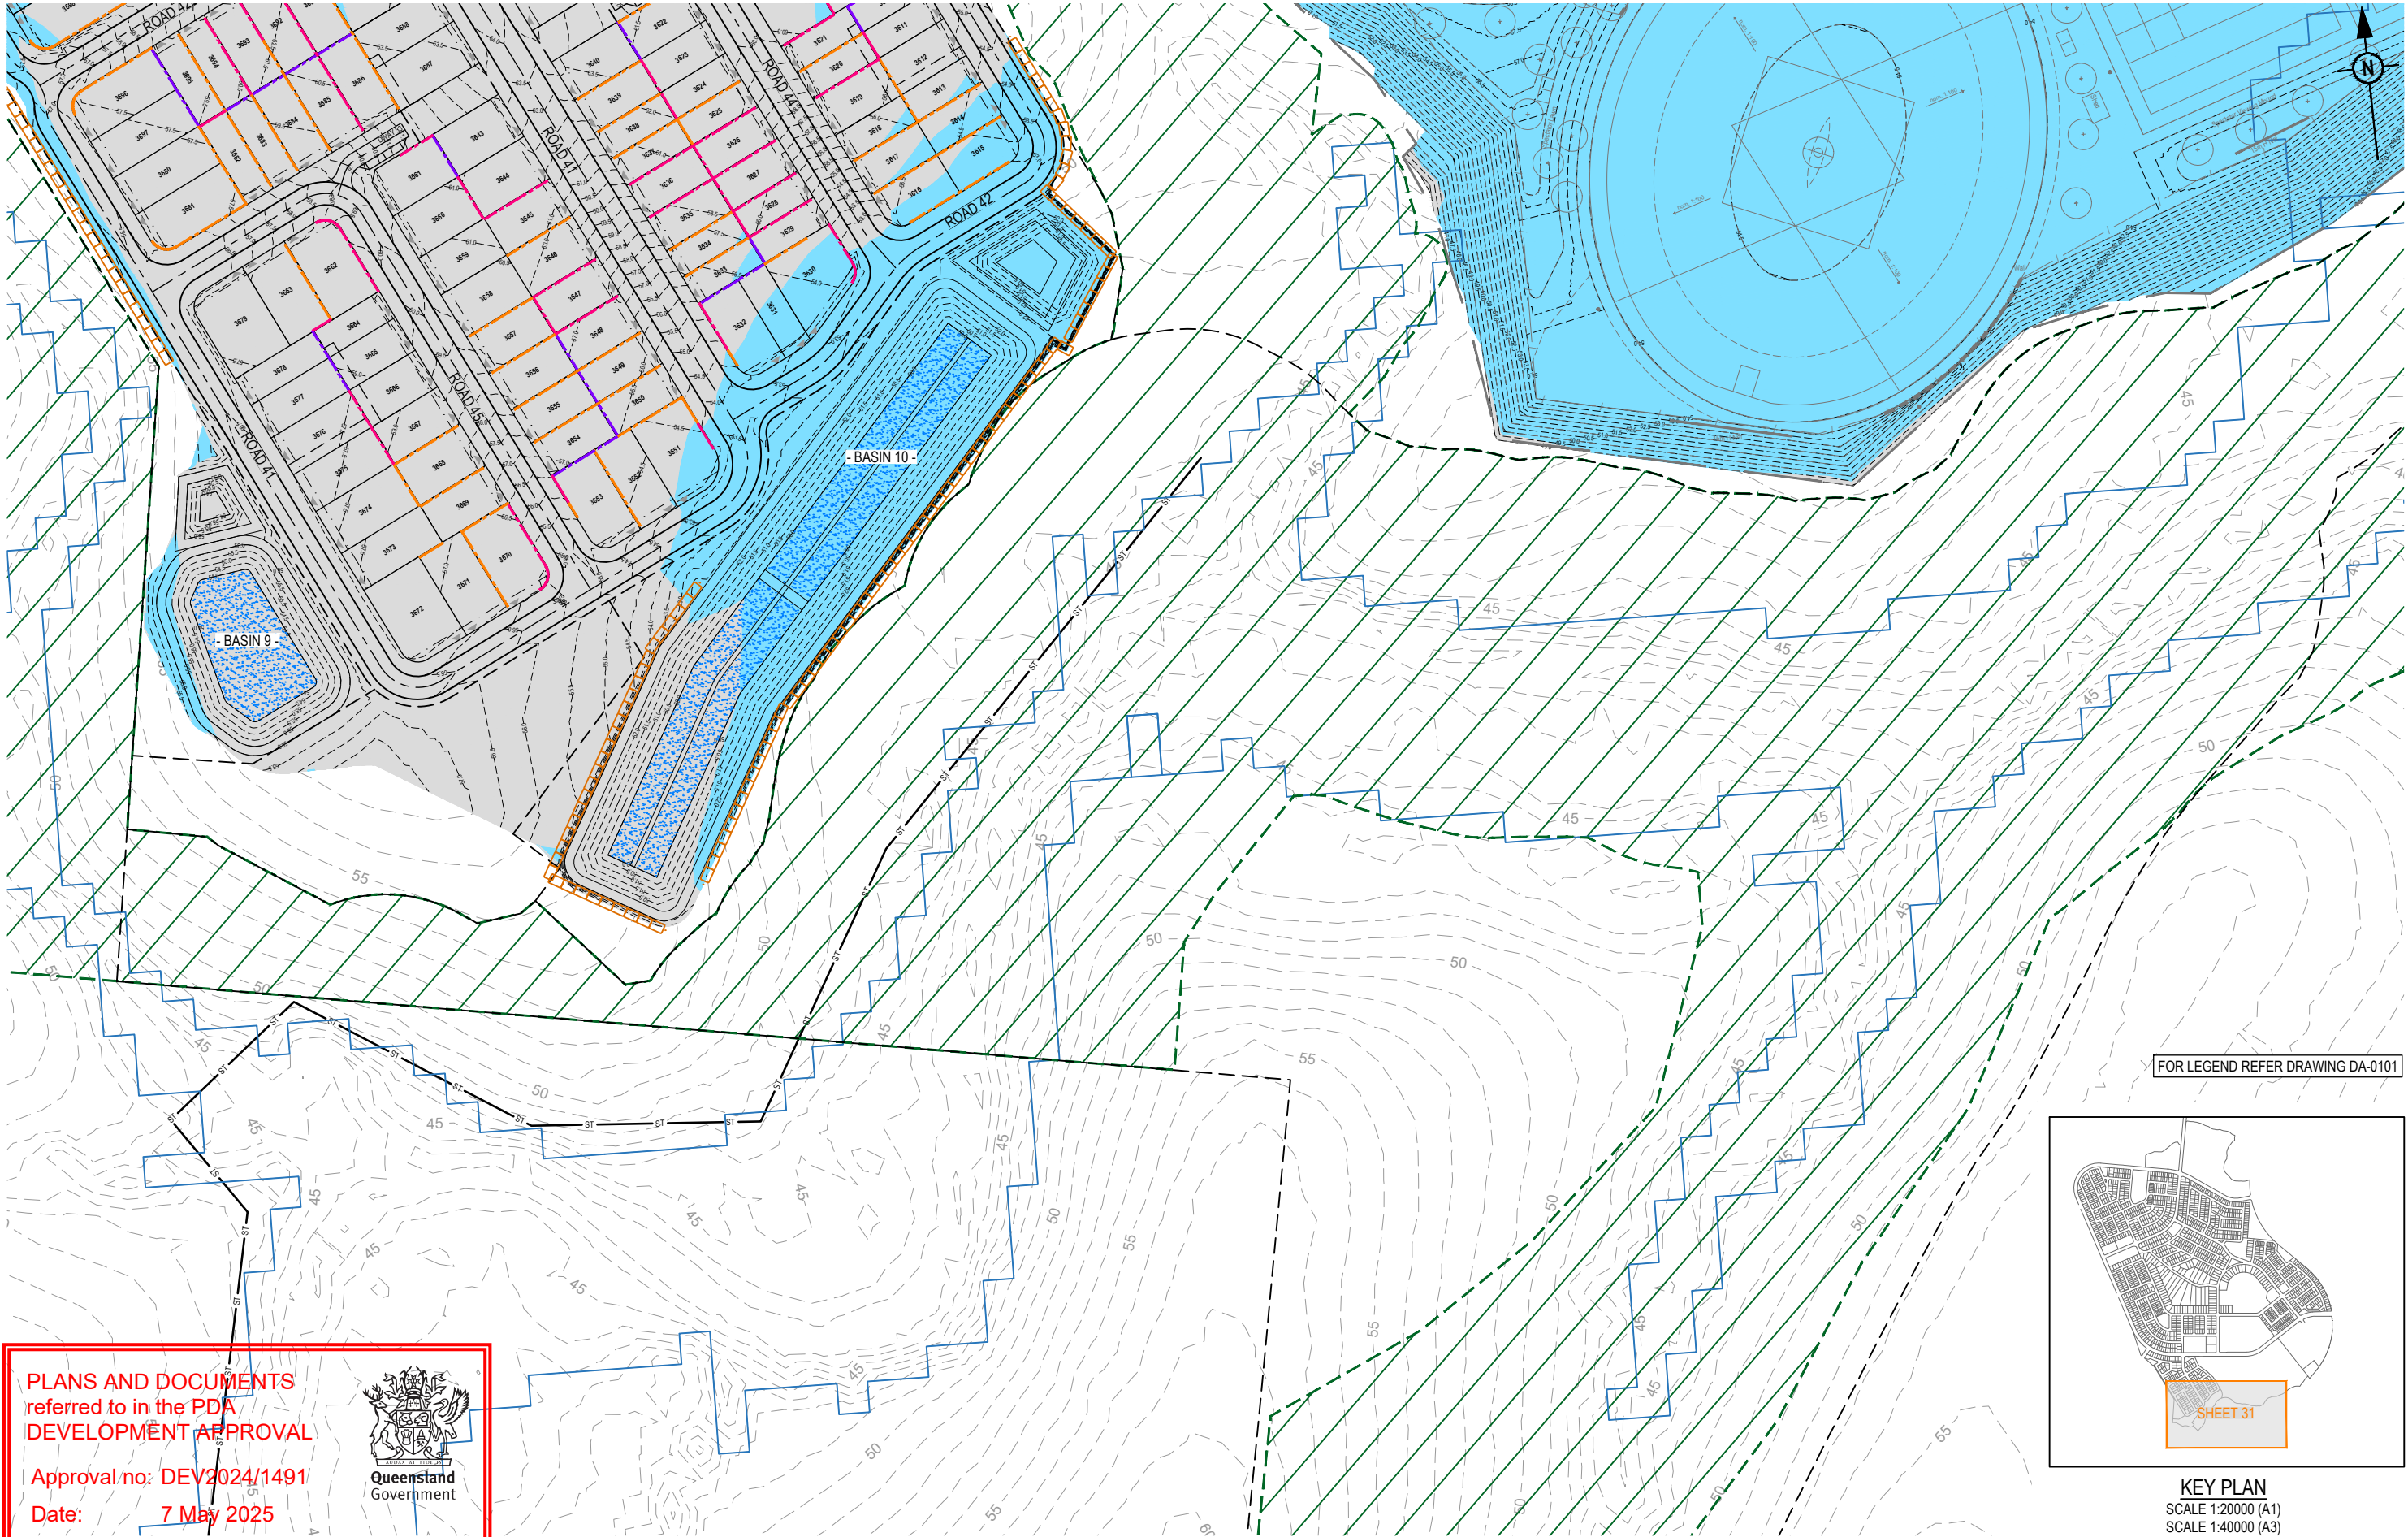


PLANS AND DOCUMENTS
referred to in the PDA
DEVELOPMENT APPROVAL

Approval no: DEV2024/1491

Date: 7 May 2025



FOR LEGEND REFER DRAWING DA-0101

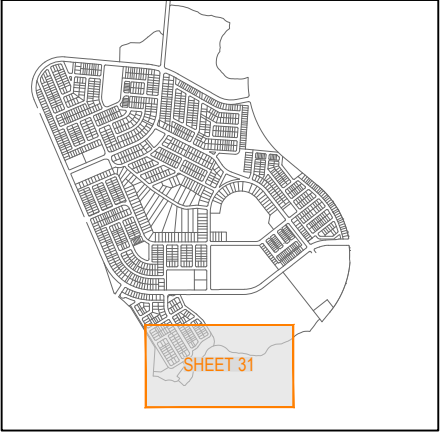

KEY PLAN
SCALE 1:20000 (A1)
SCALE 1:40000 (A3)

REV	DATE	DESIGN	DRAWN	REVISION DETAILS
A	18.03.24	TR	JR	ORIGINAL ISSUE
B	03.09.24	TR	JR	RFI RESPONSE
C	13.02.25	TR	JR	RFI RESPONSE

DRAWN	STATUS
	FOR DEVELOPMENT APPLICATION NOT FOR CONSTRUCTION
DESIGN	APPROVED DANIEL COLLINS RPEQ 18631
	FOR AND ON BEHALF OF COLLIERS INTERNATIONAL ENGINEERING & DESIGN PTY LTD







SCALE
1:1000 10 0 10 20 30 40 50 A1
1:2000 10 0 10 20 30 40 50 A3

CLIENT
PEET FLAGSTONE CITY Pty. Ltd.
ASSOCIATED CONSULTANT
VERIS (07) 3666 4700


PROJECT NAME
CONTEXT AREA 3
NEW BEITH ROAD FLAGSTONE

DRAWING TITLE		
CONCEPT BULK EARTHWORKS LAYOUT PLAN SHEET 31 OF 31		
PROJECT No.	DRAWING No.	REVISION
20-0211	DA-0131	C

    

Queensland
Government



REV	DATE	DESIGN	DRAWN	REVISION DETAILS		DRAWN	STATUS	Colliers	SCALE	CLIENT	PROJECT NAME	DRAWING TITLE		
A	18.03.24	TR	JR	ORIGINAL ISSUE			FOR DEVELOPMENT APPLICATION NOT FOR CONSTRUCTION		1:2000	PEET FLAGSTONE CITY Pty. Ltd.	CONTEXT AREA 3	CONCEPT BULK SECTIONS SHEET 1 OF 3		
B	03.09.24	TR	JR	RFI RESPONSE					1:4000					
C	13.02.25	TR	JR	RFI RESPONSE					1:1000					
									1:2000					

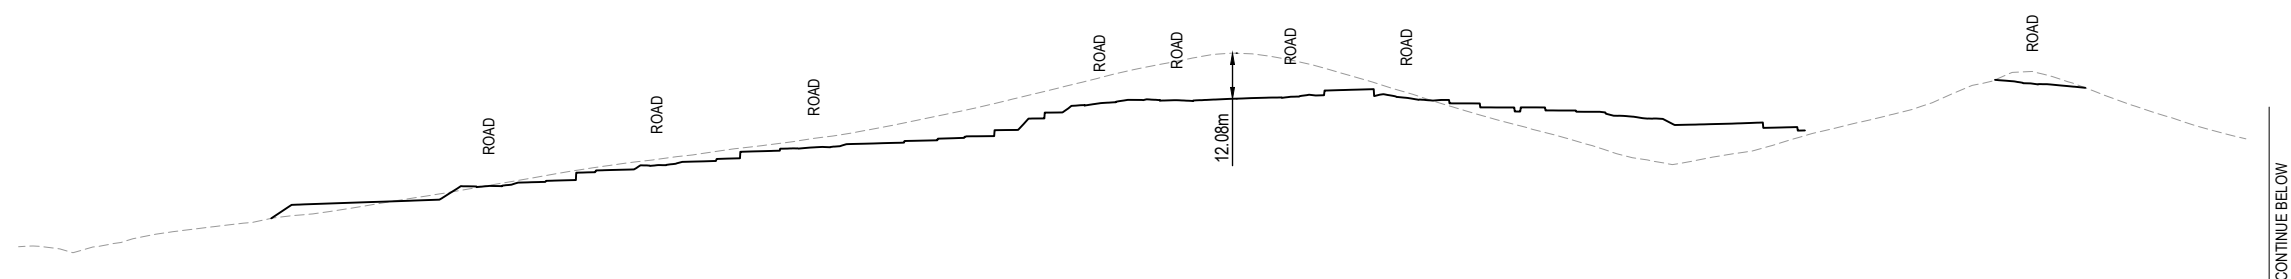

RL32.000

SECTION


SCALE 1:2000 (A1)
SCALE 1:4000 (A3)

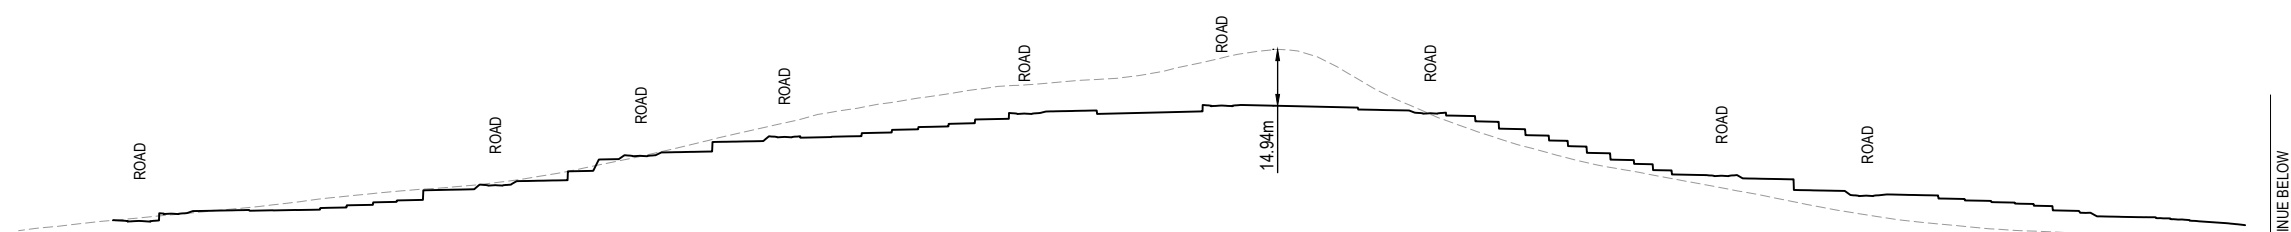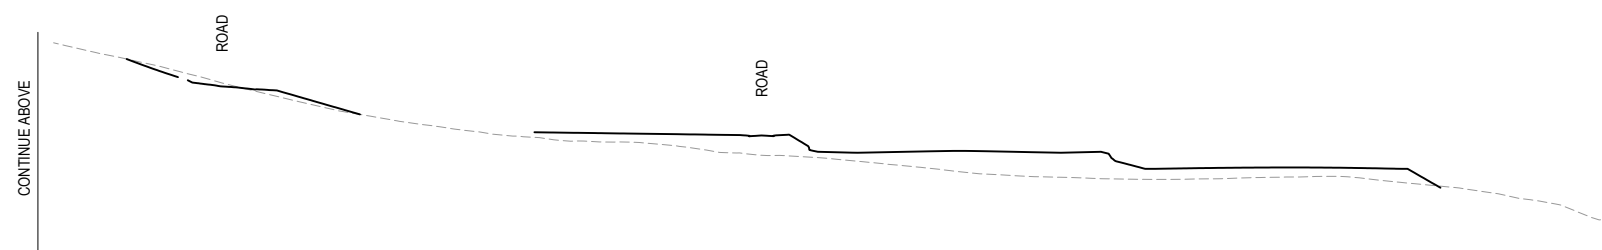


RL41.000


SECTION

SCALE 1:2000 (A1)
SCALE 1:4000 (A3)

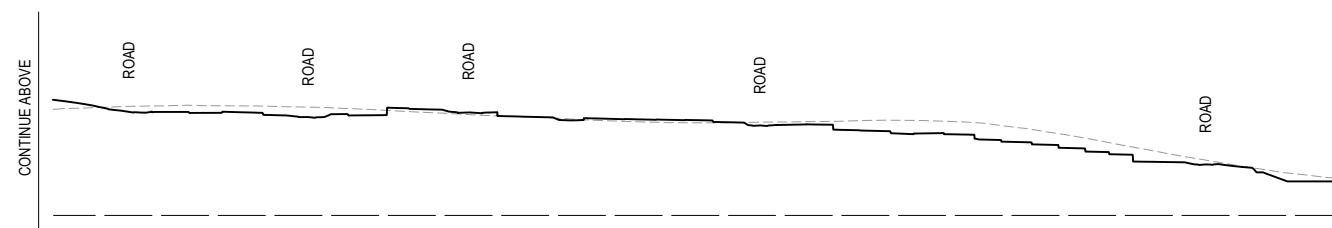
[illegible]

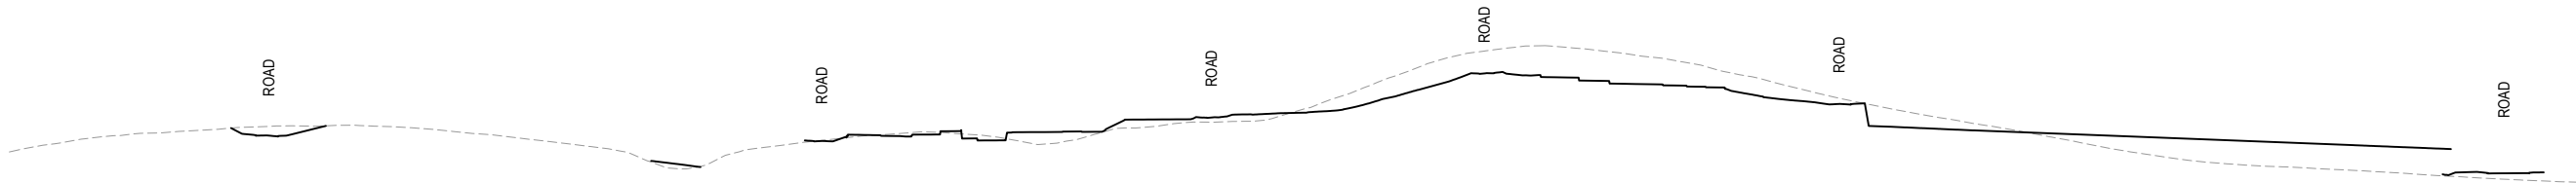

RL44.000
SECTION J
SCALE 1:2000 (A1)
SCALE 1:4000 (A3)

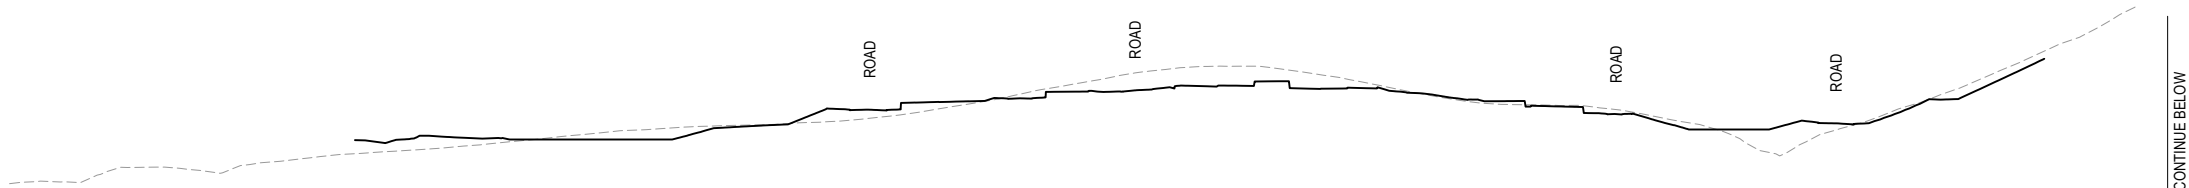


RL34.000
SECTION I
SCALE 1:2000 (A1)
SCALE 1:4000 (A3)

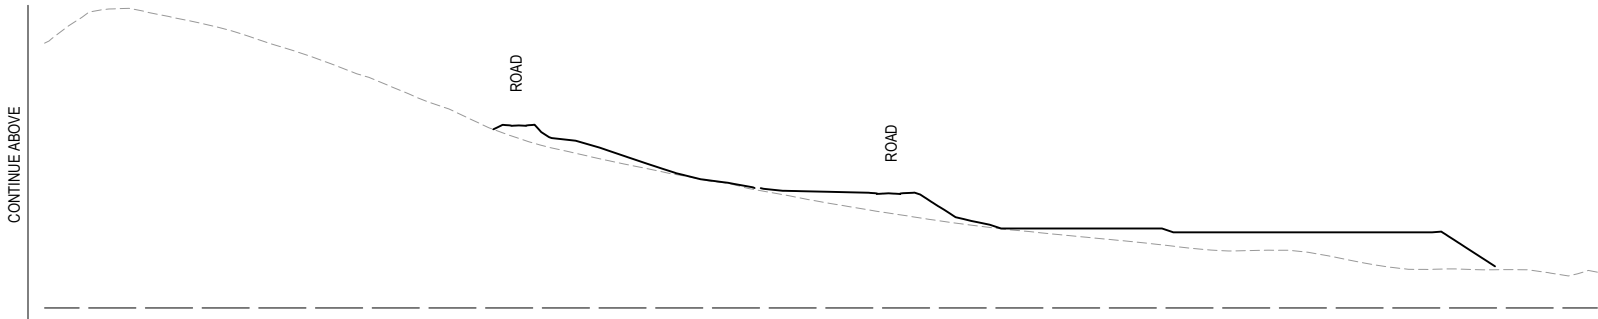


PLANS AND DOCUMENTS
referred to in the PDA
DEVELOPMENT APPROVAL

Approval no: DEV2024/1491
Date: 7 May 2025

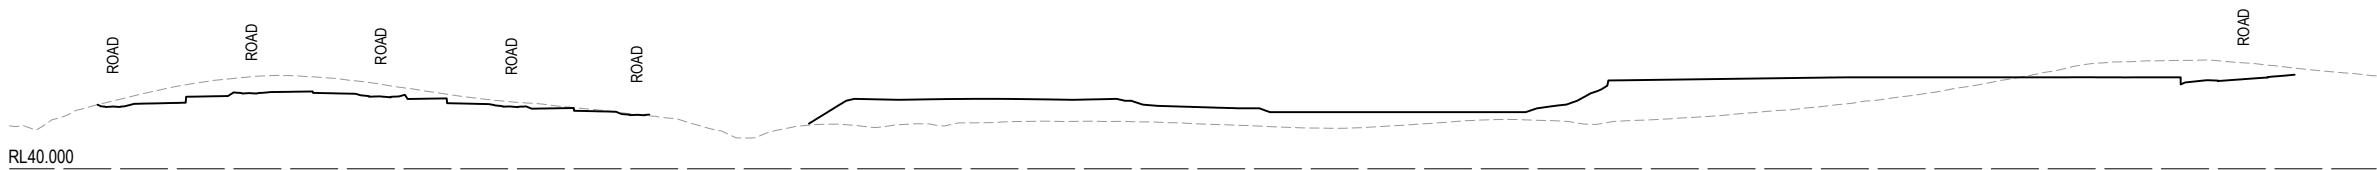


RL40.000
SECTION F
SCALE 1:2000 (A1)
SCALE 1:4000 (A3)

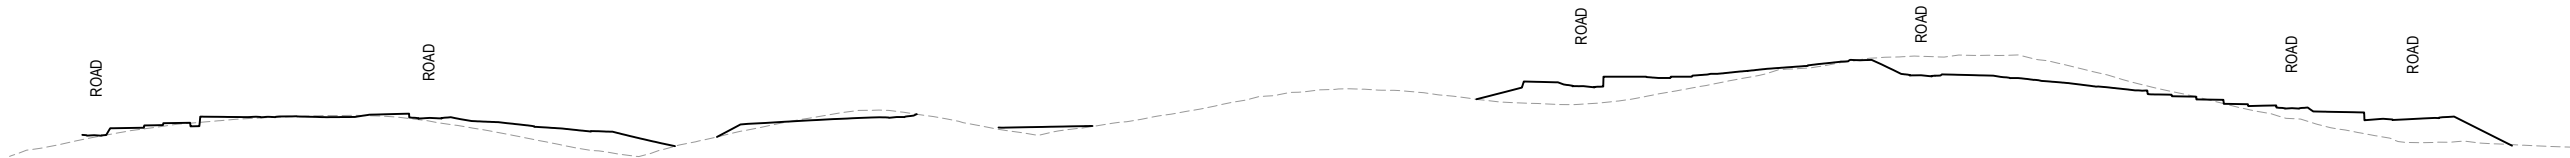

RL47.000
SECTION E
SCALE 1:2000 (A1)
SCALE 1:4000 (A3)

<table><tr><td>REV</td><td>DATE</td><td>DESIGN</td><td>DRAWN</td><td></td></tr><tr><td>A</td><td>18.03.24</td><td>TR</td><td>JR</td><td>ORIGINAL ISSUE</td></tr><tr><td>B</td><td>03.09.24</td><td>TR</td><td>JR</td><td>RFI RESPONSE</td></tr><tr><td>C</td><td>13.02.25</td><td>TR</td><td>JR</td><td>RFI RESPONSE</td></tr><tr><td> </td><td> </td><td> </td><td> </td><td> </td></tr><tr><td> </td><td> </td><td> </td><td> </td><td> </td></tr><tr><td> </td><td> </td><td> </td><td> </td><td> </td></tr><tr><td> </td><td> </td><td> </td><td> </td><td> </td></tr><tr><td> </td><td> </td><td> </td><td> </td><td> </td></tr><tr><td> </td><td> </td><td> </td><td> </td><td> </td></tr><tr><td> </td><td> </td><td> </td><td> </td><td> </td></tr></table>					REV	DATE	DESIGN	DRAWN		A	18.03.24	TR	JR	ORIGINAL ISSUE	B	03.09.24	TR	JR	RFI RESPONSE	C	13.02.25	TR	JR	RFI RESPONSE																																				<table><tr><td>DRAWN</td><td>STATUS</td></tr><tr><td> </td><td>FOR DEVELOPMENT APPLICATION NOT FOR CONSTRUCTION</td></tr><tr><td>DESIGN</td><td>APPROVED DANIEL COLLINS RPEQ 18631</td></tr><tr><td colspan="2">FOR AND ON BEHALF OF COLLIER'S INTERNATIONAL ENGINEERING & DESIGN PTY LTD</td></tr></table>		DRAWN	STATUS		FOR DEVELOPMENT APPLICATION NOT FOR CONSTRUCTION	DESIGN	APPROVED DANIEL COLLINS RPEQ 18631	FOR AND ON BEHALF OF COLLIER'S INTERNATIONAL ENGINEERING & DESIGN PTY LTD				<table><tr><td colspan="2">SCALE</td></tr><tr><td>1:2000</td><td>20 0 20 40 60 80 100 A1</td></tr><tr><td>1:4000</td><td> HORIZONTAL A3</td></tr><tr><td>1:1000</td><td>10 0 10 20 30 40 50 A1</td></tr><tr><td>1:2000</td><td> VERTICAL A3</td></tr></table>		SCALE		1:2000	20 0 20 40 60 80 100 A1	1:4000	HORIZONTAL A3	1:1000	10 0 10 20 30 40 50 A1	1:2000	VERTICAL A3	<table><tr><td>CLIENT</td></tr><tr><td>PEET FLAGSTONE CITY Pty. Ltd.</td></tr><tr><td>ASSOCIATED CONSULTANT</td></tr><tr><td>VERIS (07) 3666 4700</td></tr></table>		CLIENT	PEET FLAGSTONE CITY Pty. Ltd.	ASSOCIATED CONSULTANT	VERIS (07) 3666 4700	<table><tr><td>PROJECT NAME</td></tr><tr><td>CONTEXT AREA 3</td></tr><tr><td>NEW BEITH ROAD FLAGSTONE</td></tr></table>		PROJECT NAME	CONTEXT AREA 3	NEW BEITH ROAD FLAGSTONE	<table><tr><td colspan="3">DRAWING TITLE</td></tr><tr><td colspan="3">CONCEPT BULK SECTIONS SHEET 3 OF 3</td></tr><tr><td>PROJECT No.</td><td>DRAWING No.</td><td>REVISION</td></tr><tr><td>20-0211</td><td>DA-0152</td><td>C</td></tr></table>			DRAWING TITLE			CONCEPT BULK SECTIONS SHEET 3 OF 3			PROJECT No.	DRAWING No.	REVISION	20-0211	DA-0152	C
REV	DATE	DESIGN	DRAWN	
A	18.03.24	TR	JR	ORIGINAL ISSUE	
B	03.09.24	TR	JR	RFI RESPONSE	
C	13.02.25	TR	JR	RFI RESPONSE	
DRAWN	STATUS	
	FOR DEVELOPMENT APPLICATION NOT FOR CONSTRUCTION	
DESIGN	APPROVED DANIEL COLLINS RPEQ 18631	
FOR AND ON BEHALF OF COLLIER'S INTERNATIONAL ENGINEERING & DESIGN PTY LTD	
SCALE	
1:2000	20 0 20 40 60 80 100 A1	
1:4000	HORIZONTAL A3	
1:1000	10 0 10 20 30 40 50 A1	
1:2000	VERTICAL A3	
CLIENT	
PEET FLAGSTONE CITY Pty. Ltd.	
ASSOCIATED CONSULTANT	
VERIS (07) 3666 4700	
PROJECT NAME	
CONTEXT AREA 3	
NEW BEITH ROAD FLAGSTONE	
DRAWING TITLE	
CONCEPT BULK SECTIONS SHEET 3 OF 3	
PROJECT No.	DRAWING No.	REVISION	
20-0211	DA-0152	C	

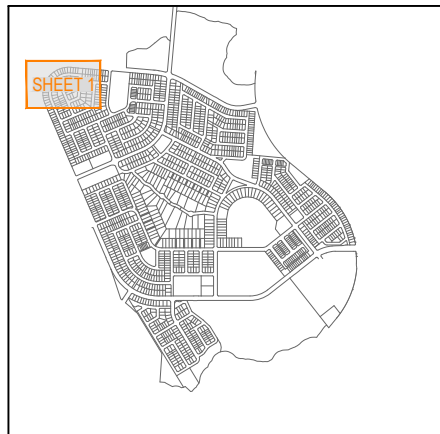

KEY PLAN
SCALE 1:20000 (A1)
SCALE 1:40000 (A3)

SCALE 1:20000 (A1)
SCALE 1:40000 (A3)

PLANS AND DOCUMENTS referred to in the PDA DEVELOPMENT APPROVAL


Approval no: DEV2024/1491

Date: 7 May 2025


Queensland Government

REFER SHEET 28 FOR CONTINUATION

FOR LEGEND REFER DRAWING DA-0200

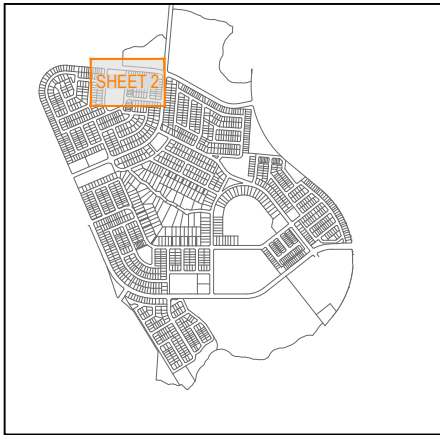

KEY PLAN
SCALE 1:20000 (A1)
SCALE 1:40000 (A3)

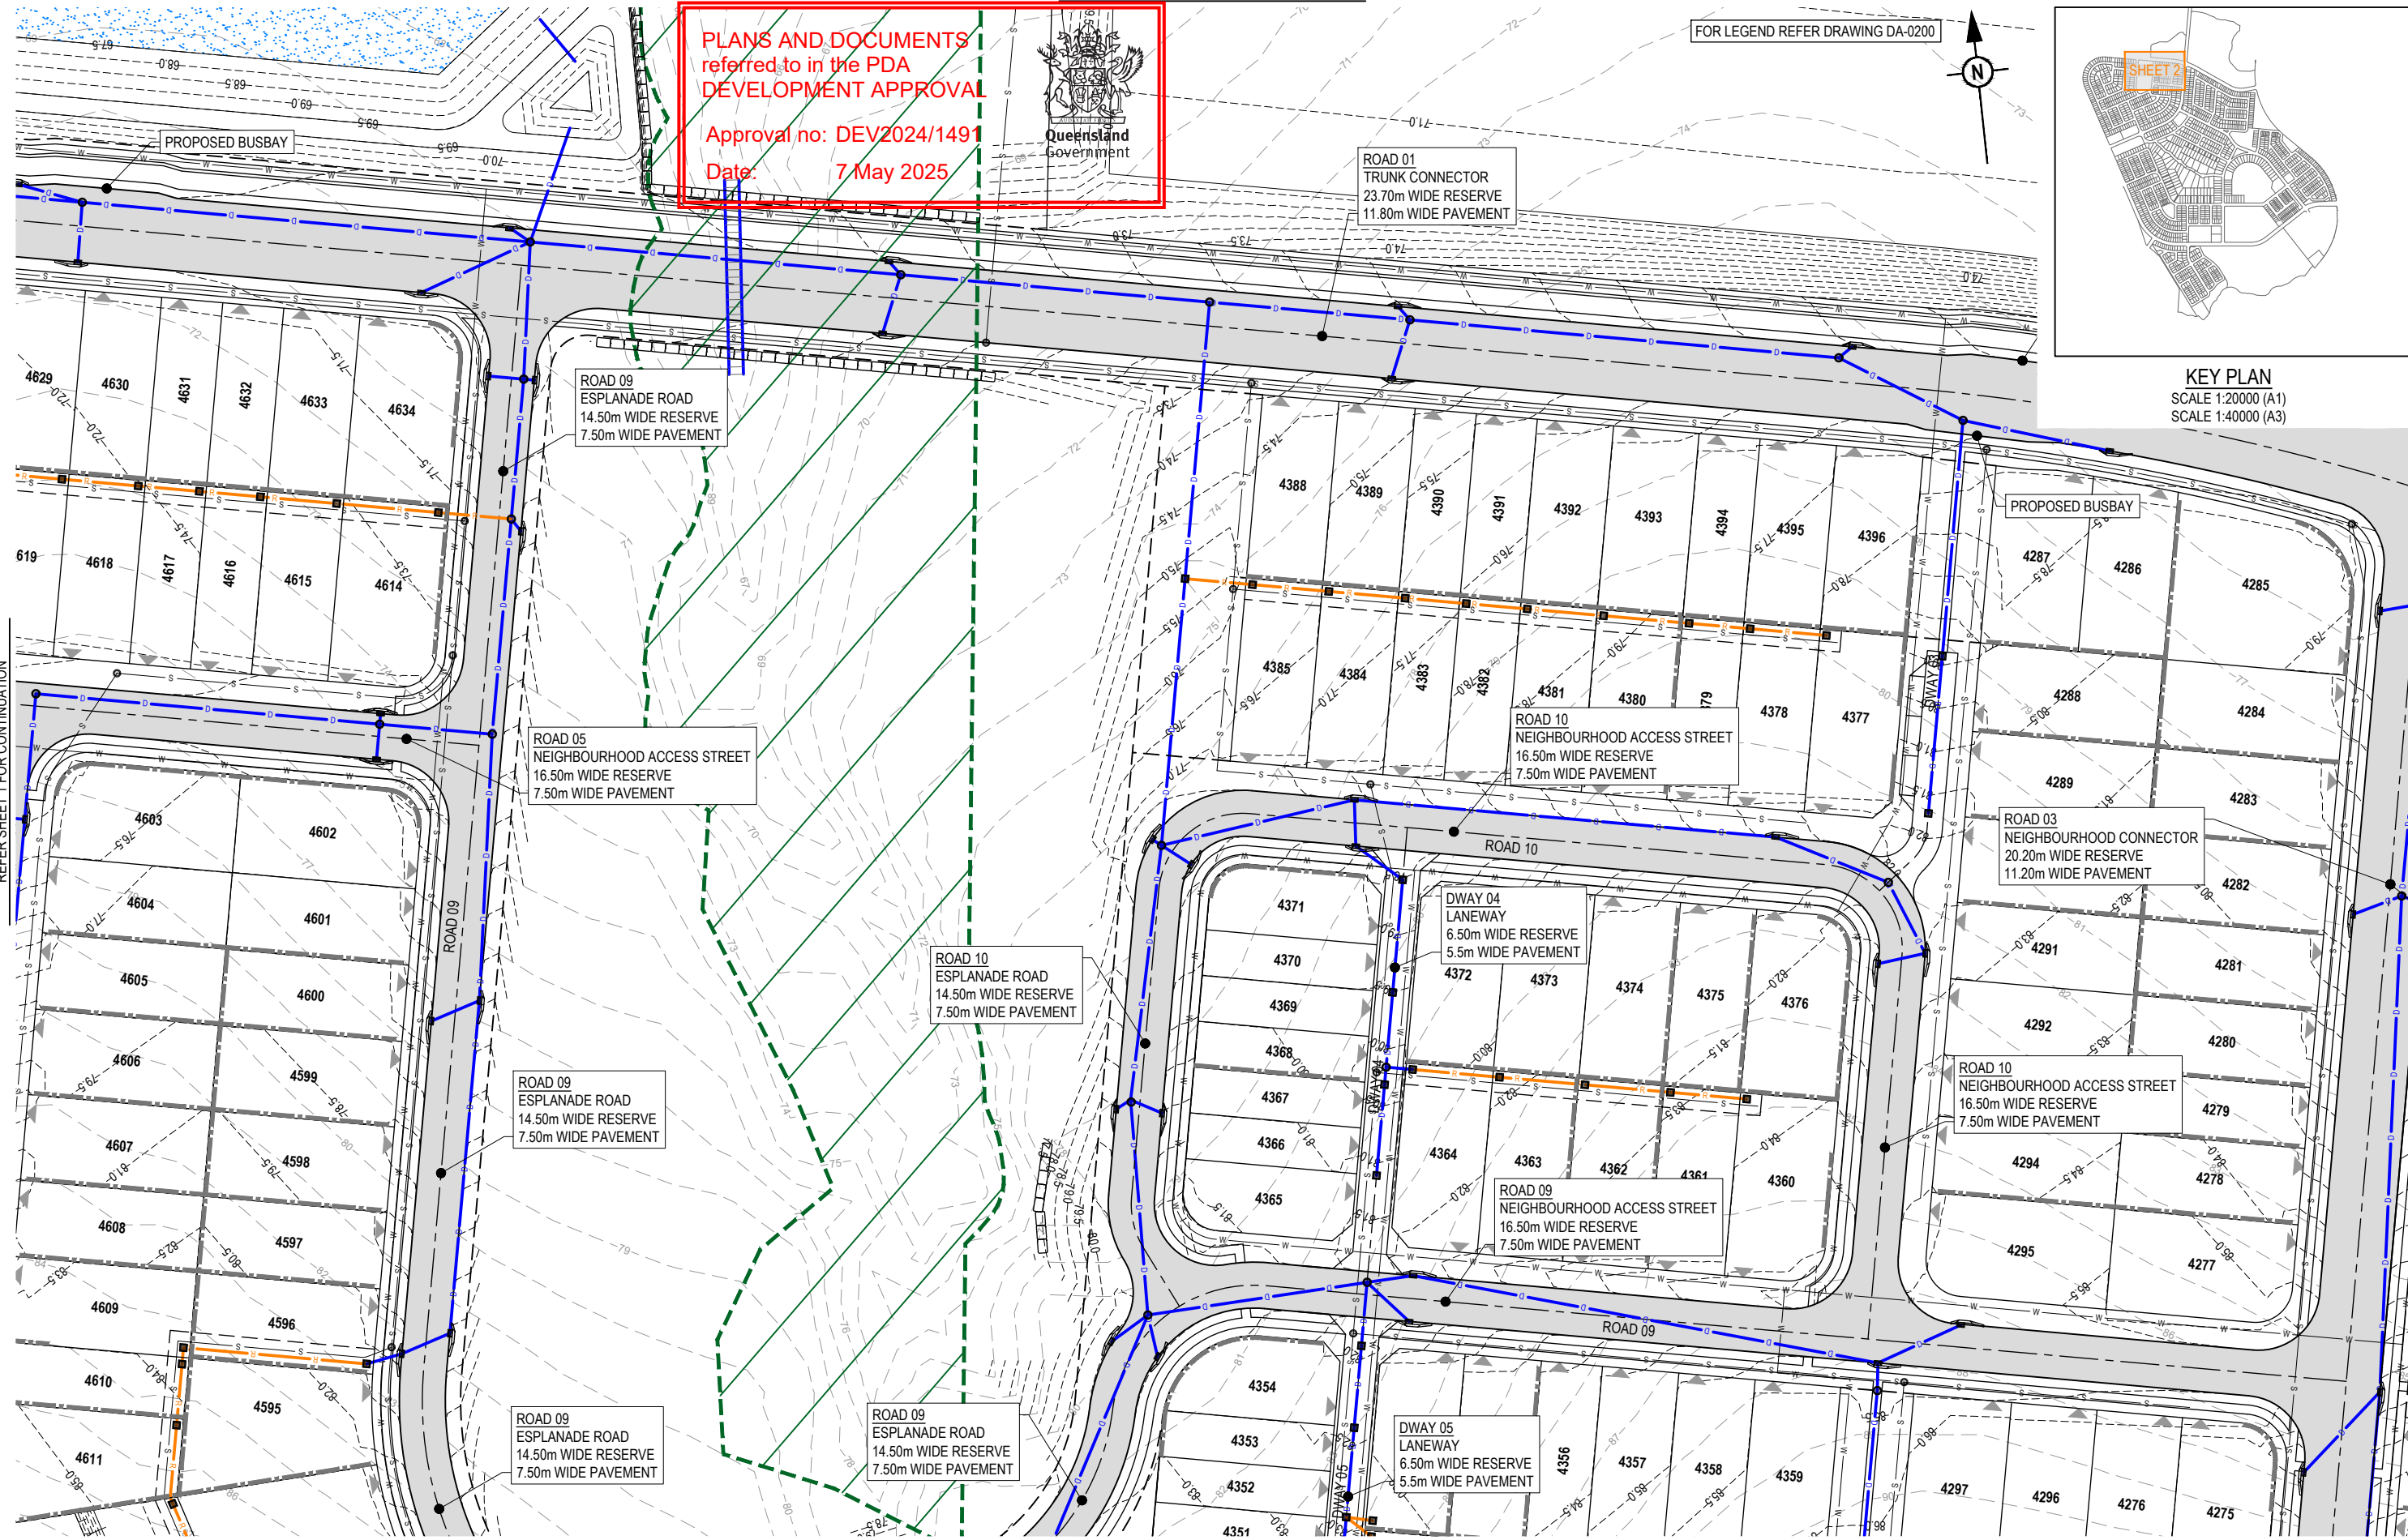


REFER SHEET 1 FOR CONTINUATION

REFER SHEET 3 FOR CONTINUATION

REFER SHEET 6 FOR CONTINUATION

REV	DATE	DESIGN	DRAWN	REVISION DETAILS
A	18.03.24	TR	JR	ORIGINAL ISSUE
B	03.09.24	TR	JR	RFI RESPONSE
C	13.02.25	TR	JR	RFI RESPONSE

DRAWN	STATUS
DANIEL COLLINS	FOR DEVELOPMENT APPLICATION NOT FOR CONSTRUCTION
DANIEL COLLINS	RPEQ 18631

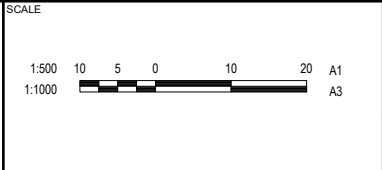


CLIENT
PEET FLAGSTONE CITY Pty. Ltd.
ASSOCIATED CONSULTANT
VERIS (07) 3666 4700

PROJECT NAME
CONTEXT AREA 3
NEW BEITH ROAD FLAGSTONE

DRAWING TITLE
CONCEPT ROADWORKS AND DRAINAGE LAYOUT PLAN SHEET 2 OF 31
PROJECT No.
20-0211
DRAWING No.
DA-0201
REVISION
C

PLOT: 14 Feb 2025 12:41 PM LOCATION: H:\2020-2021 Flagstone - Context Area 3\Design Area\DA-0201-DA-0200-RWD.dwg


PROJECT NAME	DRAWING TITLE		
CONTEXT AREA 3	CONCEPT ROADWORKS AND DRAINAGE LAYOUT PLAN SHEET 3 OF 31		
NEW BEITH ROAD FLAGSTONE	PROJECT No. 20-0211	DRAWING No. DA-0202	REVISION C

 


REFER SHEET 3 FOR CONTINUATION

REFER SHEET 8 FOR CONTINUATION

REV	DATE	DESIGN	DRAWN	REVISION DETAILS		DRAWN	STATUS		SCALE	CLIENT	PROJECT NAME	DRAWING TITLE		
A	18.03.24	TR	JR	ORIGINAL ISSUE			FOR DEVELOPMENT APPLICATION NOT FOR CONSTRUCTION		1:500105020A1 1:1000A3	PEET FLAGSTONE CITY Pty. Ltd.	CONTEXT AREA 3	CONCEPT ROADWORKS AND DRAINAGE LAYOUT PLAN SHEET 4 OF 31		
B	03.09.24	TR	JR	RFI RESPONSE										
C	13.02.25	TR	JR	RFI RESPONSE										
						DESIGN	APPROVED DANIEL COLLINS RPEQ 18631		ASSOCIATED CONSULTANT VERIS (07) 3666 4700	NEW BEITH ROAD FLAGSTONE	PROJECT No. 20-0211	DRAWING No. DA-0203	REVISION C	
							FOR AND ON BEHALF OF COLLIERS INTERNATIONAL ENGINEERING & DESIGN PTY LTD							

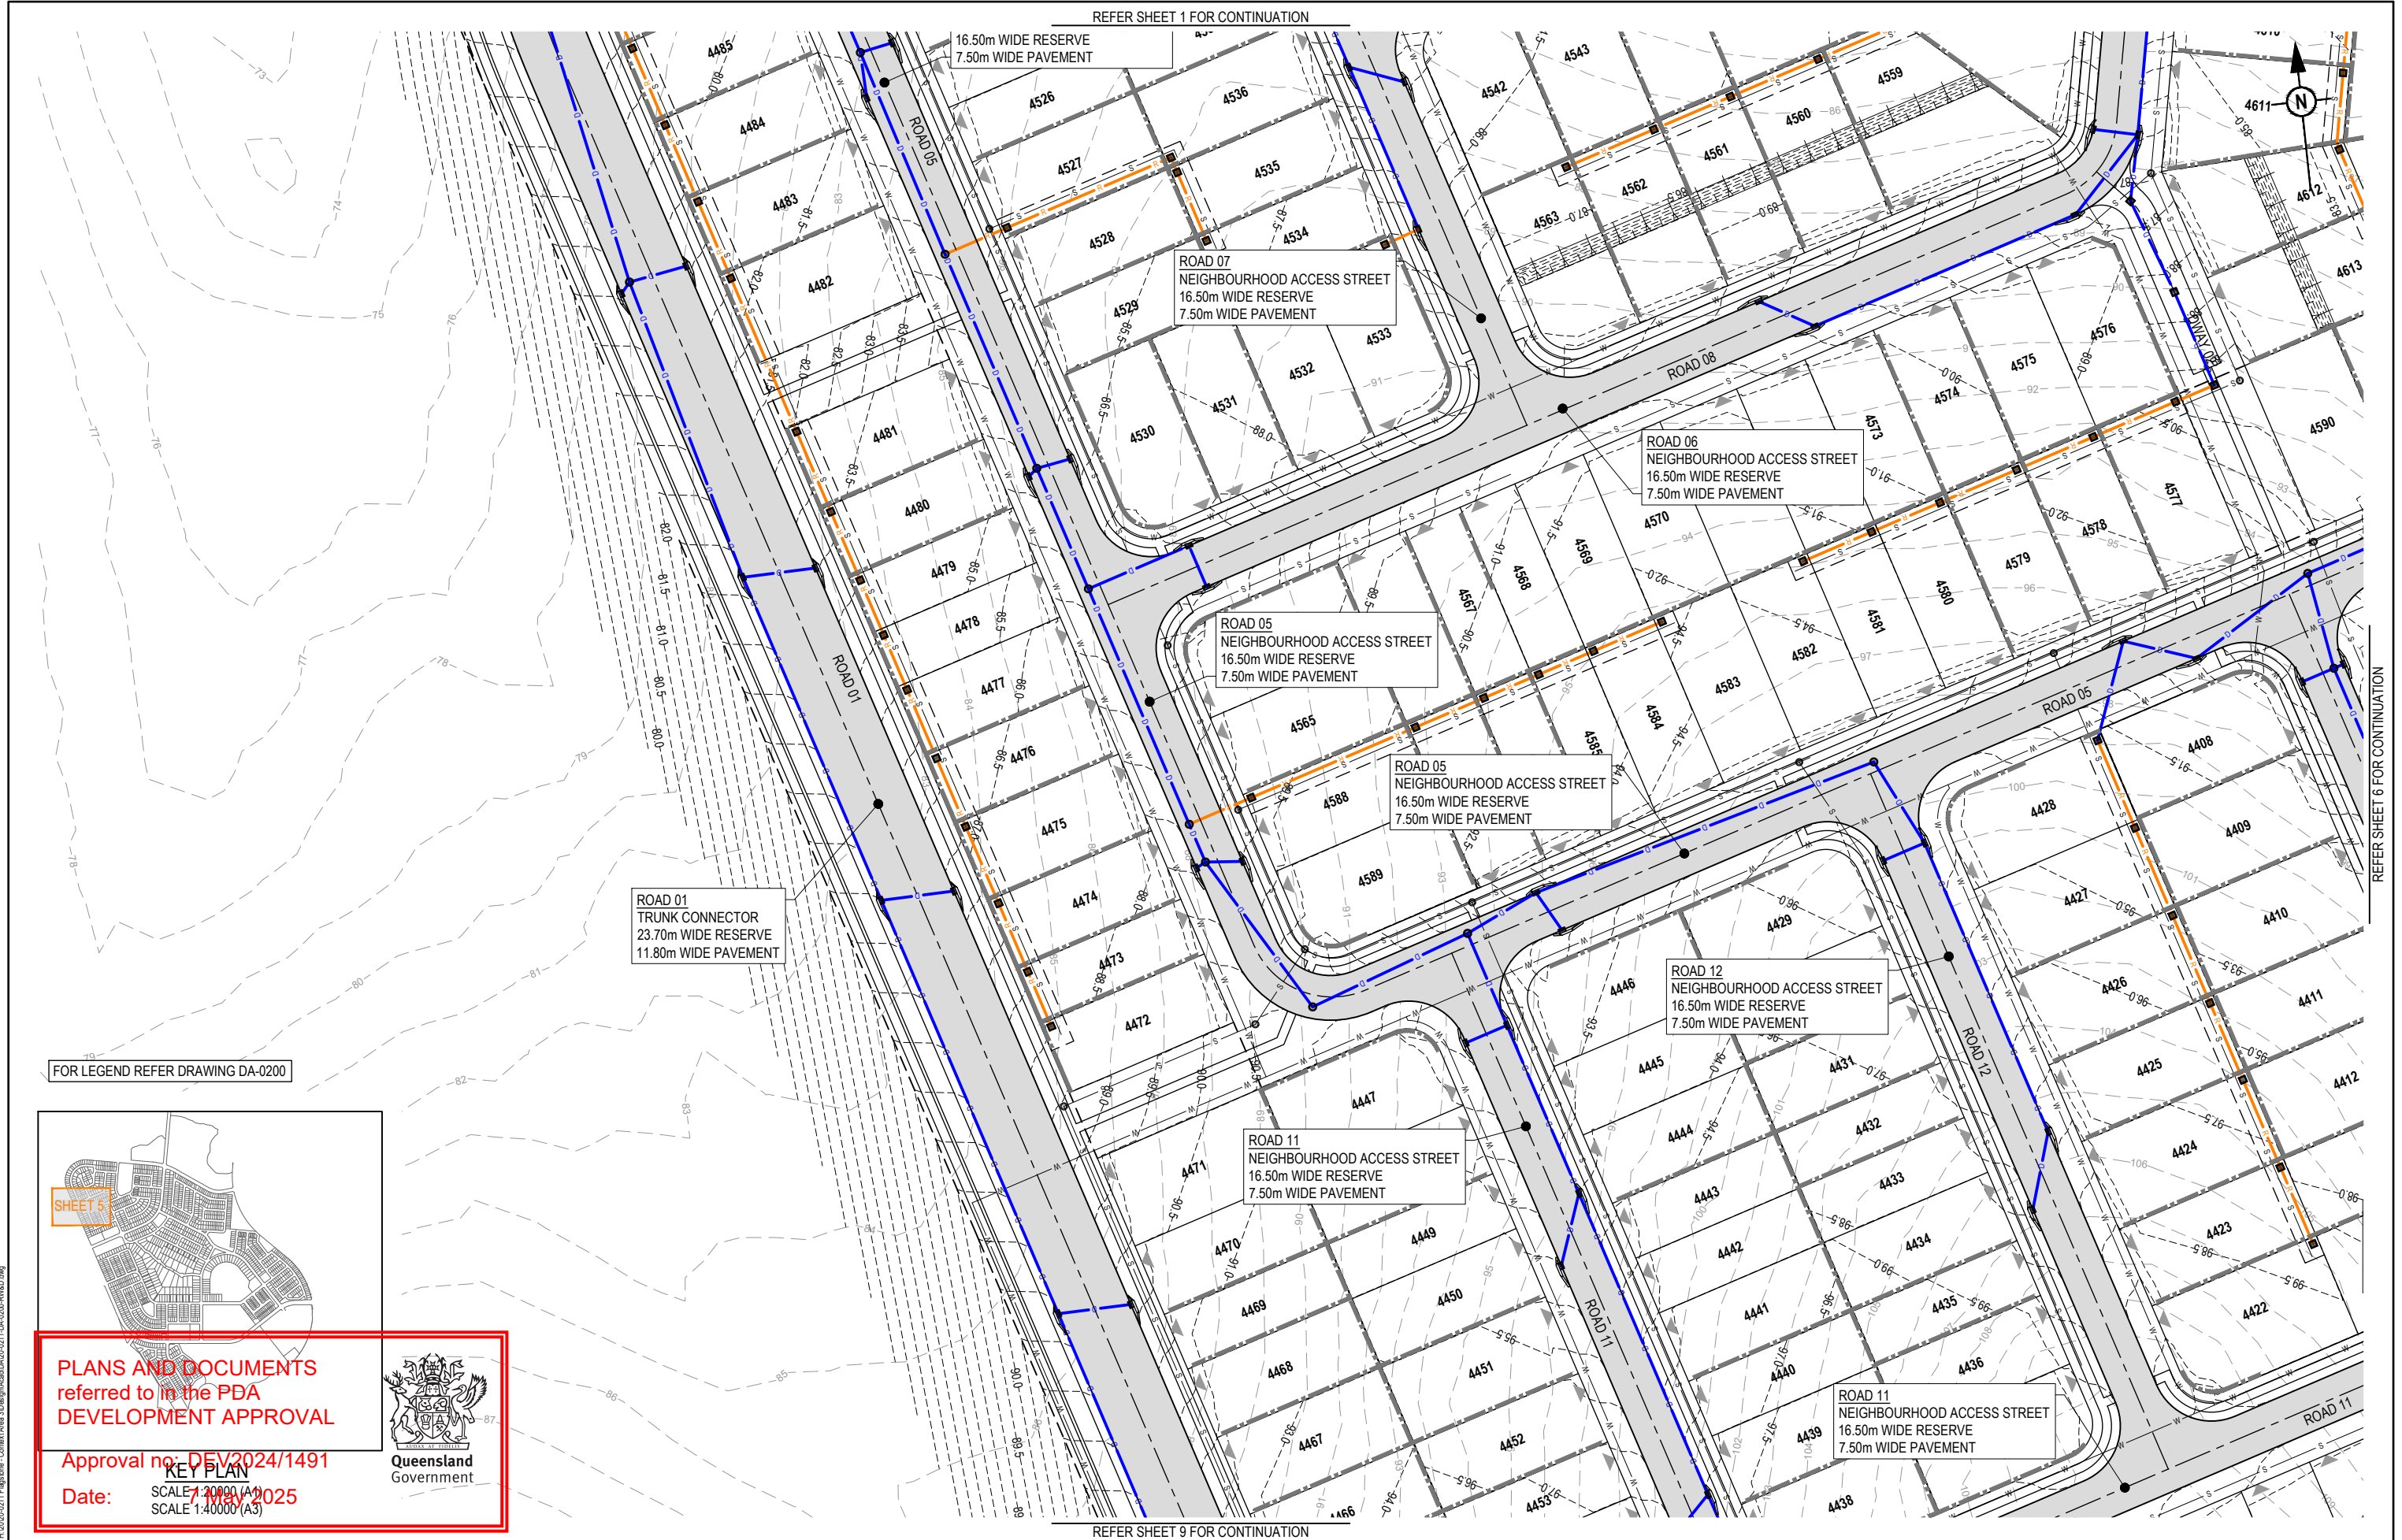

FOR LEGEND REFER DRAWING DA-0200

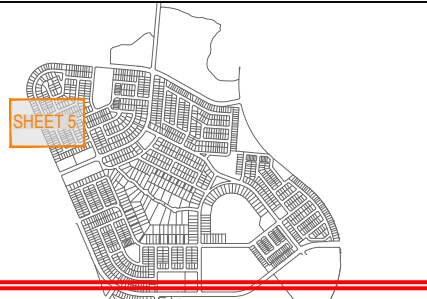


PLANS AND DOCUMENTS
referred to in the PDA
DEVELOPMENT APPROVAL


Approval no: **DEV2024/1491**

Date: **10/03/2025**

KEY PLAN
SCALE 1:20000 (A1)
SCALE 1:40000 (A3)

Queensland
Government

 REVISION DETAILS				DRAWN	STATUS	SCALE	CLIENT	PROJECT NAME	DRAWING TITLE
REV	DATE	DESIGN	DRAWN						
A	18.03.24	TR	JR		FOR DEVELOPMENT APPLICATION NOT FOR CONSTRUCTION		PEET FLAGSTONE CITY Pty. Ltd.	CONTEXT AREA 3	CONCEPT ROADWORKS AND DRAINAGE LAYOUT PLAN SHEET 5 OF 31
B	03.09.24	TR	JR						
C	13.02.25	TR	JR						

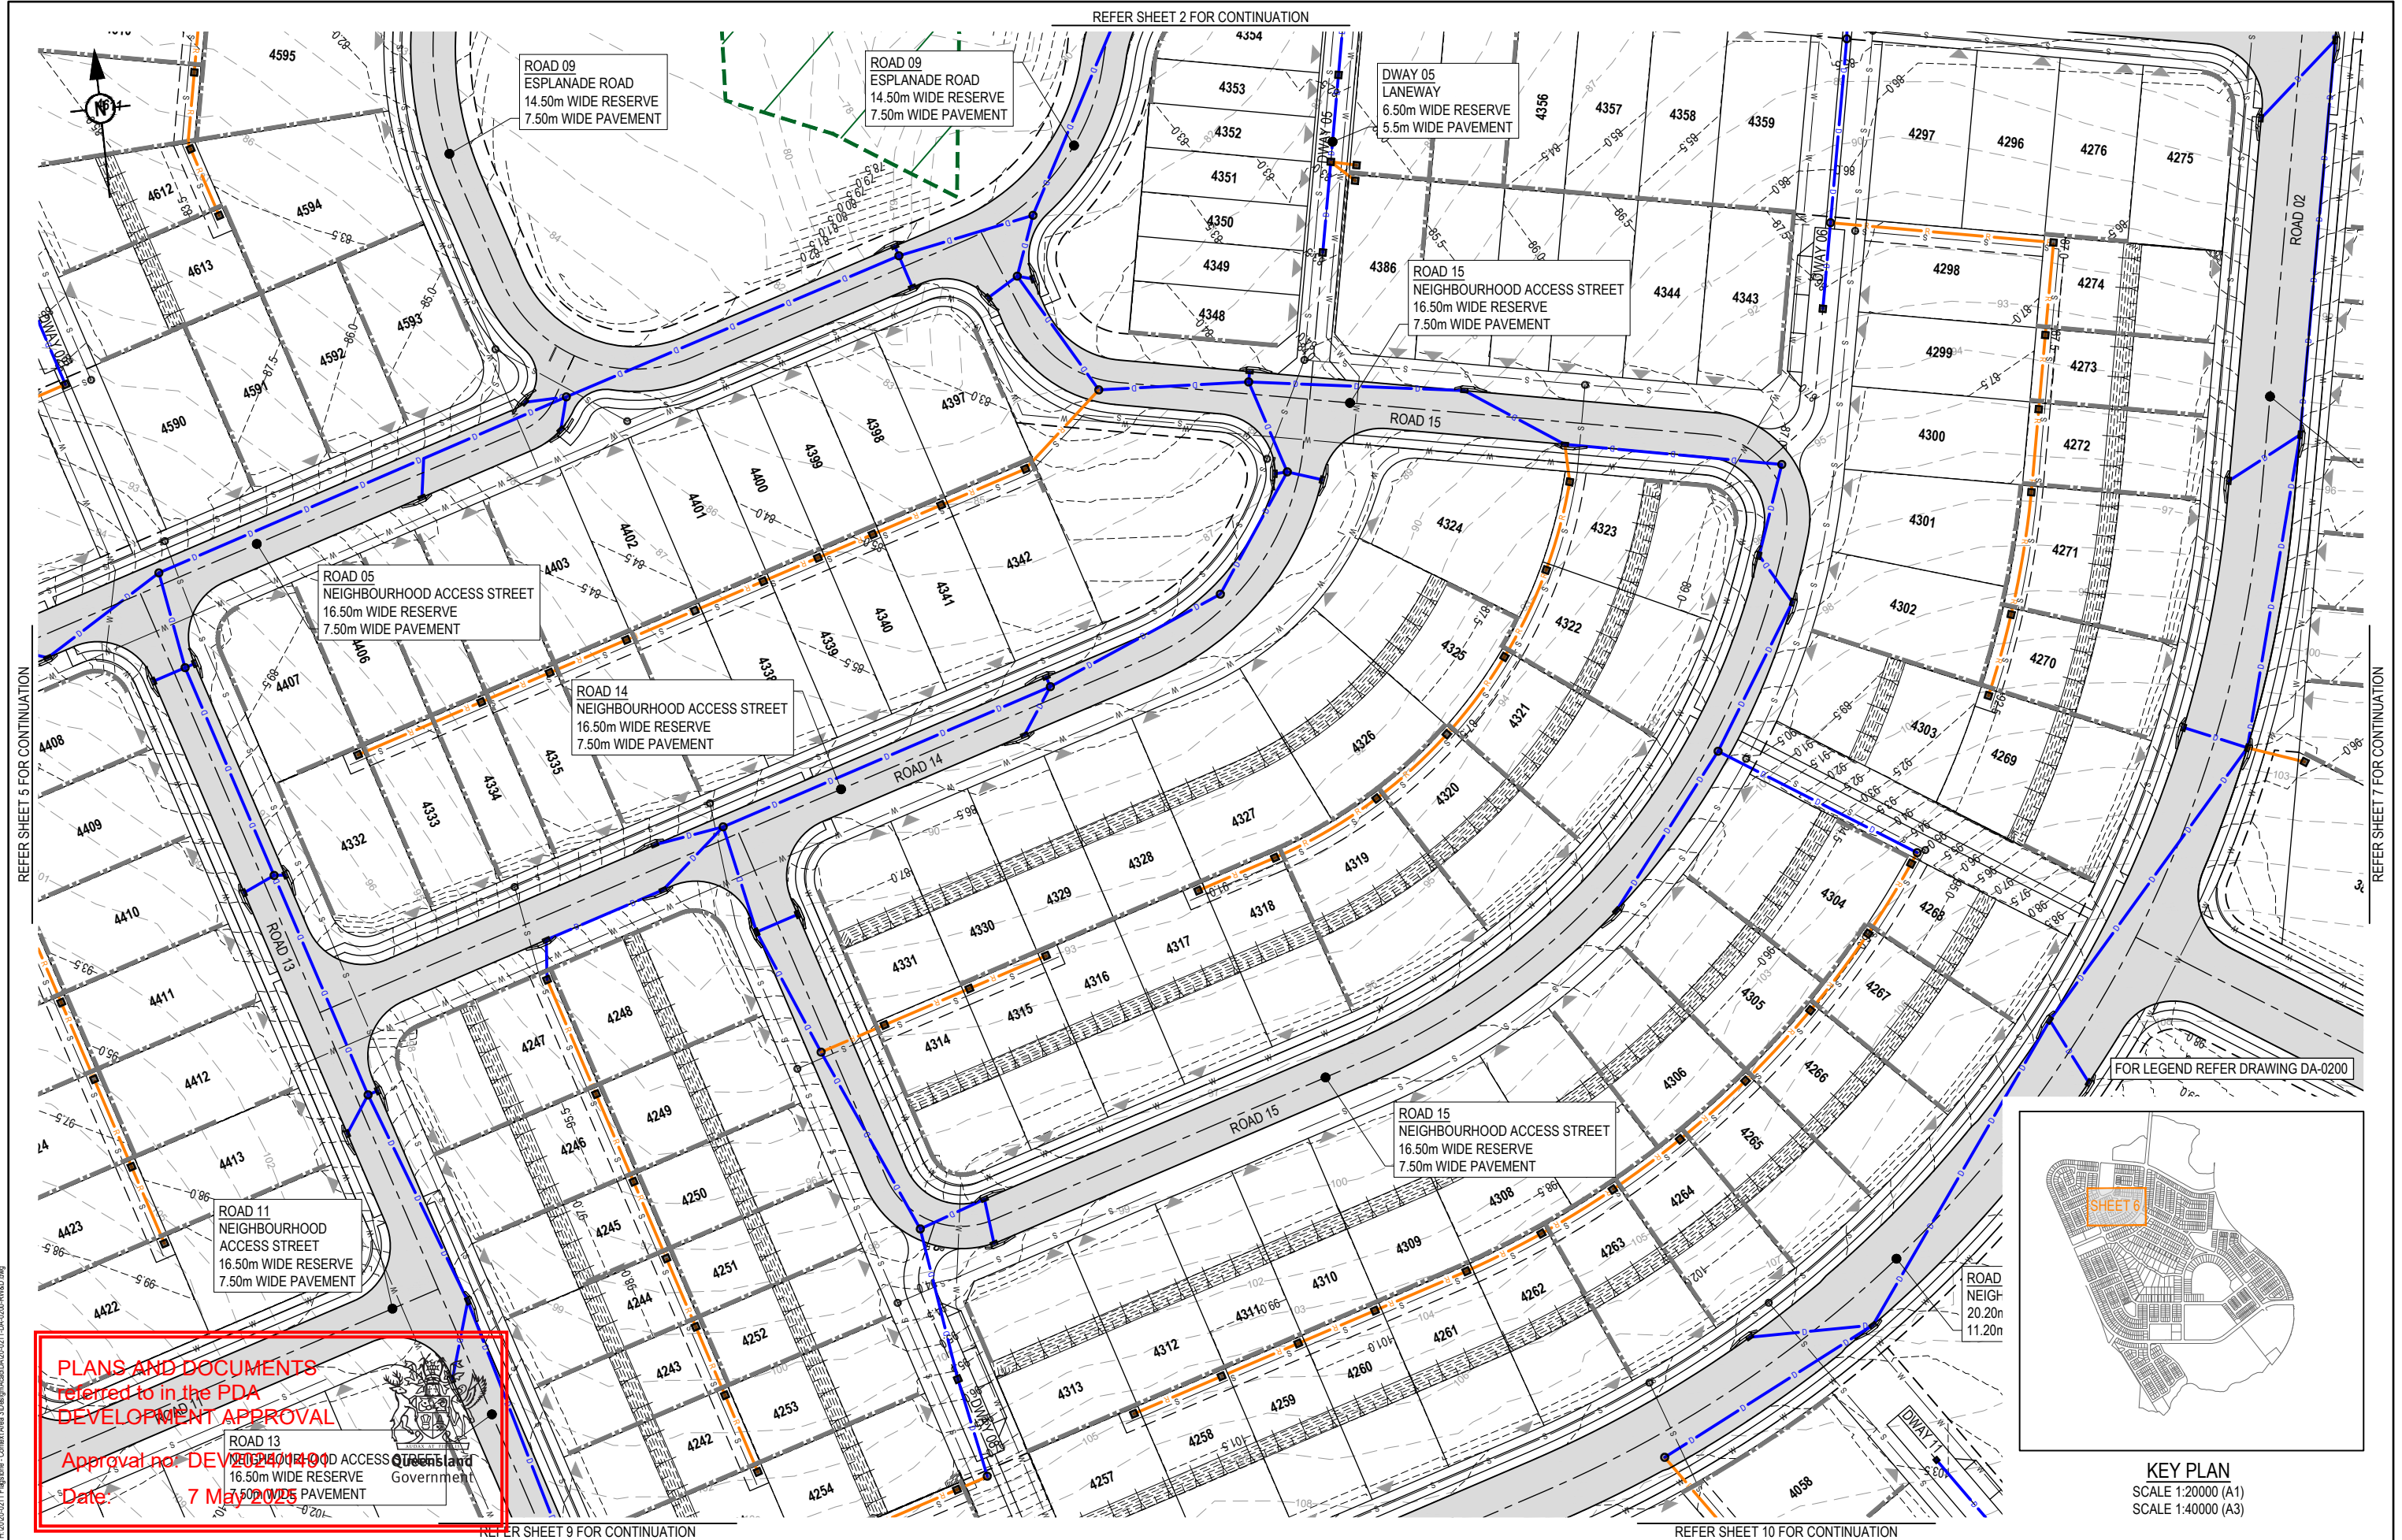

PLOT: 14 Feb 2025 12:42 PM LOCATION: H:\2020-2021 Flagstone - Context Area 3\Design Area\DA-0201-DA-0200-ROADS.dwg


REVISION				REVISION DETAILS		DRAWN	STATUS	SCALE	CLIENT	PROJECT NAME	DRAWING TITLE		
REV	DATE	DESIGN	DRAWN										
A	18.03.24	TR	JR	ORIGINAL ISSUE		FOR DEVELOPMENT APPLICATION NOT FOR CONSTRUCTION	Colliers	1:500 1:1000	PEET FLAGSTONE CITY Pty. Ltd.	CONTEXT AREA 3	CONCEPT ROADWORKS AND DRAINAGE LAYOUT PLAN SHEET 6 OF 31		
B	03.09.24	TR	JR	RFI RESPONSE									
C	13.02.25	TR	JR	RFI RESPONSE									
						DESIGN	APPROVED DANIEL COLLINS RPEQ 18631			NEW BEITH ROAD FLAGSTONE			
						FOR AND ON BEHALF OF COLLIERS INTERNATIONAL ENGINEERING & DESIGN PTY LTD							
	</												

REFER SHEET 3 FOR CONTINUATION




REV	DATE	DESIGN	DRAWN	REVISION DETAILS
A	18.03.24	TR	JR	ORIGINAL ISSUE
B	03.09.24	TR	JR	RFI RESPONSE
C	13.02.25	TR	JR	RFI RESPONSE

DRAWN	STATUS	FOR DEVELOPMENT APPLICATION NOT FOR CONSTRUCTION
DANIEL COLLINS	APPROVED	RPEQ 18631
FOR AND ON BEHALF OF COLLIER'S INTERNATIONAL ENGINEERING & DESIGN PTY LTD		

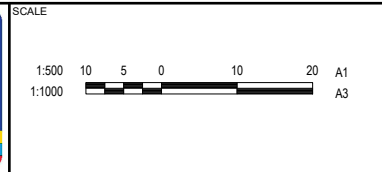

CLIENT	PROJECT NAME
PEET FLAGSTONE CITY Pty. Ltd.	CONTEXT AREA 3
ASSOCIATED CONSULTANT	NEW BEITH ROAD FLAGSTONE
VERIS (07) 3666 4700	

DRAWING TITLE	PROJECT No.	DRAWING No.	REVISION
CONCEPT ROADWORKS AND DRAINAGE LAYOUT PLAN SHEET 7 OF 31	20-0211	DA-0206	C

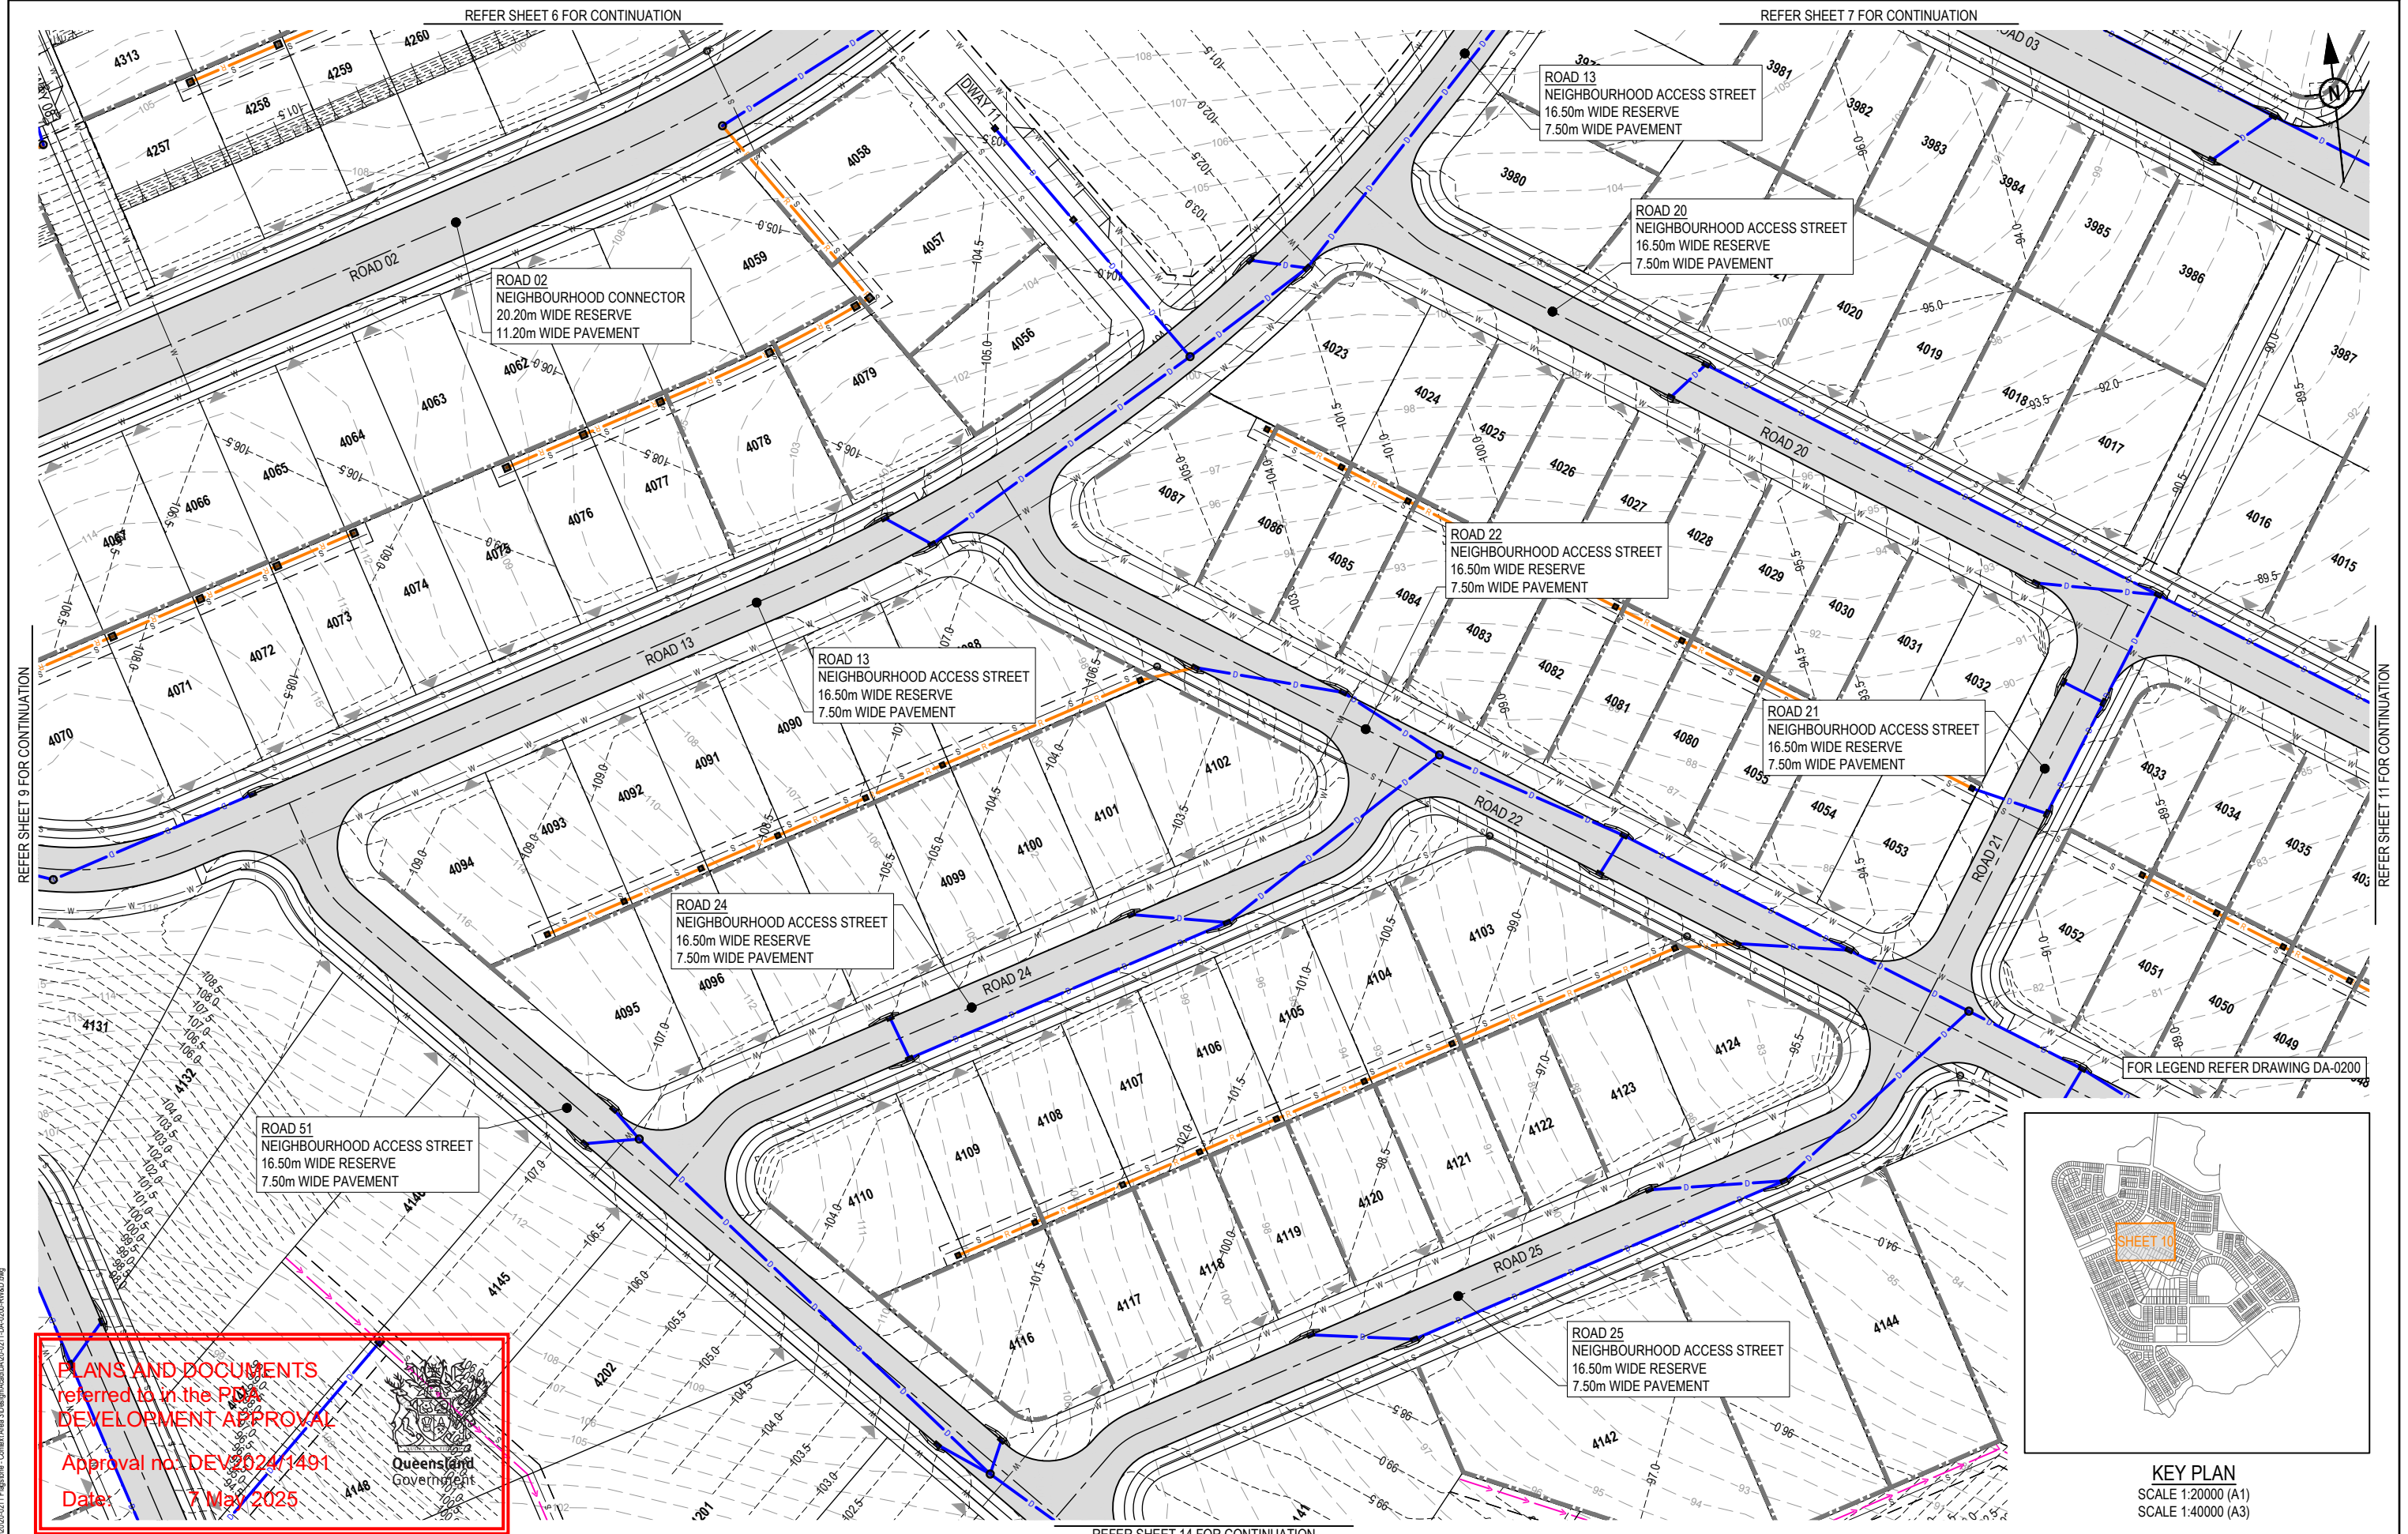

PLANS AND DOCUMENTS
referred to in the PDA
DEVELOPMENT APPROVAL

Approval no. DEV2024/1491

Date: 7 May 2025


REV	DATE	DESIGN	DRAWN	ORIGINAL ISSUE	REVISION DETAILS	DRAWN	STATUS	FOR DEVELOPMENT APPLICATION NOT FOR CONSTRUCTION	Colliers	SCALE	CLIENT	PROJECT NAME	DRAWING TITLE
A	18.03.24	TR	JR	ORIGINAL ISSUE						1:500 10 5 0 10 20 A1	PEET FLAGSTONE CITY Pty. Ltd.	CONTEXT AREA 3	CONCEPT ROADWORKS AND DRAINAGE LAYOUT PLAN SHEET 10 OF 31
B	03.09.24	TR	JR	RFI RESPONSE						1:1000	ASSOCIATED CONSULTANT	NEW BEITH ROAD FLAGSTONE	PROJECT No. 20-0211
C	13.02.25	TR	JR	RFI RESPONSE							VERIS (07) 3666 4700		DRAWING No. DA-0209
													REVISION C

FOR AND ON BEHALF OF COLLIER'S INTERNATIONAL ENGINEERING & DESIGN PTY LTD

REFER SHEET 7 FOR CONTINUATION

REFER SHEET 8 FOR CONTINUATION

FOR LEGEND REFER DRAWING DA-0200

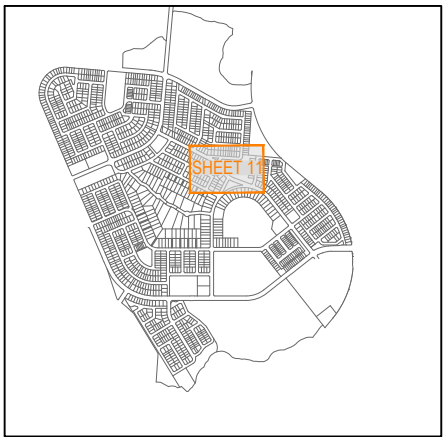


KEY PLAN

SCALE 1:20000 (A1)

SCALE 1:40000 (A3)

REFER SHEET 10 FOR CONTINUATION

REFER SHEET 12 FOR CONTINUATION

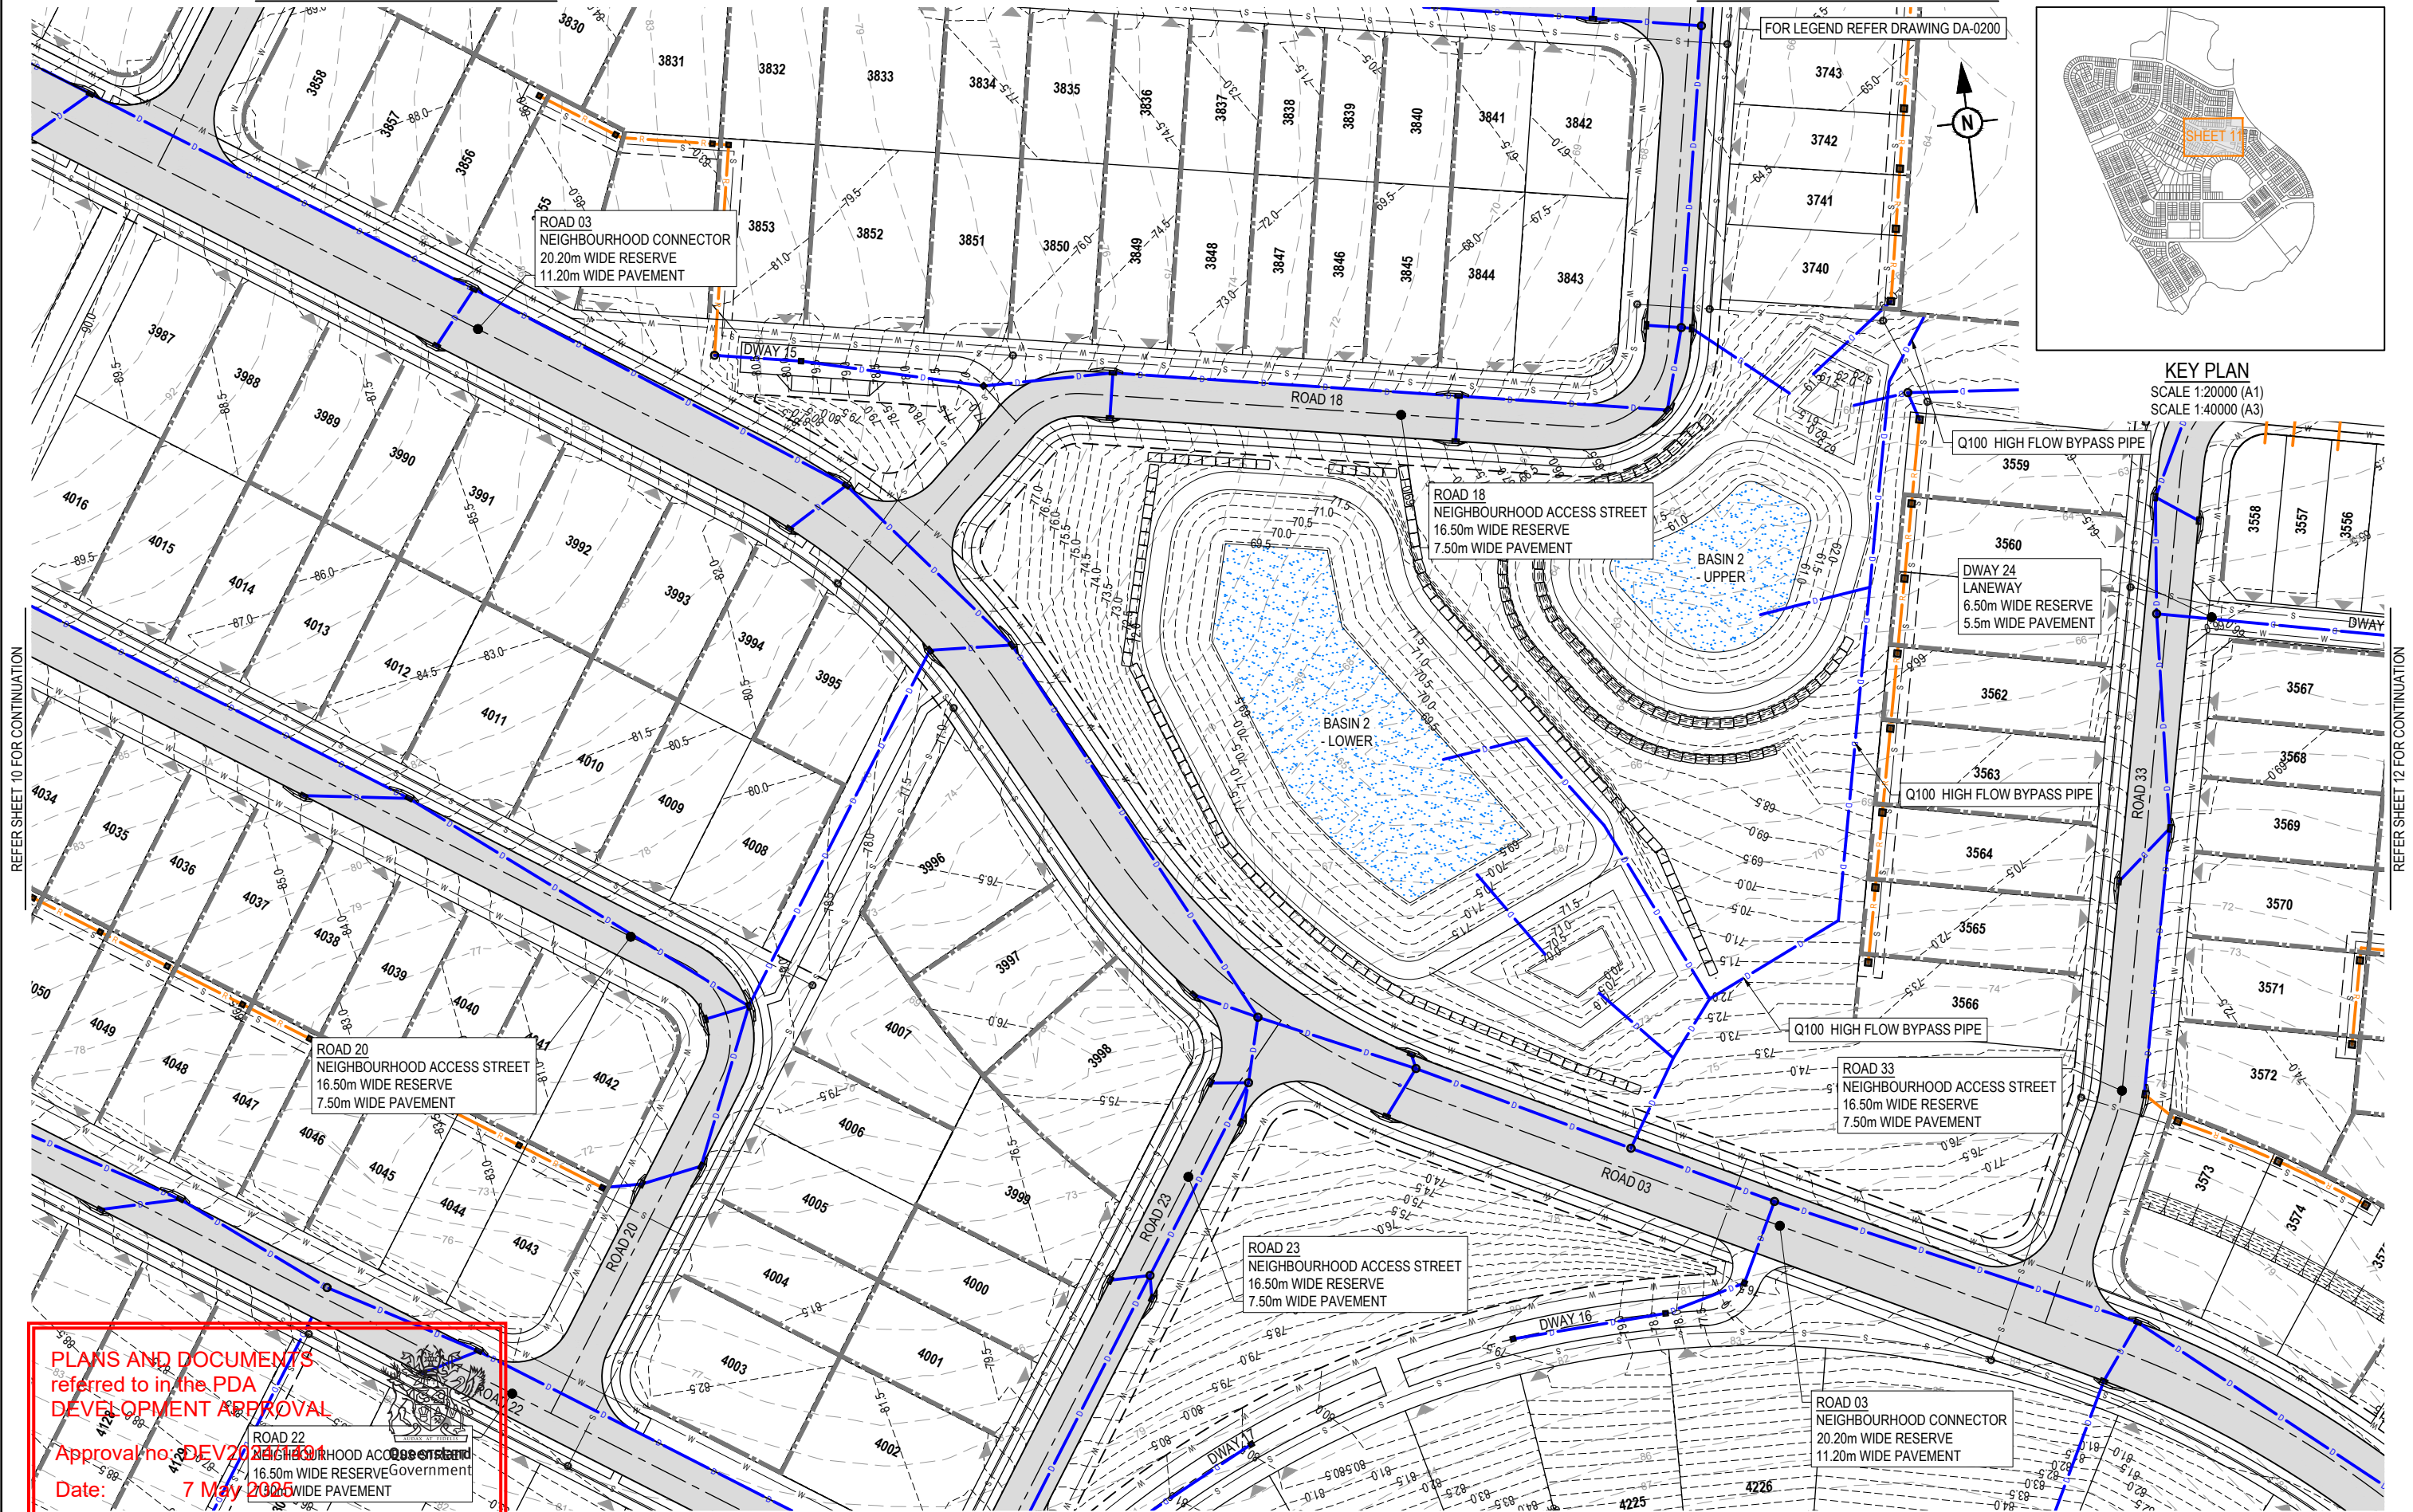

REFER SHEET 15 FOR CONTINUATION

REV	DATE	DESIGN	DRAWN	REVISION DETAILS
A	18.03.24	TR	JR	ORIGINAL ISSUE
B	03.09.24	TR	JR	RFI RESPONSE
C	13.02.25	TR	JR	RFI RESPONSE

DRAWN	STATUS
DANIEL COLLINS	FOR DEVELOPMENT APPLICATION NOT FOR CONSTRUCTION
DANIEL COLLINS	RPEQ 18631
FOR AND ON BEHALF OF COLLIER'S INTERNATIONAL ENGINEERING & DESIGN PTY LTD	





SCALE
1:500 10 5 0 10 20 A1
1:1000 10 5 0 10 20 A3

CLIENT
PEET FLAGSTONE CITY Pty. Ltd.
ASSOCIATED CONSULTANT
VERIS (07) 3666 4700

PROJECT NAME
CONTEXT AREA 3
NEW BEITH ROAD FLAGSTONE

DRAWING TITLE
CONCEPT ROADWORKS AND DRAINAGE LAYOUT PLAN SHEET 11 OF 31
PROJECT No.
20-0211
DRAWING No.
DA-0210
REVISION
C

PLOT: 14 Feb 2025 12:42 PM LOCATION: H:\2020-2021 Flagstone - Context Area 3\Design Area\DA-0210-11-DA-0200-RWD.dwg

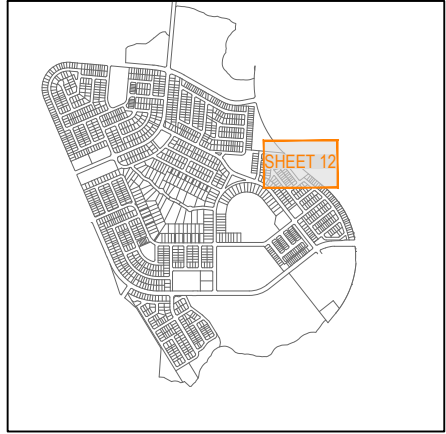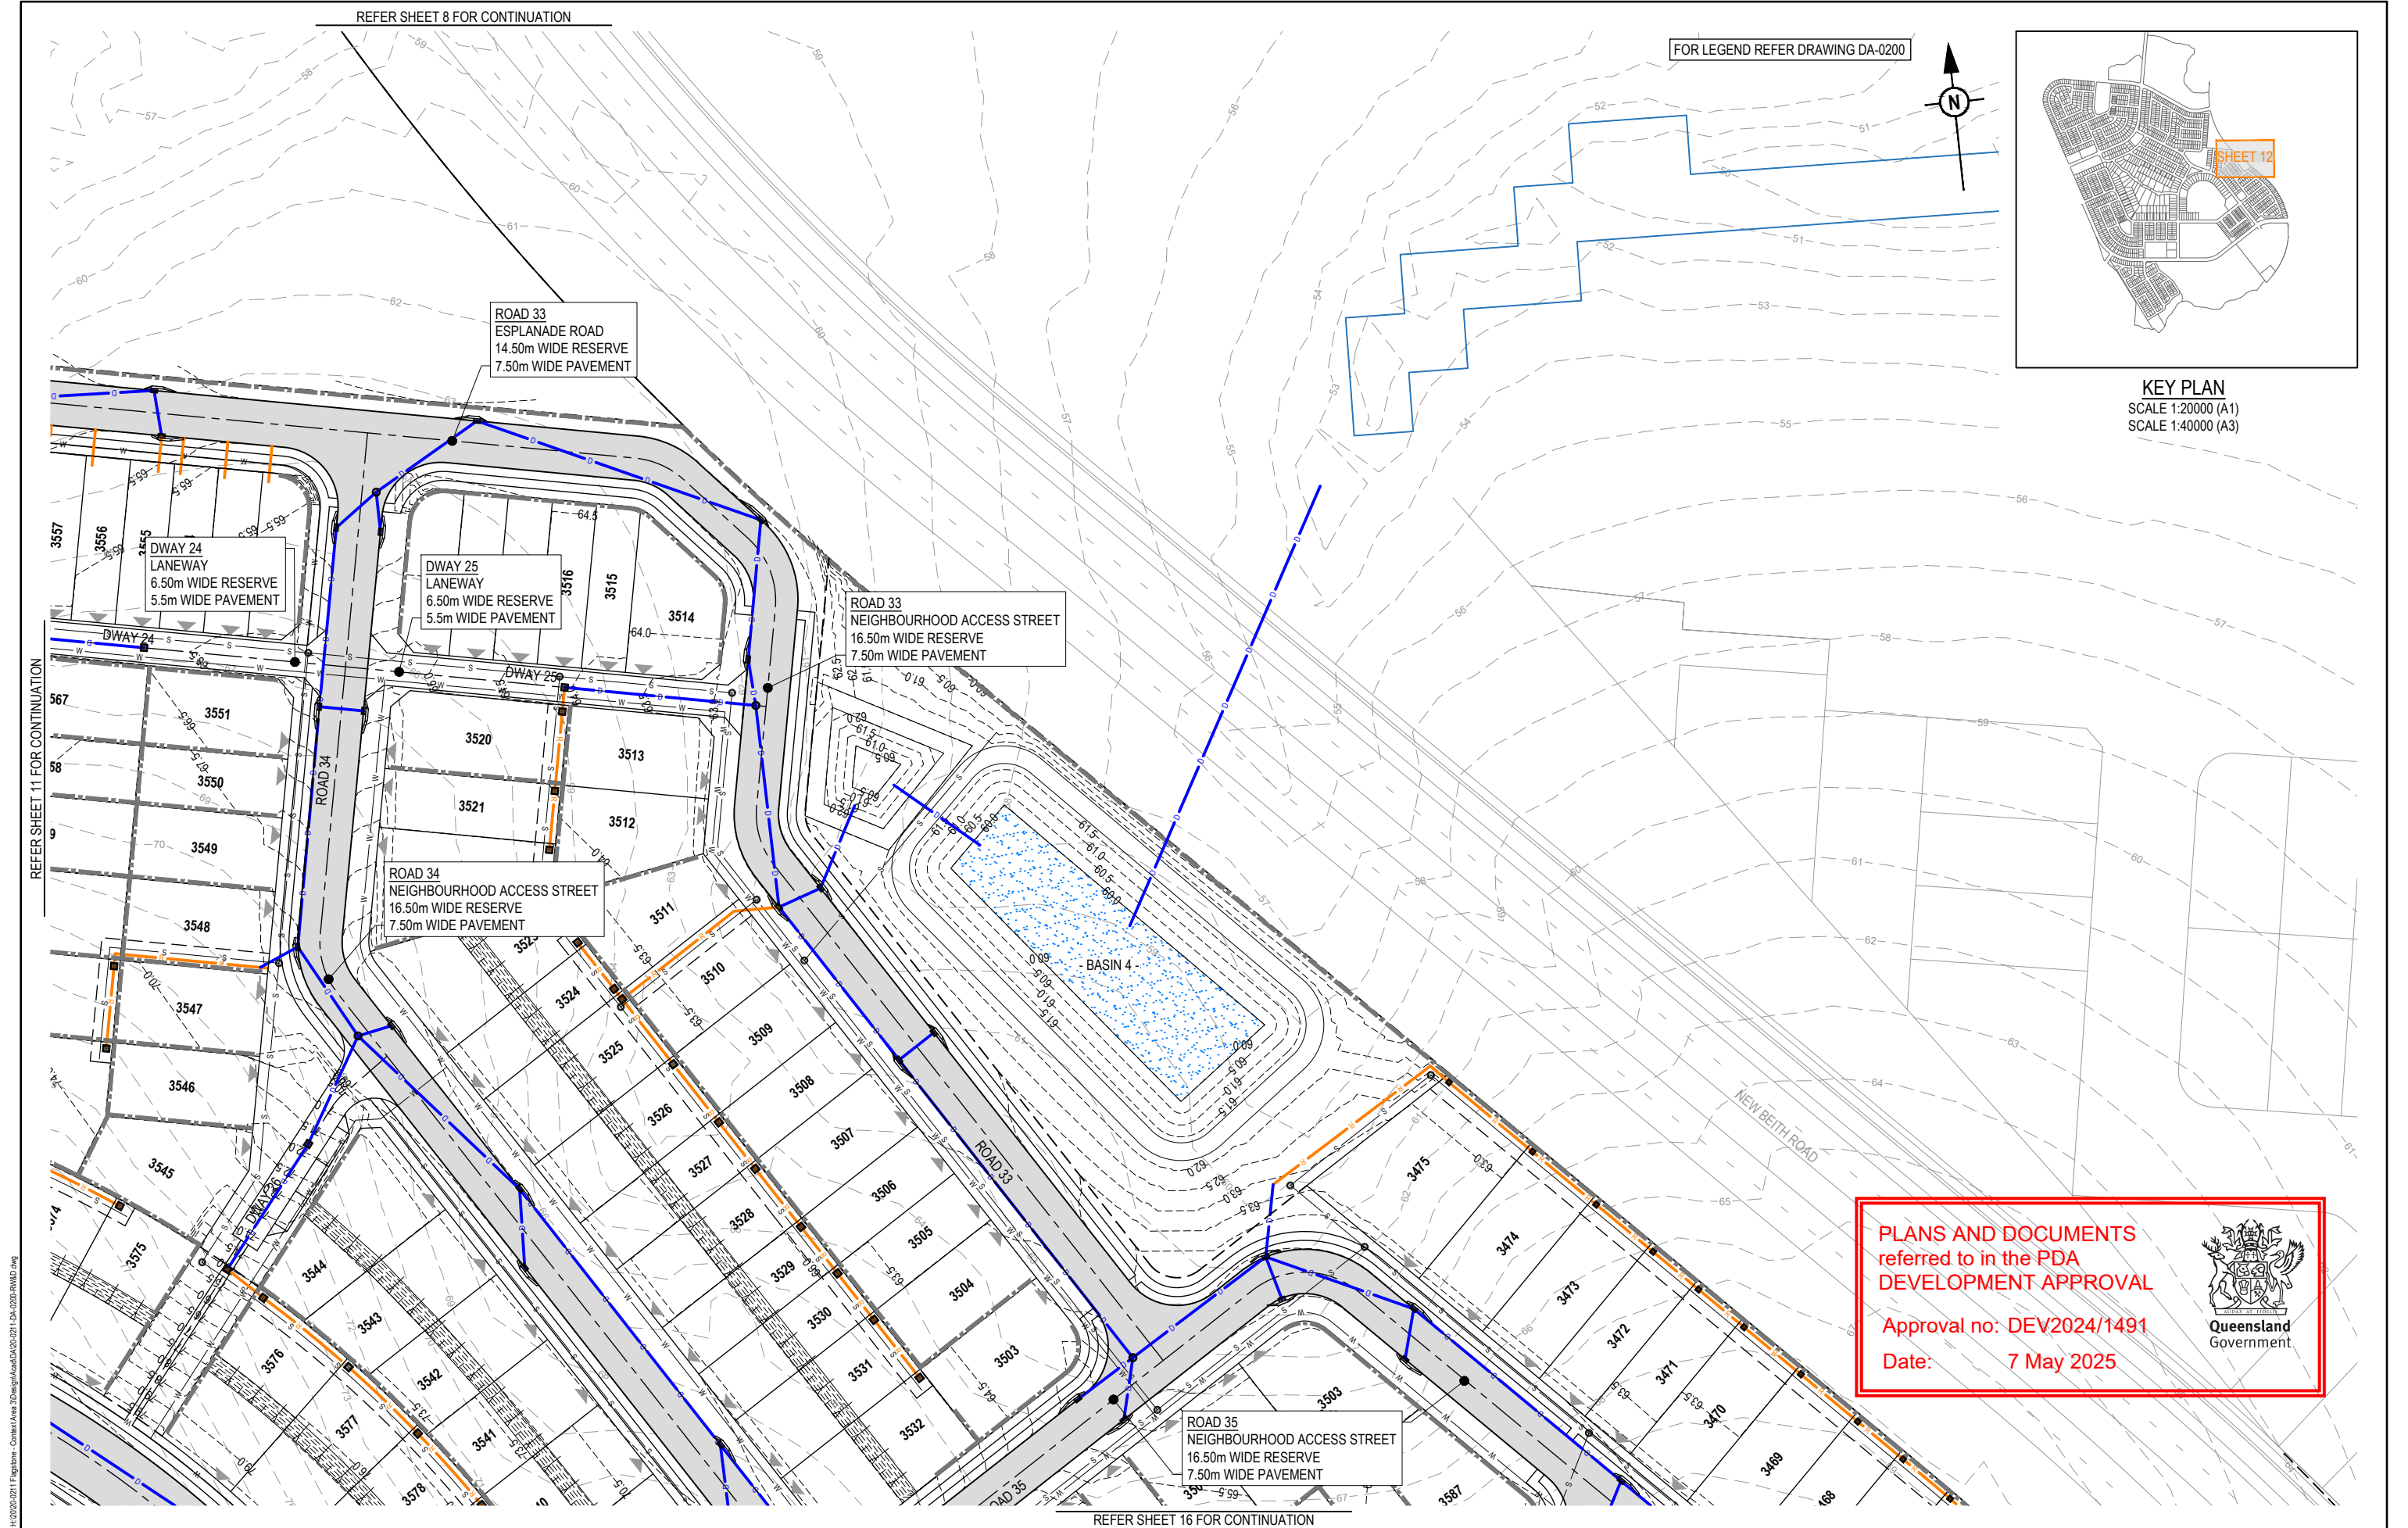

KEY PLAN
SCALE 1:20000 (A1)
SCALE 1:40000 (A3)


PLANS AND DOCUMENTS
referred to in the PDA
DEVELOPMENT APPROVAL

Approval no: DEV2024/1491
Date: 7 May 2025


Queensland
Government

REV	DATE	DESIGN	DRAWN	REVISION DETAILS		DRAWN	STATUS	FOR DEVELOPMENT APPLICATION NOT FOR CONSTRUCTION		SCALE		CLIENT	PEET FLAGSTONE CITY Pty. Ltd.	PROJECT NAME	CONTEXT AREA 3	DRAWING TITLE	CONCEPT ROADWORKS AND DRAINAGE LAYOUT PLAN SHEET 12 OF 31	PROJECT No.	20-0211	DRAWING No.	DA-0211	REVISION	C
	A	18.03.24	TR	JR	ORIGINAL ISSUE																		
	B	03.09.24	TR	JR	RFI RESPONSE																		
	C	13.02.25	TR	JR	RFI RESPONSE																		
			</																				


PLOT: 14 Feb 2025 12:42 PM LOCATION: H:\2020-2021 Flagstone - Context Area 3\Design Area\DA-0211-DA-0200-RWD.dwg

 


SHEET 13




REV	DATE	DESIGN	DRAWN	REVISION DETAILS		DRAWN	STATUS		SCALE		CLIENT	PROJECT NAME	DRAWING TITLE		
A	18.03.24	TR	JR	ORIGINAL ISSUE			FOR DEVELOPMENT APPLICATION NOT FOR CONSTRUCTION			1:500 10 5 0 10 20 A1 1:1000  A3	PEET FLAGSTONE CITY Pty. Ltd.	CONTEXT AREA 3	CONCEPT ROADWORKS AND DRAINAGE LAYOUT PLAN SHEET 13 OF 31		
B	03.09.24	TR	JR	RFI RESPONSE											
C	13.02.25	TR	JR	RFI RESPONSE											
						DESIGN	APPROVED DANIEL COLLINS RPEQ 18631						PROJECT No.	DRAWING No.	REVISION
							FOR AND ON BEHALF OF COLLIER'S INTERNATIONAL ENGINEERING & DESIGN (PTY) LTD				ASSOCIATED CONSULTANT VERIS (07) 3666 4700	NEW BEITH ROAD FLAGSTONE	20-0211	DA-0212	C

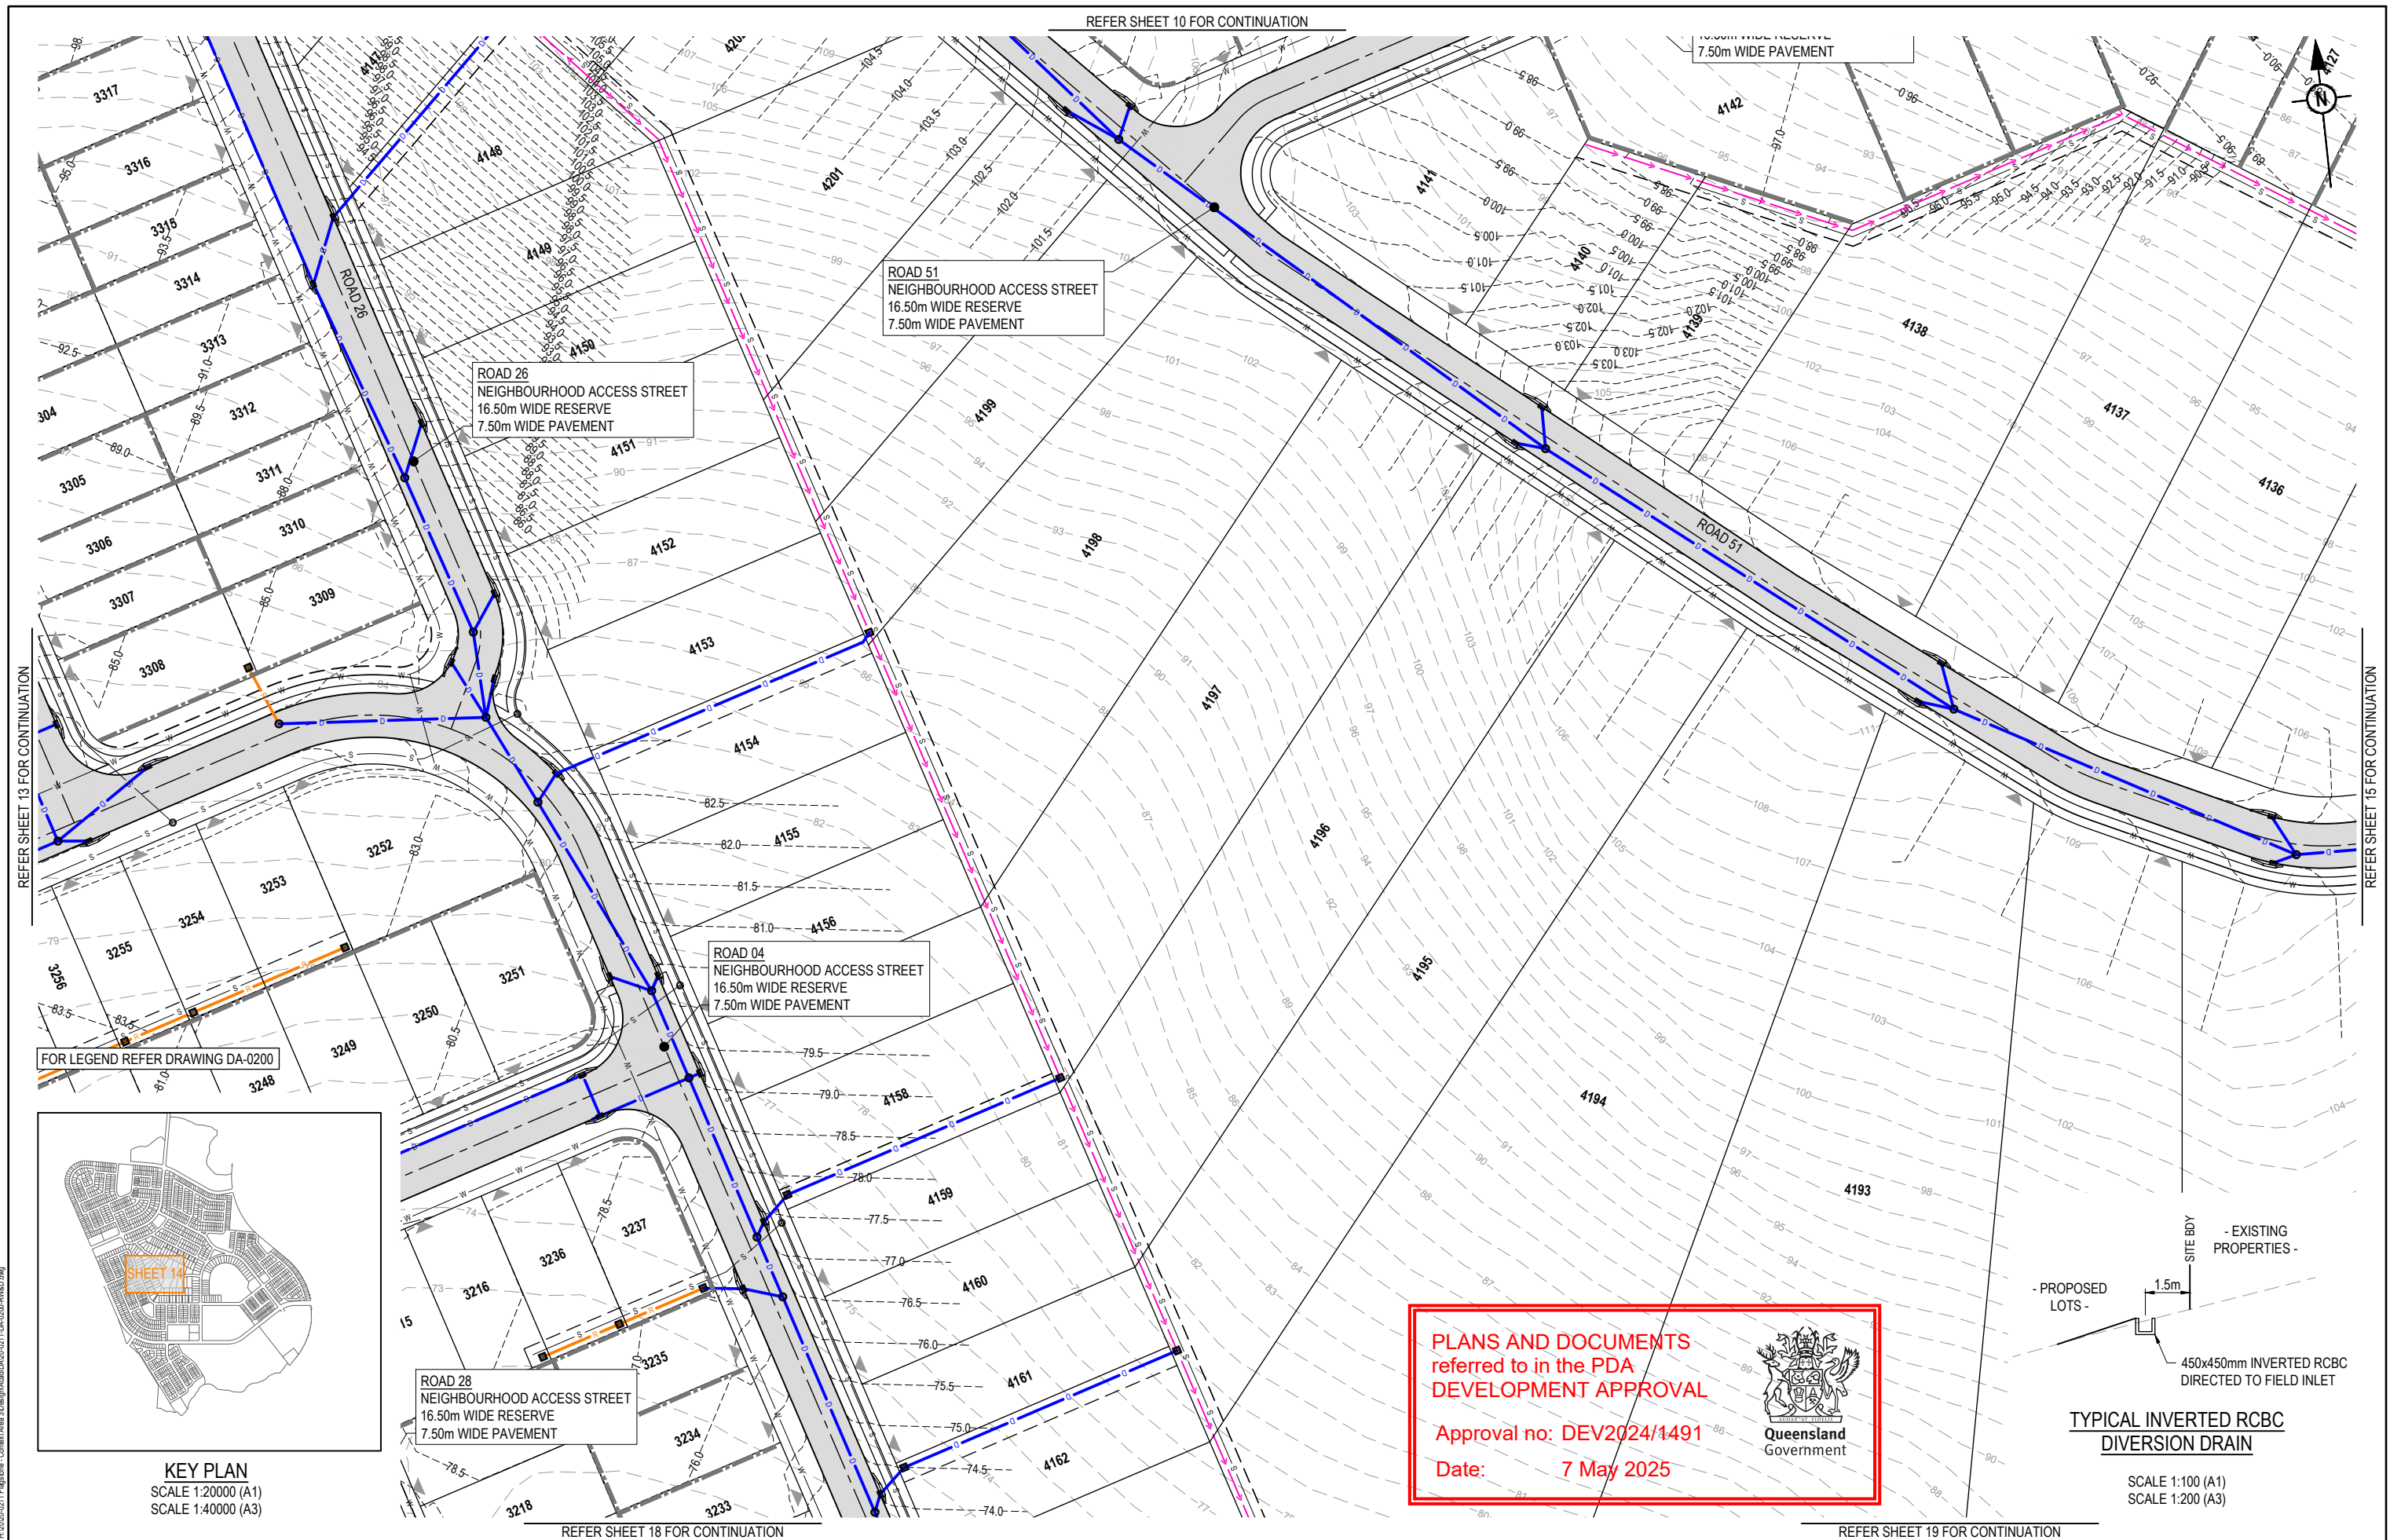

 REV	DATE	DESIGN	DRAWN	REVISION DETAILS		DRAWN	STATUS		SCALE	CLIENT	PROJECT NAME CONTEXT AREA 3 NEW BEITH ROAD FLAGSTONE	DRAWING TITLE CONCEPT ROADWORKS AND DRAINAGE LAYOUT PLAN SHEET 14 OF 31			
A	18.03.24	TR	JR	ORIGINAL ISSUE			FOR DEVELOPMENT APPLICATION NOT FOR CONSTRUCTION		1:500 10 5 0 10 20 A1	PEET FLAGSTONE CITY Pty. Ltd.		ASSOCIATED CONSULTANT VERIS (07) 3666 4700	PROJECT No.	DRAWING No.	REVISION
B	03.09.24	TR	JR	RFI RESPONSE					1:1000 				20-0211	DA-0213	C
C	13.02.25	TR	JR	RFI RESPONSE											
							DESIGN	APPROVED DANIEL COLLINS RPEQ 18631							
							FOR AND ON BEHALF OF COLLIER'S INTERNATIONAL ENGINEERING & DESIGN PTY LTD								

FOR LEGEND REFER DRAWING DA-0200

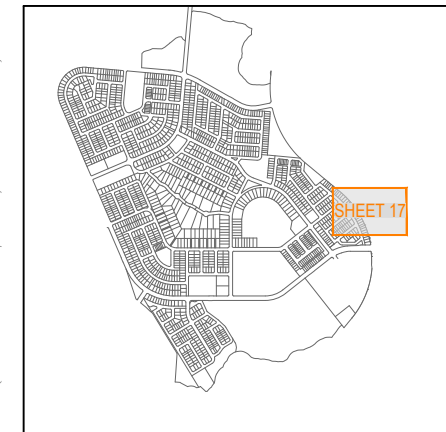

KEY PLAN
SCALE 1:20000 (A1)
SCALE 1:40000 (A3)

ROAD 35
NEIGHBOURHOOD
ACCESS STREET
16.50m WIDE RESERVE
7.50m WIDE PAVEMENT

ROAD 37
NEIGHBOURHOOD ACCESS STREET
16.50m WIDE RESERVE
7.50m WIDE PAVEMENT

ROAD 37
NEIGHBOURHOOD ACCESS STREET
16.50m WIDE RESERVE
7.50m WIDE PAVEMENT

PROPOSED
STAGE 4


PLANS AND DOCUMENTS
referred to in the PDA
DEVELOPMENT APPROVAL

Approval no: DEV2024/1491


Date: 7 May 2025



REV	DATE	DESIGN	DRAWN	REVISION DETAILS		DRAWN	STATUS		SCALE 1:500 10 5 0 10 20 A1 1:1000  A3	CLIENT PEET FLAGSTONE CITY Pty. Ltd.	PROJECT NAME CONTEXT AREA 3	DRAWING TITLE CONCEPT ROADWORKS AND DRAINAGE LAYOUT PLAN SHEET 17 OF 31						
A	18.03.24	TR	JR	ORIGINAL ISSUE		DESIGN APPROVED DANIEL COLLINS RPEQ 18631	FOR DEVELOPMENT APPLICATION NOT FOR CONSTRUCTION						SCALE 1:500 10 5 0 10 20 A1 1:1000  A3	CLIENT PEET FLAGSTONE CITY Pty. Ltd.	PROJECT NAME CONTEXT AREA 3	DRAWING TITLE CONCEPT ROADWORKS AND DRAINAGE LAYOUT PLAN SHEET 17 OF 31		
B	03.09.24	TR	JR	RFI RESPONSE														
C	13.02.25	TR	JR	RFI RESPONSE														
						FOR AND ON BEHALF OF COLLIER'S INTERNATIONAL ENGINEERING & DESIGN PTY LTD				ASSOCIATED CONSULTANT VERIS (07) 3666 4700	NEW BEITH ROAD FLAGSTONE	PROJECT No. 20-0211	DRAWING No. DA-0216	REVISION C				

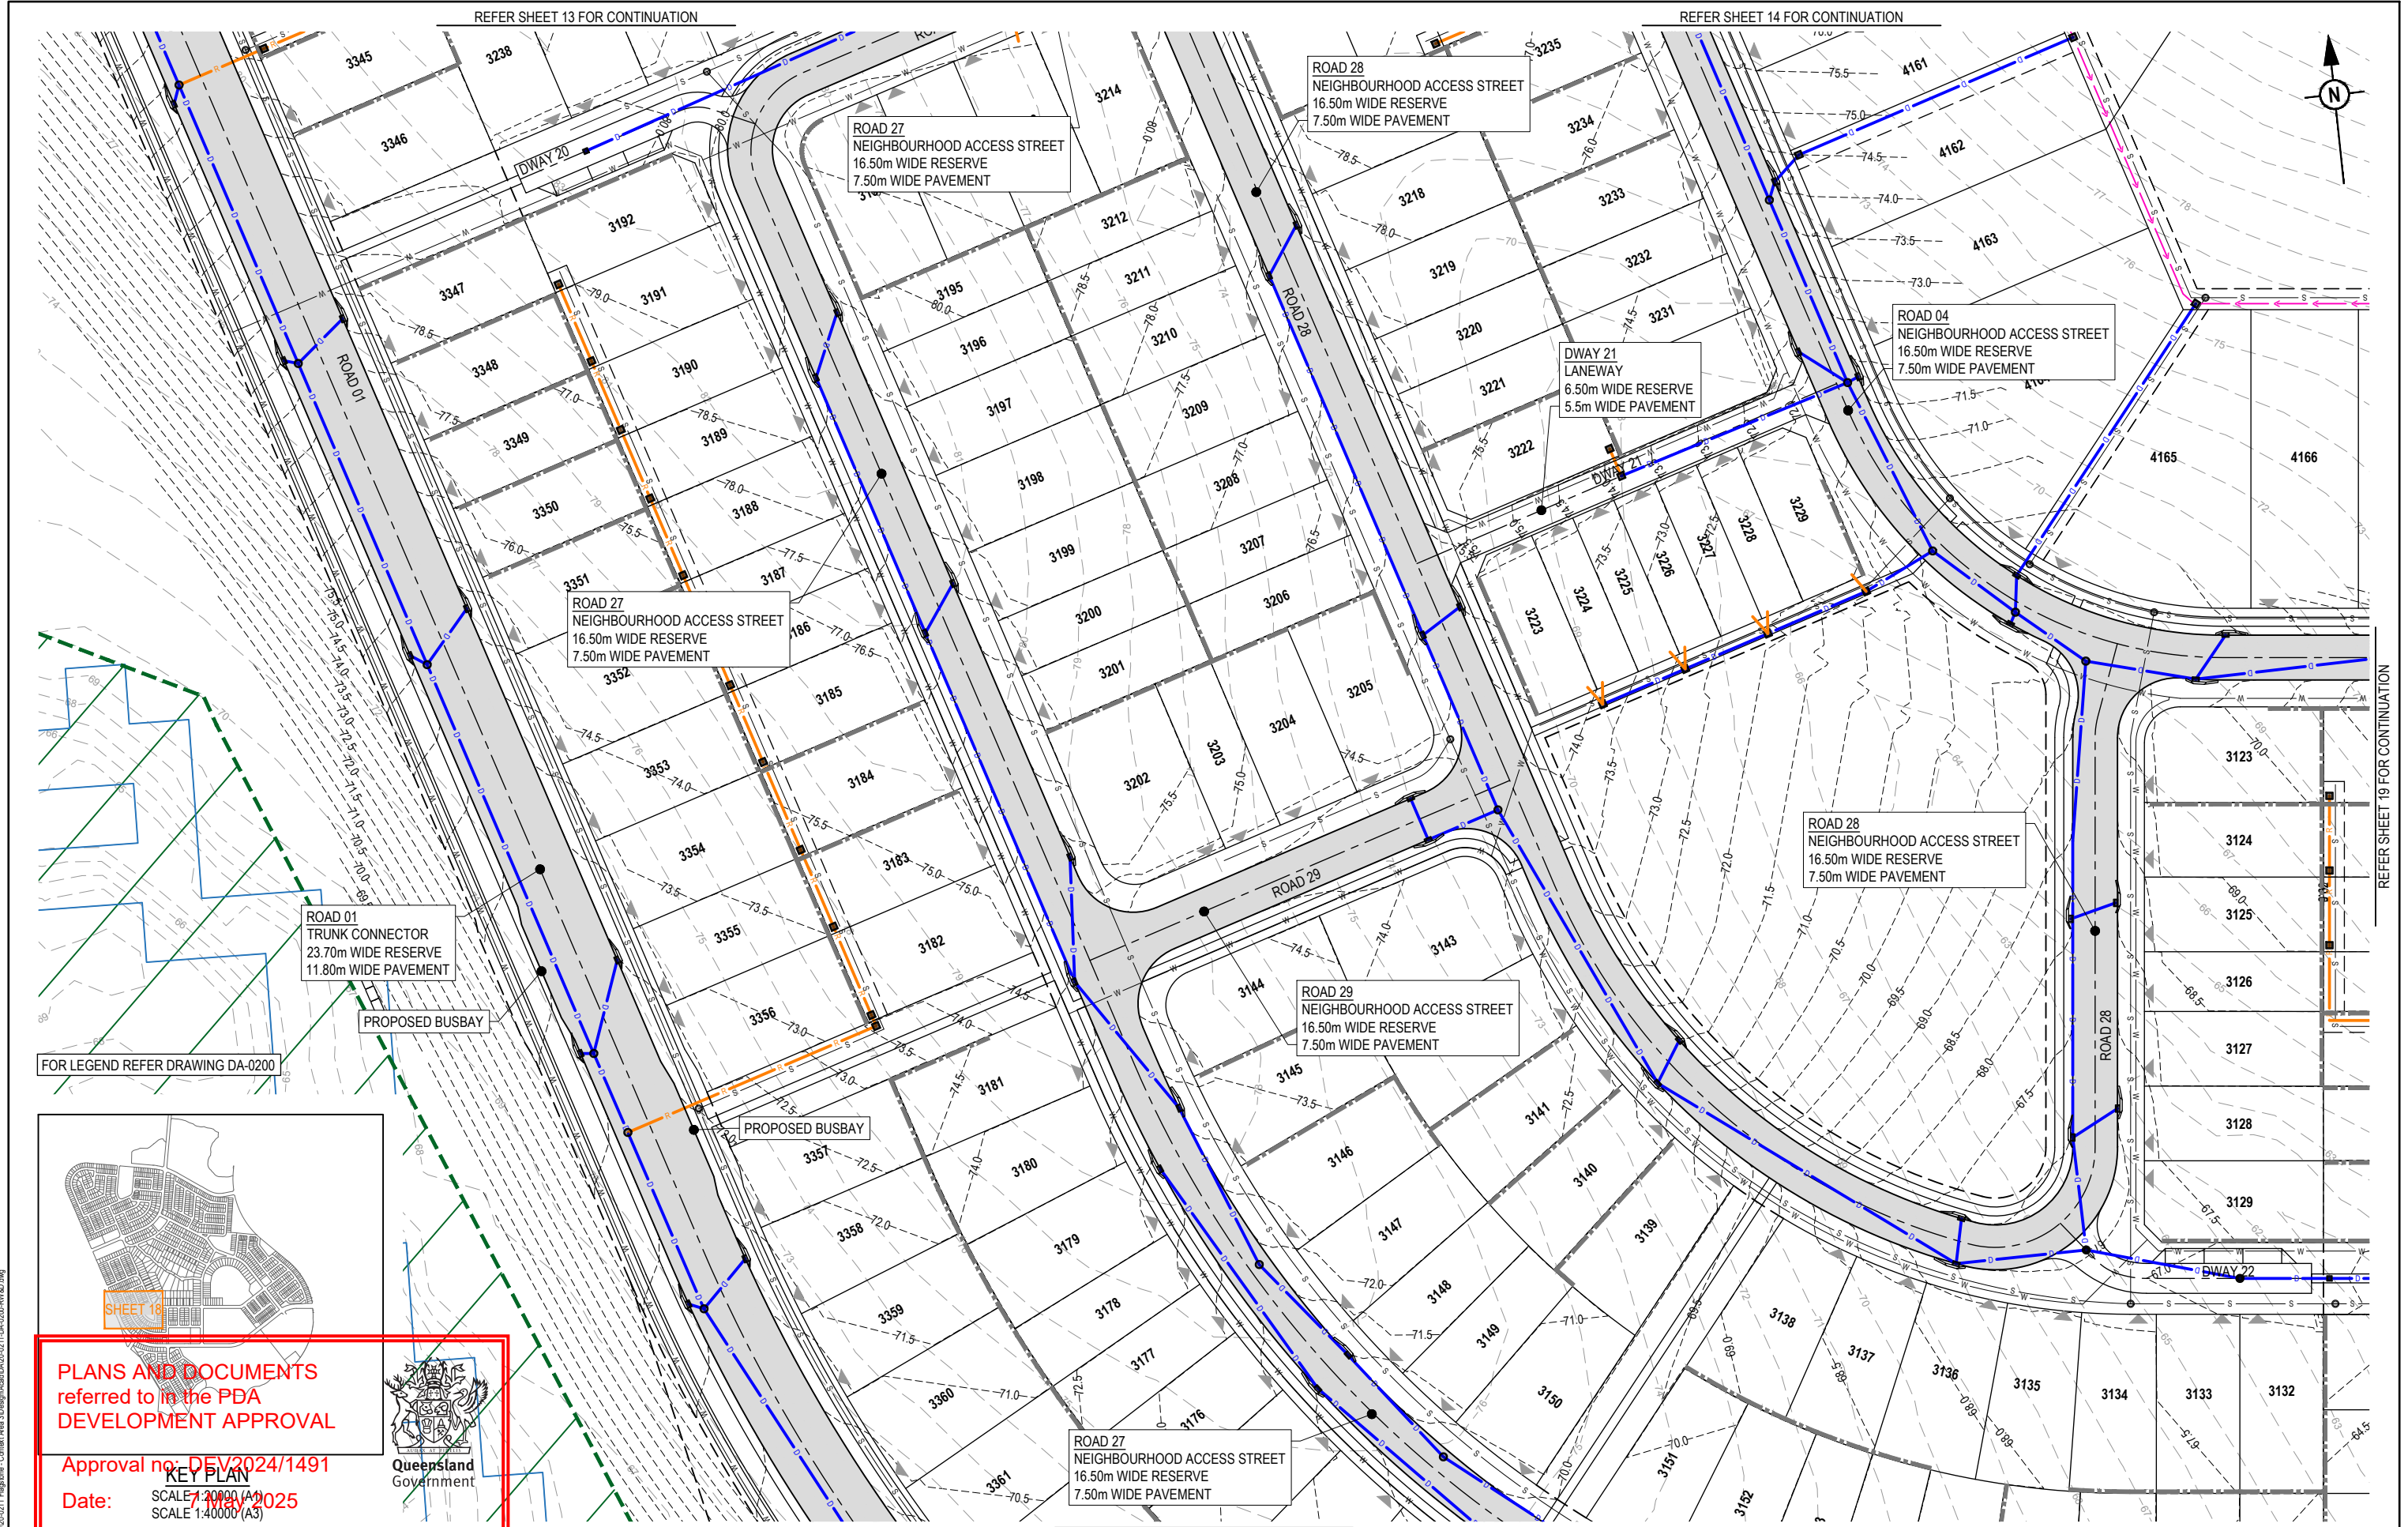

FOR LEGEND REFER DRAWING DA-0200

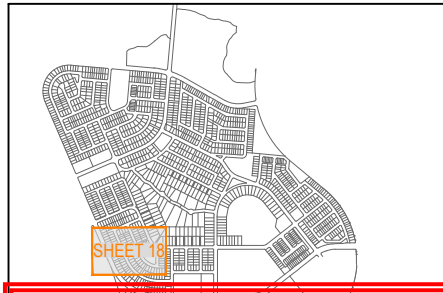

PLANS AND DOCUMENTS
referred to in the PDA
DEVELOPMENT APPROVAL

Approval no: **DEV2024/1491**

Date: **13.02.25**

KEY PLAN

SCALE 1:20000 (A1)
SCALE 1:40000 (A3)

PLOT - 14 Feb 2025 12:42 PM LOCATION - H:\2020-2021 Flagstone - Context Area 3\DesignArea\DA\2021-DA-0200-RW-MD.dwg

REVISION DETAILS				DRAWN	STATUS		SCALE 1:500 1:1000 10 5 0 10 20 A1 A3	CLIENT	PROJECT NAME	DRAWING TITLE				
REV	DATE	DESIGN	DRAWN							CONCEPT ROADWORKS AND DRAINAGE LAYOUT PLAN SHEET 18 OF 31				
A	18.03.24	TR	JR	ORIGINAL ISSUE	FOR DEVELOPMENT APPLICATION NOT FOR CONSTRUCTION			PEET FLAGSTONE CITY Pty. Ltd.	CONTEXT AREA 3	PROJECT No. 20-0211	DRAWING No. DA-0217	REVISION C		
B	03.09.24	TR	JR	RFI RESPONSE										
C	13.02.25	TR	JR	RFI RESPONSE										

REFER SHEET 14 FOR CONTINUATION

REFER SHEET 15 FOR CONTINUATION

PLANS AND DOCUMENTS
referred to in the PDA
DEVELOPMENT APPROVAL

Approval no: DEV2024/1491

Date: 7 May 2025



ROAD 23
NEIGHBOURHOOD ACCESS STREET
16.50m WIDE RESERVE
7.50m WIDE PAVEMENT

ROAD 04
NEIGHBOURHOOD ACCESS STREET
16.50m WIDE RESERVE
7.50m WIDE PAVEMENT

ROAD 27
NEIGHBOURHOOD ACCESS STREET
16.50m WIDE RESERVE
7.50m WIDE PAVEMENT


ROAD 30
NEIGHBOURHOOD ACCESS STREET
16.50m WIDE RESERVE
7.50m WIDE PAVEMENT

ROAD 31
NEIGHBOURHOOD ACCESS STREET
16.50m WIDE RESERVE
7.50m WIDE PAVEMENT

ROAD 32
NEIGHBOURHOOD ACCESS STREET
16.50m WIDE RESERVE
7.50m WIDE PAVEMENT

ROAD 23
NEIGHBOURHOOD CONNECTOR
20.20m WIDE RESERVE
11.20m WIDE PAVEMENT

FOR LEGEND REFER DRAWING DA-0200

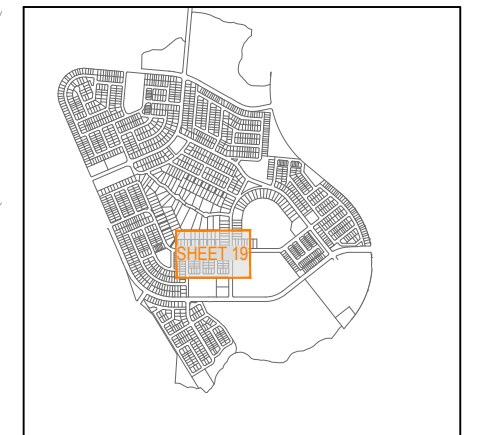

KEY PLAN
SCALE 1:20000 (A1)
SCALE 1:40000 (A3)

REFER SHEET 18 FOR CONTINUATION

REFER SHEET 20 FOR CONTINUATION

REV	DATE	DESIGN	DRAWN	REVISION DETAILS
A	18.03.24	TR	JR	ORIGINAL ISSUE
B	03.09.24	TR	JR	RFI RESPONSE
C	13.02.25	TR	JR	RFI RESPONSE

DRAWN	STATUS
FOR DEVELOPMENT APPLICATION NOT FOR CONSTRUCTION	
DESIGN	APPROVED DANIEL COLLINS RPEQ 18631
FOR AND ON BEHALF OF COLLIER'S INTERNATIONAL ENGINEERING & DESIGN PTY LTD	



SCALE
1:500 10 5 0 10 20 A1 1:1000


CLIENT
PEET FLAGSTONE CITY Pty. Ltd.
ASSOCIATED CONSULTANT
VERIS (07) 3666 4700

PROJECT NAME
CONTEXT AREA 3
NEW BEITH ROAD FLAGSTONE

DRAWING TITLE		
CONCEPT ROADWORKS AND DRAINAGE LAYOUT PLAN SHEET 19 OF 31		
PROJECT No.	DRAWING No.	REVISION
20-0211	DA-0218	C


REFER SHEET 15 FOR CONTINUATION

REFER SHEET 16 FOR CONTINUATION

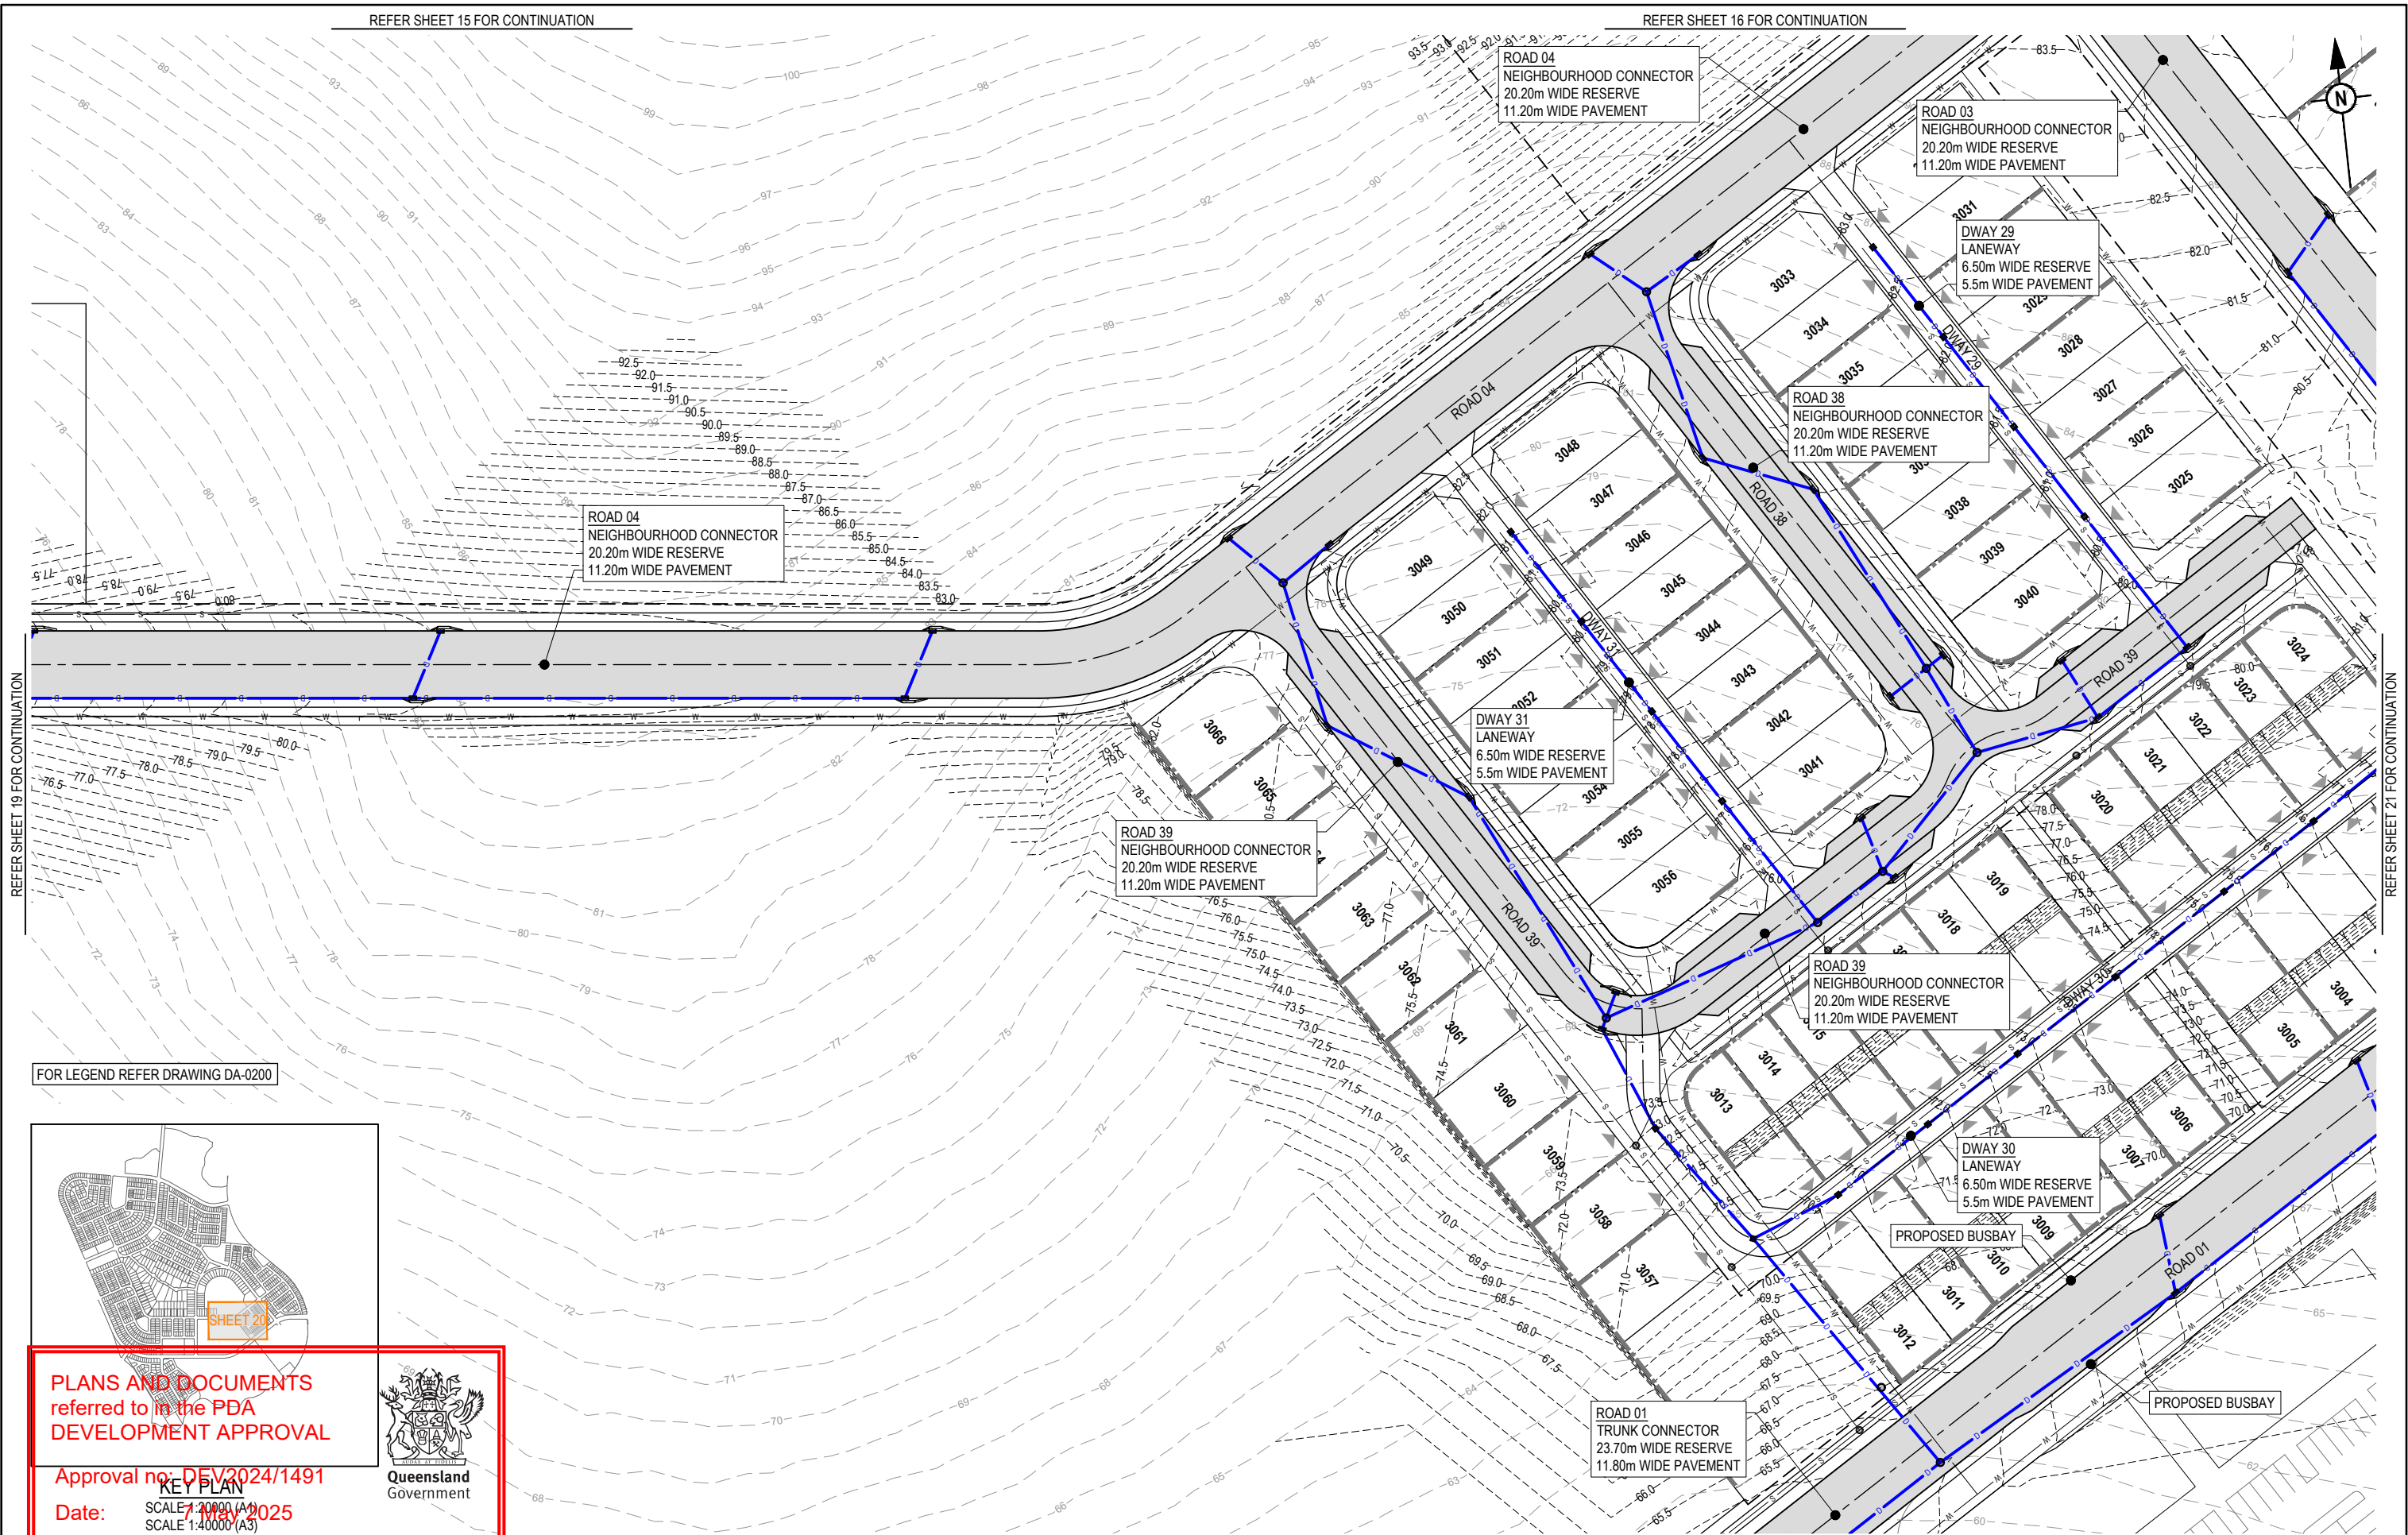

REV	DATE	DESIGN	DRAWN	REVISION DETAILS
A	18.03.24	TR	JR	ORIGINAL ISSUE
B	03.09.24	TR	JR	RFI RESPONSE
C	13.02.25	TR	JR	RFI RESPONSE


DRAWN	STATUS
	FOR DEVELOPMENT APPLICATION NOT FOR CONSTRUCTION
DESIGN	APPROVED DANIEL COLLINS RPEQ 18631
FOR AND ON BEHALF OF COLLIER'S INTERNATIONAL ENGINEERING & DESIGN PTY LTD	

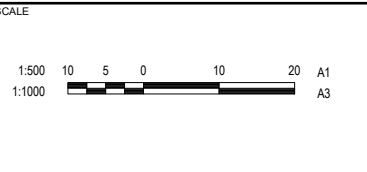

CLIENT
PEET FLAGSTONE CITY Pty. Ltd.
ASSOCIATED CONSULTANT
VERIS (07) 3666 4700

PROJECT NAME
CONTEXT AREA 3
NEW BEITH ROAD FLAGSTONE

DRAWING TITLE		
CONCEPT ROADWORKS AND DRAINAGE LAYOUT PLAN SHEET 20 OF 31		
PROJECT No.	DRAWING No.	REVISION
20-0211	DA-0219	C

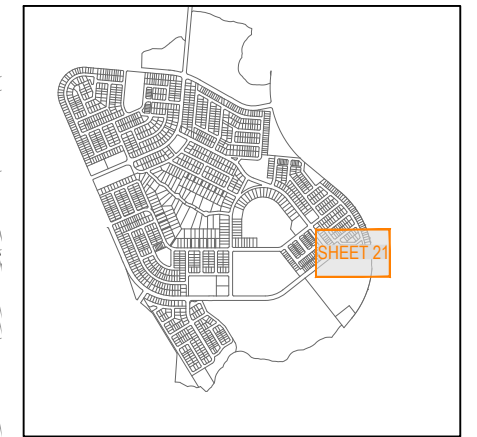

KEY PLAN
SCALE 1:20000 (A1)
SCALE 1:40000 (A3)

REFER SHEET 20 FOR CONTINUATION

PLANS AND DOCUMENTS referred to in the PDA DEVELOPMENT APPROVAL

Approval no: DEV2024/1491


Date: 7 May 2025



~~REFER SHEET 24 FOR CONTINUATION~~

REV	DATE	DESIGN	DRAWN	REVISION DETAILS		DRAWN	STATUS		SCALE	CLIENT	PROJECT NAME	DRAWING TITLE		
A	18.03.24	TR	JR	ORIGINAL ISSUE			FOR DEVELOPMENT APPLICATION NOT FOR CONSTRUCTION		1:50010501020A1 1:1000A3	PEET FLAGSTONE CITY Pty. Ltd.	CONTEXT AREA 3	CONCEPT ROADWORKS AND DRAINAGE LAYOUT PLAN SHEET 21 OF 31		
B	03.09.24	TR	JR	RFI RESPONSE										
C	13.02.25	TR	JR	RFI RESPONSE										
						DESIGN	APPROVED							
							DANIEL COLLINS	RPEQ 18631						
FOR AND ON BEHALF OF COLLIERS INTERNATIONAL ENGINEERING & DESIGN PTY LTD														

REFER SHEET 18 FOR CONTINUATION

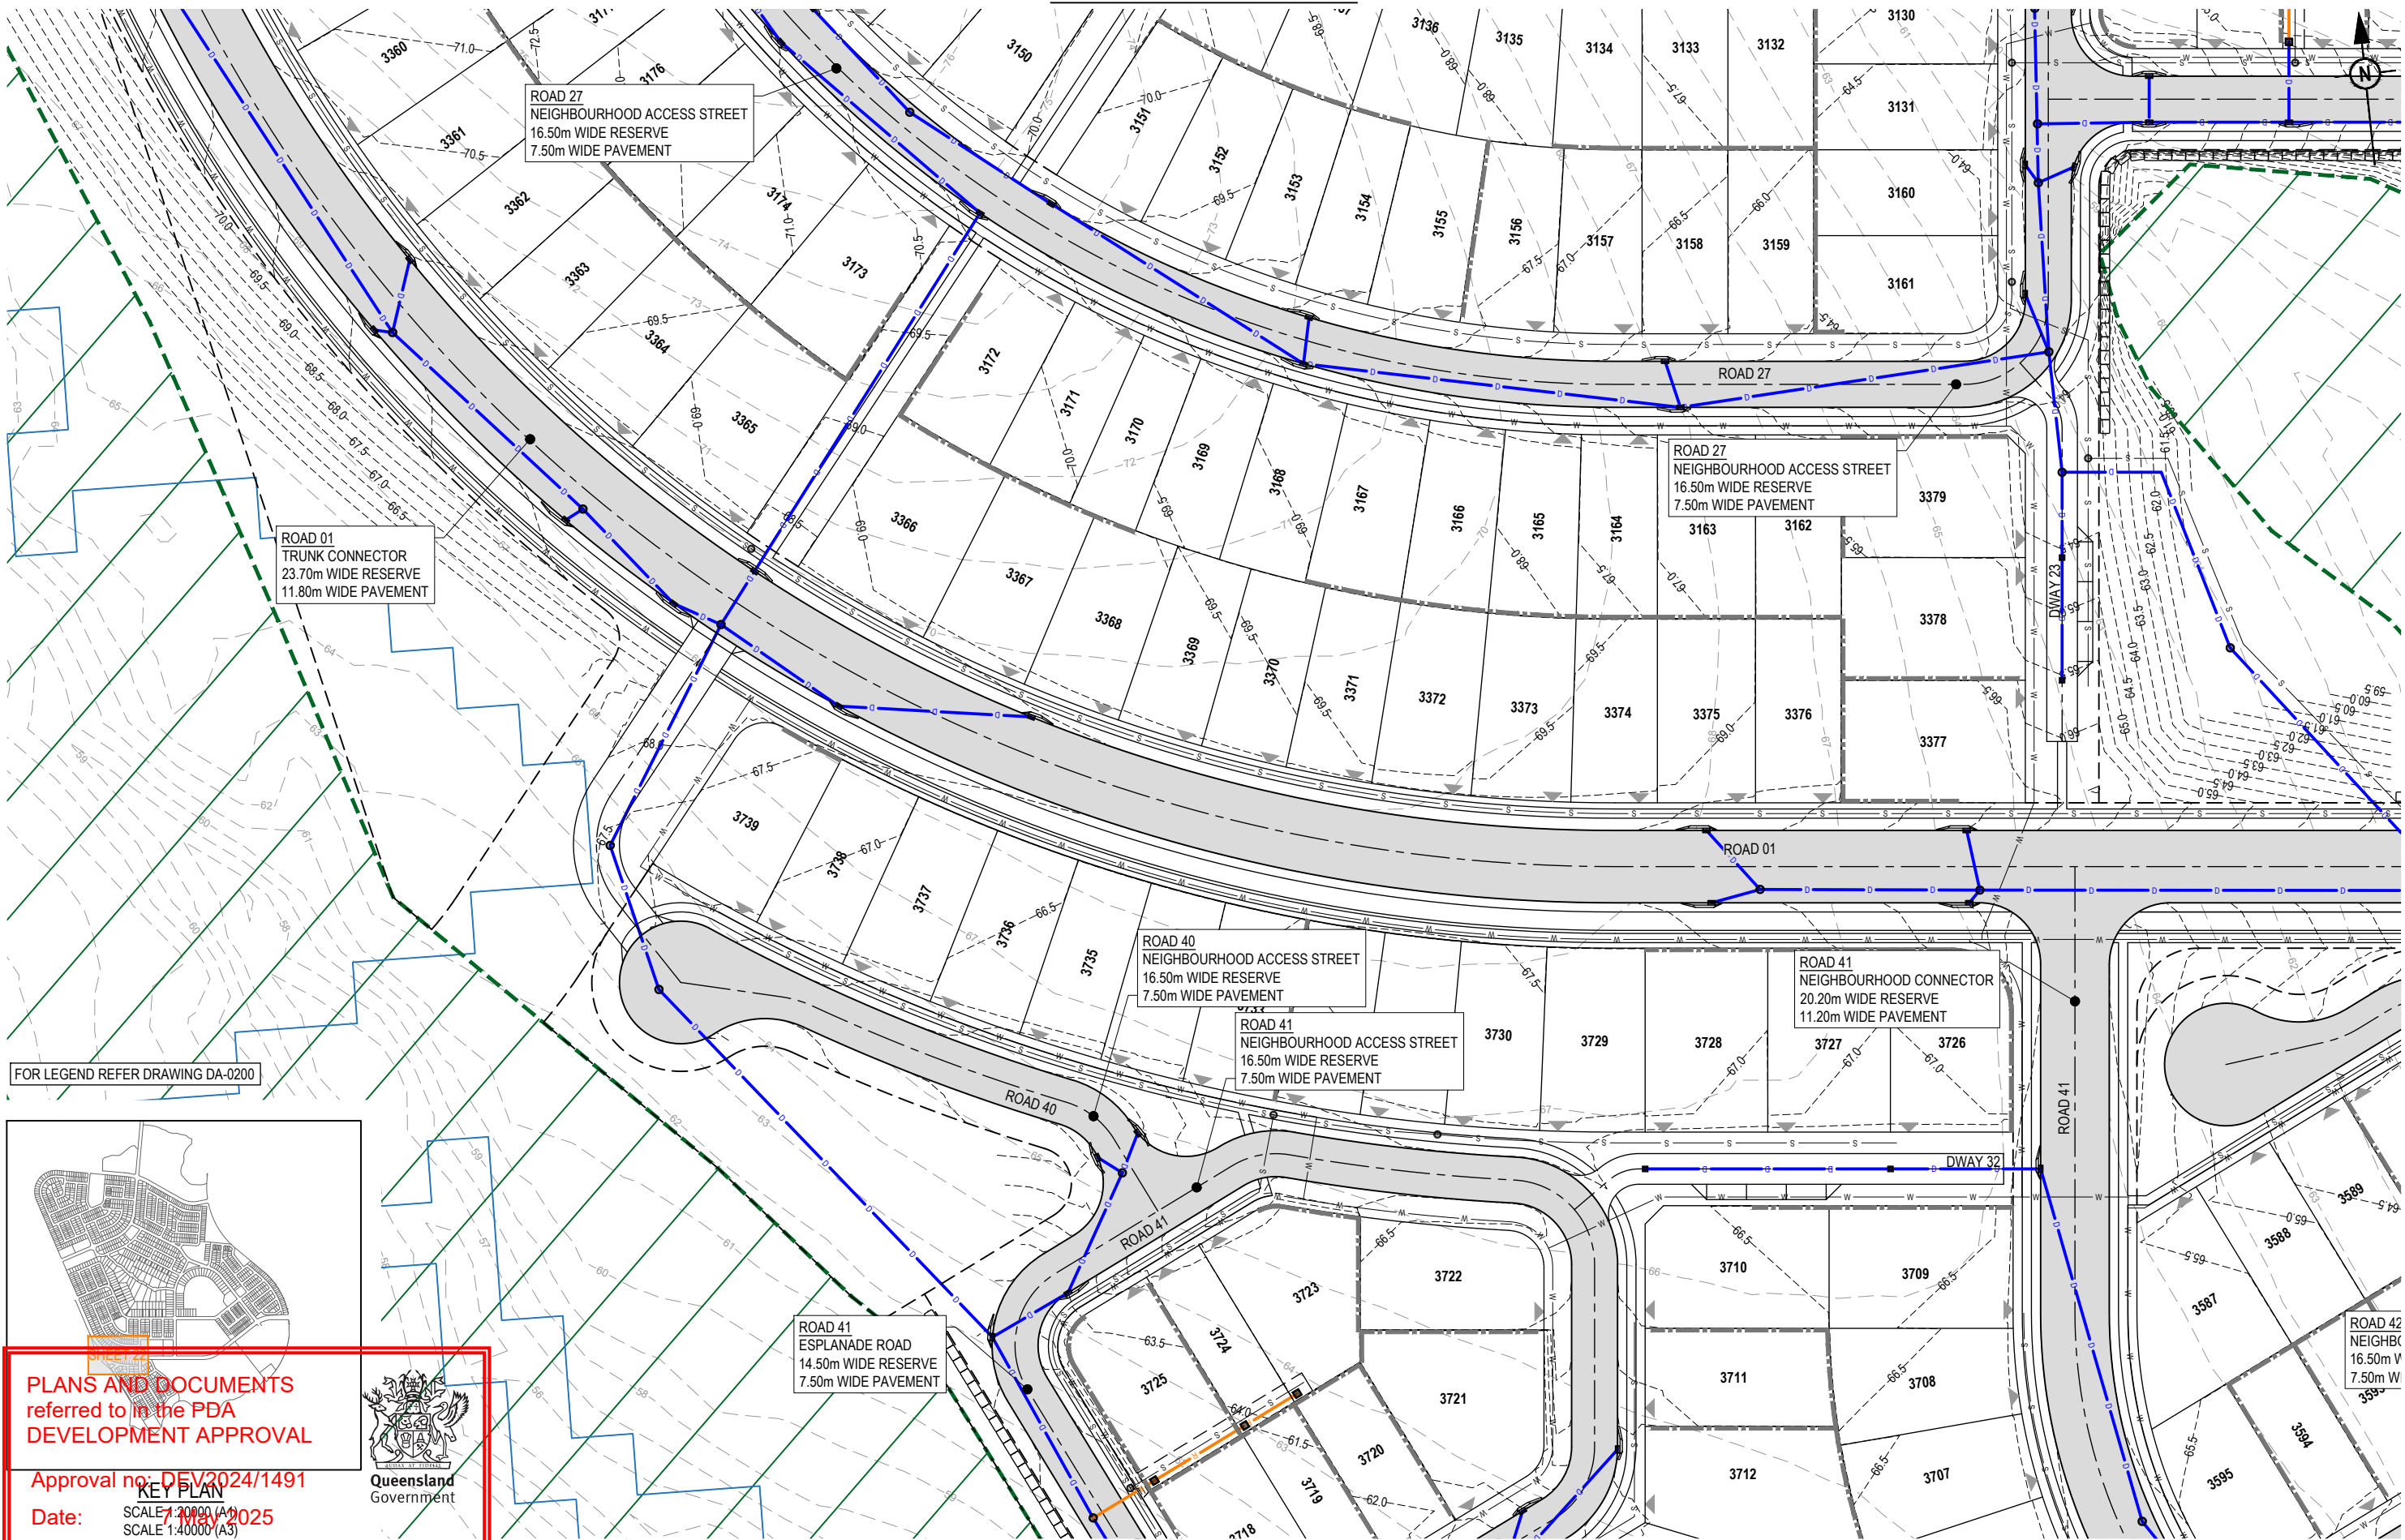


REFER SHEET 25 FOR CONTINUATION

PLOT: 14 Feb 2025 12:42 PM LOCATION: H:\2020-2021 Flagstone - Context Area 3\Design Area\DA-0201-DA-0200-RWD.dwg

REV	DATE	DESIGN	DRAWN	REVISION DETAILS
A	18.03.24	TR	JR	ORIGINAL ISSUE
B	03.09.24	TR	JR	RFI RESPONSE
C	13.02.25	TR	JR	RFI RESPONSE


DRAWN	STATUS
	FOR DEVELOPMENT APPLICATION NOT FOR CONSTRUCTION
DESIGN	APPROVED DANIEL COLLINS RPEQ 18631
	FOR AND ON BEHALF OF COLLIER'S INTERNATIONAL ENGINEERING & DESIGN PTY LTD

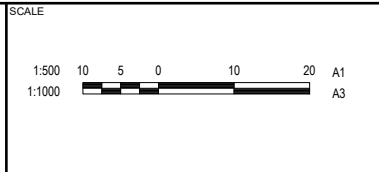

CLIENT
PEET FLAGSTONE CITY Pty. Ltd.
ASSOCIATED CONSULTANT
VERIS (07) 3666 4700

PROJECT NAME
CONTEXT AREA 3
NEW BEITH ROAD FLAGSTONE

DRAWING TITLE
CONCEPT ROADWORKS AND DRAINAGE LAYOUT PLAN SHEET 22 OF 31
PROJECT No.
20-0211
DRAWING No.
DA-0221
REVISION
C

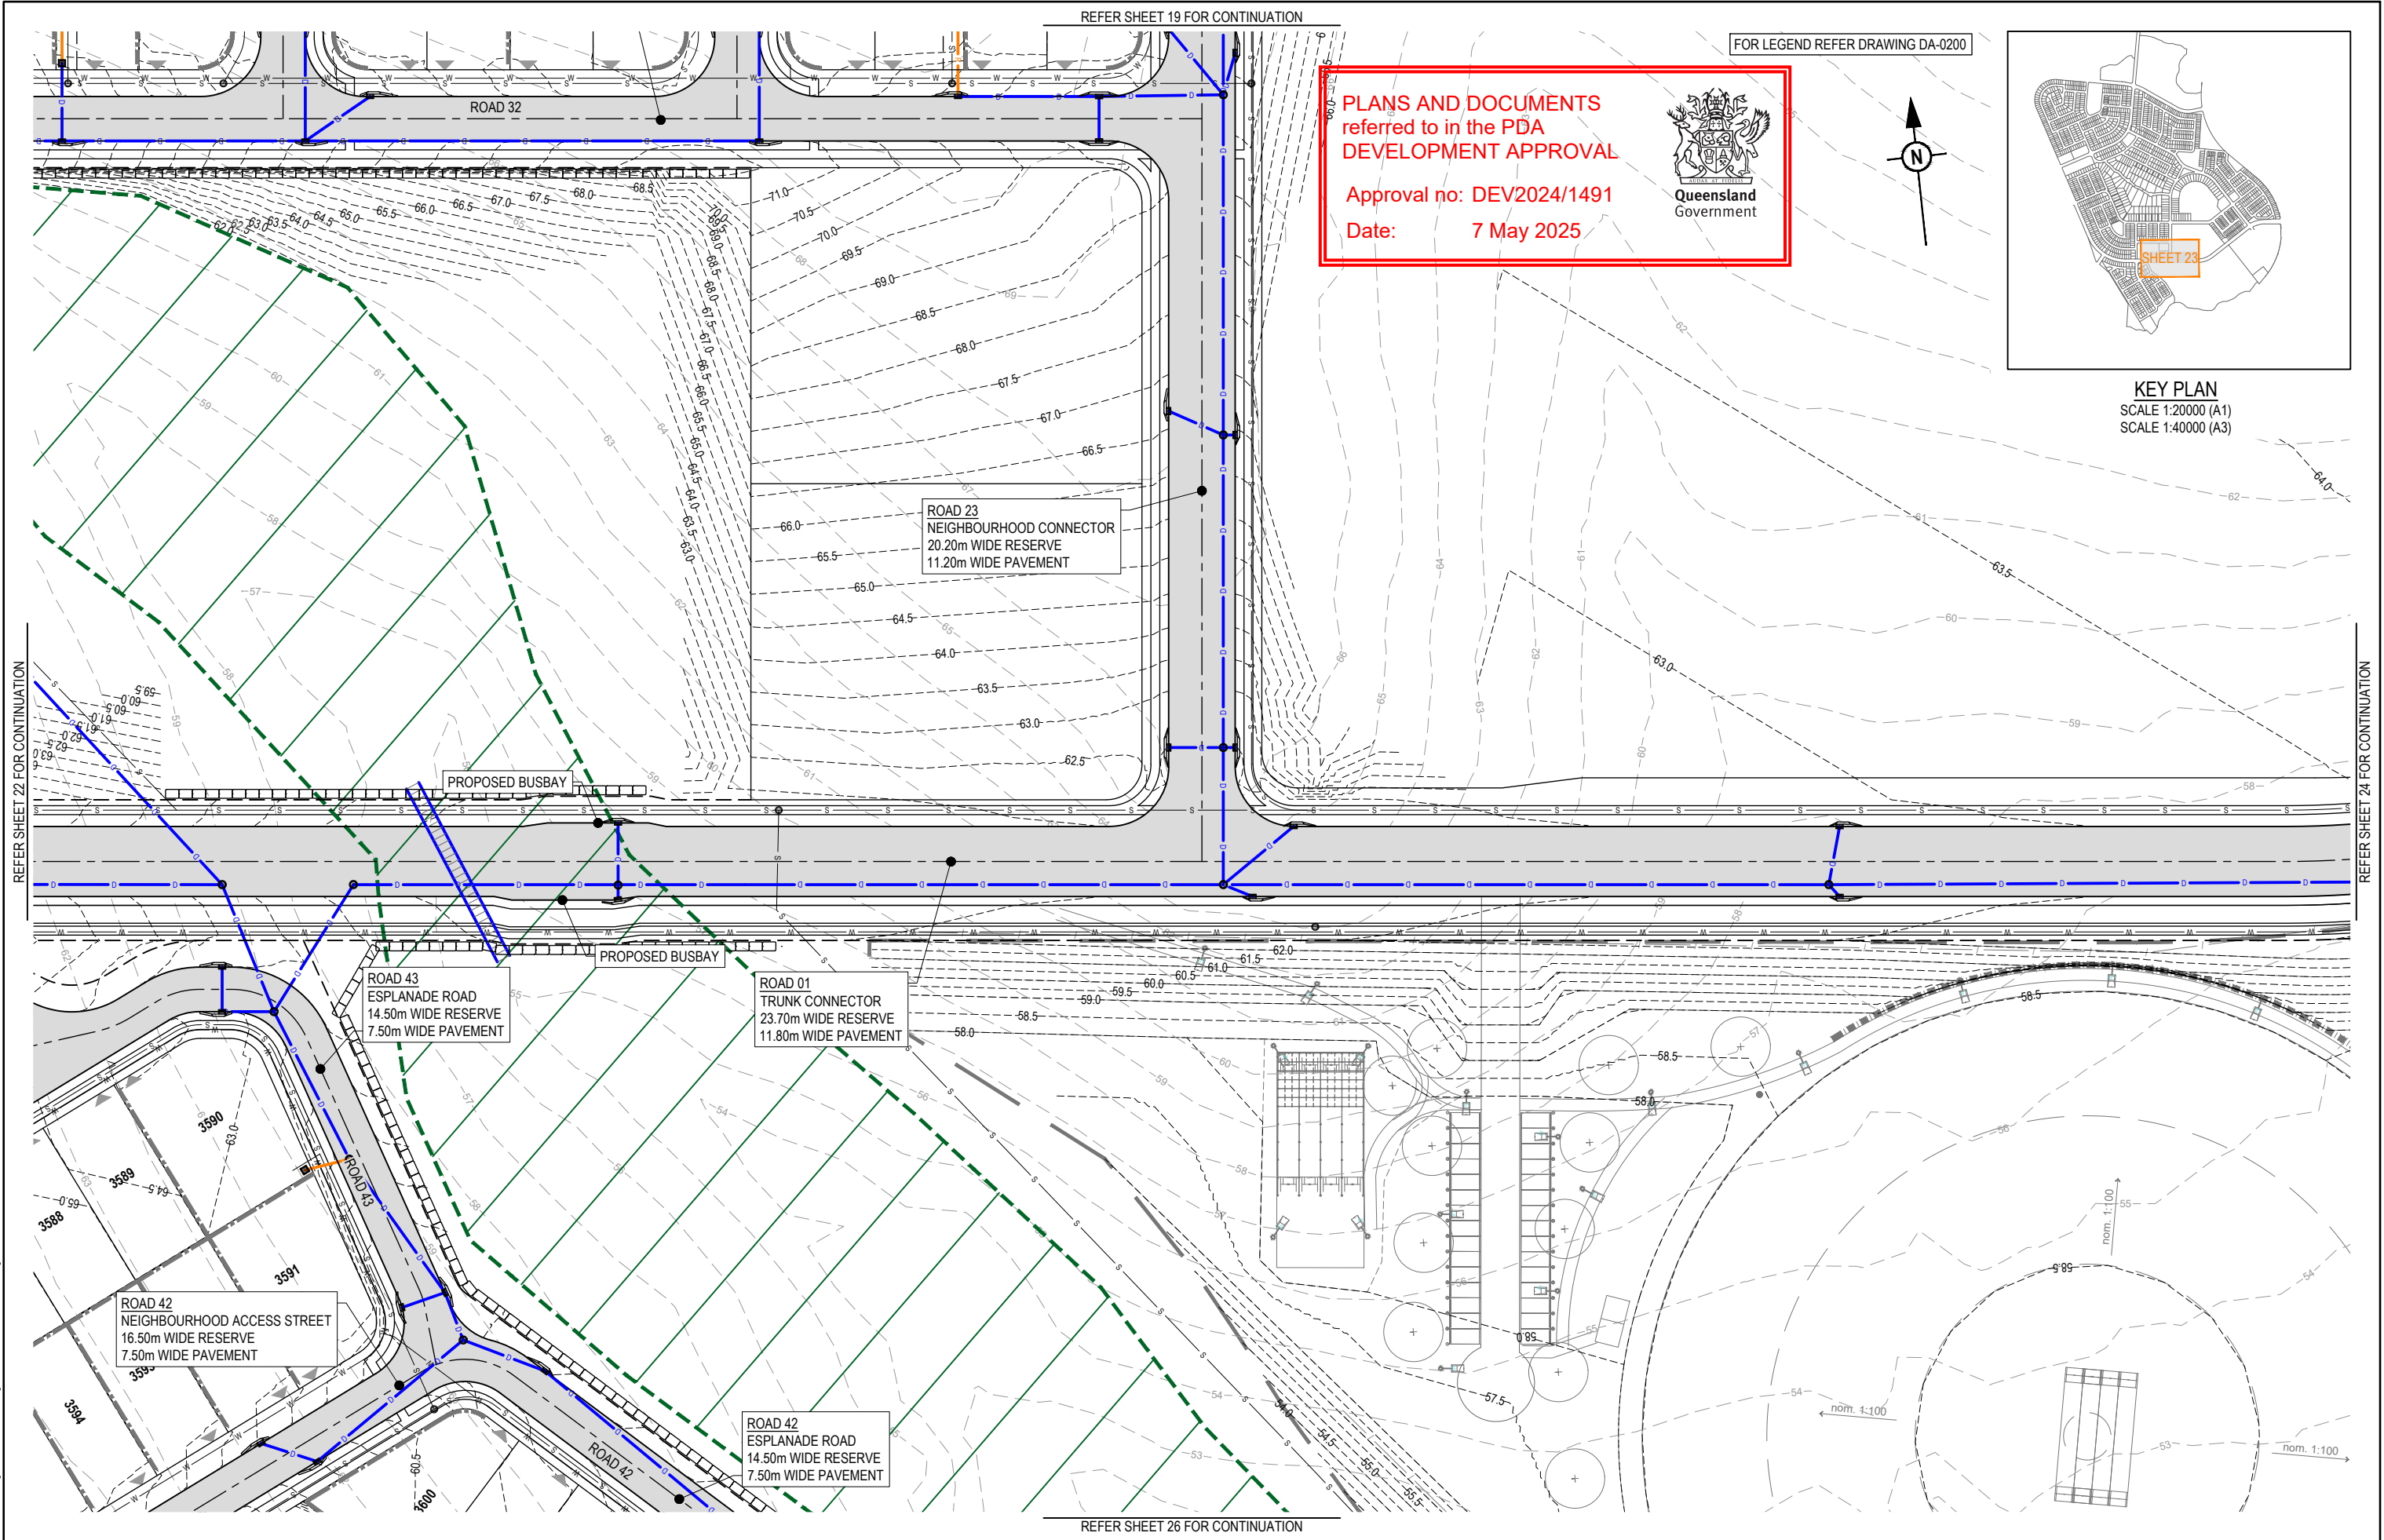


PLANS AND DOCUMENTS referred to in the PDA DEVELOPMENT APPROVAL

Approval no: DEV2024/1491

Date: 7 May 2025


Queensland Government

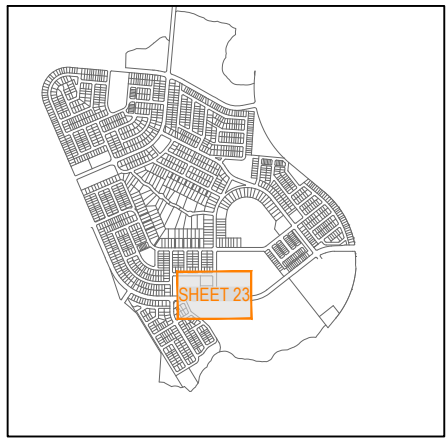

KEY PLAN
SCALE 1:20000 (A1)
SCALE 1:40000 (A3)


REFER SHEET 22 FOR CONTINUATION

REFER SHEET 24 FOR CONTINUATION

REFER SHEET 19 FOR CONTINUATION

REFER SHEET 26 FOR CONTINUATION

REVISION DETAILS					DRAWN	STATUS	FOR DEVELOPMENT APPLICATION NOT FOR CONSTRUCTION		SCALE	CLIENT	PROJECT NAME	DRAWING TITLE
REV	DATE	DESIGN	DRAWN	REVISION								
A	18.03.24	TR	JR	ORIGINAL ISSUE					1:500	PEET FLAGSTONE CITY Pty. Ltd.	CONTEXT AREA 3	CONCEPT ROADWORKS AND DRAINAGE LAYOUT PLAN SHEET 23 OF 31
B	03.09.24	TR	JR	RFI RESPONSE					1:1000			
C	13.02.25	TR	JR	RFI RESPONSE						ASSOCIATED CONSULTANT VERIS (07) 3666 4700	NEW BEITH ROAD FLAGSTONE	PROJECT No. 20-0211
					DESIGN	APPROVED DANIEL COLLINS	RPEQ 18631					DRAWING No. DA-0222
					FOR AND ON BEHALF OF COLLIERS INTERNATIONAL ENGINEERING & DESIGN PTY LTD							REVISION C

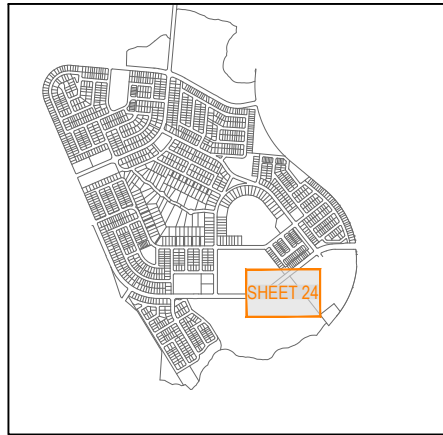

KEY PLAN
SCALE 1:20000 (A1)
SCALE 1:40000 (A3)

PLANS AND DOCUMENTS
referred to in the PDA
DEVELOPMENT APPROVAL

Approval no: DEV2024/1491

Date: 7 May 2025



Queensland
Government

REFER SHEET 20 FOR CONTINUATION

ROAD 01
TRUNK CONNECTOR
23.70m WIDE RESERVE
11.80m WIDE PAVEMENT

PROPOSED BUSBAY



REFER SHEET 23 FOR CONTINUATION

REFER SHEET 29 FOR CONTINUATION

REFER SHEET 30 FOR CONTINUATION

PLOT: 14 Feb 2025 12:43 PM LOCATION: H:\2020-2021 Flagstone - Context Area 3\Design\Area 3\Design\Area 3\DA-0200-RW&D.dwg

REV	DATE	DESIGN	DRAWN	REVISION DETAILS
A	18.03.24	TR	JR	ORIGINAL ISSUE
B	03.09.24	TR	JR	RFI RESPONSE
C	13.02.25	TR	JR	RFI RESPONSE

DRAWN	STATUS
	FOR DEVELOPMENT APPLICATION NOT FOR CONSTRUCTION
DESIGN	APPROVED DANIEL COLLINS RPEQ 18631
	FOR AND ON BEHALF OF COLLIERS INTERNATIONAL ENGINEERING & DESIGN PTY LTD



SCALE
1:500 10 5 0 10 20 A1 1:1000


CLIENT
PEET FLAGSTONE CITY Pty. Ltd.
ASSOCIATED CONSULTANT
VERIS (07) 3666 4700

PROJECT NAME
CONTEXT AREA 3
NEW BEITH ROAD FLAGSTONE

DRAWING TITLE		
CONCEPT ROADWORKS AND DRAINAGE LAYOUT PLAN SHEET 24 OF 31		
PROJECT No.	DRAWING No.	REVISION
20-0211	DA-0223	C



FOR LEGEND REFER DRAWING DA-0200

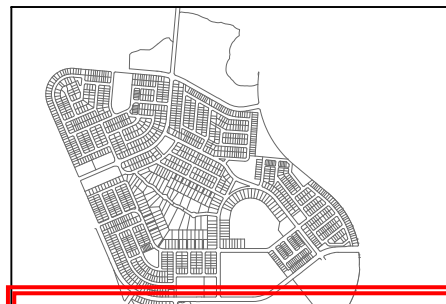

PLANS AND DOCUMENTS
referred to in the PDA
DEVELOPMENT APPROVAL

Approval no: DEV2024/1491

Date: 14 Feb 2025


KEY PLAN
SCALE 1:20000 (A1)
SCALE 1:40000 (A3)



PLOT: 14 Feb 2025 12:43 PM LOCATION: H:\2020-2021 Flagstone - Context Area 3\Design Area\DA-0201-DA-0200-RWD.dwg

REV	DATE	DESIGN	DRAWN	REVISION DETAILS
A	18.03.24	TR	JR	ORIGINAL ISSUE
B	03.09.24	TR	JR	RFI RESPONSE
C	13.02.25	TR	JR	RFI RESPONSE

DRAWN	STATUS	FOR DEVELOPMENT APPLICATION NOT FOR CONSTRUCTION
DESIGN	APPROVED DANIEL COLLINS	RPEQ 18631
FOR AND ON BEHALF OF COLLIER'S INTERNATIONAL ENGINEERING & DESIGN PTY LTD		

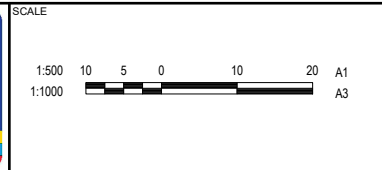

CLIENT	PEET FLAGSTONE CITY Pty. Ltd.
ASSOCIATED CONSULTANT	VERIS (07) 3666 4700

PROJECT NAME	CONTEXT AREA 3
NEW BEITH ROAD FLAGSTONE	

DRAWING TITLE	CONCEPT ROADWORKS AND DRAINAGE LAYOUT PLAN SHEET 25 OF 31
PROJECT No.	20-0211
DRAWING No.	DA-0224
REVISION	C


REFER SHEET 25 FOR CONTINUATION

REFER SHEET 31 FOR CONTINUATION

REV	DATE	DESIGN	DRAWN	REVISION DETAILS		DRAWN	STATUS		SCALE	1:500 10 5 0 10 20 A1 1:1000 	CLIENT	PROJECT NAME CONTEXT AREA 3 NEW BEITH ROAD FLAGSTONE	DRAWING TITLE CONCEPT ROADWORKS AND DRAINAGE LAYOUT PLAN SHEET 26 OF 31		
A	18.03.24	TR	JR	ORIGINAL ISSUE			FOR DEVELOPMENT APPLICATION NOT FOR CONSTRUCTION				PEET FLAGSTONE CITY Pty. Ltd.				
B	03.09.24	TR	JR	RFI RESPONSE											
C	13.02.25	TR	JR	RFI RESPONSE											
						DESIGN	APPROVED DANIEL COLLINS RPEQ 18631				ASSOCIATED CONSULTANT VERIS (07) 3666 4700		PROJECT No. 20-0211	DRAWING No. DA-0225	REVISION C
							FOR AND ON BEHALF OF COLLIERS INTERNATIONAL ENGINEERING & DESIGN PTY LTD								

REFER SHEET 25 FOR CONTINUATION

REFER SHEET 26 FOR CONTINUATION

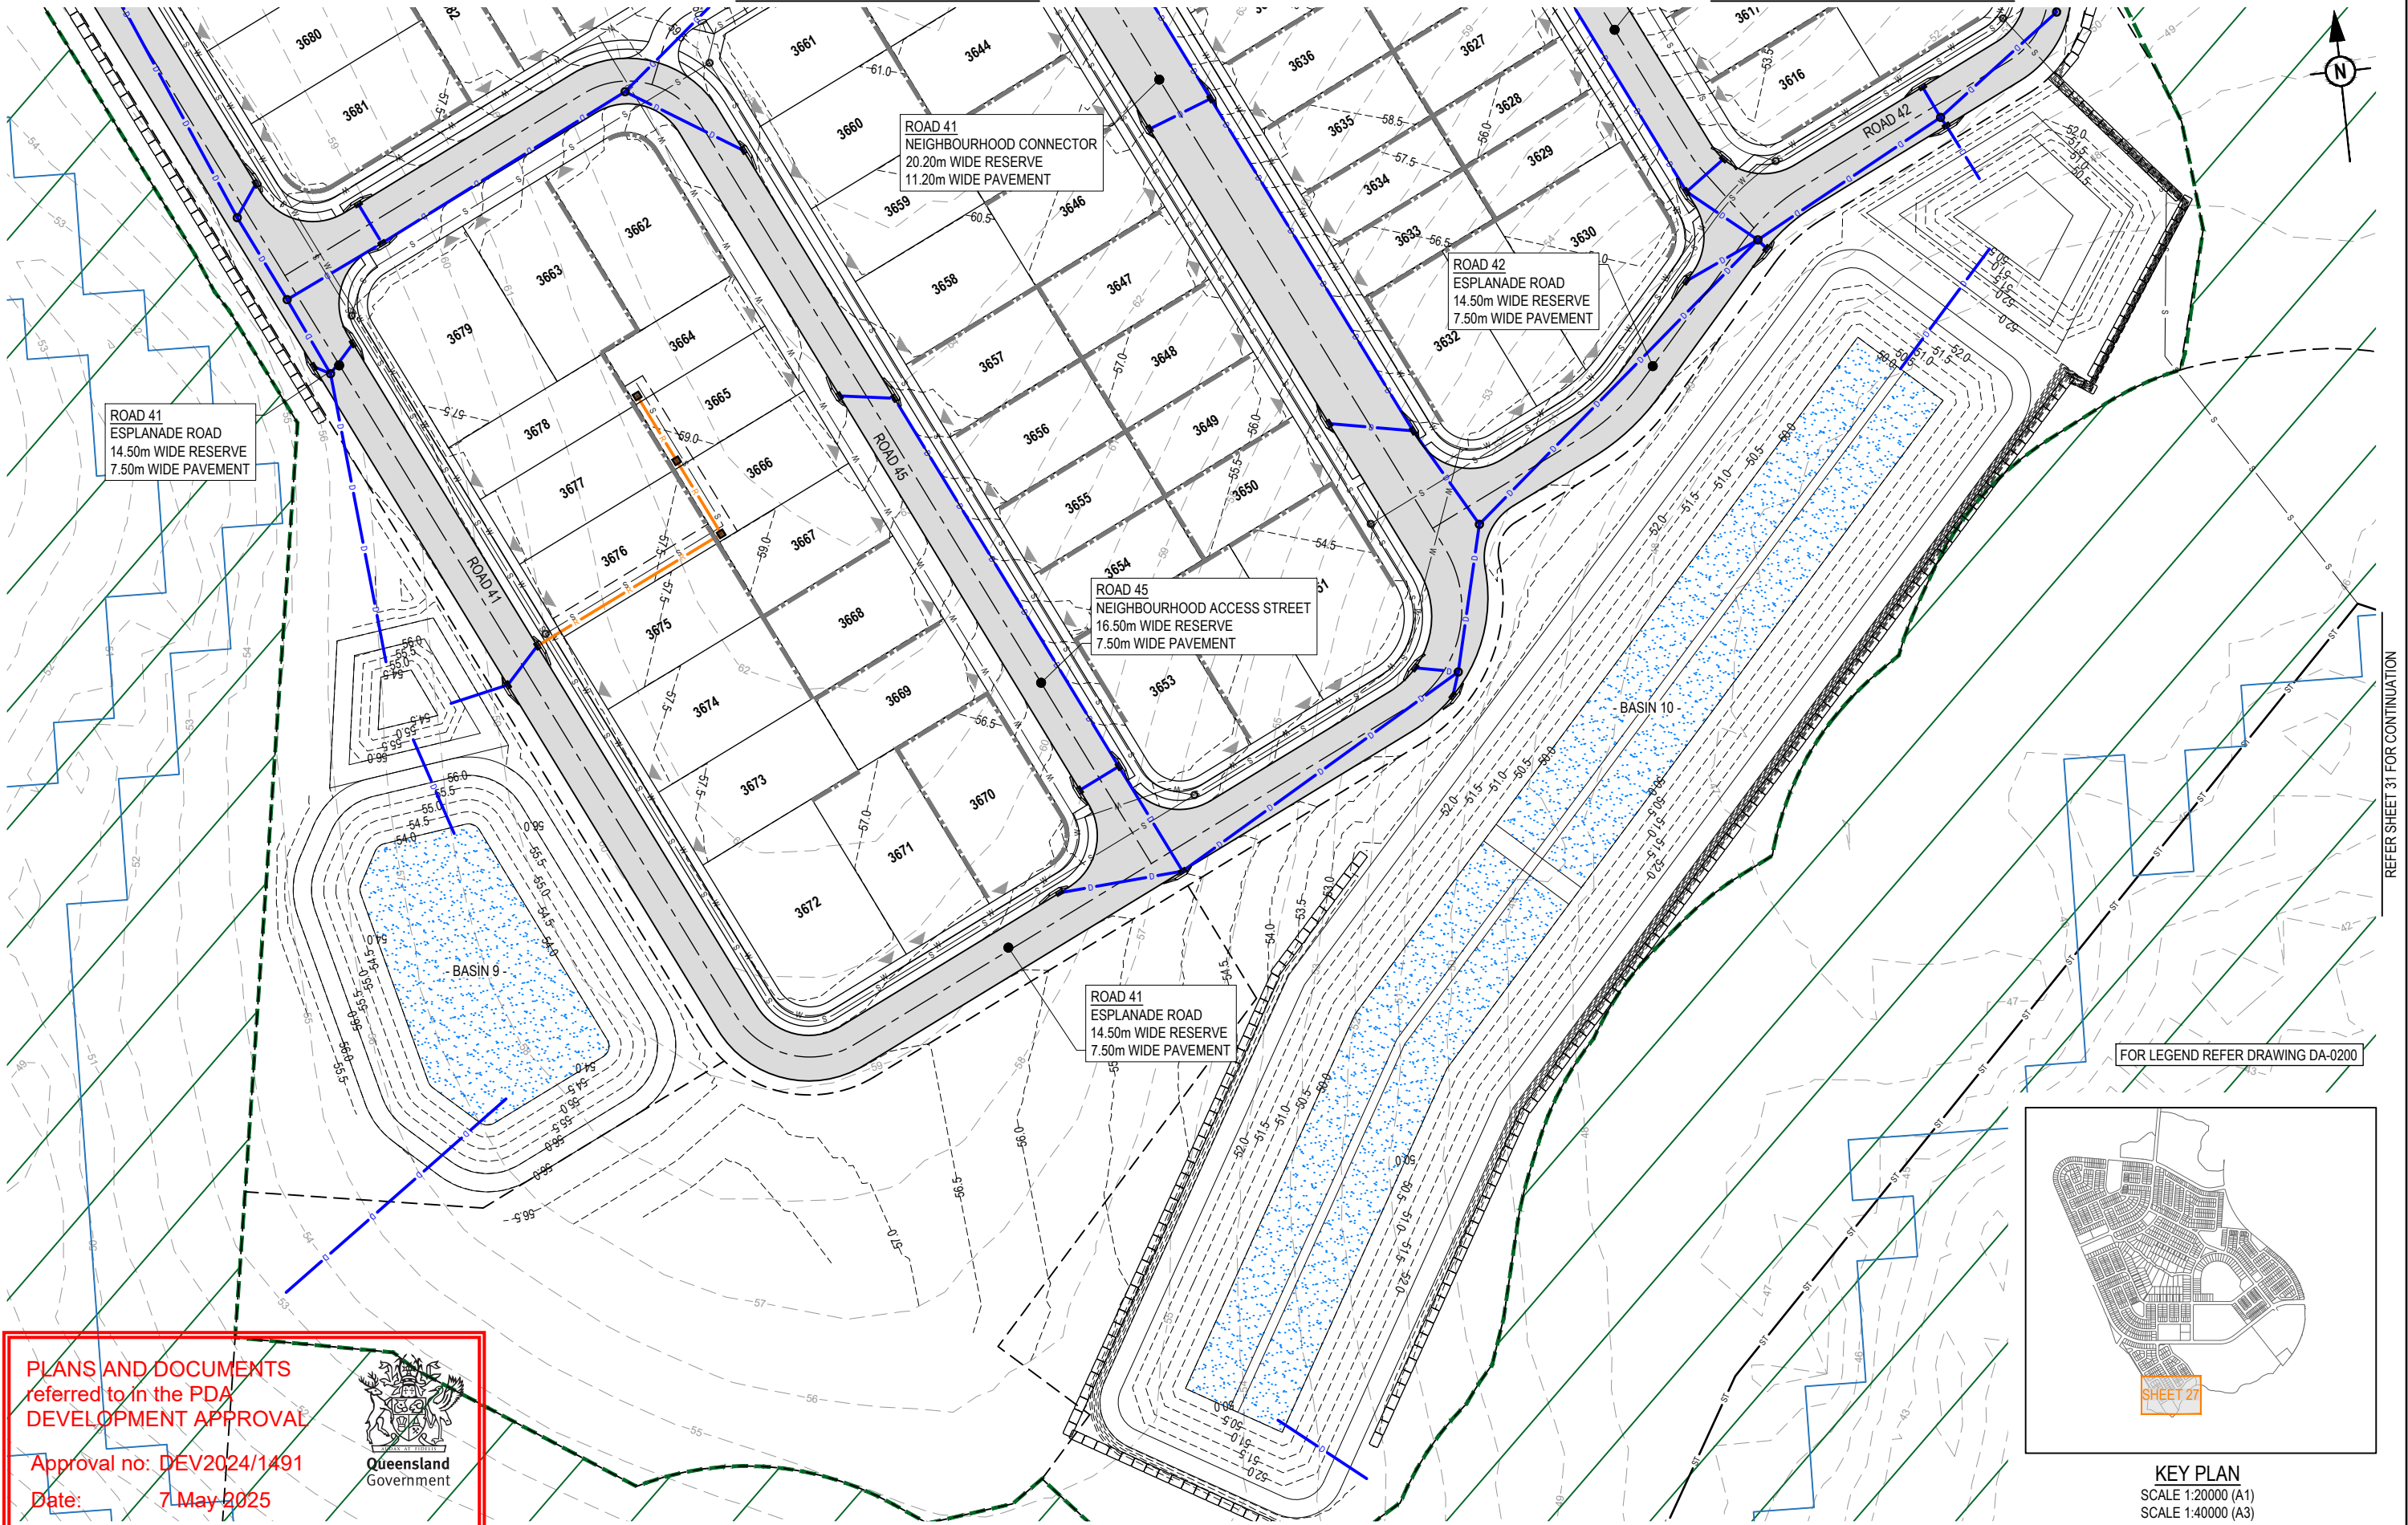


PLANS AND DOCUMENTS
referred to in the PDA
DEVELOPMENT APPROVAL

Approval no: DEV2024/1491
Date: 7 May 2025

PLOT: 14 Feb 2025 12:43 PM LOCATION: H:\2020-2021 Flagstone - Context Area 3\Design\Area 3\DA-0200-RWD.dwg

REV	DATE	DESIGN	DRAWN	REVISION DETAILS
A	18.03.24	TR	JR	ORIGINAL ISSUE
B	03.09.24	TR	JR	RFI RESPONSE
C	13.02.25	TR	JR	RFI RESPONSE



FOR DEVELOPMENT APPLICATION NOT FOR CONSTRUCTION
DESIGN APPROVED DANIEL COLLINS RPEQ 18631
FOR AND ON BEHALF OF COLLIER'S INTERNATIONAL ENGINEERING & DESIGN PTY LTD

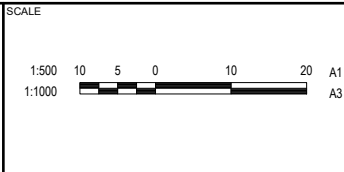

CLIENT PEET FLAGSTONE CITY Pty. Ltd.
ASSOCIATED CONSULTANT VERIS (07) 3666 4700

PROJECT NAME CONTEXT AREA 3
NEW BEITH ROAD FLAGSTONE

DRAWING TITLE CONCEPT ROADWORKS AND DRAINAGE LAYOUT PLAN SHEET 27 OF 31
PROJECT No. 20-0211
DRAWING No. DA-0226
REVISION C

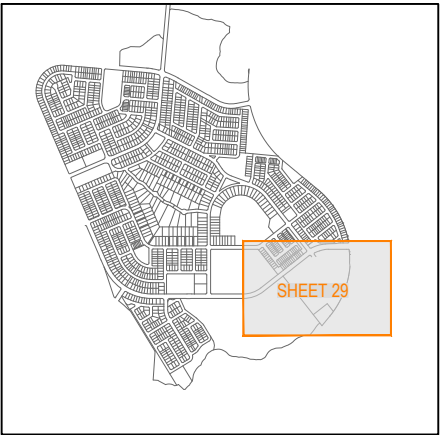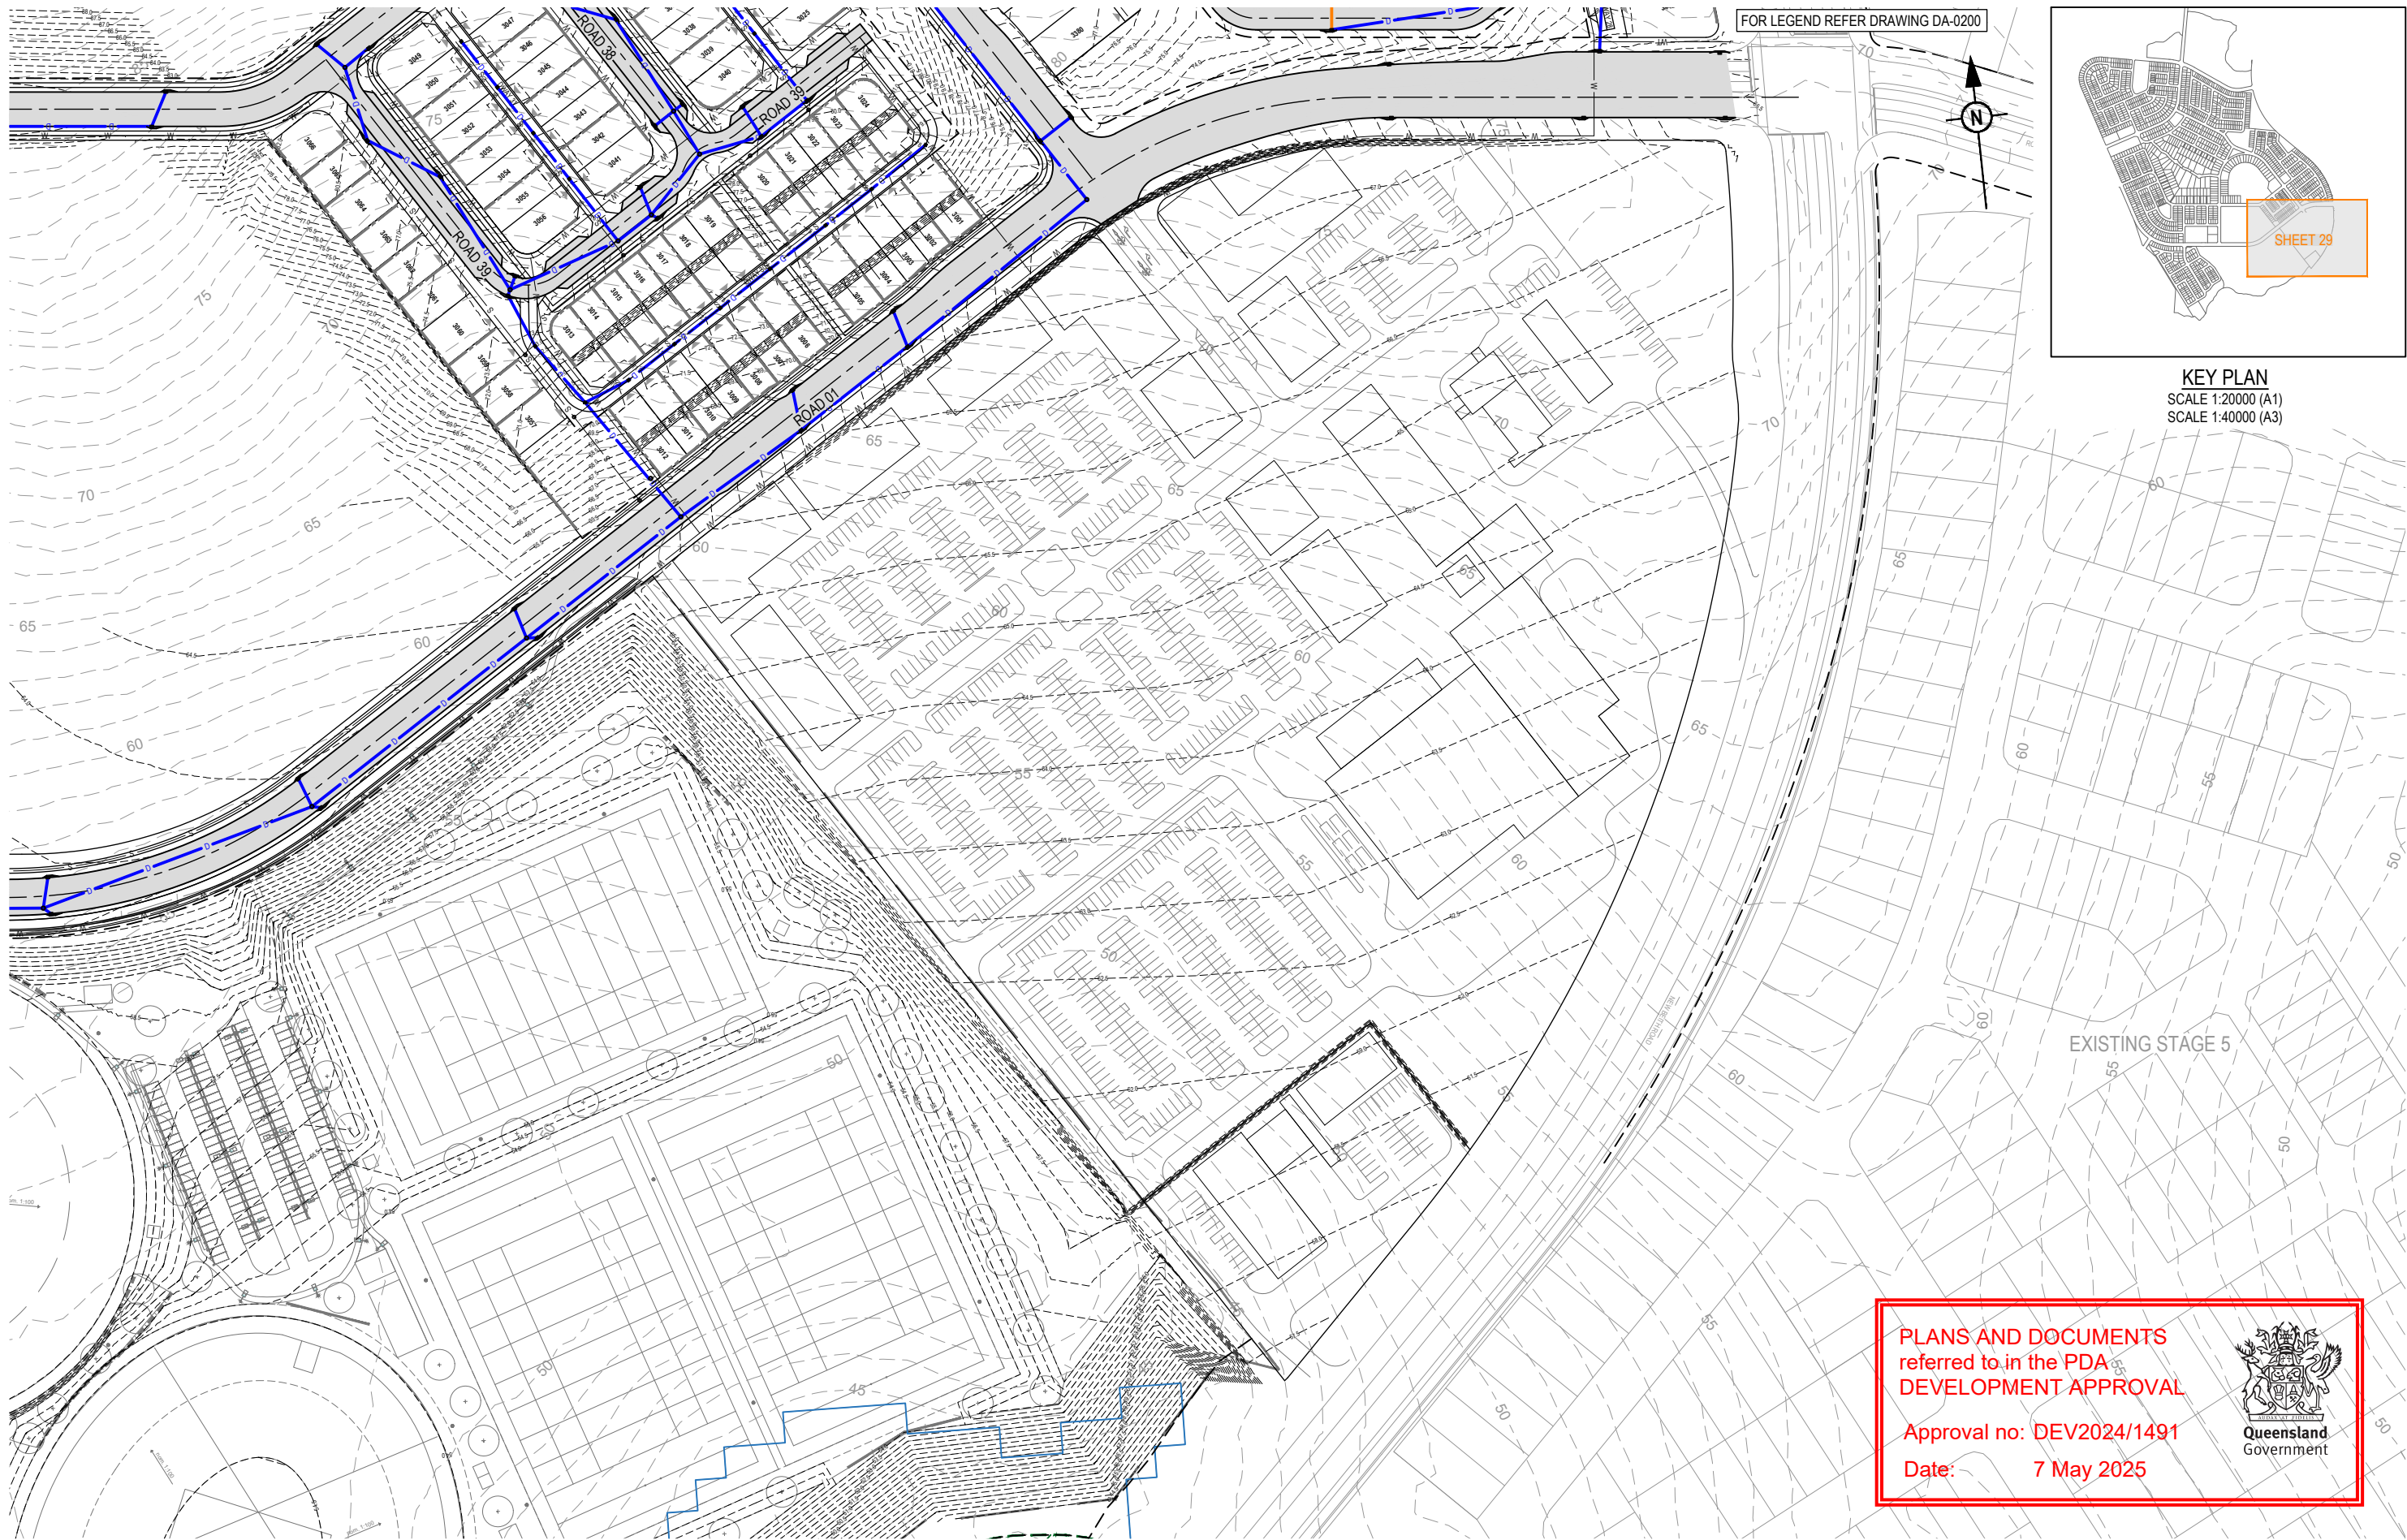

KEY PLAN
SCALE 1:20000 (A1)
SCALE 1:40000 (A3)

EXISTING STAGE 5

PLANS AND DOCUMENTS
referred to in the PDA
DEVELOPMENT APPROVAL

Approval no: DEV2024/1491

Date: 7 May 2025



REV	DATE	DESIGN	DRAWN	REVISION DETAILS
A	18.03.24	TR	JR	ORIGINAL ISSUE
B	03.09.24	TR	JR	RFI RESPONSE
C	13.02.25	TR	JR	RFI RESPONSE

DRAWN	STATUS
	FOR DEVELOPMENT APPLICATION NOT FOR CONSTRUCTION
DESIGN	APPROVED DANIEL COLLINS RPEQ 18631
	FOR AND ON BEHALF OF COLLIER'S INTERNATIONAL ENGINEERING & DESIGN PTY LTD





SCALE
1:1000 10 0 10 20 30 40 50 A1 1:2000

CLIENT
PEET FLAGSTONE CITY Pty. Ltd.
ASSOCIATED CONSULTANT
VERIS (07) 3666 4700

PROJECT NAME
CONTEXT AREA 3
NEW BEITH ROAD FLAGSTONE

DRAWING TITLE		
CONCEPT ROADWORKS AND DRAINAGE LAYOUT PLAN SHEET 29 OF 31		
PROJECT No.	DRAWING No.	REVISION
20-0211	DA-0228	C

PLOT: 14 Feb 2025 12:43 PM LOCATION: H:\2020-2021 Flagstone - Context Area 3\DesignArea\DA\0201-DA-0200-RWD.dwg

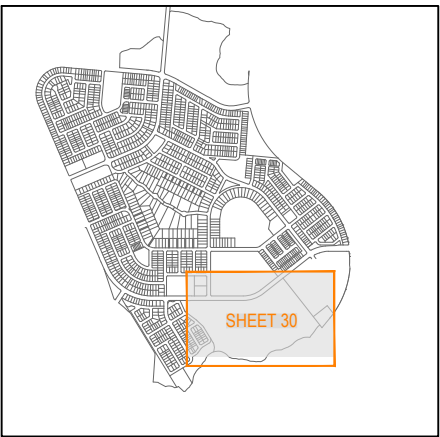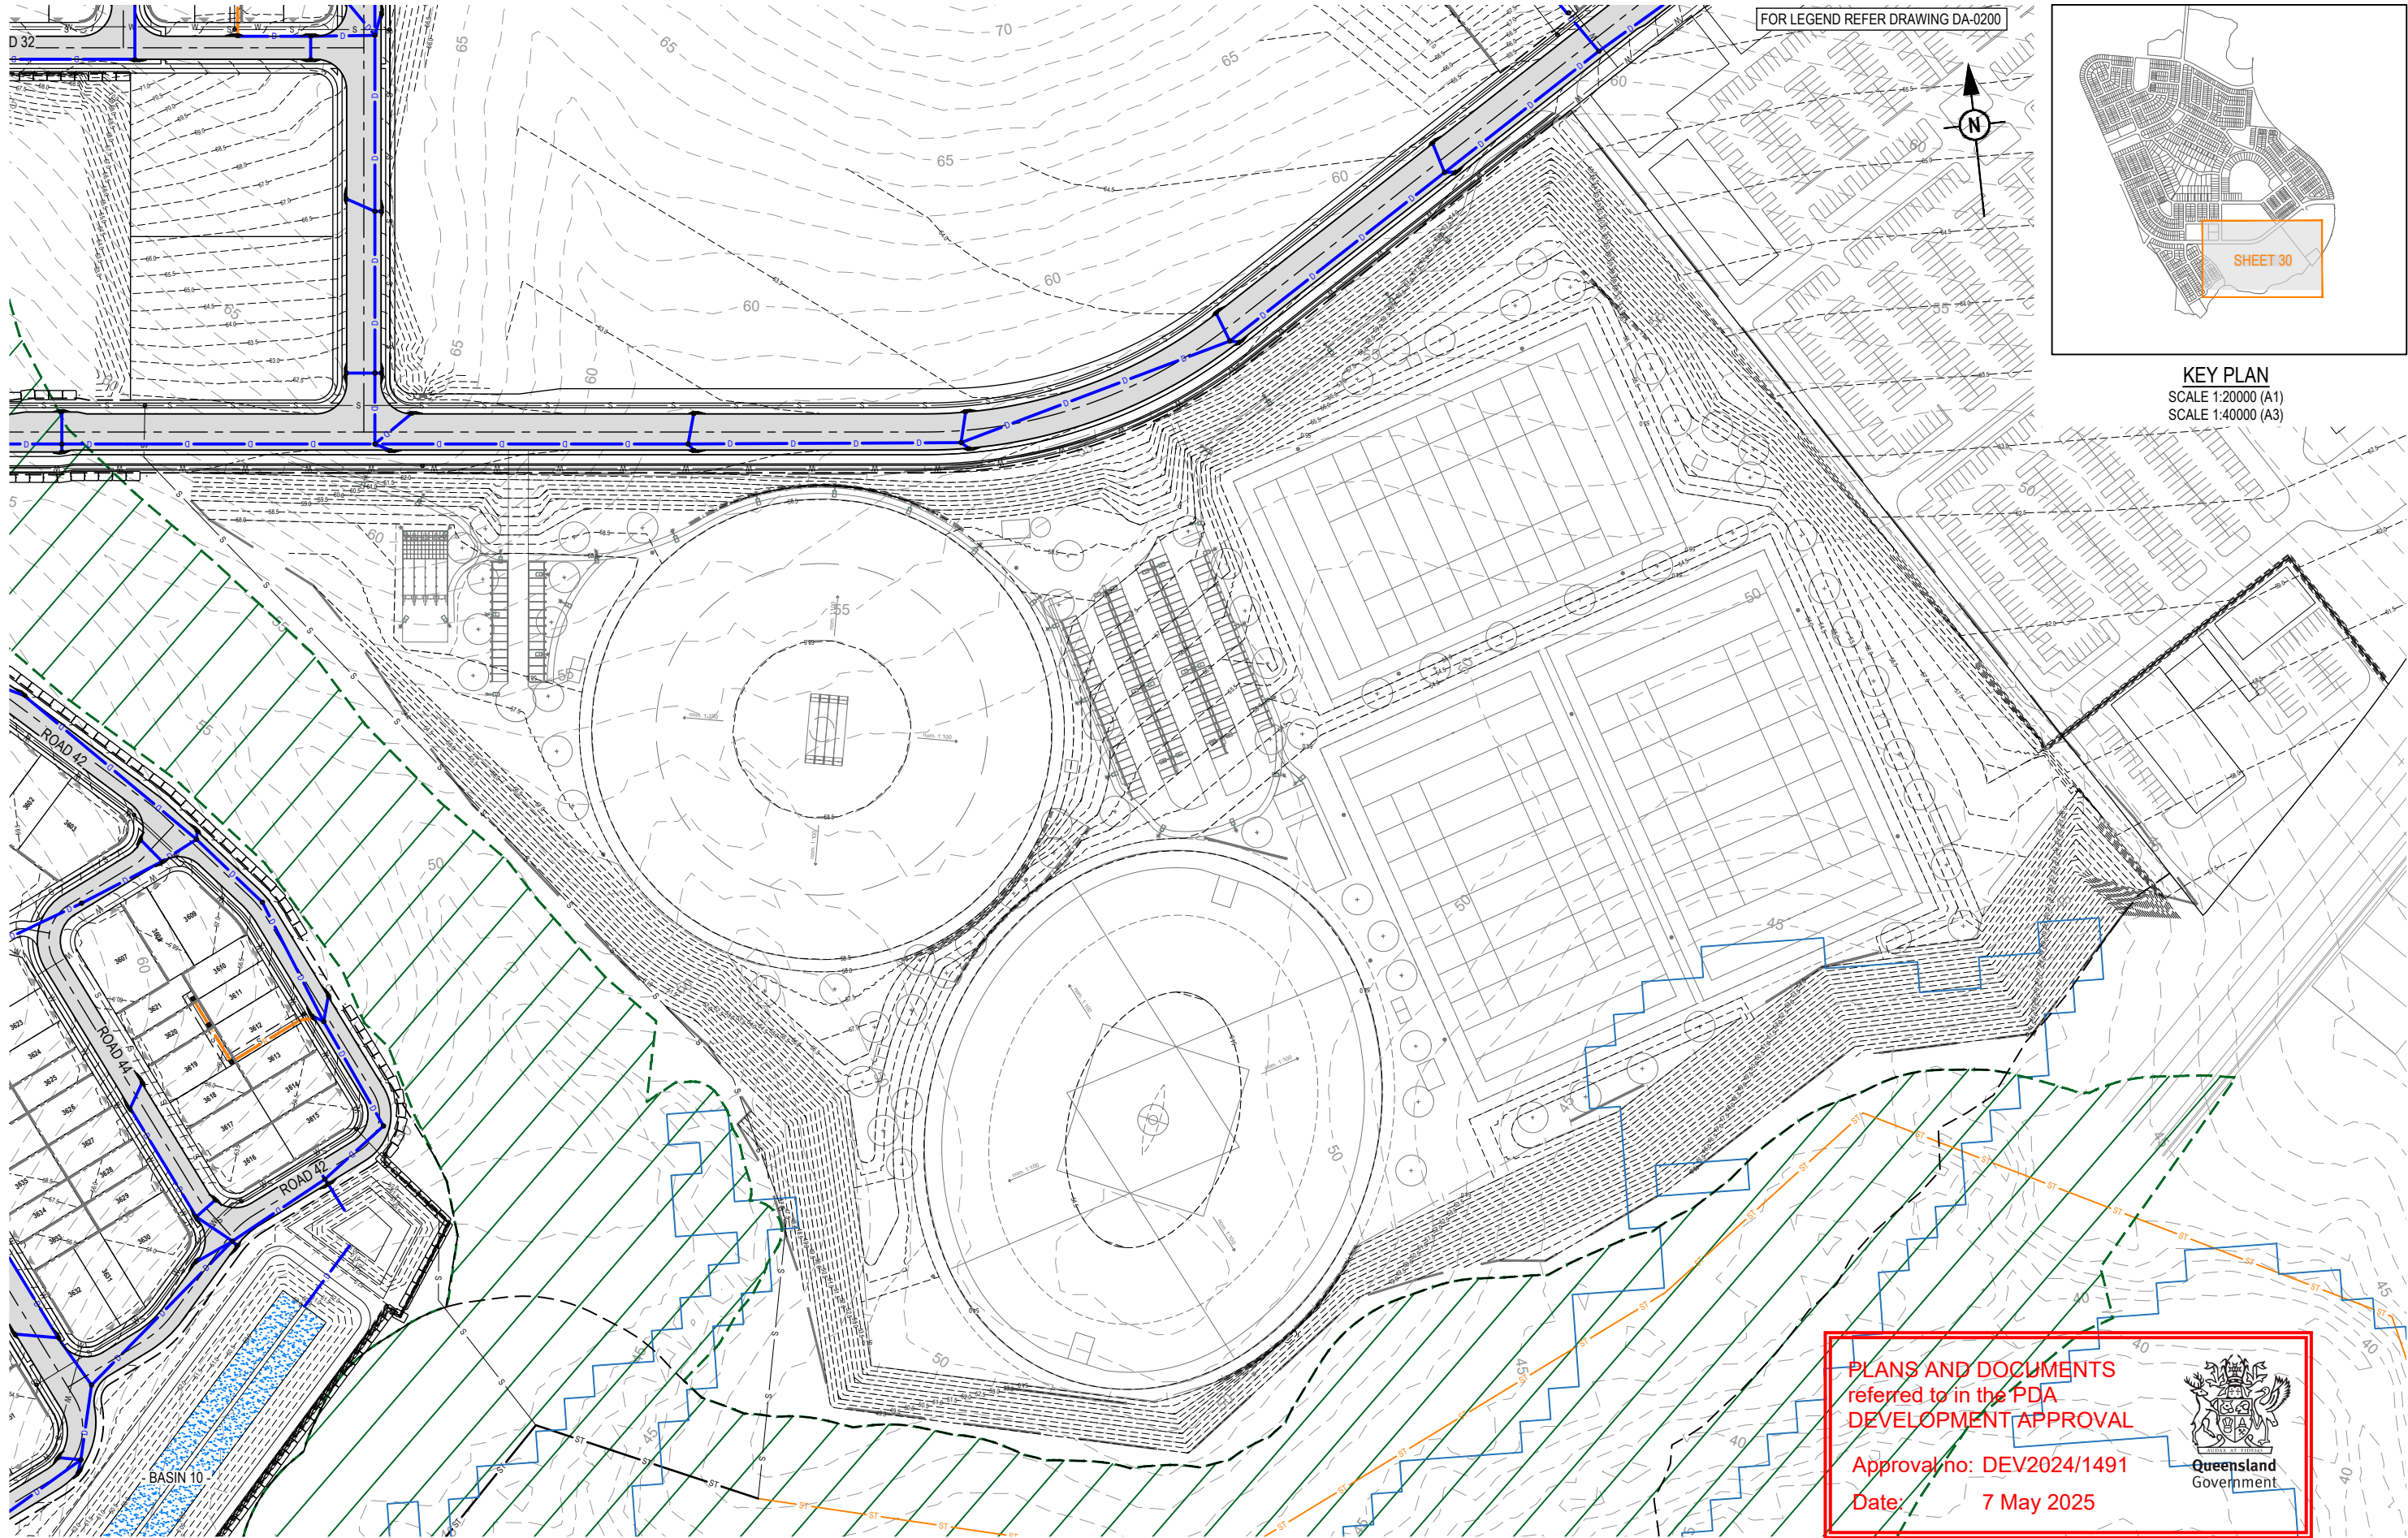

KEY PLAN
SCALE 1:20000 (A1)
SCALE 1:40000 (A3)

PLANS AND DOCUMENTS
referred to in the PDA
DEVELOPMENT APPROVAL
Approval no: DEV2024/1491
Date: 7 May 2025



PLOT: 14 Feb 2025 12:43 PM LOCATION: H:\2020-2021 Flagstone - Context Area 3\Design Area\DA-0200-01-DA-0200-RWD.dwg

REV	DATE	DESIGN	DRAWN	REVISION DETAILS
A	18.03.24	TR	JR	ORIGINAL ISSUE
B	03.09.24	TR	JR	RFI RESPONSE
C	13.02.25	TR	JR	RFI RESPONSE

DRAWN	STATUS
	FOR DEVELOPMENT APPLICATION NOT FOR CONSTRUCTION
DESIGN	APPROVED DANIEL COLLINS RPEQ 18631
	FOR AND ON BEHALF OF COLLIER'S INTERNATIONAL ENGINEERING & DESIGN PTY LTD




SCALE
1:1000 10 0 10 20 30 40 50 A1 1:2000

CLIENT
PEET FLAGSTONE CITY Pty. Ltd.
ASSOCIATED CONSULTANT
VERIS (07) 3666 4700


PROJECT NAME
CONTEXT AREA 3
NEW BEITH ROAD FLAGSTONE

DRAWING TITLE		
CONCEPT ROADWORKS AND DRAINAGE LAYOUT PLAN SHEET 30 OF 31		
PROJECT No.	DRAWING No.	REVISION
20-0211	DA-0229	C

 

LEGEND:

- TRUNK COLLECTOR ROAD - 23.70m
- NEIGHBOURHOOD CONNECTOR - 20.20m
- NEIGHBOURHOOD ACCESS STREET - 16.50m
- NEIGHBOURHOOD ACCESS STREET - 14.50m
- NEIGHBOURHOOD LANEWAY - 6.50m
- DRIVEWAY RESERVE - 15.00m
- DRIVEWAY RESERVE - 12.00m

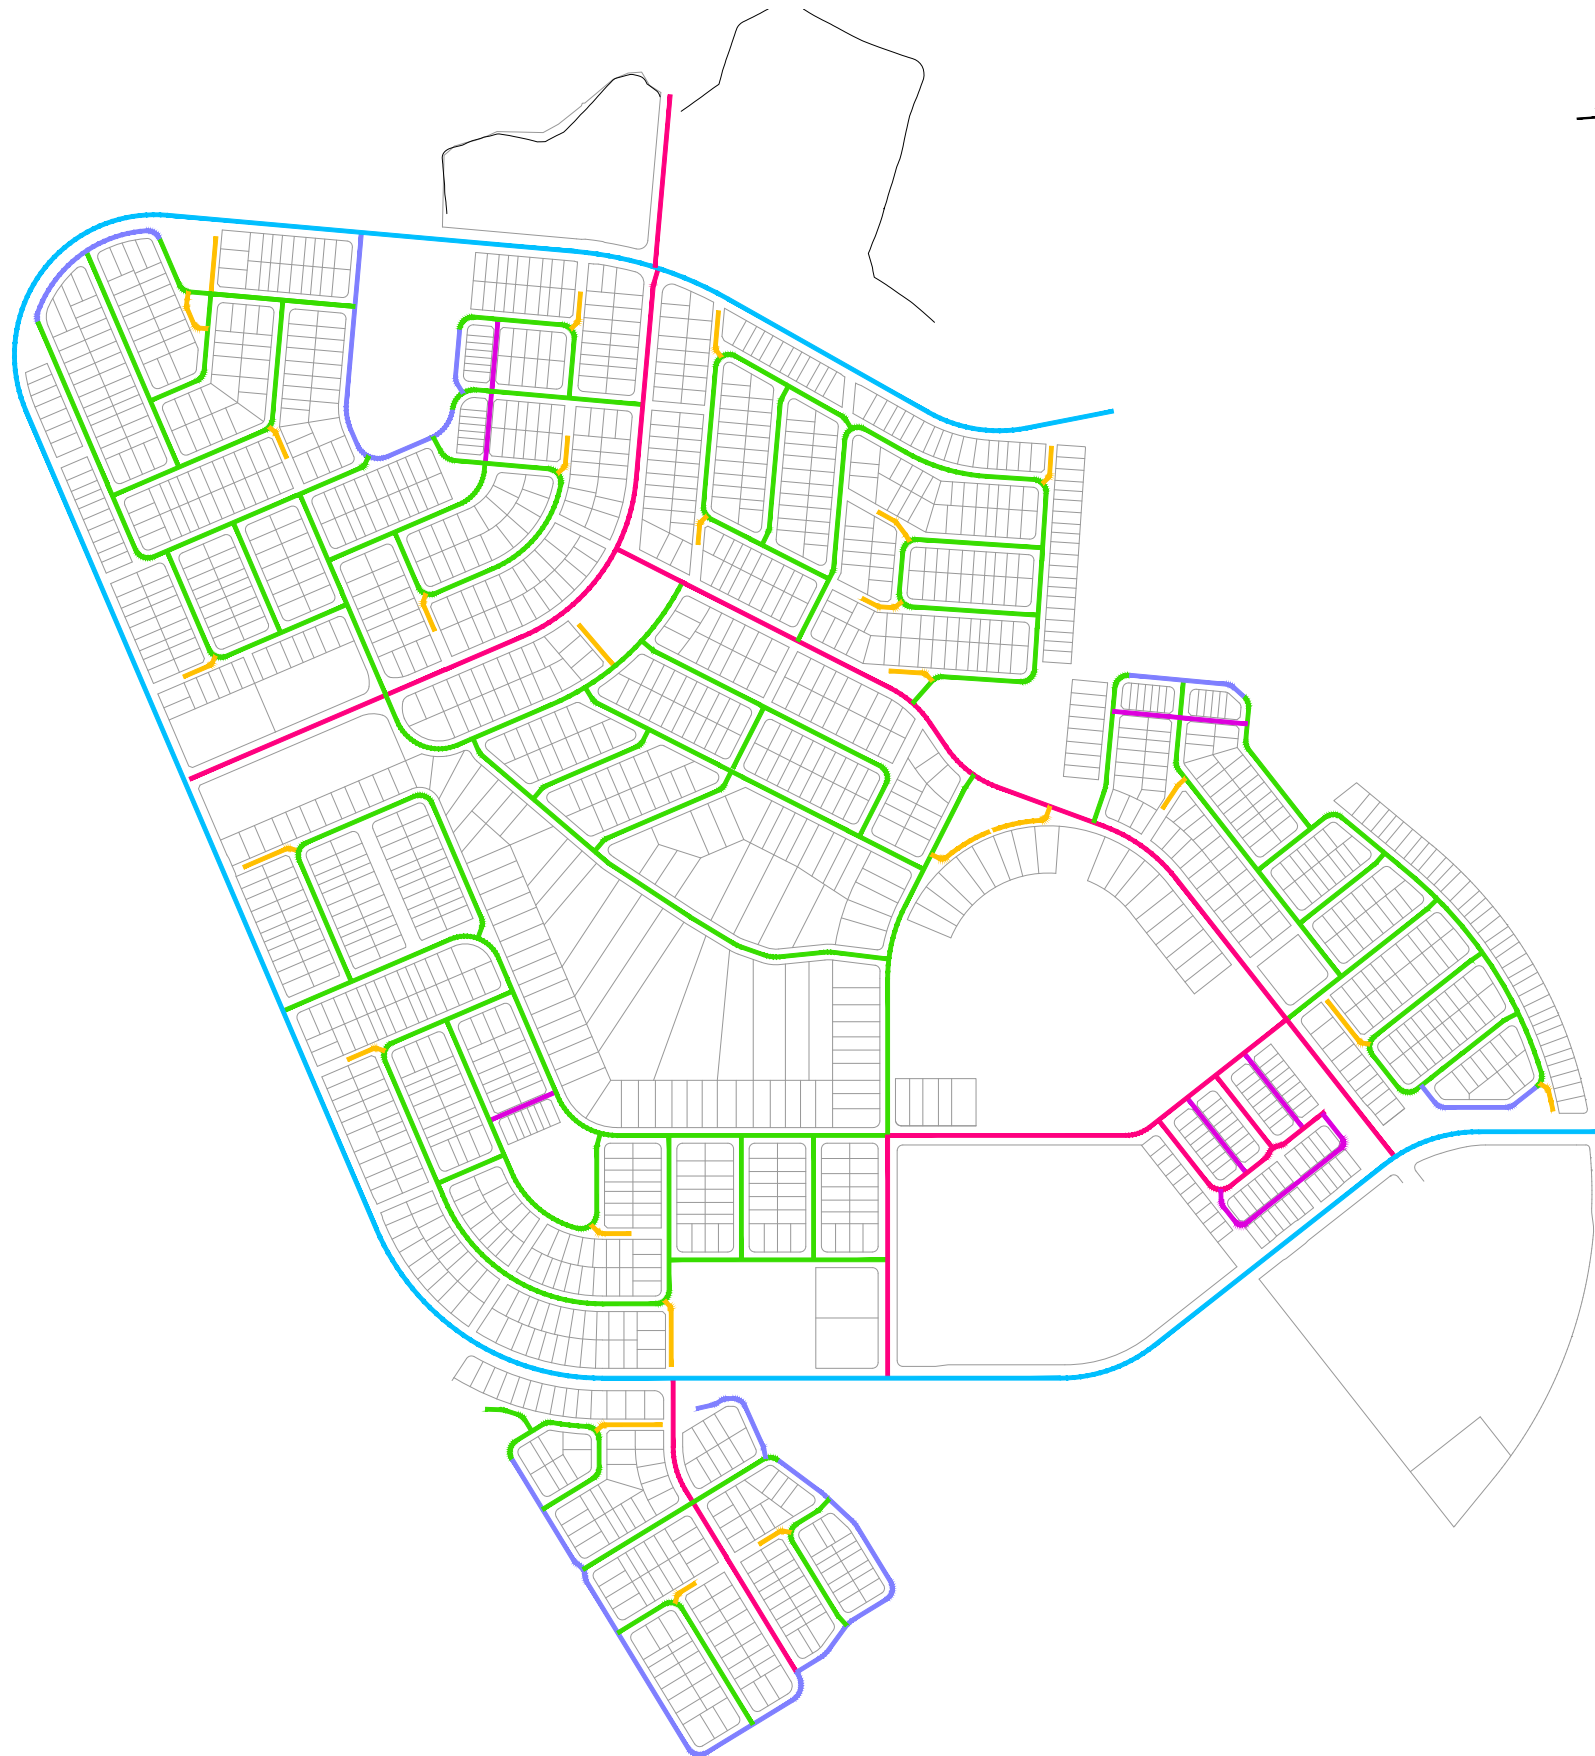


PLANS AND DOCUMENTS
referred to in the PDA
DEVELOPMENT APPROVAL

Approval no: DEV2024/1491

Date: 7 May 2025



PLOT - 14 Feb 2025 12:43 PM LOCATION - H:\2020-2021 Flagstone - Context Area 3\Design\Area 3\Design\Area 3\DA-0250-ROAD LAYOUT.dwg

 REV	DATE	DESIGN	DRAWN	REVISION DETAILS		DRAWN	STATUS			SCALE 1:4000 40 0 40 80 120 160 200 A1 1:8000  A3	CLIENT	PROJECT NAME	DRAWING TITLE			
A	18.03.24	TR	JR	ORIGINAL ISSUE			FOR DEVELOPMENT APPLICATION NOT FOR CONSTRUCTION				PEET FLAGSTONE CITY Pty. Ltd.	CONTEXT AREA 3	CONCEPT ROAD TYPES LAYOUT			
B	03.09.24	TR	JR	RFI RESPONSE												
C	13.02.25	TR	JR	RFI RESPONSE												
						DESIGN	APPROVED									
							DANIEL COLLINS RPEQ 18631									
FOR AND ON BEHALF OF COLLIER'S INTERNATIONAL ENGINEERING & DESIGN PTY LTD																





Queensland
Government


REV	DATE	DESIGN	DRAWN	REVISION DETAILS		DRAWN	STATUS		SCALE	CLIENT	PROJECT NAME	DRAWING TITLE		
A	18.03.24	TR	JR	ORIGINAL ISSUE			FOR DEVELOPMENT APPLICATION NOT FOR CONSTRUCTION		1:4000 40 0 40 80 120 160 200 A1	PEET FLAGSTONE CITY Pty. Ltd.	CONTEXT AREA 3	CONCEPT MAJOR ROADS LAYOUT PLAN		
B	03.09.24	TR	JR	RFI RESPONSE										
C	13.02.25	TR	JR	RFI RESPONSE										
						DESIGN	APPROVED DANIEL COLLINS RPEQ 18631	1:8000  A3	ASSOCIATED CONSULTANT VERIS (07) 3666 4700	NEW BEITH ROAD FLAGSTONE	PROJECT No. 20-0211	DRAWING No. DA-0300	REVISION C	
						FOR AND ON BEHALF OF COLLIER'S INTERNATIONAL ENGINEERING & DESIGN PTY LTD								

PLANS AND DOCUMENTS
referred to in the PDA
DEVELOPMENT APPROVAL

Approval no: DEV2024/1491
Date: 7 May 2025



PLOT: 14 Feb 2025 12:44 PM LOCATION: H:\2020-2021 Flagstone - Context Area 3\DesignArea\DA\2021-DA-030-ROAD\LONGS.dwg

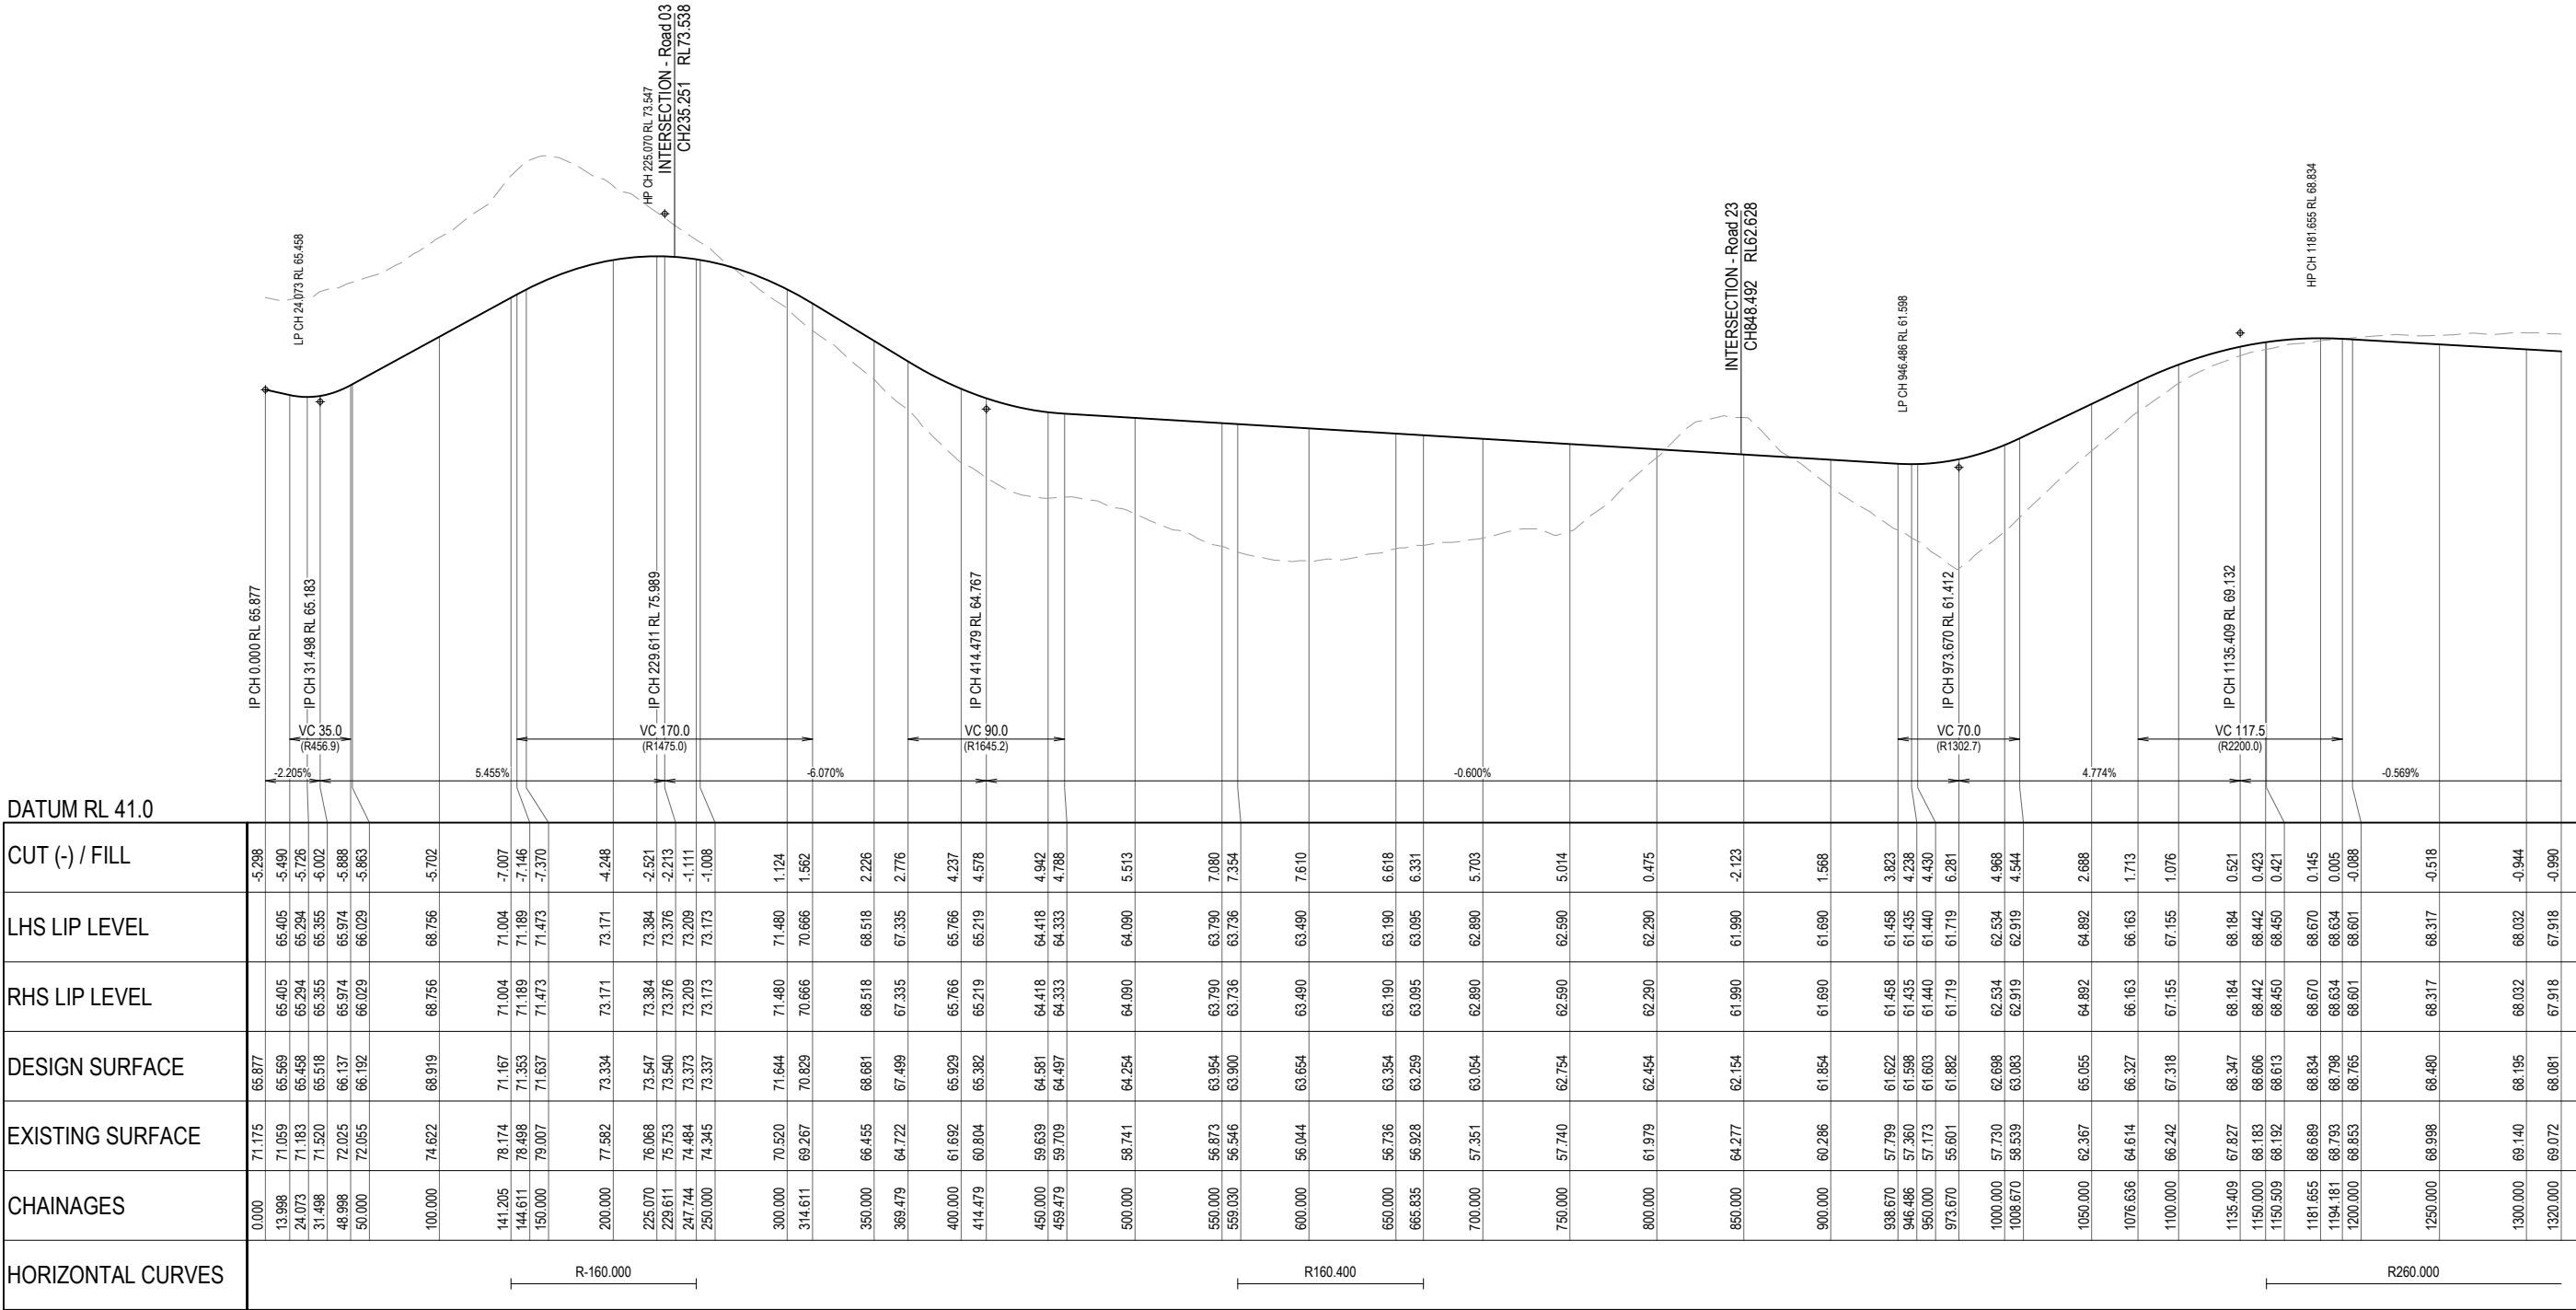


Road 01

<table><tr><th>REV</th><th>DATE</th><th>DESIGN</th><th>DRAWN</th><th>REVISION DETAILS</th></tr><tr><td>A</td><td>18.03.24</td><td>TR</td><td>JR</td><td>ORIGINAL ISSUE</td></tr><tr><td>B</td><td>03.09.24</td><td>TR</td><td>JR</td><td>RFI RESPONSE</td></tr><tr><td>C</td><td>13.02.25</td><td>TR</td><td>JR</td><td>RFI RESPONSE</td></tr><tr><td> </td><td> </td><td> </td><td> </td><td> </td></tr><tr><td> </td><td> </td><td> </td><td> </td><td> </td></tr><tr><td> </td><td> </td><td> </td><td> </td><td> </td></tr><tr><td> </td><td> </td><td> </td><td> </td><td> </td></tr><tr><td> </td><td> </td><td> </td><td> </td><td> </td></tr><tr><td> </td><td> </td><td> </td><td> </td><td> </td></tr><tr><td> </td><td> </td><td> </td><td> </td><td> </td></tr></table>	REV	DATE	DESIGN	DRAWN	REVISION DETAILS	A	18.03.24	TR	JR	ORIGINAL ISSUE	B	03.09.24	TR	JR	RFI RESPONSE	C	13.02.25	TR	JR	RFI RESPONSE																																				<table><tr><th>DRAWN</th><th>STATUS</th></tr><tr><td> </td><td>FOR DEVELOPMENT APPLICATION NOT FOR CONSTRUCTION</td></tr><tr><th>DESIGN</th><td>APPROVED DANIEL COLLINS RPEQ 18631</td></tr><tr><td> </td><td>FOR AND ON BEHALF OF COLLIERS INTERNATIONAL ENGINEERING & DESIGN PTY LTD</td></tr></table>	DRAWN	STATUS		FOR DEVELOPMENT APPLICATION NOT FOR CONSTRUCTION	DESIGN	APPROVED DANIEL COLLINS RPEQ 18631		FOR AND ON BEHALF OF COLLIERS INTERNATIONAL ENGINEERING & DESIGN PTY LTD		<table><tr><th>SCALE</th></tr><tr><td>1:2000 20 0 20 40 60 80 100 A1 1:4000 HORIZONTAL</td></tr><tr><td>1:200 2 0 2 4 6 8 10 A1 1:400 VERTICAL</td></tr></table>	SCALE	1:2000 20 0 20 40 60 80 100 A1 1:4000 HORIZONTAL	1:200 2 0 2 4 6 8 10 A1 1:400 VERTICAL	<table><tr><th>CLIENT</th></tr><tr><td>PEET FLAGSTONE CITY Pty. Ltd.</td></tr><tr><th>ASSOCIATED CONSULTANT</th></tr><tr><td>VERIS (07) 3666 4700</td></tr></table>	CLIENT	PEET FLAGSTONE CITY Pty. Ltd.	ASSOCIATED CONSULTANT	VERIS (07) 3666 4700	<table><tr><th>PROJECT NAME</th></tr><tr><td>CONTEXT AREA 3</td></tr><tr><td>NEW BEITH ROAD FLAGSTONE</td></tr></table>	PROJECT NAME	CONTEXT AREA 3	NEW BEITH ROAD FLAGSTONE	<table><tr><th>DRAWING TITLE</th></tr><tr><td>CONCEPT ROAD 1 LONGITUDINAL SECTION SHEET 1 OF 3</td></tr><tr><td>PROJECT No. 20-0211</td><td>DRAWING No. DA-0301</td><td>REVISION C</td></tr></table>	DRAWING TITLE	CONCEPT ROAD 1 LONGITUDINAL SECTION SHEET 1 OF 3	PROJECT No. 20-0211	DRAWING No. DA-0301	REVISION C
REV	DATE	DESIGN	DRAWN	REVISION DETAILS	
A	18.03.24	TR	JR	ORIGINAL ISSUE	
B	03.09.24	TR	JR	RFI RESPONSE	
C	13.02.25	TR	JR	RFI RESPONSE	
DRAWN	STATUS	
	FOR DEVELOPMENT APPLICATION NOT FOR CONSTRUCTION	
DESIGN	APPROVED DANIEL COLLINS RPEQ 18631	
	FOR AND ON BEHALF OF COLLIERS INTERNATIONAL ENGINEERING & DESIGN PTY LTD	
SCALE	
1:2000 20 0 20 40 60 80 100 A1 1:4000 HORIZONTAL	
1:200 2 0 2 4 6 8 10 A1 1:400 VERTICAL	
CLIENT	
PEET FLAGSTONE CITY Pty. Ltd.	
ASSOCIATED CONSULTANT	
VERIS (07) 3666 4700	
PROJECT NAME	
CONTEXT AREA 3	
NEW BEITH ROAD FLAGSTONE	
DRAWING TITLE	
CONCEPT ROAD 1 LONGITUDINAL SECTION SHEET 1 OF 3	
PROJECT No. 20-0211	DRAWING No. DA-0301	REVISION C	


PLANS AND DOCUMENTS
referred to in the PDA
DEVELOPMENT APPROVAL

Approval no: DEV2024/1491
Date: 7 May 2025

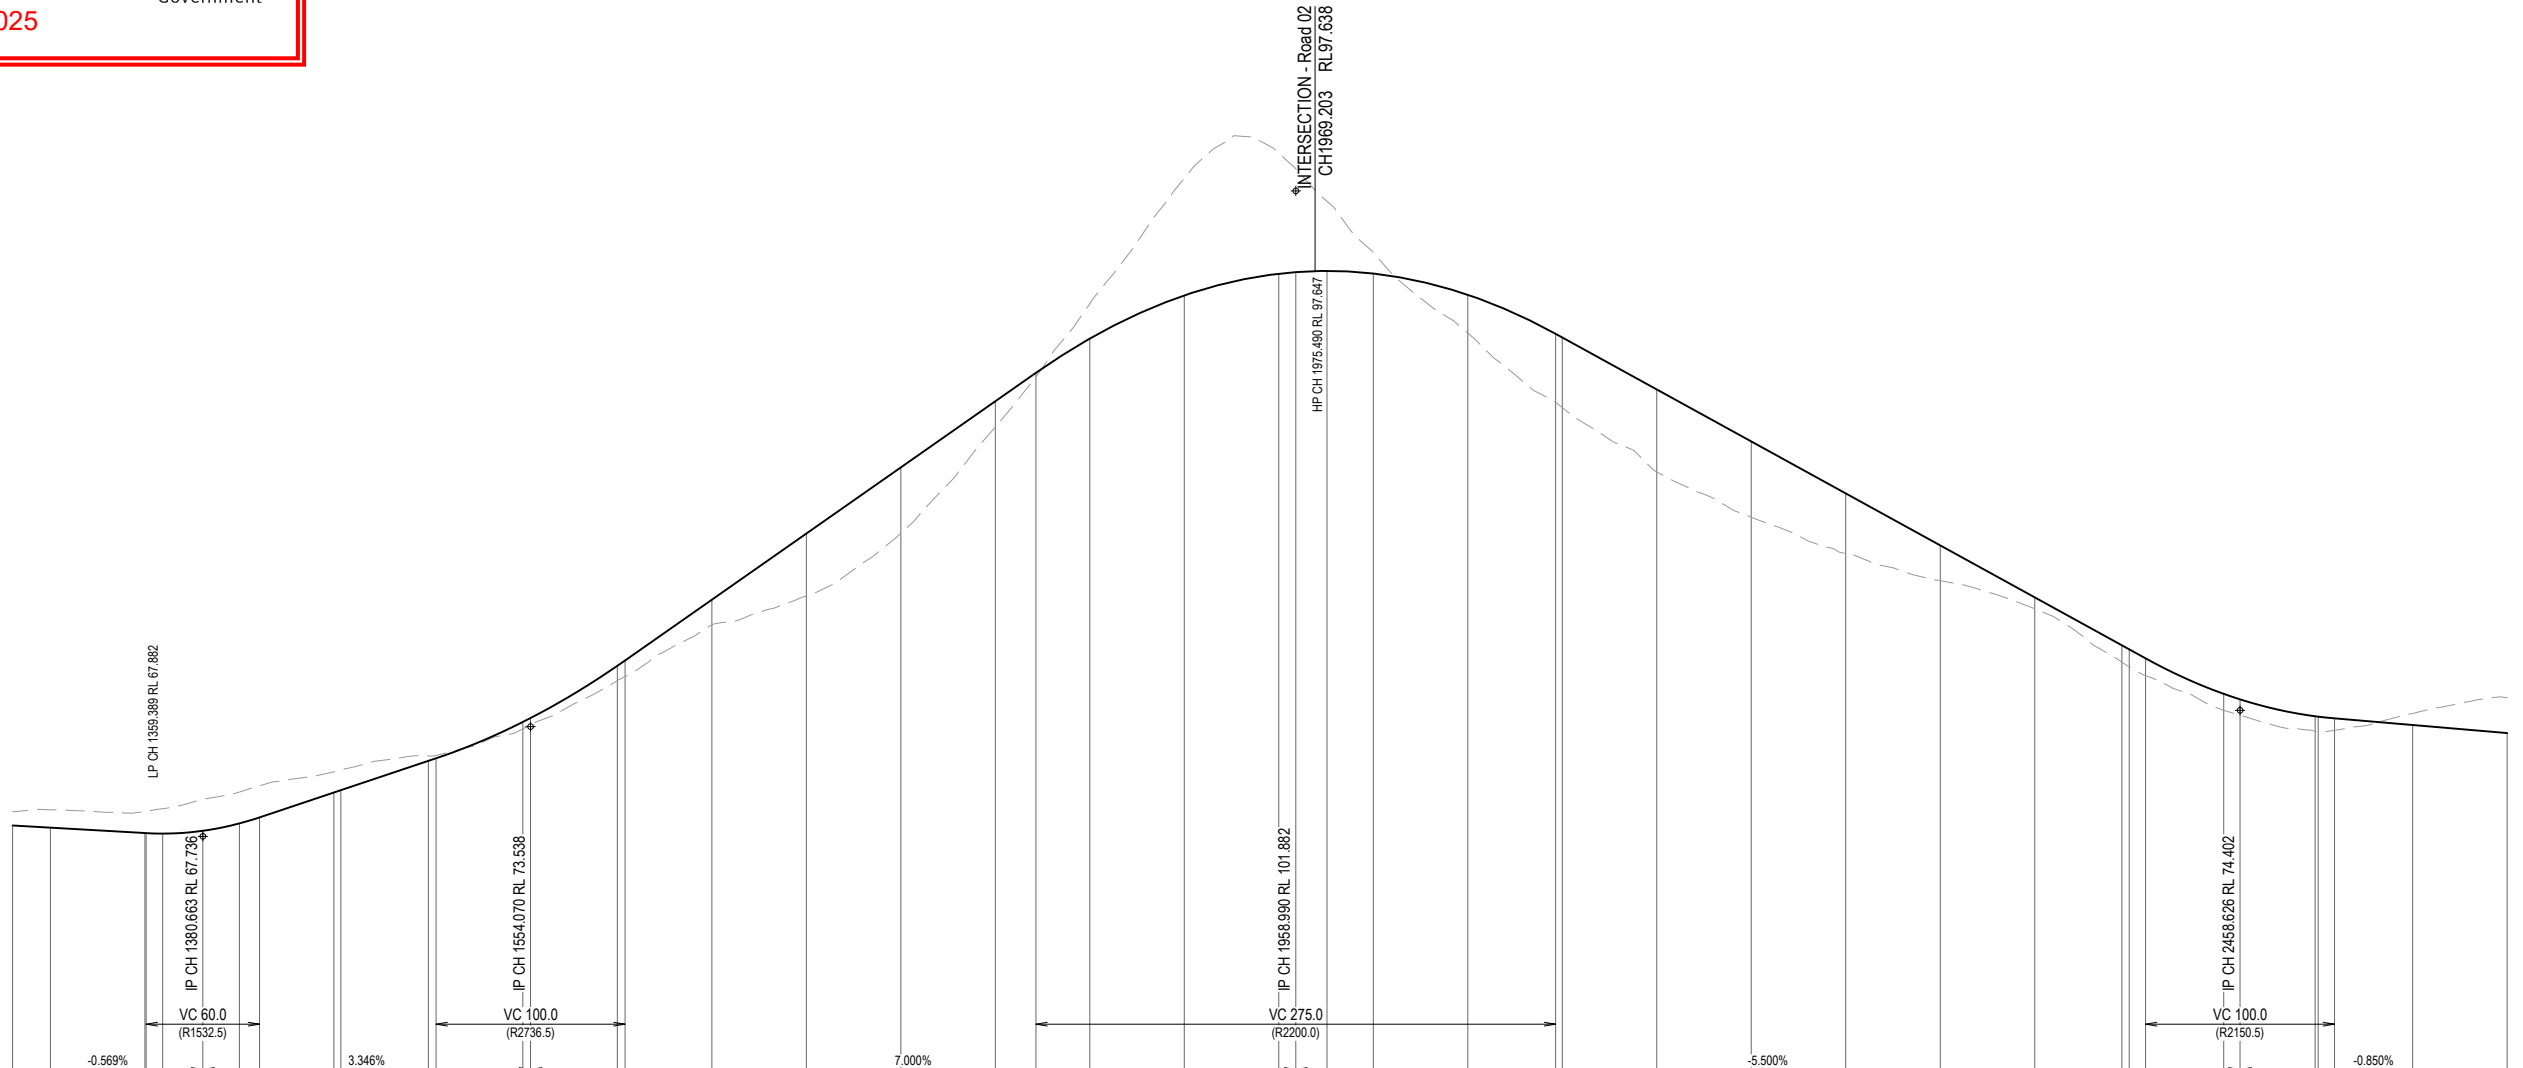

DATUM RL 53.0	
HORIZONTAL CURVES	CHAINAGES	EXISTING SURFACE	DESIGN SURFACE	RHS LIP LEVEL	LHS LIP LEVEL	CUT (-) / FILL	R260.000										R148.550										R148.550	
							1280.000	1300.000	1350.000	1350.663	1359.389	1380.663	1400.000	1410.663	1450.000	1453.692	1500.000	1504.070	1550.000	1554.070	1600.000	1604.070	1650.000	1700.000	1750.000	1800.000	1821.490	1850.000	1900.000	1950.000	1958.990	1975.490	2000.000	2050.000	2096.490	2100.000	2150.000	2200.000	2250.000	2300.000	2350.000	2396.105	2400.000	2408.626	2450.000	2458.626	2498.400	2500.000	2508.626	2550.000	2600.000	
		69.049	68.309	68.146	68.146	-0.740	

Road 01

 REV	DATE	DESIGN	DRAWN	REVISION DETAILS		DRAWN	STATUS			CLIENT PEET FLAGSTONE CITY Pty. Ltd.	PROJECT NAME CONTEXT AREA 3	DRAWING TITLE			
A	18.03.24	TR	JR	ORIGINAL ISSUE		FOR DEVELOPMENT APPLICATION NOT FOR CONSTRUCTION	CONCEPT ROAD 1 LONGITUDINAL SECTION SHEET 2 OF 3								
B	03.09.24	TR	JR	RFI RESPONSE											
C	13.02.25	TR	JR	RFI RESPONSE											
						DESIGN	APPROVED DANIEL COLLINS	RPEQ 18631				PROJECT No. 20-0211	DRAWING No. DA-0302	REVISION C	
								FOR AND ON BEHALF OF COLLIER'S INTERNATIONAL ENGINEERING & DESIGN PTY LTD.							


PLANS AND DOCUMENTS
referred to in the PDA
DEVELOPMENT APPROVAL


Approval no: DEV2024/1491

Date: 7 May 2025


Queensland
Government

Date: 7 May 2025

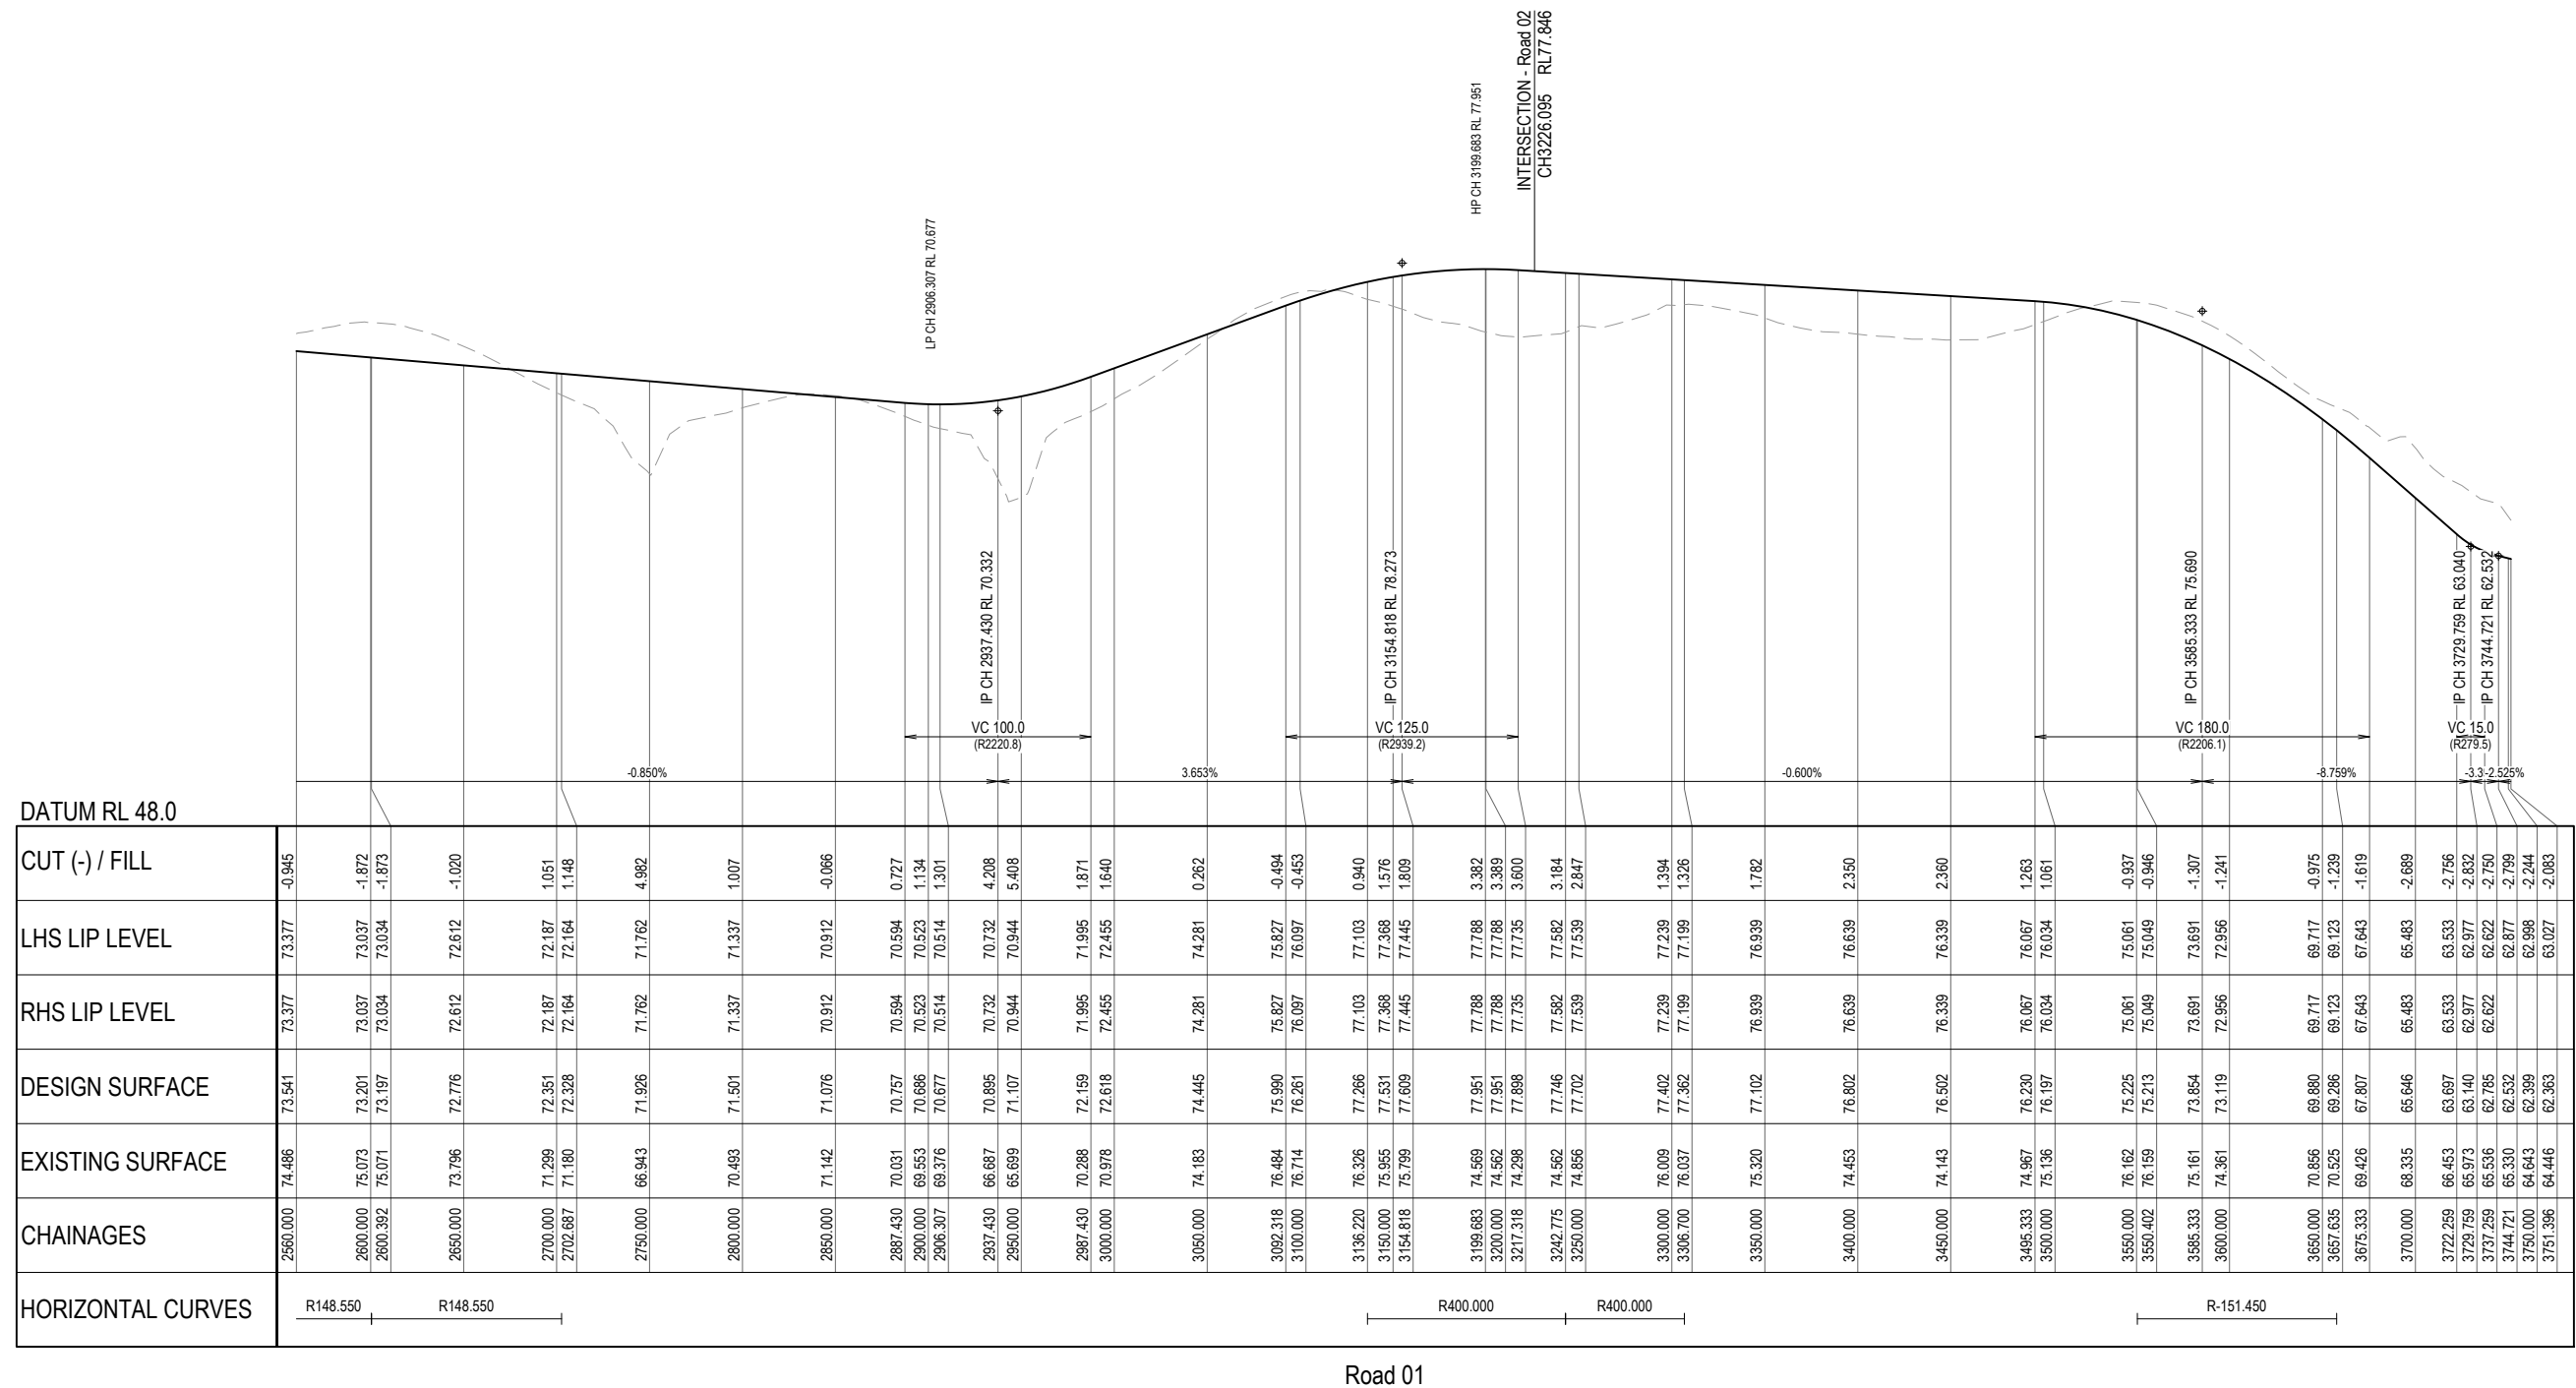

 
REV	DATE	DESIGN	DRAWN	REVISION DETAILS		DRAWN	STATUS		SCALE	CLIENT PEET FLAGSTONE CITY Pty. Ltd. ASSOCIATED CONSULTANT VERIS (07) 3666 4700	PROJECT NAME CONTEXT AREA 3 NEW BEITH ROAD FLAGSTONE	DRAWING TITLE		
A	18.03.24	TR	JR	ORIGINAL ISSUE			FOR DEVELOPMENT APPLICATION NOT FOR CONSTRUCTION		1:2000 20 0 20 40 60 80 100 A1 1:4000  A3 HORIZONTAL			PROJECT No. 20-0211 DRAWING No. DA-0303 REVISION C		
B	03.09.24	TR	JR	RFI RESPONSE										
C	13.02.25	TR	JR	RFI RESPONSE										

Approval no: DEV2024/1491
Date: 7 May 2025

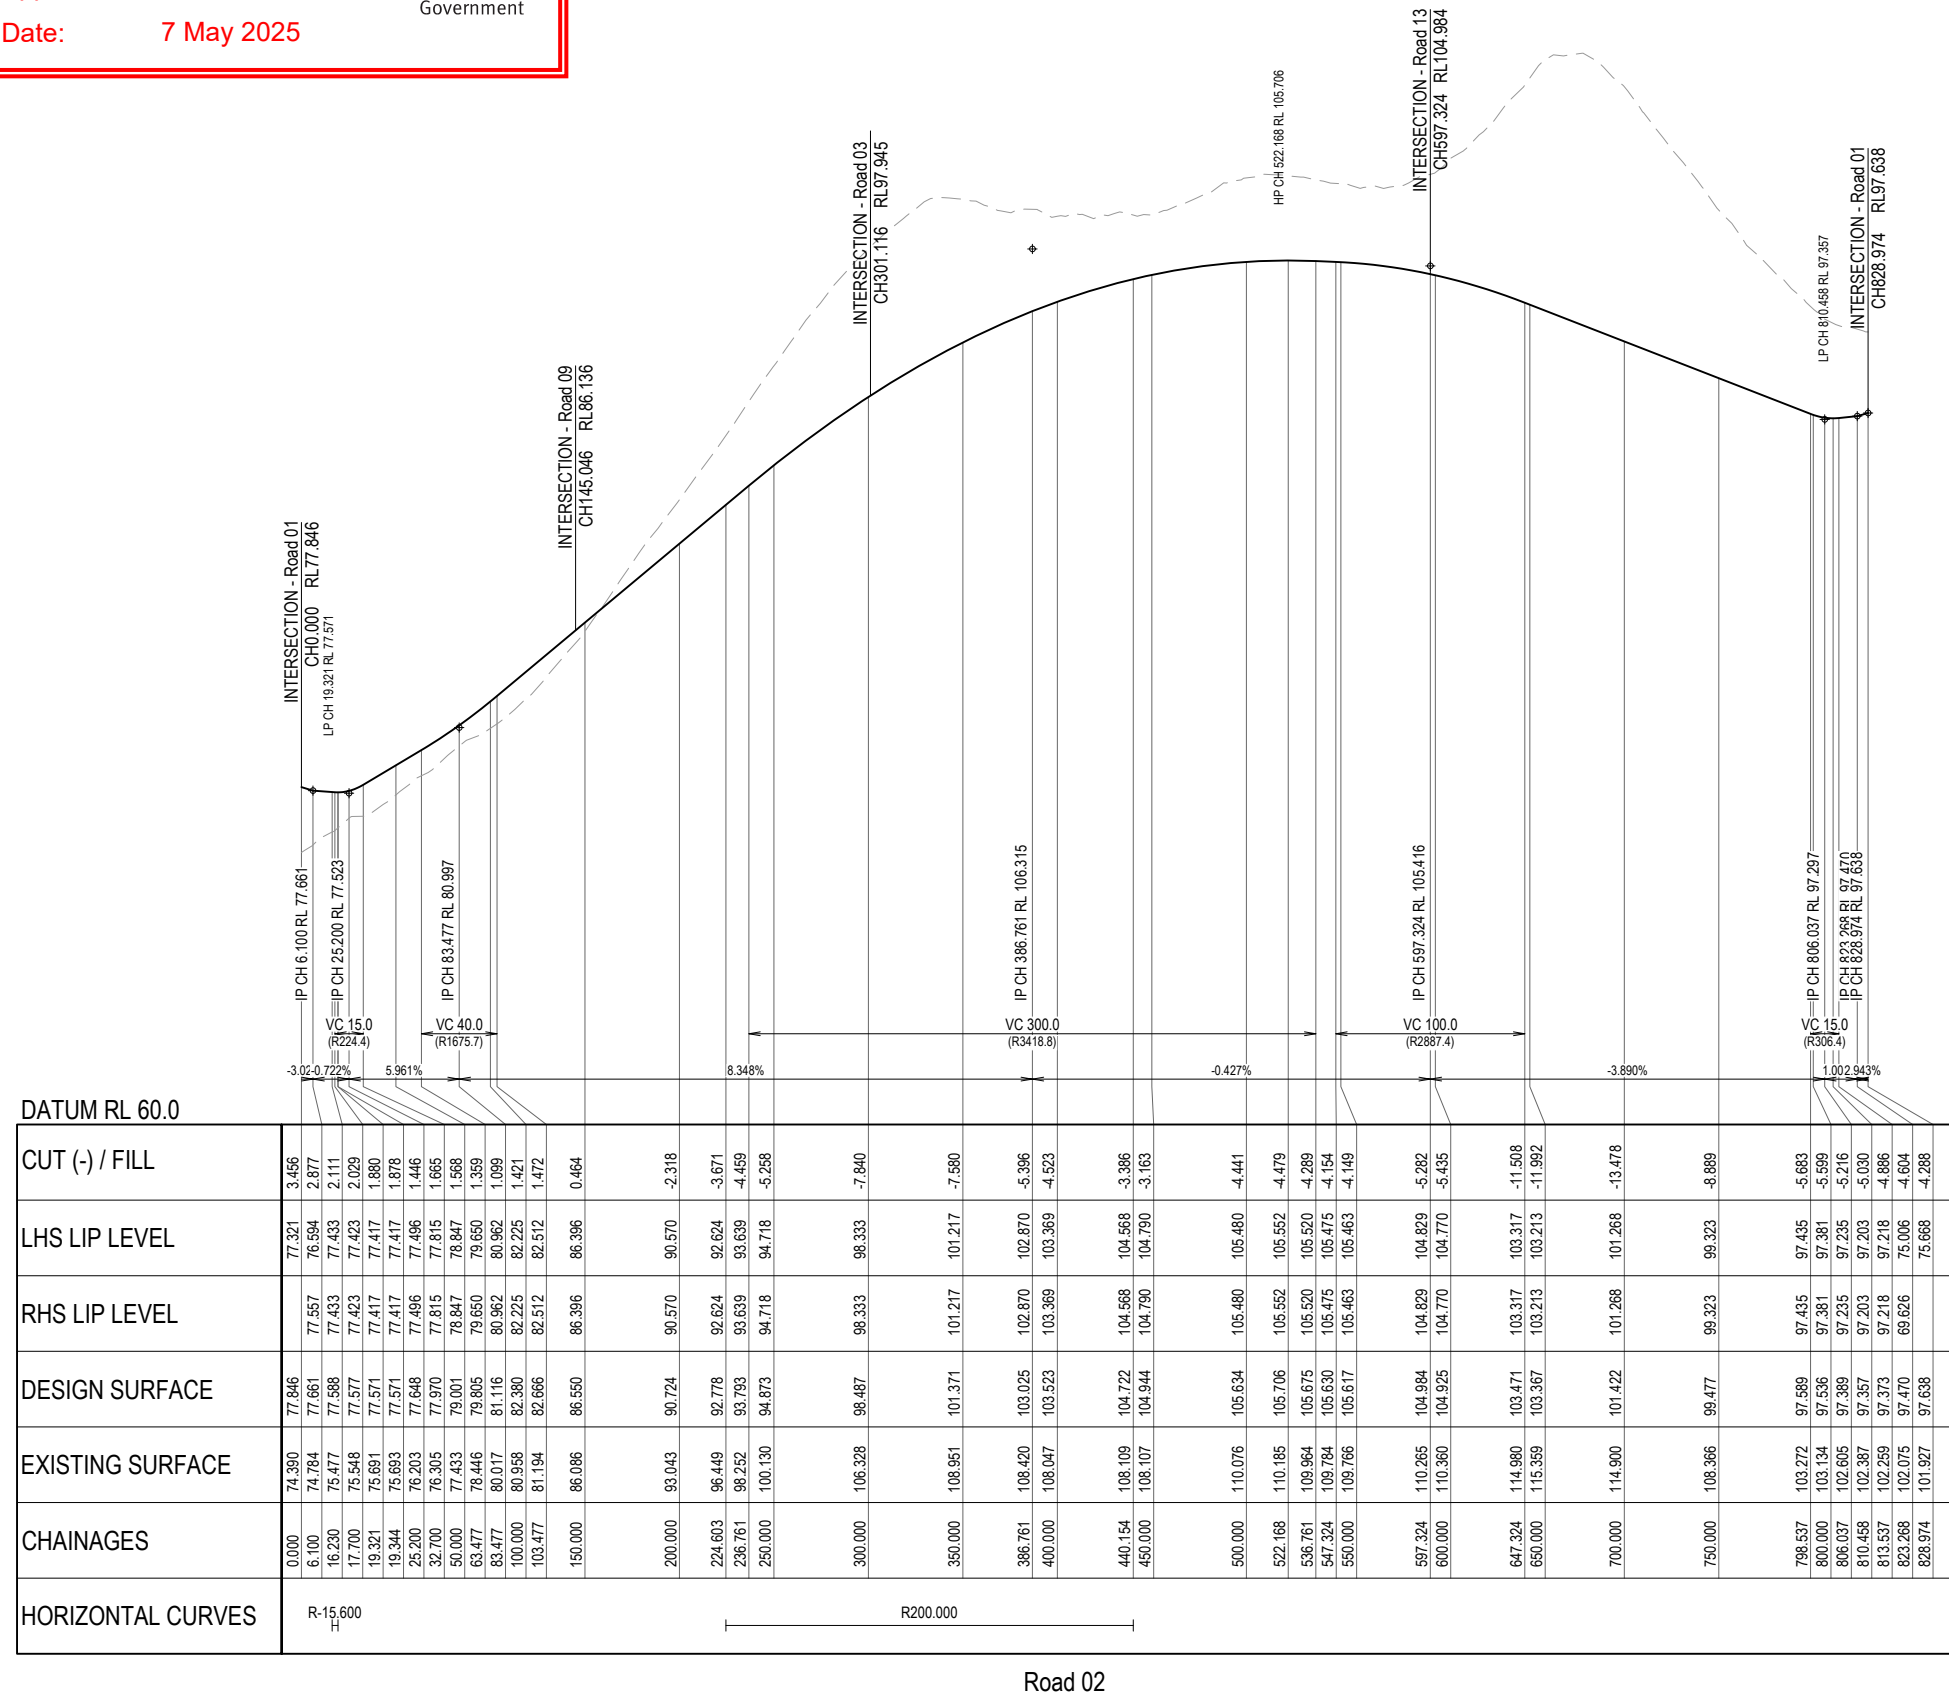


REV	DATE	DESIGN	DRAWN	REVISION DETAILS		DRAWN	STATUS		SCALE	CLIENT	PROJECT NAME	DRAWING TITLE		
A	18.03.24	TR	JR	ORIGINAL ISSUE			FOR DEVELOPMENT APPLICATION NOT FOR CONSTRUCTION		1:2000 20 0 20 40 60 80 100 A1 1:4000  A3 HORIZONTAL	PEET FLAGSTONE CITY Pty. Ltd.	CONTEXT AREA 3	CONCEPT ROAD 2 LONGITUDINAL SECTION		
B	03.09.24	TR	JR	RFI RESPONSE										
C	13.02.25	TR	JR	RFI RESPONSE										
						DESIGN	APPROVED DANIEL COLLINS RPEQ 18631	1:200 2 0 2 4 6 8 10 A1 1:400  A3 VERTICAL	ASSOCIATED CONSULTANT VERIS (07) 3666 4700	NEW BEITH ROAD FLAGSTONE	PROJECT No. 20-0211	DRAWING No. DA-0304	REVISION C	
						FOR AND ON BEHALF OF COLLIER'S INTERNATIONAL ENGINEERING & DESIGN PTY LTD								

Approval no: DEV2024/1491
Date: 7 May 2025

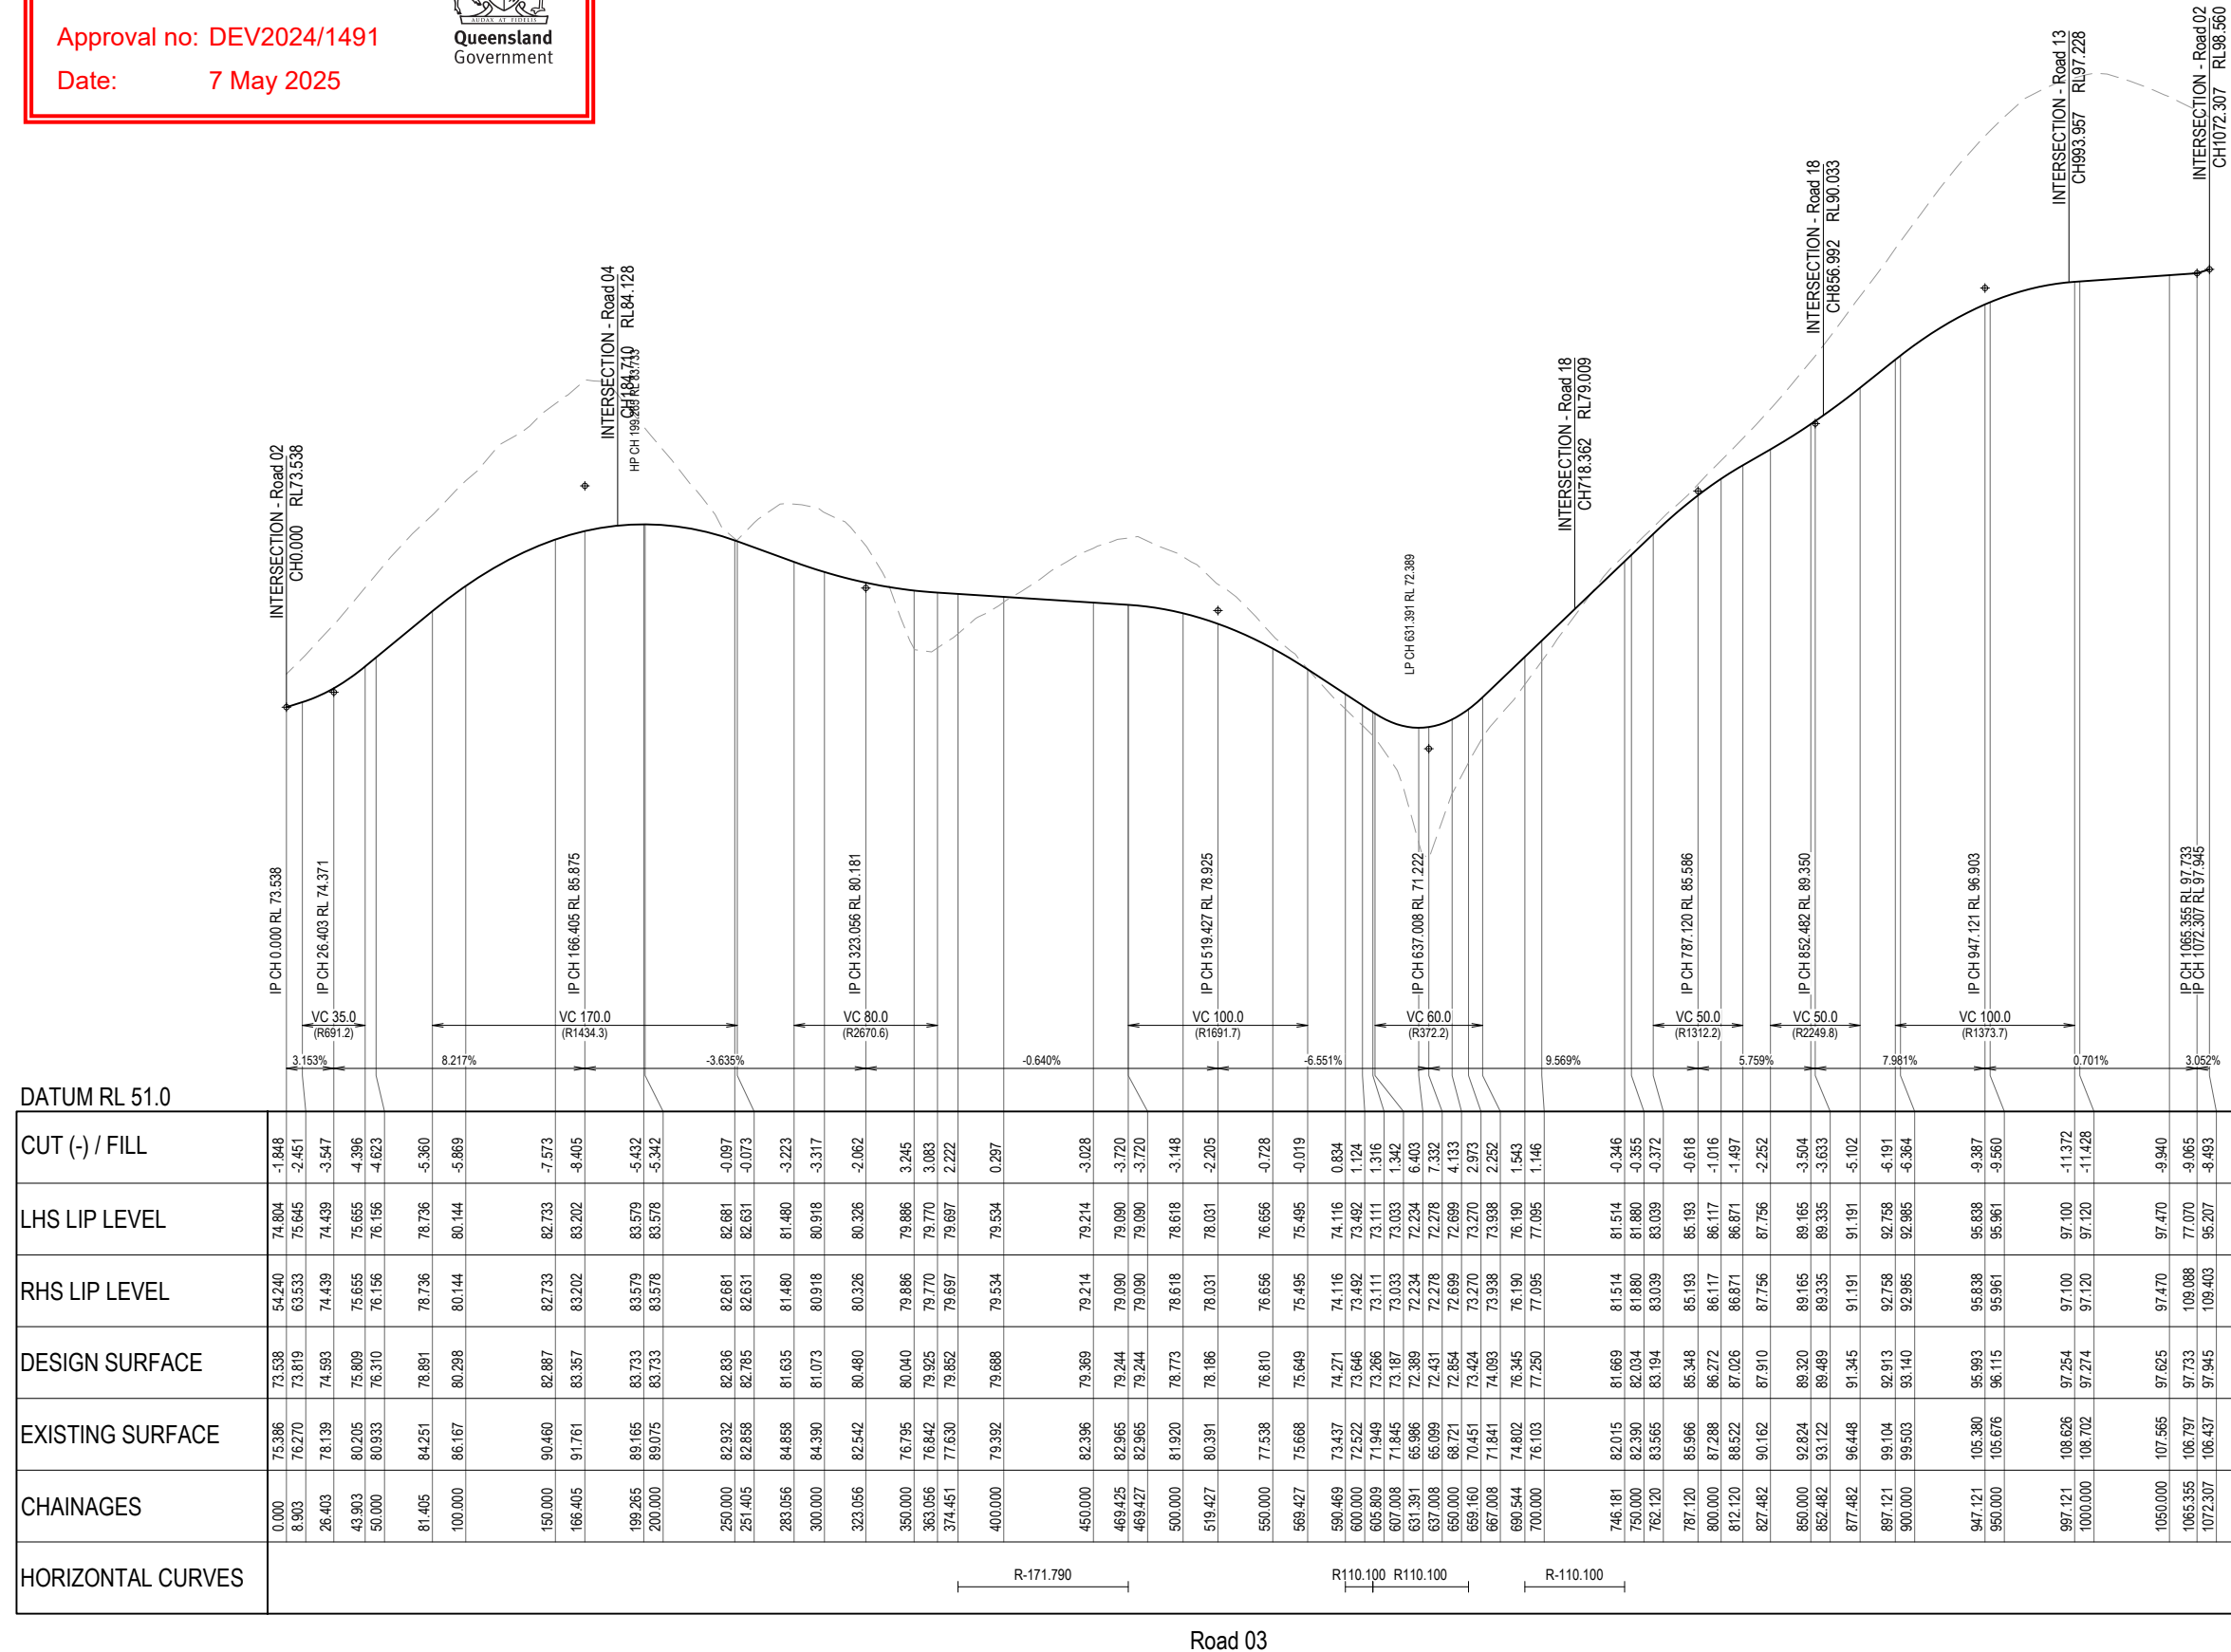


REV	DATE	DESIGN	DRAWN	REVISION DETAILS		DRAWN	STATUS		SCALE	CLIENT	PROJECT NAME	DRAWING TITLE		
A	18.03.24	TR	JR	ORIGINAL ISSUE			FOR DEVELOPMENT APPLICATION NOT FOR CONSTRUCTION		1:2000	PEET FLAGSTONE CITY Pty. Ltd.	CONTEXT AREA 3	CONCEPT ROAD 3 LONGITUDINAL SECTION		
B	03.09.24	TR	JR	RFI RESPONSE					1:4000					
C	13.02.25	TR	JR	RFI RESPONSE					1:200					
									1:400					
						DESIGN	APPROVED DANIEL COLLINS RPEQ 18631	ASSOCIATED CONSULTANT VERIS (07) 3666 4700	NEW BEITH ROAD FLAGSTONE	PROJECT No. 20-0211	DRAWING No. DA-0305	REVISION C		
						FOR AND ON BEHALF OF COLLIER'S INTERNATIONAL ENGINEERING & DESIGN PTY LTD								

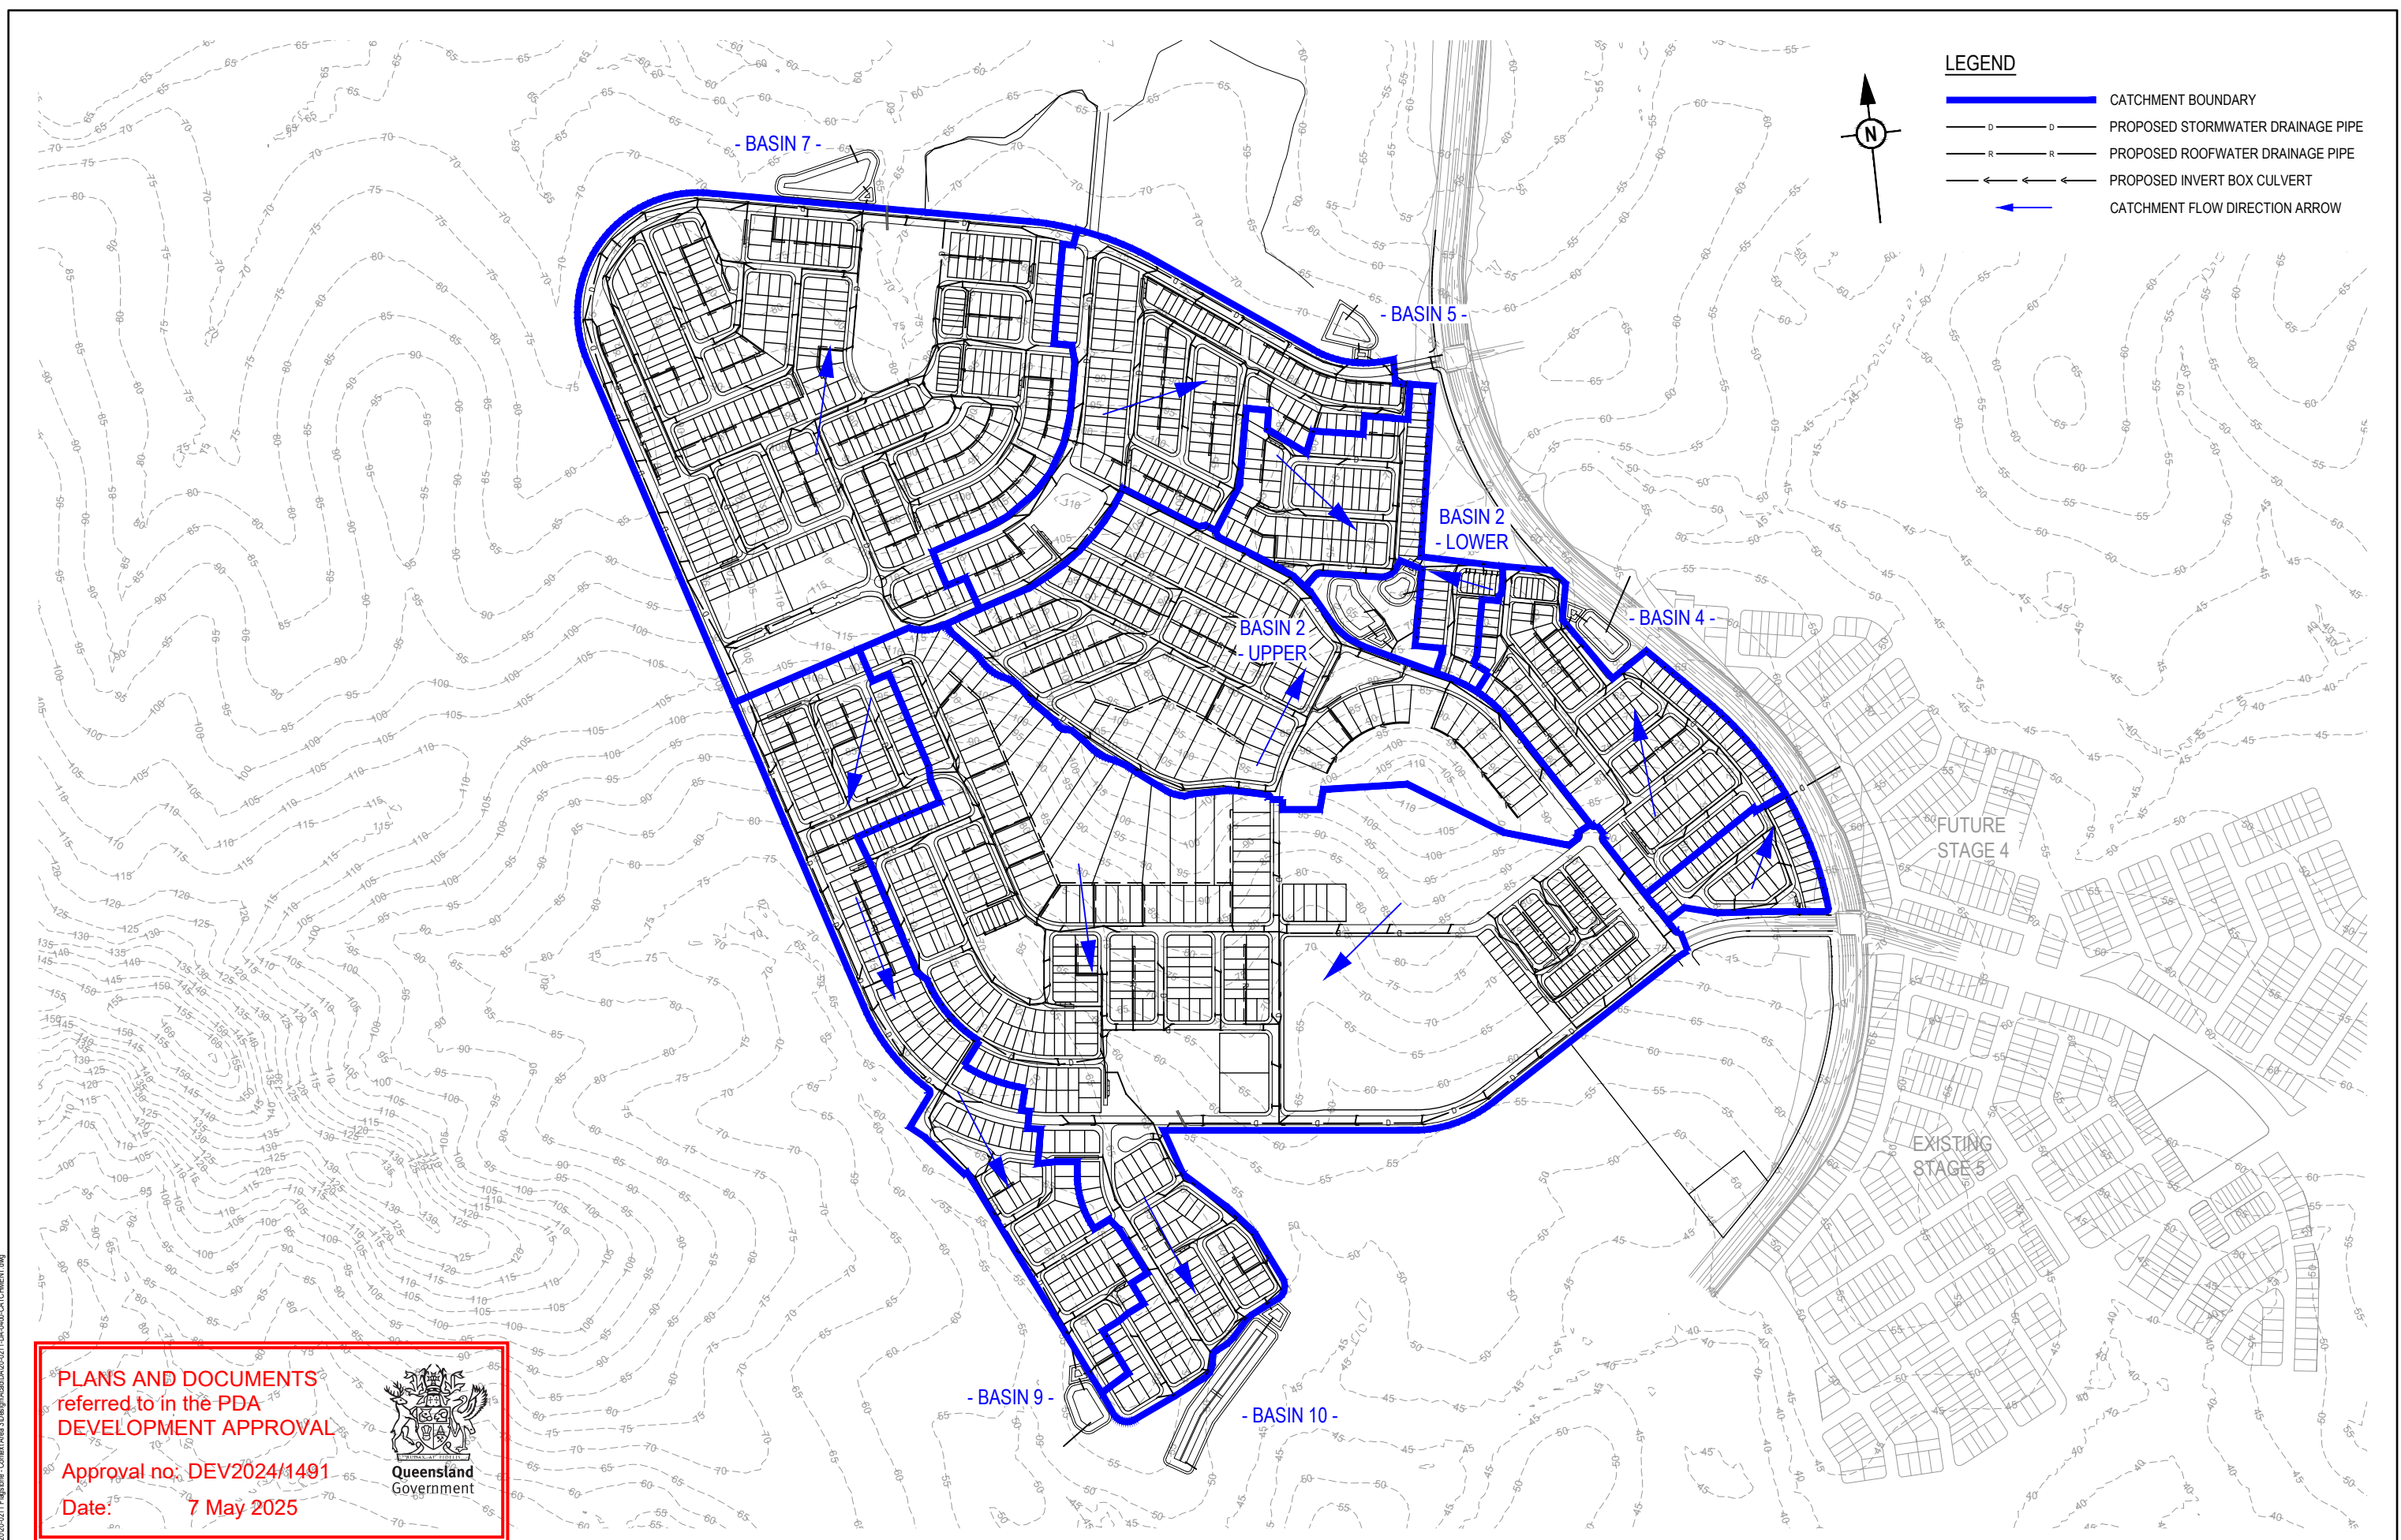

PLANS AND DOCUMENTS
referred to in the PDA
DEVELOPMENT APPROVAL



REV	DATE	DESIGN	DRAWN	REVISION DETAILS		DRAWN	STATUS			SCALE	CLIENT	PROJECT NAME	DRAWING TITLE		
A	18.03.24	TR	JR	ORIGINAL ISSUE			FOR DEVELOPMENT APPLICATION NOT FOR CONSTRUCTION	1:4000 40 0 40 80 120 160 200 A1 1:8000  A3		PEET FLAGSTONE CITY Pty. Ltd.	CONTEXT AREA 3	CONCEPT BIO RETENTION OVERALL LAYOUT PLAN			
B	03.09.24	TR	JR	RFI RESPONSE											
C	13.02.25	TR	JR	RFI RESPONSE											
						DESIGN	APPROVED DANIEL COLLINS RPEQ 18631			ASSOCIATED CONSULTANT VERIS (07) 3666 4700	NEW BEITH ROAD FLAGSTONE	PROJECT No. 20-0211	DRAWING No. DA-0400	REVISION C	
						FOR AND ON BEHALF OF COLLIERS INTERNATIONAL ENGINEERING & DESIGN PTY LTD									

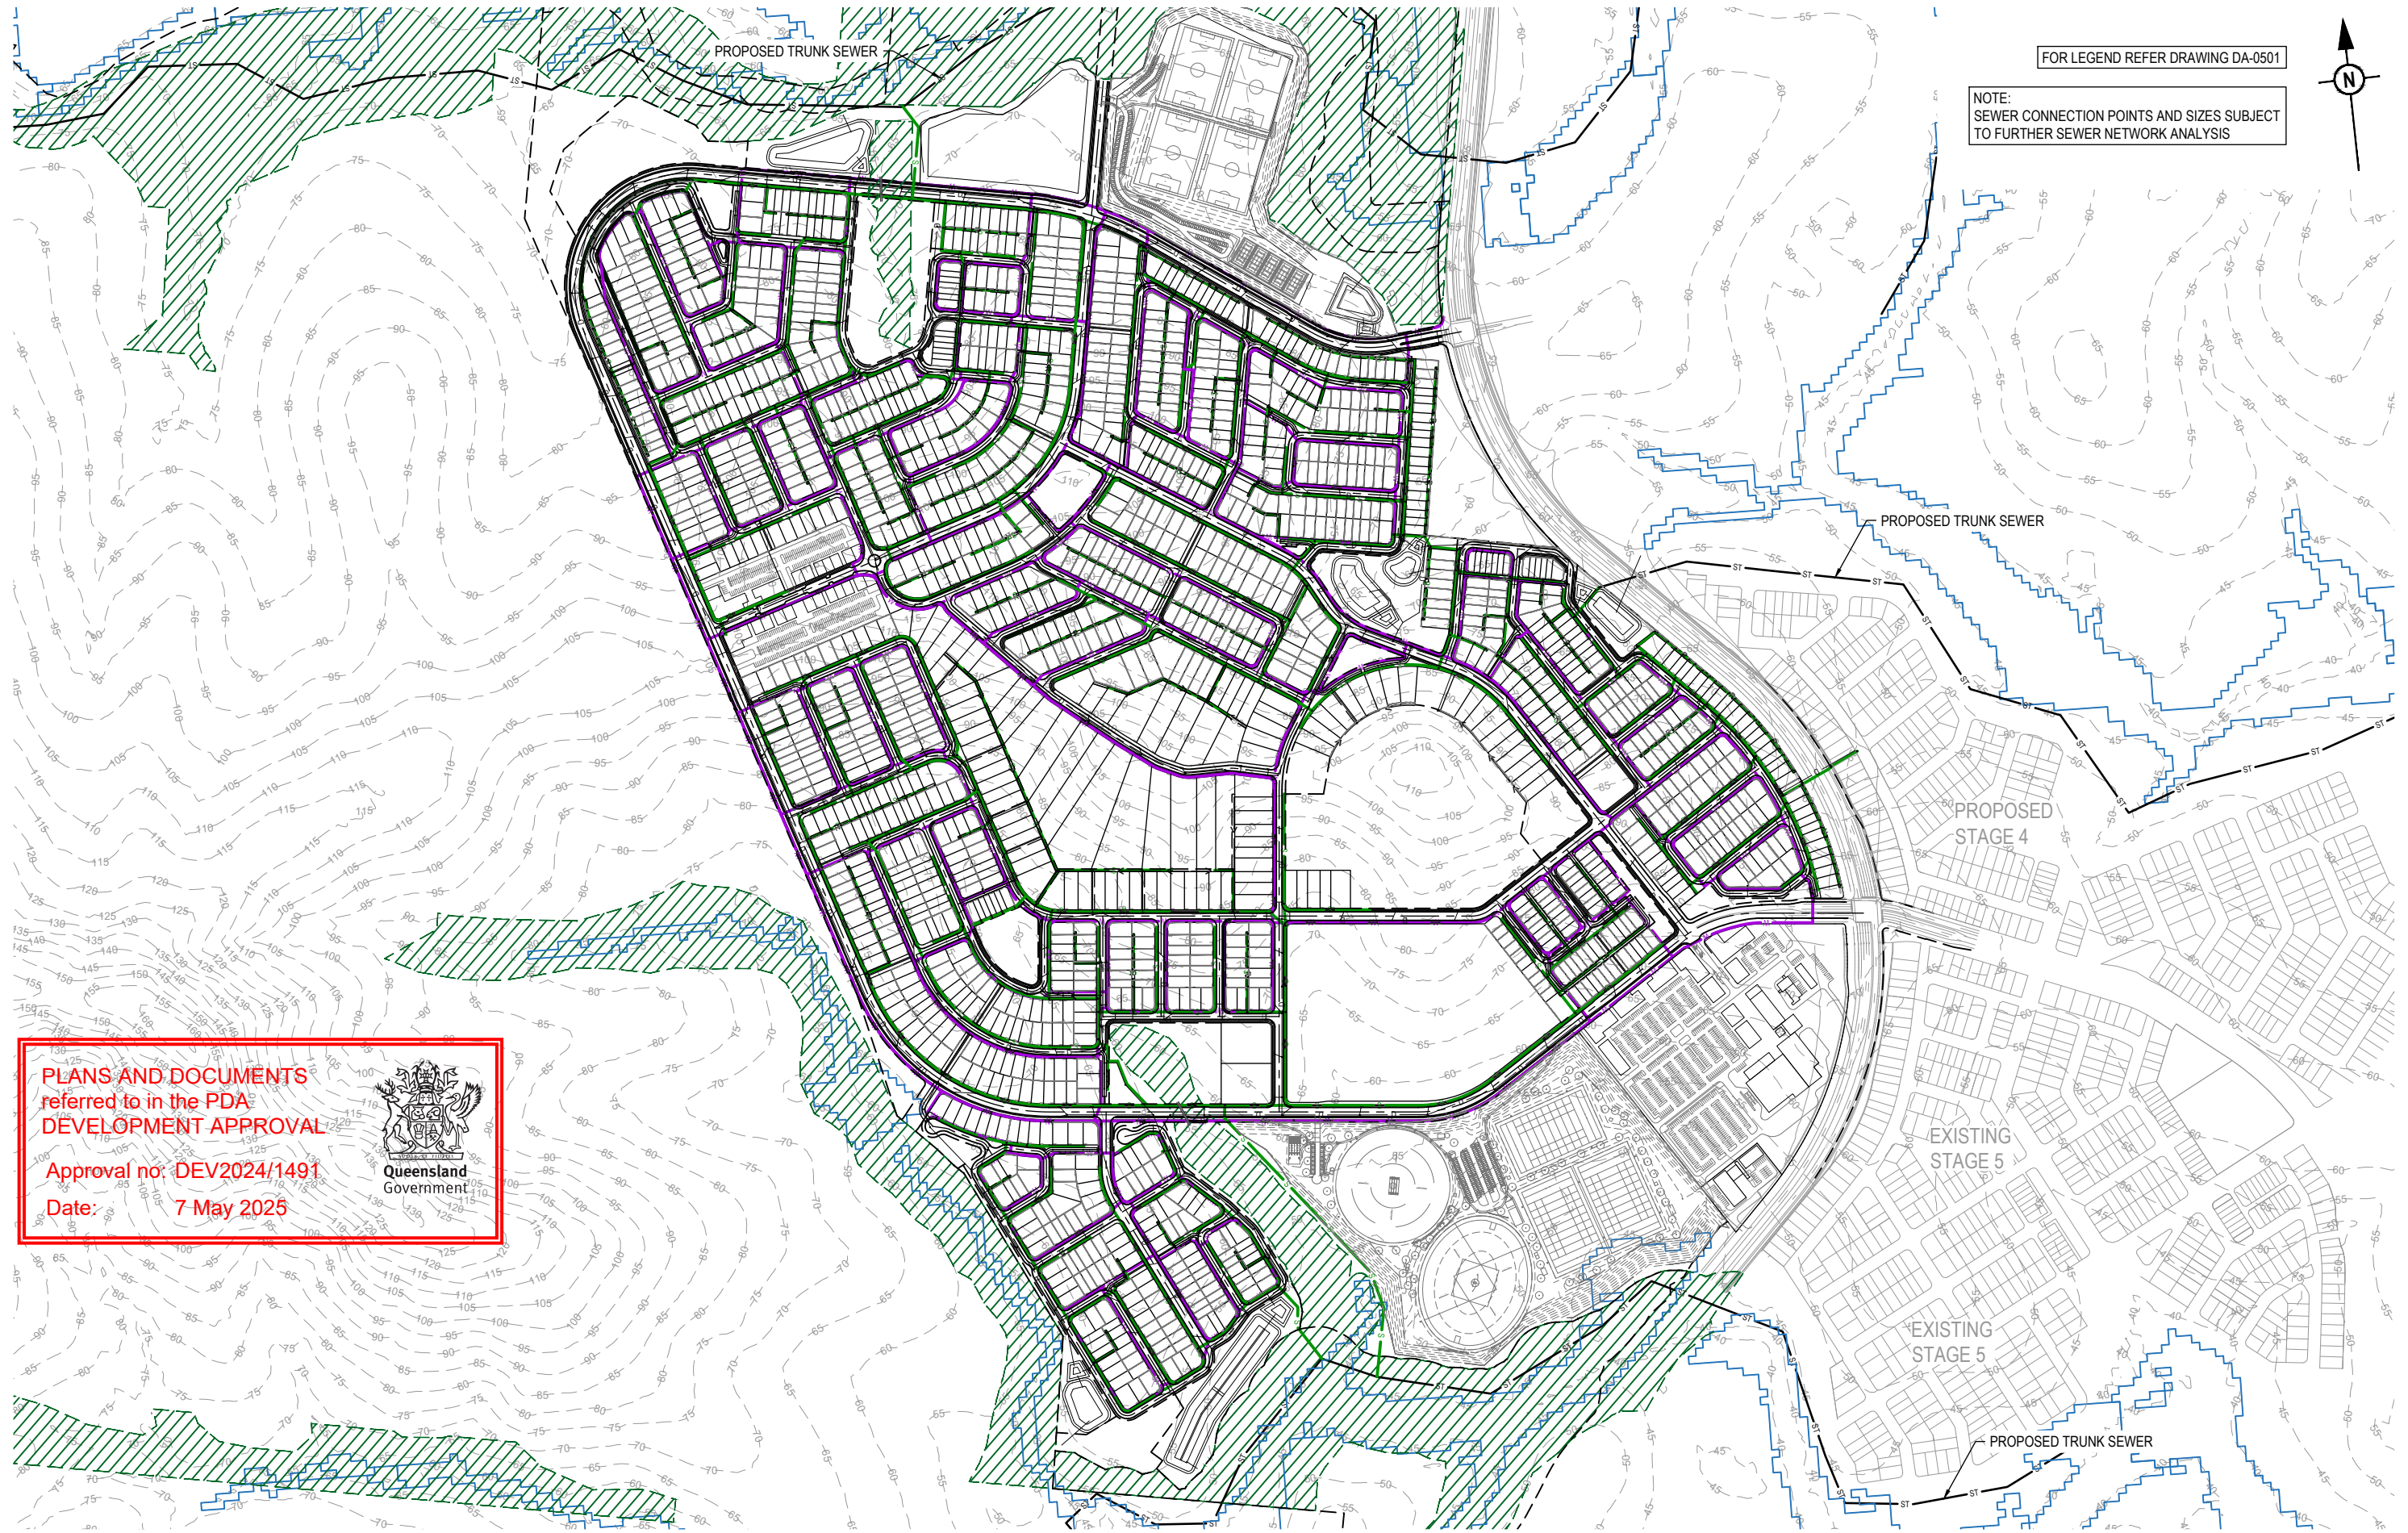

PLOT: 14 Feb 2025 12:44 PM LOCATION: H:\2020-2021 Flagstone - Context Area 3\Design Area\DA-0501-DA-0500-SEWNET.dwg

REV	DATE	DESIGN	DRAWN	REVISION DETAILS
A	18.03.24	TR	JR	ORIGINAL ISSUE
B	03.09.24	TR	JR	RFI RESPONSE
C	13.02.25	TR	JR	RFI RESPONSE

DRAWN	STATUS	FOR DEVELOPMENT APPLICATION NOT FOR CONSTRUCTION
DESIGN	APPROVED	
	DANIEL COLLINS	RPEQ 18631
	FOR AND ON BEHALF OF COLLIERS INTERNATIONAL ENGINEERING & DESIGN PTY LTD	





SCALE
1:4000 40 0 40 80 120 160 200 A1
1:8000

CLIENT
PEET FLAGSTONE CITY Pty. Ltd.
ASSOCIATED CONSULTANT
VERIS (07) 3666 4700

PROJECT NAME
CONTEXT AREA 3
NEW BEITH ROAD FLAGSTONE

DRAWING TITLE
CONCEPT SEWERAGE AND WATER RETICULATION OVERALL LAYOUT
PROJECT No.
20-0211
DRAWING No.
DA-0500
REVISION
C

 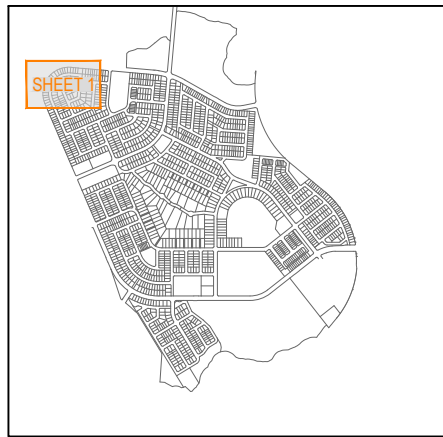

KEY PLAN
SCALE 1:20000 (A1)
SCALE 1:40000 (A3)

LEGEND

- PROPOSED AREA OF WORKS
- PROPOSED SEWER MAIN
- PROPOSED WATER MAIN
- INDICATIVE DRIVEWAY LOCATION
- FINISHED SURFACE CONTOUR
- PROPOSED STORMWATER DRAINAGE PIPE
- EXISTING TRUNK SEWER
- PROPOSED RETAINING WALL
- ENVIRONMENTAL CONSTRAINTS EXTENTS
- FLOOD EXTENTS

PLANS AND DOCUMENTS
referred to in the PDA
DEVELOPMENT APPROVAL

Approval no: DEV2024/1491

Date: 7 May 2025



REFER SHEET 5 FOR CONTINUATION

REFER SHEET 2 FOR CONTINUATION

PLOT: 14 Feb 2025 12:44 PM LOCATION: H:\2020-2021 Flagstone - Context Area 3\Design Area 3\DA-050-SEWWAT.dwg

REV	DATE	DESIGN	DRAWN	REVISION DETAILS
A	18.03.24	TR	JR	ORIGINAL ISSUE
B	03.09.24	TR	JR	RFI RESPONSE
C	13.02.25	TR	JR	RFI RESPONSE

DRAWN	STATUS
	FOR DEVELOPMENT APPLICATION NOT FOR CONSTRUCTION
DESIGN	APPROVED DANIEL COLLINS RPEQ 18631
FOR AND ON BEHALF OF COLLIER'S INTERNATIONAL ENGINEERING & DESIGN PTY LTD	




SCALE
1:500 10 5 0 10 20 A1 1:1000

CLIENT
PEET FLAGSTONE CITY Pty. Ltd.
ASSOCIATED CONSULTANT
VERIS (07) 3666 4700

PROJECT NAME
CONTEXT AREA 3
NEW BEITH ROAD FLAGSTONE

DRAWING TITLE
CONCEPT SEWERAGE AND WATER RETICULATION LAYOUT PLAN SHEET 1 OF 32
PROJECT No. 20-0211
DRAWING No. DA-0501
REVISION C

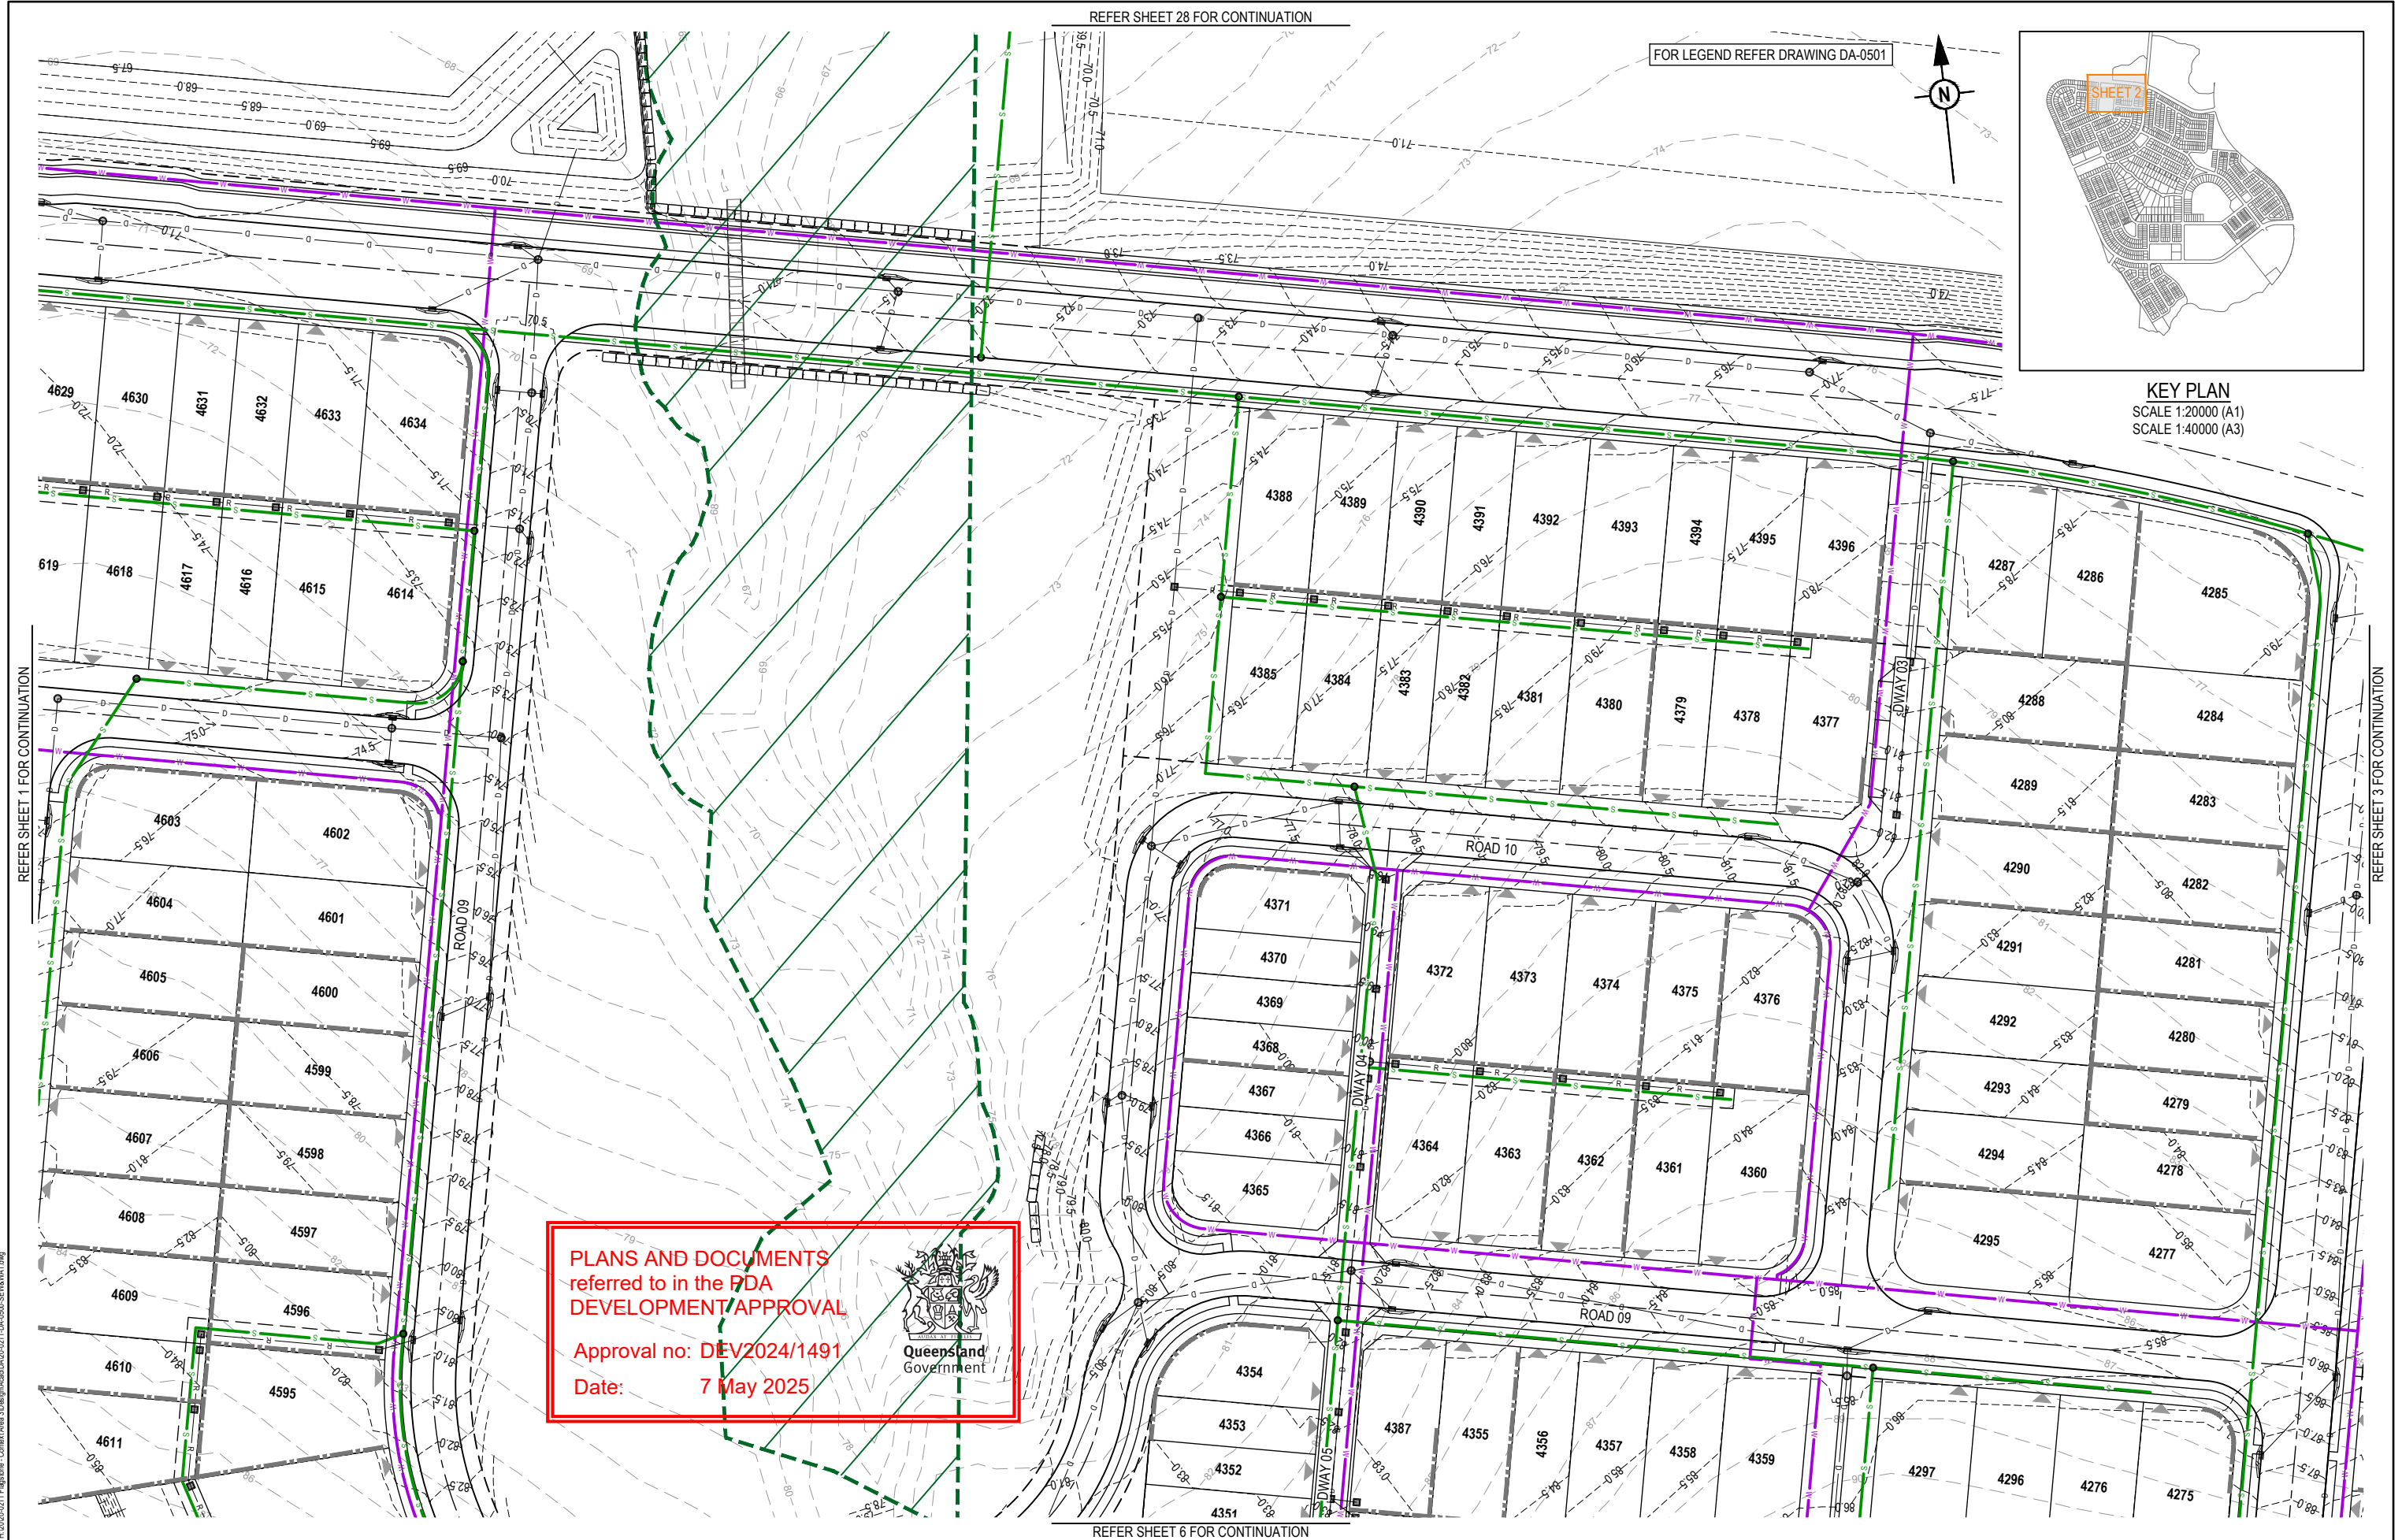

REVISION DETAILS					DRAWN		STATUS		SCALE		CLIENT		PROJECT NAME		DRAWING TITLE		
REV	DATE	DESIGN	DRAWN				FOR DEVELOPMENT APPLICATION NOT FOR CONSTRUCTION		1:500 10 5 0 10 20 A1 1:1000		PEET FLAGSTONE CITY Pty. Ltd.		CONTEXT AREA 3		CONCEPT SEWERAGE AND WATER RETICULATION LAYOUT PLAN SHEET 2 OF 32		
A	18.03.24	TR	JR	ORIGINAL ISSUE			DESIGN APPROVED				ASSOCIATED CONSULTANT		NEW BEITH ROAD FLAGSTONE		PROJECT No. 20-0211		
B	03.09.24	TR	JR	RFI RESPONSE			DANIEL COLLINS RPEQ 18631				VERIS (07) 3666 4700				DRAWING No. DA-0502		
C	13.02.25	TR	JR	RFI RESPONSE											REVISION C		

PLOT: 14 Feb 2025 12:44 PM LOCATION: H:\2020-2021 Flagstone - Context Area 3\Design\Area 3\DA-0500-SEWWT.dwg

REV	DATE	DESIGN	DRAWN	REVISION DETAILS		DRAWN	STATUS		SCALE 1:500 10 5 0 10 20 A1 1:1000  A3	CLIENT PEET FLAGSTONE CITY Pty. Ltd.	PROJECT NAME CONTEXT AREA 3	DRAWING TITLE CONCEPT SEWERAGE AND WATER RETICULATION LAYOUT PLAN SHEET 3 OF 32		
A	18.03.24	TR	JR	ORIGINAL ISSUE		FOR DEVELOPMENT APPLICATION NOT FOR CONSTRUCTION								
B	03.09.24	TR	JR	RFI RESPONSE										
C	13.02.25	TR	JR	RFI RESPONSE										
						DESIGN	APPROVED							
							DANIEL COLLINS	RPEQ 18631						
								FOR AND ON BEHALF OF COLLIER'S INTERNATIONAL ENGINEERING & DESIGN PTY LTD						

REFER SHEET 1 FOR CONTINUATION

REFER SHEET 6 FOR CONTINUATION

FOR LEGEND REFER DRAWING DA-0501



PLANS AND DOCUMENTS
referred to in the PDA
DEVELOPMENT APPROVAL

Approval no: DEV2024/1491

Date: 17/03/2025



REFER SHEET 9 FOR CONTINUATION

PLOT: 14 Feb 2025 12:44 PM LOCATION: H:\2020-2021 Flagstone - Context Area 3\Design Area\DA\20-0211-DA-0500-SEWWT.dwg

REV	DATE	DESIGN	DRAWN	REVISION DETAILS
A	18.03.24	TR	JR	ORIGINAL ISSUE
B	03.09.24	TR	JR	RFI RESPONSE
C	13.02.25	TR	JR	RFI RESPONSE

DRAWN	STATUS
	FOR DEVELOPMENT APPLICATION NOT FOR CONSTRUCTION
DESIGN	APPROVED DANIEL COLLINS RPEQ 18631
	FOR AND ON BEHALF OF COLLIER'S INTERNATIONAL ENGINEERING & DESIGN PTY LTD




SCALE
1:500 10 5 0 10 20 A1 1:1000

CLIENT
PEET FLAGSTONE CITY Pty. Ltd.
ASSOCIATED CONSULTANT
VERIS (07) 3666 4700

PROJECT NAME
CONTEXT AREA 3
NEW BEITH ROAD FLAGSTONE

DRAWING TITLE		
CONCEPT SEWERAGE AND WATER RETICULATION LAYOUT PLAN SHEET 5 OF 32		
PROJECT No.	DRAWING No.	REVISION
20-0211	DA-0505	C

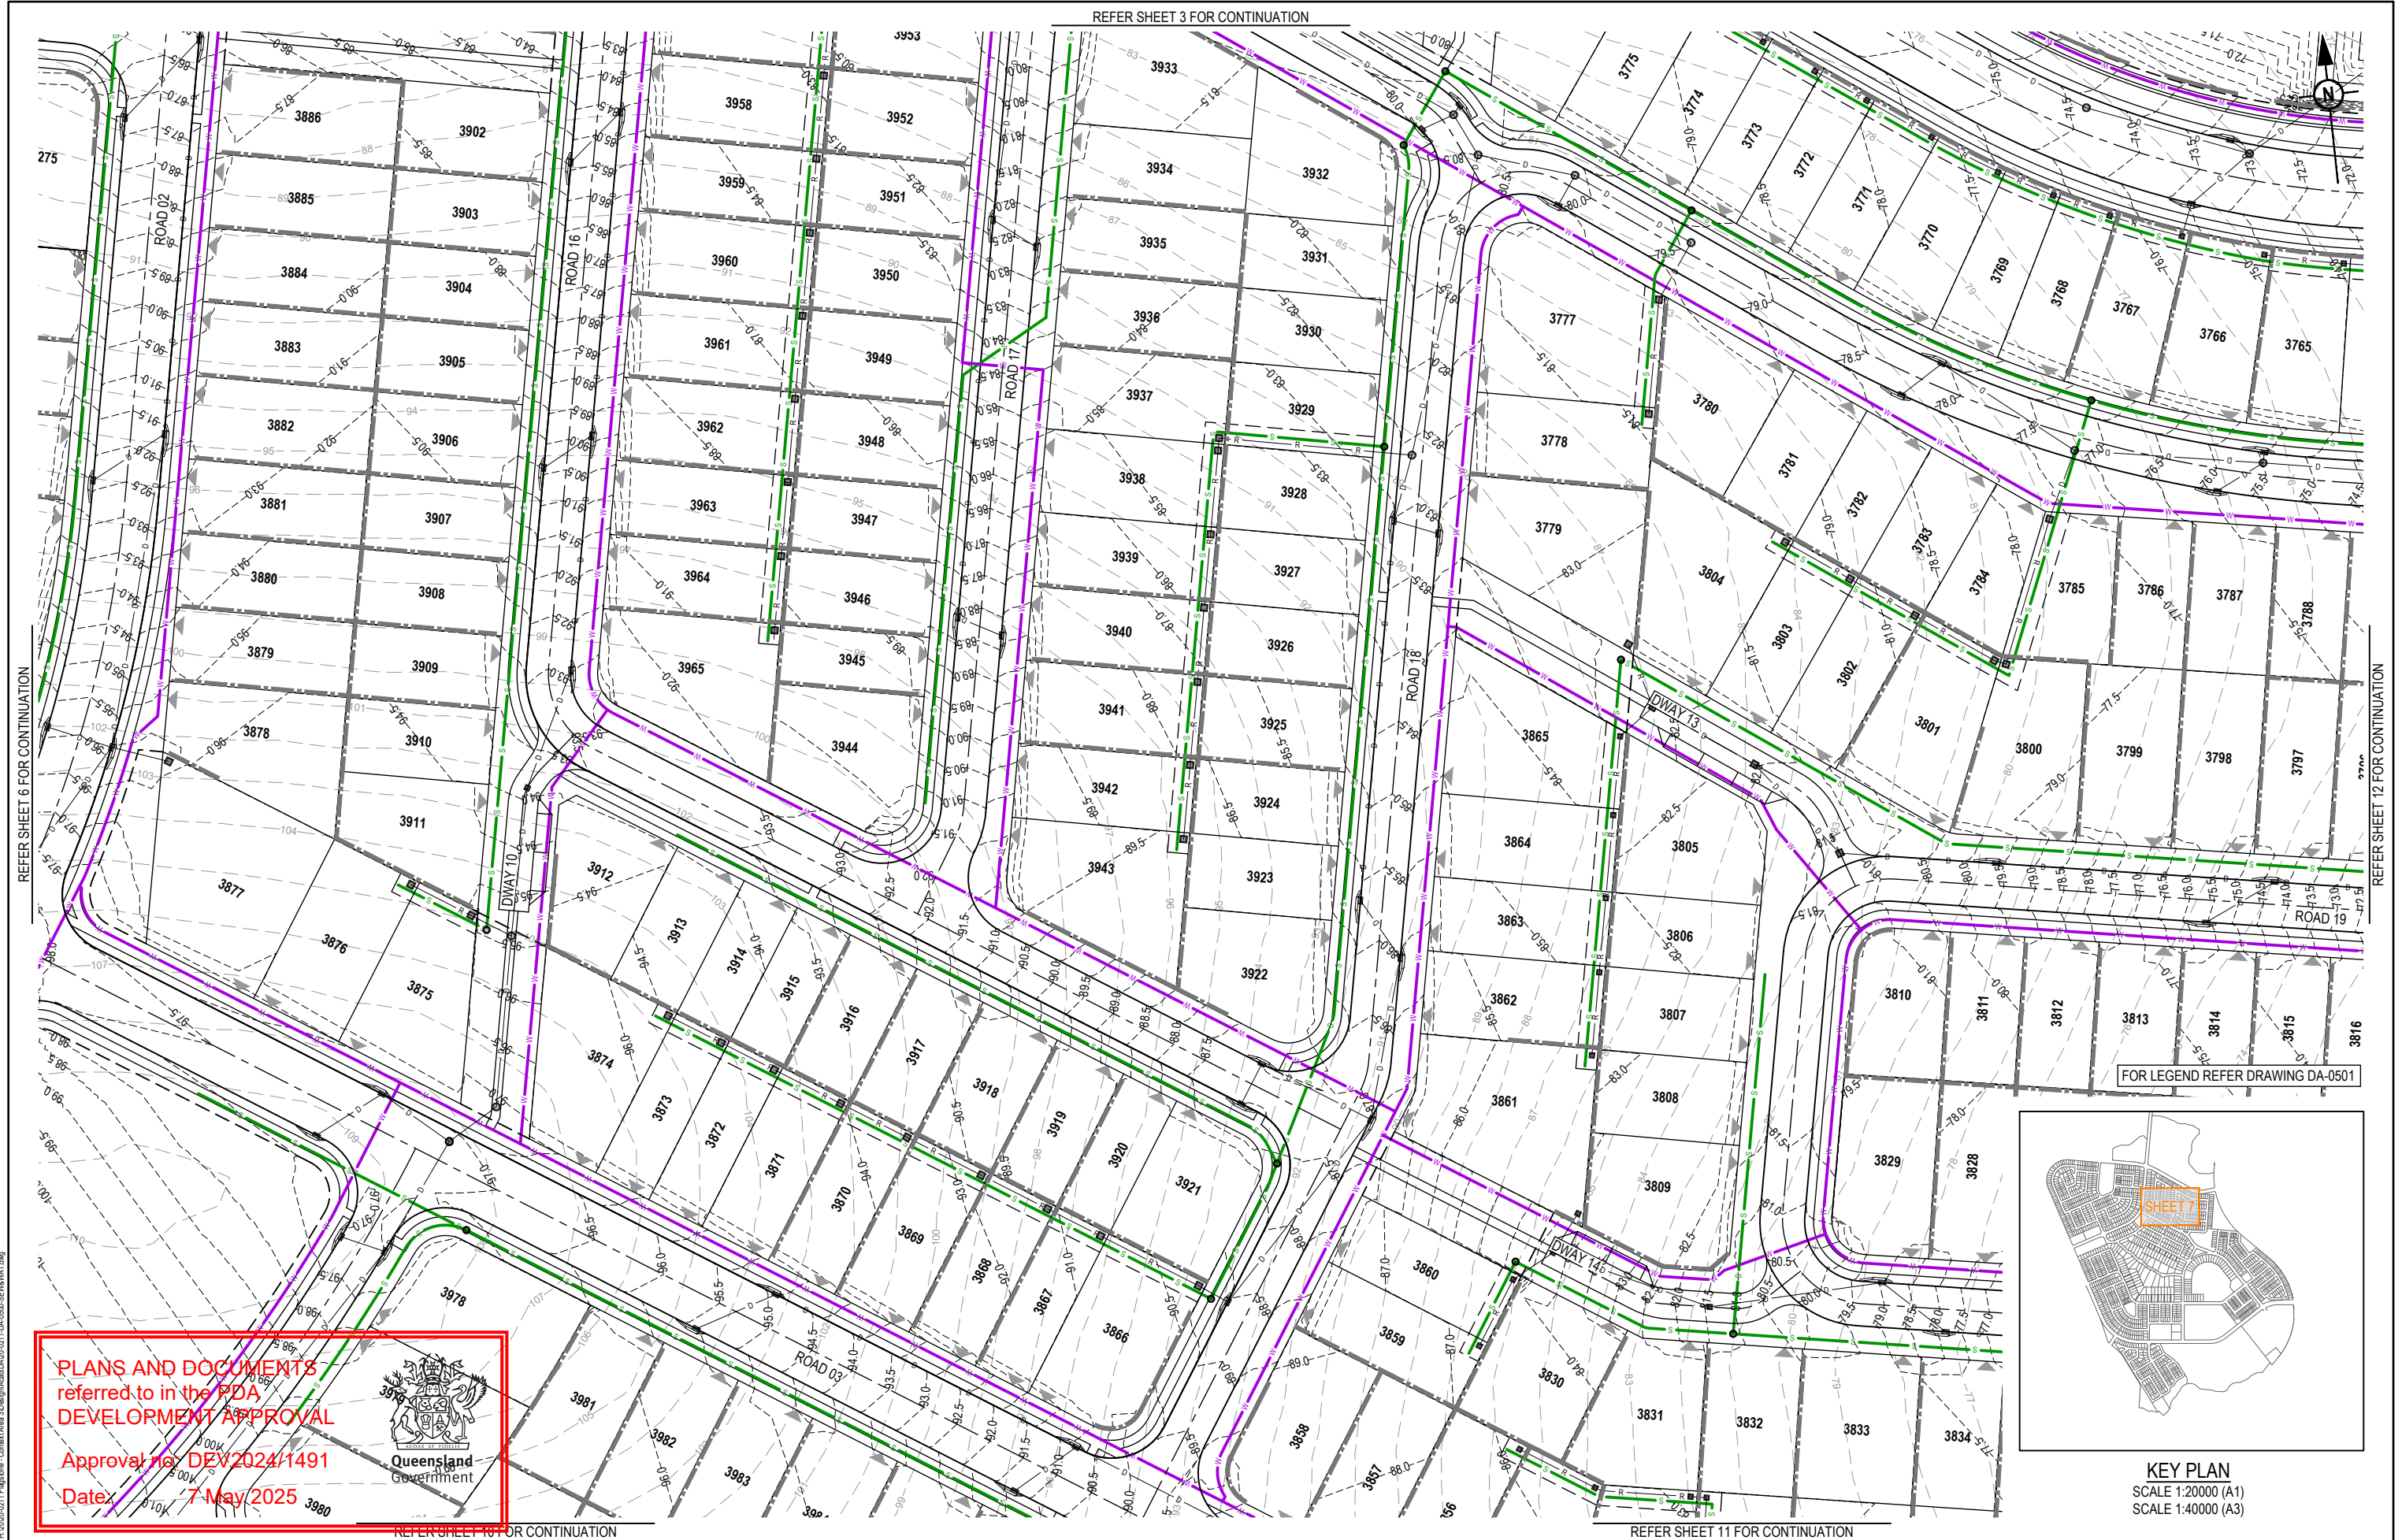

PLOT - 14 Feb 2025 12:45 PM LOCATION - H:\2020-2021 Flagstone - Context Area 3\Design\Area 3\DA-0501-SEWAGE.dwg

PLANS AND DOCUMENTS
referred to in the PDA
DEVELOPMENT APPROVAL

Approval no: DEV2024/1491
Date: 7 May 2025



Queensland
Government

REV	DATE	DESIGN	DRAWN	REVISION DETAILS	DRAWN	STATUS	CLIENT	PROJECT NAME	DRAWING TITLE
A	18.03.24	TR	JR	ORIGINAL ISSUE			PEET FLAGSTONE CITY Pty. Ltd.	CONTEXT AREA 3	CONCEPT SEWERAGE AND WATER RETICULATION LAYOUT PLAN SHEET 7 OF 32
B	03.09.24	TR	JR	RFI RESPONSE					
C	13.02.25	TR	JR	RFI RESPONSE					
					DESIGN	APPROVED DANIEL COLLINS	ASSOCIATED CONSULTANT VERIS (07) 3666 4700	NEW BEITH ROAD FLAGSTONE	PROJECT No. 20-0211
						RPEQ 18631			DRAWING No. DA-0507
						FOR AND ON BEHALF OF COLLIERS INTERNATIONAL ENGINEERING & DESIGN PTY LTD			REVISION C

SCALE

1:500 10 5 0 10 20 A1
1:1000

FOR LEGEND REFER DRAWING DA-0501

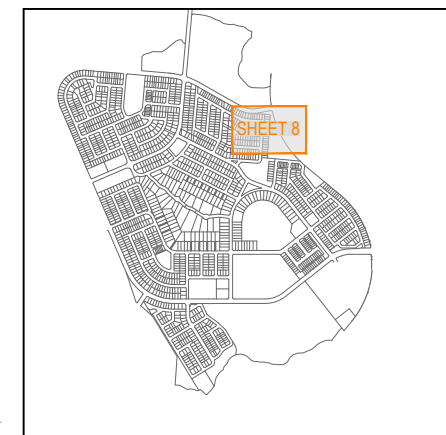 

KEY PLAN
SCALE 1:20000 (A1)
SCALE 1:40000 (A3)

REFER SHEET 7 FOR CONTINUATION

REFER SHEET 11 FOR CONTINUATION

REV	DATE	DESIGN	DRAWN	REVISION DETAILS		DRAWN	STATUS		SCALE 1:500 10 5 0 10 20 A1 1:1000  A3	CLIENT PEET FLAGSTONE CITY Pty. Ltd.	PROJECT NAME CONTEXT AREA 3	DRAWING TITLE CONCEPT SEWERAGE AND WATER RETICULATION LAYOUT PLAN SHEET 8 OF 32			
A	18.03.24	TR	JR	ORIGINAL ISSUE		FOR DEVELOPMENT APPLICATION NOT FOR CONSTRUCTION									
B	03.09.24	TR	JR	RFI RESPONSE											
C	13.02.25	TR	JR	RFI RESPONSE											
						DESIGN	APPROVED DANIEL COLLINS RPEQ 18631								
							FOR AND ON BEHALF OF COLLIER'S INTERNATIONAL ENGINEERING & DESIGN PTY LTD						PROJECT No. 20-0211	DRAWING No. DA-0508	REVISION C

REFER SHEET 5 FOR CONTINUATION

REFER SHEET 6 FOR CONTINUATION




REFER SHEET 13 FOR CONTINUATION

REFER SHEET 10 FOR CONTINUATION

PLOT: 14 Feb 2025 12:45 PM LOCATION: H:\2020-2021 Flagstone - Context Area 3\Design Area 3\DA-0501-DA-0500-SEWAWT.dwg

REV	DATE	DESIGN	DRAWN	REVISION DETAILS
A	18.03.24	TR	JR	ORIGINAL ISSUE
B	03.09.24	TR	JR	RFI RESPONSE
C	13.02.25	TR	JR	RFI RESPONSE


DRAWN	STATUS
	FOR DEVELOPMENT APPLICATION NOT FOR CONSTRUCTION
DESIGN	APPROVED DANIEL COLLINS RPEQ 18631
	FOR AND ON BEHALF OF COLLIER'S INTERNATIONAL ENGINEERING & DESIGN PTY LTD

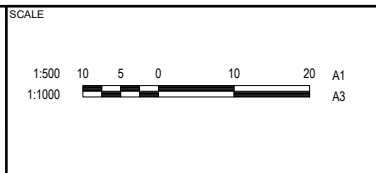

CLIENT
PEET FLAGSTONE CITY Pty. Ltd.
ASSOCIATED CONSULTANT
VERIS (07) 3666 4700

PROJECT NAME
CONTEXT AREA 3
NEW BEITH ROAD FLAGSTONE

DRAWING TITLE
CONCEPT SEWERAGE AND WATER RETICULATION LAYOUT PLAN SHEET 9 OF 32
PROJECT No.
20-0211
DRAWING No.
DA-0509
REVISION
C

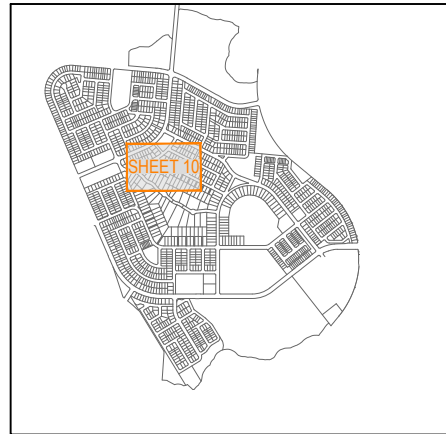


KEY PLAN
SCALE 1:20000 (A1)
SCALE 1:40000 (A3)

REV	DATE	DESIGN	DRAWN	REVISION DETAILS		DRAWN	STATUS		SCALE 1:500 10 5 0 10 20 A1 1:1000  A3	CLIENT PEET FLAGSTONE CITY Pty. Ltd.	PROJECT NAME CONTEXT AREA 3	DRAWING TITLE CONCEPT SEWERAGE AND WATER RETICULATION LAYOUT PLAN SHEET 10 OF 32		
A	18.03.24	TR	JR	ORIGINAL ISSUE			FOR DEVELOPMENT APPLICATION NOT FOR CONSTRUCTION							
B	03.09.24	TR	JR	RFI RESPONSE										
C	13.02.25	TR	JR	RFI RESPONSE										
						DESIGN	APPROVED DANIEL COLLINS	RPEQ 18631		ASSOCIATED CONSULTANT VERIS (07) 3666 4700	NEW BEITH ROAD FLAGSTONE	PROJECT No. 20-0211	DRAWING No. DA-0510	REVISION C
							FOR AND ON BEHALF OF COLLIERS INTERNATIONAL ENGINEERING & DESIGN PTY LTD							

REFER SHEET 7 FOR CONTINUATION

REFER SHEET 8 FOR CONTINUATION


FOR LEGEND REFER DRAWING DA-0501

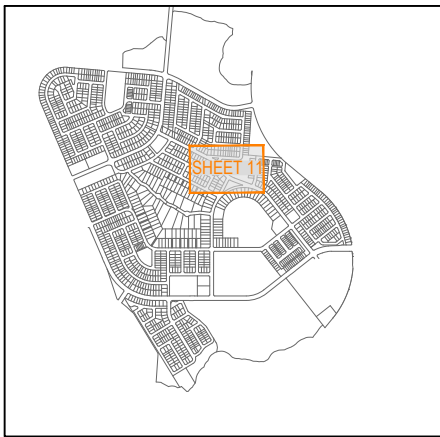

KEY PLAN
SCALE 1:20000 (A1)
SCALE 1:40000 (A3)

REFER SHEET 10 FOR CONTINUATION

REFER SHEET 12 FOR CONTINUATION

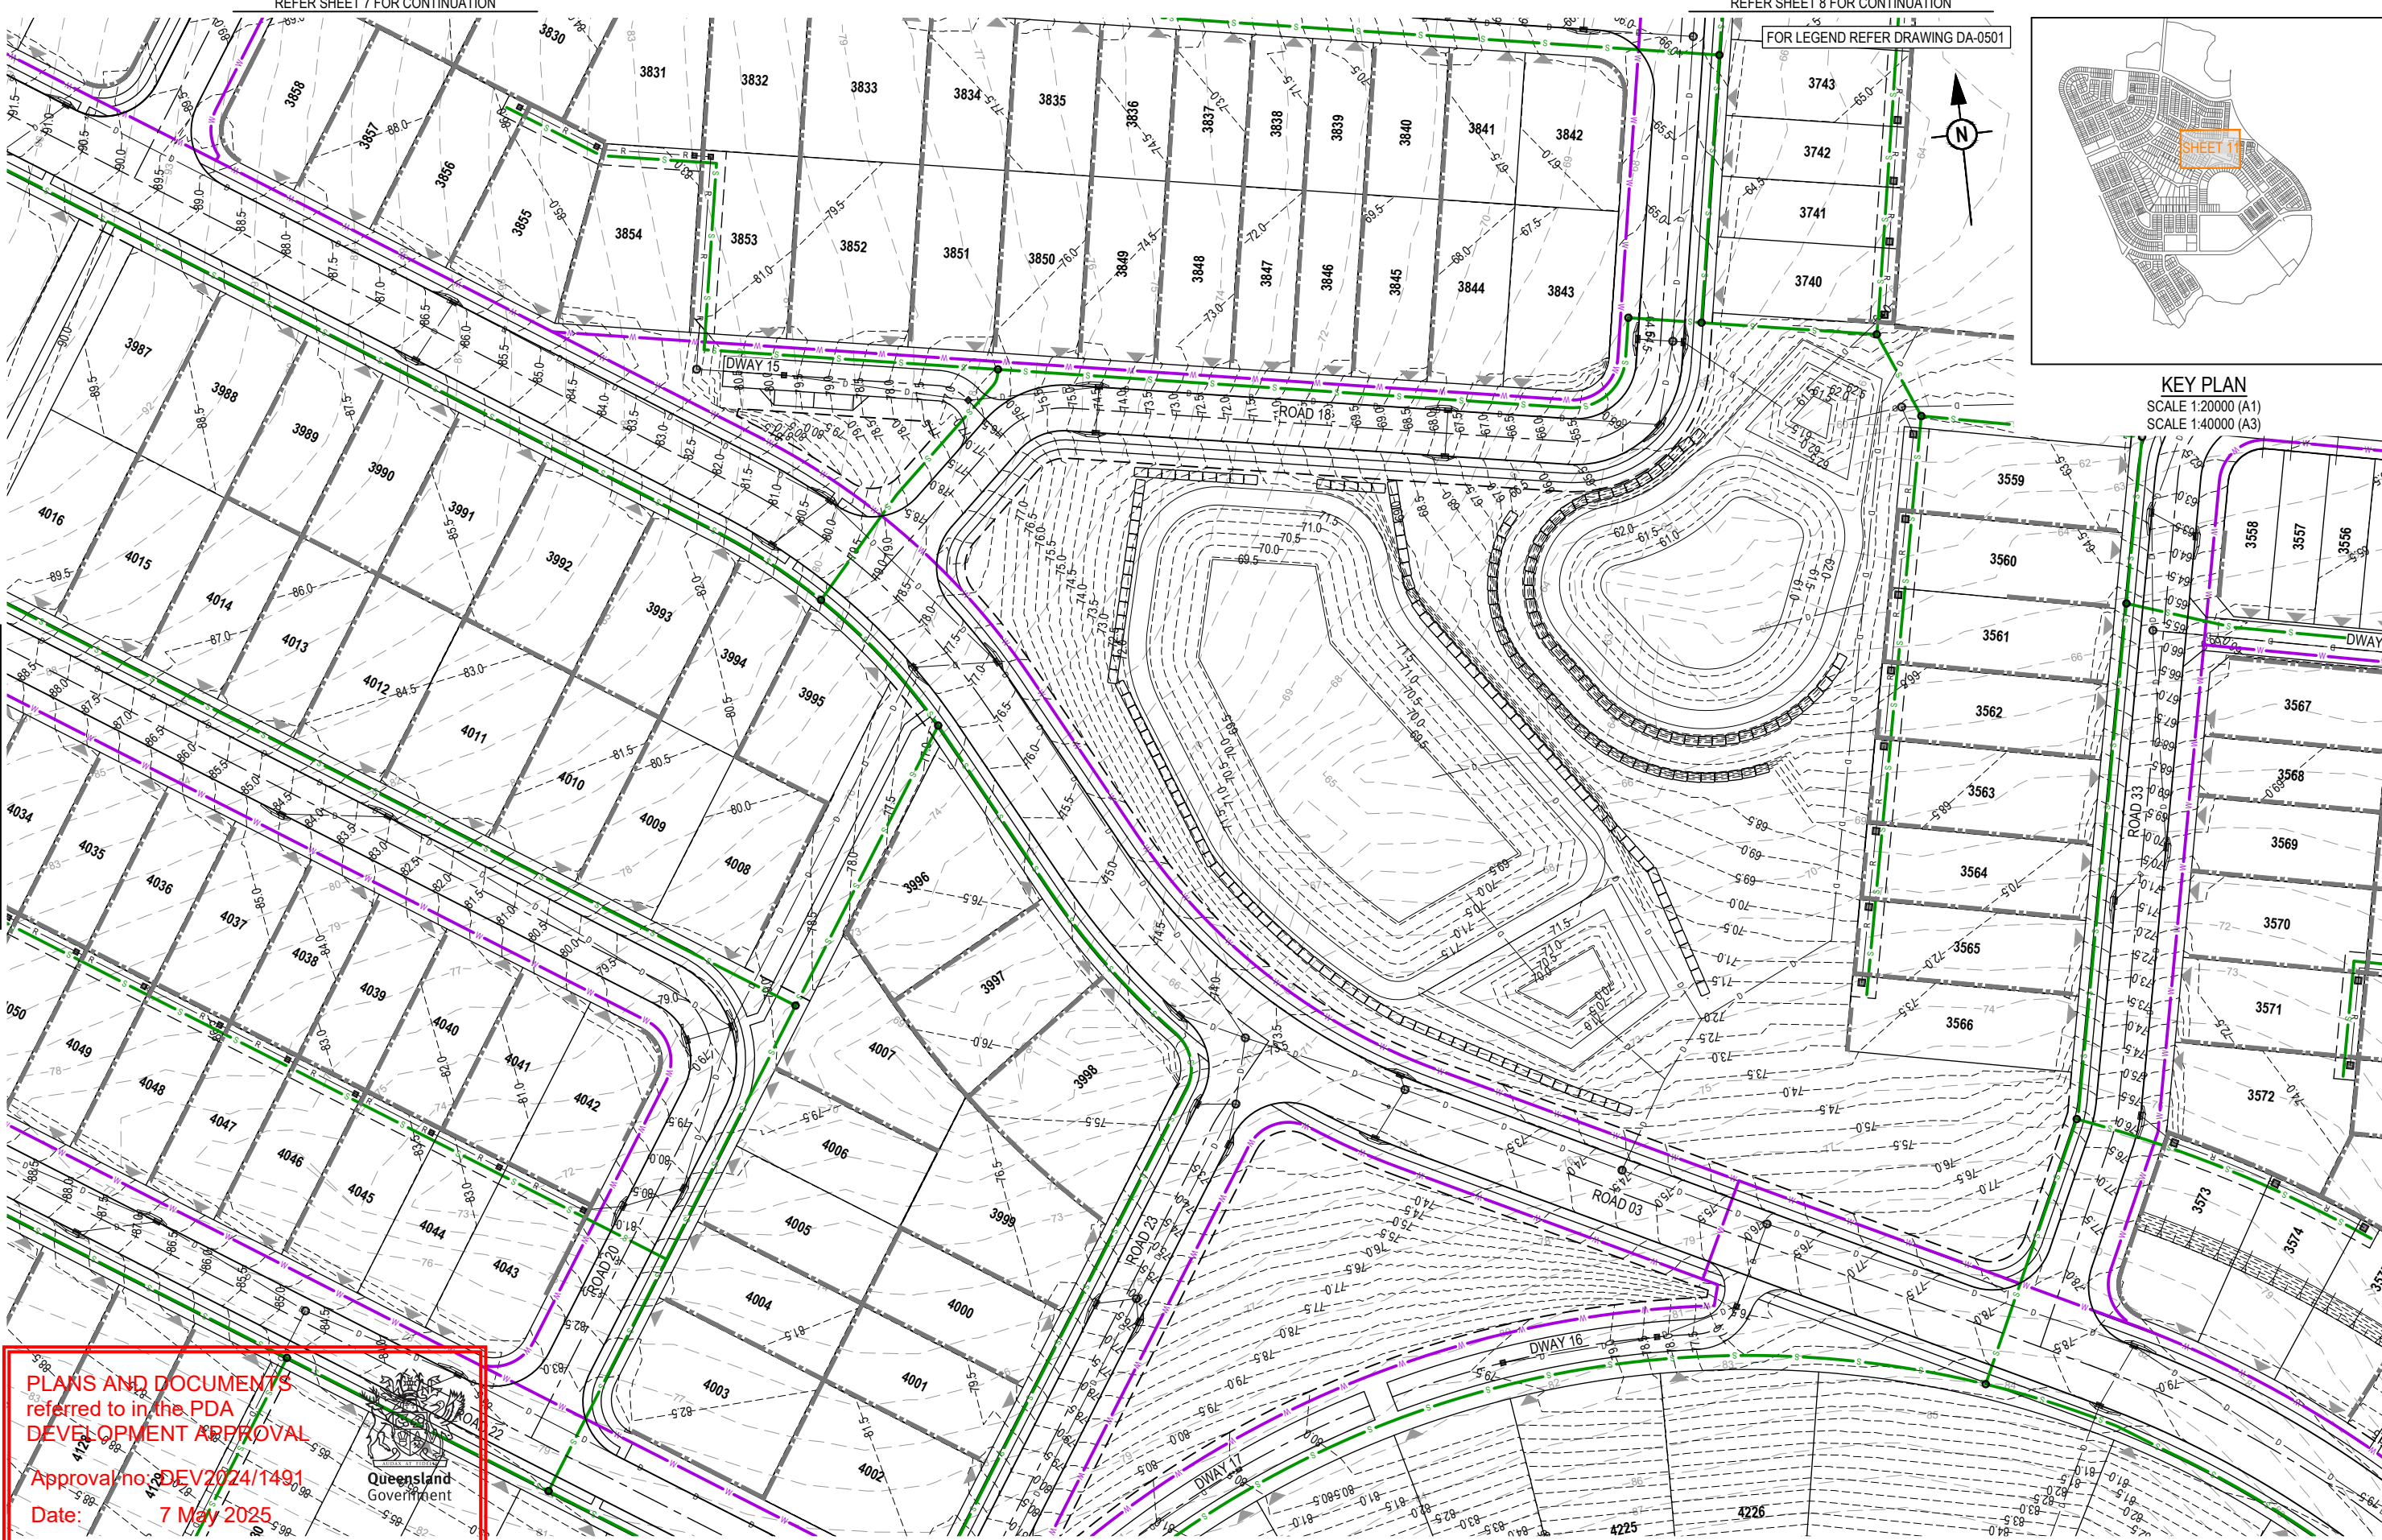

PLANS AND DOCUMENTS
referred to in the PDA
DEVELOPMENT APPROVAL
Approval no: DEV2024/1491
Date: 7 May 2025



REFER SHEET 15 FOR CONTINUATION

REV				DATE				DESIGN				DRAWN				ORIGINAL ISSUE				REVISION DETAILS				DRAWN				STATUS				FOR AND ON BEHALF OF COLLIER'S INTERNATIONAL ENGINEERING & DESIGN PTY LTD			
A	18.03.24	TR	JR	ORIGINAL ISSUE																															
B	03.09.24	TR	JR	RFI RESPONSE																															
C	13.02.25	TR	JR	RFI RESPONSE																															

DESIGN		APPROVED		DANIEL COLLINS		RPEQ 18631	
--------	--	----------	--	----------------	--	------------	--

CLIENT		PEET FLAGSTONE CITY Pty. Ltd.	
ASSOCIATED CONSULTANT		VERIS (07) 3666 4700	

PROJECT NAME		CONTEXT AREA 3	
NEW BEITH ROAD FLAGSTONE			

DRAWING TITLE		CONCEPT SEWERAGE AND WATER RETICULATION LAYOUT PLAN SHEET 11 OF 32	
PROJECT No.		20-0211	
DRAWING No.		DA-0511	
REVISION		C	

REFER SHEET 8 FOR CONTINUATION

FOR LEGEND REFER DRAWING DA-0501



KEY PLAN
SCALE 1:20000 (A1)
SCALE 1:40000 (A3)

PROPOSED TRUNK SEWER


PLANS AND DOCUMENTS
referred to in the PDA
DEVELOPMENT APPROVAL

Approval no: DEV2024/1491
Date: 7 May 2025




REFER SHEET 16 FOR CONTINUATION

REVISION DETAILS				DRAWN	STATUS	Colliers	SCALE	CLIENT	PROJECT NAME	DRAWING TITLE	
REV	DATE	DESIGN	DRAWN								
A	18.03.24	TR	JR								ORIGINAL ISSUE
B	03.09.24	TR	JR								RFI RESPONSE
C	13.02.25	TR	JR	RFI RESPONSE							

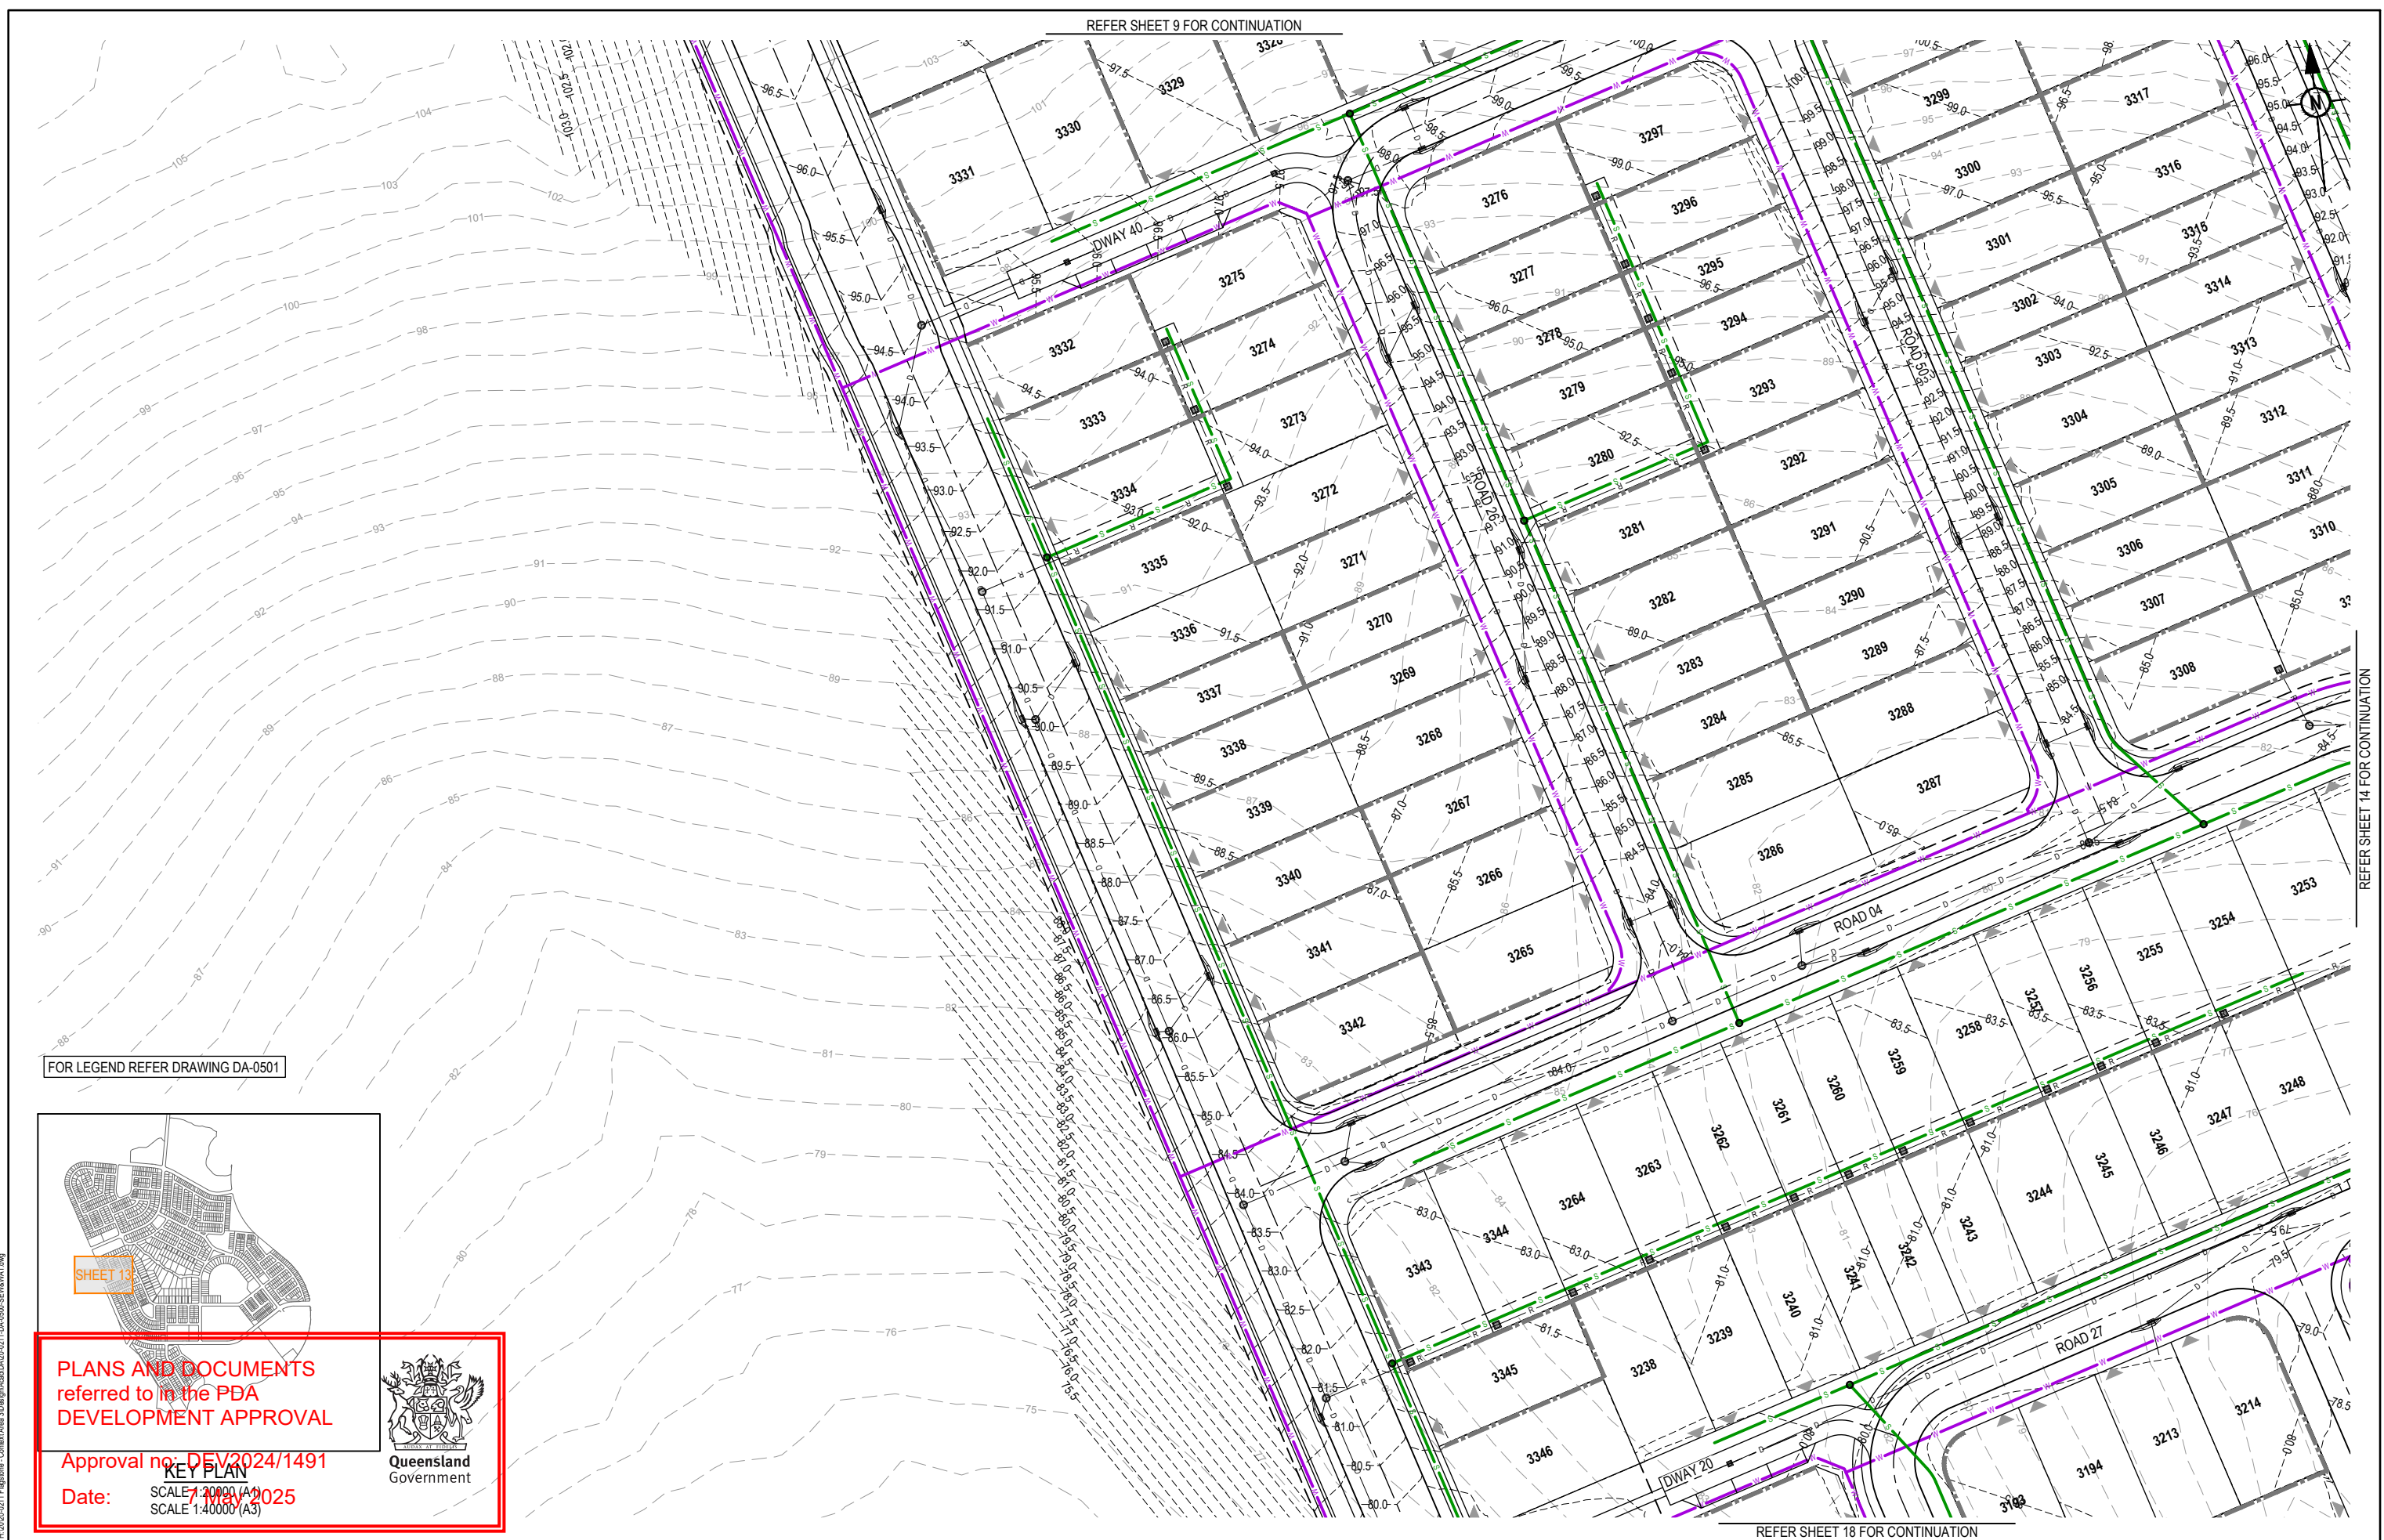

FOR LEGEND REFER DRAWING DA-0501

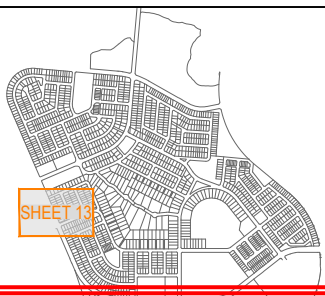

PLANS AND DOCUMENTS referred to in the PDA DEVELOPMENT APPROVAL


Approval no: DEV2024/1491

Date: SCALE 1:20000 (A1)
SCALE 1:40000 (A3)




Queensland
Government

REV	DATE	DESIGN	DRAWN	REVISION DETAILS		DRAWN	STATUS		SCALE		CLIENT	PROJECT NAME	DRAWING TITLE		
A	18.03.24	TR	JR	ORIGINAL ISSUE			FOR DEVELOPMENT APPLICATION NOT FOR CONSTRUCTION			1:500 10 5 0 10 20 A1 1:1000  A3	PEET FLAGSTONE CITY Pty. Ltd.	CONTEXT AREA 3	CONCEPT SEWERAGE AND WATER RETICULATION LAYOUT PLAN SHEET 13 OF 32		
B	03.09.24	TR	JR	RFI RESPONSE											
C	13.02.25	TR	JR	RFI RESPONSE											
						DESIGN	APPROVED DANIEL COLLINS RPEQ 18631				ASSOCIATED CONSULTANT VERIS (07) 3666 4700	NEW BEITH ROAD FLAGSTONE	PROJECT No. 20-0211	DRAWING No. DA-0513	REVISION C
							FOR AND ON BEHALF OF COLLIERS INTERNATIONAL ENGINEERING & DESIGN PTY.LTD								

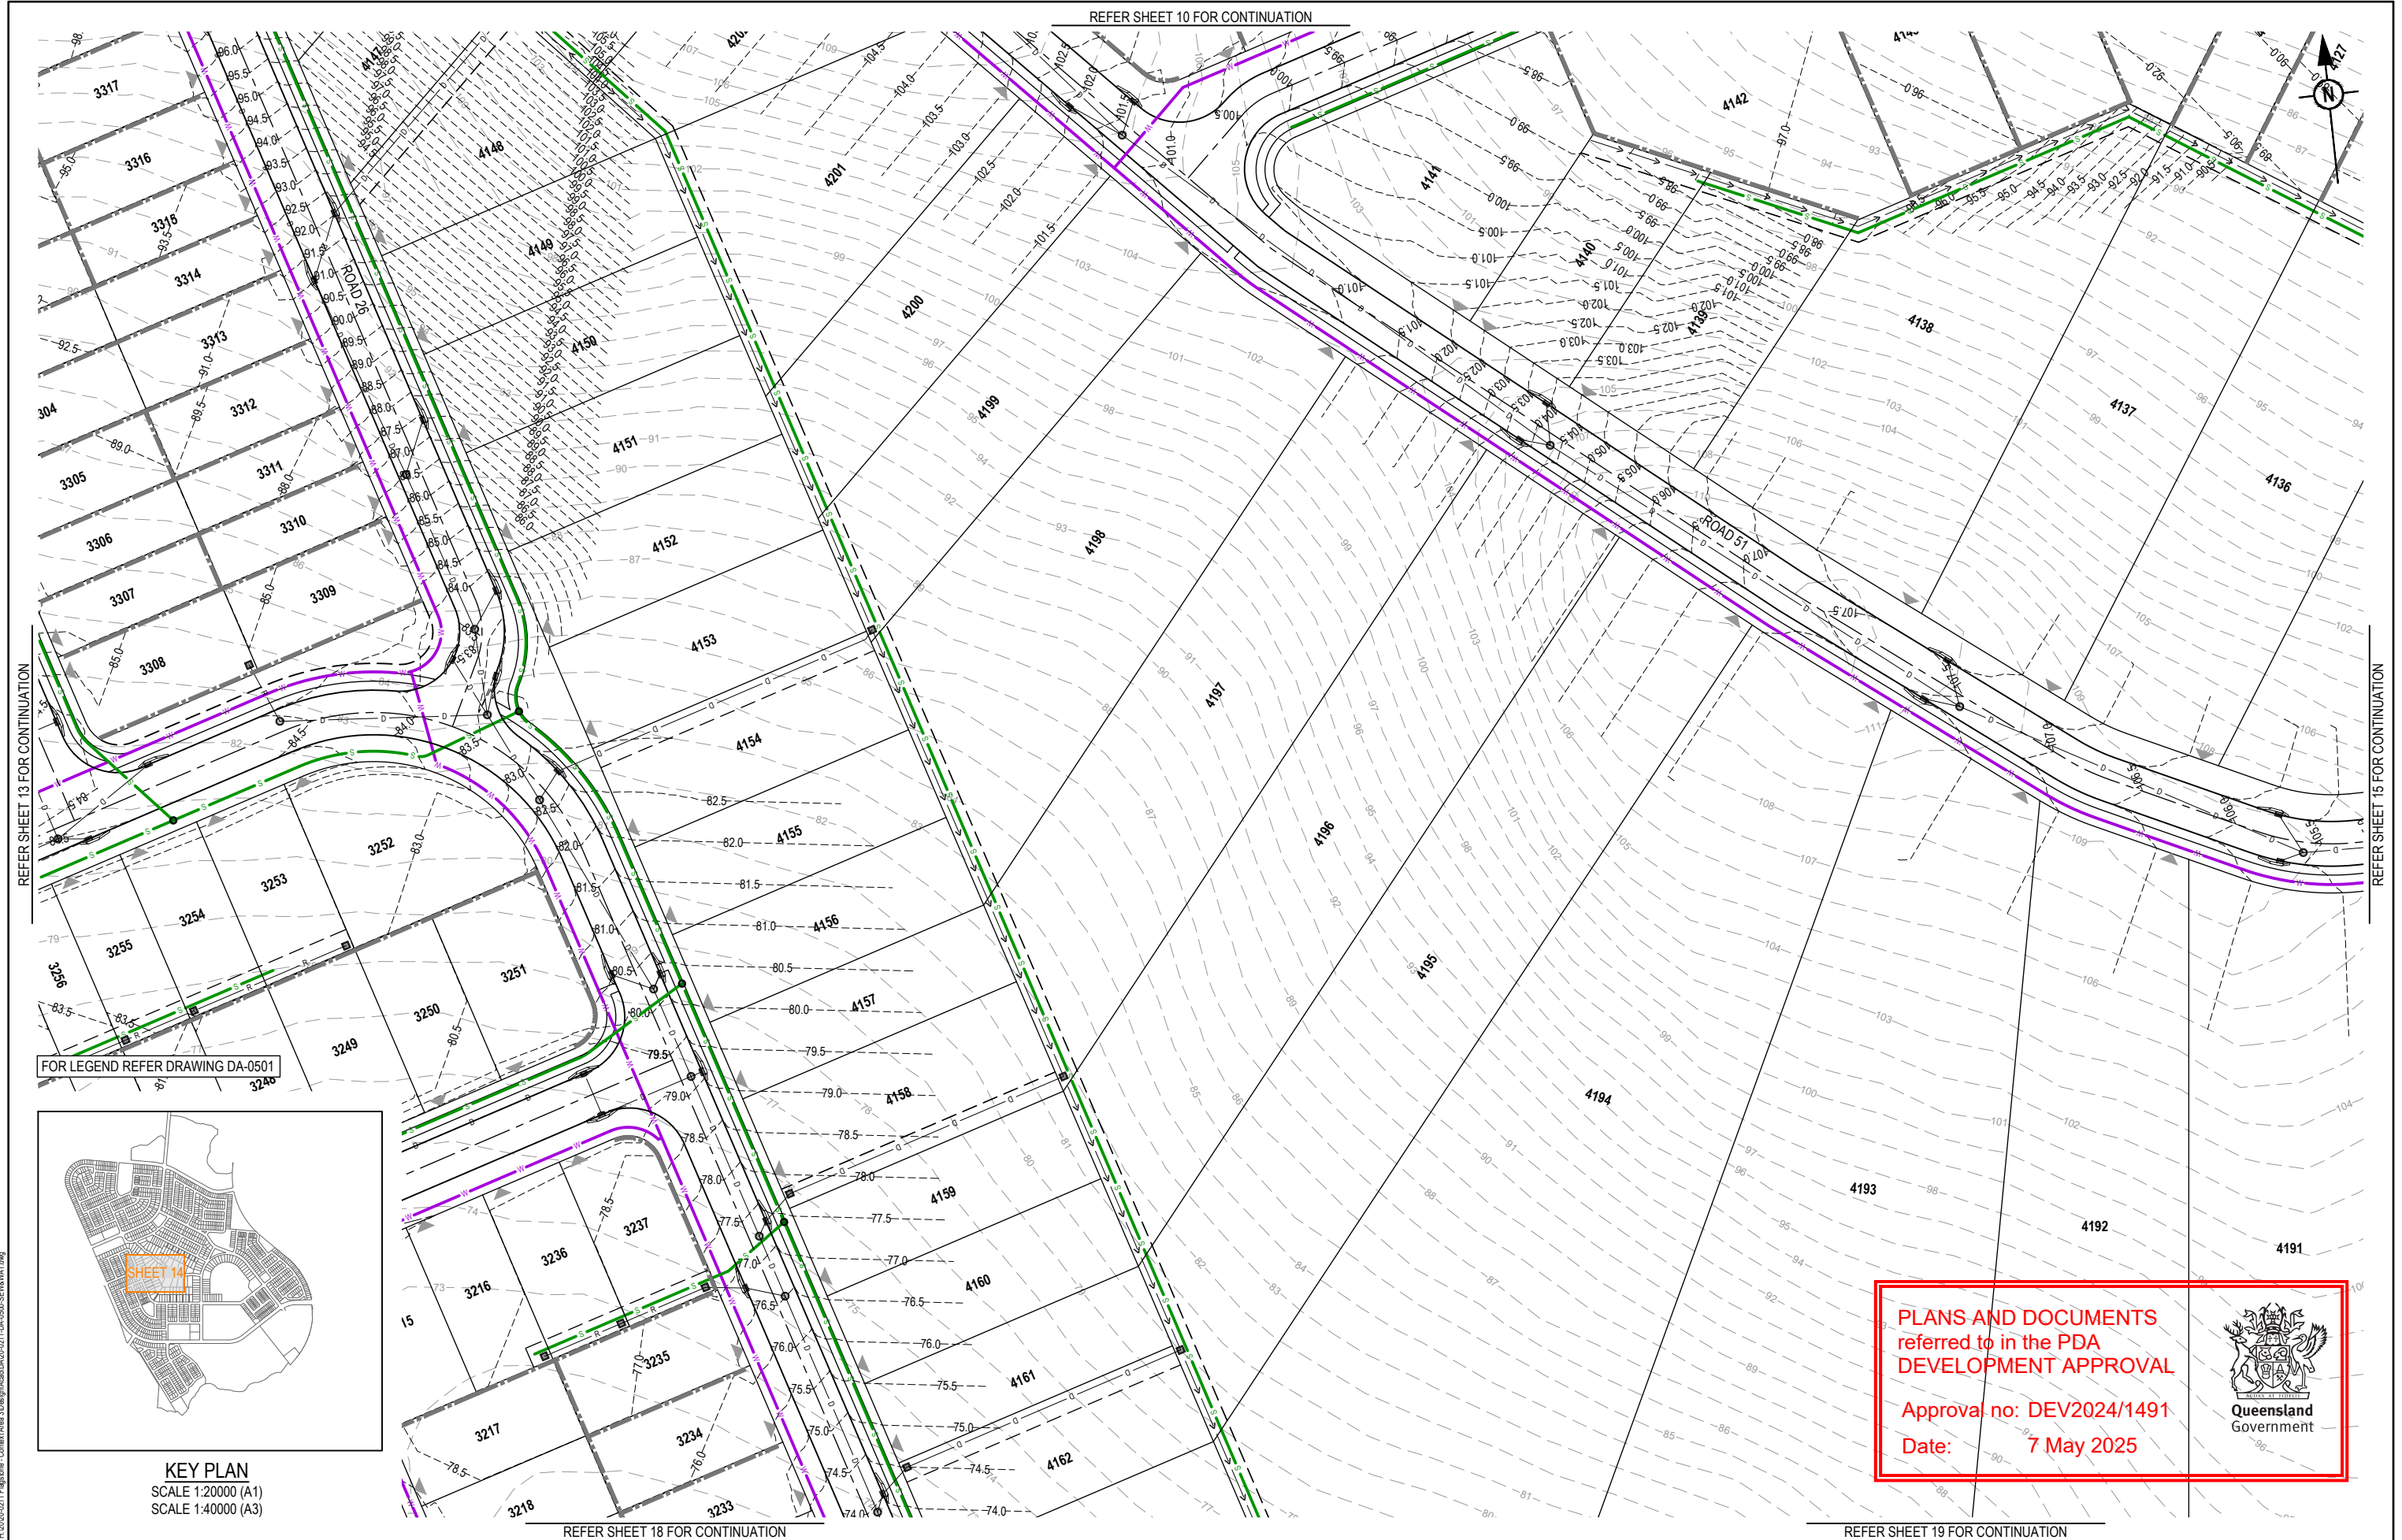


PLOT: 14 Feb 2025 12:45 PM LOCATION: H:\2020-2021 Flagstone - Context Area 3\Design Area\DA-051-DA-050-SEWAWT.dwg

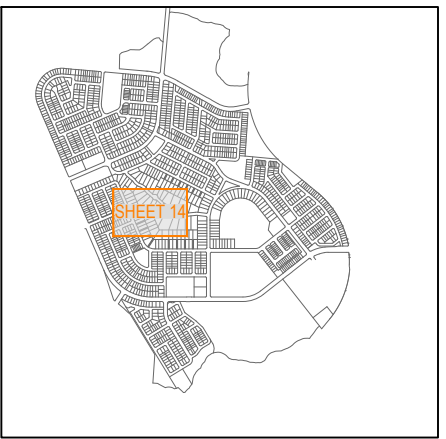

KEY PLAN
SCALE 1:20000 (A1)
SCALE 1:40000 (A3)

REV	DATE	DESIGN	DRAWN	REVISION DETAILS
A	18.03.24	TR	JR	ORIGINAL ISSUE
B	03.09.24	TR	JR	RFI RESPONSE
C	13.02.25	TR	JR	RFI RESPONSE

DRAWN	STATUS
	FOR DEVELOPMENT APPLICATION NOT FOR CONSTRUCTION
DESIGN	APPROVED DANIEL COLLINS RPEQ 18631
	FOR AND ON BEHALF OF COLLIER'S INTERNATIONAL ENGINEERING & DESIGN PTY LTD

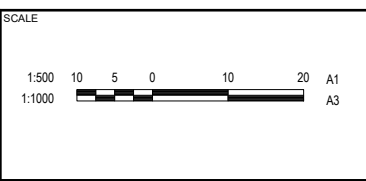

CLIENT
PEET FLAGSTONE CITY Pty. Ltd.
ASSOCIATED CONSULTANT
VERIS (07) 3666 4700


PROJECT NAME
CONTEXT AREA 3
NEW BEITH ROAD FLAGSTONE

DRAWING TITLE
CONCEPT SEWERAGE AND WATER RETICULATION LAYOUT PLAN SHEET 14 OF 32
PROJECT No. 20-0211
DRAWING No. DA-0514
REVISION C


PLANS AND DOCUMENTS
referred to in the PDA
DEVELOPMENT APPROVAL

Approval no: DEV2024/1491
Date: 7 May 2025


Queensland
Government

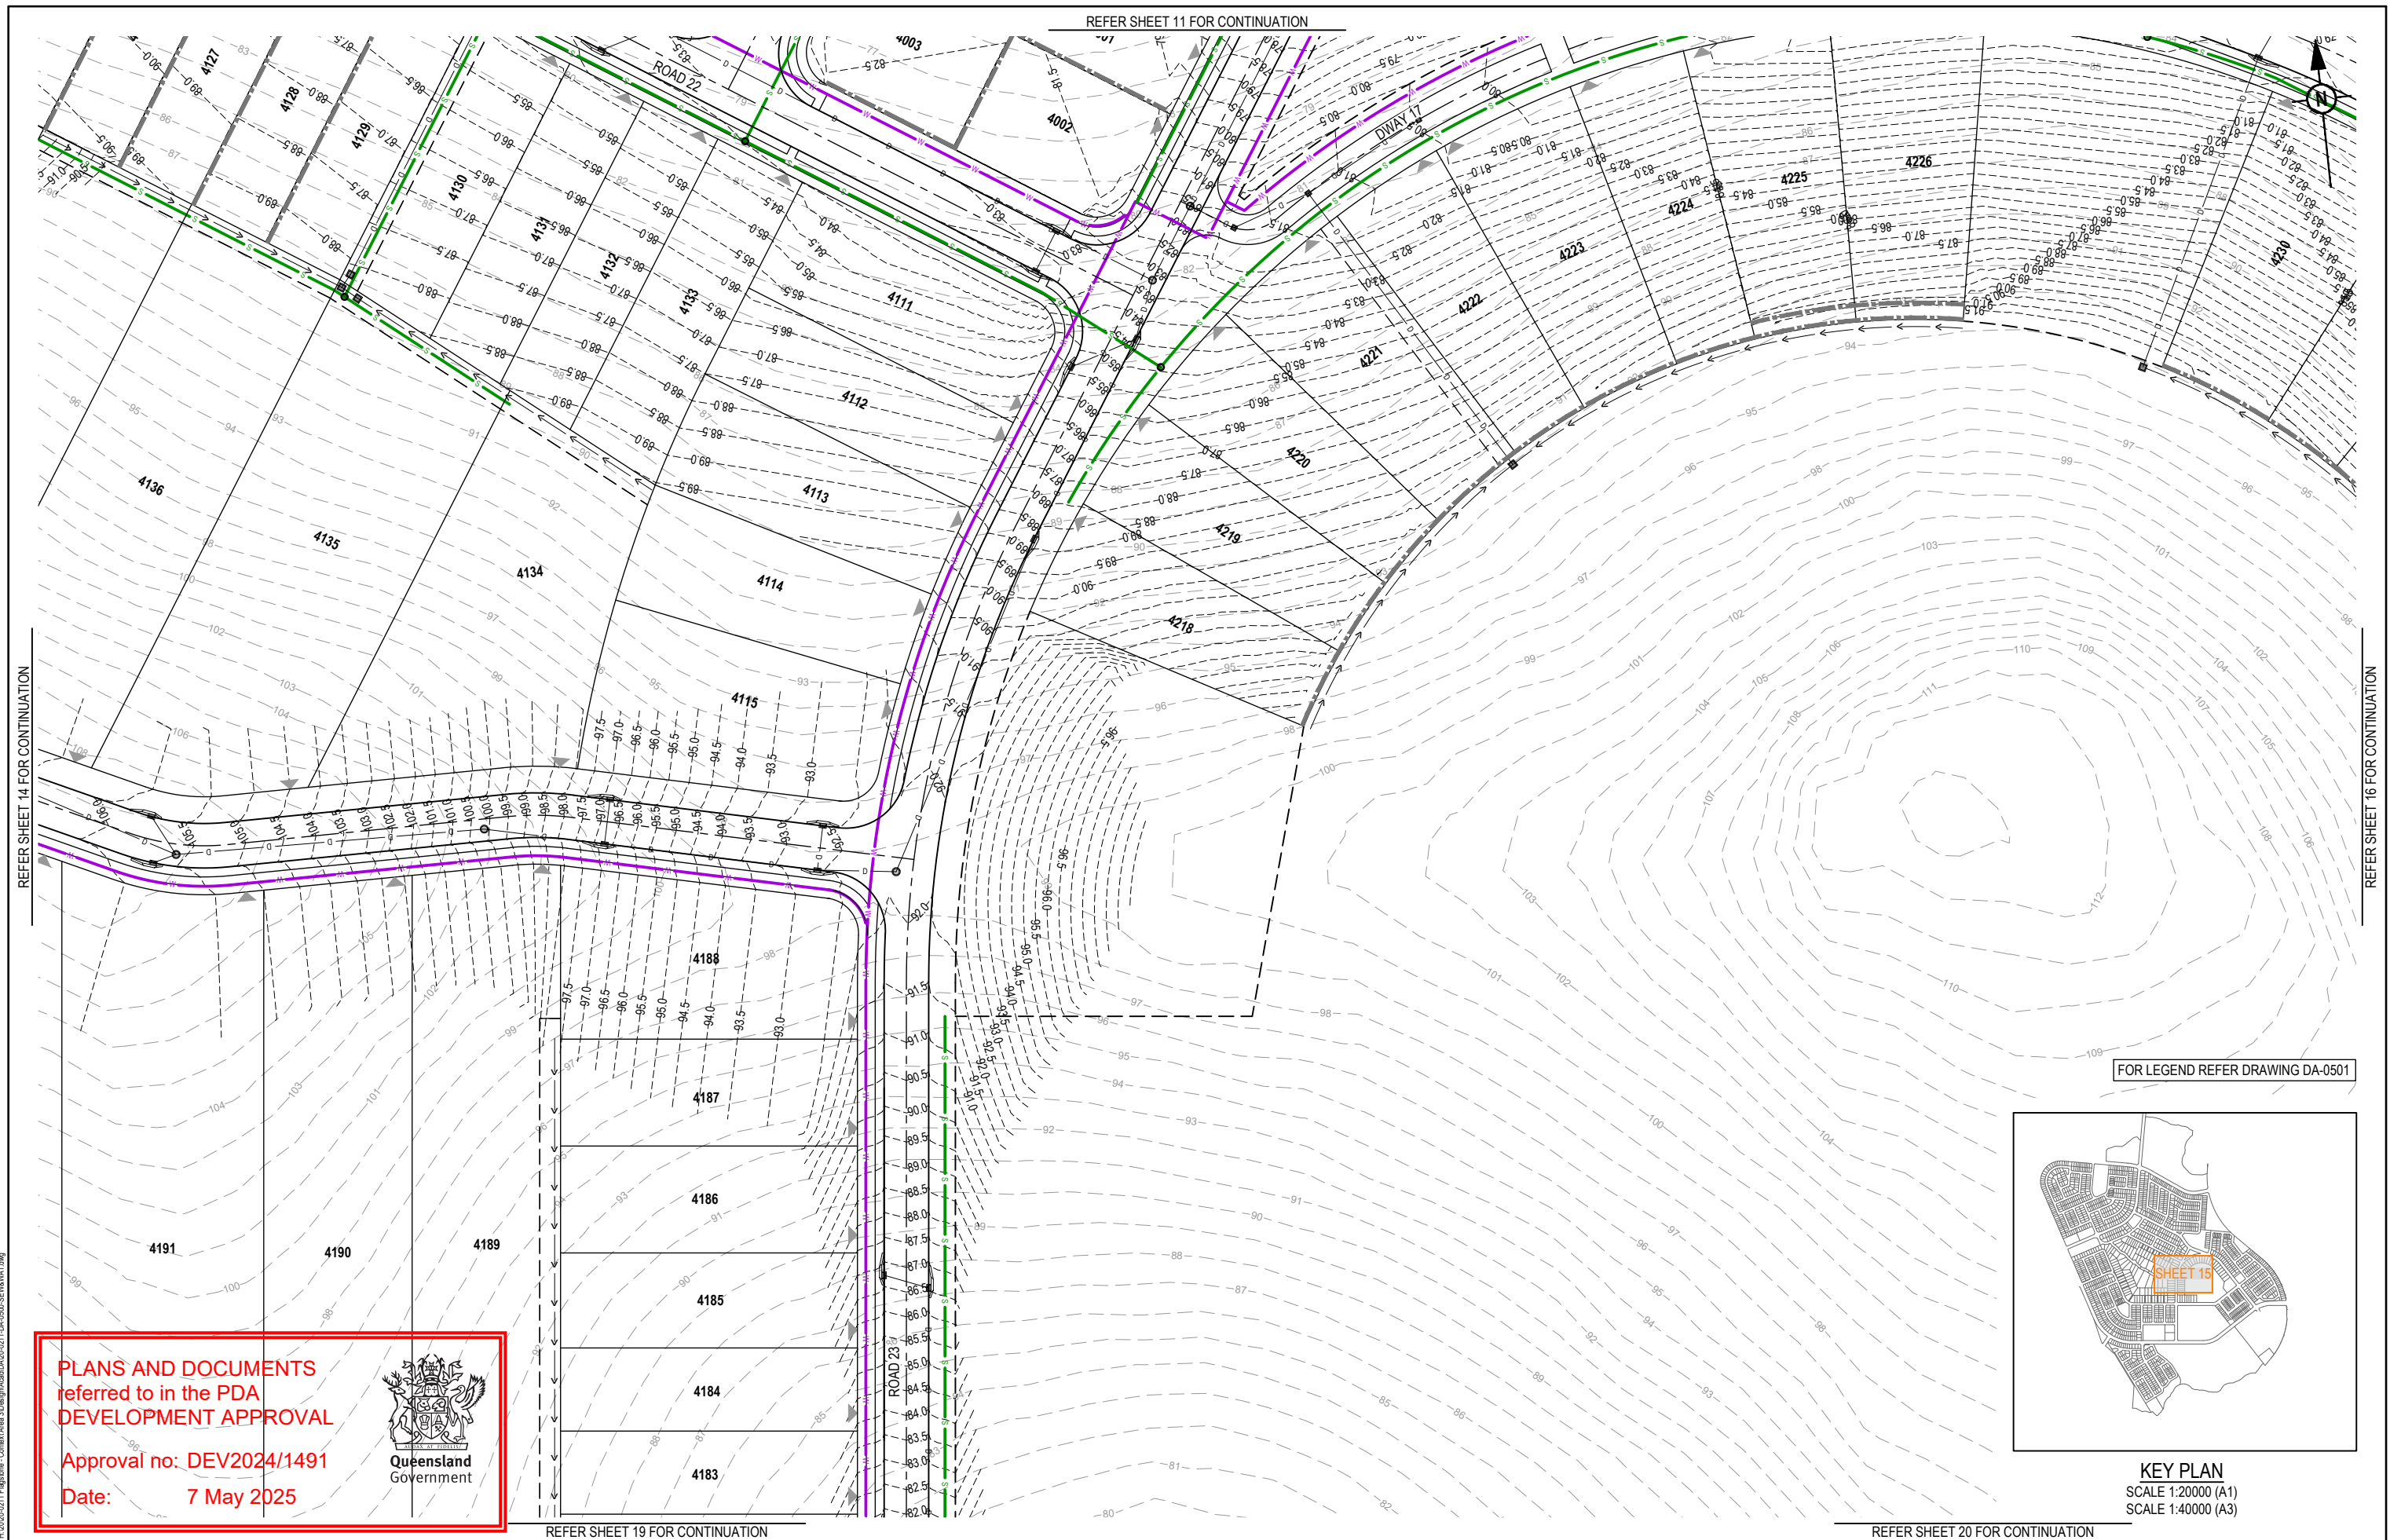

REV	DATE	DESIGN	DRAWN	REVISION DETAILS		DRAWN	STATUS		SCALE	CLIENT PEET FLAGSTONE CITY Pty. Ltd. ASSOCIATED CONSULTANT VERIS (07) 3666 4700	PROJECT NAME CONTEXT AREA 3 NEW BEITH ROAD FLAGSTONE	DRAWING TITLE		
A	18.03.24	TR	JR	ORIGINAL ISSUE			FOR DEVELOPMENT APPLICATION NOT FOR CONSTRUCTION		1:500 10 5 0 10 20 A1 1:1000  A3			CONCEPT SEWERAGE AND WATER RETICULATION LAYOUT PLAN SHEET 15 OF 32		
B	03.09.24	TR	JR	RFI RESPONSE					PROJECT No.			DRAWING No.	REVISION	
C	13.02.25	TR	JR	RFI RESPONSE					20-0211			DA-0515	C	
						DESIGN	APPROVED DANIEL COLLINS RPEQ 18631	FOR AND ON BEHALF OF COLLIER'S INTERNATIONAL ENGINEERING & DESIGN PTY LTD						

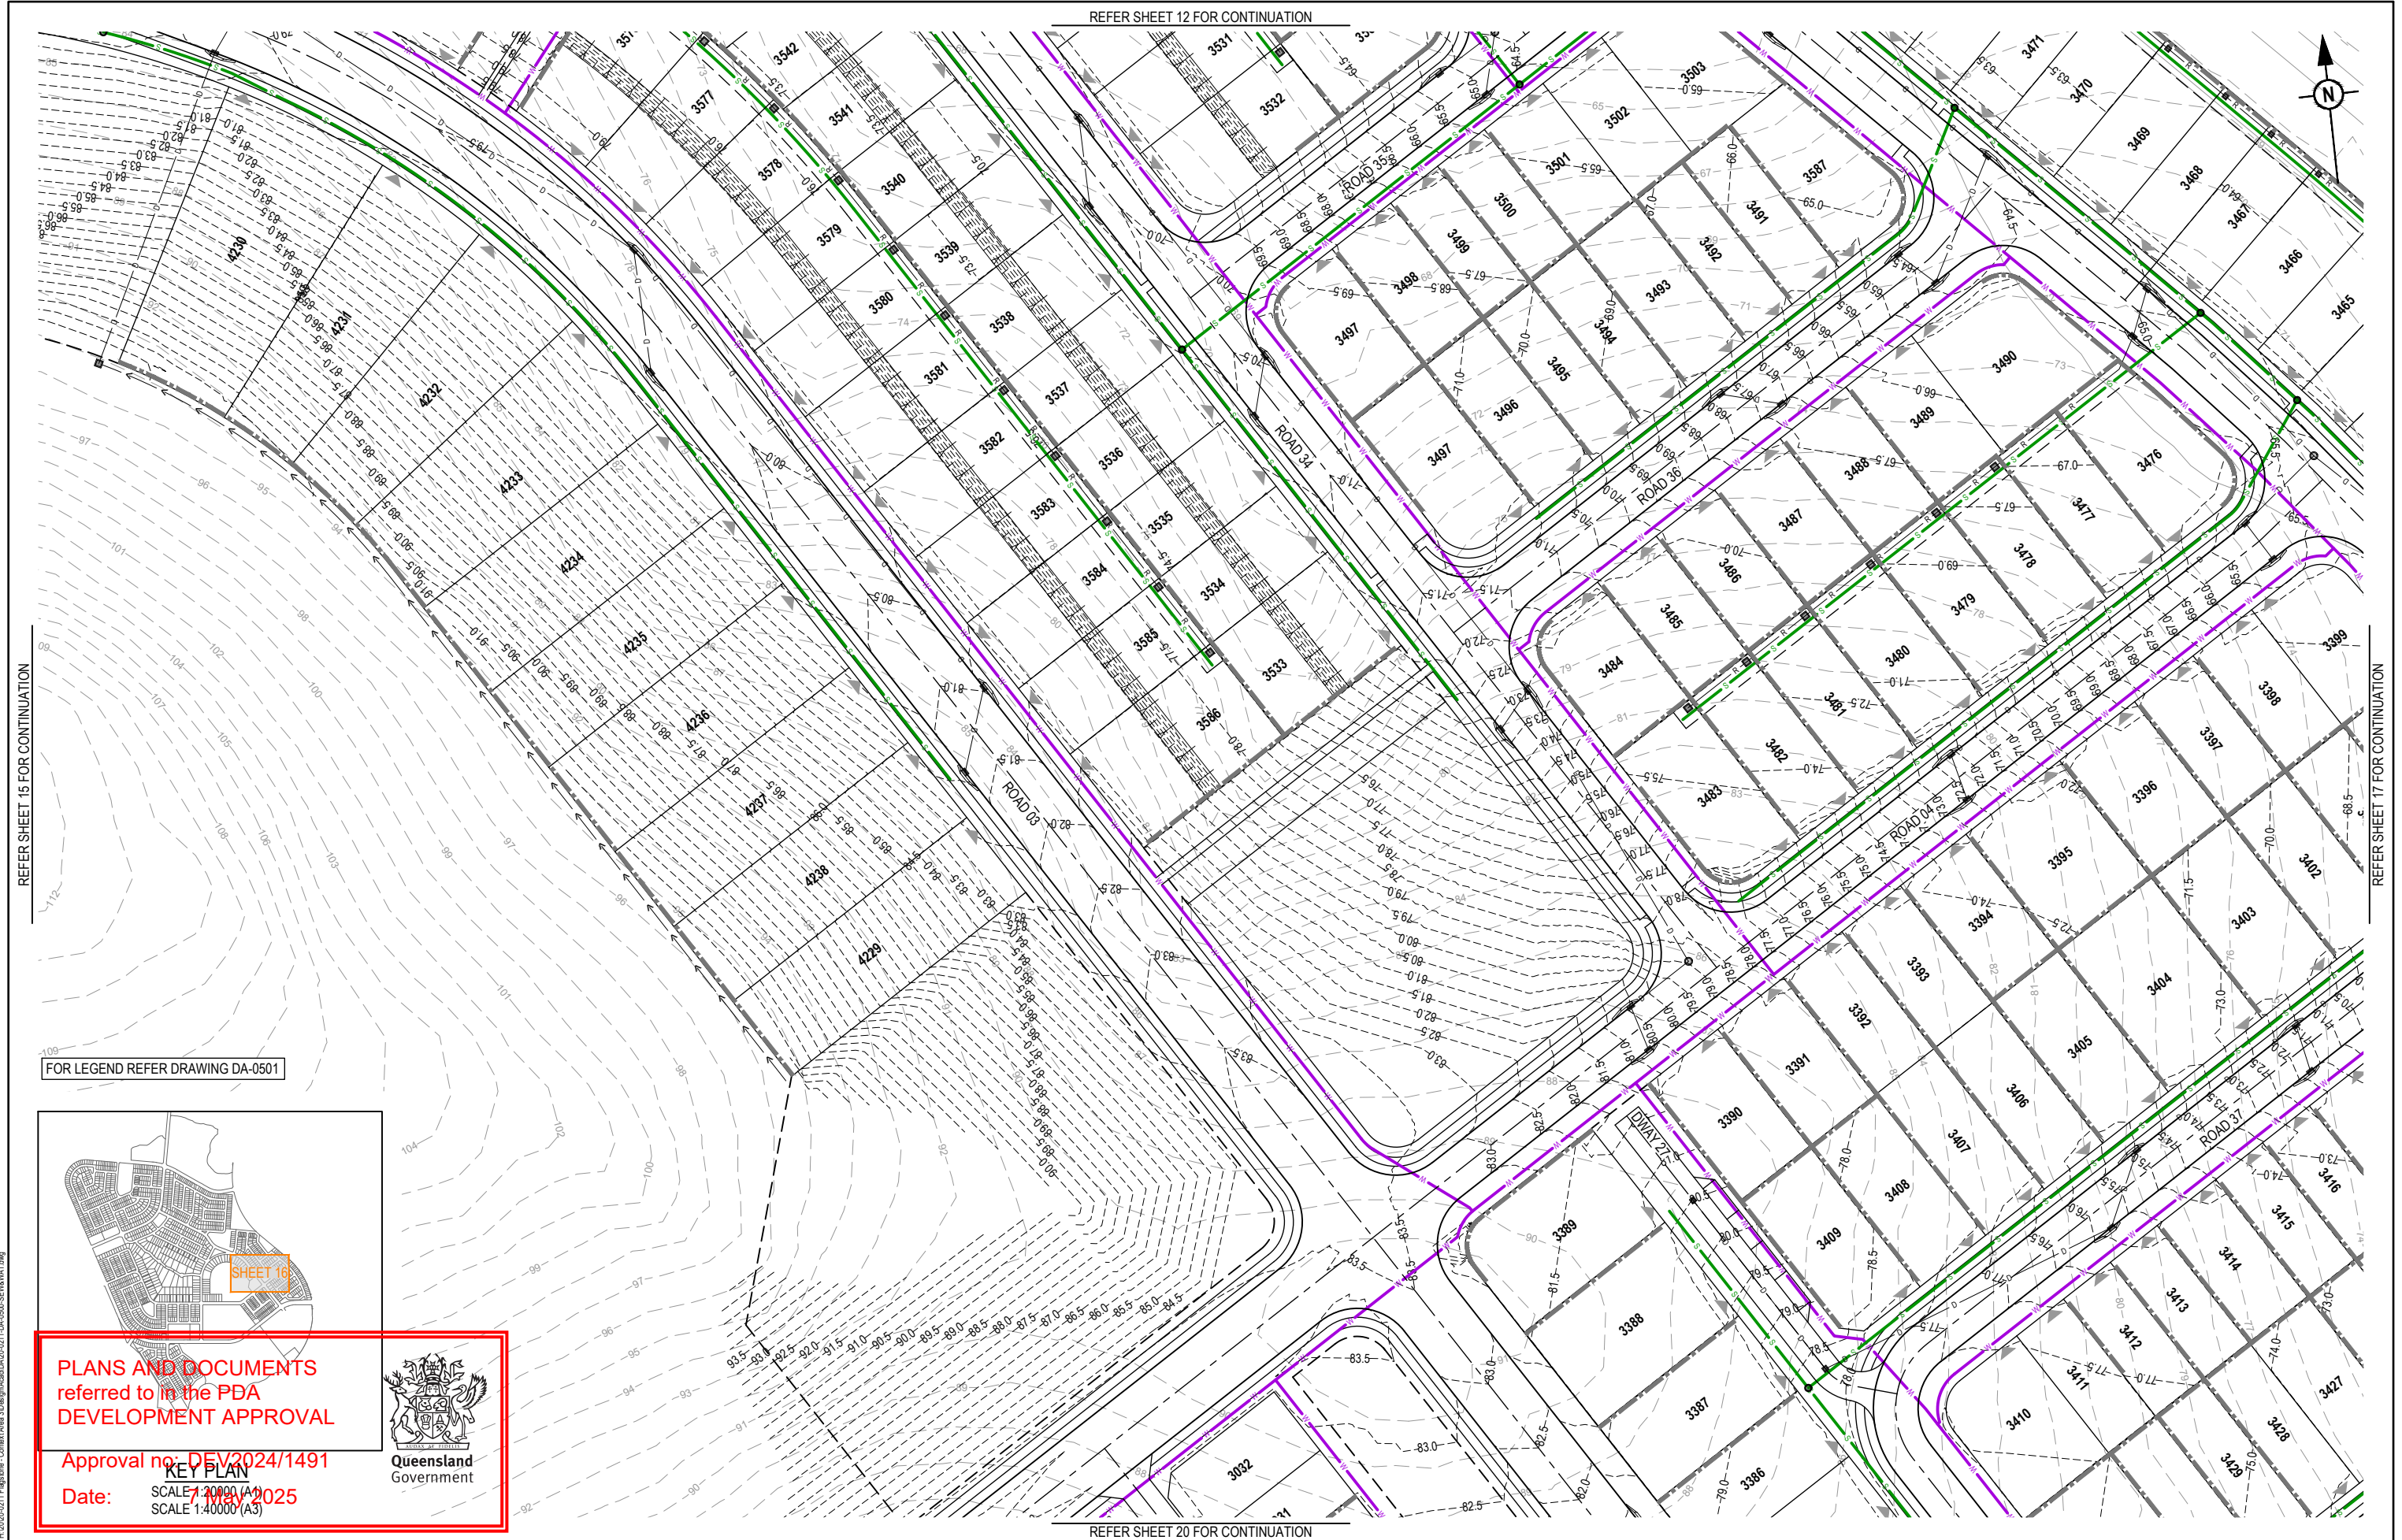

FOR LEGEND REFER DRAWING DA-0501

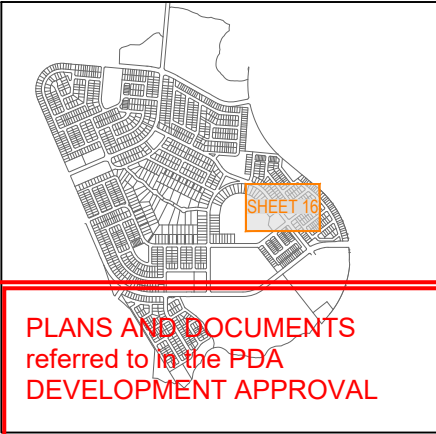

PLANS AND DOCUMENTS
referred to in the PDA
DEVELOPMENT APPROVAL


Approval no: DEV2024/1491

Date: 13.02.25

KEY PLAN
SCALE 1:20000 (A1)
SCALE 1:40000 (A3)

REV	DATE	DESIGN	DRAWN	REVISION DETAILS
A	18.03.24	TR	JR	ORIGINAL ISSUE
B	03.09.24	TR	JR	RFI RESPONSE
C	13.02.25	TR	JR	RFI RESPONSE

DRAWN	STATUS
	FOR DEVELOPMENT APPLICATION NOT FOR CONSTRUCTION
DESIGN	APPROVED DANIEL COLLINS RPEQ 18631
	FOR AND ON BEHALF OF COLLIER'S INTERNATIONAL ENGINEERING & DESIGN PTY LTD

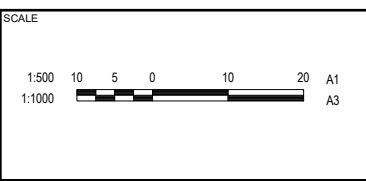


CLIENT
PEET FLAGSTONE CITY Pty. Ltd.
ASSOCIATED CONSULTANT
VERIS (07) 3666 4700

PROJECT NAME
CONTEXT AREA 3
NEW BEITH ROAD FLAGSTONE

DRAWING TITLE
CONCEPT SEWERAGE AND WATER RETICULATION LAYOUT PLAN SHEET 16 OF 32
PROJECT No. 20-0211
DRAWING No. DA-0516
REVISION C

FOR LEGEND REFER DRAWING DA-0501

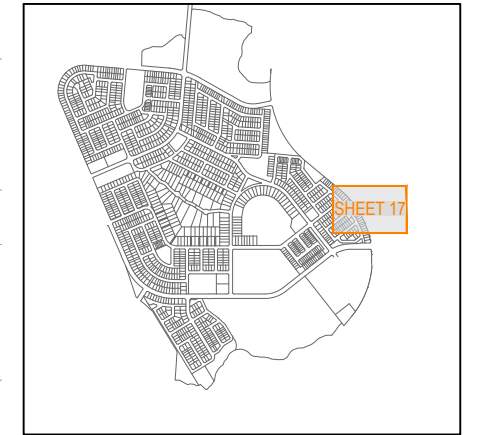

KEY PLAN
SCALE 1:20000 (A1)
SCALE 1:40000 (A3)

REFER SHEET 16 FOR CONTINUATION

PROPOSED
STAGE 4

PLANS AND DOCUMENTS
referred to in the PDA
DEVELOPMENT APPROVAL

Approval no: DEV2024/1491

Date: 7 May 2025

[illegible]

DRAWN	STATUS	
	FOR DEVELOPMENT APPLICATION NOT FOR CONSTRUCTION	
DESIGN	APPROVED	
	DANIEL COLLINS	RPEQ 18631
FOR AND ON BEHALF OF COLLIERIES INTERNATIONAL ENGINEERING & DESIGN PTY LTD		



SCALE

1:500 10 5 0 10 20 A1
1:1000 A3

CLIENT

PEET FLAGSTONE CITY Pty. Ltd.

ASSOCIATED CONSULTANT

VERIS
(07) 3666 4700

PROJECT NAME
CONTEXT AREA 3
NEW BEITH ROAD FLAGSTONE

DRAWING TITLE		
CONCEPT SEWERAGE AND WATER RETICULATION LAYOUT PLAN SHEET 17 OF 32		
PROJECT No.	DRAWING No.	REVISION
20-0211	DA-0517	C

PLOT - 14 Feb 2025 12:45 PM LOCATION - H:\2020-0211 Flagstone - Context Area 3D\Design\Acad\A\20-0211-DA-0500-SEW&WAT.dwg

REFER SHEET 14 FOR CONTINUATION

REFER SHEET 15 FOR CONTINUATION

PLANS AND DOCUMENTS
referred to in the PDA
DEVELOPMENT APPROVAL


Approval no: DEV2024/1491

Date: 7 May 2025




REFER SHEET 18 FOR CONTINUATION

REFER SHEET 20 FOR CONTINUATION

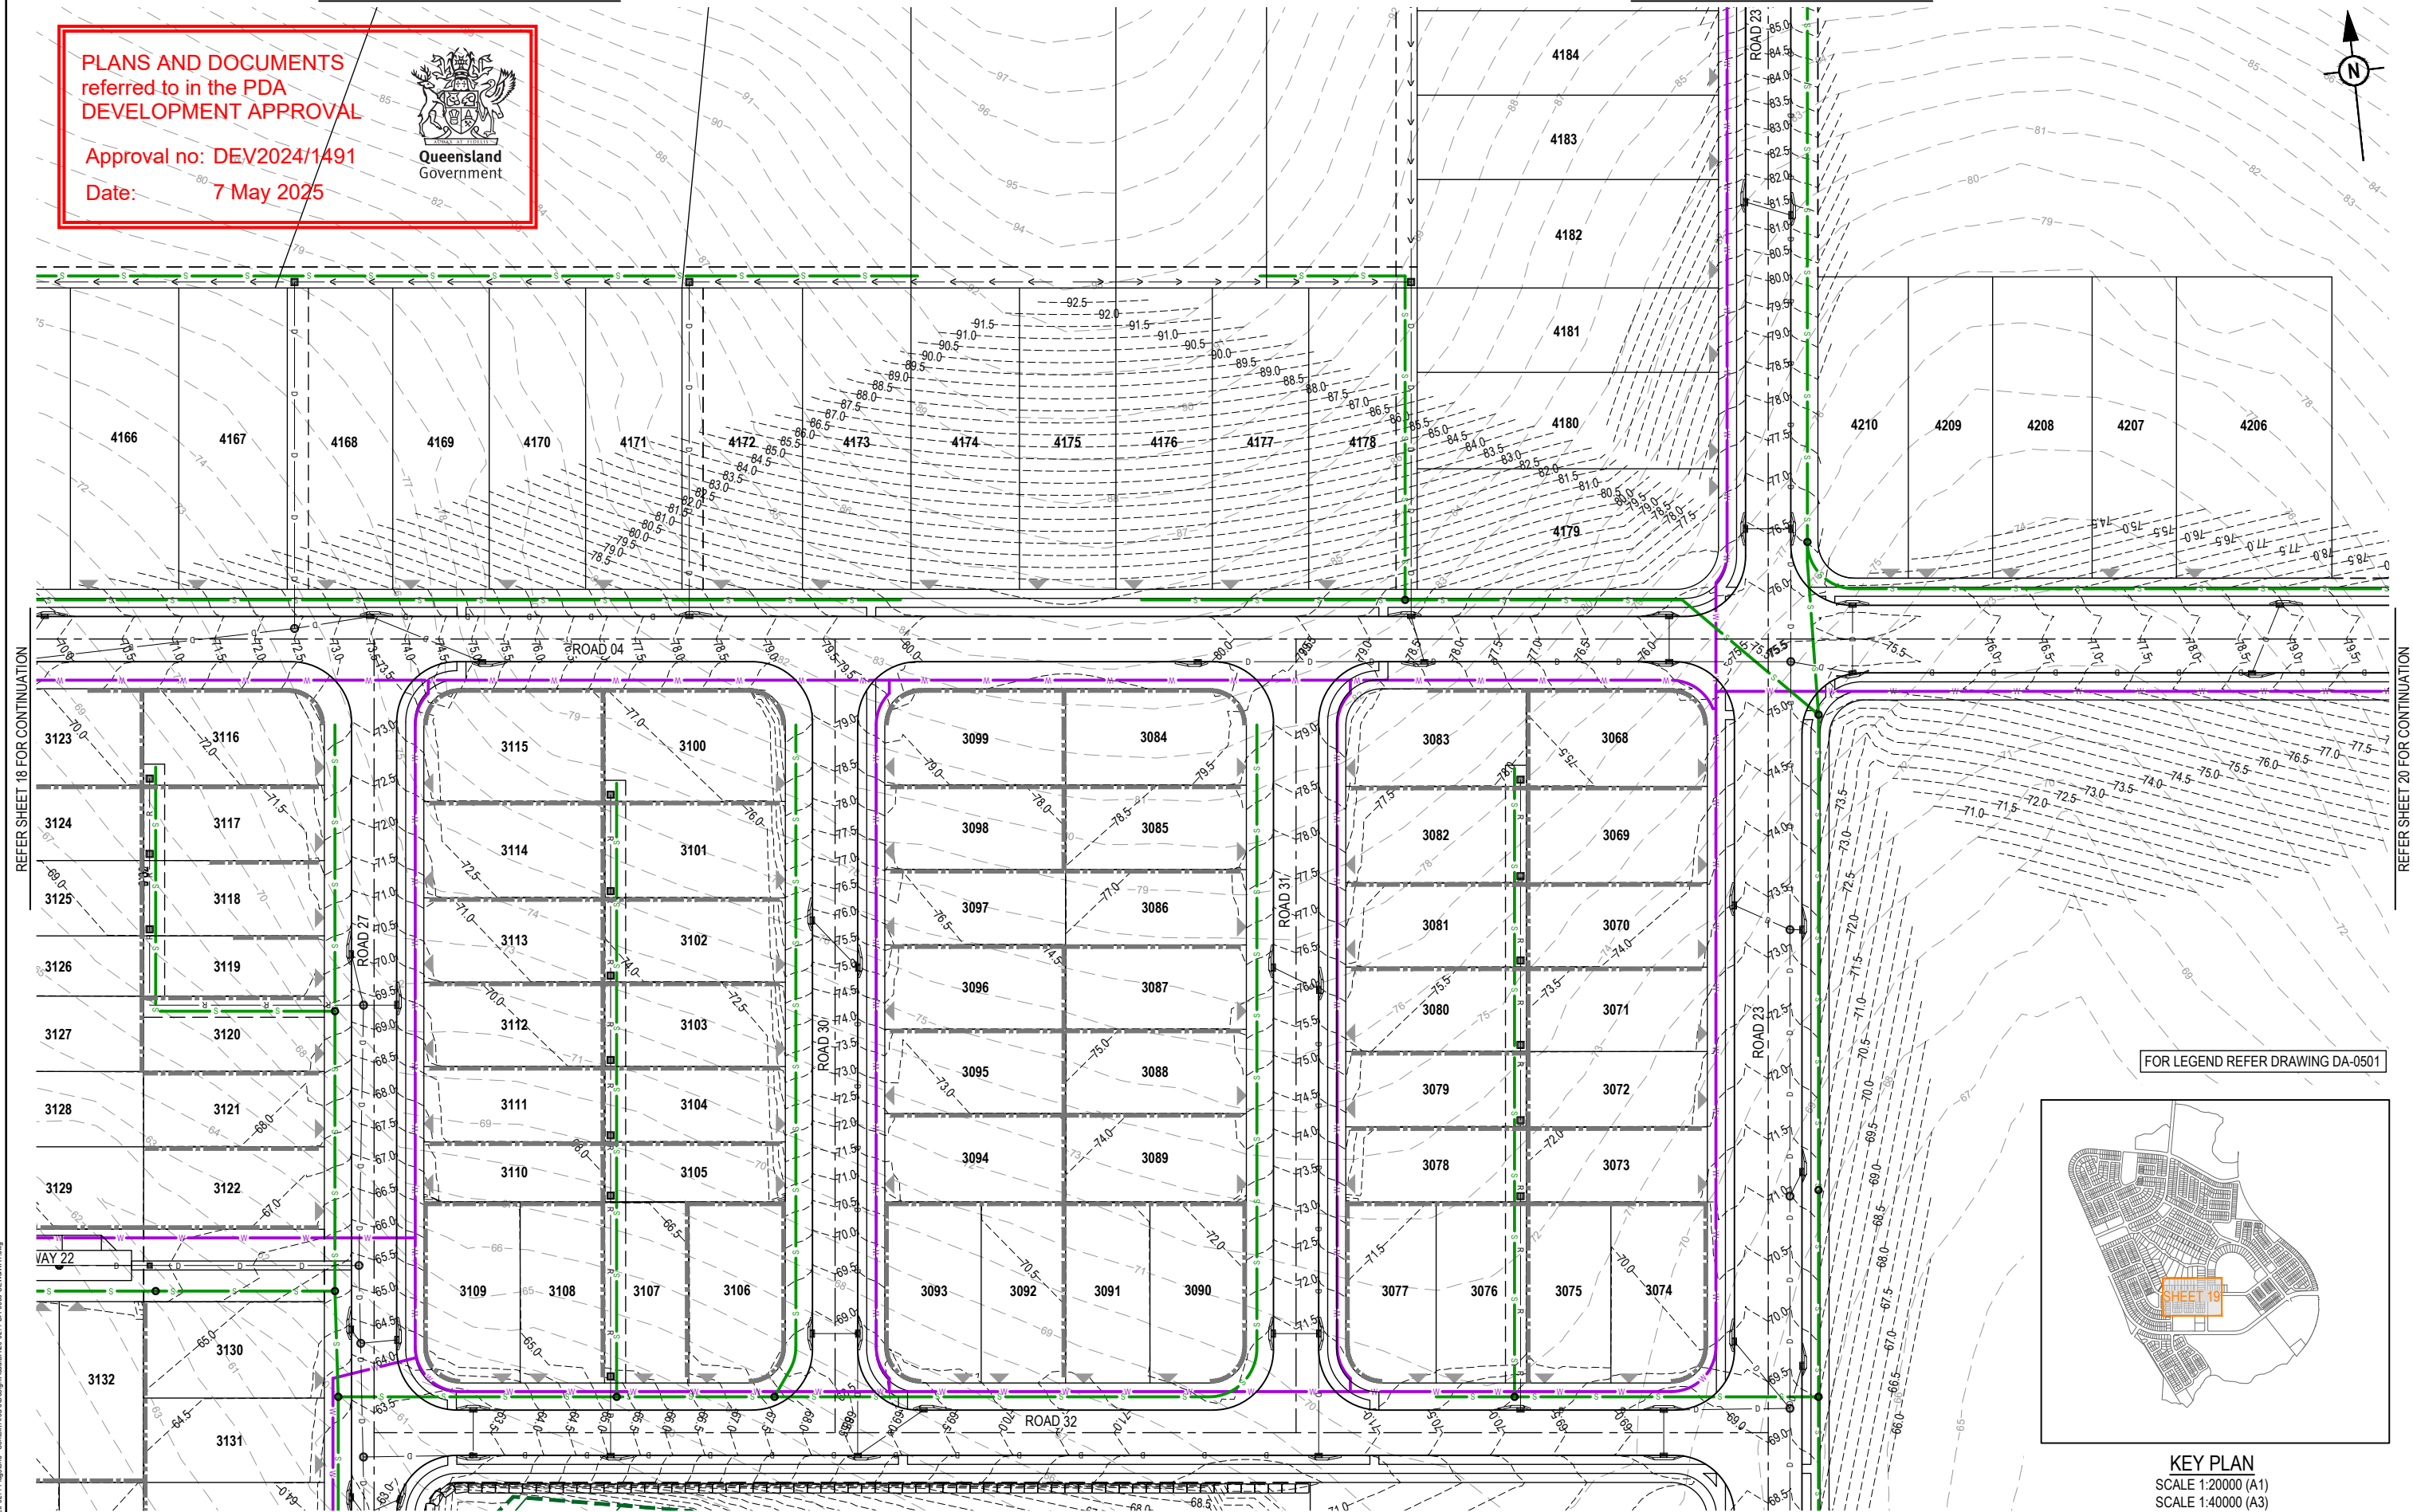

FOR LEGEND REFER DRAWING DA-0501

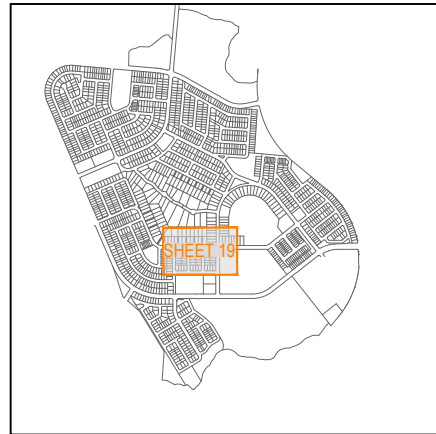

KEY PLAN

SCALE 1:20000 (A1)

SCALE 1:40000 (A3)

REV	DATE	DESIGN	DRAWN	REVISION DETAILS
A	18.03.24	TR	JR	ORIGINAL ISSUE
B	03.09.24	TR	JR	RFI RESPONSE
C	13.02.25	TR	JR	RFI RESPONSE

DRAWN	STATUS
FOR DEVELOPMENT APPLICATION NOT FOR CONSTRUCTION	
DESIGN	APPROVED DANIEL COLLINS RPEQ 18631
FOR AND ON BEHALF OF COLLIER'S INTERNATIONAL ENGINEERING & DESIGN PTY LTD	



SCALE
1:500 10 5 0 10 20 A1 1:1000

CLIENT
PEET FLAGSTONE CITY Pty. Ltd.
ASSOCIATED CONSULTANT
VERIS (07) 3666 4700

PROJECT NAME
CONTEXT AREA 3
NEW BEITH ROAD FLAGSTONE

DRAWING TITLE
CONCEPT SEWERAGE AND WATER RETICULATION LAYOUT PLAN SHEET 19 OF 32
PROJECT No.
20-0211
DRAWING No.
DA-0519
REVISION
C


REFER SHEET 15 FOR CONTINUATION

REFER SHEET 16 FOR CONTINUATION

REFER SHEET 19 FOR CONTINUATION

REFER SHEET 21 FOR CONTINUATION

FOR LEGEND REFER DRAWING DA-0501

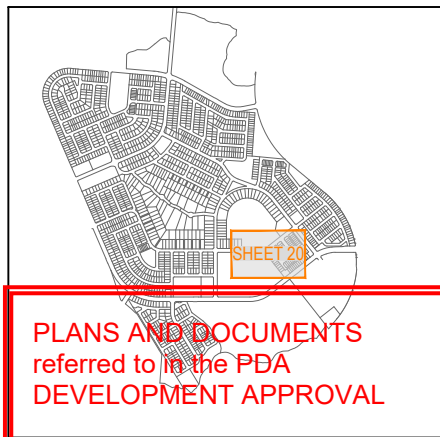

PLANS AND DOCUMENTS
referred to in the PDA
DEVELOPMENT APPROVAL

Approval no: DEV2024/1491

Date: 13/02/25

KEY PLAN

SCALE 1:20000 (A1)
SCALE 1:40000 (A3)



Queensland
Government

REFER SHEET 24 FOR CONTINUATION

REV	DATE	DESIGN	DRAWN	REVISION DETAILS
A	18.03.24	TR	JR	ORIGINAL ISSUE
B	03.09.24	TR	JR	RFI RESPONSE
C	13.02.25	TR	JR	RFI RESPONSE

DRAWN	STATUS
	FOR DEVELOPMENT APPLICATION NOT FOR CONSTRUCTION
DESIGN	APPROVED DANIEL COLLINS RPEQ 18631
	FOR AND ON BEHALF OF COLLIER'S INTERNATIONAL ENGINEERING & DESIGN PTY LTD




SCALE
1:500 10 5 0 10 20 A1 1:1000

CLIENT
PEET FLAGSTONE CITY Pty. Ltd.
ASSOCIATED CONSULTANT
VERIS (07) 3666 4700

PROJECT NAME
CONTEXT AREA 3
NEW BEITH ROAD FLAGSTONE

DRAWING TITLE
CONCEPT SEWERAGE AND WATER RETICULATION LAYOUT PLAN SHEET 20 OF 32
PROJECT No.
20-0211
DRAWING No.
DA-0520
REVISION
C

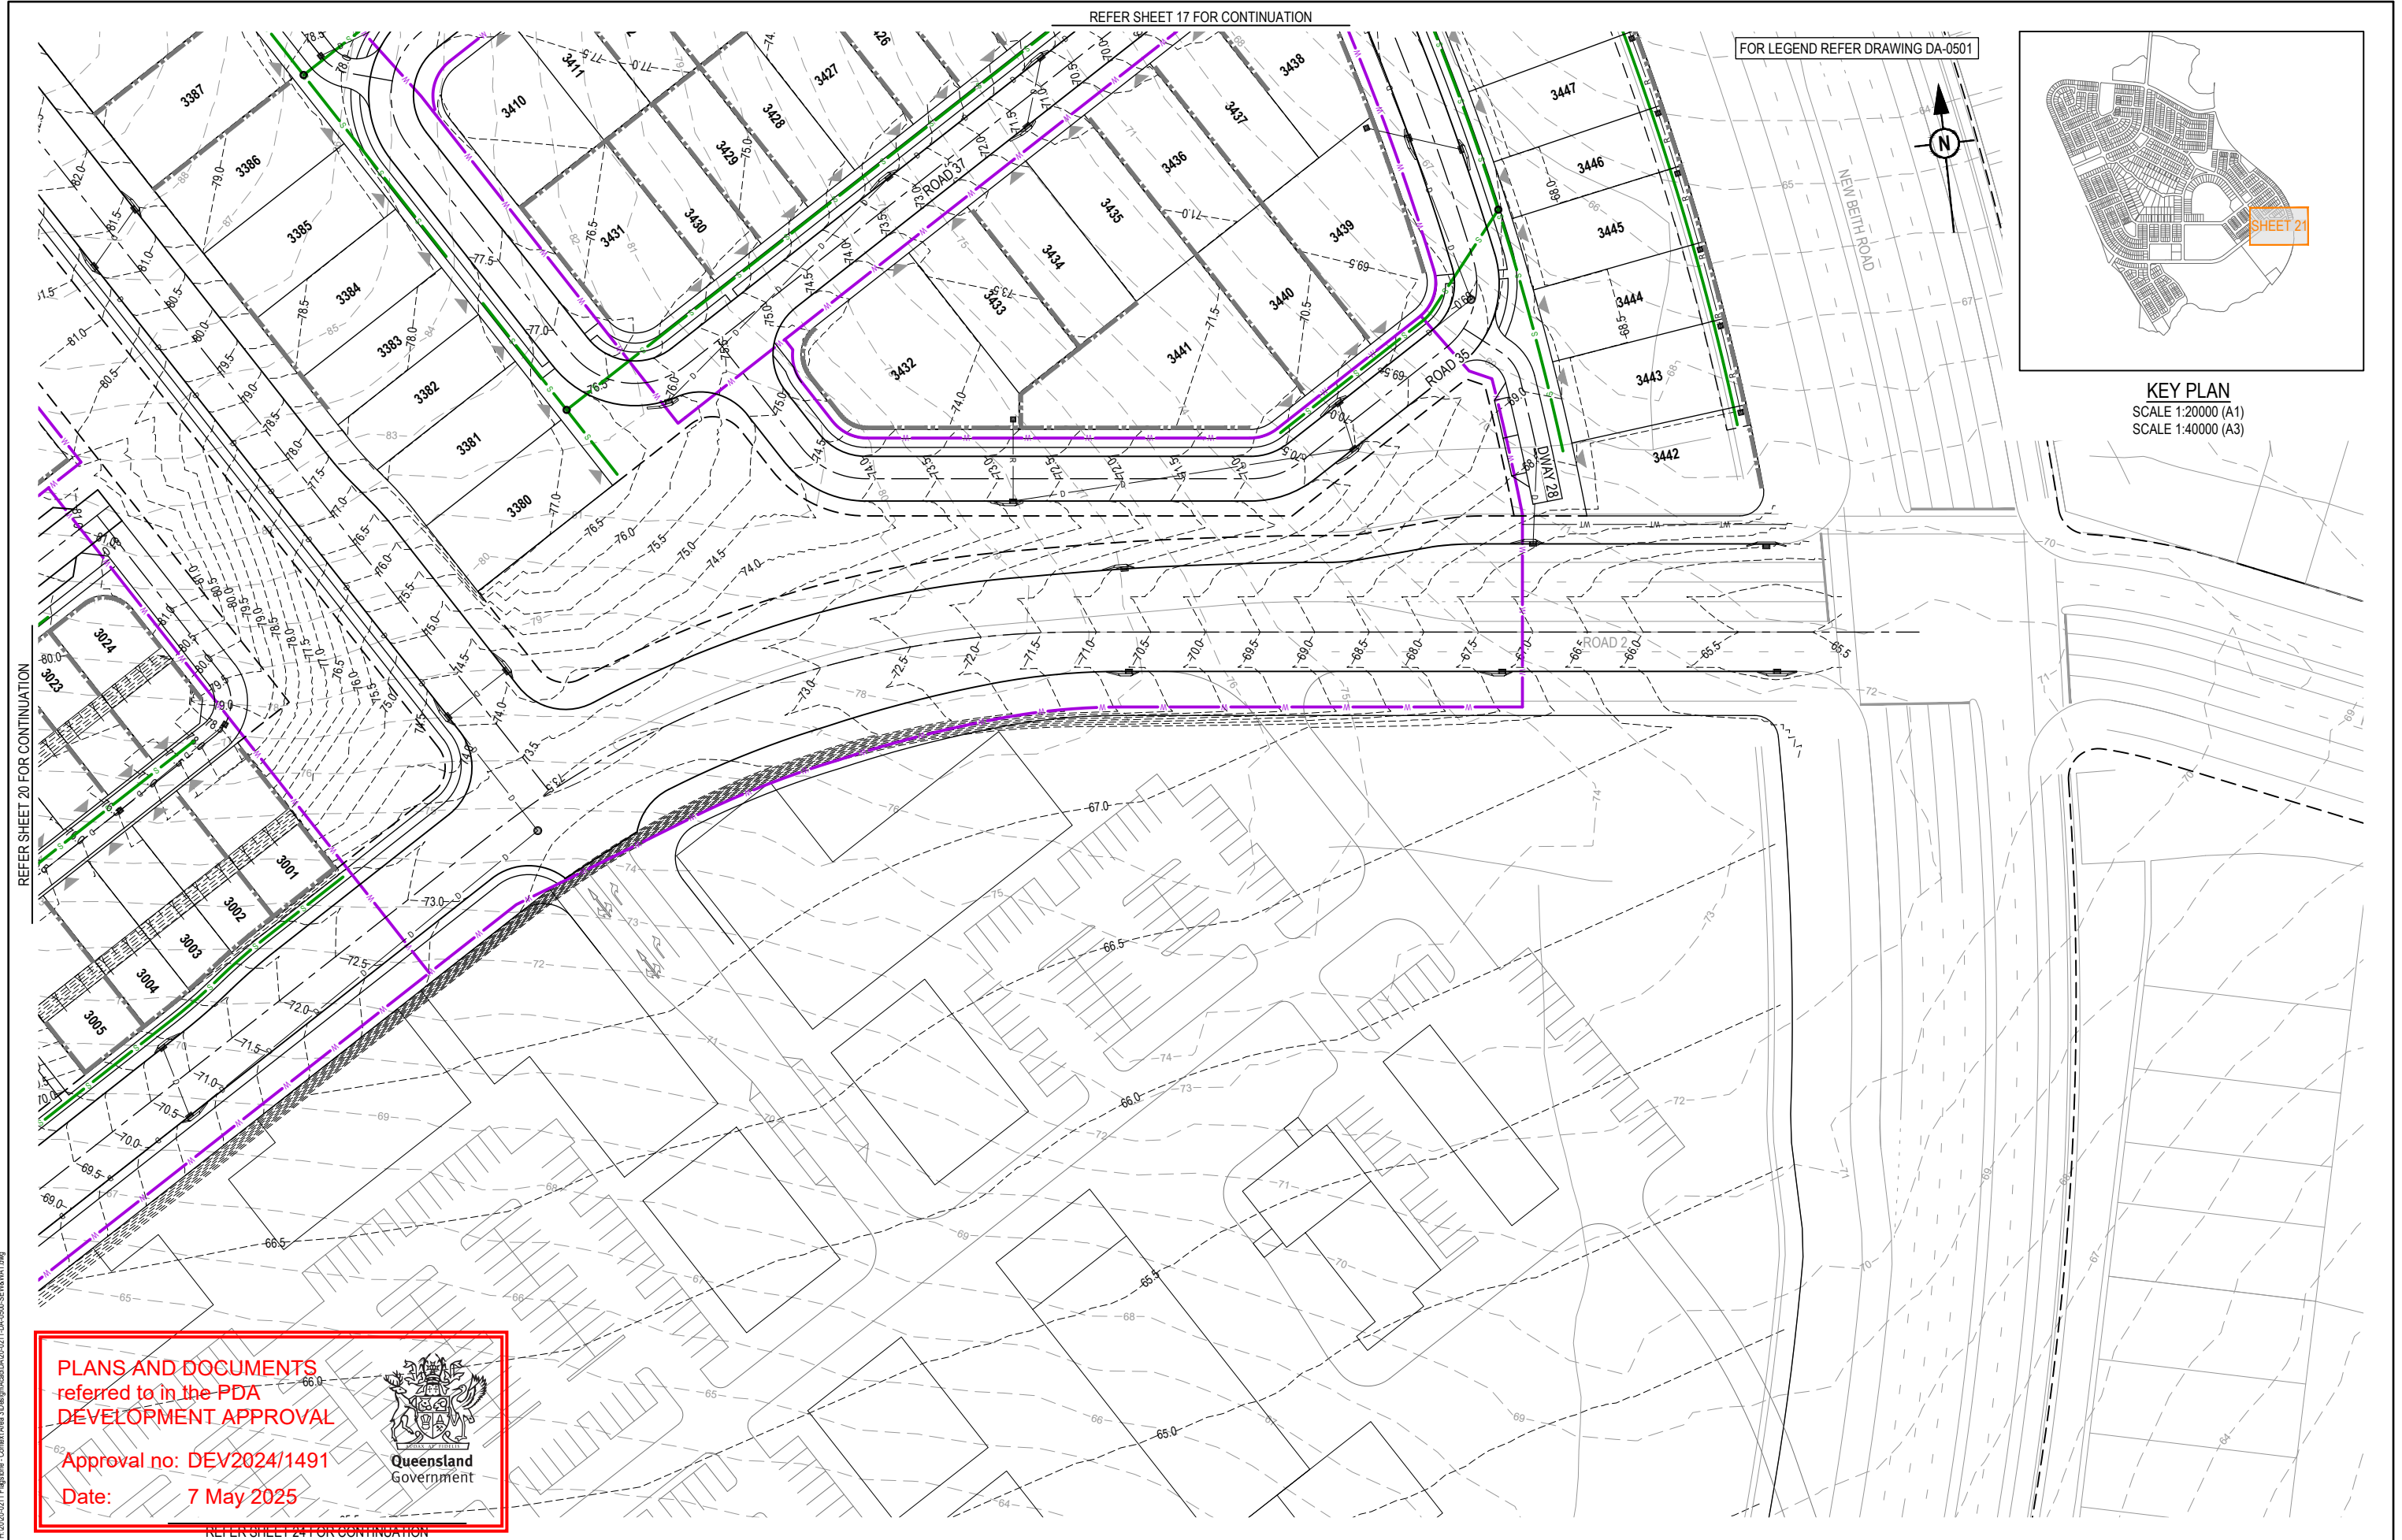

PLANS AND DOCUMENTS
referred to in the PDA
DEVELOPMENT APPROVAL


Approval no: DEV2024/1491

Date: 7 May 2025




PLOT: 14 Feb 2025 12:45 PM LOCATION: H:\2020-2021 Flagstone - Context Area 3\Design\Area 3\DA-0501-SEWAWAT.dwg

REVISION DETAILS				DRAWN	STATUS	SCALE	CLIENT	PROJECT NAME	DRAWING TITLE			
REV	DATE	DESIGN	DRAWN						FOR DEVELOPMENT APPLICATION NOT FOR CONSTRUCTION	1:500 1:1000	10 5 0 10 20	A1 A3
A	18.03.24	TR	JR		ORIGINAL ISSUE							
B	03.09.24	TR	JR		RFI RESPONSE							
C	13.02.25	TR	JR		RFI RESPONSE							

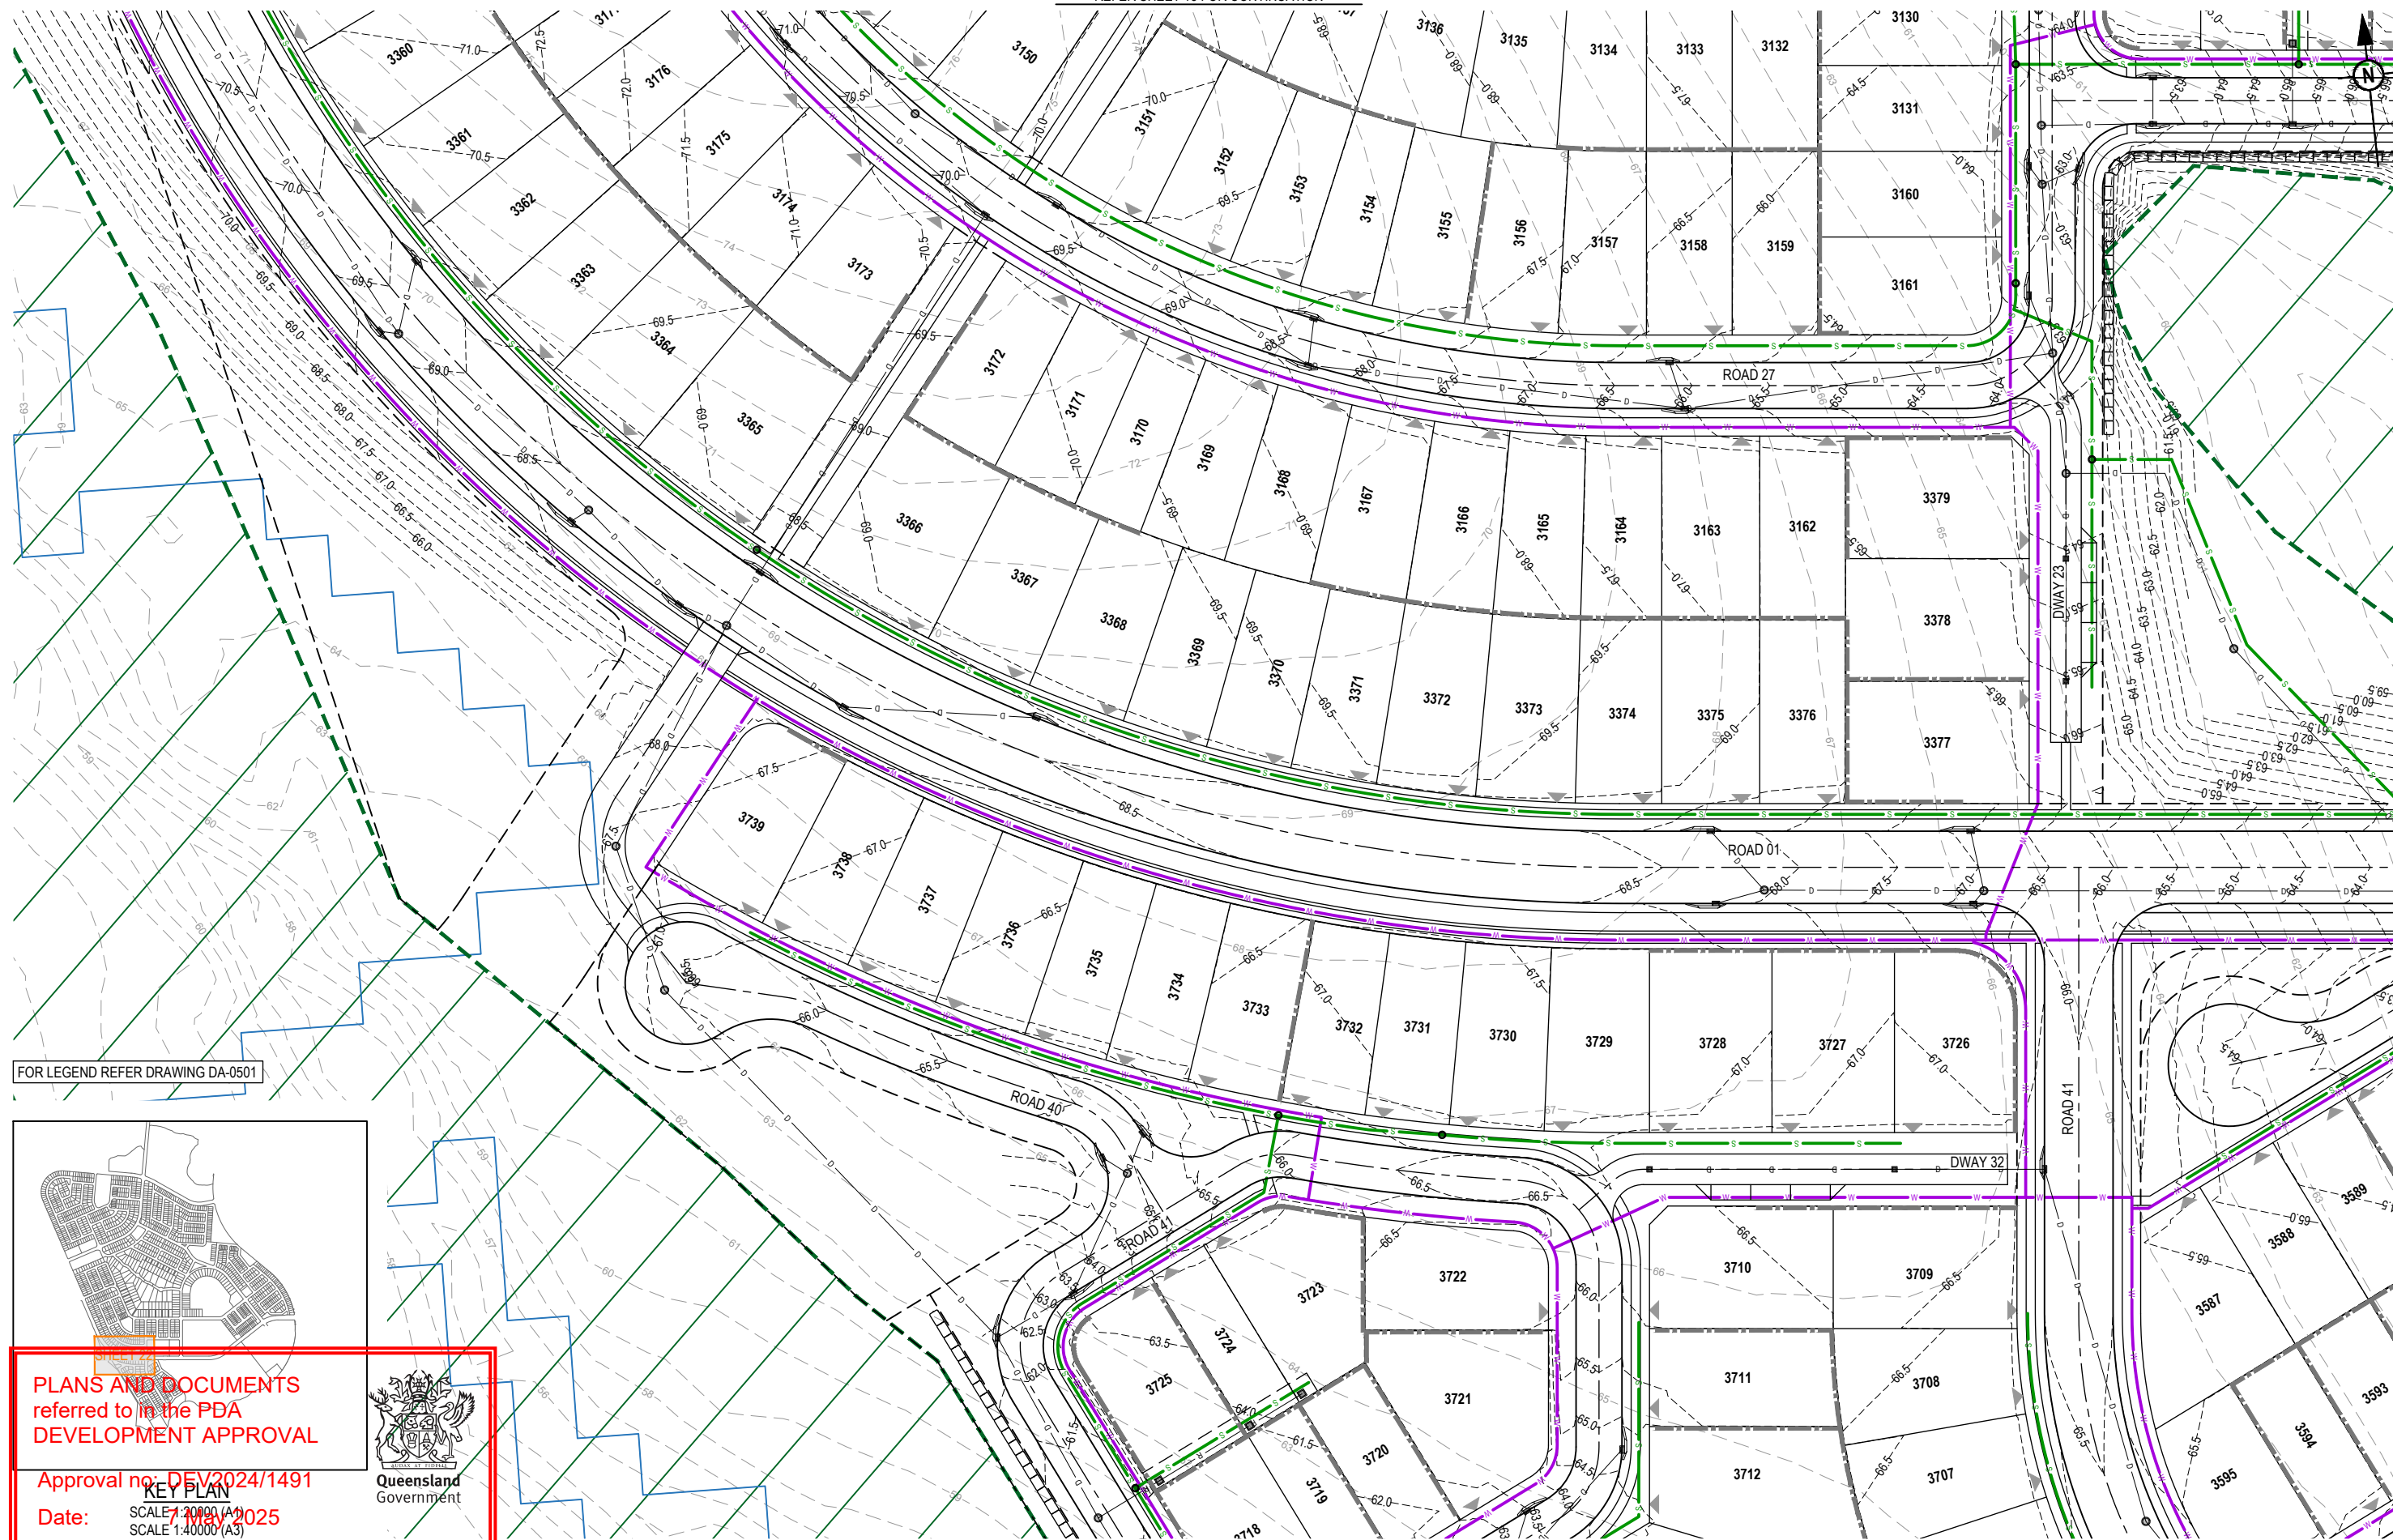

FOR LEGEND REFER DRAWING DA-0501

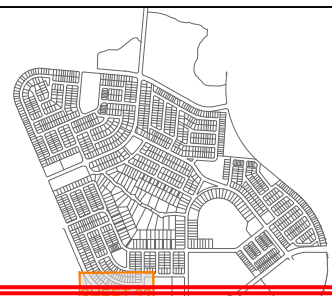

PLANS AND DOCUMENTS
referred to in the PDA
DEVELOPMENT APPROVAL

Approval no: DEV2024/1491


Date: SCALE 1:20000 (A1)
SCALE 1:40000 (A3)



Queensland
Government

[illegible]

DRAWN	STATUS	
	FOR DEVELOPMENT APPLICATION NOT FOR CONSTRUCTION	
DESIGN	APPROVED	
	DANIEL COLLINS	RPEQ 18631
	FOR AND ON BEHALF OF COLLIER INTERNATIONAL ENGINEERING & DESIGN PTY LTD	

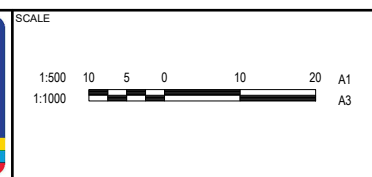

CLIENT

PEET FLAGSTONE CITY Pty. Ltd.


ASSOCIATED CONSULTANT

VERIS
(07) 3666 4700

PROJECT NAME	
CONTEXT AREA 3	
NEW BEITH ROAD FLAGSTONE	

DRAWING TITLE		
CONCEPT SEWERAGE AND WATER RETICULATION LAYOUT PLAN SHEET 22 OF 32		
PROJECT No.	DRAWING No.	REVISION
20-0211	DA-0522	C

REV	DATE	DESIGN	DRAWN	REVISION DETAILS		DRAWN	STATUS			SCALE 1:500 10 5 0 10 20 A1 1:1000	CLIENT	PROJECT NAME CONTEXT AREA 3	DRAWING TITLE CONCEPT SEWERAGE AND WATER RETICULATION LAYOUT PLAN SHEET 23 OF 32			
A	18.03.24	TR	JR	ORIGINAL ISSUE			FOR DEVELOPMENT APPLICATION NOT FOR CONSTRUCTION				PEET FLAGSTONE CITY Pty. Ltd.		PROJECT No. 20-0211 DRAWING No. DA-0523 REVISION C			
B	03.09.24	TR	JR	RFI RESPONSE												
C	13.02.25	TR	JR	RFI RESPONSE												
						DESIGN	APPROVED DANIEL COLLINS RPEQ 18631				ASSOCIATED CONSULTANT VERIS (07) 3666 4700	NEW BEITH ROAD FLAGSTONE				
								FOR AND ON BEHALF OF COLLIERS INTERNATIONAL ENGINEERING & DESIGN PTY LTD								

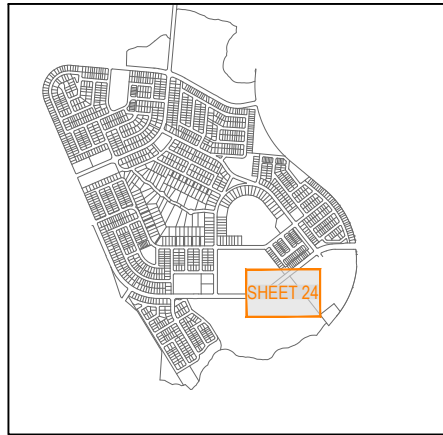

KEY PLAN
SCALE 1:20000 (A1)
SCALE 1:40000 (A3)

FOR LEGEND REFER DRAWING DA-0501

REFER SHEET 20 FOR CONTINUATION



REFER SHEET 23 FOR CONTINUATION

REFER SHEET 29 FOR CONTINUATION

PLANS AND DOCUMENTS
referred to in the PDA
DEVELOPMENT APPROVAL

Approval no: DEV2024/1491

Date: 7 May 2025



REFER SHEET 30 FOR CONTINUATION

REV	DATE	DESIGN	DRAWN	REVISION DETAILS
A	18.03.24	TR	JR	ORIGINAL ISSUE
B	03.09.24	TR	JR	RFI RESPONSE
C	13.02.25	TR	JR	RFI RESPONSE

DRAWN	STATUS
	FOR DEVELOPMENT APPLICATION NOT FOR CONSTRUCTION
DESIGN	APPROVED DANIEL COLLINS RPEQ 18631
	FOR AND ON BEHALF OF COLLIERS INTERNATIONAL ENGINEERING & DESIGN PTY LTD




SCALE
1:500 10 5 0 10 20 A1 1:1000

CLIENT
PEET FLAGSTONE CITY Pty. Ltd.
ASSOCIATED CONSULTANT
VERIS (07) 3666 4700


PROJECT NAME
CONTEXT AREA 3
NEW BEITH ROAD FLAGSTONE

DRAWING TITLE		
CONCEPT SEWERAGE AND WATER RETICULATION LAYOUT PLAN SHEET 24 OF 32		
PROJECT No.	DRAWING No.	REVISION
20-0211	DA-0524	C

PLOT: 14 Feb 2025 12:46 PM LOCATION: H:\2020-2021 Flagstone - Context Area 3\Design Area 3\Design Area 3\DA-0501-SEWAGE.dwg

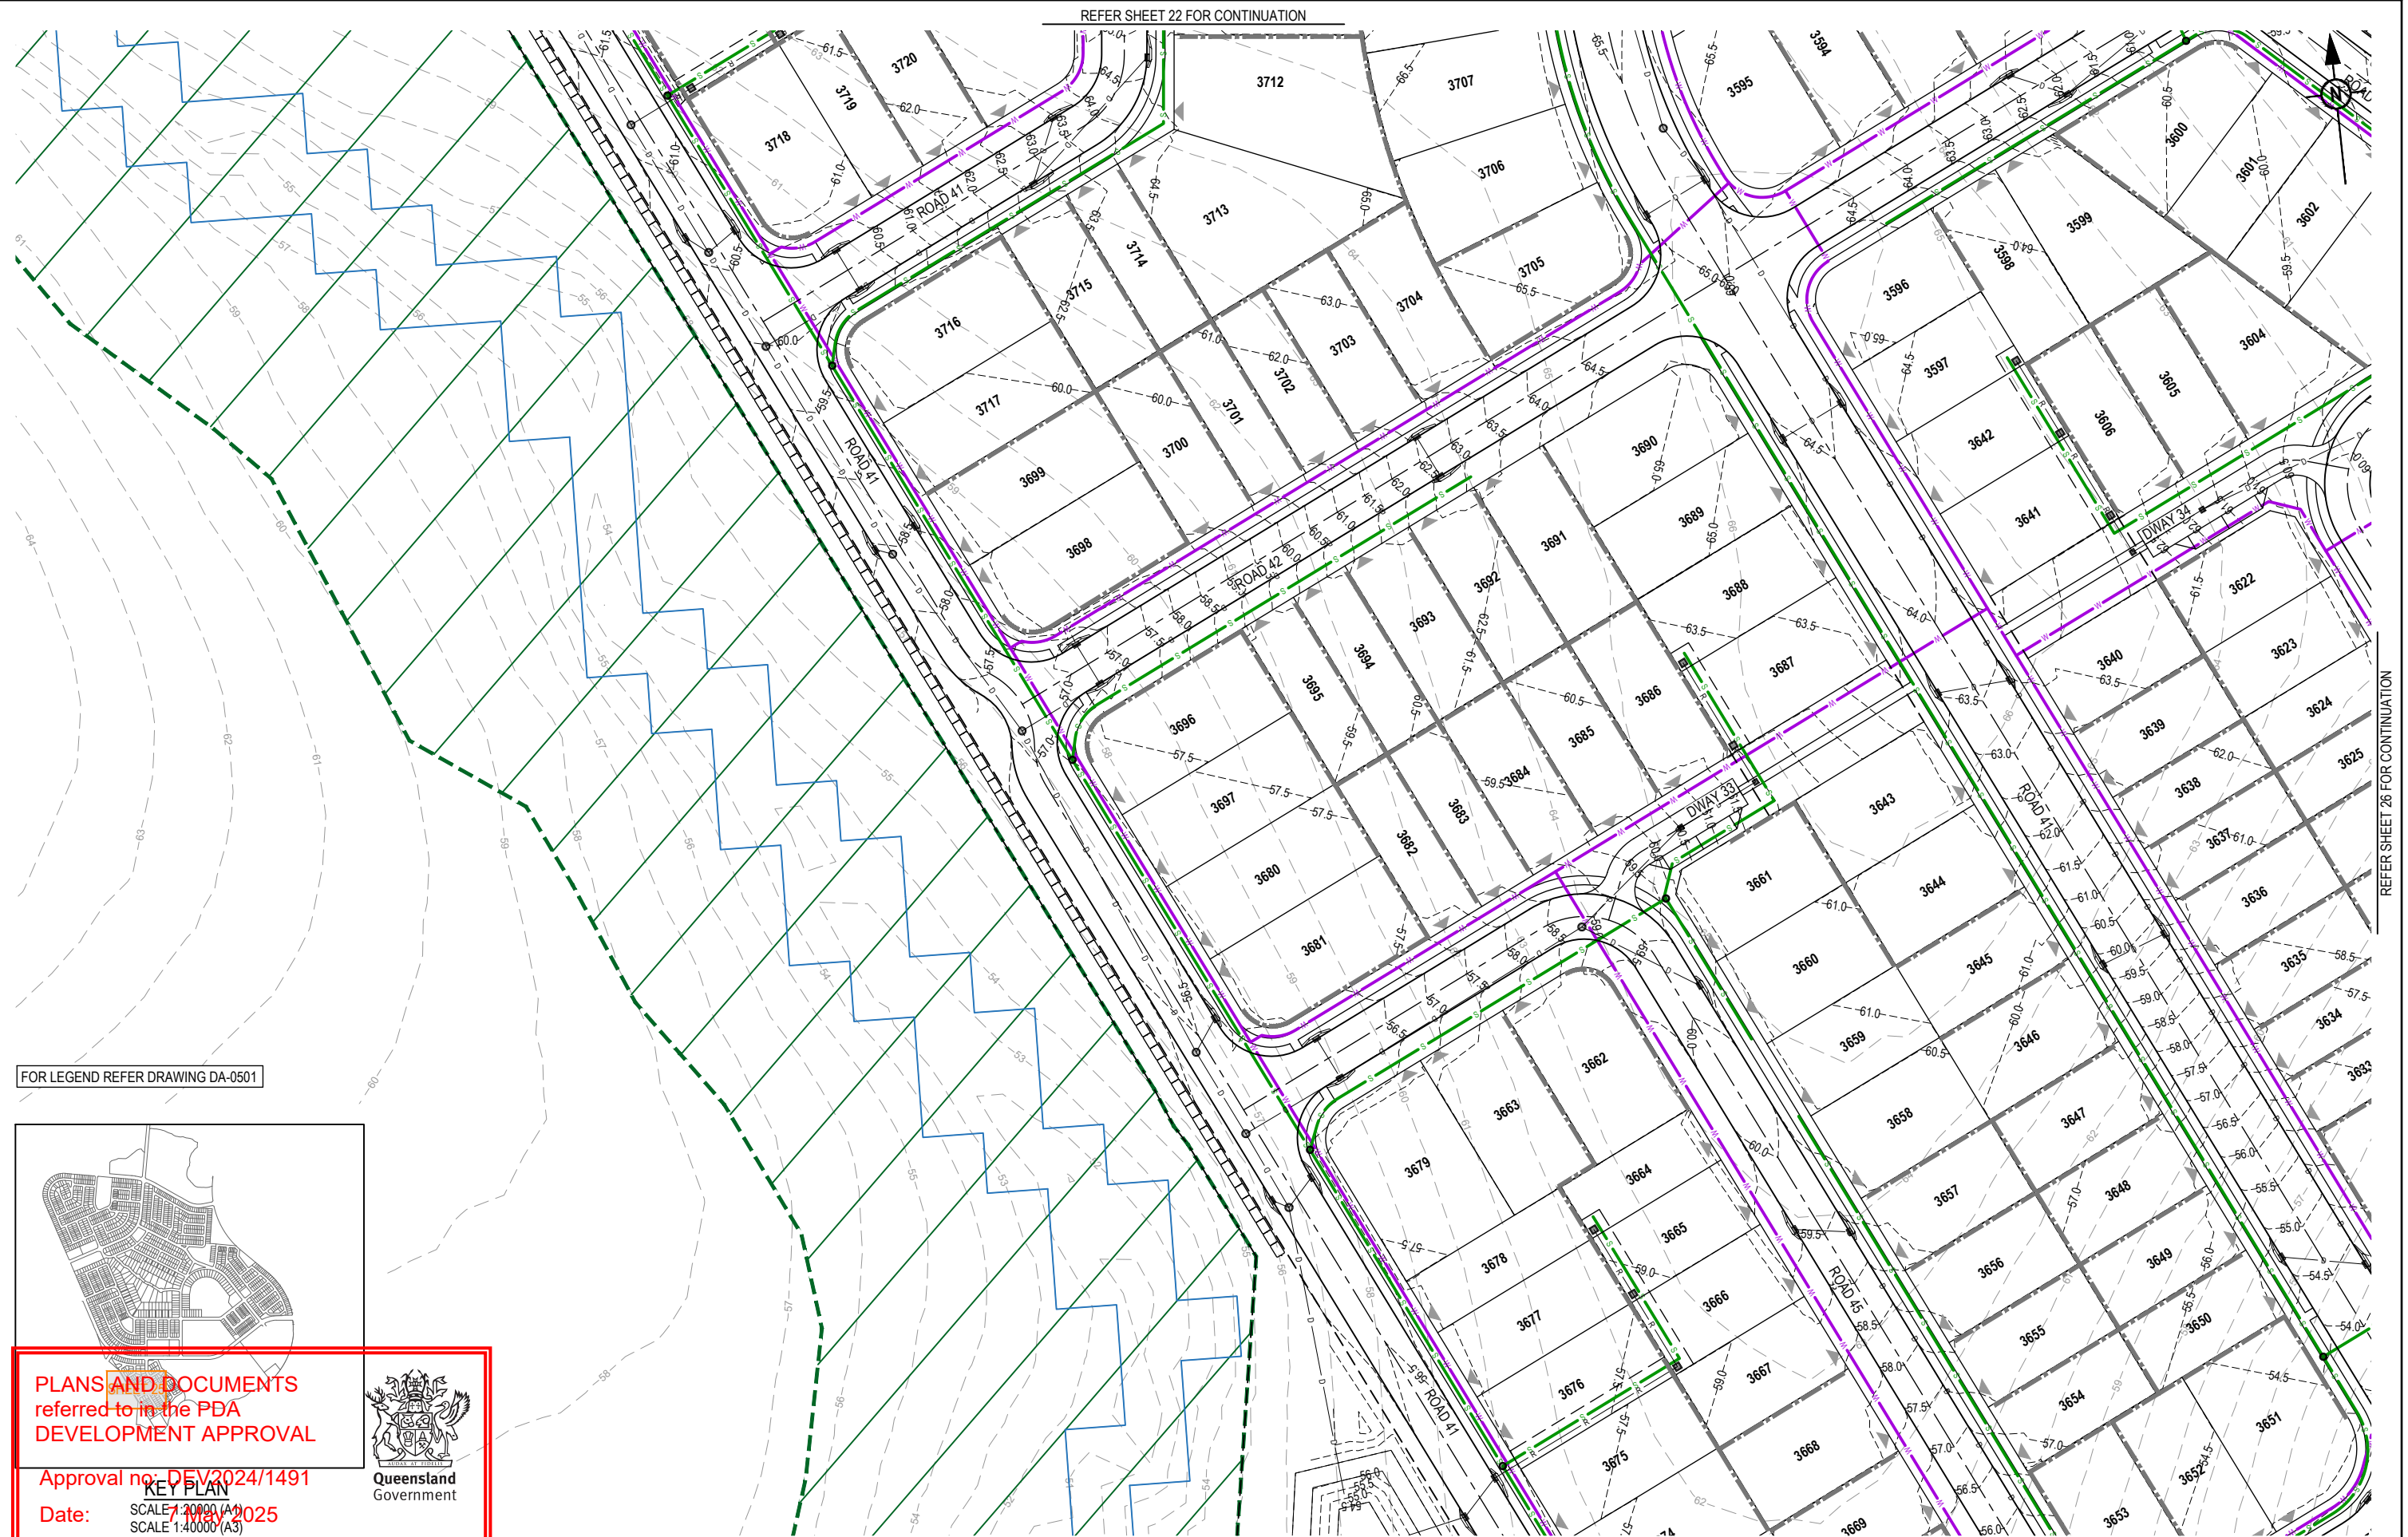

FOR LEGEND REFER DRAWING DA-0501

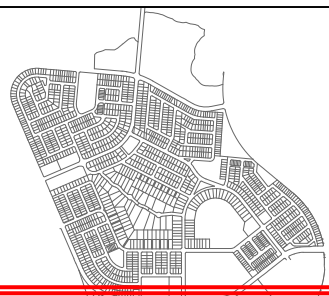

PLANS AND DOCUMENTS
referred to in the PDA
DEVELOPMENT APPROVAL

Approval no: DEV2024/1491

Date: SCALE 1:20000 (A1)
SCALE 1:40000 (A3)



**Queensland
Government**

[illegible]

DRAWN	STATUS	
	FOR DEVELOPMENT APPLICATION NOT FOR CONSTRUCTION	
DESIGN	APPROVED	
	DANIEL COLLINS	RPEQ 18631
FOR AND ON BEHALF OF COLLIERS INTERNATIONAL ENGINEERING & DESIGN PTY LTD		



SCALE

1:500 10 5 0 10 20 A1

1:1000 A3

CLIENT


PEET FLAGSTONE CITY Pty. Ltd.

ASSOCIATED CONSULTANT

VERIS
(07) 3666 4700

PROJECT NAME	
CONTEXT AREA 3	
NEW BEITH ROAD FLAGSTONE	

DRAWING TITLE		
CONCEPT SEWERAGE AND WATER RETICULATION LAYOUT PLAN SHEET 25 OF 32		
PROJECT No.	DRAWING No.	REVISION
20-0211	DA-0525	C

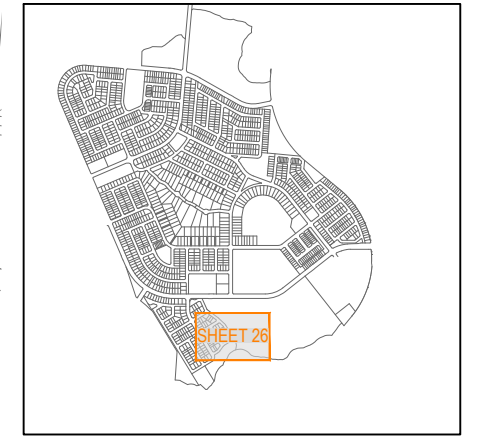


KEY PLAN
SCALE 1:20000 (A1)
SCALE 1:40000 (A3)

REFER SHEET 25 FOR CONTINUATION

REFER SHEET 27 FOR CONTINUATION

REFER SHEET 31 FOR CONTINUATION

[illegible]

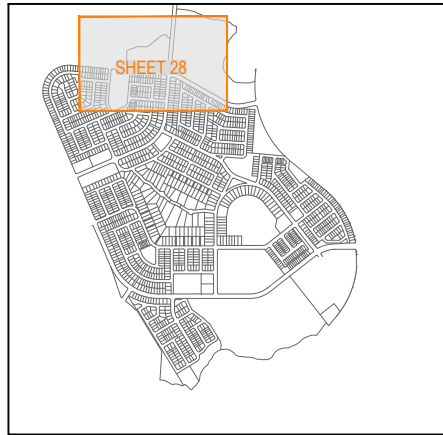


SHEET 28

FOR LEGEND REFER DRAWING DA-0501

KEY PLAN
SCALE 1:20000 (A1)
SCALE 1:40000 (A3)

PLANS AND DOCUMENTS
referred to in the PDA
DEVELOPMENT APPROVAL
Approval no: DEV2024/1491
Date: 7 May 2025

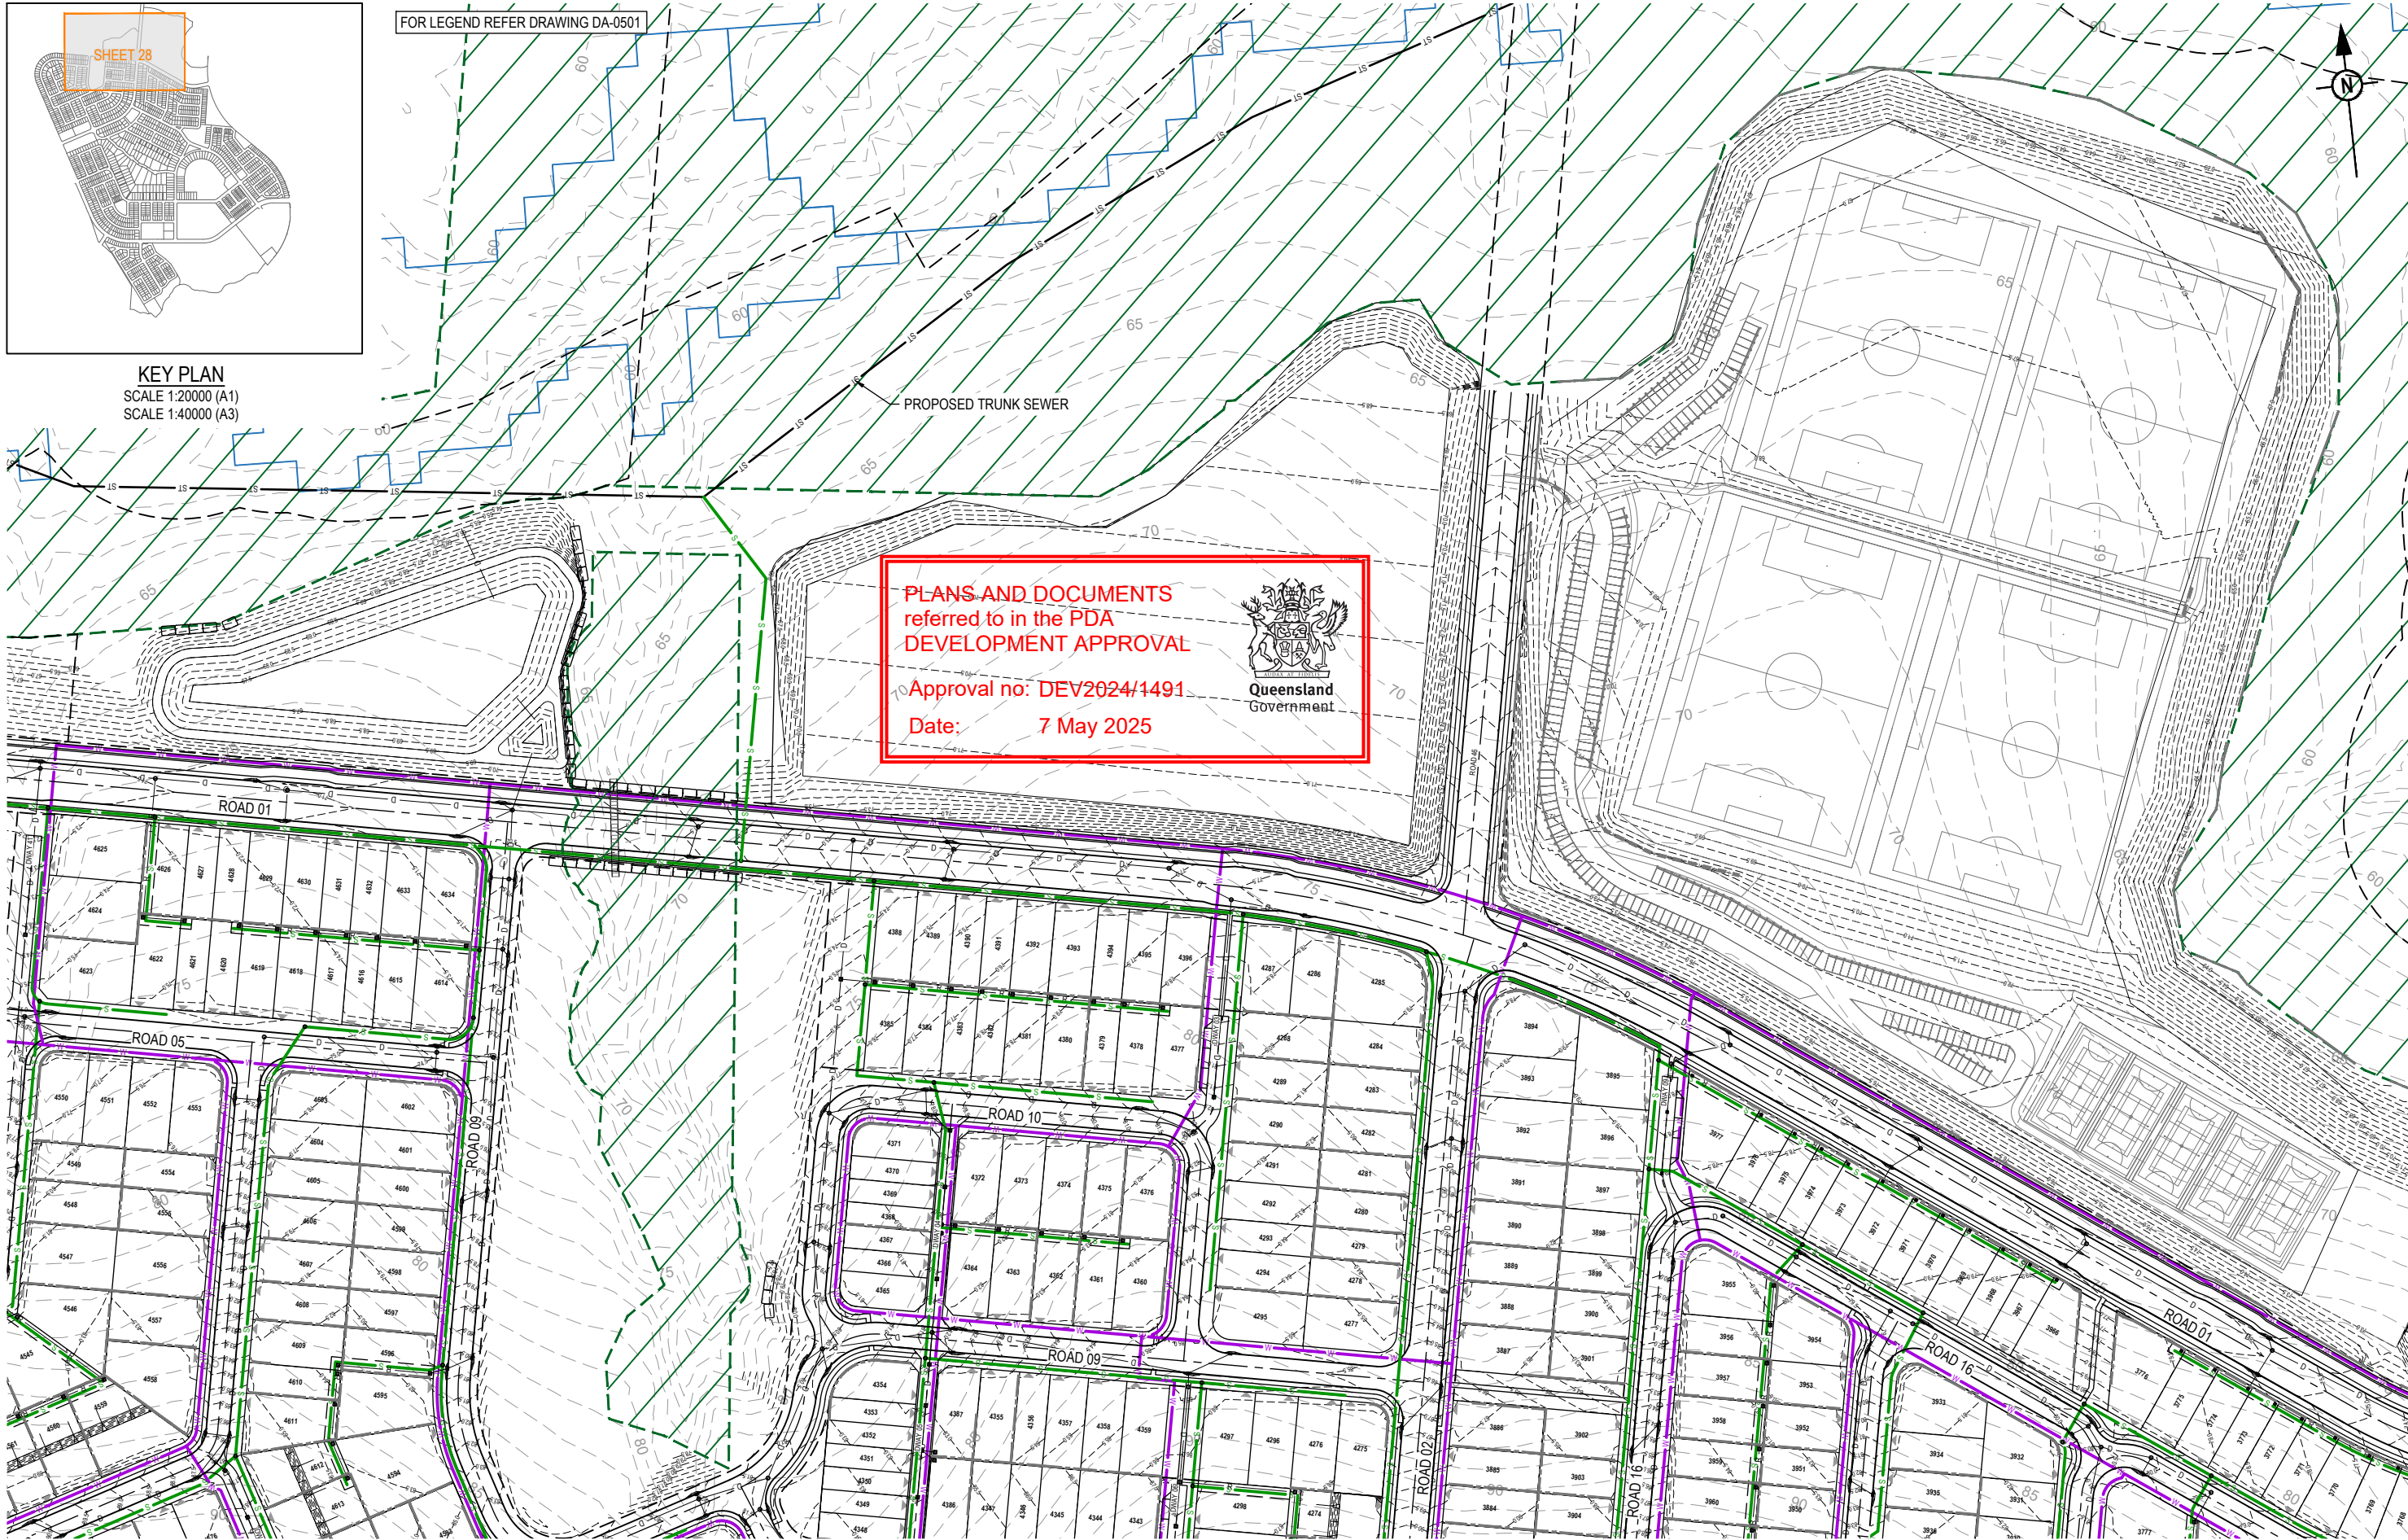

PLOT - 14 Feb 2025 12:46 PM LOCATION - H:\2020-2021 Flagstone - Context Area 3\Design Area\DA01-01-DA-0501-SEWWT.dwg

REV	DATE	DESIGN	DRAWN	REVISION DETAILS
A	18.03.24	TR	JR	ORIGINAL ISSUE
B	03.09.24	TR	JR	RFI RESPONSE
C	13.02.25	TR	JR	RFI RESPONSE

DRAWN	STATUS
	FOR DEVELOPMENT APPLICATION NOT FOR CONSTRUCTION
DESIGN	APPROVED DANIEL COLLINS RPEQ 18631
	FOR AND ON BEHALF OF COLLIER'S INTERNATIONAL ENGINEERING & DESIGN PTY LTD



SCALE
1:1000 10 0 10 20 30 40 50 A1 1:2000

CLIENT
PEET FLAGSTONE CITY Pty. Ltd.
ASSOCIATED CONSULTANT
VERIS (07) 3666 4700

PROJECT NAME
CONTEXT AREA 3 NEW BEITH ROAD FLAGSTONE

DRAWING TITLE		
CONCEPT SEWERAGE AND WATER RETICULATION LAYOUT PLAN SHEET 28 OF 32		
PROJECT No.	DRAWING No.	REVISION
20-0211	DA-0528	C

