

9 WILTON STREET, WOOLLOONGABBA QLD

NAZARETH LUTHERAN CHURCH

DEVELOPMENT APPLICATION



1 3D STREET VIEW
SCALE

PLANS AND DOCUMENTS
referred to in the PDA
DEVELOPMENT APPROVAL

Approval no: DEV2025/1607
Date: 21-Oct-2025



AMENDED IN RED

By: Essen Joseph
Date: 21-Oct-2025



DRAWING ISSUE

Issue	Date	Description	Issued To
E	20/08/25	REVISED SETBACK	O, F, P

DRAWING LIST

Pages	Sheet Name	Scale	Issued
DA000	COVER PAGE	N/A	E
DA002	SITE PLAN EXISTING	1:200	E
DA003	SITE PLAN PROPOSED	1:200	E
DA004	FLOOR PLANS PROPOSED	1:200	E
DA005	SOUTH & WEST ELEVATIONS	1:100	E
DA006	NORTH ELEVATION	1:100	E
DA007	EAST ELEVATIONS PROPOSED	1:100	E
DA008	SOLAR CONTEXT ANALYSIS	1:100	E
DA009	WINTER SOLSTICE SOLAR SITE STUDY	1:100	E
DA010	WINTER SOLSTICE SOLAR SECTION STUDY	1:100	E
DA011	SUMMER SOLSTICE SOLAR SITE STUDY	1:100	E
DA012	SUMMER SOLSTICE SOLAR SECTION STUDY	1:100	E
DA013	PREVAILING BREEZE CONTEXT ANALYSIS	1:100	E
DA014	CRIME PREVENTION THROUGH ENVIRONMENTAL DESIGN (CPTED)	1:100	E
DA015	CPTED PASSIVE SURVEILLANCE	1:100	E
DA016	CPTED PRIVACY TO ADJOINING NEIGHBOURS	1:100	E
DA017	CPTED CROSS BLOCK SECURITY	1:100	E
DA018	CONTEXTUALISING FUTURE DEVELOPMENTS	1:100	E

PLACEMATE ARCHITECTS ACCEPT NO RESPONSIBILITY FOR THE USABILITY, COMPLETENESS OR ACCURACY OF DATA TRANSFERRED ELECTRONICALLY. RECIPIENTS SHOULD WHEN NECESSARY, REQUEST A HARD COPY VERSION FOR VERIFICATION. USE FIGURED DIMENSIONS IN PREFERENCE TO SCALED DIMENSIONS. ALL DIMENSIONS TO BE VERIFIED ON SITE. THESE DRAWINGS, DESIGNS AND THE COPYRIGHT THEREOF ARE THE PROPERTY OF PLACEMATE ARCHITECTS AND MUST NOT BE USED, RETAINED OR COPIED WITHOUT THE WRITTEN PERMISSION OF PLACEMATE ARCHITECTS A.B.N. 45 109 965 648.

SCHEME SUMMARY

9 WILTON STREET IS ZONED AS PRECINCT 3 IN THE UPCOMING WOOLLOONGABBA PLANNING SCHEME. THE PROPOSED SCHEME LISTS A NUMBER OF PREFERRED LAND USES FOR FUTURE DEVELOPMENTS. THE PROPOSED DEVELOPMENT WOULD OFFER TENANCY SPACES SUITABLE TO ACCOMMODATE SOME OF THE BELOW USES:

- FOOD AND DRINK OUTLET
- OFFICE
- RESEARCH AND TECHNOLOGY INDUSTRY
- SHOP (WHERE NO GREATER THAN 250M² FOR ANY INDIVIDUAL TENANCY)

PROPOSED HEIGHT: 2 STOREYS
MAXIMUM HEIGHT AS PER THE WOOLLOONGABBA PLAN SEPTEMBER 2024: 12 STOREYS

O - Owner F - File C - Certifier S - Structural Engineer B - Builder P - Planner E - Energy Assessor T - Traffic Engineer H - Herritage



Client Name
NAZARETH LUTHERAN CHURCH

Project
9 WILTON ST,
WOOLLOONGABBA QLD

Drawing Name
COVER PAGE

Scale: Job No: PM1124

Drawn By: DJ Drawing No: DA000

Checked by: KK Date: 20/08/25

Stage: DA Issue: E




LEGEND

- Electrical
- Gas
- Sewer
- Stormwater
- Telstra
- Water

REAL PROPERTY DESCRIPTION

LOT 45 ON RP12250
LOCAL AUTHORITY: BRISBANE CITY COUNCIL
TOTAL SITE AREA: 759 m²

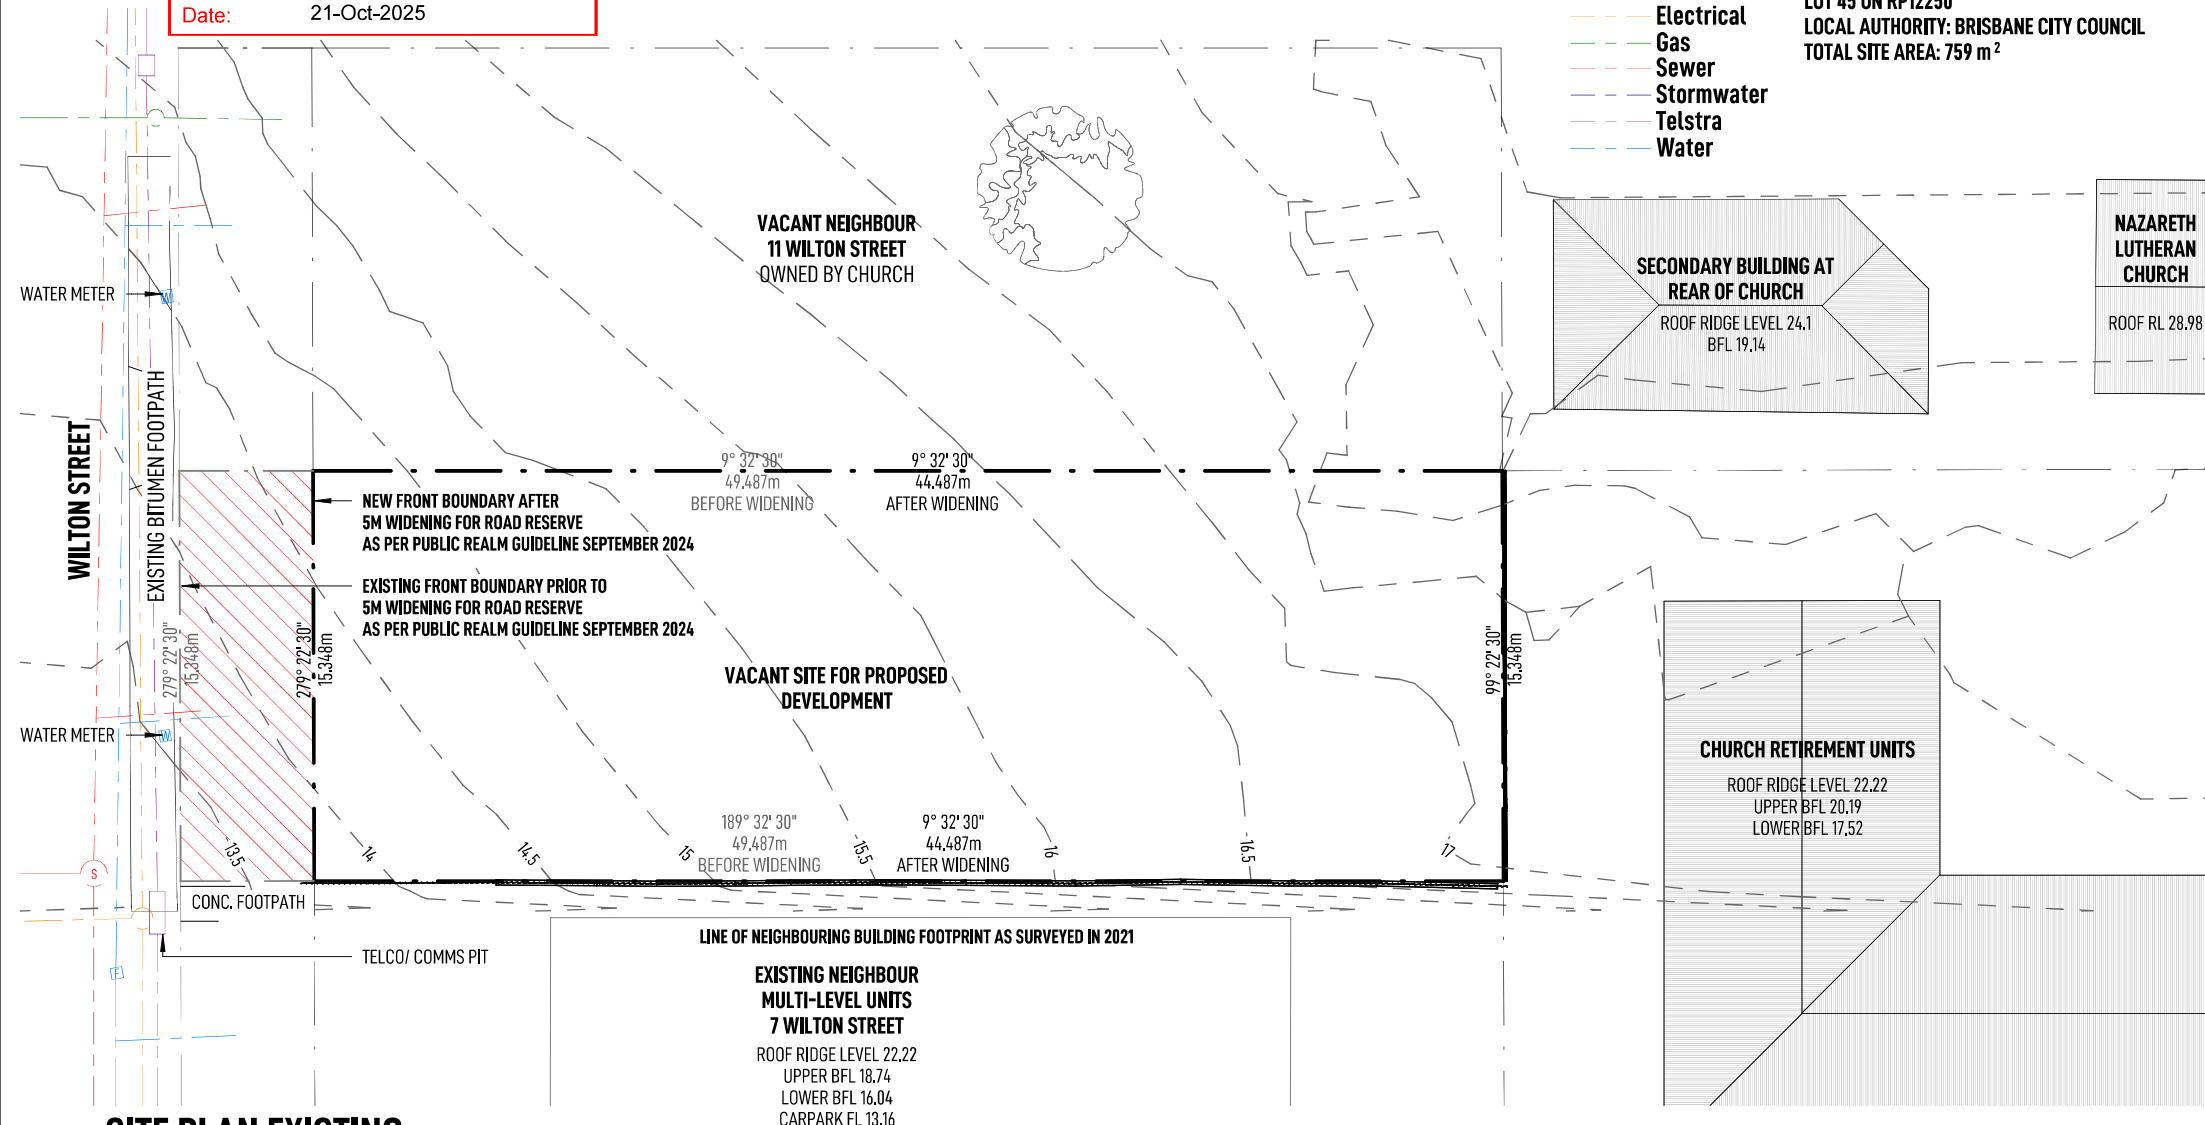

1 SITE PLAN EXISTING
SCALE 1:200

PLACE
MATE

ARCHITECTS

Client Name

NAZARETH LUTHERAN
CHURCH

Project

9 WILTON ST,
WOOLLOONGABBA QLD

Drawing Name

SITE PLAN EXISTING

Scale: 1:200 Job No: PM1124

Drawn By: DJ Drawing No: DA002

Checked by: KK Date: 20/08/25

Stage: DA Issue: E

PROPOSED HEIGHT: 2 STOREYS
MAXIMUM HEIGHT AS PER THE WOOLLOONGABBA PLAN SEPTEMBER 2024: 12 STOREYS




PLANS AND DOCUMENTS
referred to in the PDA
DEVELOPMENT APPROVAL

Approval no: DEV2025/1607
Date: 21-Oct-2025


Queensland
Government

GROSS FLOOR AREA	
Name	Area
Lower Level	
Tenantable Area	30.06 m ²
Upper Level	
Atrium Circulation	36.61 m ²
Tenantable Areas	347.78 m ²
Washrooms	40.36 m ²
Total GFA	454.81 m ²

REAL PROPERTY DESCRIPTION
LOT 45 ON RP12250
LOCAL AUTHORITY: BRISBANE CITY COUNCIL
TOTAL SITE AREA: 759 m²

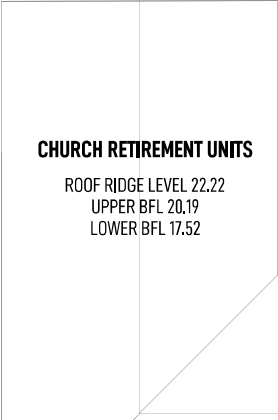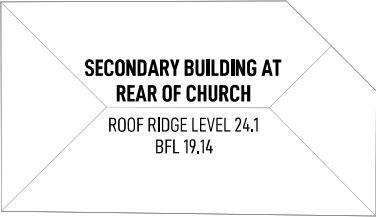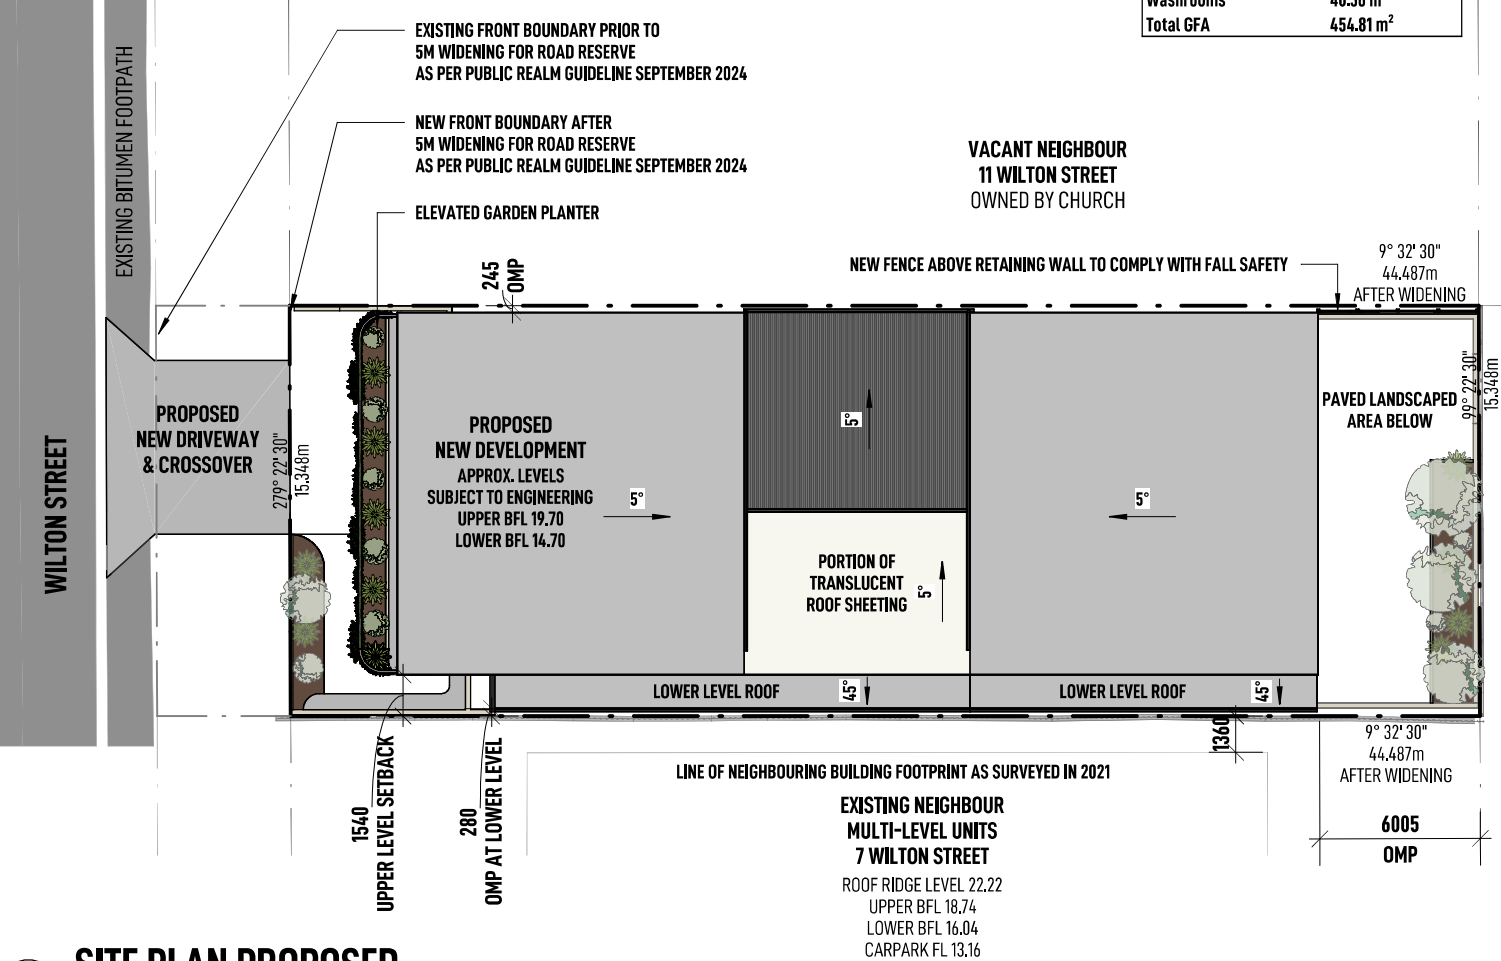

1 SITE PLAN PROPOSED
SCALE 1:200

Client Name
NAZARETH LUTHERAN
CHURCH

Project
9 WILTON ST,
WOOLLOONGABBA QLD

Drawing Name
SITE PLAN PROPOSED

Scale: 1:200 Job No: PM1124

Drawn By: DJ Drawing No: DA003

Checked by: KK Date: 20/08/25

Stage: DA Issue: E



REAL PROPERTY DESCRIPTION

LOT 45 ON RP12250
LOCAL AUTHORITY: BRISBANE CITY COUNCIL
TOTAL SITE AREA: 759 m²

PLANS AND DOCUMENTS
referred to in the PDA
DEVELOPMENT APPROVAL

Approval no: DEV2025/1607
Date: 21-Oct-2025



AMENDED IN RED

By: Essen Joseph
Date: 21-Oct-2025



5M WIDENING FOR ROAD RESERVE
AS PER PUBLIC REALM GUIDELINE SEPTEMBER 2024.

TENANCY USE
FOOD & DRINK OUTLET
OFFICE
SHOP (WHERE NO GREATER THAN 250M² FOR ANY INDIVIDUAL TENANCY)

WILTON ST

EXISTING WATER METER

GREASE TRAP 1000L CAPACITY

1 LOWER FLOOR PLAN PROPOSED

SCALE 1:200

NEW FRONT BOUNDARY AFTER 5M WIDENING FOR ROAD RESERVE
AS PER PUBLIC REALM GUIDELINE SEPTEMBER 2024

ELEVATED GARDEN BED

TENANCY USE
OFFICE
RESEARCH & TECHNOLOGY INDUSTRY
SHOP (WHERE NO GREATER THAN 250M² FOR ANY INDIVIDUAL TENANCY)

2 UPPER FLOOR PLAN PROPOSED

SCALE 1:200

PEDESTRIAN SIGHT SPLAYS

SERVICE VEHICLE ACCESS DESIGN (RCV)
10.5L X 3.5W X 4H

BINS

GATE 1

SECURITY DOOR STORED ABOVE

SECURITY DOOR STORED ABOVE

RETAINING WALLS

Conditional Approval

Car parking spaces not to be
line-marked or used, unless
vertical clearances are in
accordance with Australian
Standards.

SERVICE VEHICLE
INTERNAL BAY
(SRV)
7L X 3.5W X 3.5H

15350

LINE OF SECURITY

LINE OF LEVEL ABOVE

LIGHTWELL THROUGH
ATRIUM ABOVE

4 BICYCLE PARKS

PARKING

PARKING

LINE OF SECURITY

PWD
CLEAR
SHARED
ZONE


1 2

LIFT

STORE

STORE

LINE OF DROPPED CEILING ABOVE

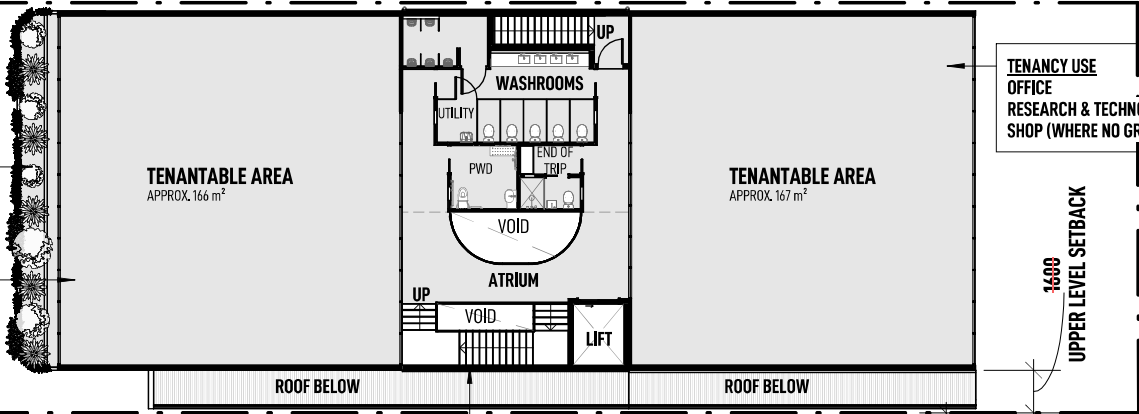

SECURITY MESH ABOVE WALL TO ROOF

LINE OF NEIGHBOURING BUILDING
FOOTPRINT AS SURVEYED IN 2021

TENANCY USE
OFFICE
RESEARCH & TECHNOLOGY INDUSTRY
SHOP (WHERE NO GREATER THAN 250M² FOR ANY INDIVIDUAL TENANCY)

UPPER LEVEL SETBACK

1600

NEIGHBOUR'S OMP AS SURVEYED

1360



Scale 1:200



PLACE
MATE

ARCHITECTS

Client Name

NAZARETH LUTHERAN
CHURCH

Project

9 WILTON ST,
WOOLLOONGABBA QLD

Drawing Name

FLOOR PLANS PROPOSED

Scale: 1:200 Job No: PM1124

Drawn By: DJ Drawing No: DA004

Checked by: KK Date: 20/08/25




Stage: DA Issue: E

PROPOSED HEIGHT: 2 STOREYS
MAXIMUM HEIGHT AS PER THE WOOLLOONGABBA PLAN SEPTEMBER 2024: 12 STOREYS

PLANS AND DOCUMENTS
referred to in the PDA
DEVELOPMENT APPROVAL

Approval no: DEV2025/1607

Date: 21-Oct-2025

 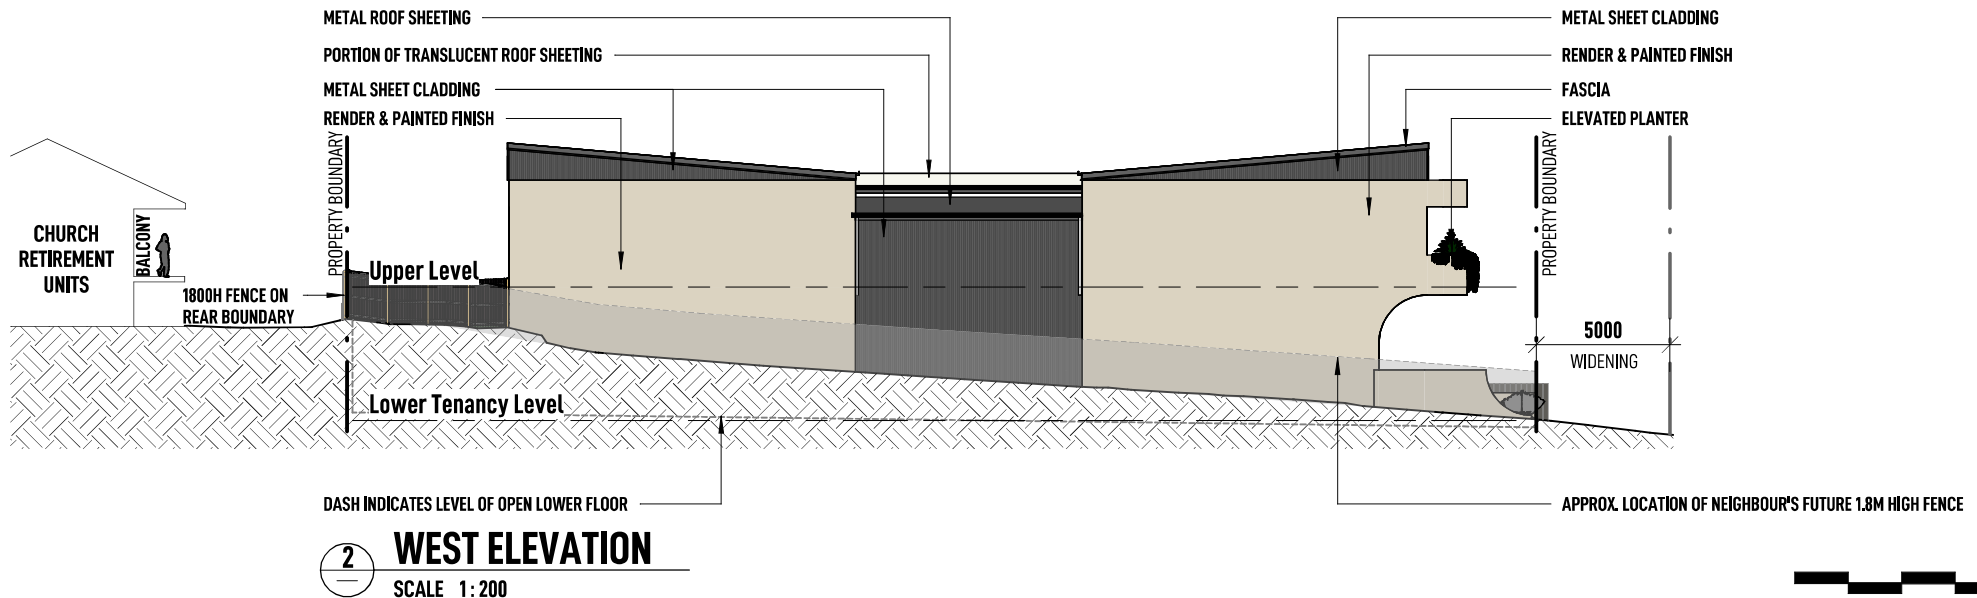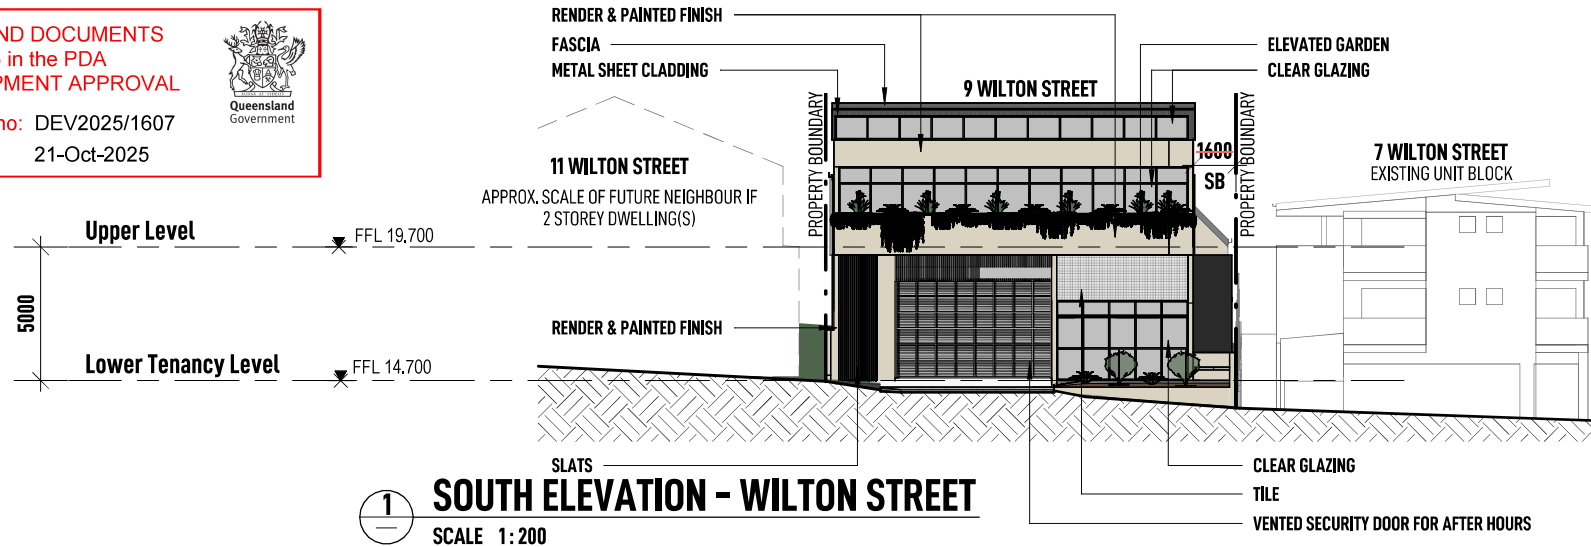

PLACE
MATE

ARCHITECTS

Client Name

NAZARETH LUTHERAN
CHURCH

Project

9 WILTON ST,
WOOLLOONGABBA QLD

Drawing Name

SOUTH & WEST ELEVATIONS

Scale: 1:200 Job No: PM1124

Drawn By: DJ Drawing No: DA005

Checked by: KK Date: 20/08/25

Stage: DA Issue: E

PROPOSED HEIGHT: 2 STOREYS
MAXIMUM HEIGHT AS PER THE WOOLLOONGABBA PLAN SEPTEMBER 2024: 12 STOREYS

PLANS AND DOCUMENTS
referred to in the PDA
DEVELOPMENT APPROVAL

Approval no: DEV2025/1607
Date: 21-Oct-2025




METAL SHEET CLADDING

RENDER & PAINTED FINISH

APPROX. LOCATION OF NEIGHBOUR'S FENCE BEHIND
GROUND LEVEL BEHIND


VENTED SECURITY DOOR FOR AFTER HOURS

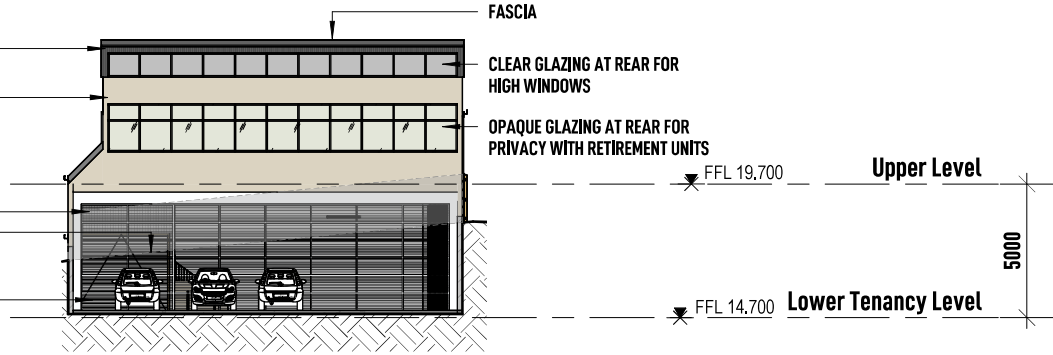

2

NORTH ELEVATION

SCALE 1:200

 

PLACE
MATE

ARCHITECTS

Client Name

NAZARETH LUTHERAN
CHURCH

Project

9 WILTON ST,
WOOLLOONGABBA QLD

Drawing Name

NORTH ELEVATION

Scale: 1:200 Job No: PM1124

Drawn By: DJ Drawing No: DA006

Checked by: KK Date: 20/08/25



Stage: DA Issue: E

PROPOSED HEIGHT: 2 STOREYS
MAXIMUM HEIGHT AS PER THE WOOLLOONGABBA PLAN SEPTEMBER 2024: 12 STOREYS

PLANS AND DOCUMENTS
referred to in the PDA
DEVELOPMENT APPROVAL

Approval no: DEV2025/1607

Date: 21-Oct-2025

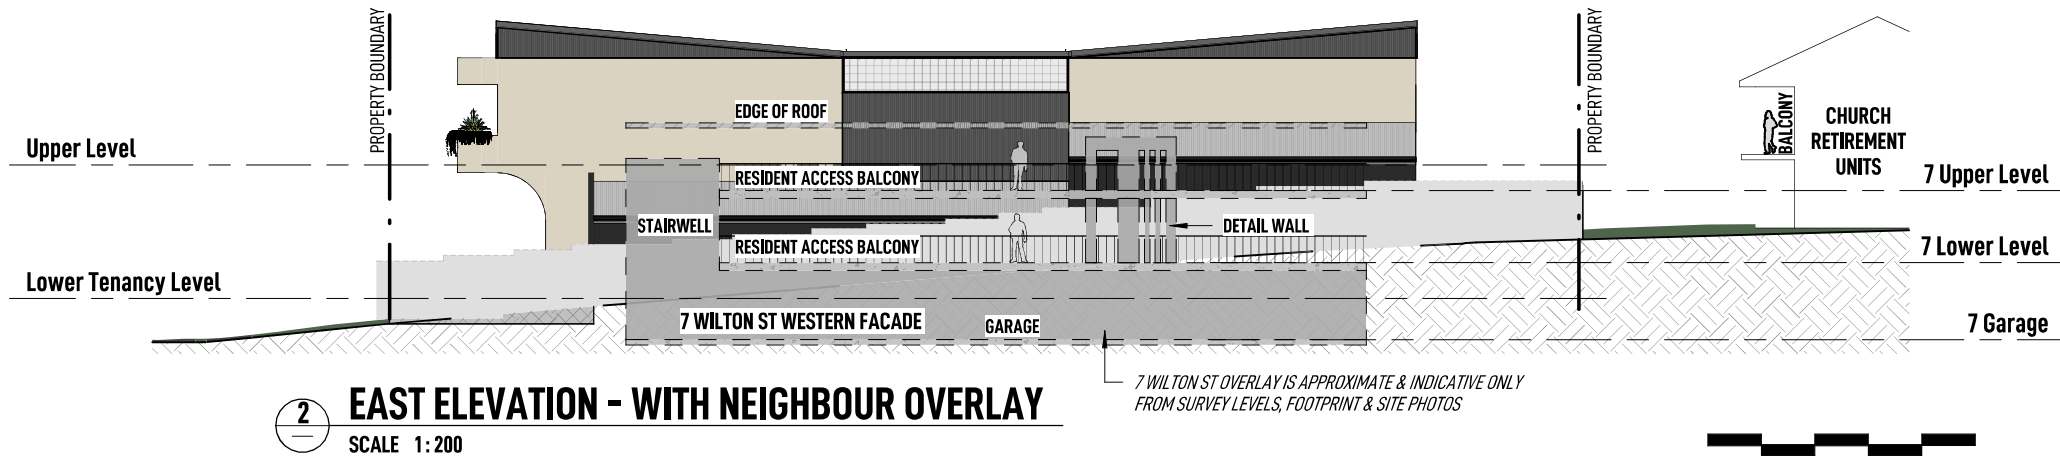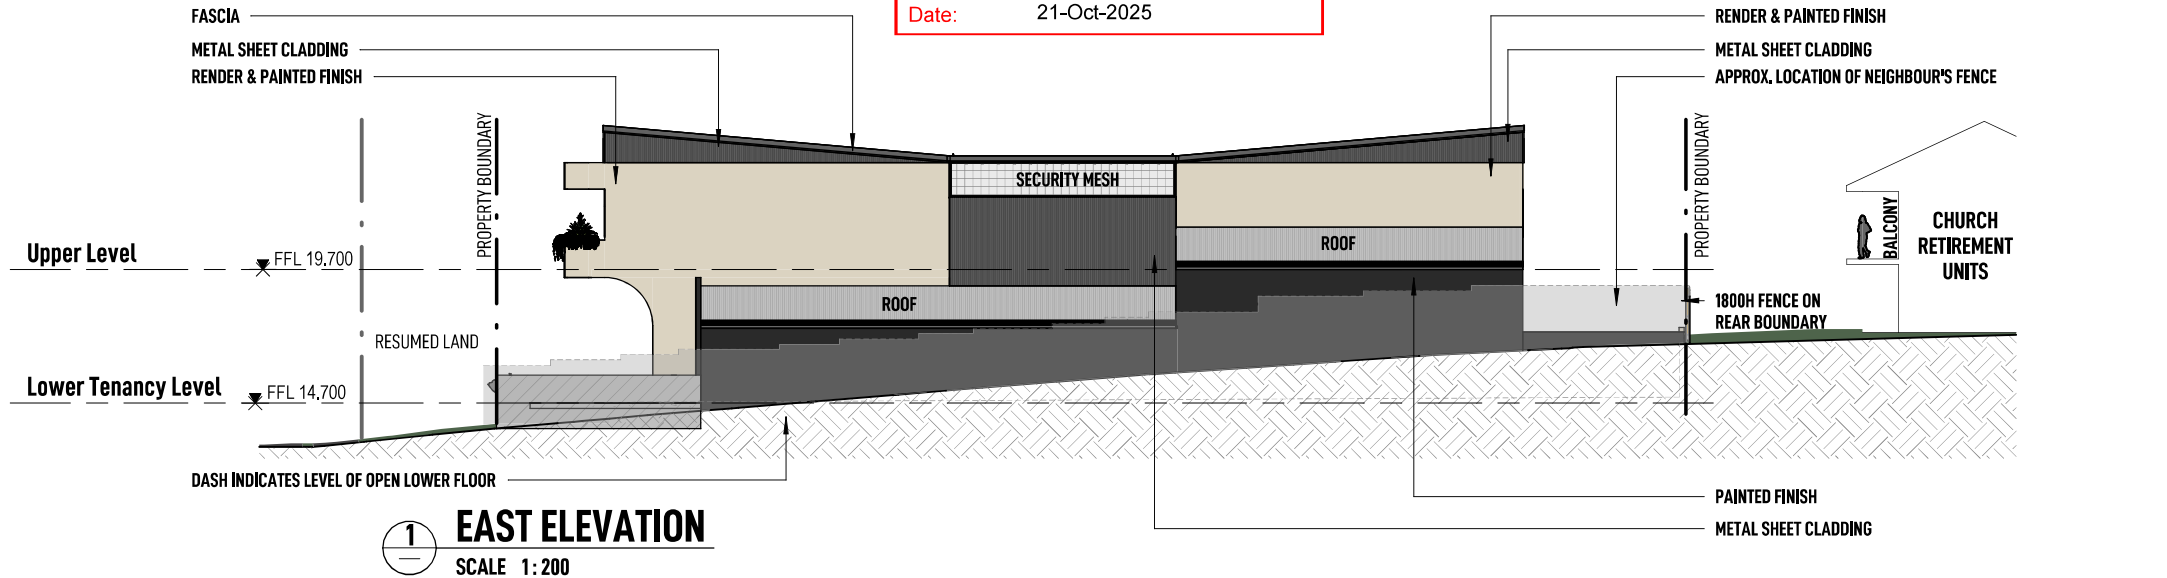

PLACE
MATE

ARCHITECTS

Client Name

NAZARETH LUTHERAN
CHURCH

Project

9 WILTON ST,
WOOLLOONGABBA QLD

Drawing Name

EAST ELEVATIONS
PROPOSED

Scale: 1:200 Job No: PM1124

Drawn By: DJ Drawing No: DA007

Checked by: KK Date: 20/08/25

Stage: DA Issue: E