

ATTACHMENT 2

Revised Architectural Plans

Prepared by:
Verve Design Group

PLANS AND DOCUMENTS
referred to in the PDA
DEVELOPMENT APPROVAL

Approval no: DEV2025/1654

Date: 18 December 2025



Queensland
Government

ARCHITECTURAL DRAWINGS

PROPOSED MIXED USE DEVELOPMENT

HOLLOWS ROAD, FLAGSTONE

PLANS AND DOCUMENTS
referred to in the PDA
DEVELOPMENT APPROVAL

Approval no: DEV2025/1654
Date: 18 December 2025



3D PERSPECTIVE FOR ILLUSTRATION ONLY

DA ARCHITECTURAL DRAWINGS	
DRG No.	DRAWING TITLE
DA00	COVER PAGE
DA01	PROPOSED SITE PLAN
DA1B	PROPOSED GFA PLAN
DA02	PROPOSED STAGING PLAN
DA03	PROPOSED LOT PLAN
DA04	T1 - BUILDING ELEVATIONS & PERSPECTIVES
DA05	T1 - BUILDING ELEVATIONS & PERSPECTIVES
DA06	T2 - BUILDING ELEVATIONS & PERSPECTIVES
DA07	T3 - BUILDING ELEVATIONS & PERSPECTIVES

DA ARCHITECTURAL DRAWINGS	
DRG No.	DRAWING TITLE
DA08	T4 - BUILDING ELEVATIONS & PERSPECTIVES
DA09	T5 - BUILDING ELEVATIONS & PERSPECTIVES
DA10	T6 - BUILDING ELEVATIONS & PERSPECTIVES
DA11	DELETED
DA12	T8 - BUILDING ELEVATIONS & PERSPECTIVES
DA13	T9 - BUILDING ELEVATIONS & PERSPECTIVES
DA14	T10 - BUILDING ELEVATIONS & PERSPECTIVES
DA15	PHOTOREALISTIC RENDER

LANDSCAPING SHOWN IS FOR 'ARTIST IMPRESSION' PURPOSES ONLY.
REFERENCE SHOULD BE MADE TO THE LANDSCAPE DRAWINGS
PREPARED BY THE RELEVANT CONSULTANT.

THIS DRAWING PACKAGE IS FOR **D.A. PURPOSES ONLY** AND IS **NOT** TO BE USED FOR TENDER PURPOSES.
ALL DESIGN COMPONENTS ARE SHOWN INDICATIVE ONLY AND ARE SUBJECT TO FINAL DESIGN DURING DETAILED DESIGN BY THE RESPECTIVE CONSULTANT.
ANY PRICING BASED UPON THE DETAILS SHOWN IN THESE DRAWINGS ARE COMPLETELY AT THE **RESPONSIBILITY OF THE TENDERER**.
VERVE BUILDING DESIGN CO. SHALL NOT BE HELD RESPONSIBLE FOR ANY REQUIRED CHANGES OR UPDATES TO THE DESIGN, POST D.A. THAT ARE PRICE IMPACTED.

VERVE SCHEDULES DISCLAIMER:

- ALL SCHEDULES SHOULD BE CHECKED WITH THE REMAINDER OF THE DRAWING SET.
- SCHEDULED RATES AND AREAS ARE INTENDED FOR ASSISTANCE ONLY. NO RESPONSIBILITY IS TAKEN FOR THE ACCURACY OF QUANTITIES.
- ANY DISCREPANCIES IN SCHEDULES SHOULD BE IDENTIFIED TO THE AUTHOR NOTED.
- ALL AREAS ARE GROSS AREAS, UNLESS NOTED OTHERWISE

CONSULTING ENGINEER



- ☐ commercial
- ☐ mixed-use
- ☐ self storage
- ☐ industrial
- ☐ service stations
- ☐ quick service restaurants
- ☐ child care centres
- ☐ large format retail

©2011 copyright, all rights reserved.
This drawing is the ©copyright & property of VERVE DESIGN GROUP and must not be used or duplicated without authorisation.
Do not scale this drawing.
Check all dimensions on site prior commencement of works

Revision and approvals				
Rev	Date	Drn	Description	Appr
P1	21.05.2025	TM	PRELIMINARY ISSUE FOR COMMENT	SS
A	23.06.2025	BM	DA ISSUE	
B	13.10.2025	BM	RESPONSE TO COUNCIL LR	
C	15.10.2025	BM	RESPONSE TO COUNCIL LR	

Project Description	
PROPOSED MIXED USE DEVELOPMENT	
HOLLOWS ROAD, FLAGSTONE	
Scale @A1 1:50	Date JAN 2025
Drawn BM	Approved By GN

Drawing Title	
COVER PAGE	
Job Number - Drawing Number	Revision
24072 DA00	C

AMENDED IN RED

By: Carly Prenzler
Date: 18/12/25



As per Condition #38, provide Rail Interface Barriers along the site boundary

PLANS AND DOCUMENTS referred to in the PDA DEVELOPMENT APPROVAL


Approval no: DEV2025/1654
Date: 18 December 2025



As per Condition #30 Install a shaded pedestrian link from Hollows Road to T5

PROPERTY DESCRIPTION

LOTS 25007 & 25009 on SP303120
LOCALITY: FLAGSTONE
COUNCIL: LOGAN CITY COUNCIL

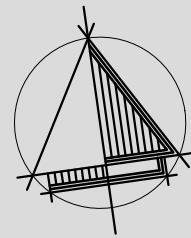

DEVELOPMENT ASSESSMENT

SITE AREA (APPROX) - 65,945m²

DEVELOPMENT AREA - 57,470m²

INCLUDES HOLLOW'S ROAD EXTENSION WORKS
EXCLUDES NEW BEITH ROAD EXTENSION WORKS

BUILDING AREAS

- T1 - SHOWROOM - 9,066.5m²
- T2A - SHOWROOM - 3,111.5m²
EXCLUDES LIFT/STAIR LOBBY - 25m²
- T2B - SHOWROOM - 661.5m²
EXCLUDES LIFT/STAIR LOBBY - 25m²
- T3 - FOOD & DRINK - 278m²
INCLUDES REFUSE - 30m²
EXCLUDES ALFRESCO - 46m²
- T4 - FOOD & DRINK - 250m²
- T5 - FOOD & DRINK - 270m²
INCLUDES INTERNAL REFUSE - 15m²
- T6 - FOOD & DRINK - 150m²
INCLUDES INTERNAL REFUSE - 10m²
- T7 - CARWASH - 63.5m²
UNENCLOSED WASH BAYS - 248m²
- T8 - SHOWROOM - 928m²
- T9 - WORKSHOP - 308.5m²
- T10 - SELF STORAGE - 10,400m²
4 STOREY BUILDING - APPROX. NLA - 7,900m²

TOTAL BUILDING GFA - 25,487.5m²

EXTERNAL STRUCTURES

- T3 REFUSE/SERVICES - 30m²
- T4 REFUSE/SERVICES - 42.5m²
- T6 REFUSE/SERVICES - 10m²
- T7 REFUSE/SERVICES - 18.5m²
- T8/9 REFUSE/SERVICES - 30m²

CAR PARKING

- T1-5 PARKING REQ. - TBC
- T1-5 PARKING PROV. - 397
- T6-9 PARKING REQ. - TBC
- T6-9 PARKING PROV. - 40
- T10 PARKING REQ. - TBC
- T10 PARKING PROV. - 15

D/THRU QUEUE

- T3 D/THRU - 16
- T4 D/THRU - 13
- T5 D/THRU - 11
- T6 D/THRU - 11


IMPERVIOUS AREA

- PRE-DEVELOPMENT - 0m²
- POST-DEVELOPMENT - 49,382.5m²

LANDSCAPE AREA

- PRE-DEVELOPMENT - 65,945m²
- POST-DEVELOPMENT - 16,562.5m²

LEGEND:
PS PYLON SIGN

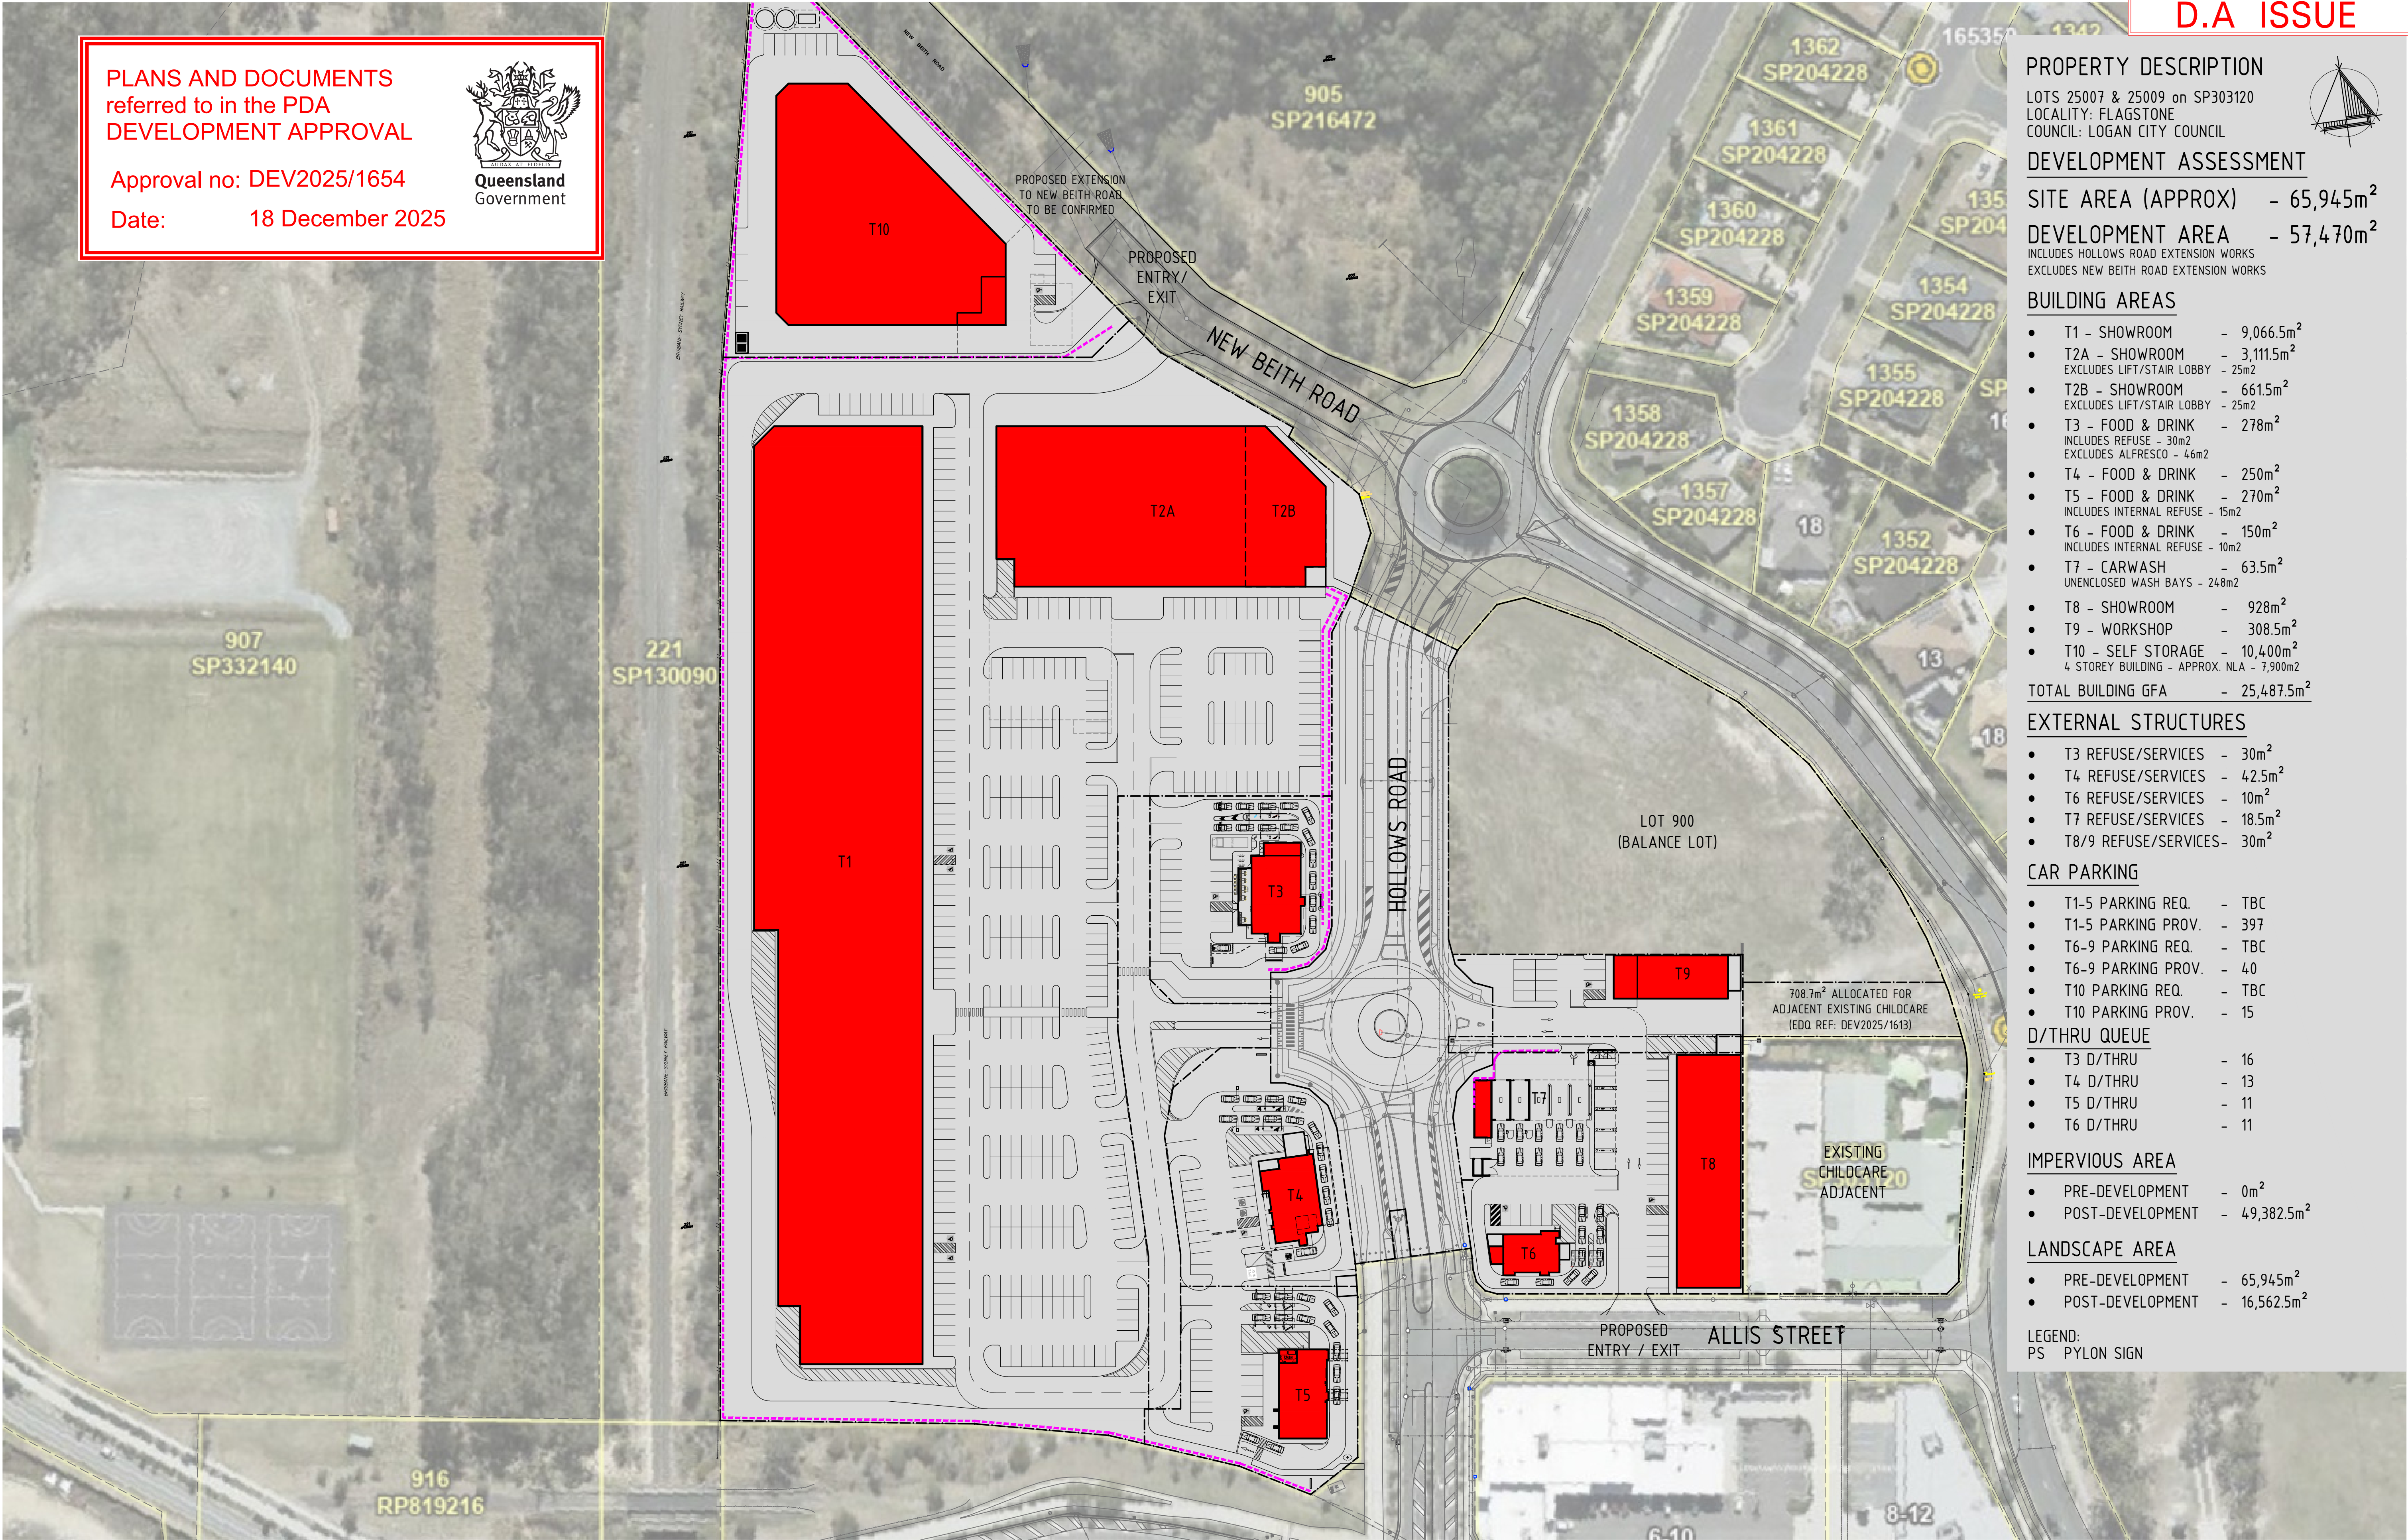

PLANS AND DOCUMENTS
referred to in the PDA
DEVELOPMENT APPROVAL


Approval no: DEV2025/1654
Date: 18 December 2025



D.A ISSUE

PROPERTY DESCRIPTION

LOTS 25007 & 25009 on SP303120
LOCALITY: FLAGSTONE
COUNCIL: LOGAN CITY COUNCIL

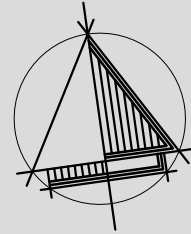

DEVELOPMENT ASSESSMENT

SITE AREA (APPROX) - 65,945m²

DEVELOPMENT AREA - 57,470m²

INCLUDES HOLLWS ROAD EXTENSION WORKS
EXCLUDES NEW BEITH ROAD EXTENSION WORKS

BUILDING AREAS

- T1 - SHOWROOM - 9,066.5m²
- T2A - SHOWROOM - 3,111.5m²
EXCLUDES LIFT/STAIR LOBBY - 25m²
- T2B - SHOWROOM - 661.5m²
EXCLUDES LIFT/STAIR LOBBY - 25m²
- T3 - FOOD & DRINK - 278m²
INCLUDES REFUSE - 30m²
EXCLUDES ALFRESCO - 46m²
- T4 - FOOD & DRINK - 250m²
- T5 - FOOD & DRINK - 270m²
INCLUDES INTERNAL REFUSE - 15m²
- T6 - FOOD & DRINK - 150m²
INCLUDES INTERNAL REFUSE - 10m²
- T7 - CARWASH - 63.5m²
UNENCLOSED WASH BAYS - 248m²
- T8 - SHOWROOM - 928m²
- T9 - WORKSHOP - 308.5m²
- T10 - SELF STORAGE - 10,400m²
4 STOREY BUILDING - APPROX. NLA - 7,900m²

TOTAL BUILDING GFA - 25,487.5m²

EXTERNAL STRUCTURES

- T3 REFUSE/SERVICES - 30m²
- T4 REFUSE/SERVICES - 42.5m²
- T6 REFUSE/SERVICES - 10m²
- T7 REFUSE/SERVICES - 18.5m²
- T8/9 REFUSE/SERVICES - 30m²

CAR PARKING

- T1-5 PARKING REQ. - TBC
- T1-5 PARKING PROV. - 397
- T6-9 PARKING REQ. - TBC
- T6-9 PARKING PROV. - 40
- T10 PARKING REQ. - TBC
- T10 PARKING PROV. - 15

D/THRU QUEUE

- T3 D/THRU - 16
- T4 D/THRU - 13
- T5 D/THRU - 11
- T6 D/THRU - 11

IMPERVIOUS AREA

- PRE-DEVELOPMENT - 0m²
- POST-DEVELOPMENT - 49,382.5m²

LANDSCAPE AREA

- PRE-DEVELOPMENT - 65,945m²
- POST-DEVELOPMENT - 16,562.5m²

LEGEND:

PS PYLON SIGN

Consulting Engineer



- commercial / industrial / retail
- fast food restaurant design
- travel centre / service stations
- project concept to completion


© 2011 copyright, all rights reserved
This drawing is the © copyright & property of VERVE BUILDING DESIGN
and must not be used or duplicated without authorisation.
Do not scale this drawing.
Check all dimensions on site prior commencement of works

Revision and approvals				Dwn	Project Description		Drawing Title	
Code	Date	Dwn	Description					
A	23.06.2025	SS	DA ISSUE		PROPOSED MIXED USE DEVELOPMENT HOLLWS ROAD, FLAGSTONE		Drawing Number 24072-DA01B	
C	15.10.2025	SS	DA ISSUE - RESPONSE TO COUNCIL I.R.					
B	13.10.2025	SS	DA ISSUE - RESPONSE TO COUNCIL I.R.					
					Scale 1:750 @ A1 / 1:1500 @A3	Approved	Revision C	
					Drawn SS	Issued		

PLANS AND DOCUMENTS
referred to in the PDA
DEVELOPMENT APPROVAL

Approval no: DEV2025/1654

Date: 18 December 2025

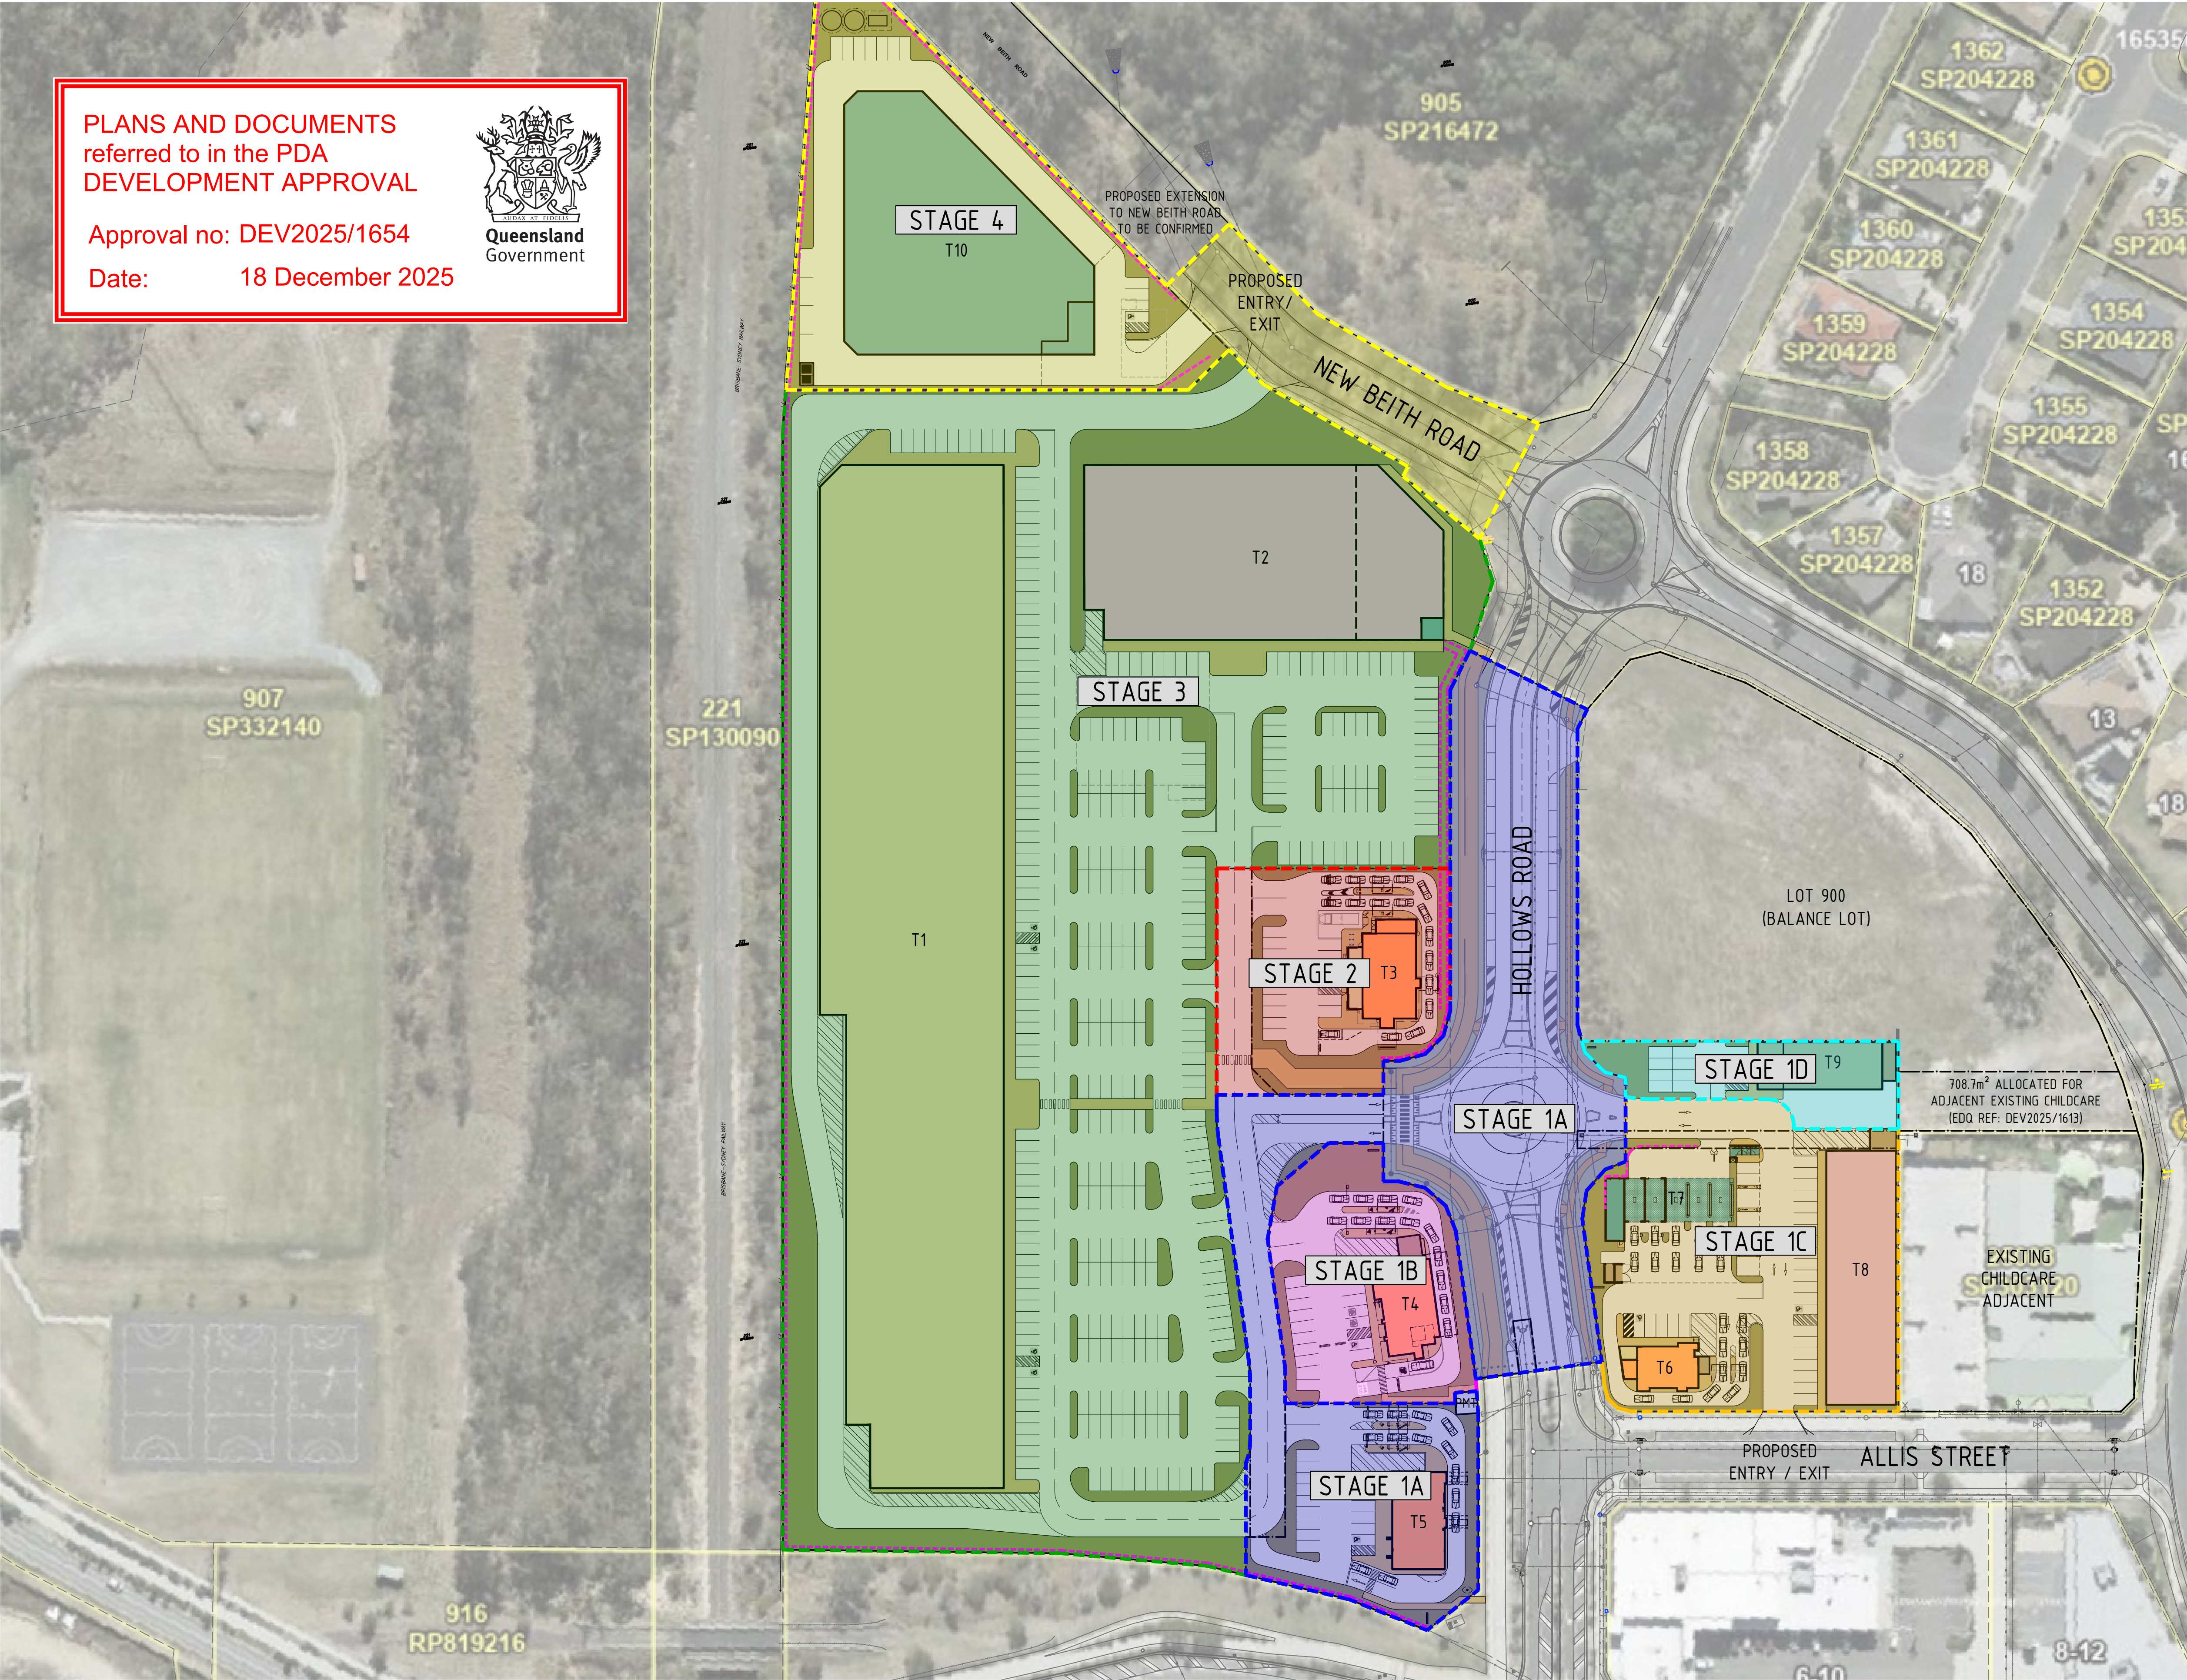

DEVELOPMENT ASSESSMENT

SITE AREA (APPROX) - 65,945m²

DEVELOPMENT AREA - 57,470m²

INCLUDES HOLLOWES ROAD EXTENSION WORKS
EXCLUDES NEW BEITH ROAD EXTENSION WORKS

BUILDING AREAS

- T1 - SHOWROOM - 9,066.5m²
- T2A - SHOWROOM - 3,111.5m²
EXCLUDES LIFT/STAIR LOBBY - 25m²
- T2B - SHOWROOM - 661.5m²
EXCLUDES LIFT/STAIR LOBBY - 25m²
- T3 - FOOD & DRINK - 278m²
INCLUDES REFUSE - 30m²
EXCLUDES ALFRESCO - 46m²
- T4 - FOOD & DRINK - 250m²
- T5 - FOOD & DRINK - 270m²
INCLUDES INTERNAL REFUSE - 15m²
- T6 - FOOD & DRINK - 150m²
INCLUDES INTERNAL REFUSE - 10m²
- T7 - CARWASH - 63.5m²
UNENCLOSED WASH BAYS - 248m²
- T8 - SHOWROOM - 928m²
- T9 - WORKSHOP - 308.5m²
- T10 - SELF STORAGE - 10,400m²
4 STOREY BUILDING - APPROX. NLA - 7,900m²

TOTAL BUILDING GFA - 25,487.5m²

EXTERNAL STRUCTURES

- T3 REFUSE/SERVICES - 30m²
- T4 REFUSE/SERVICES - 42.5m²
- T6 REFUSE/SERVICES - 10m²
- T7 REFUSE/SERVICES - 18.5m²
- T8/9 REFUSE/SERVICES - 30m²

CAR PARKING

- T1-5 PARKING REQ. - TBC
- T1-5 PARKING PROV. - 397
- T6-9 PARKING REQ. - TBC
- T6-9 PARKING PROV. - 40
- T10 PARKING REQ. - TBC
- T10 PARKING PROV. - 15

D/THRU QUEUE

- T3 D/THRU - 16
- T4 D/THRU - 13
- T5 D/THRU - 11
- T6 D/THRU - 11

IMPERVIOUS AREA

- PRE-DEVELOPMENT - 0m²
- POST-DEVELOPMENT - 49,382.5m²


LANDSCAPE AREA

- PRE-DEVELOPMENT - 65,945m²
- POST-DEVELOPMENT - 16,562.5m²

LEGEND:
PS PYLON SIGN

PLANS AND DOCUMENTS
referred to in the PDA
DEVELOPMENT APPROVAL

Approval no: DEV2025/1654
Date: 18 December 2025

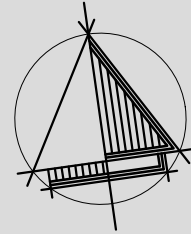

PROPERTY DESCRIPTION

LOTS 25007 & 25009 on SP303120
LOCALITY: FLAGSTONE
COUNCIL: LOGAN CITY COUNCIL


DEVELOPMENT ASSESSMENT

SITE AREA (APPROX) - 65,945m²
DEVELOPMENT AREA - 57,470m²

INCLUDES HOLLOWS ROAD EXTENSION WORKS
EXCLUDES NEW BEITH ROAD EXTENSION WORKS

PROPOSED LOTS

- PROPOSED LOT 1 - 5,635m²
- PROPOSED LOT 2 - 34,166m²
INCLUDES EASEMENT A
EASEMENT A BURDENS LOT 2 & BENEFITS LOT 3 / 4 / 5
- PROPOSED LOT 3 - 2,167.5m²
- PROPOSED LOT 4 - 2,284.5m²
- PROPOSED LOT 5 - 2,123.5m²
- PROPOSED LOT 6 - 5,714.5m²
- HOLLOWS ROAD EXTENSION - 5,379m²
- PROPOSED LOT 900 - 7,766.3m²
- EDQ REF: DEV2025/1613 - 708.7m²

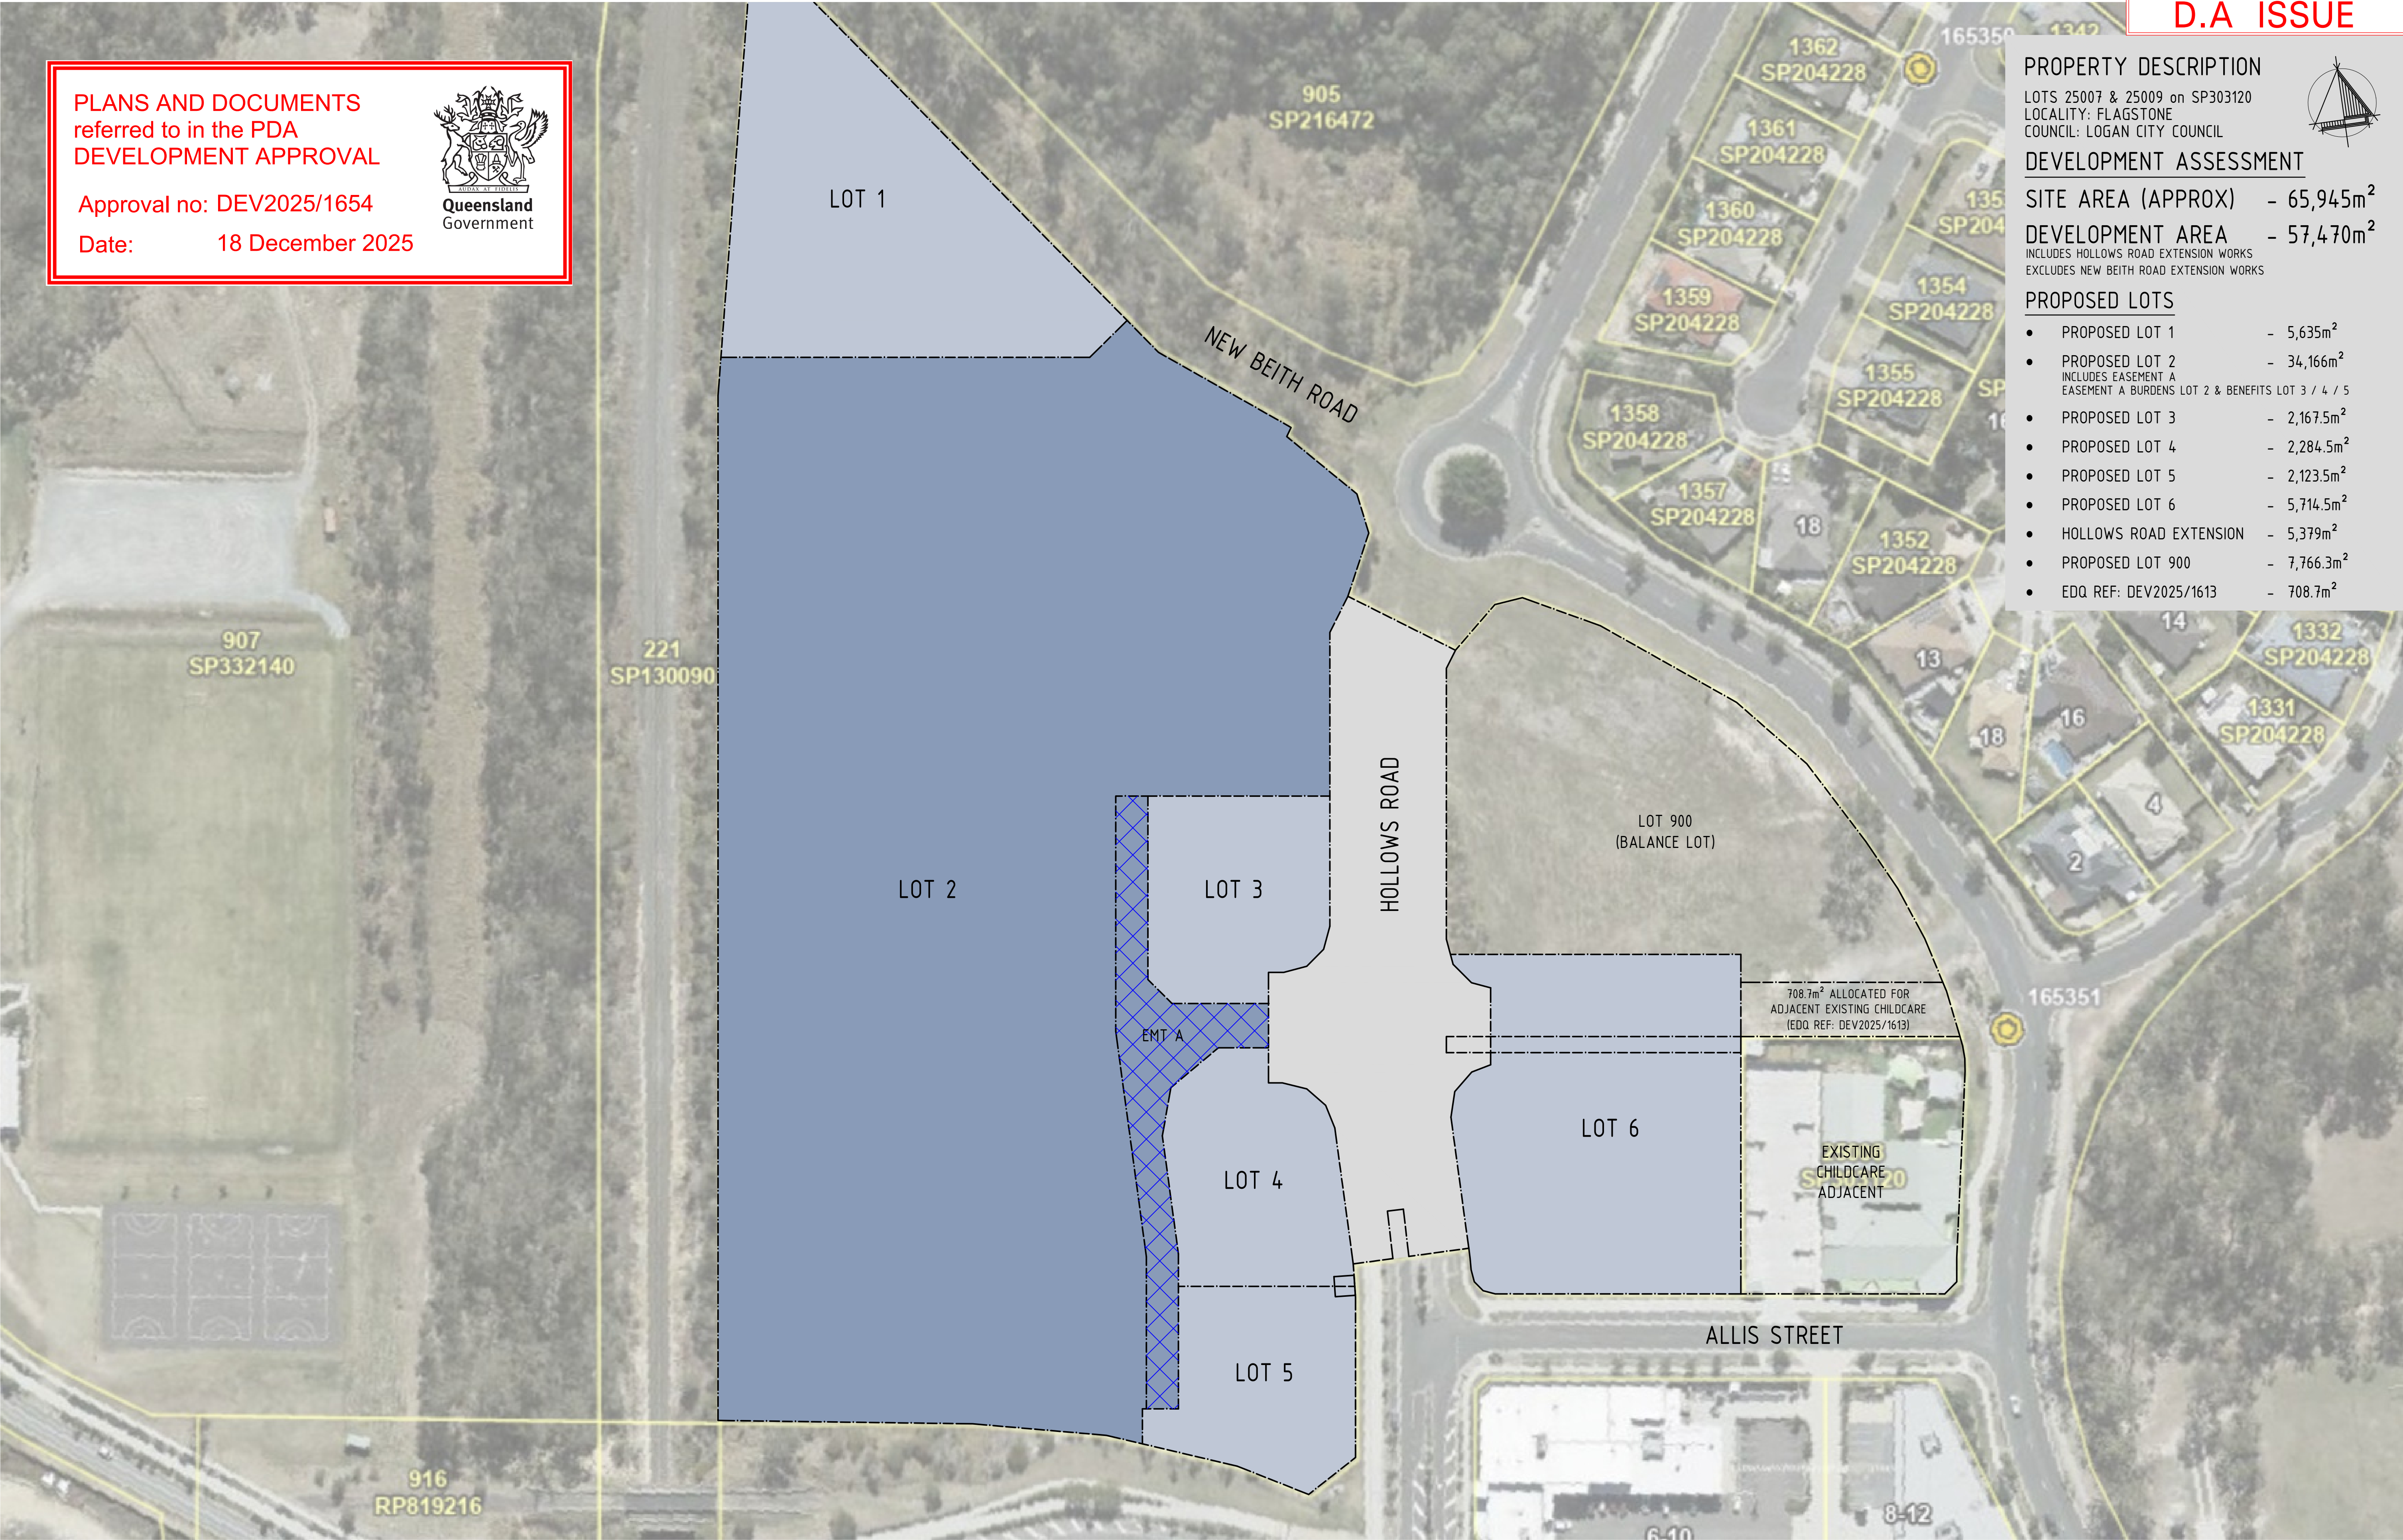

Consulting Engineer



- commercial / industrial / retail
- fast food restaurant design
- travel centre / service stations
- project concept to completion

© 2011 copyright, all rights reserved
This drawing is the © copyright & property of VERVE BUILDING DESIGN
and must not be used or duplicated without authorisation.
Do not scale this drawing.
Check all dimensions on site prior commencement of works.

Revision and approvals					Dwn
Code	Date	Drm	Description		
A	23.06.2025	SS	DA ISSUE		
P2	18.06.2025	SS	PRELIMINARY ISSUE FOR COMMENT		
P1	20.05.2025	SS	PRELIMINARY ISSUE FOR COMMENT		


Project Description	
PROPOSED MIXED USE DEVELOPMENT HOLLOWS ROAD, FLAGSTONE	
Scale 1:750 @ A1 / 1:1500 @A3	Approved
Drawn SS	Issued

Drawing Title	
PROPOSED LOT PLAN	
Drawing Number 24072-DA03	Revision A

PLANS AND DOCUMENTS
referred to in the PDA
DEVELOPMENT APPROVAL

Approval no: DEV2025/1654


Date: 18 December 2025

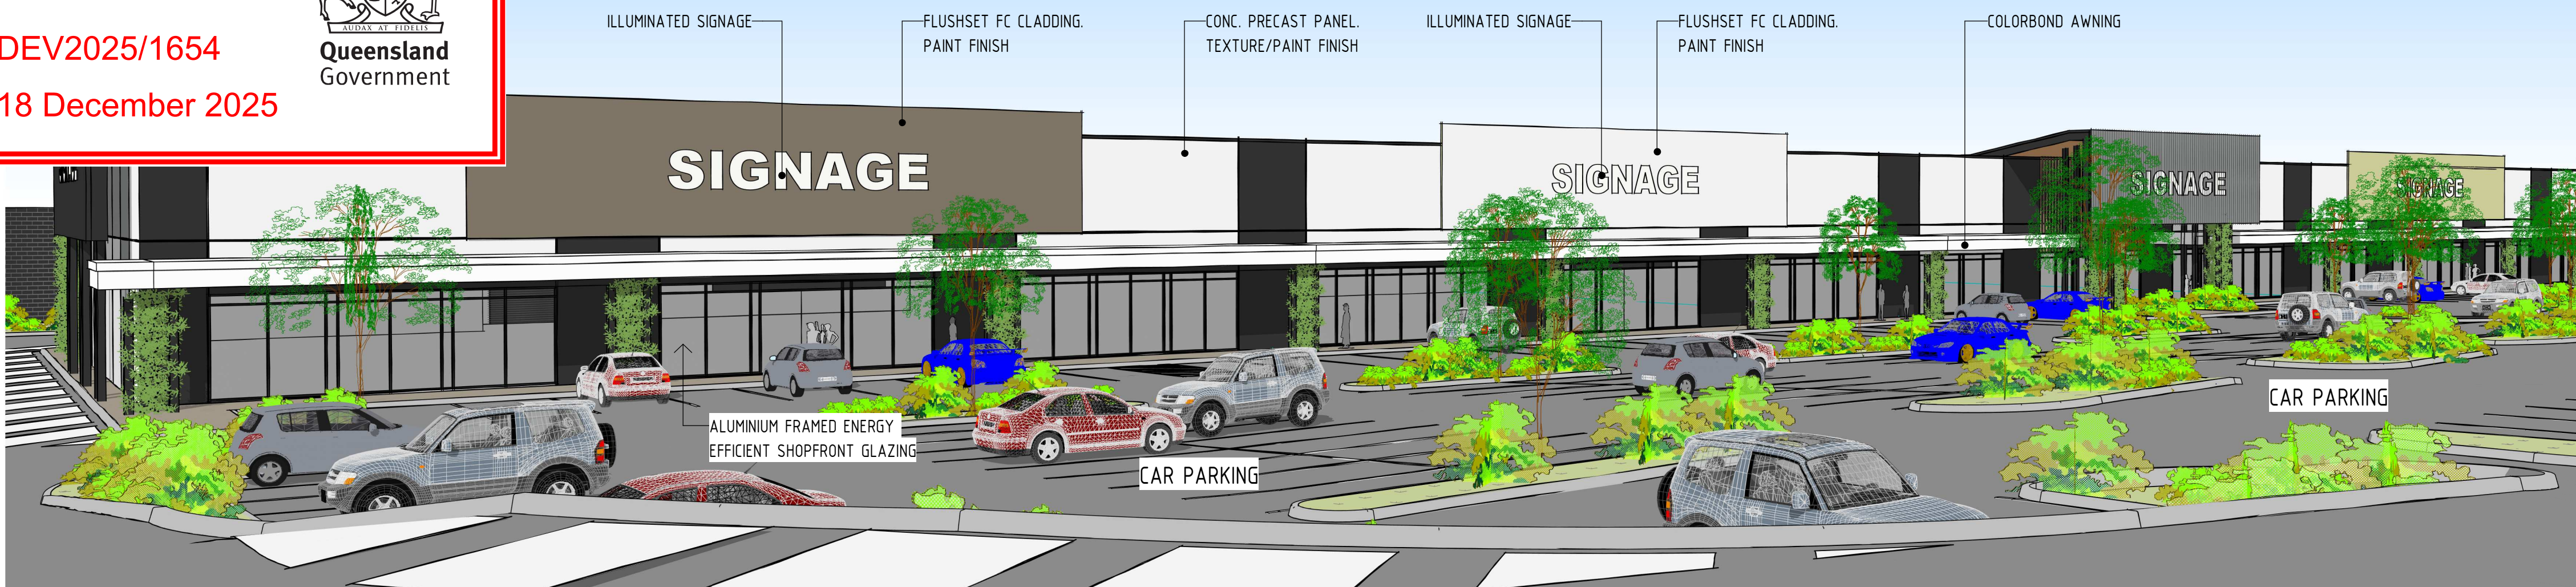


1 T1 PERSPECTIVE 1

NOTE:

1. ALL EXTERNAL MATERIALS & FINISHES SHOWN INDICATIVE ONLY & SUBJECT TO FINAL TENANT STANDARDS
2. ALL DIMENSIONS MEASURED FROM FINISHED GROUND FLOOR LEVEL UNLESS NOTED OTHERWISE
3. ALL SIGNAGE INCLUDING LOCATIONS & HEIGHTS ARE SUBJECT TO A SEPARATE SIGNAGE APPLICATION & APPROVAL BY LOCAL AUTHORITY
4. LANDSCAPING IS SHOWN FOR "ARTIST IMPRESSION" PURPOSES ONLY. REFERENCE SHOULD BE MADE TO THE LANDSCAPE DRAWINGS PREPARED BY THE RELEVANT CONSULTANT
5. BLUE DIM FOR INDICATIVE SIGNAGE FACE DIMENSIONS

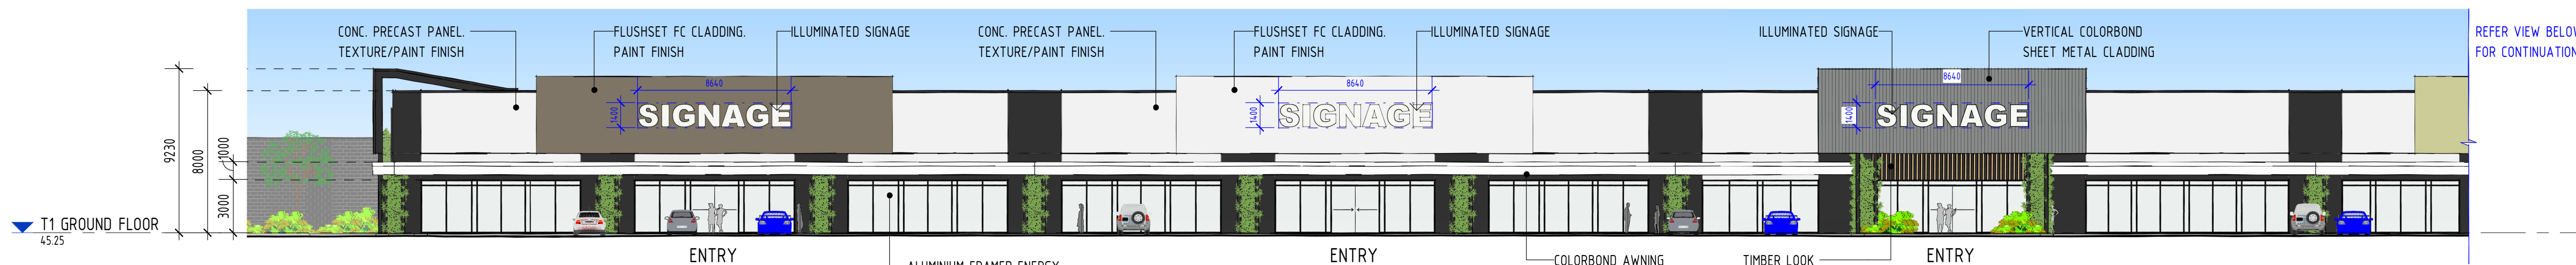

2 T1 ELEVATION EAST - PART A
1 : 200

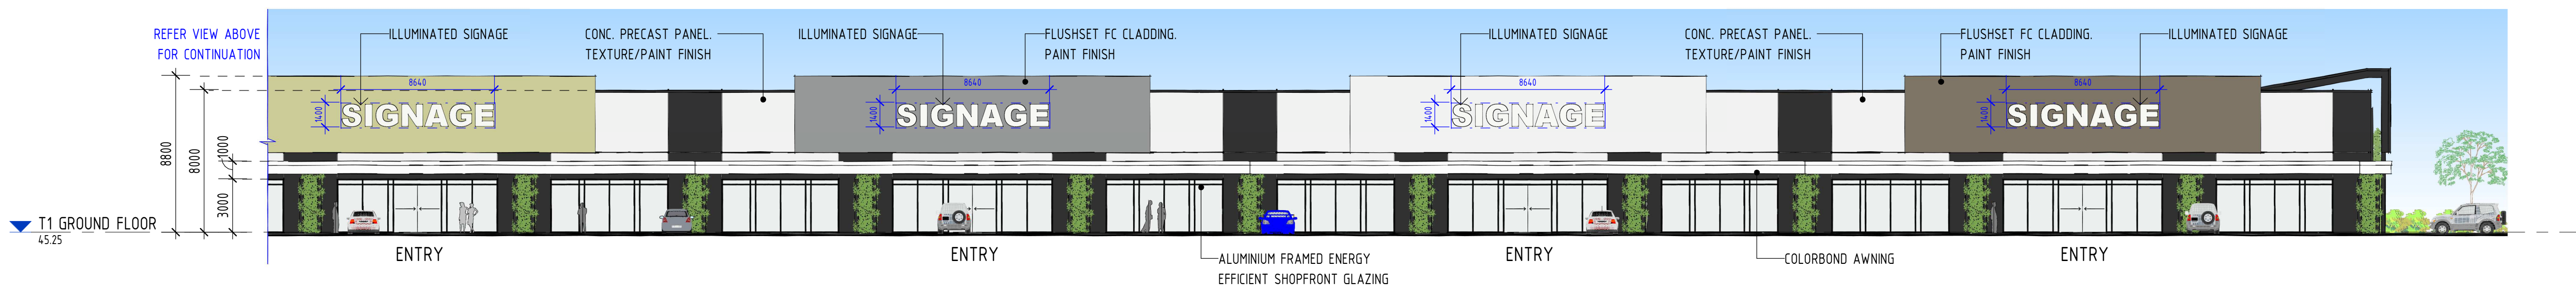

4 T1 ELEVATION SOUTH
1 : 200

THIS DRAWING PACKAGE IS FOR **D.A. PURPOSES ONLY** AND IS **NOT** TO BE USED FOR TENDER PURPOSES.
ALL DESIGN COMPONENTS ARE SHOWN INDICATIVE ONLY AND ARE SUBJECT TO FINAL DESIGN DURING DETAILED DESIGN BY THE RESPECTIVE CONSULTANT.
ANY PRICING BASED UPON THE DETAILS SHOWN IN THESE DRAWINGS ARE COMPLETELY AT THE **RESPONSIBILITY OF THE TENDERER**.
VERVE BUILDING DESIGN CO. SHALL NOT BE HELD RESPONSIBLE FOR ANY REQUIRED CHANGES OR UPDATES TO THE DESIGN, POST D.A. THAT ARE PRICE IMPACTED.

VERVE SCHEDULES DISCLAIMER:

1. ALL SCHEDULES SHOULD BE CHECKED WITH THE REMAINDER OF THE DRAWING SET.
2. SCHEDULED RATES AND AREAS ARE INTENDED FOR ASSISTANCE ONLY. NO RESPONSIBILITY IS TAKEN FOR THE ACCURACY OF QUANTITIES.
3. ANY DISCREPANCIES IN SCHEDULES SHOULD BE IDENTIFIED TO THE AUTHOR NOTED.
4. ALL AREAS ARE GROSS AREAS, UNLESS NOTED OTHERWISE

CONSULTING ENGINEER



- ☐ commercial
- ☐ mixed-use
- ☐ self storage
- ☐ industrial
- ☐ service stations
- ☐ quick service restaurants
- ☐ child care centres
- ☐ large format retail

© 2011 copyright, all rights reserved.
This drawing is the © copyright & property of VERVE DESIGN GROUP and must not be used or duplicated without authorisation.
Do not scale this drawing.
Check all dimensions on site prior commencement of works

Revision and approvals				Project Description	
Rev	Date	Drn	Description	Appr	
P1	23.01.2025		ISSUE FOR COMMENT		SS
P2	21.05.2025	TM	PRELIMINARY ISSUE FOR COMMENT		
A	23.06.2025	BM	DA ISSUE		
B	13.10.2025	BM	RESPONSE TO COUNCIL LR		

Scale @A1 As indicated		Date JAN 2025
Drawn BM		Approved By GN

Drawing Title T1 - BUILDING ELEVATIONS & PERSPECTIVES		Job Number - Drawing Number 24072	Revision DA04	Revision B
--	--	--------------------------------------	------------------	---------------


PLANS AND DOCUMENTS
referred to in the PDA
DEVELOPMENT APPROVAL

Approval no: DEV2025/1654




Date: 18 December 2025



Queensland
Government

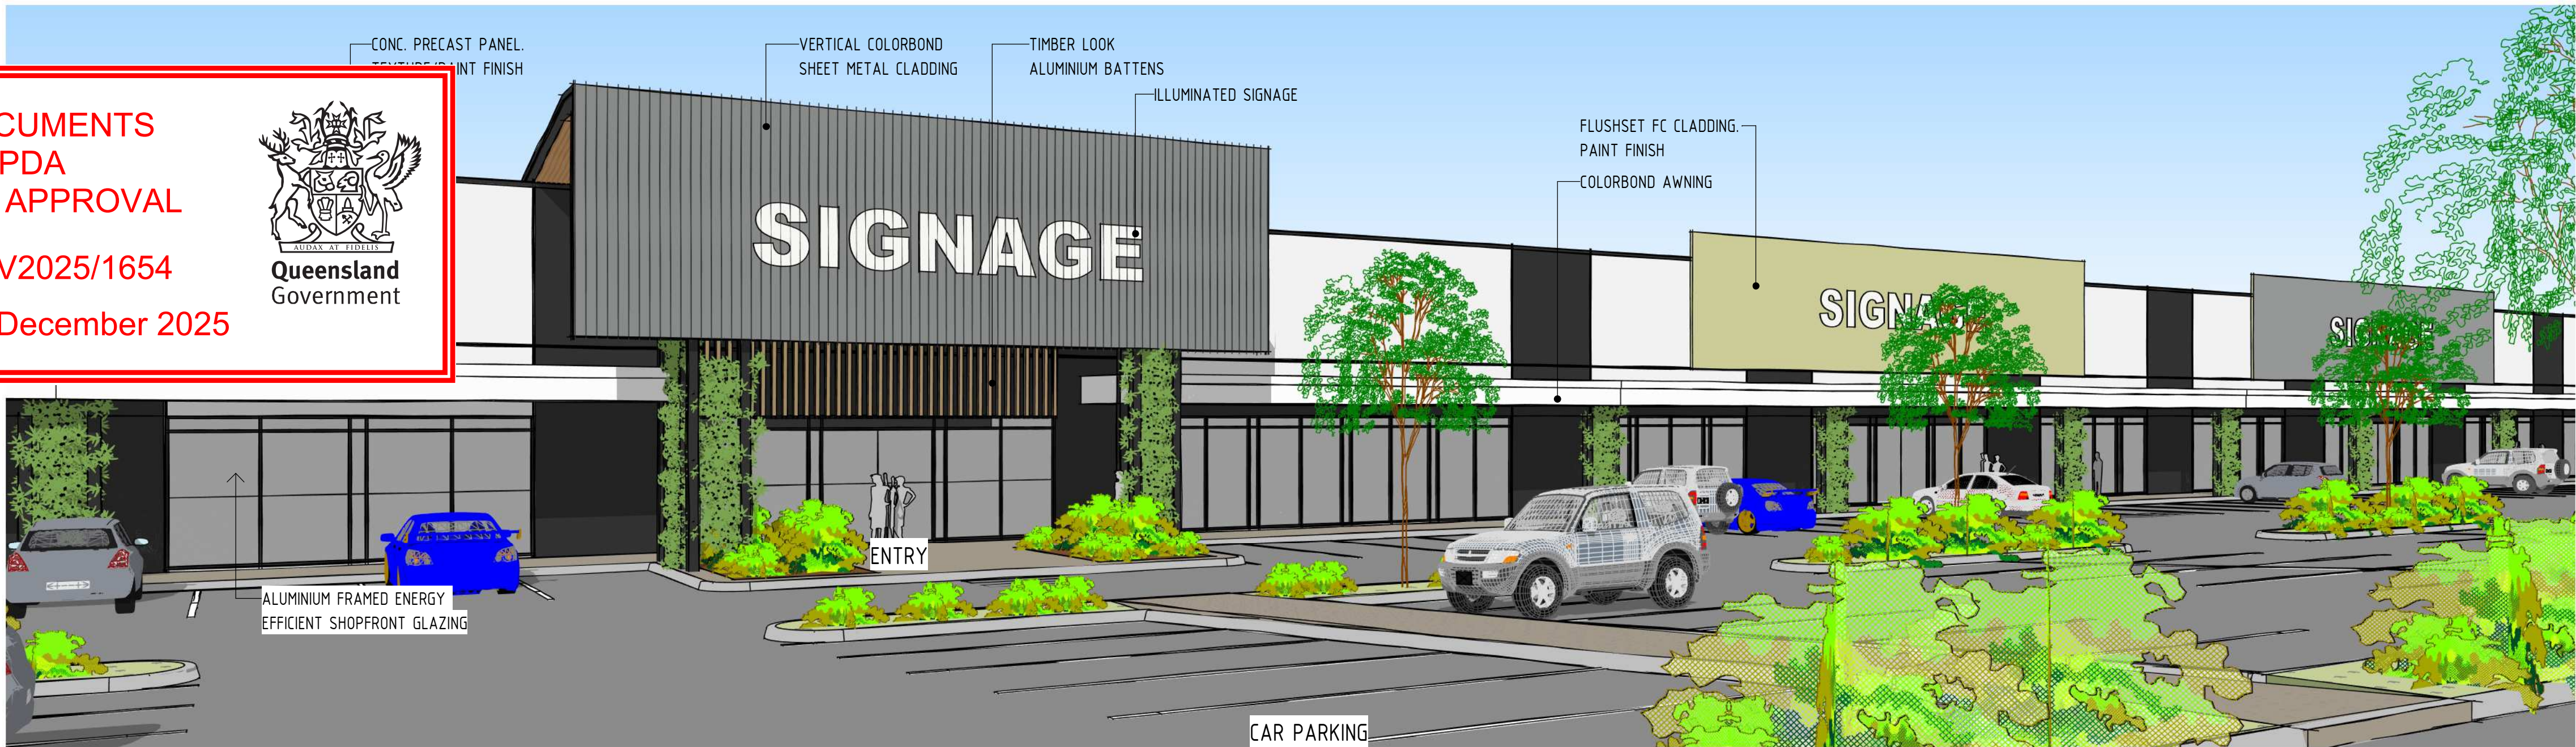

1 T1 PERSPECTIVE 2

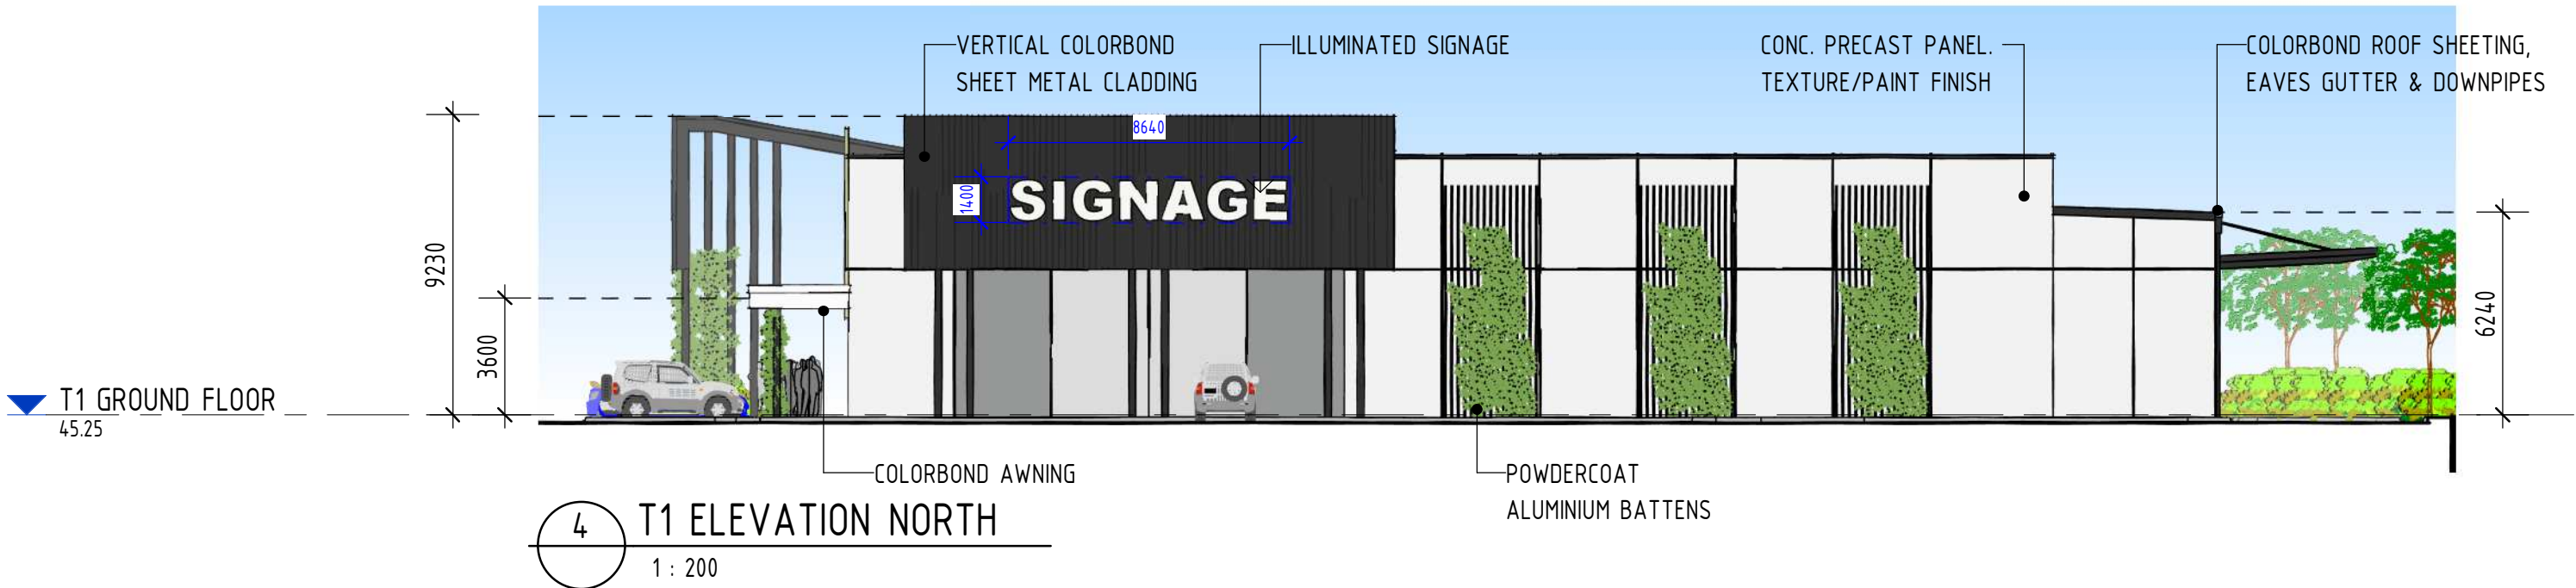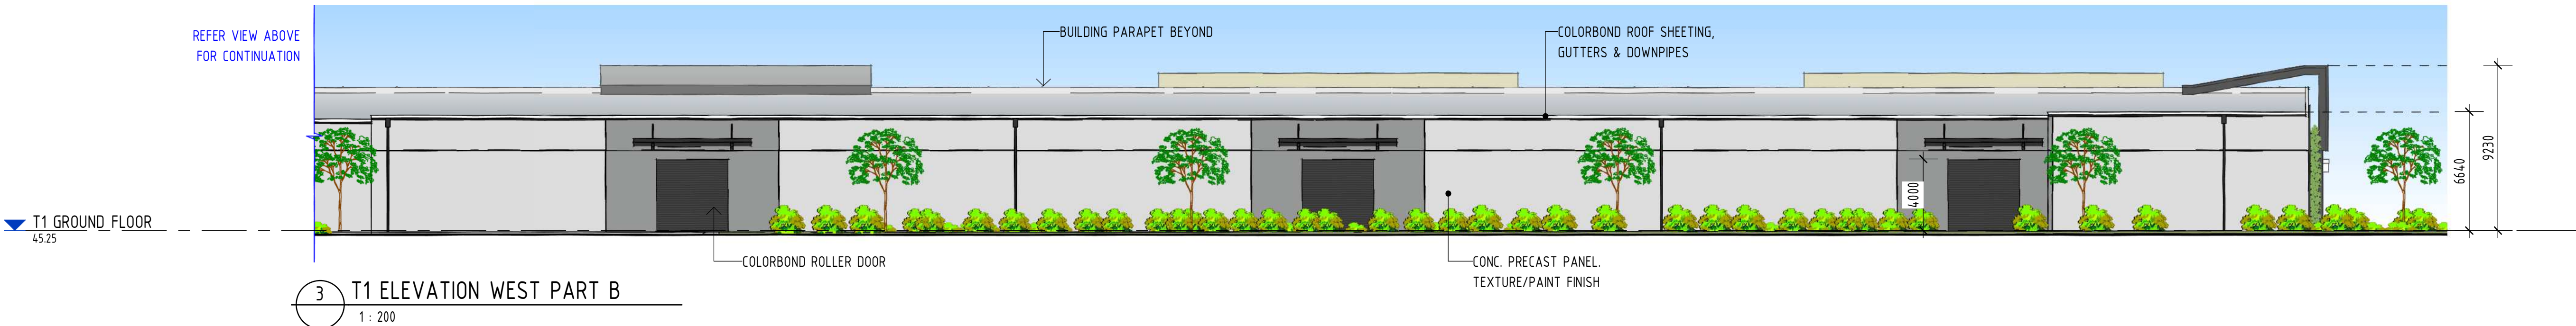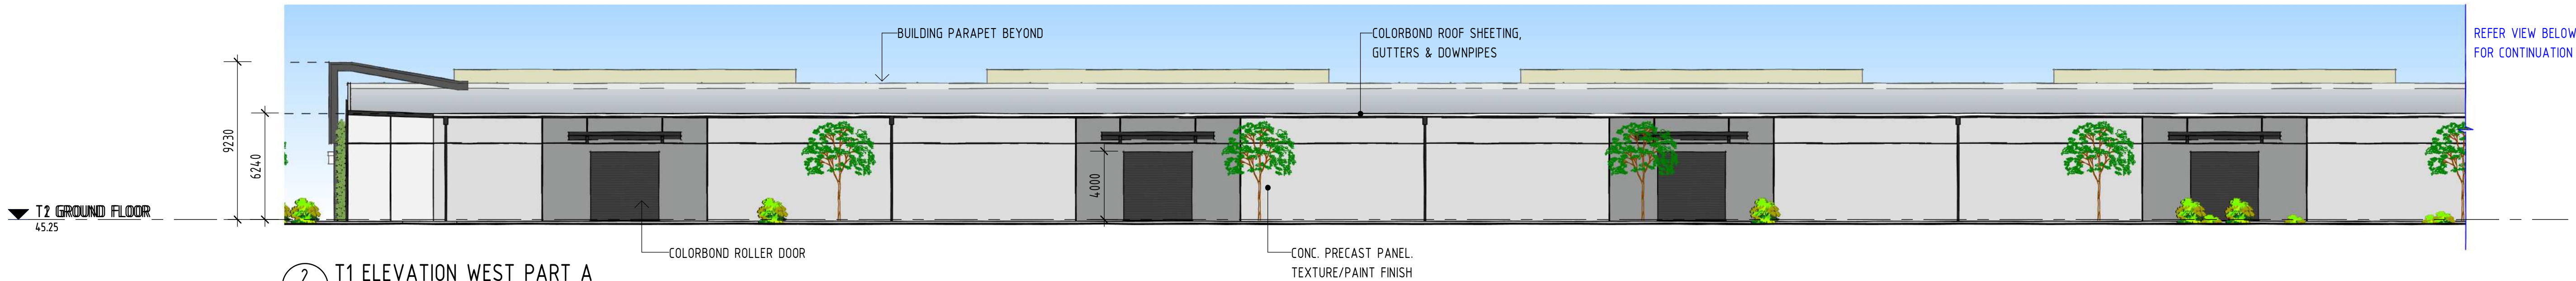


THIS DRAWING PACKAGE IS FOR **D.A. PURPOSES ONLY** AND IS **NOT** TO BE USED FOR TENDER PURPOSES. **ALL** DESIGN COMPONENTS ARE SHOWN INDICATIVE ONLY AND ARE SUBJECT TO FINAL DESIGN DURING DETAILED DESIGN BY THE RESPECTIVE CONSULTANT. ANY PRICING BASED UPON THE DETAILS SHOWN IN THESE DRAWINGS ARE COMPLETELY AT THE **RESPONSIBILITY OF THE TENDERER**. VERVE BUILDING DESIGN CO. SHALL NOT BE HELD RESPONSIBLE FOR ANY REQUIRED CHANGES OR UPDATES TO THE DESIGN, POST D.A. THAT ARE PRICE IMPACTED.

PLANS AND DOCUMENTS
referred to in the PDA
DEVELOPMENT APPROVAL


Approval no: DEV2025/1654
Date: 18 December 2025




Queensland
Government

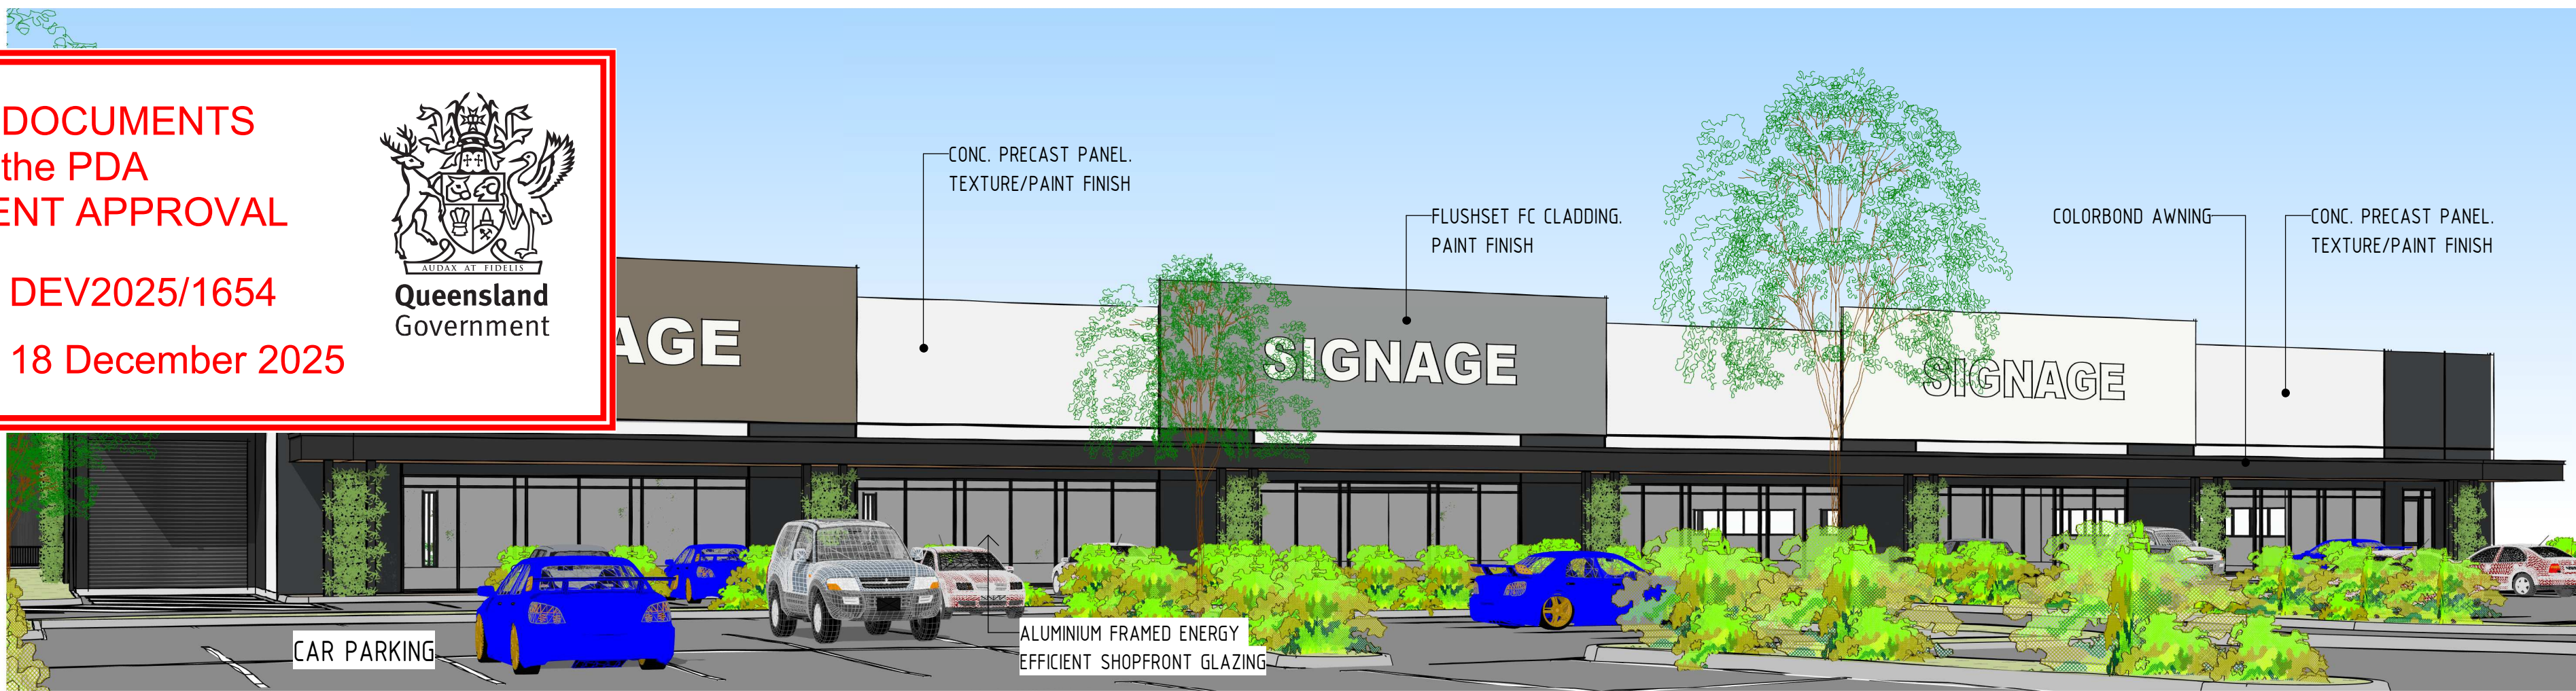


1 T2 PERSPECTIVE

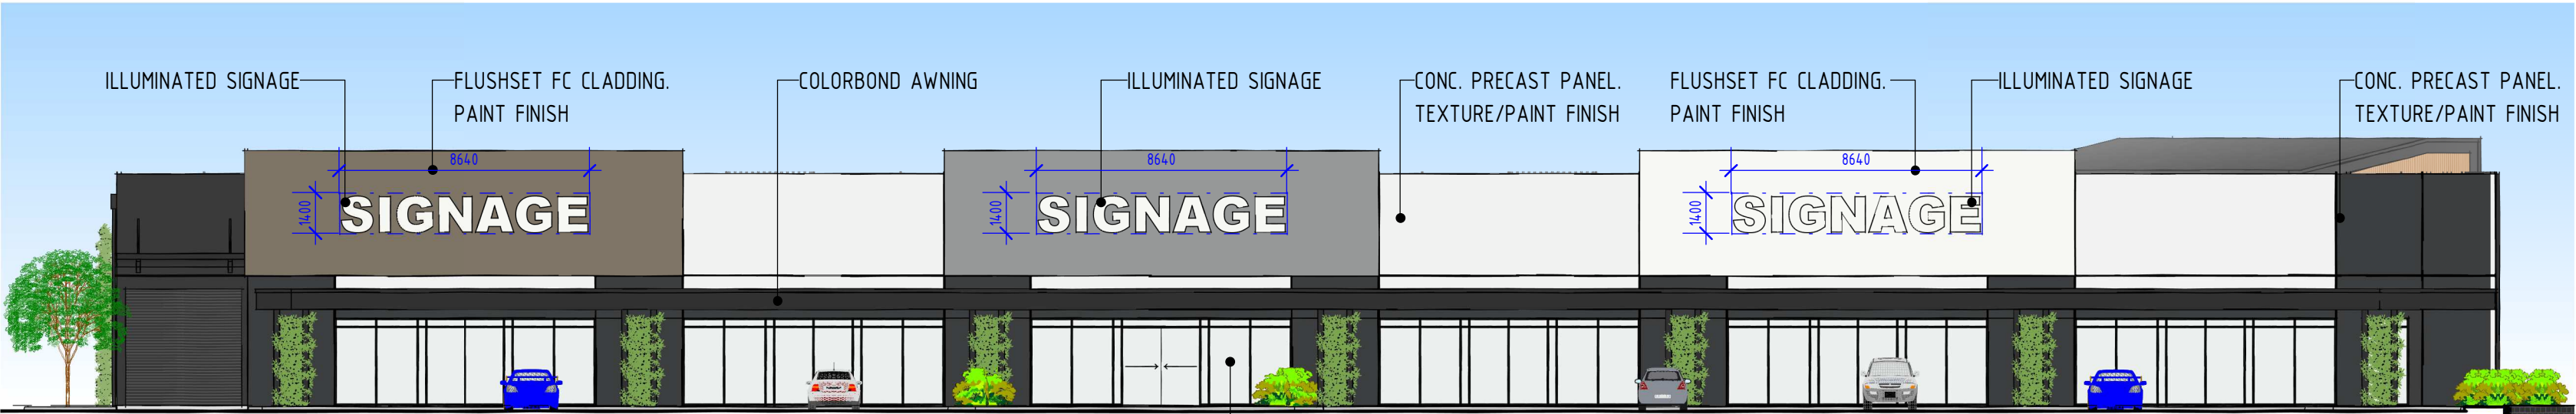


2 T2 ELEVATION SOUTH
1 : 200

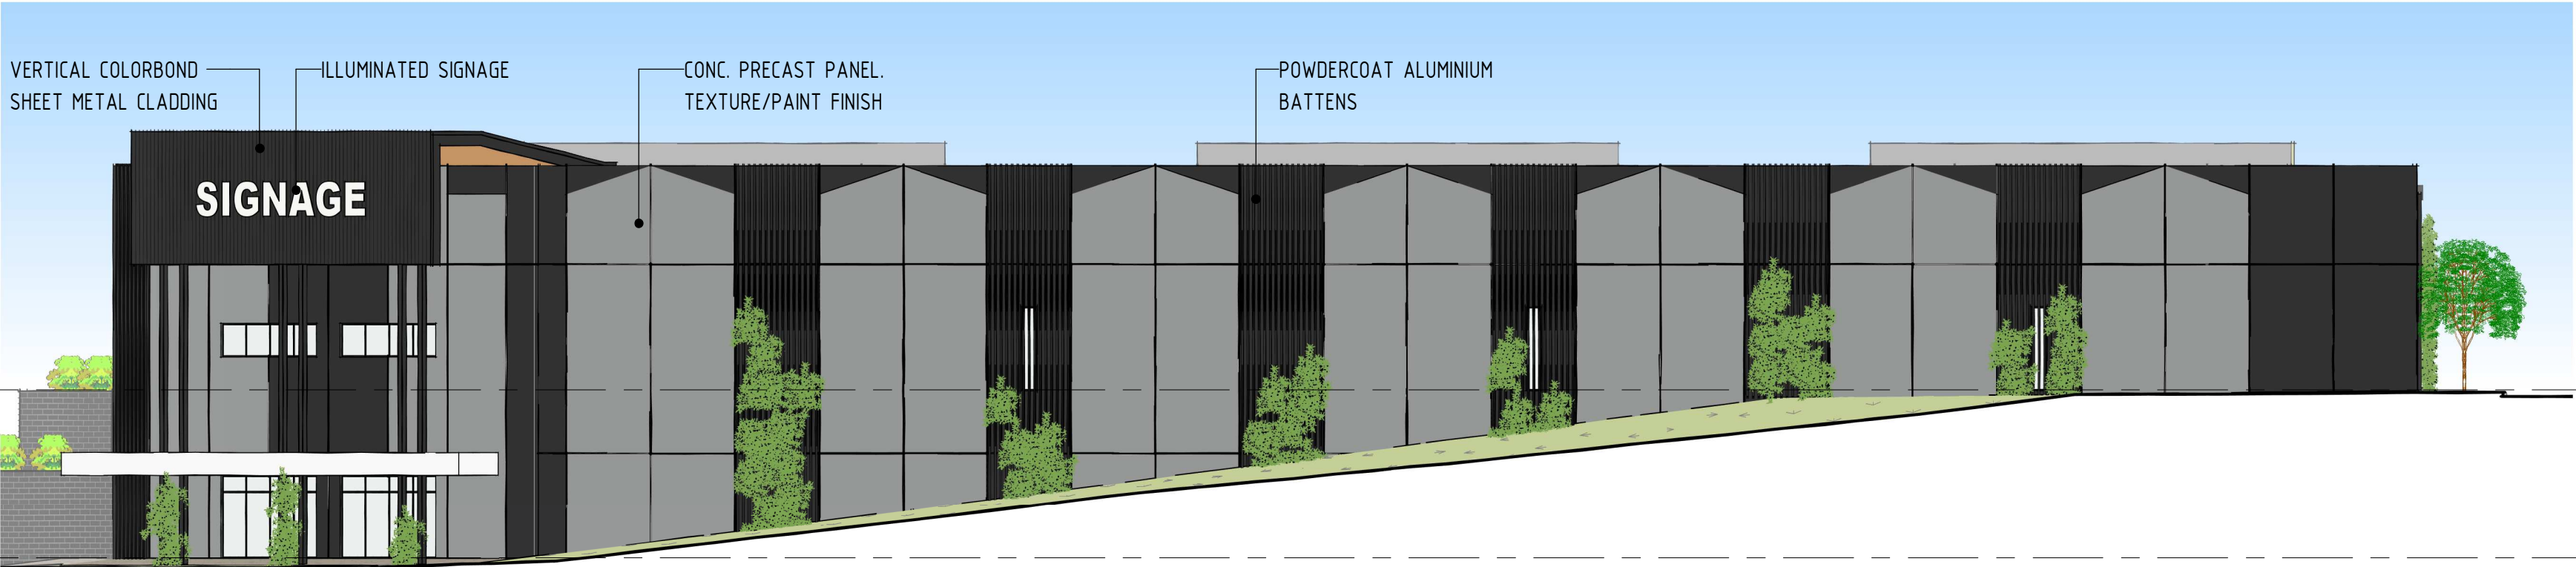

3 T2 ELEVATION NORTH
1 : 200

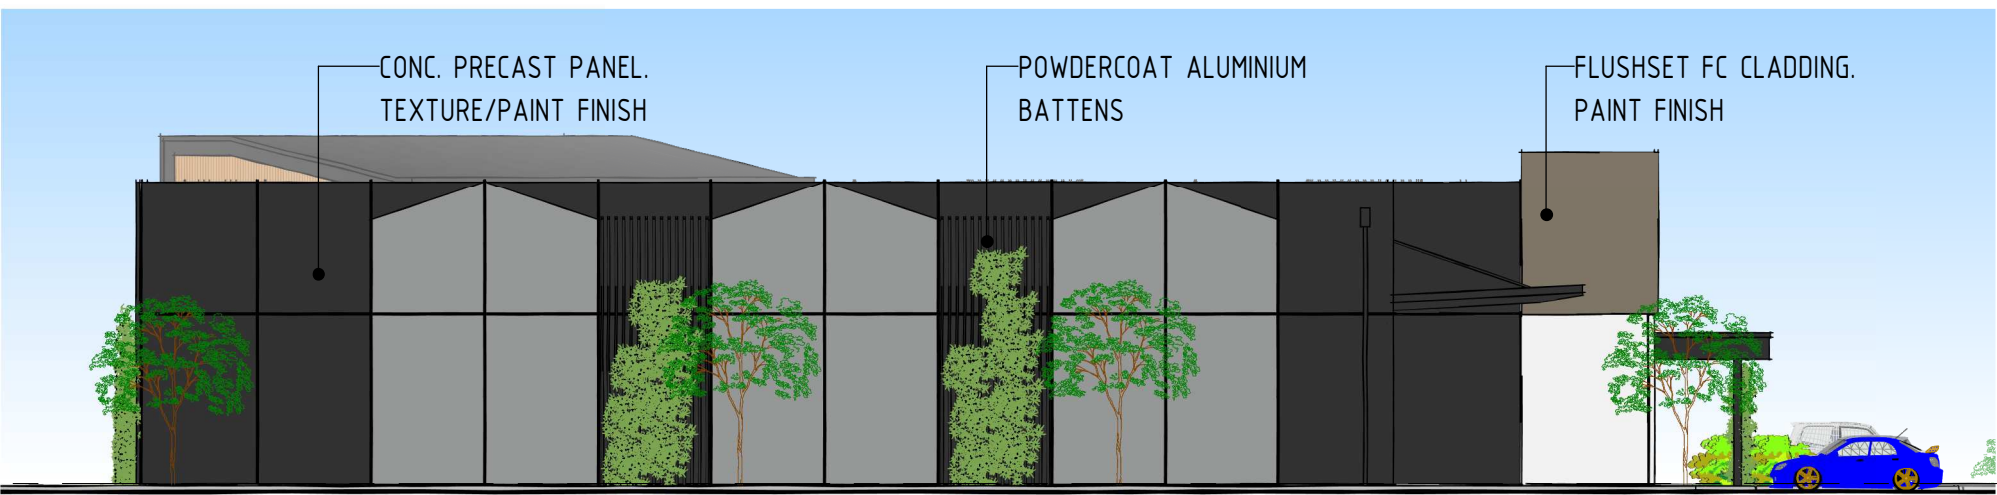

4 T2 ELEVATION WEST
1 : 200

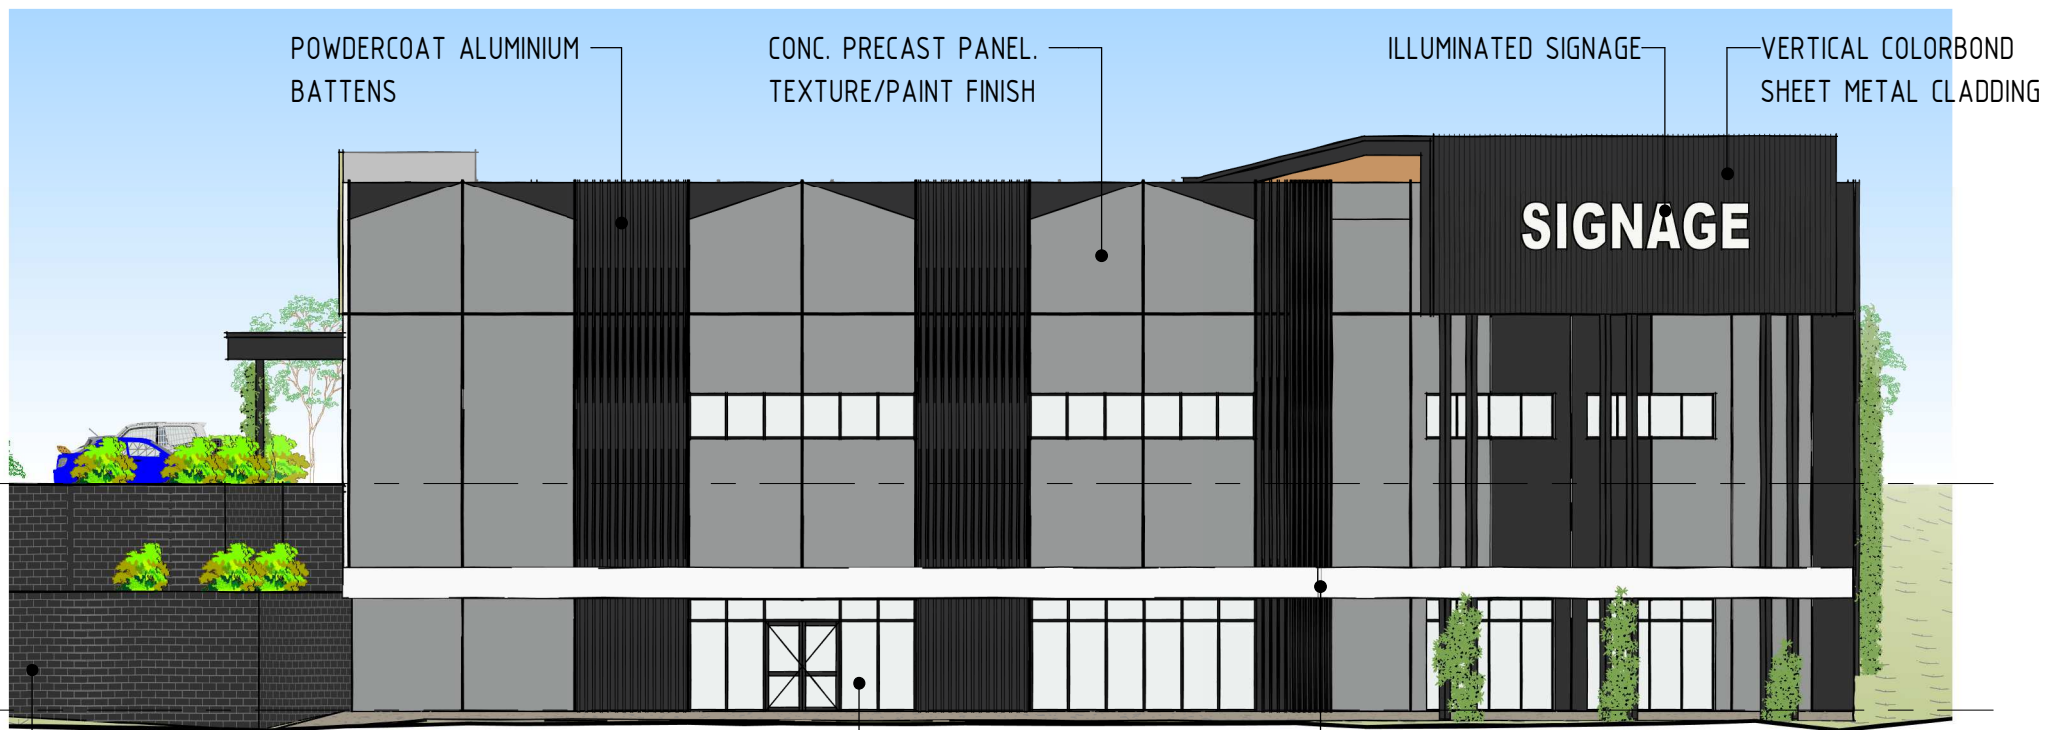

5 T2 ELEVATION EAST
1 : 200

THIS DRAWING PACKAGE IS FOR **D.A. PURPOSES ONLY** AND IS **NOT** TO BE USED FOR TENDER PURPOSES.
ALL DESIGN COMPONENTS ARE SHOWN INDICATIVE ONLY AND ARE SUBJECT TO FINAL DESIGN DURING DETAILED DESIGN BY THE RESPECTIVE CONSULTANT.
ANY PRICING BASED UPON THE DETAILS SHOWN IN THESE DRAWINGS ARE COMPLETELY AT THE **RESPONSIBILITY OF THE TENDERER**.
VERVE BUILDING DESIGN CO. SHALL NOT BE HELD RESPONSIBLE FOR ANY REQUIRED CHANGES OR UPDATES TO THE DESIGN, POST D.A. THAT ARE PRICE IMPACTED.

DA ISSUE
THIS DRAWING IS NOT
FOR CONSTRUCTION

- NOTE:
1. ALL EXTERNAL MATERIALS & FINISHES SHOWN INDICATIVE ONLY & SUBJECT TO FINAL TENANT STANDARDS
 2. ALL DIMENSIONS MEASURED FROM FINISHED GROUND FLOOR LEVEL UNLESS NOTED OTHERWISE
 3. ALL SIGNAGE INCLUDING LOCATIONS & HEIGHTS ARE SUBJECT TO A SEPARATE SIGNAGE APPLICATION & APPROVAL BY LOCAL AUTHORITY
 4. LANDSCAPING IS SHOWN FOR "ARTIST IMPRESSION" PURPOSES ONLY. REFERENCE SHOULD BE MADE TO THE LANDSCAPE DRAWINGS PREPARED BY THE RELEVANT CONSULTANT
 5. BLUE DIM FOR INDICATIVE SIGNAGE FACE DIMENSIONS

VERVE SCHEDULES DISCLAIMER:

1. ALL SCHEDULES SHOULD BE CHECKED WITH THE REMAINDER OF THE DRAWING SET.
2. SCHEDULED RATES AND AREAS ARE INTENDED FOR ASSISTANCE ONLY. NO RESPONSIBILITY IS TAKEN FOR THE ACCURACY OF QUANTITIES.
3. ANY DISCREPANCIES IN SCHEDULES SHOULD BE IDENTIFIED TO THE AUTHOR NOTED.
4. ALL AREAS ARE GROSS AREAS, UNLESS NOTED OTHERWISE

CONSULTING ENGINEER



- ☐ commercial

☐ mixed-use

☐ self storage

☐ industrial
- ☐ service stations

☐ quick service restaurants

☐ child care centres

☐ large format retail

© 2011 copyright, all rights reserved.
This drawing is the © copyright & property of VERVE DESIGN GROUP and must not be used or duplicated without authorisation.
Do not scale this drawing.
Check all dimensions on site prior commencement of works

Revision and approvals				
Rev	Date	Drn	Description	Appr
P1	23.01.2025		ISSUE FOR COMMENT	
P2	21.05.2025	TM	PRELIMINARY ISSUE FOR COMMENT	SS
A	23.06.2025	BM	DA ISSUE	
B	13.10.2025	BM	RESPONSE TO COUNCIL LR	

Project Description	
PROPOSED MIXED USE DEVELOPMENT	
HOLLOWS ROAD, FLAGSTONE	
Scale @A1 As indicated	Date JAN 2025
Drawn BM	Approved By GN

Drawing Title	
T2 - BUILDING ELEVATIONS & PERSPECTIVES	
Job Number - Drawing Number 24072	Revision B
DA06	

Approval no: DEV2025/1654
Date: 18 December 2025




THIS DRAWING PACKAGE IS FOR D.A. PURPOSES ONLY AND IS NOT TO BE USED FOR TENDER PURPOSES.
ALL DESIGN COMPONENTS ARE SHOWN INDICATIVE ONLY AND ARE SUBJECT TO FINAL DESIGN DURING DETAILED DESIGN BY THE RESPECTIVE CONSULTANT.
 ANY PRICING BASED UPON THE DETAILS SHOWN IN THESE DRAWINGS ARE COMPLETELY AT THE RESPONSIBILITY OF THE TENDERER.
 VERVE BUILDING DESIGN CO. SHALL NOT BE HELD RESPONSIBLE FOR ANY REQUIRED CHANGES OR UPDATES TO THE DESIGN. POST D.A. THAT ARE PRICE IMPACTED.

DA ISSUE

THIS DRAWING IS NOT
FOR CONSTRUCTION

NOTE:


1. ALL EXTERNAL MATERIALS & FINISHES SHOWN INDICATIVE ONLY & SUBJECT TO FINAL TENANT STANDARDS
2. ALL DIMENSIONS MEASURED FROM FINISHED GROUND FLOOR LEVEL UNLESS NOTED OTHERWISE
3. ALL SIGNAGE INCLUDING LOCATIONS & HEIGHTS ARE SUBJECT TO A SEPARATE SIGNAGE APPLICATION & APPROVAL BY LOCAL AUTHORITY
4. LANDSCAPING IS SHOWN FOR "ARTIST IMPRESSION" PURPOSES ONLY. REFERENCE SHOULD BE MADE TO THE LANDSCAPE DRAWINGS PREPARED BY THE RELEVANT CONSULTANT
5. BLUE DIM FOR INDICATIVE SIGNAGE FACE DIMENSIONS

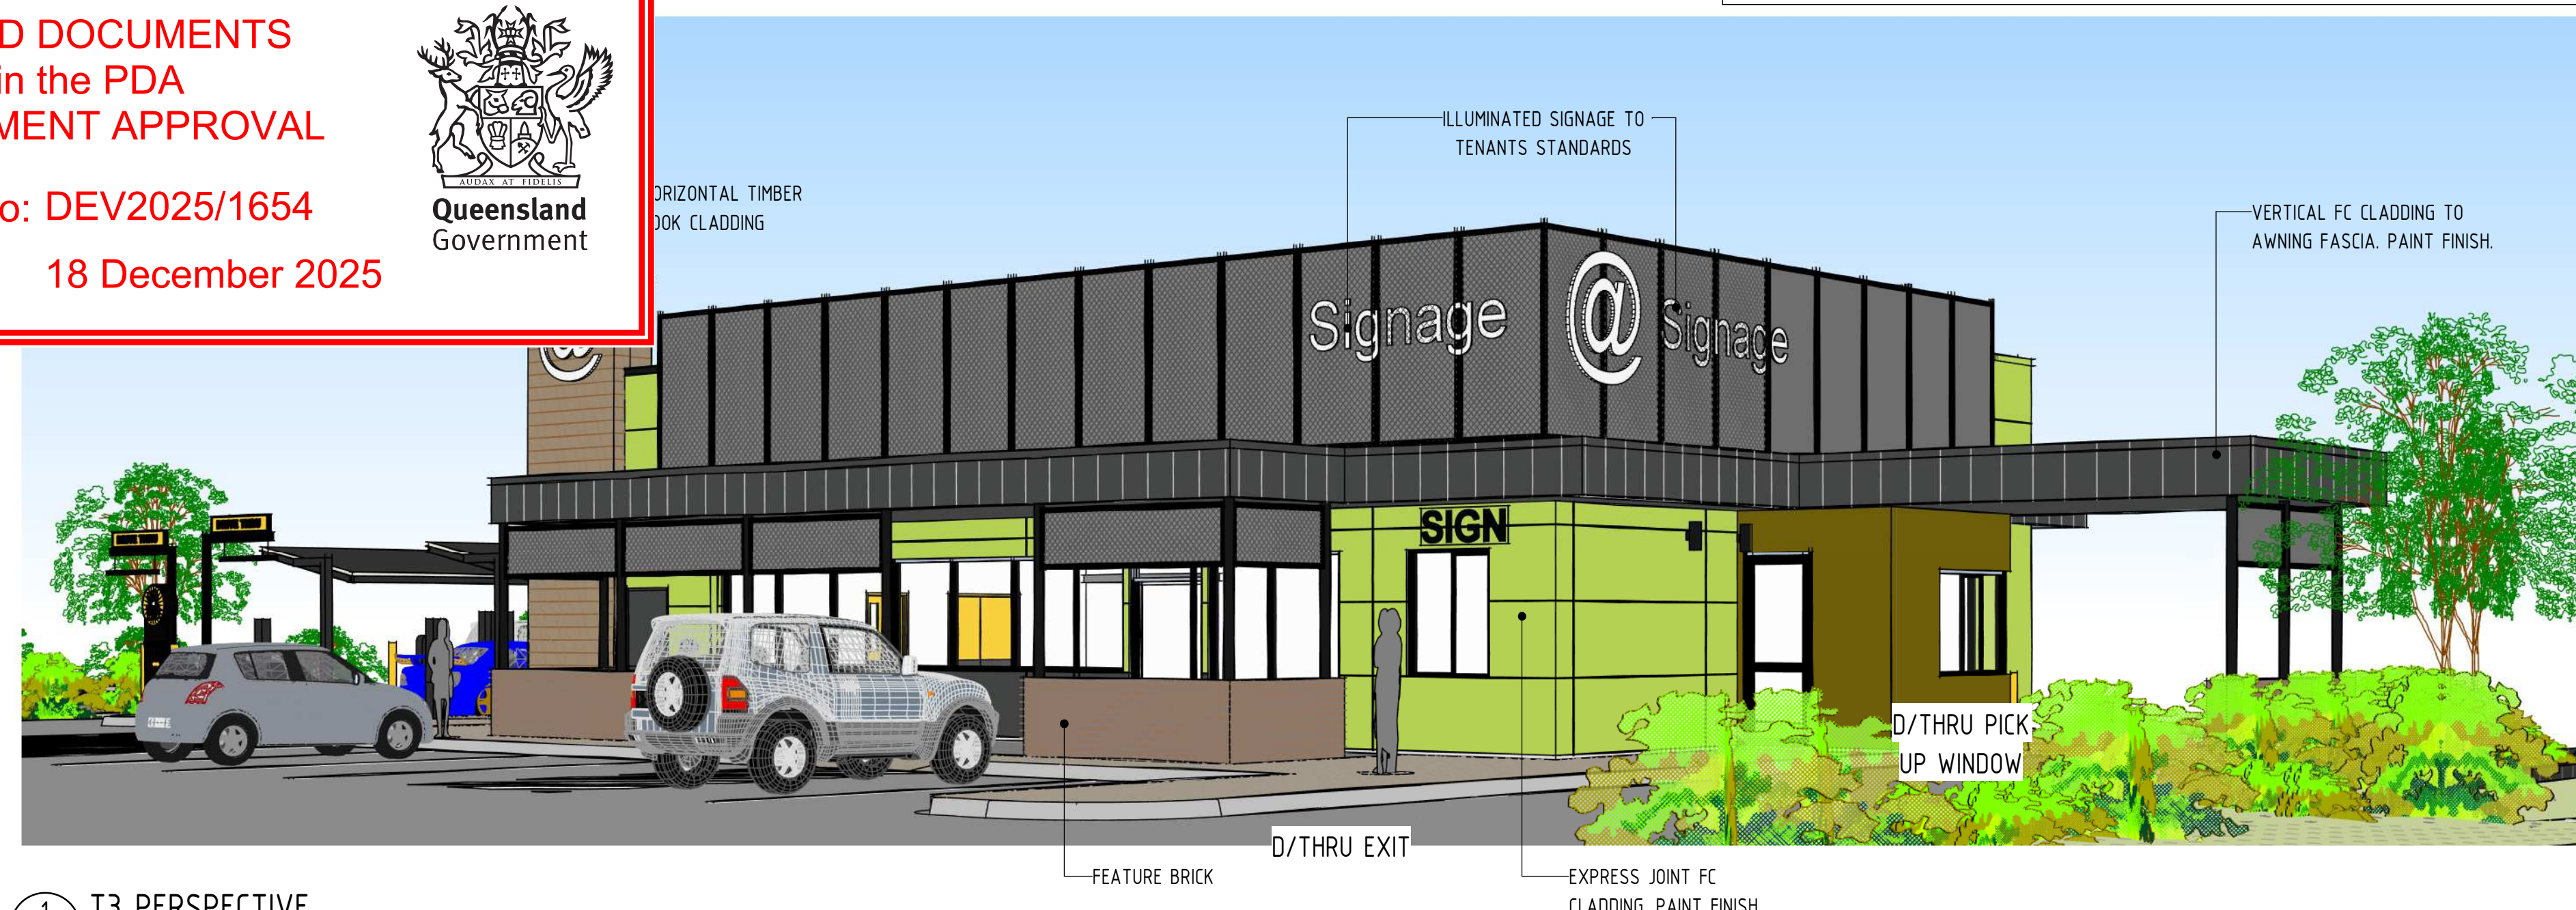


1 T3 PERSPECTIVE



2 T3 ELEVATION WEST
1 : 100

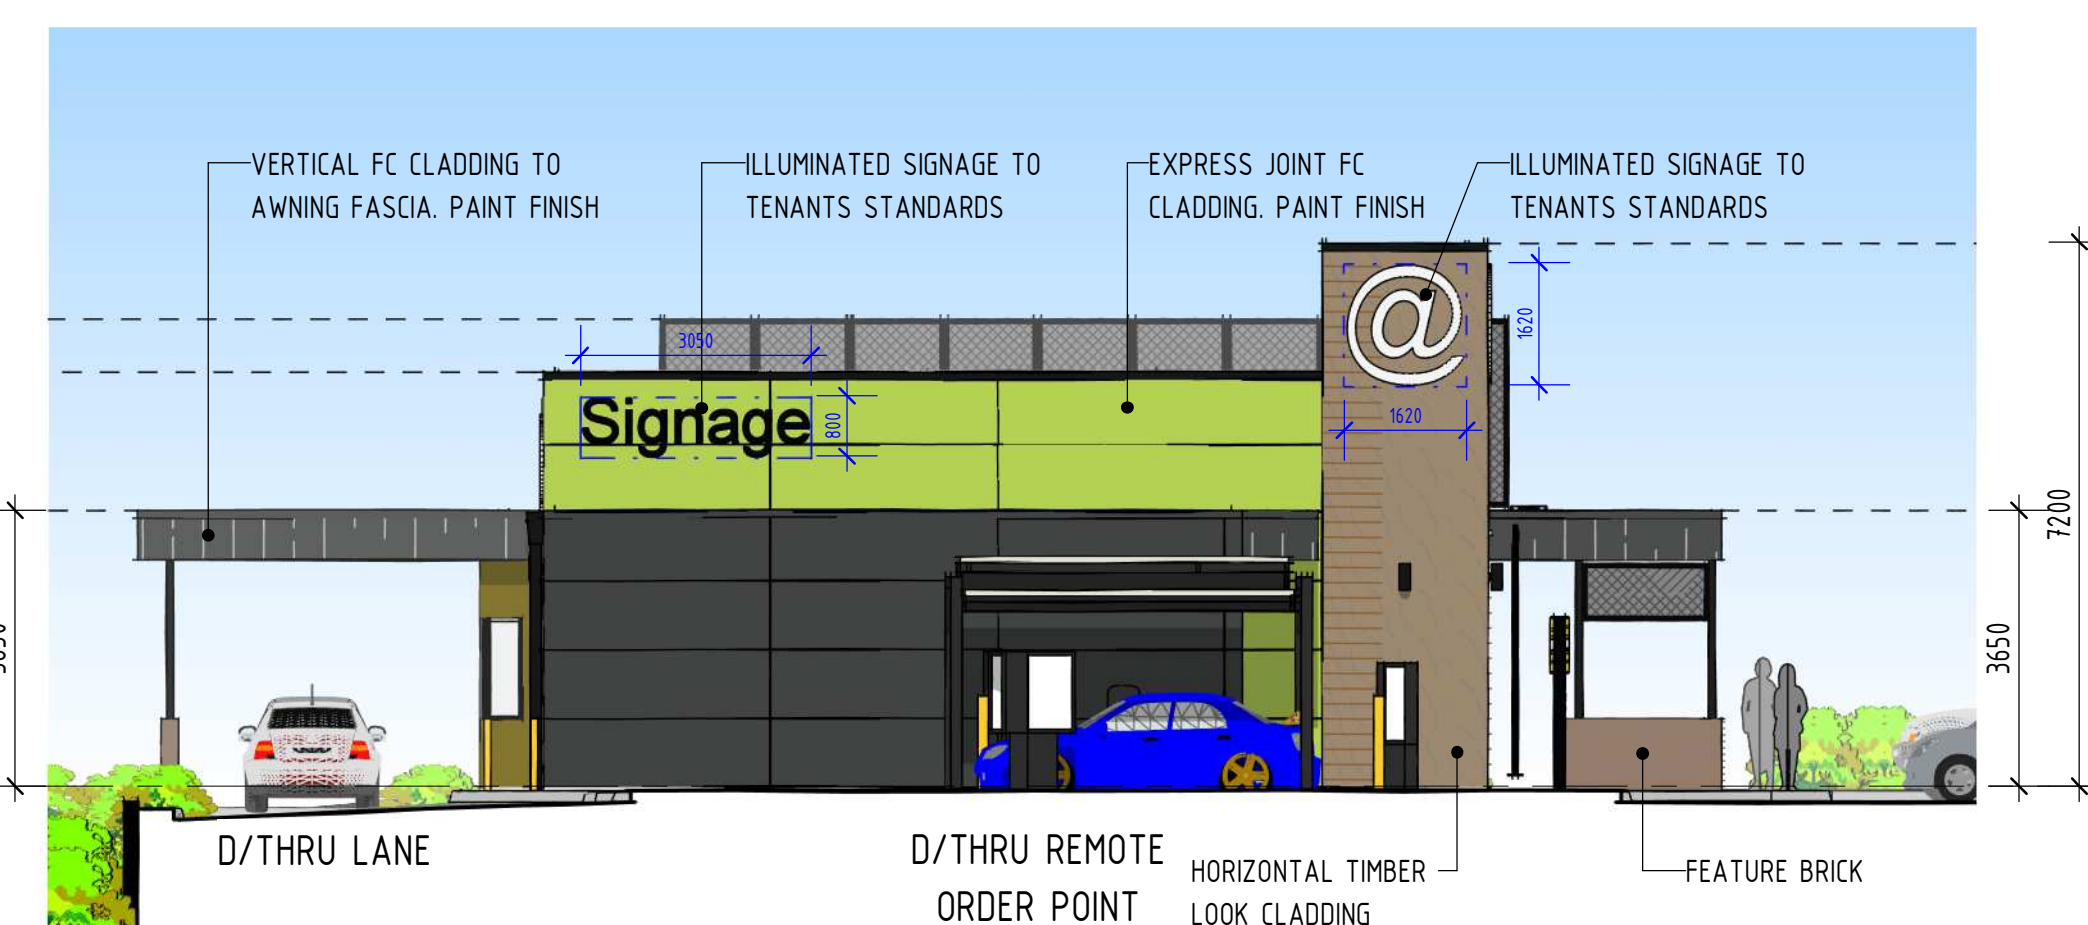

3 T3 ELEVATION NORTH
1 : 100

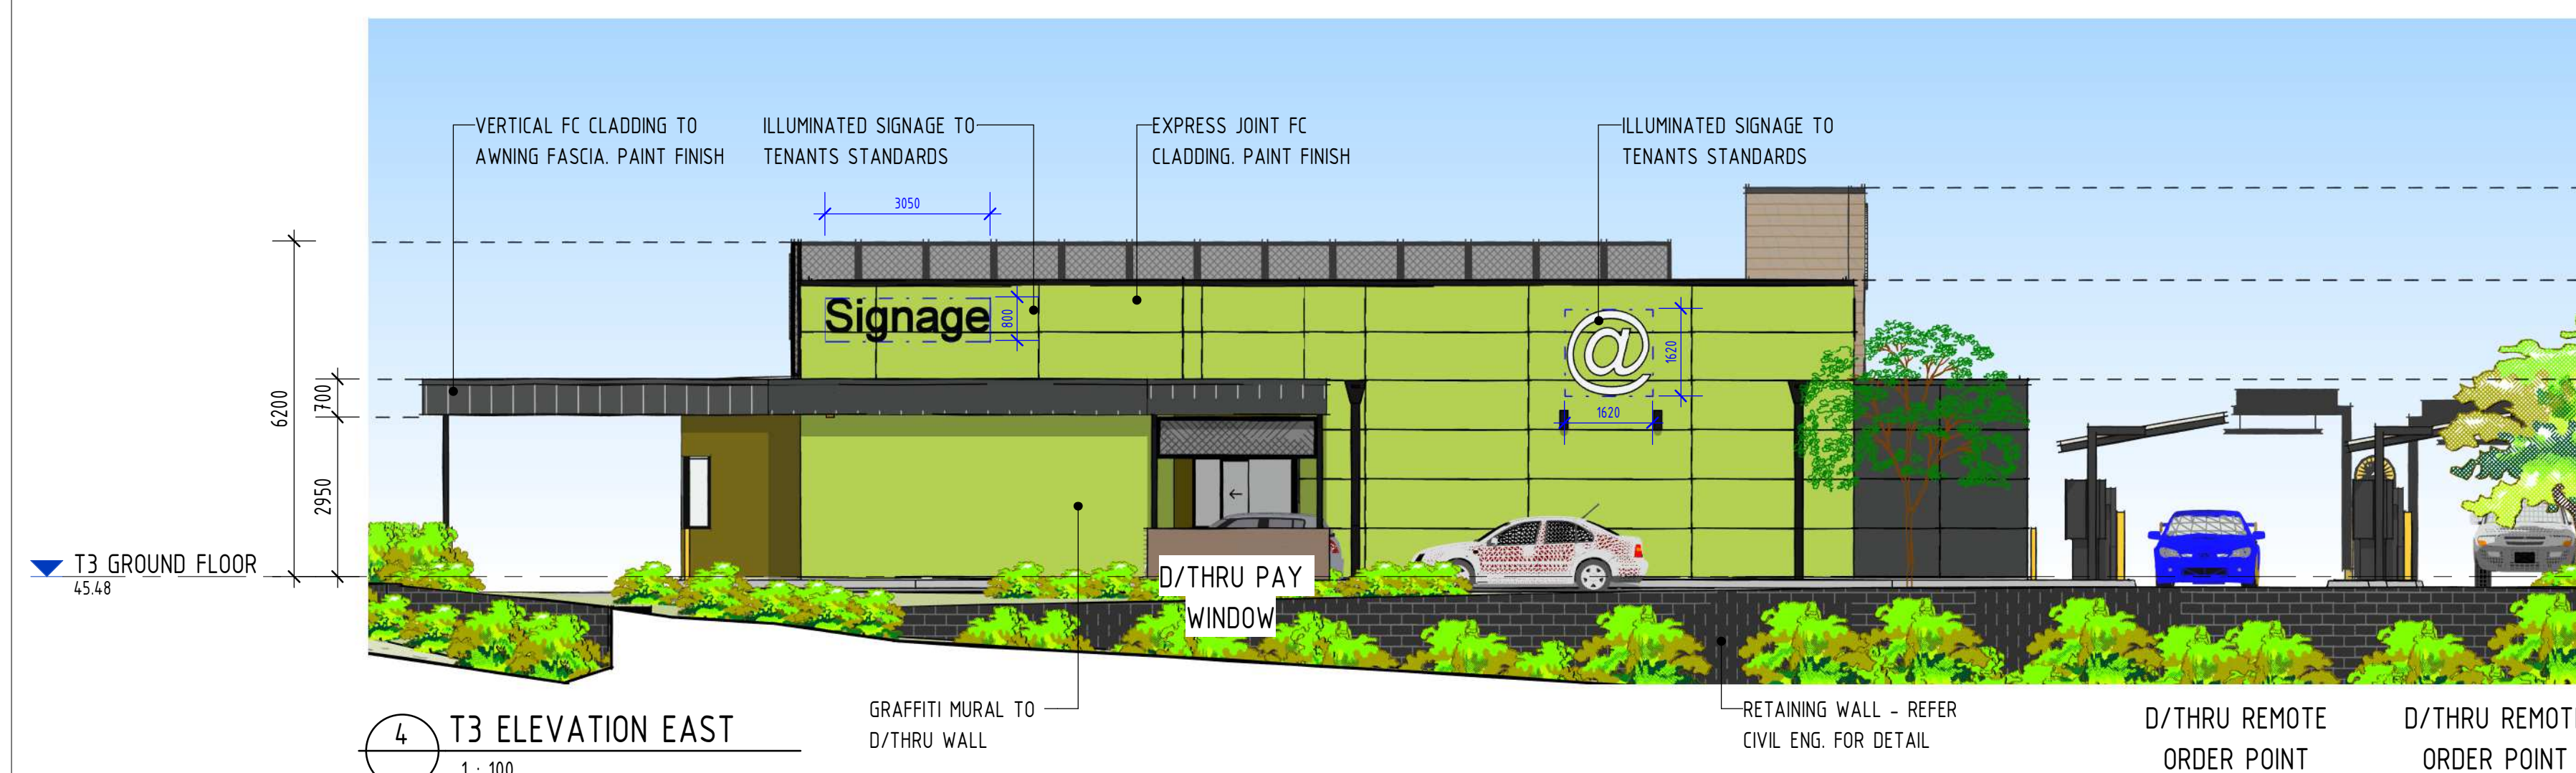

4 T3 ELEVATION EAST
1 : 100



5 T3 ELEVATION SOUTH
1 : 100

VERVE SCHEDULES DISCLAIMER:

1. ALL SCHEDULES SHOULD BE CHECKED WITH THE REMAINDER OF THE DRAWING SET.
2. SCHEDULED RATES AND AREAS ARE INTENDED FOR ASSISTANCE ONLY. NO RESPONSIBILITY IS TAKEN FOR THE ACCURACY OF QUANTITIES.
3. ANY DISCREPANCIES IN SCHEDULES SHOULD BE IDENTIFIED TO THE AUTHOR NOTED.
4. ALL AREAS ARE GROSS AREAS, UNLESS NOTED OTHERWISE

CONSULTING ENGINEER



- ☐ commercial
- ☐ mixed-use
- ☐ self storage
- ☐ industrial
- ☐ service stations
- ☐ quick service restaurants
- ☐ child care centres
- ☐ large format retail

© 2011 copyright, all rights reserved.
This drawing is the © copyright & property of VERVE DESIGN GROUP and must not be used or duplicated without authorisation.
Do not scale this drawing.
Check all dimensions on site prior commencement of work.

Revision and approvals				
Rev	Date	Drn	Description	Appr
P1	23.01.2025		ISSUE FOR COMMENT	
P2	21.05.2025	TM	PRELIMINARY ISSUE FOR COMMENT	S
A	23.06.2025	BM	DA ISSUE	


Project Description	
PROPOSED MIXED USE DEVELOPMENT	
HOLLOWS ROAD, FLAGSTONE	
Scale @A1 As indicated	Date JAN 2025
Drawn BM	Approved By GM

Drawing Title		
T3 - BUILDING ELEVATIONS & PERSPECTIVES		
Job Number - Drawing Number	Revision	
24072	DA07	A

PLANS AND DOCUMENTS
referred to in the PDA
DEVELOPMENT APPROVAL

Approval no: DEV2025/1654

Date: 18 December 2025

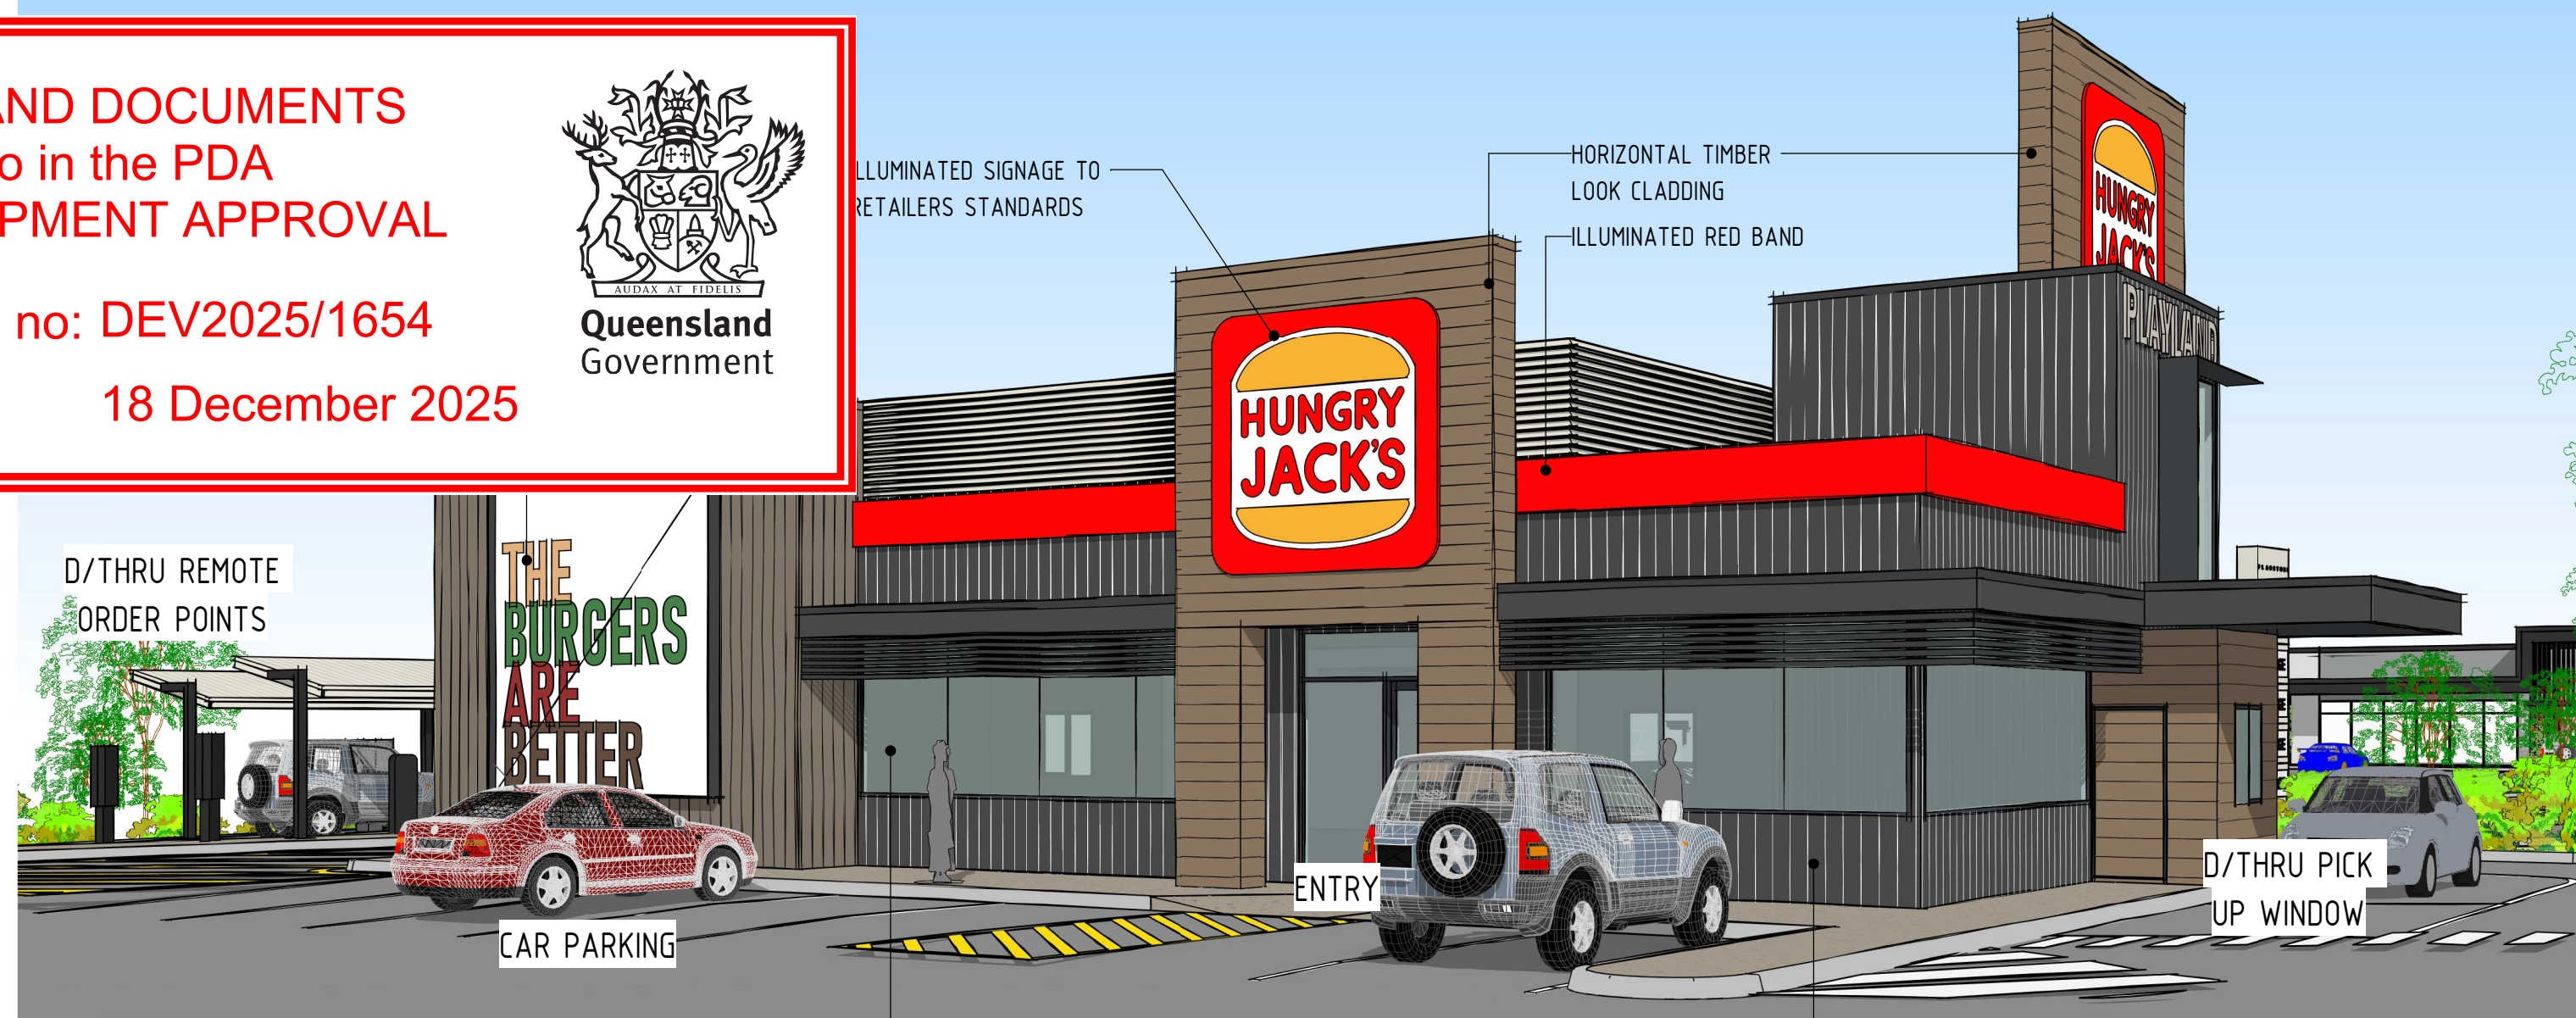

1 T4 PERSPECTIVE




2 T4 ELEVATION WEST

1 : 100




4 T4 ELEVATION EAST

1 : 100

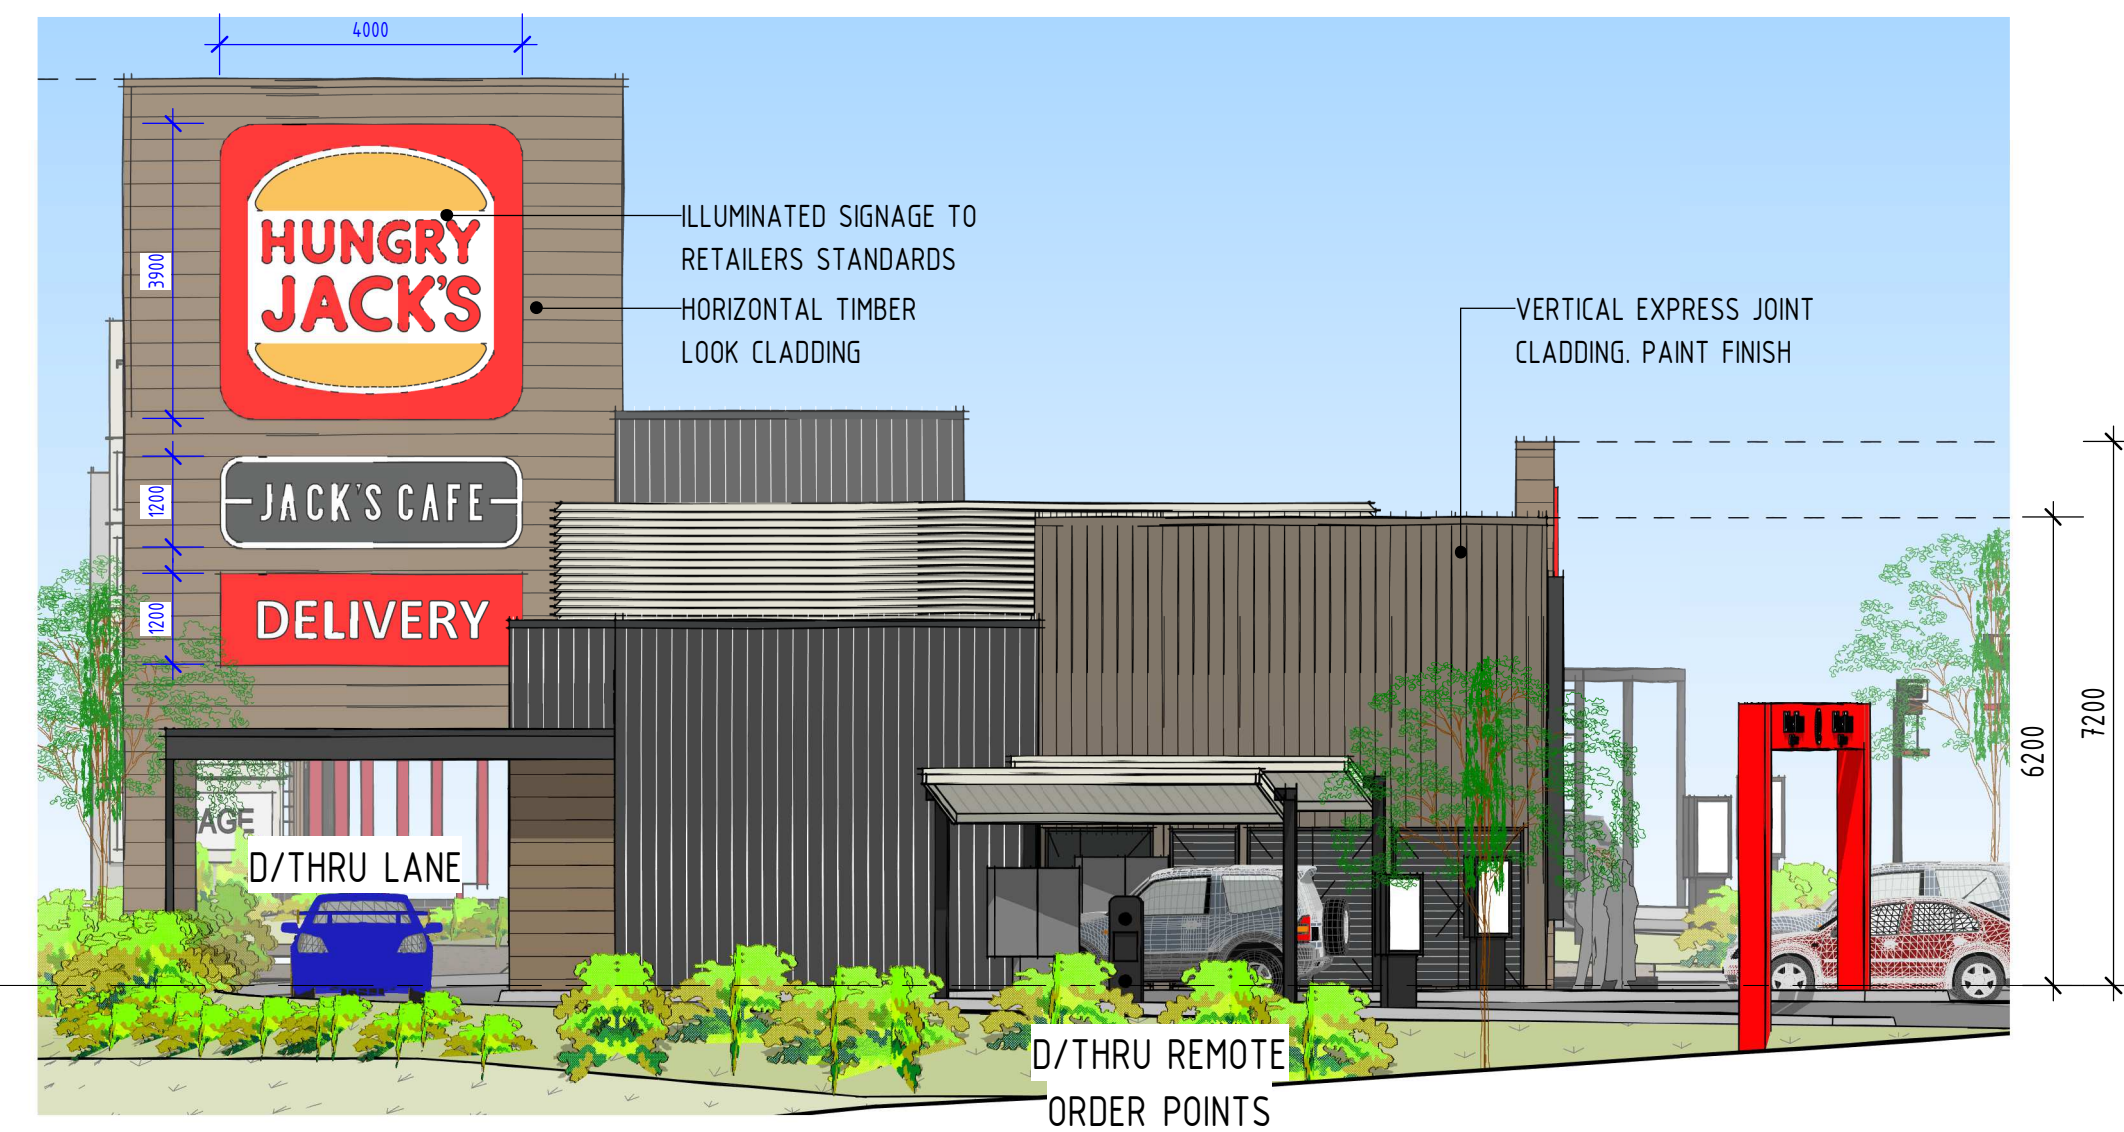

3 T4 ELEVATION NORTH

1 : 100

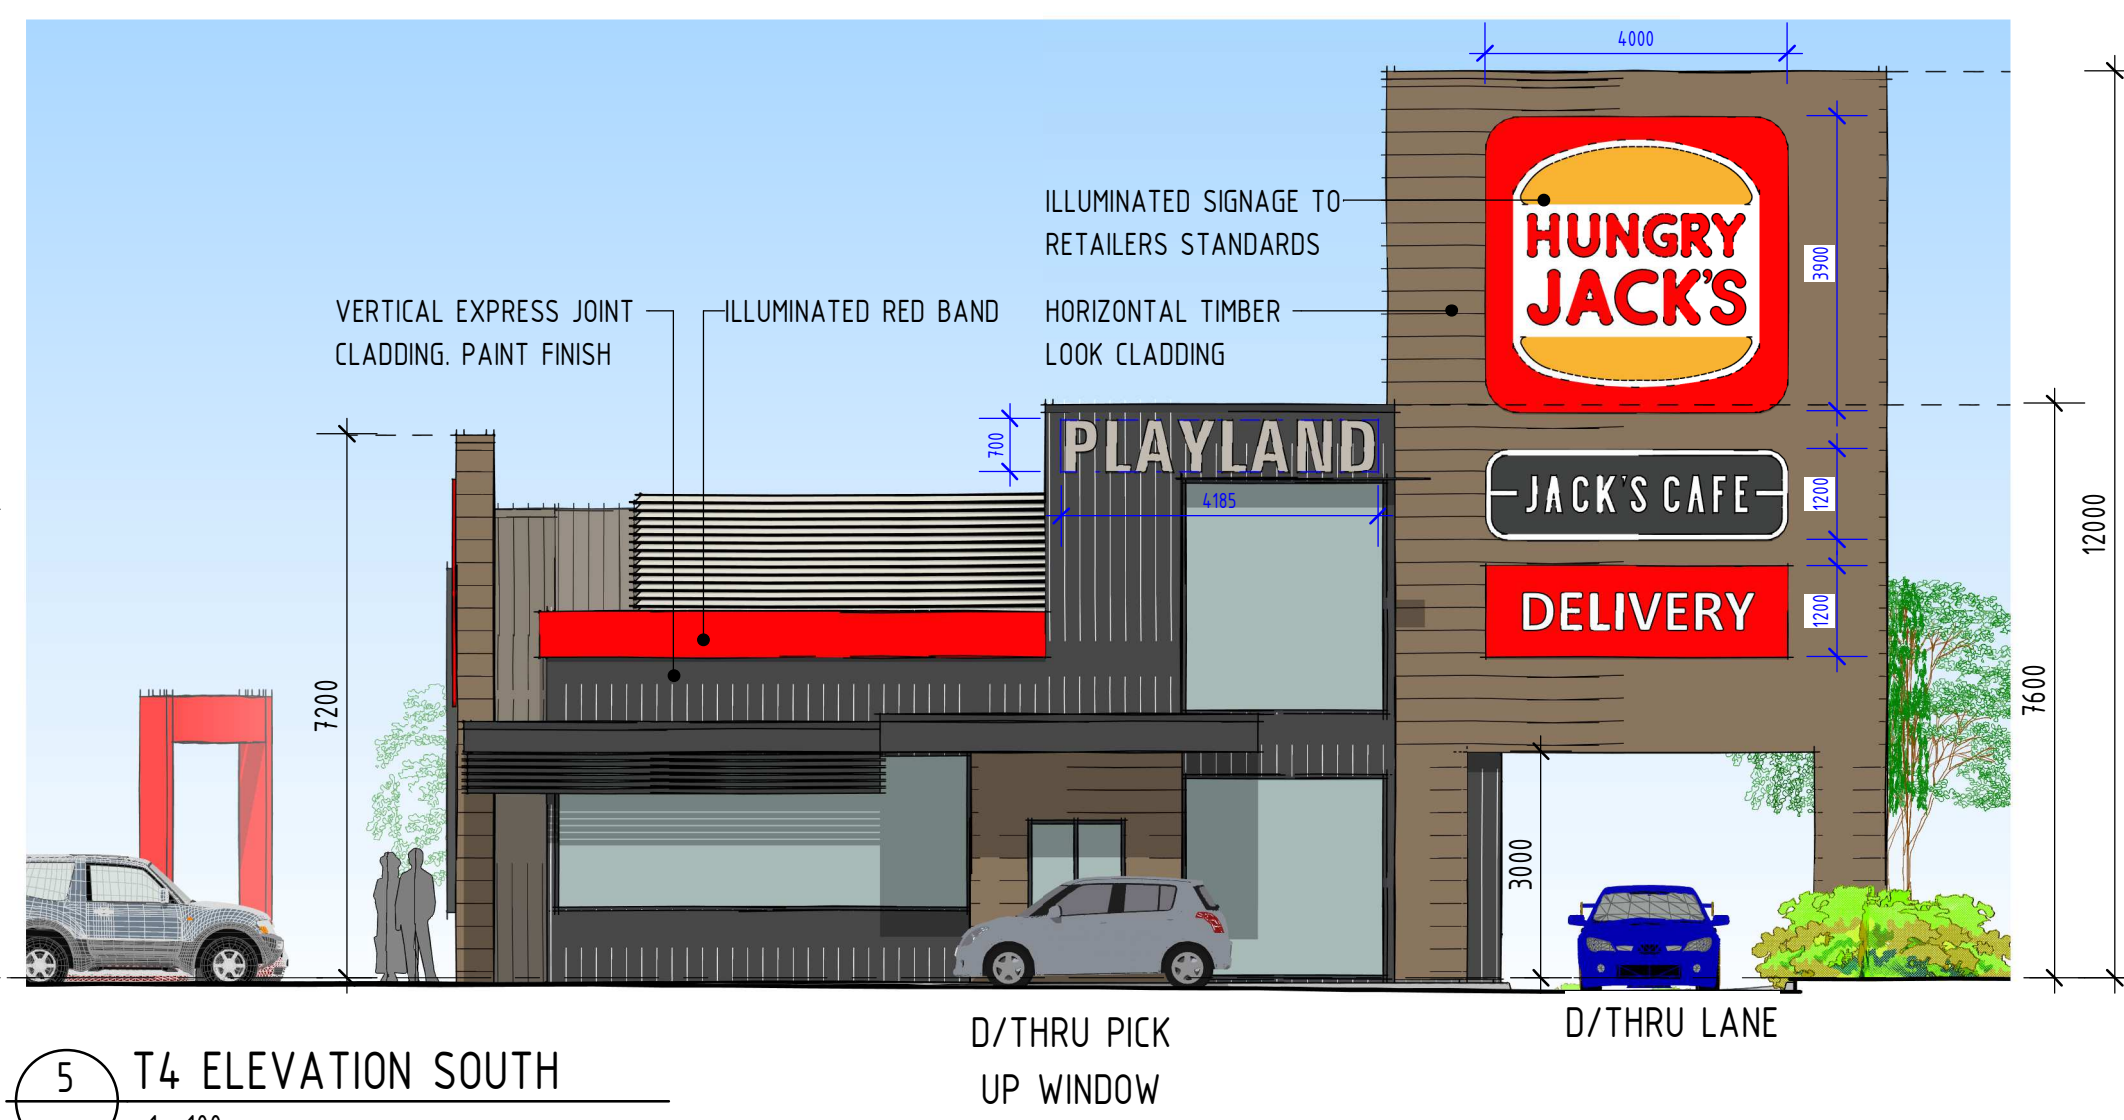

5 T4 ELEVATION SOUTH

1 : 100

DA ISSUE

THIS DRAWING IS NOT
FOR CONSTRUCTION

NOTE:

1. ALL EXTERNAL MATERIALS & FINISHES SHOWN INDICATIVE ONLY & SUBJECT TO FINAL TENANT STANDARDS
2. ALL DIMENSIONS MEASURED FROM FINISHED GROUND FLOOR LEVEL UNLESS NOTED OTHERWISE
3. ALL SIGNAGE INCLUDING LOCATIONS & HEIGHTS ARE SUBJECT TO A SEPARATE SIGNAGE APPLICATION & APPROVAL BY LOCAL AUTHORITY
4. LANDSCAPING IS SHOWN FOR "ARTIST IMPRESSION" PURPOSES ONLY. REFERENCE SHOULD BE MADE TO THE LANDSCAPE DRAWINGS PREPARED BY THE RELEVANT CONSULTANT
5. BLUE DIM FOR INDICATIVE SIGNAGE FACE DIMENSIONS

THIS DRAWING PACKAGE IS FOR D.A. PURPOSES ONLY AND IS NOT TO BE USED FOR TENDER PURPOSES.
ALL DESIGN COMPONENTS ARE SHOWN INDICATIVE ONLY AND ARE SUBJECT TO FINAL DESIGN DURING DETAILED DESIGN BY THE RESPECTIVE CONSULTANT.
ANY PRICING BASED UPON THE DETAILS SHOWN IN THESE DRAWINGS ARE COMPLETELY AT THE RESPONSIBILITY OF THE TENDERER.
VERVE BUILDING DESIGN CO. SHALL NOT BE HELD RESPONSIBLE FOR ANY REQUIRED CHANGES OR UPDATES TO THE DESIGN, POST D.A. THAT ARE PRICE IMPACTED.

- VERVE SCHEDULES DISCLAIMER:**
1. ALL SCHEDULES SHOULD BE CHECKED WITH THE REMAINDER OF THE DRAWING SET.
 2. SCHEDULED RATES AND AREAS ARE INTENDED FOR ASSISTANCE ONLY. NO RESPONSIBILITY IS TAKEN FOR THE ACCURACY OF QUANTITIES.
 3. ANY DISCREPANCIES IN SCHEDULES SHOULD BE IDENTIFIED TO THE AUTHOR NOTED.
 4. ALL AREAS ARE GROSS AREAS, UNLESS NOTED OTHERWISE

CONSULTING ENGINEER



- ☐ commercial
- ☐ mixed-use
- ☐ self storage
- ☐ industrial
- ☐ service stations
- ☐ quick service restaurants
- ☐ child care centres
- ☐ large format retail

© 2011 copyright, all rights reserved.
This drawing is the © copyright & property of VERVE DESIGN GROUP and must not be used or duplicated without authorisation.
Do not scale this drawing.
Check all dimensions on site prior commencement of works

Rev	Date	Drn	Description	Appr
P1	23.01.2025		ISSUE FOR COMMENT	
P2	21.05.2025	TM	PRELIMINARY ISSUE FOR COMMENT	SS
A	23.06.2025	BM	DA ISSUE	
B	13.10.2025	BM	RESPONSE TO COUNCIL LR	

Project Description	
PROPOSED MIXED USE DEVELOPMENT	
HOLLOWS ROAD, FLAGSTONE	
Scale @A1 As indicated	Date JAN 2025
Drawn BM	Approved By GN

Drawing Title	
T4 - BUILDING ELEVATIONS & PERSPECTIVES	
Job Number - Drawing Number	Revision
24072	B
DA08	

AMENDED IN RED

By: Carly Prenzler

Date: 18/12/25



PLANS AND DOCUMENTS referred to in the PDA DEVELOPMENT APPROVAL

Approval no: DEV2025/1654

Date: 18 December 2025



DA ISSUE

THIS DRAWING IS NOT FOR CONSTRUCTION

NOTE:


1. ALL EXTERNAL MATERIALS & FINISHES SHOWN INDICATIVE ONLY & SUBJECT TO FINAL TENANT STANDARDS
2. ALL DIMENSIONS MEASURED FROM FINISHED GROUND FLOOR LEVEL UNLESS NOTED OTHERWISE
3. ALL SIGNAGE INCLUDING LOCATIONS & HEIGHTS ARE SUBJECT TO A SEPARATE SIGNAGE APPLICATION & APPROVAL BY LOCAL AUTHORITY
4. LANDSCAPING IS SHOWN FOR "ARTIST IMPRESSION" PURPOSES ONLY. REFERENCE SHOULD BE MADE TO THE LANDSCAPE DRAWINGS PREPARED BY THE RELEVANT CONSULTANT
5. BLUE DIM FOR INDICATIVE SIGNAGE FACE DIMENSIONS

As per Condition #30 Install a shaded pedestrian link from Hollows Road to T5

1 T5 PERSPECTIVE

2 T5 ELEVATION WEST

1 : 100

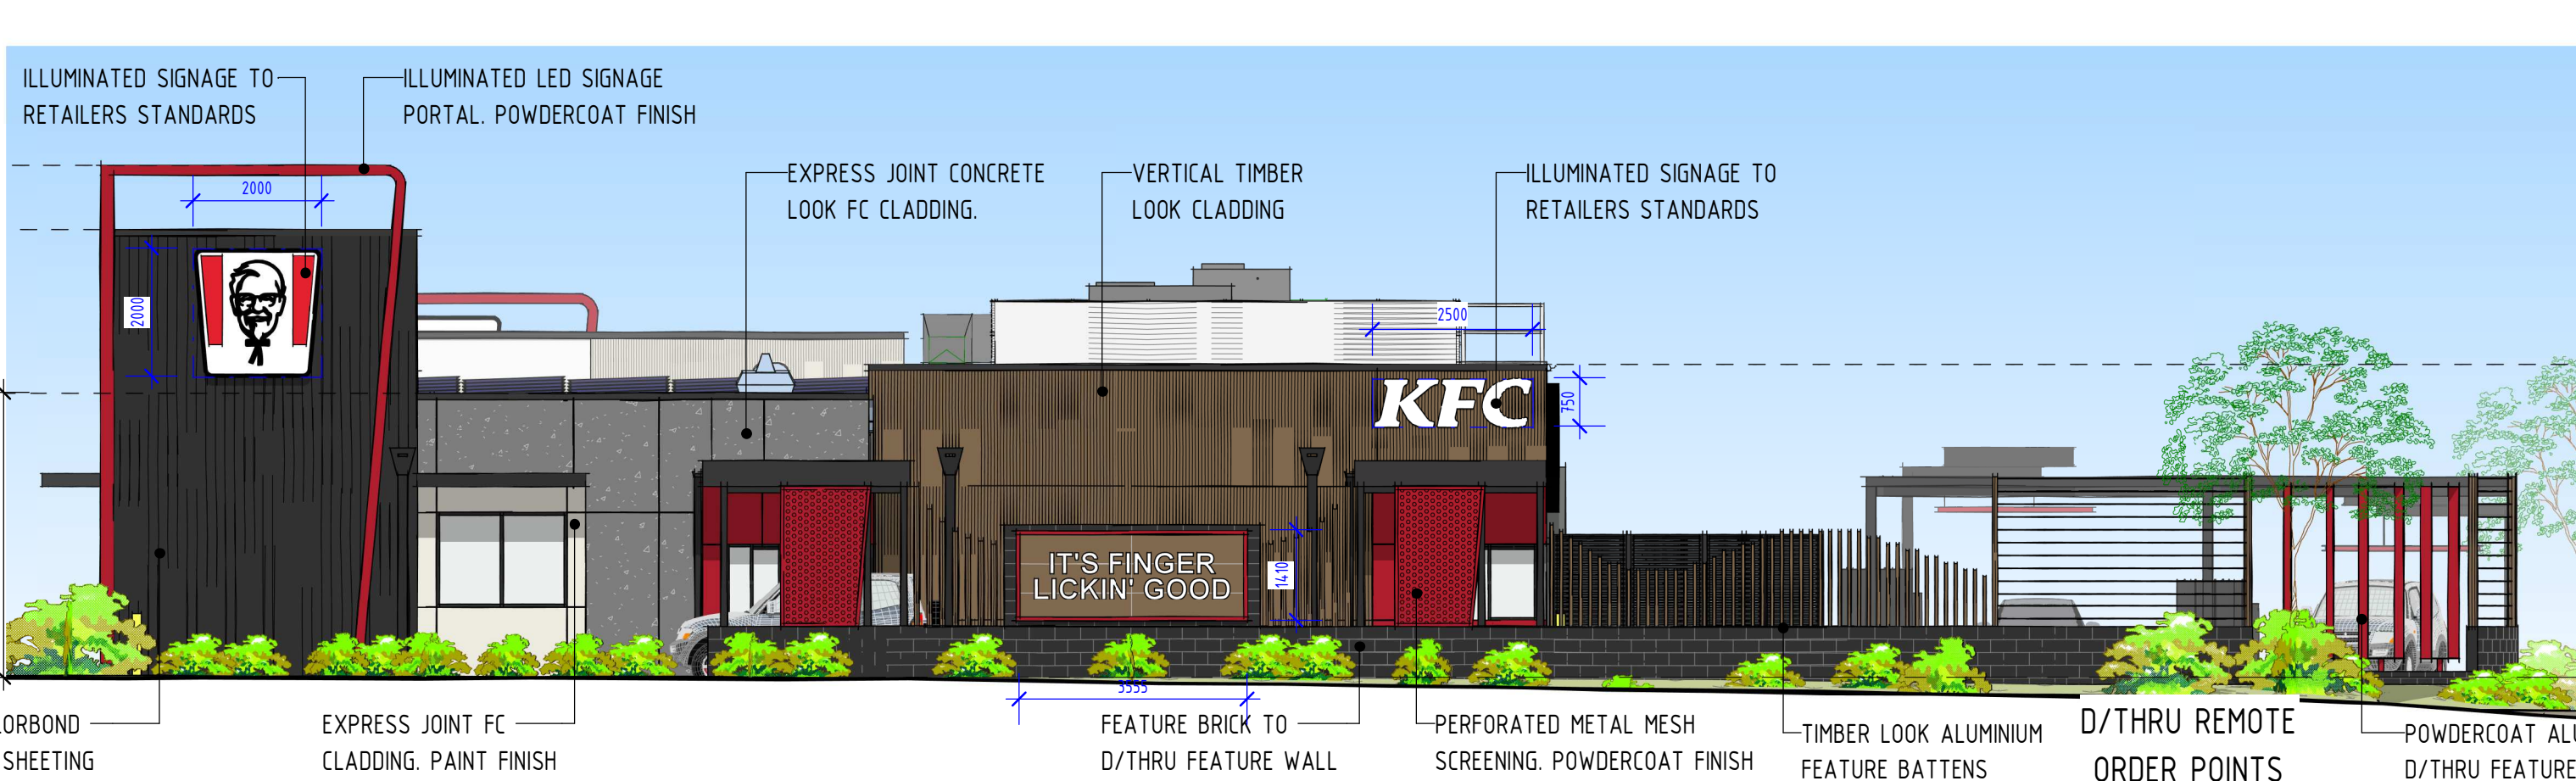


4 T5 - ELEVATION EAST

1 : 100

3 T5 - ELEVATION NORTH

1 : 100

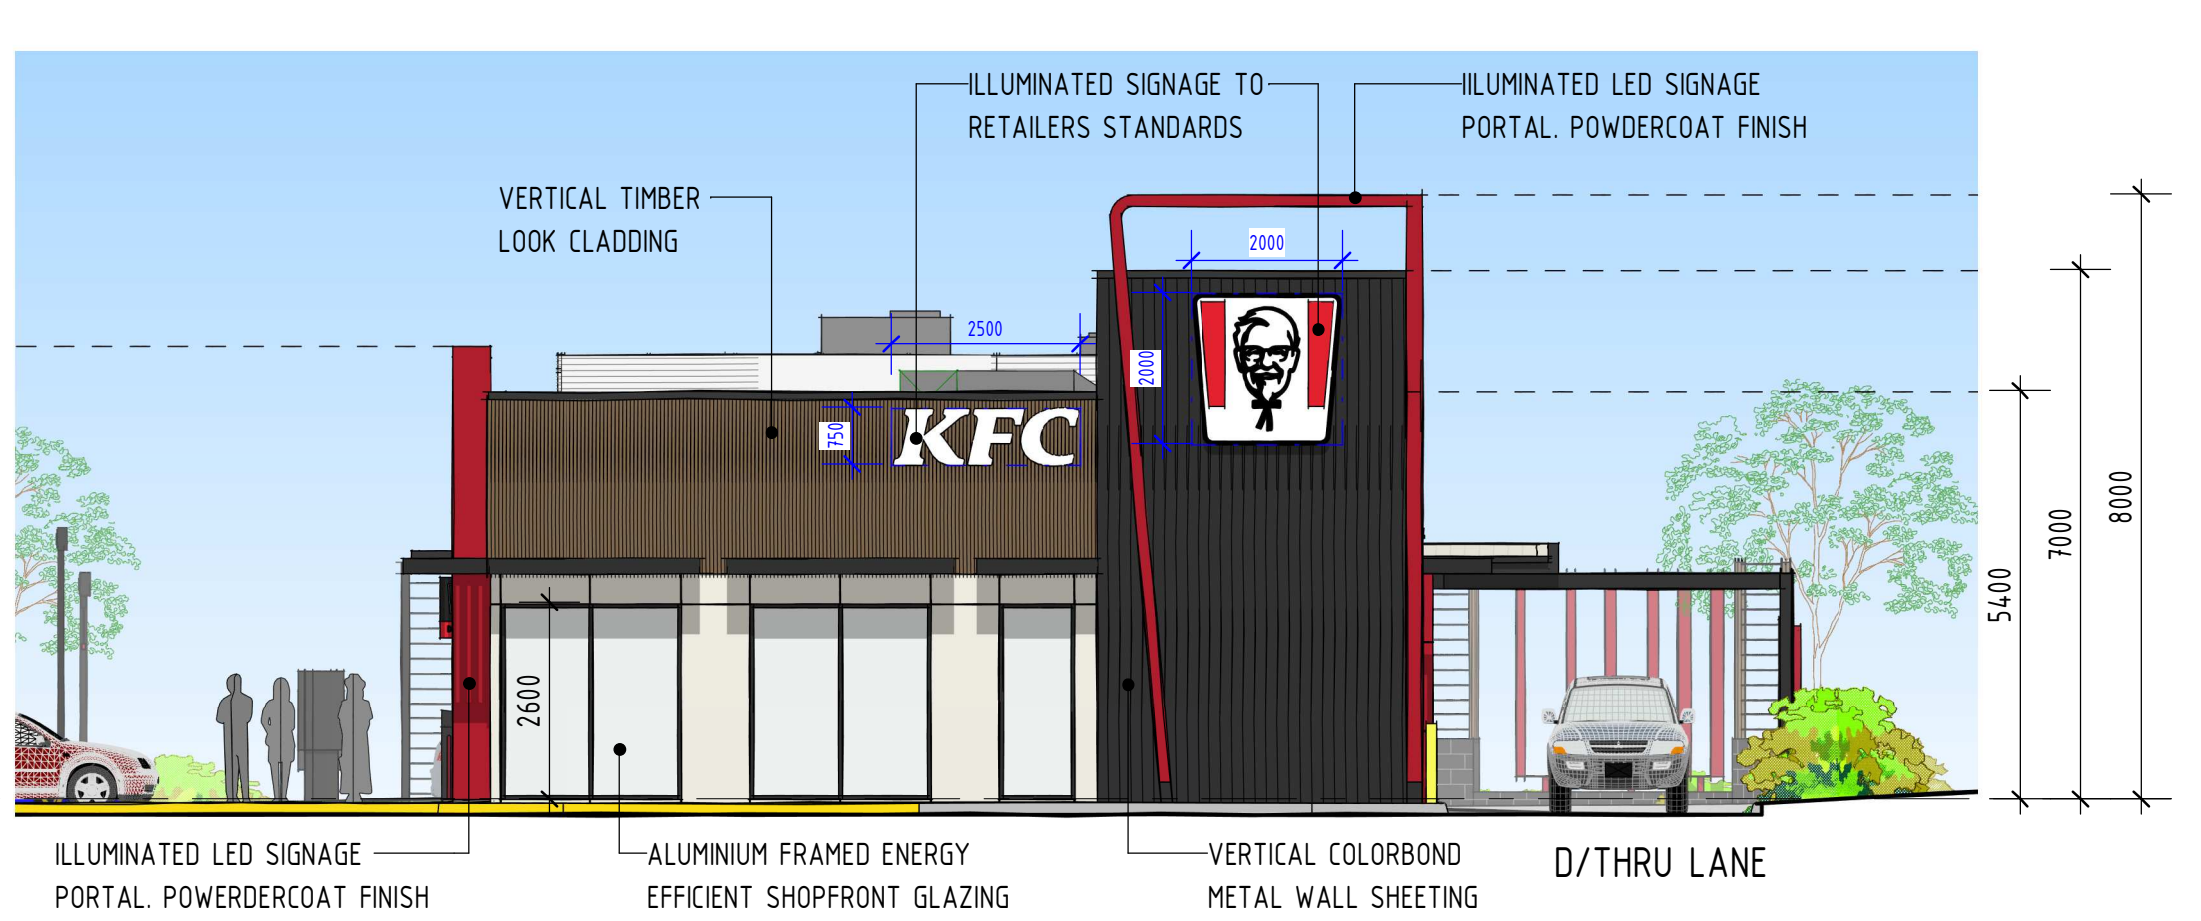

5 T5 - ELEVATION SOUTH

1 : 100

THIS DRAWING PACKAGE IS FOR D.A. PURPOSES ONLY AND IS NOT TO BE USED FOR TENDER PURPOSES. ALL DESIGN COMPONENTS ARE SHOWN INDICATIVE ONLY AND ARE SUBJECT TO FINAL DESIGN DURING DETAILED DESIGN BY THE RESPECTIVE CONSULTANT. ANY PRICING BASED UPON THE DETAILS SHOWN IN THESE DRAWINGS ARE COMPLETELY AT THE RESPONSIBILITY OF THE TENDERER. VERVE BUILDING DESIGN CO. SHALL NOT BE HELD RESPONSIBLE FOR ANY REQUIRED CHANGES OR UPDATES TO THE DESIGN, POST D.A. THAT ARE PRICE IMPACTED.

- VERVE SCHEDULES DISCLAIMER:**
1. ALL SCHEDULES SHOULD BE CHECKED WITH THE REMAINDER OF THE DRAWING SET.
 2. SCHEDULED RATES AND AREAS ARE INTENDED FOR ASSISTANCE ONLY. NO RESPONSIBILITY IS TAKEN FOR THE ACCURACY OF QUANTITIES.
 3. ANY DISCREPANCIES IN SCHEDULES SHOULD BE IDENTIFIED TO THE AUTHOR NOTED.
 4. ALL AREAS ARE GROSS AREAS, UNLESS NOTED OTHERWISE

CONSULTING ENGINEER



- | | |
|---------------------------------------|--|
| ☐ commercial | ☐ service stations |
| ☐ mixed-use | ☐ quick service restaurants |
| ☐ self storage | ☐ child care centres |
| ☐ industrial | ☐ large format retail |

© 2011 copyright, all rights reserved.
This drawing is the copyright & property of VERVE DESIGN GROUP and must not be used or duplicated without authorisation.
Do not scale this drawing.
Check all dimensions on site prior commencement of works

Revision and approvals				
Rev	Date	Drn	Description	Appr
P1	23.01.2025	TM	ISSUE FOR COMMENT	
P2	21.05.2025	TM	PRELIMINARY ISSUE FOR COMMENT	SS
P3	18.06.2025	BM	ISSUE FOR INFORMATION	
A	23.06.2025	BM	DA ISSUE	
B	16.09.2025	BM	ISSUE FOR REVIEW	
C	13.10.2025	BM	RESPONSE TO COUNCIL I.R	
D	15.10.2025	BM	RESPONSE TO COUNCIL I.R	

Project Description	
PROPOSED MIXED USE DEVELOPMENT	
HOLLOWES ROAD, FLAGSTONE	
Scale @A1 As indicated	Date JAN 2025
Drawn BM	Approved By GN

Drawing Title	
T5 - BUILDING ELEVATIONS & PERSPECTIVES	
Job Number - Drawing Number 24072	Revision D
DA09	


PLANS AND DOCUMENTS
referred to in the PDA
DEVELOPMENT APPROVAL

Approval no: DEV2025/1654


Date: 18 December 2025




1 T6 PERSPECTIVE

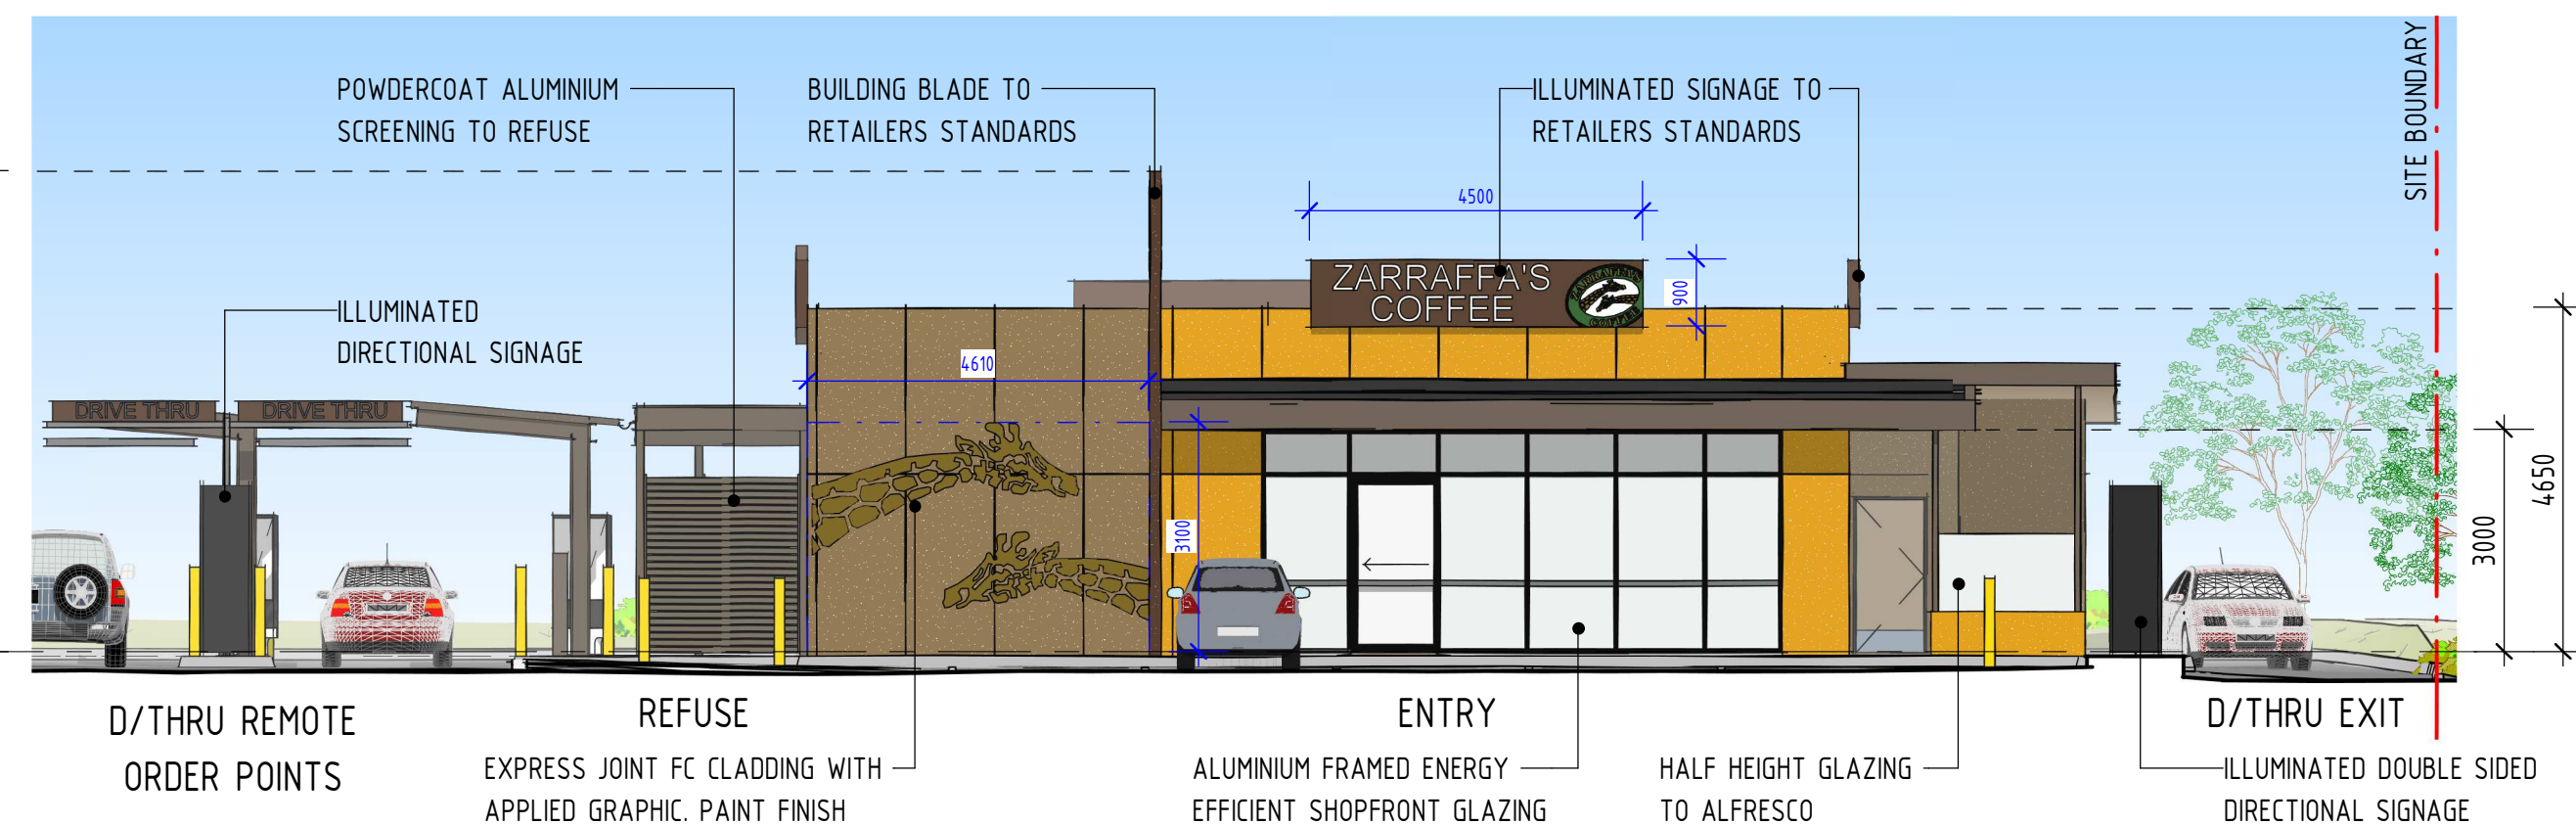

2 T6 ELEVATION NORTH
1 : 100

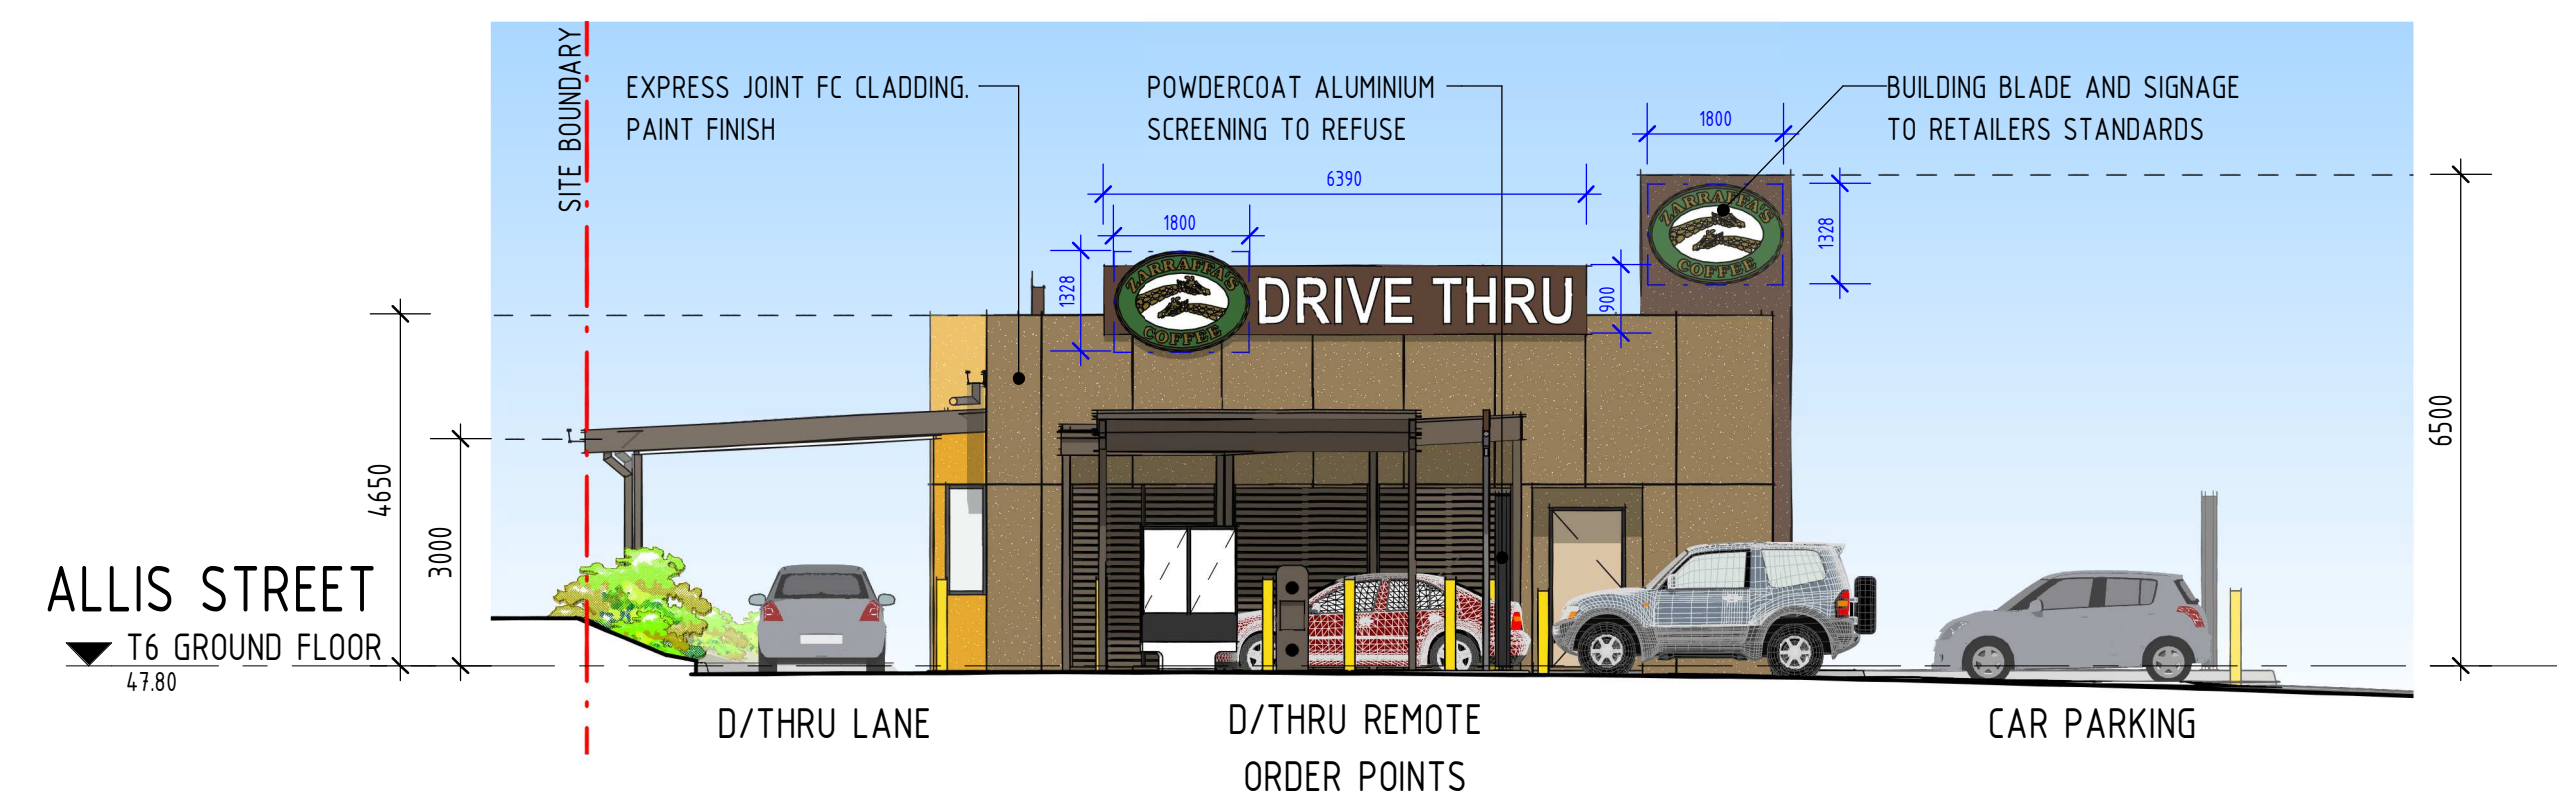

3 T6 ELEVATION EAST
1 : 100

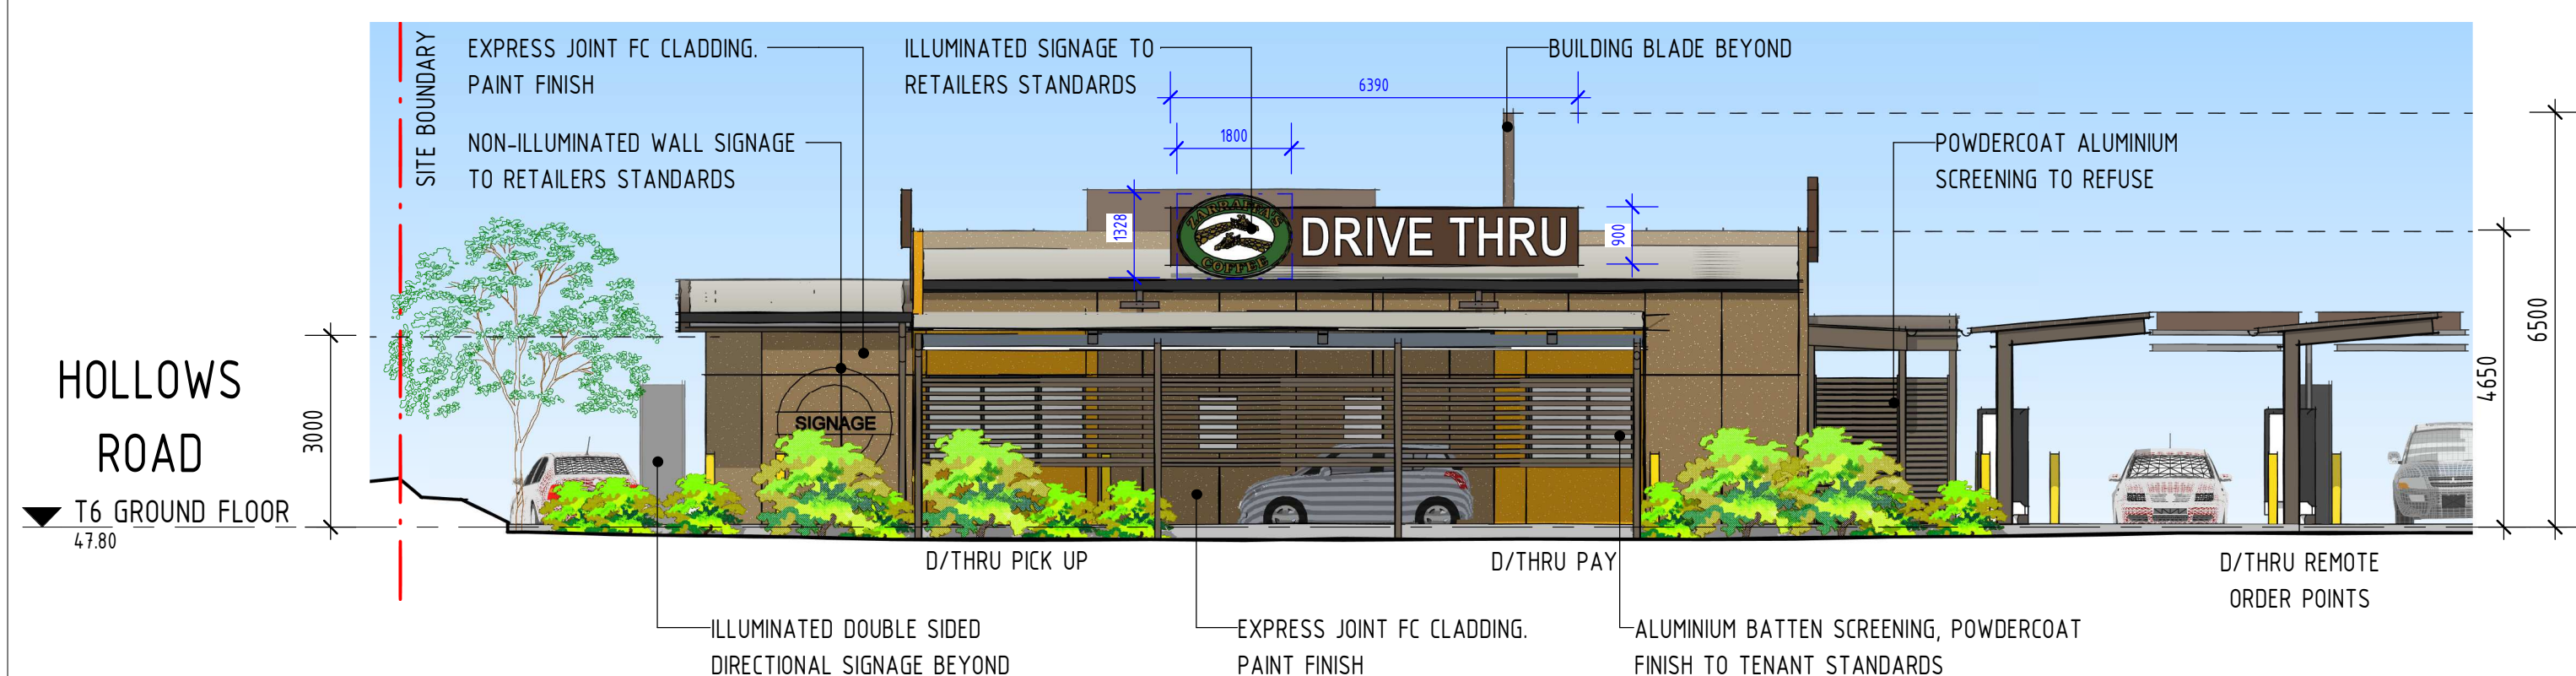

4 T6 ELEVATION SOUTH
1 : 100



5 T6 ELEVATION WEST
1 : 100

DA ISSUE
THIS DRAWING IS NOT
FOR CONSTRUCTION

- NOTE:
1. ALL EXTERNAL MATERIALS & FINISHES SHOWN INDICATIVE ONLY & SUBJECT TO FINAL TENANT STANDARDS
 2. ALL DIMENSIONS MEASURED FROM FINISHED GROUND FLOOR LEVEL UNLESS NOTED OTHERWISE
 3. ALL SIGNAGE INCLUDING LOCATIONS & HEIGHTS ARE SUBJECT TO A SEPARATE SIGNAGE APPLICATION & APPROVAL BY LOCAL AUTHORITY
 4. LANDSCAPING IS SHOWN FOR "ARTIST IMPRESSION" PURPOSES ONLY. REFERENCE SHOULD BE MADE TO THE LANDSCAPE DRAWINGS PREPARED BY THE RELEVANT CONSULTANT
 5. BLUE DIM FOR INDICATIVE SIGNAGE FACE DIMENSIONS

- VERVE SCHEDULES DISCLAIMER:
1. ALL SCHEDULES SHOULD BE CHECKED WITH THE REMAINDER OF THE DRAWING SET.
 2. SCHEDULED RATES AND AREAS ARE INTENDED FOR ASSISTANCE ONLY. NO RESPONSIBILITY IS TAKEN FOR THE ACCURACY OF QUANTITIES.
 3. ANY DISCREPANCIES IN SCHEDULES SHOULD BE IDENTIFIED TO THE AUTHOR NOTED.
 4. ALL AREAS ARE GROSS AREAS, UNLESS NOTED OTHERWISE

CONSULTING ENGINEER



- commercial service stations
mixed-use quick service restaurants
self-storage child care centres
industrial large format retail

© 2011 copyright, all rights reserved.
This drawing is the © copyright & property of VERVE DESIGN GROUP and must not be used or duplicated without authorisation.
Do not scale this drawing.
Check all dimensions on site prior commencement of works

Revision and approvals					
Rev	Date	Drn	Description		Appr
P1	23.01.2025		ISSUE FOR COMMENT		
P2	21.05.2025	TM	PRELIMINARY ISSUE FOR COMMENT		SS
A	23.06.2025	BM	DA ISSUE		
B	04.12.2025	BM	REVISED ISSUE FOR DA		

Project Description	
PROPOSED MIXED USE DEVELOPMENT	
HOLLOWS ROAD, FLAGSTONE	
Scale @A1 As indicated	Date JAN 2025
Drawn BM	Approved By GN

Drawing Title	
T6 - BUILDING ELEVATIONS & PERSPECTIVES	
Job Number - Drawing Number 24072	Revision B

PLANS AND DOCUMENTS
referred to in the PDA
DEVELOPMENT APPROVAL

Approval no: DEV2025/1654

Date: 18 December 2025



ELLIS STREET


1 T8 PERSPECTIVE

DA ISSUE

THIS DRAWING IS NOT
FOR CONSTRUCTION

NOTE:

1. ALL EXTERNAL MATERIALS & FINISHES SHOWN INDICATIVE ONLY & SUBJECT TO FINAL TENANT STANDARDS
2. ALL DIMENSIONS MEASURED FROM FINISHED GROUND FLOOR LEVEL UNLESS NOTED OTHERWISE
3. ALL SIGNAGE INCLUDING LOCATIONS & HEIGHTS ARE SUBJECT TO A SEPARATE SIGNAGE APPLICATION & APPROVAL BY LOCAL AUTHORITY
4. LANDSCAPING IS SHOWN FOR "ARTIST IMPRESSION" PURPOSES ONLY. REFERENCE SHOULD BE MADE TO THE LANDSCAPE DRAWINGS PREPARED BY THE RELEVANT CONSULTANT
5. BLUE DIM FOR INDICATIVE SIGNAGE FACE DIMENSIONS

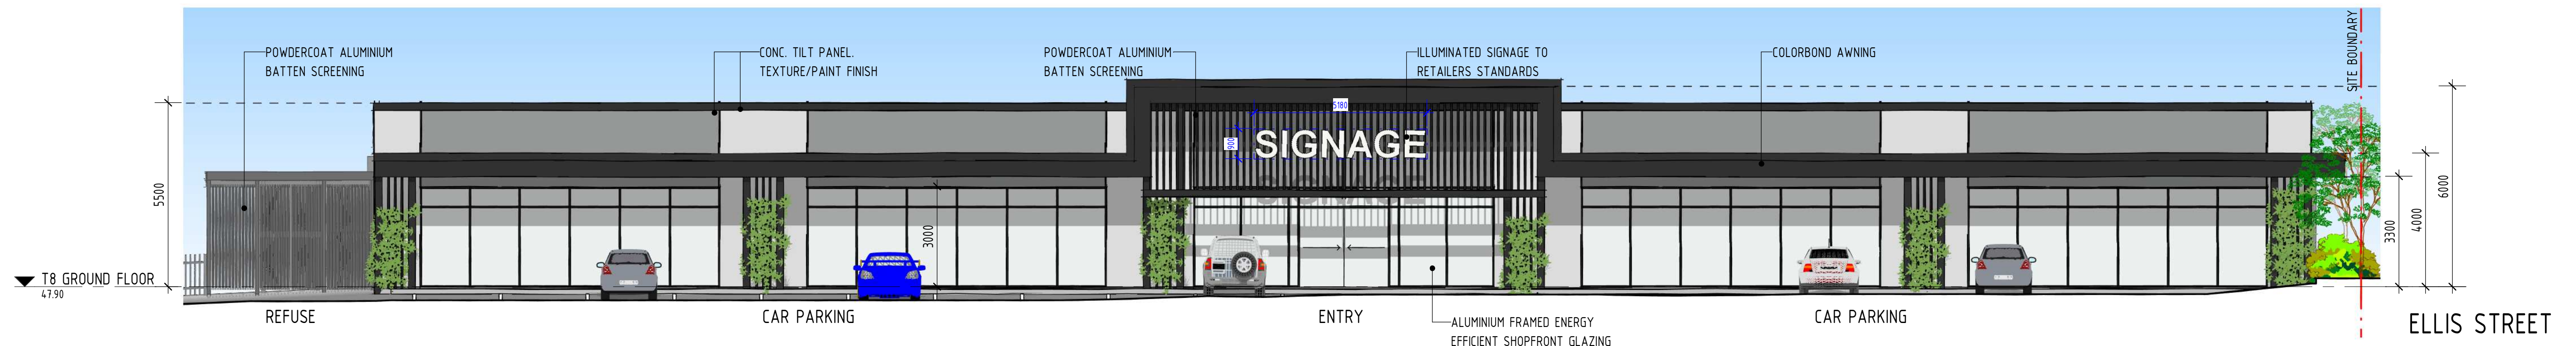


2 T8 ELEVATION WEST

1 : 100




3 T8 ELEVATION EAST

1 : 100

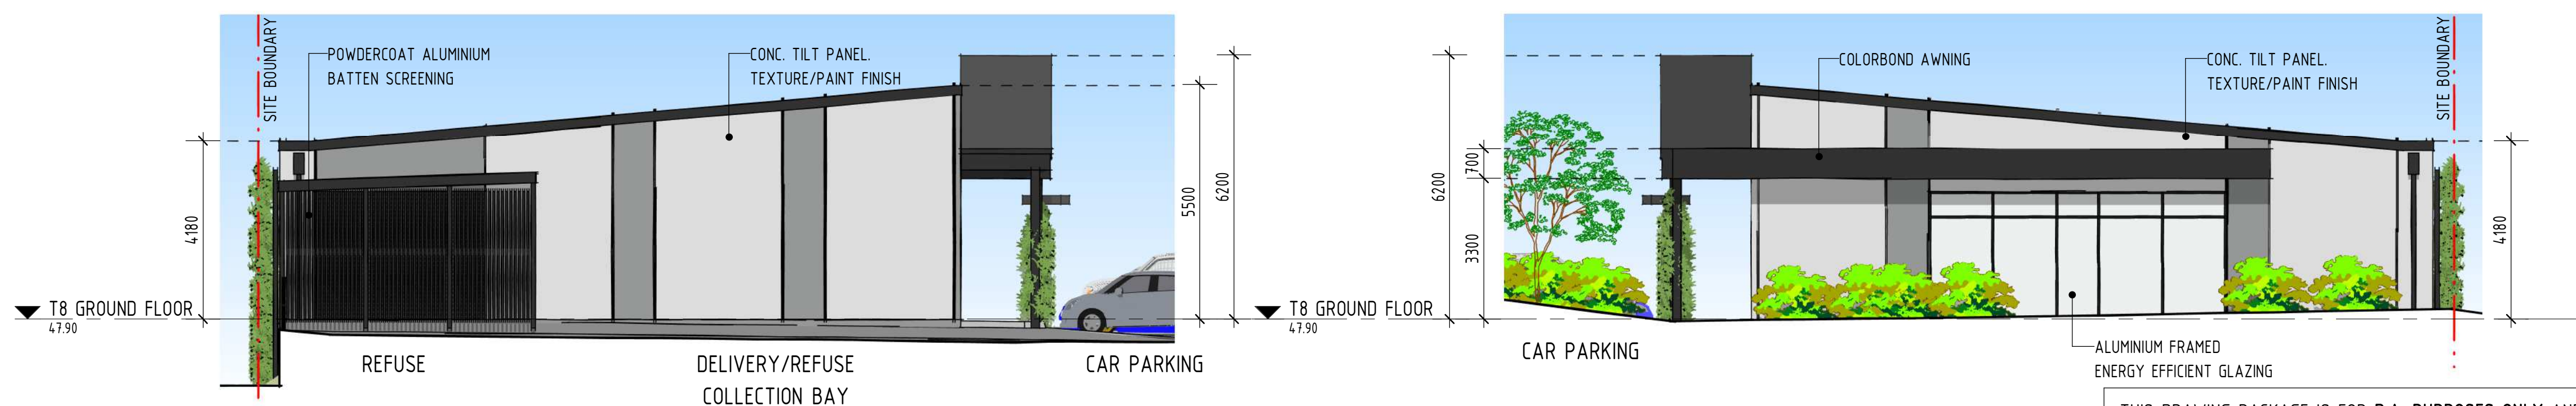

4 T8 ELEVATION NORTH

1 : 100

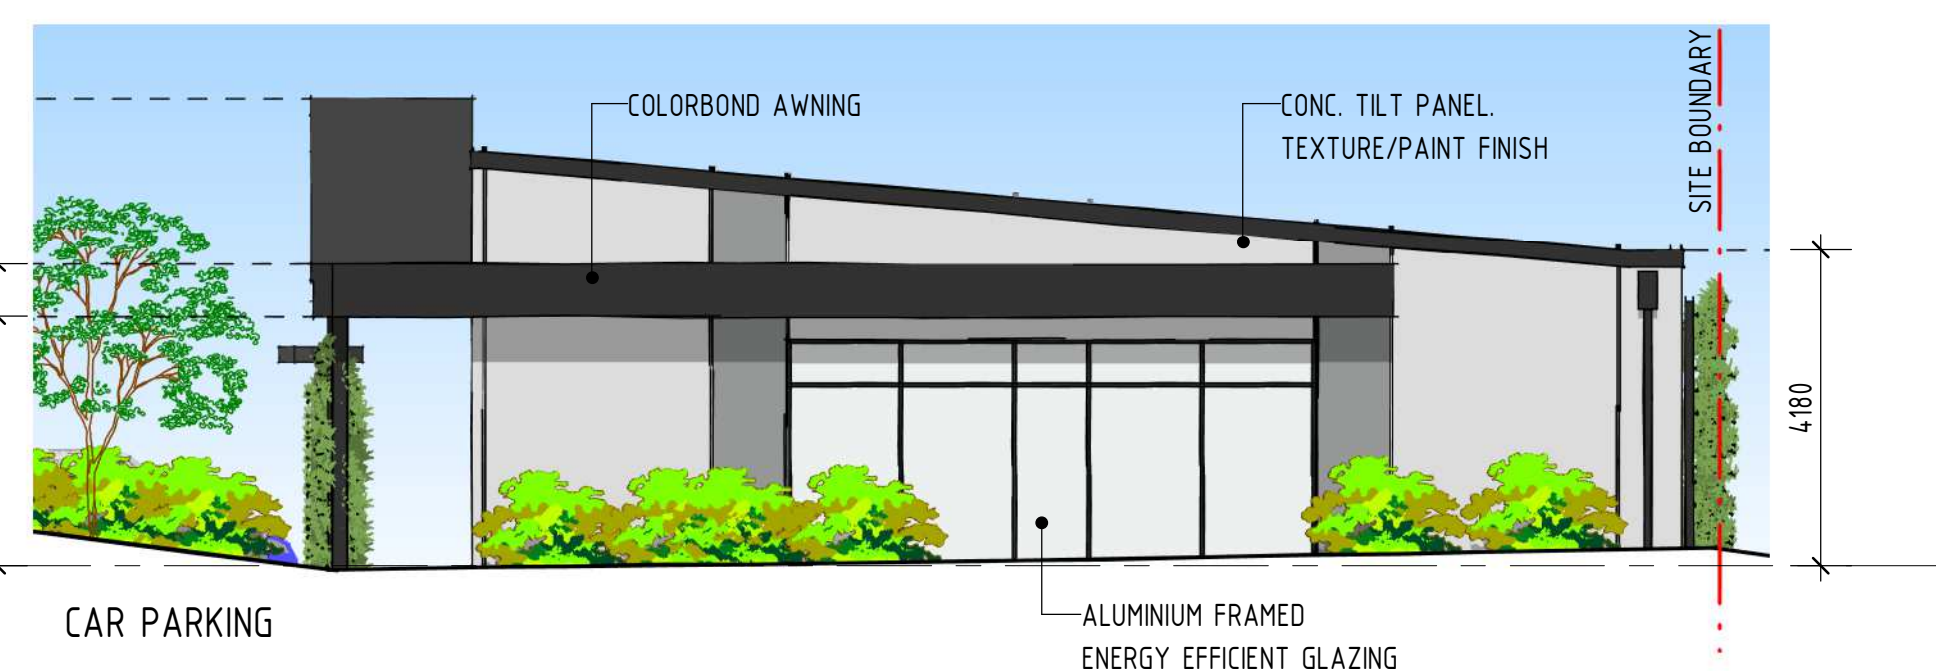

5 T8 ELEVATION SOUTH

1 : 100

THIS DRAWING PACKAGE IS FOR D.A. PURPOSES ONLY AND IS NOT TO BE USED FOR TENDER PURPOSES.
ALL DESIGN COMPONENTS ARE SHOWN INDICATIVE ONLY AND ARE SUBJECT TO FINAL DESIGN DURING DETAILED DESIGN BY THE RESPECTIVE CONSULTANT.
ANY PRICING BASED UPON THE DETAILS SHOWN IN THESE DRAWINGS ARE COMPLETELY AT THE RESPONSIBILITY OF THE TENDERER.
VERVE BUILDING DESIGN CO. SHALL NOT BE HELD RESPONSIBLE FOR ANY REQUIRED CHANGES OR UPDATES TO THE DESIGN, POST D.A. THAT ARE PRICE IMPACTED.

VERVE SCHEDULES DISCLAIMER:
1. ALL SCHEDULES SHOULD BE CHECKED WITH THE REMAINDER OF THE DRAWING SET.
2. SCHEDULED RATES AND AREAS ARE INTENDED FOR ASSISTANCE ONLY. NO RESPONSIBILITY IS TAKEN FOR THE ACCURACY OF QUANTITIES.
3. ANY DISCREPANCIES IN SCHEDULES SHOULD BE IDENTIFIED TO THE AUTHOR NOTED.
4. ALL AREAS ARE GROSS AREAS, UNLESS NOTED OTHERWISE

CONSULTING ENGINEER



- ☐ commercial ☐ service stations ☐ mixed-use ☐ quick service restaurants ☐ self storage ☐ child care centres ☐ industrial ☐ large format retail

© 2011 copyright, all rights reserved.
This drawing is the © copyright & property of VERVE DESIGN GROUP and must not be used or duplicated without authorisation.
Do not scale this drawing.
Check all dimensions on site prior commencement of works

Revision and approvals				
Rev	Date	Drn	Description	Appr
P1	23.01.2025		ISSUE FOR COMMENT	
P2	21.05.2025	TM	PRELIMINARY ISSUE FOR COMMENT	SS
A	23.06.2025	BM	DA ISSUE	


Project Description	
PROPOSED MIXED USE DEVELOPMENT	
HOLLOWS ROAD, FLAGSTONE	
Scale @A1 As indicated	Date JAN 2025
Drawn BM	Approved By GN

Drawing Title	
T8 - BUILDING ELEVATIONS & PERSPECTIVES	
Job Number - Drawing Number 24072	Revision DA12
	A

PLANS AND DOCUMENTS
referred to in the PDA
DEVELOPMENT APPROVAL

Approval no: DEV2025/1654

Date: 18 December 2025

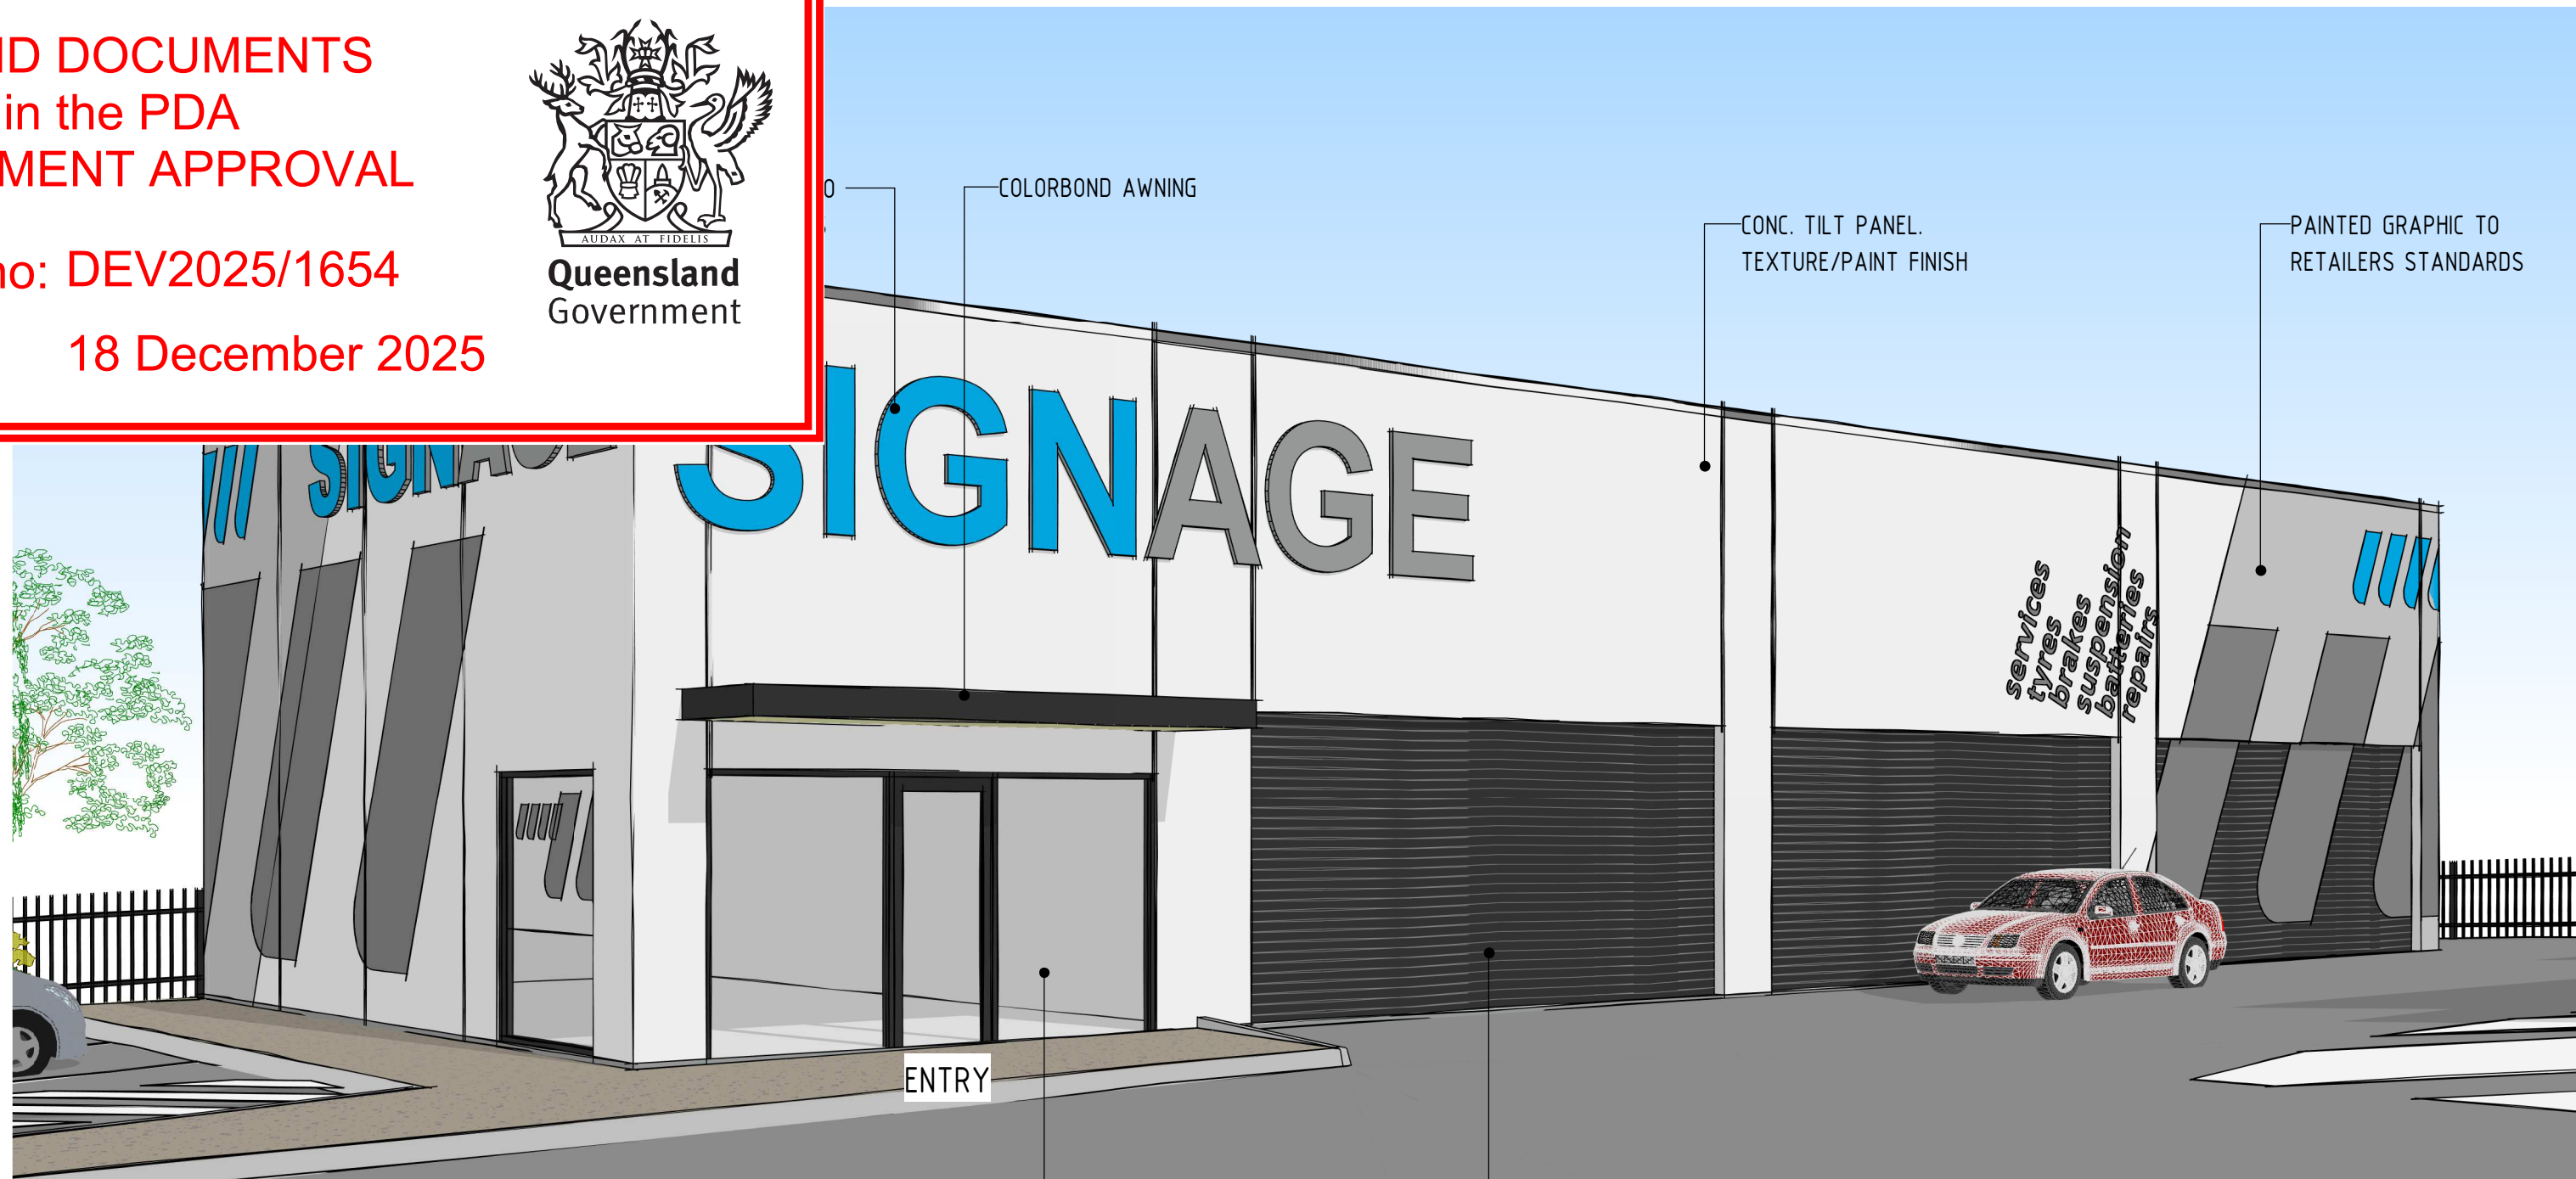


1 T9 PERSPECTIVE

DA ISSUE


THIS DRAWING IS NOT
FOR CONSTRUCTION

NOTE:


1. ALL EXTERNAL MATERIALS & FINISHES SHOWN INDICATIVE ONLY & SUBJECT TO FINAL TENANT STANDARDS
2. ALL DIMENSIONS MEASURED FROM FINISHED GROUND FLOOR LEVEL UNLESS NOTED OTHERWISE
3. ALL SIGNAGE INCLUDING LOCATIONS & HEIGHTS ARE SUBJECT TO A SEPARATE SIGNAGE APPLICATION & APPROVAL BY LOCAL AUTHORITY
4. LANDSCAPING IS SHOWN FOR "ARTIST IMPRESSION" PURPOSES ONLY. REFERENCE SHOULD BE MADE TO THE LANDSCAPE DRAWINGS PREPARED BY THE RELEVANT CONSULTANT
5. BLUE DIM FOR INDICATIVE SIGNAGE FACE DIMENSIONS

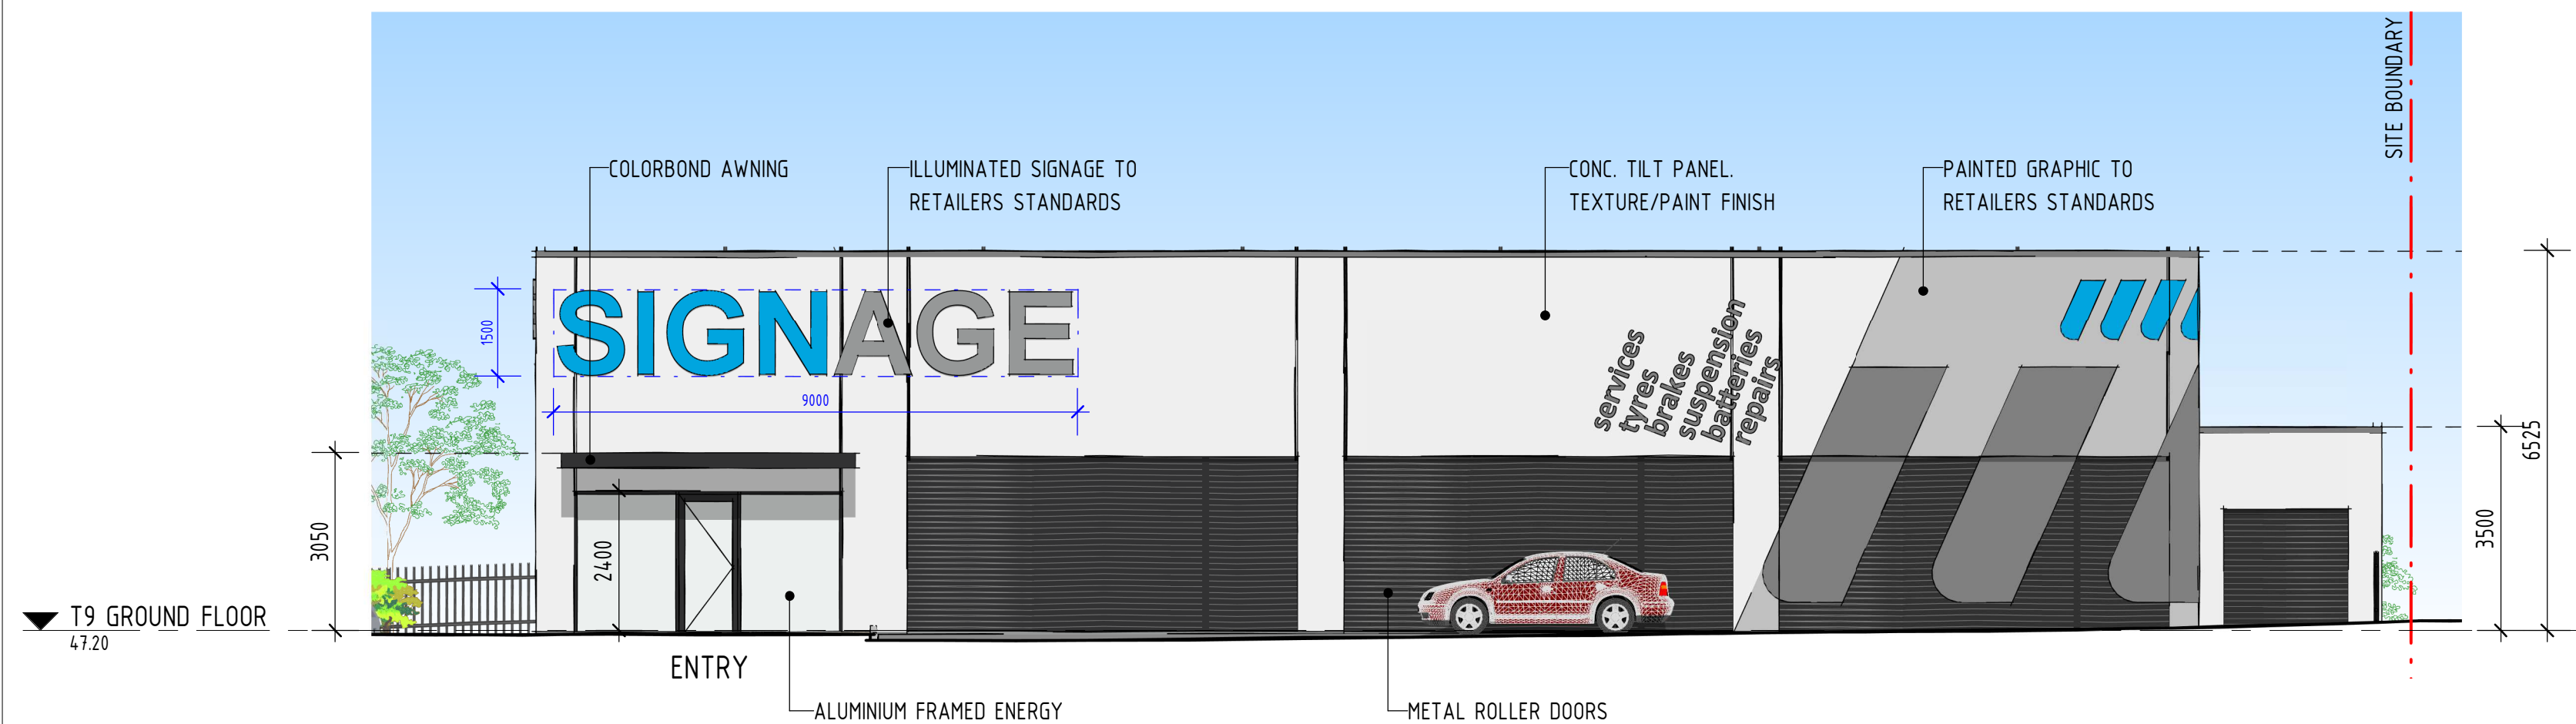


2 T9 - ELEVATION SOUTH
1 : 100

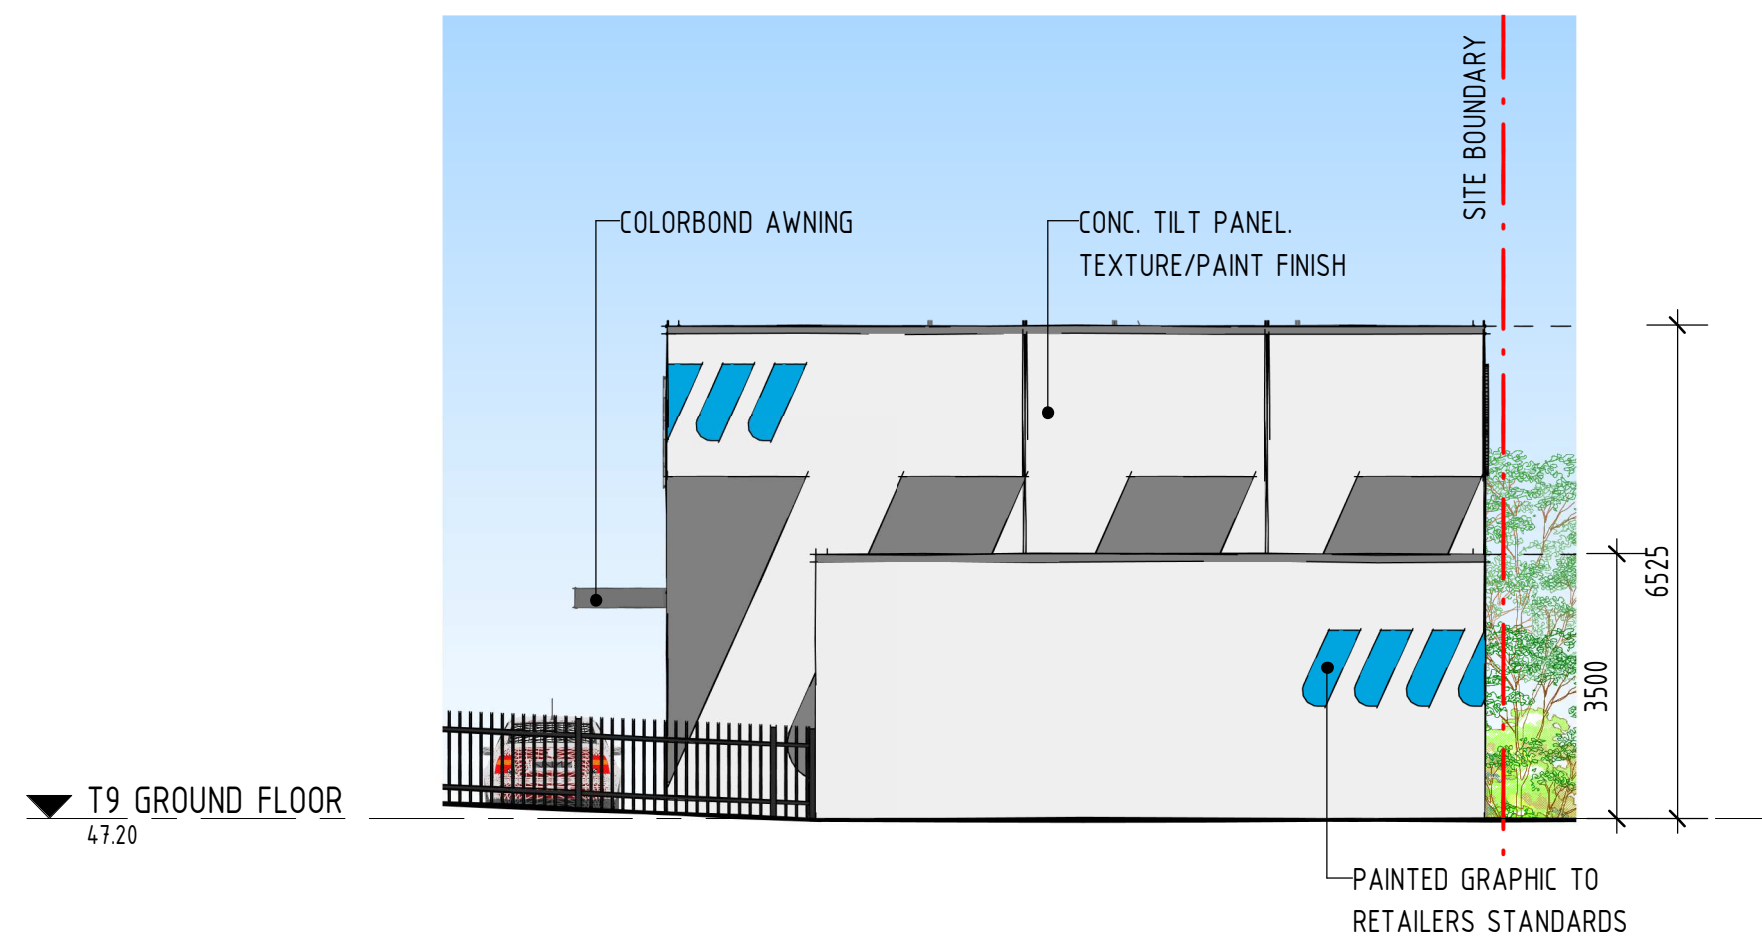

3 T9 - ELEVATION EAST
1 : 100

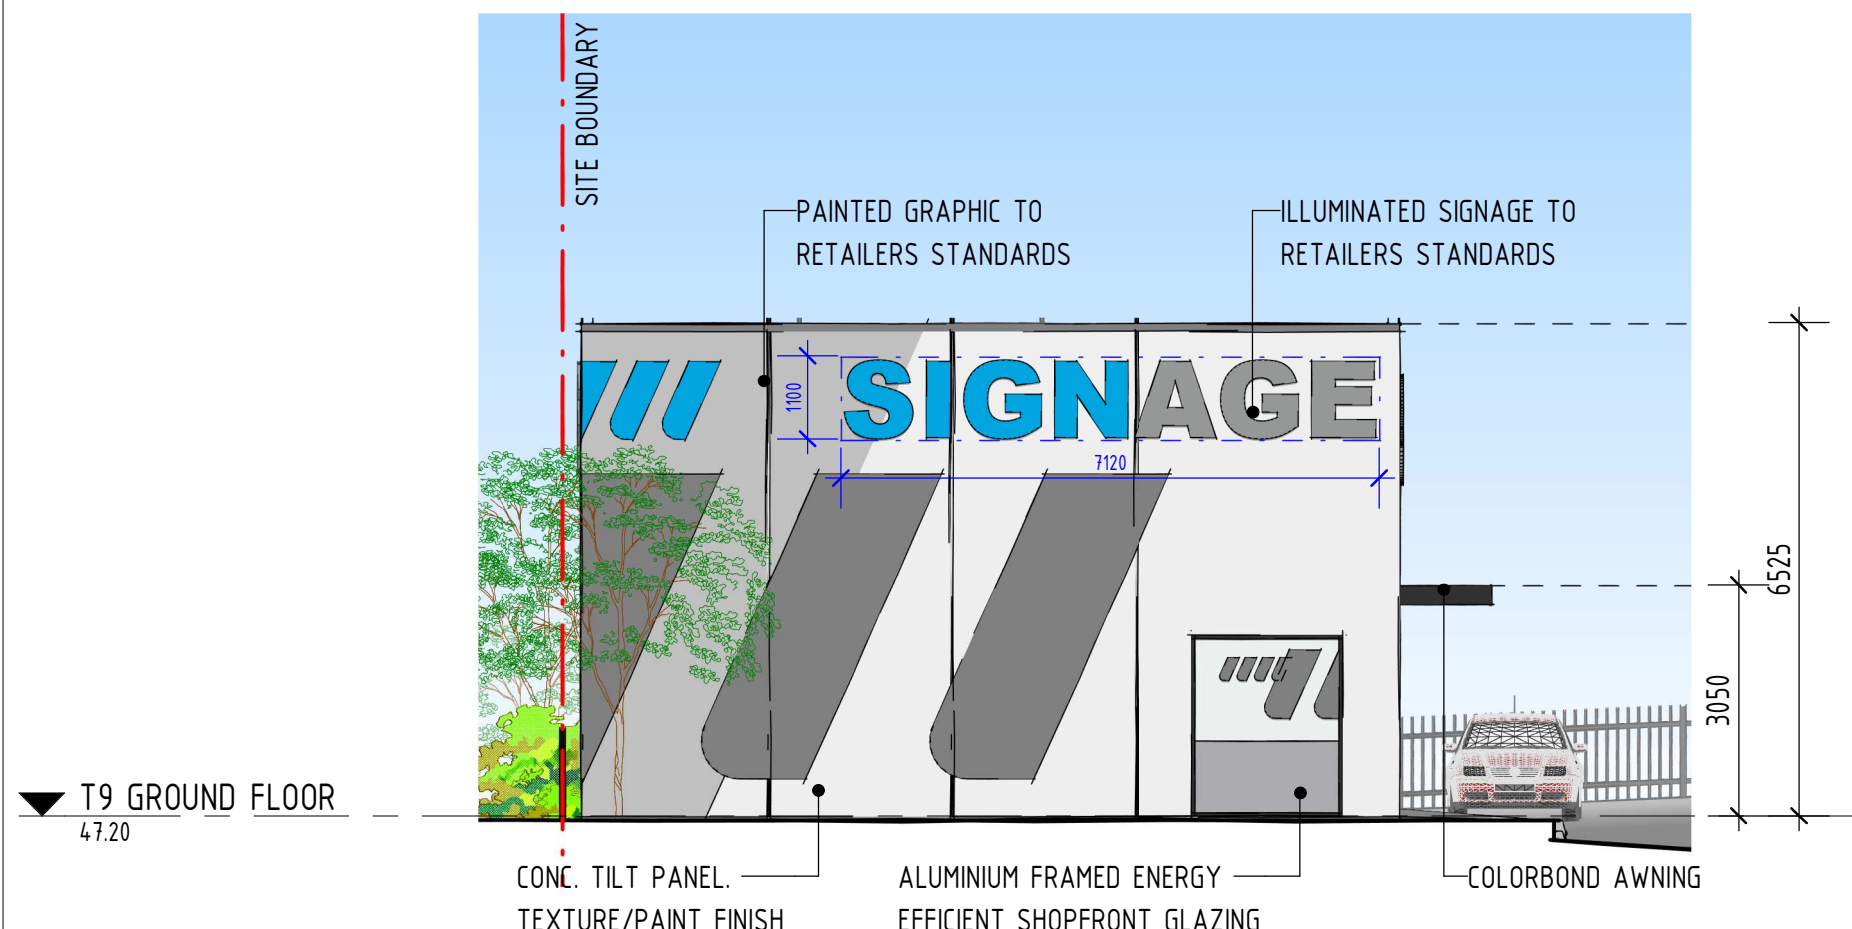

4 T9 - ELEVATION WEST
1 : 100

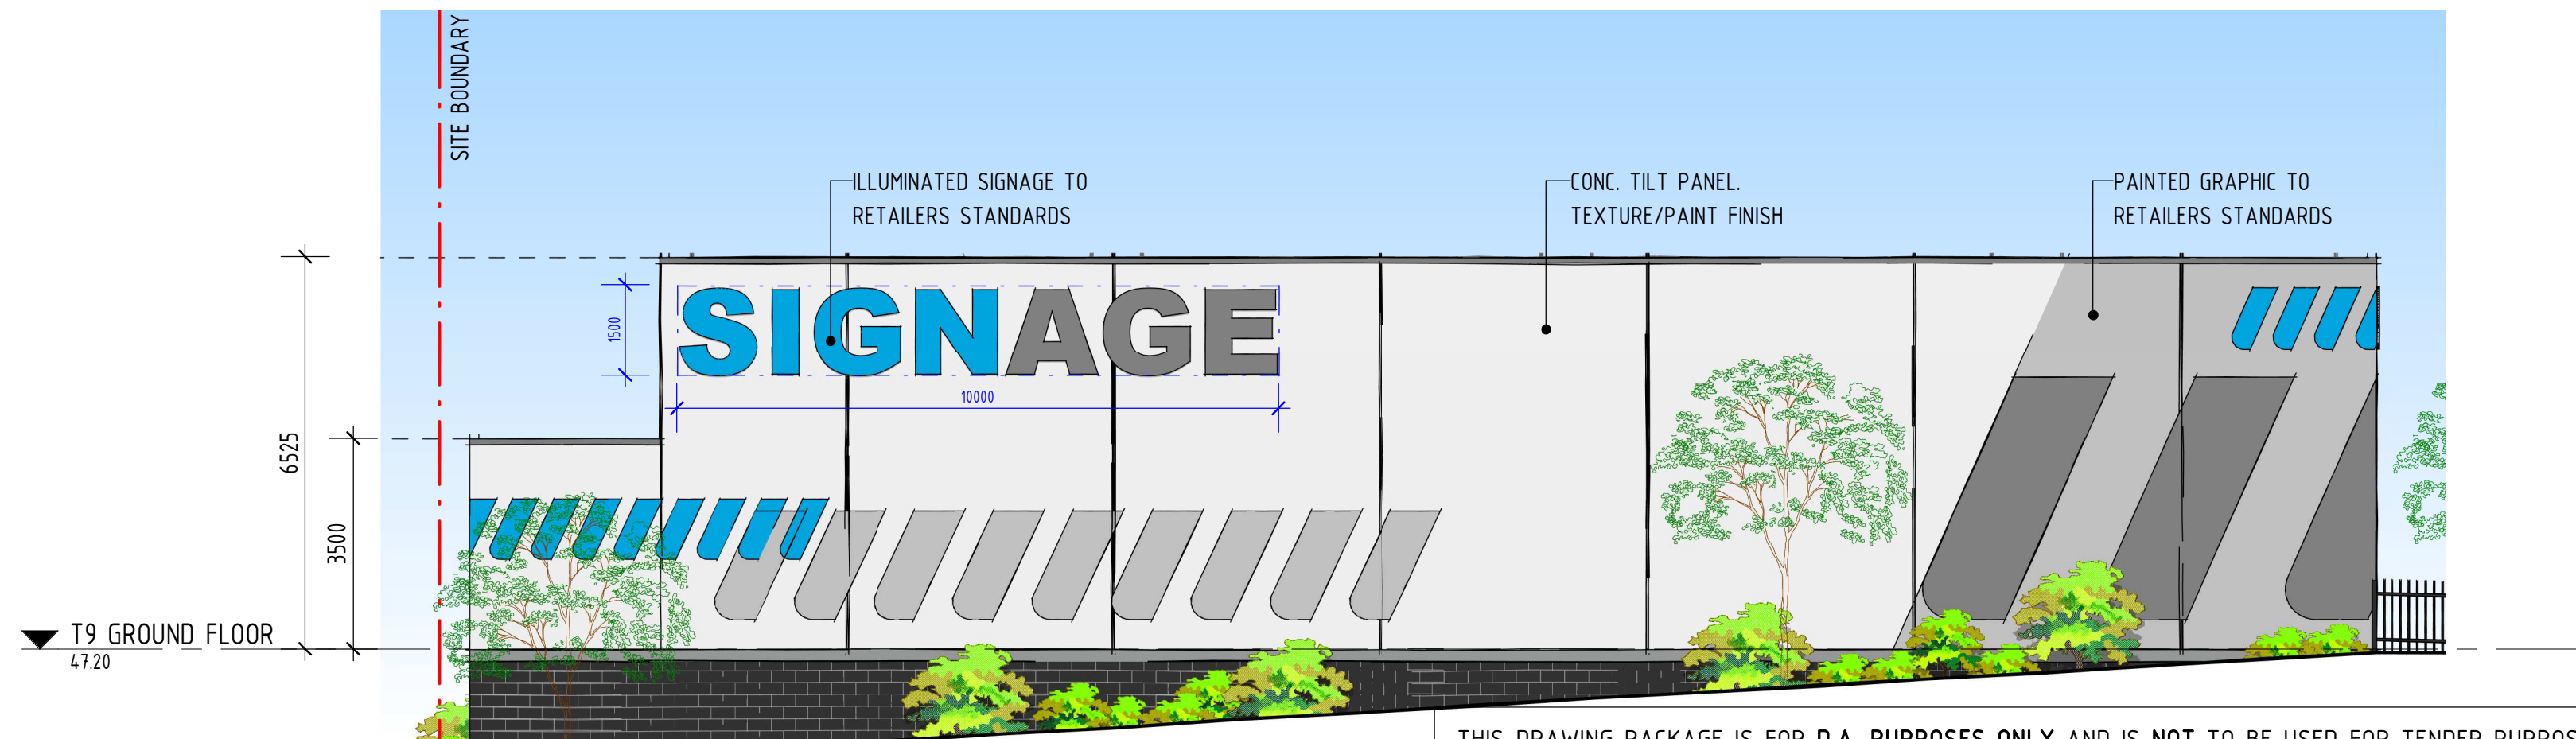

5 T9 - ELEVATION NORTH
1 : 100

THIS DRAWING PACKAGE IS FOR **D.A. PURPOSES ONLY** AND IS **NOT** TO BE USED FOR TENDER PURPOSES.
ALL DESIGN COMPONENTS ARE SHOWN INDICATIVE ONLY AND ARE SUBJECT TO FINAL DESIGN DURING DETAILED DESIGN BY THE RESPECTIVE CONSULTANT.
ANY PRICING BASED UPON THE DETAILS SHOWN IN THESE DRAWINGS ARE COMPLETELY AT THE **RESPONSIBILITY OF THE TENDERER**.
VERVE BUILDING DESIGN CO. SHALL NOT BE HELD RESPONSIBLE FOR ANY REQUIRED CHANGES OR UPDATES TO THE DESIGN, POST D.A. THAT ARE PRICE IMPACTED.

VERVE SCHEDULES DISCLAIMER:

1. ALL SCHEDULES SHOULD BE CHECKED WITH THE REMAINDER OF THE DRAWING SET.
2. SCHEDULED RATES AND AREAS ARE INTENDED FOR ASSISTANCE ONLY. NO RESPONSIBILITY IS TAKEN FOR THE ACCURACY OF QUANTITIES.
3. ANY DISCREPANCIES IN SCHEDULES SHOULD BE IDENTIFIED TO THE AUTHOR NOTED.
4. ALL AREAS ARE GROSS AREAS, UNLESS NOTED OTHERWISE

CONSULTING ENGINEER



- | | |
|---------------------------------------|--|
| ☐ commercial | ☐ service stations |
| ☐ mixed-use | ☐ quick service restaurants |
| ☐ self storage | ☐ child care centres |
| ☐ industrial | ☐ large format retail |

© 2011 copyright, all rights reserved.
This drawing is the © copyright & property of VERVE DESIGN GROUP and must not be used or duplicated without authorisation.
Do not scale this drawing.
Check all dimensions on site prior commencement of works

Revision and approvals				
Rev	Date	Drn	Description	Appr
P1	23.01.2025		ISSUE FOR COMMENT	
P2	21.05.2025	TM	PRELIMINARY ISSUE FOR COMMENT	SS
A	23.06.2025	BM	DA ISSUE	
B	13.10.2025	BM	RESPONSE TO COUNCIL LR	

Project Description	
PROPOSED MIXED USE DEVELOPMENT	
HOLLOWS ROAD, FLAGSTONE	
Scale @A1 As indicated	Date JAN 2025
Drawn BM	Approved By GN

Drawing Title	
T9 - BUILDING ELEVATIONS & PERSPECTIVES	
Job Number - Drawing Number 24072	Revision DA13 B

PLANS AND DOCUMENTS
referred to in the PDA
DEVELOPMENT APPROVAL

Approval no: DEV2025/1654

Date: 18 December 2025




DA ISSUE


THIS DRAWING IS NOT
FOR CONSTRUCTION

NOTE:

1. ALL EXTERNAL MATERIALS & FINISHES SHOWN INDICATIVE ONLY & SUBJECT TO FINAL TENANT STANDARDS
2. ALL DIMENSIONS MEASURED FROM FINISHED GROUND FLOOR LEVEL UNLESS NOTED OTHERWISE
3. ALL SIGNAGE INCLUDING LOCATIONS & HEIGHTS ARE SUBJECT TO A SEPARATE SIGNAGE APPLICATION & APPROVAL BY LOCAL AUTHORITY
4. LANDSCAPING IS SHOWN FOR "ARTIST IMPRESSION" PURPOSES ONLY. REFERENCE SHOULD BE MADE TO THE LANDSCAPE DRAWINGS PREPARED BY THE RELEVANT CONSULTANT
5. BLUE DIM FOR INDICATIVE SIGNAGE FACE DIMENSIONS

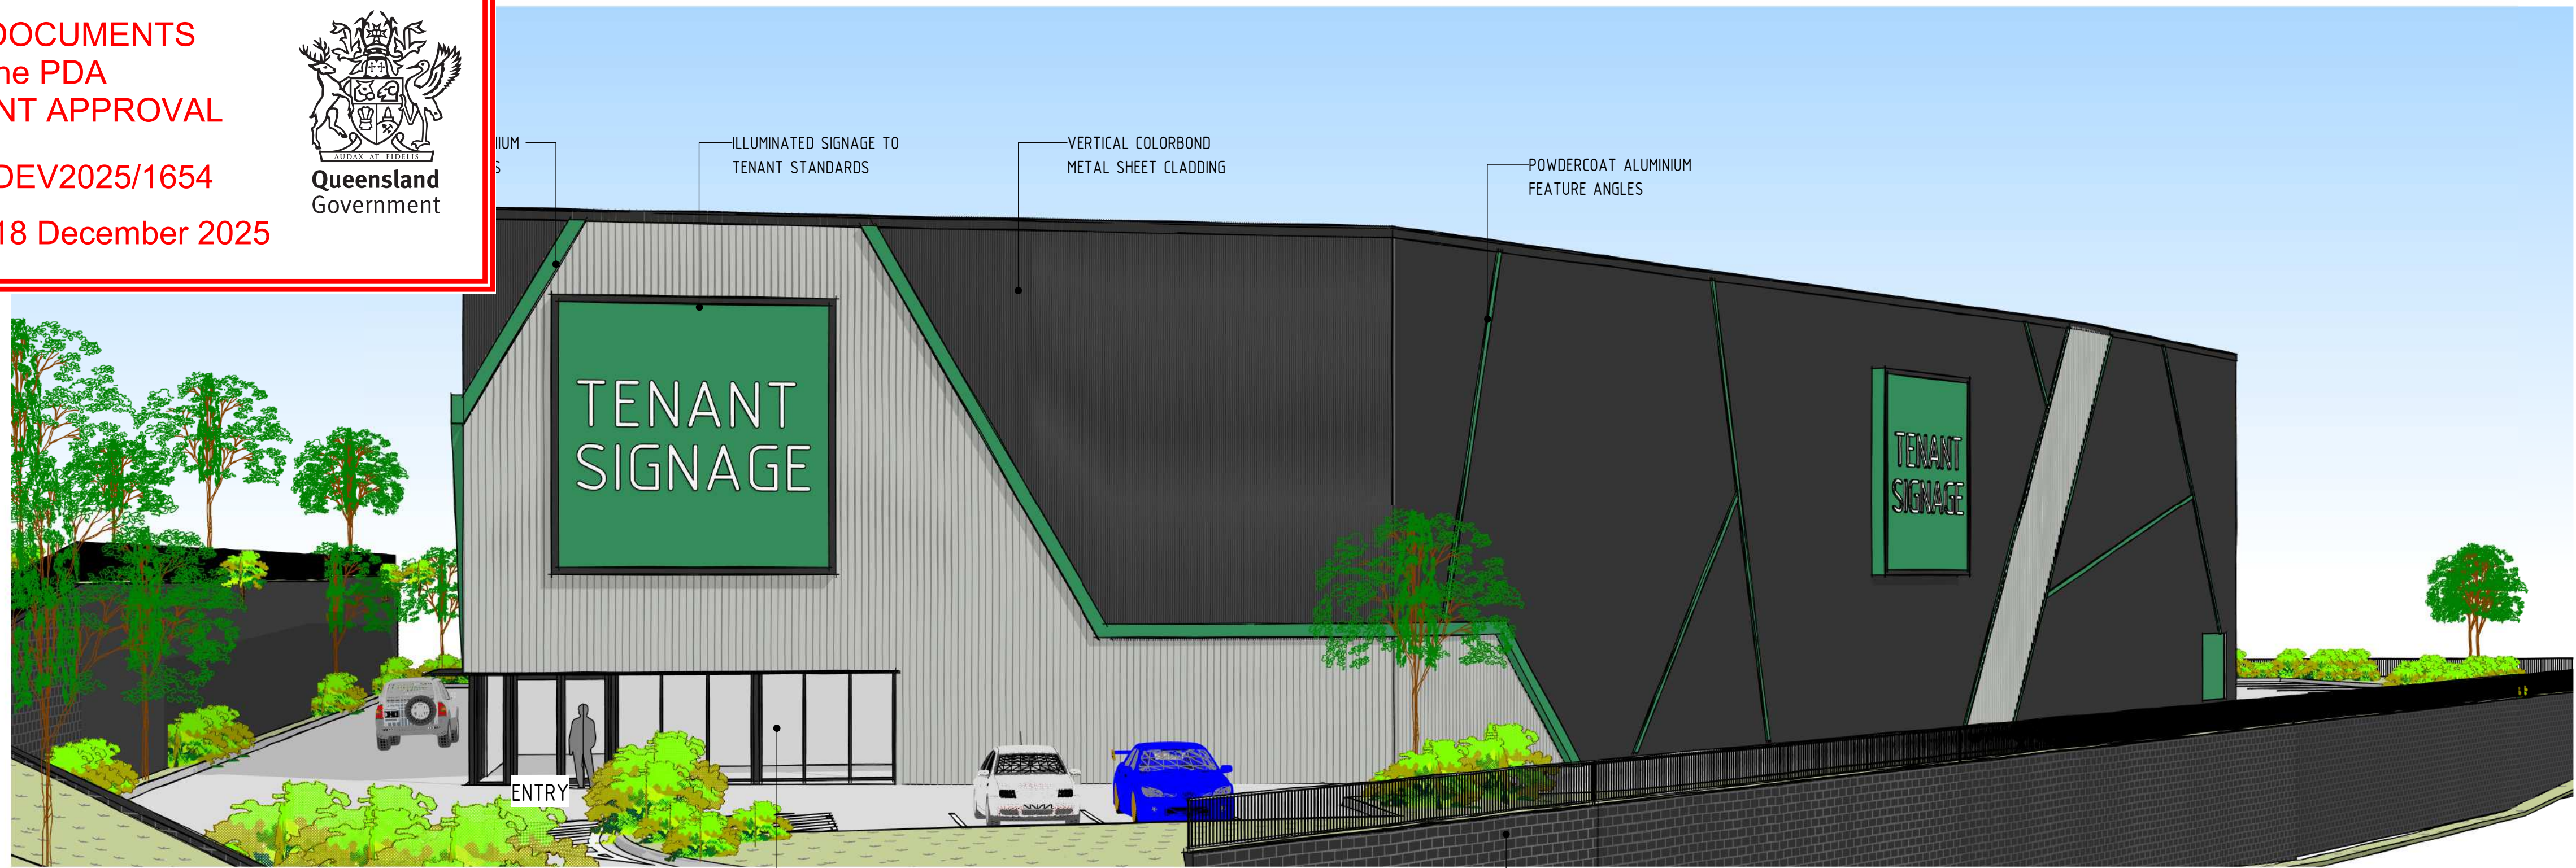


1 T10 PERSPECTIVE

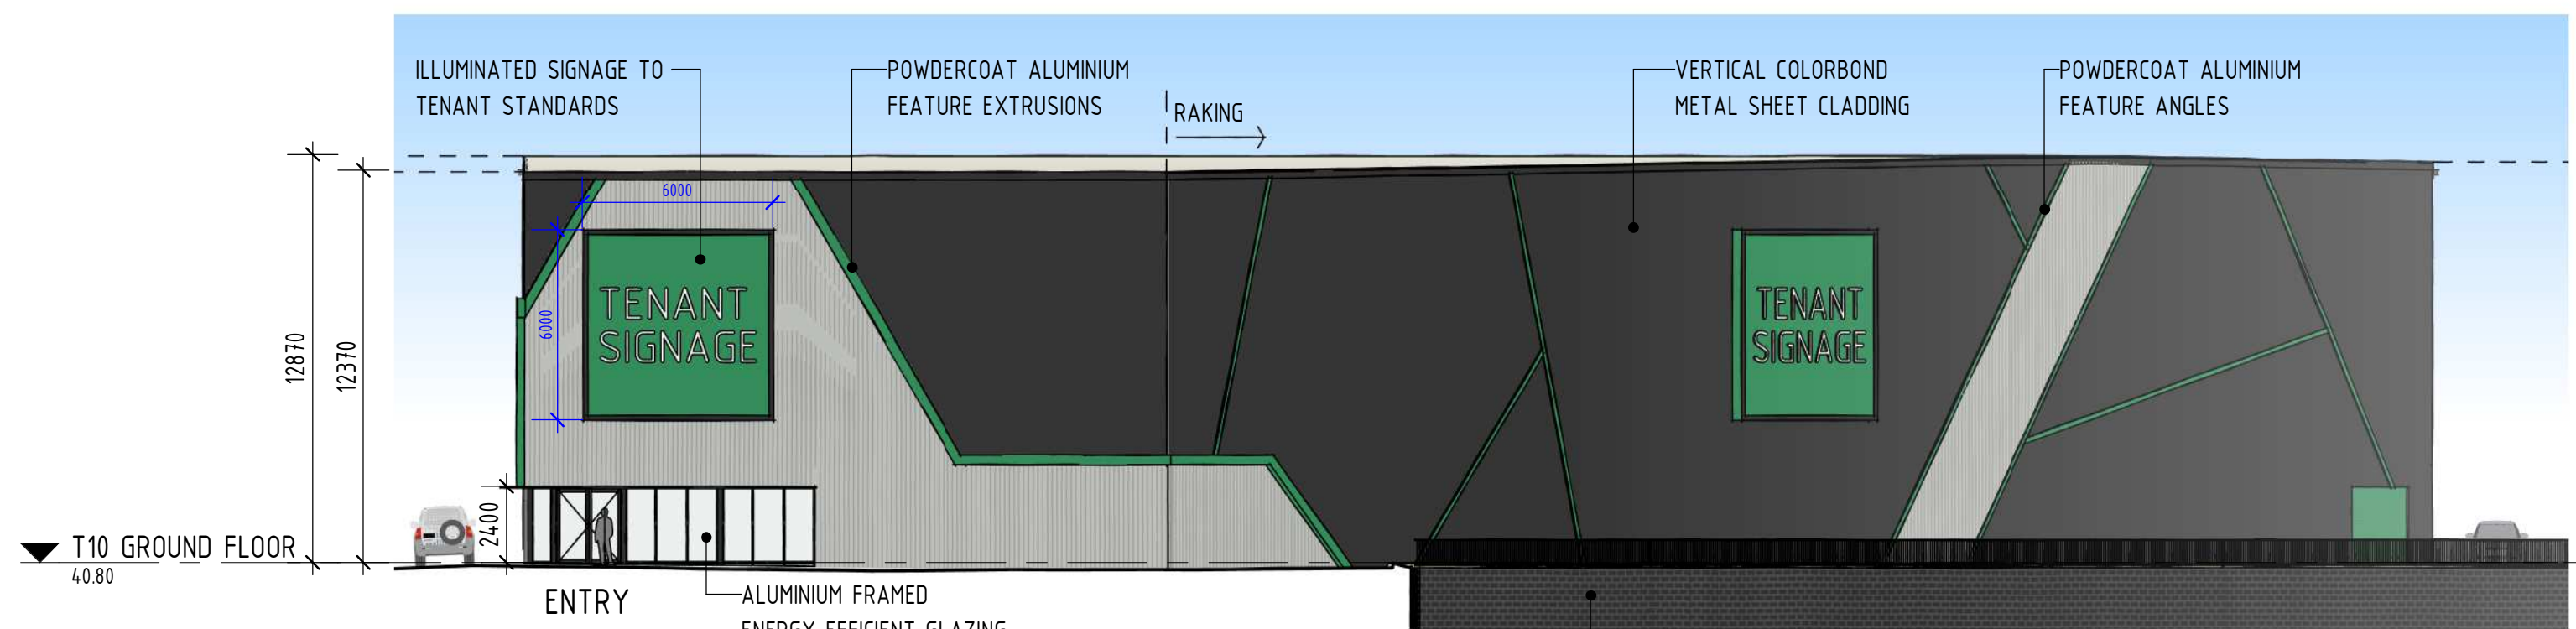


2 T10 ELEVATION EAST

1 : 200

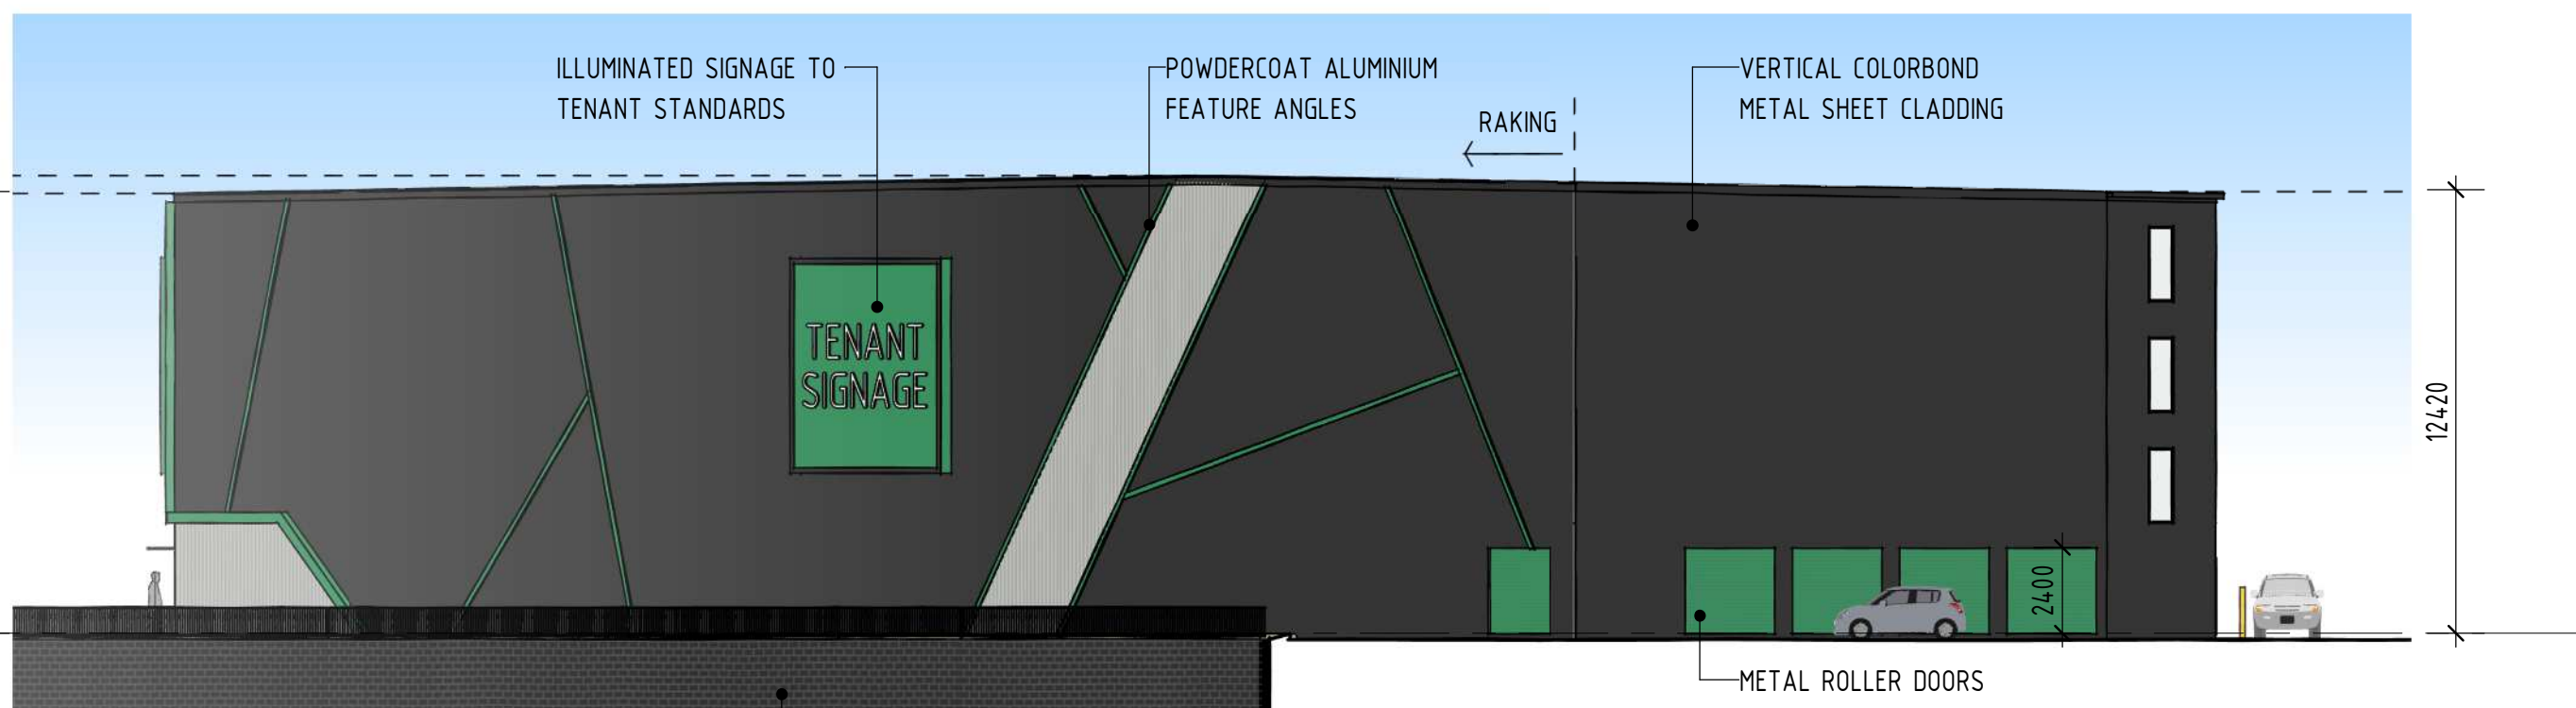


3 T10 ELEVATION NORTH

1 : 200

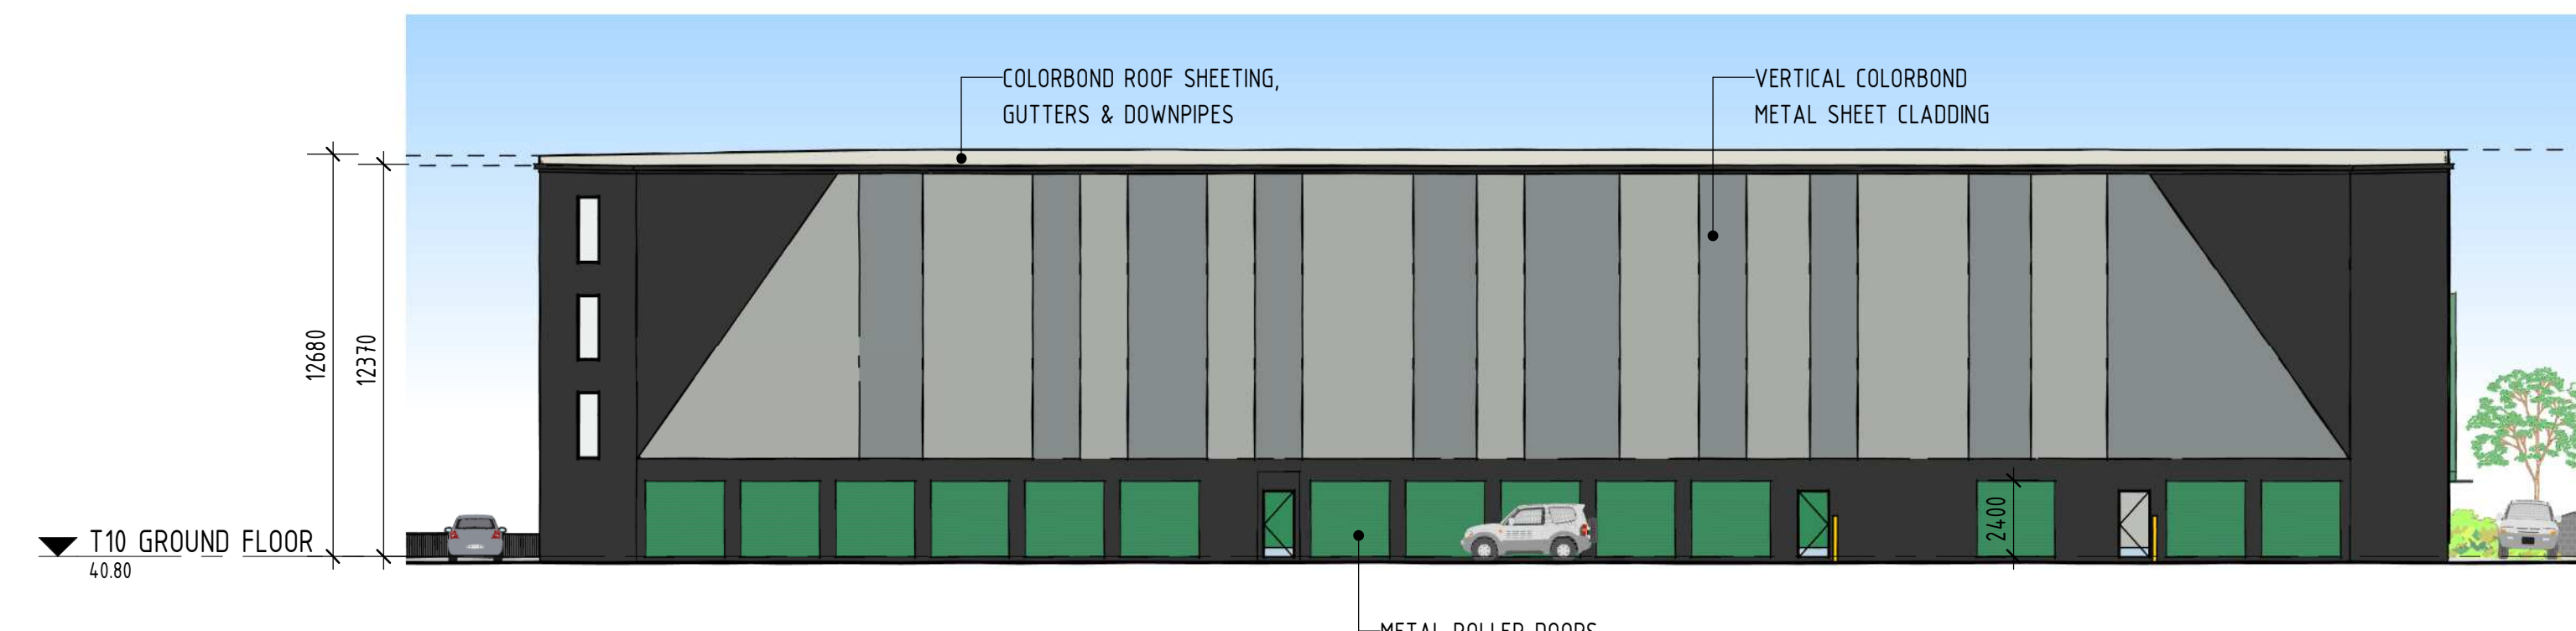

4 T10 ELEVATION WEST

1 : 200

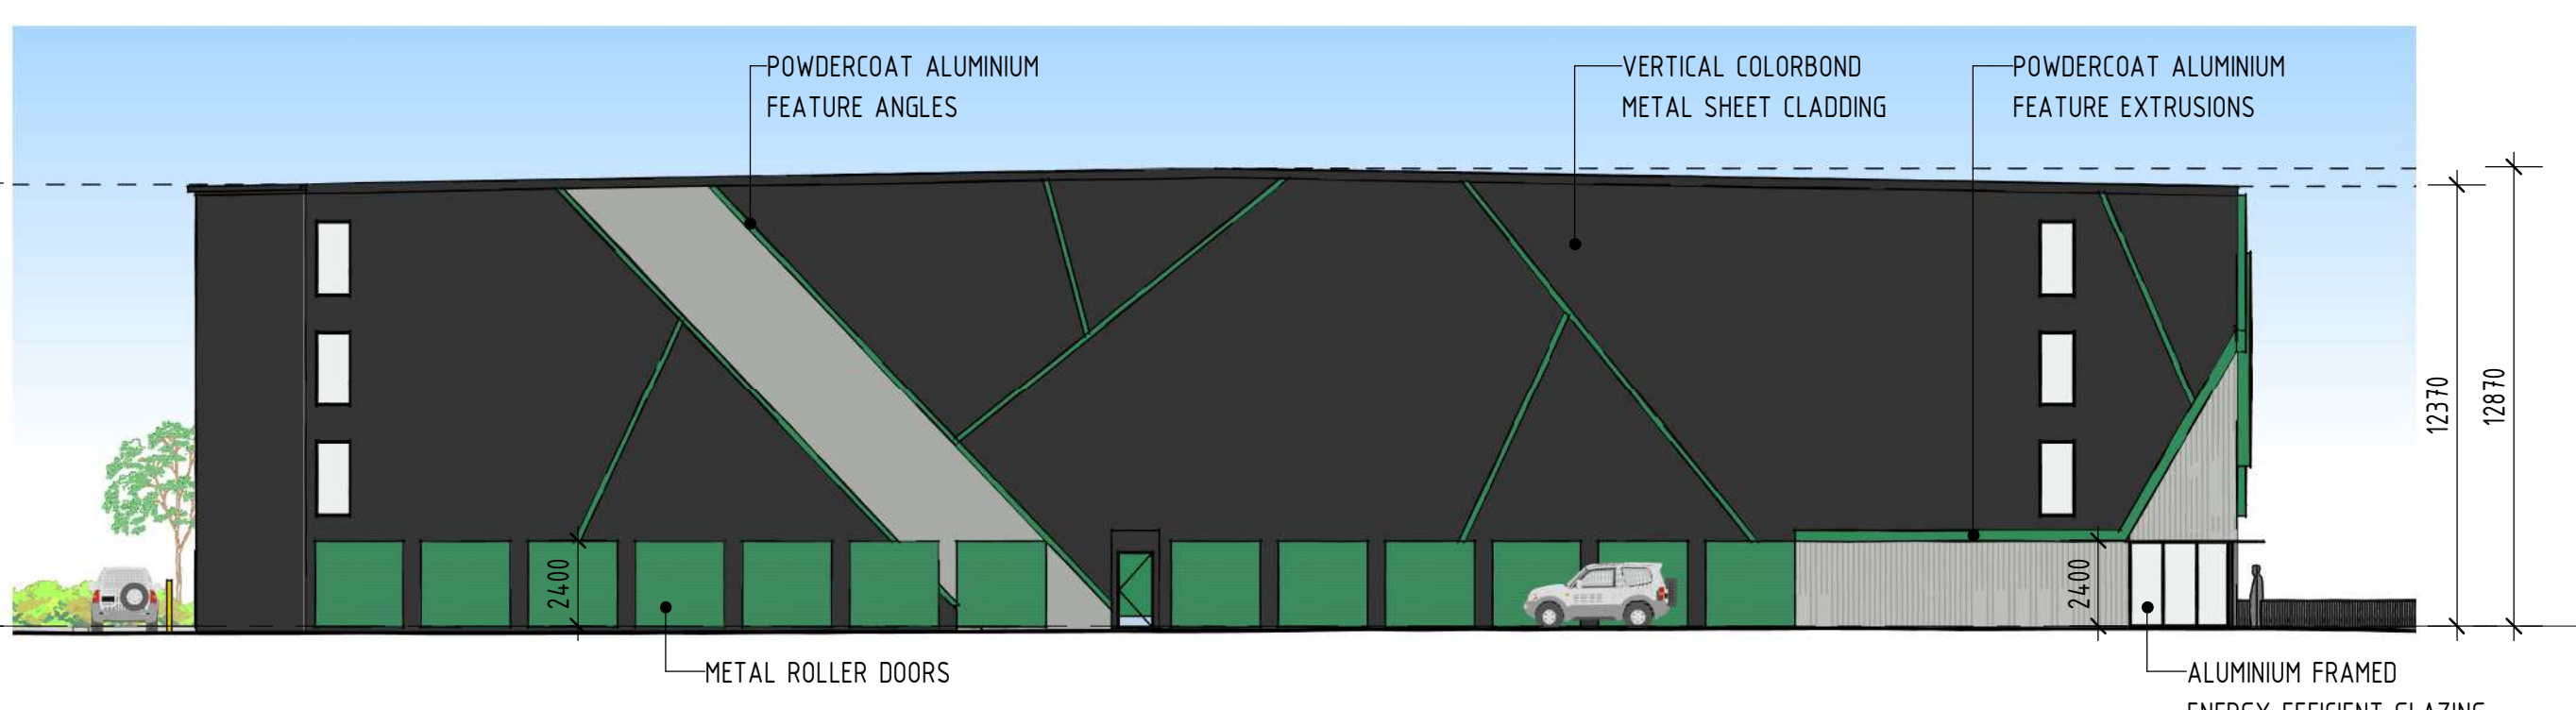

5 T10 ELEVATION SOUTH

1 : 200

THIS DRAWING PACKAGE IS FOR D.A. PURPOSES ONLY AND IS NOT TO BE USED FOR TENDER PURPOSES.
ALL DESIGN COMPONENTS ARE SHOWN INDICATIVE ONLY AND ARE SUBJECT TO FINAL DESIGN DURING DETAILED DESIGN BY THE RESPECTIVE CONSULTANT.
ANY PRICING BASED UPON THE DETAILS SHOWN IN THESE DRAWINGS ARE COMPLETELY AT THE RESPONSIBILITY OF THE TENDERER.
VERVE BUILDING DESIGN CO. SHALL NOT BE HELD RESPONSIBLE FOR ANY REQUIRED CHANGES OR UPDATES TO THE DESIGN, POST D.A. THAT ARE PRICE IMPACTED.

VERVE SCHEDULES DISCLAIMER:

1. ALL SCHEDULES SHOULD BE CHECKED WITH THE REMAINDER OF THE DRAWING SET.
2. SCHEDULED RATES AND AREAS ARE INTENDED FOR ASSISTANCE ONLY. NO RESPONSIBILITY IS TAKEN FOR THE ACCURACY OF QUANTITIES.
3. ANY DISCREPANCIES IN SCHEDULES SHOULD BE IDENTIFIED TO THE AUTHOR NOTED.
4. ALL AREAS ARE GROSS AREAS, UNLESS NOTED OTHERWISE

CONSULTING ENGINEER



- ☐ commercial ☐ service stations ☐ mixed-use ☐ quick service restaurants ☐ self storage ☐ child care centres ☐ industrial ☐ large format retail

© 2011 copyright, all rights reserved.
This drawing is the © copyright & property of VERVE DESIGN GROUP and must not be used or duplicated without authorisation.
Do not scale this drawing.
Check all dimensions on site prior commencement of works

Revision and approvals				Project Description	
Rev	Date	Drn	Description	Appr	
P1	23.01.2025		ISSUE FOR COMMENT		PROPOSED MIXED USE DEVELOPMENT
P2	21.05.2025	TM	PRELIMINARY ISSUE FOR COMMENT	SS	
A	23.06.2025	BH	DA ISSUE		HOLLOWS ROAD, FLAGSTONE
					Scale @A1 As indicated
					Drawn BM

Project Description		Drawing Title	
PROPOSED MIXED USE DEVELOPMENT		T10 - BUILDING ELEVATIONS & PERSPECTIVES	
HOLLOWS ROAD, FLAGSTONE		Job Number - Drawing Number	
		24072 DA14	
		Revision	
		A	

Project Description		Drawing Title	
PROPOSED MIXED USE DEVELOPMENT		T10 - BUILDING ELEVATIONS & PERSPECTIVES	
HOLLOWS ROAD, FLAGSTONE		Job Number - Drawing Number	
		24072 DA14	
		Revision	
		A	

PLANS AND DOCUMENTS
referred to in the PDA
DEVELOPMENT APPROVAL

Approval no: DEV2025/1654
Date: 18 December 2025



DA ISSUE
THIS DRAWING IS NOT
FOR CONSTRUCTION



VERVE SCHEDULES DISCLAIMER:
1. ALL SCHEDULES SHOULD BE CHECKED WITH THE REMAINDER OF THE DRAWING SET.
2. SCHEDULED RATES AND AREAS ARE INTENDED FOR ASSISTANCE ONLY. NO RESPONSIBILITY IS TAKEN FOR THE ACCURACY OF QUANTITIES.
3. ANY DISCREPANCIES IN SCHEDULES SHOULD BE IDENTIFIED TO THE AUTHOR NOTED.
4. ALL AREAS ARE GROSS AREAS, UNLESS NOTED OTHERWISE

CONSULTING ENGINEER



- ☐ commercial
- ☐ mixed-use
- ☐ self storage
- ☐ industrial
- ☐ service stations
- ☐ quick service restaurants
- ☐ child care centres
- ☐ large format retail

© 2011 copyright, all rights reserved.
This drawing is the © copyright & property of VERVE DESIGN GROUP and must not be used or duplicated without authorisation.
Do not scale this drawing.
Check all dimensions on site prior commencement of works

Revision and approvals				
Rev	Date	Drn	Description	Appr
P1	23.01.2025		ISSUE FOR COMMENT	
A	23.06.2025	BH	DA ISSUE	
B	13.10.2025	BH	RESPONSE TO COUNCIL L/R	
C	15.10.2025	BH	RESPONSE TO COUNCIL L/R	

Project Description	
PROPOSED MIXED USE DEVELOPMENT	
HOLLOWS ROAD, FLAGSTONE	
Scale @A1	Date JAN 2025
Drawn BH	Approved By GN

Drawing Title	
PHOTOREALISTIC RENDER	
Job Number - Drawing Number	24072 DA15
Revision	C

PLANS AND DOCUMENTS
referred to in the PDA
DEVELOPMENT APPROVAL

Approval no: DEV2025/1654


Date: 18 December 2025



Queensland
Government


DA ISSUE

THIS DRAWING IS NOT
FOR CONSTRUCTION

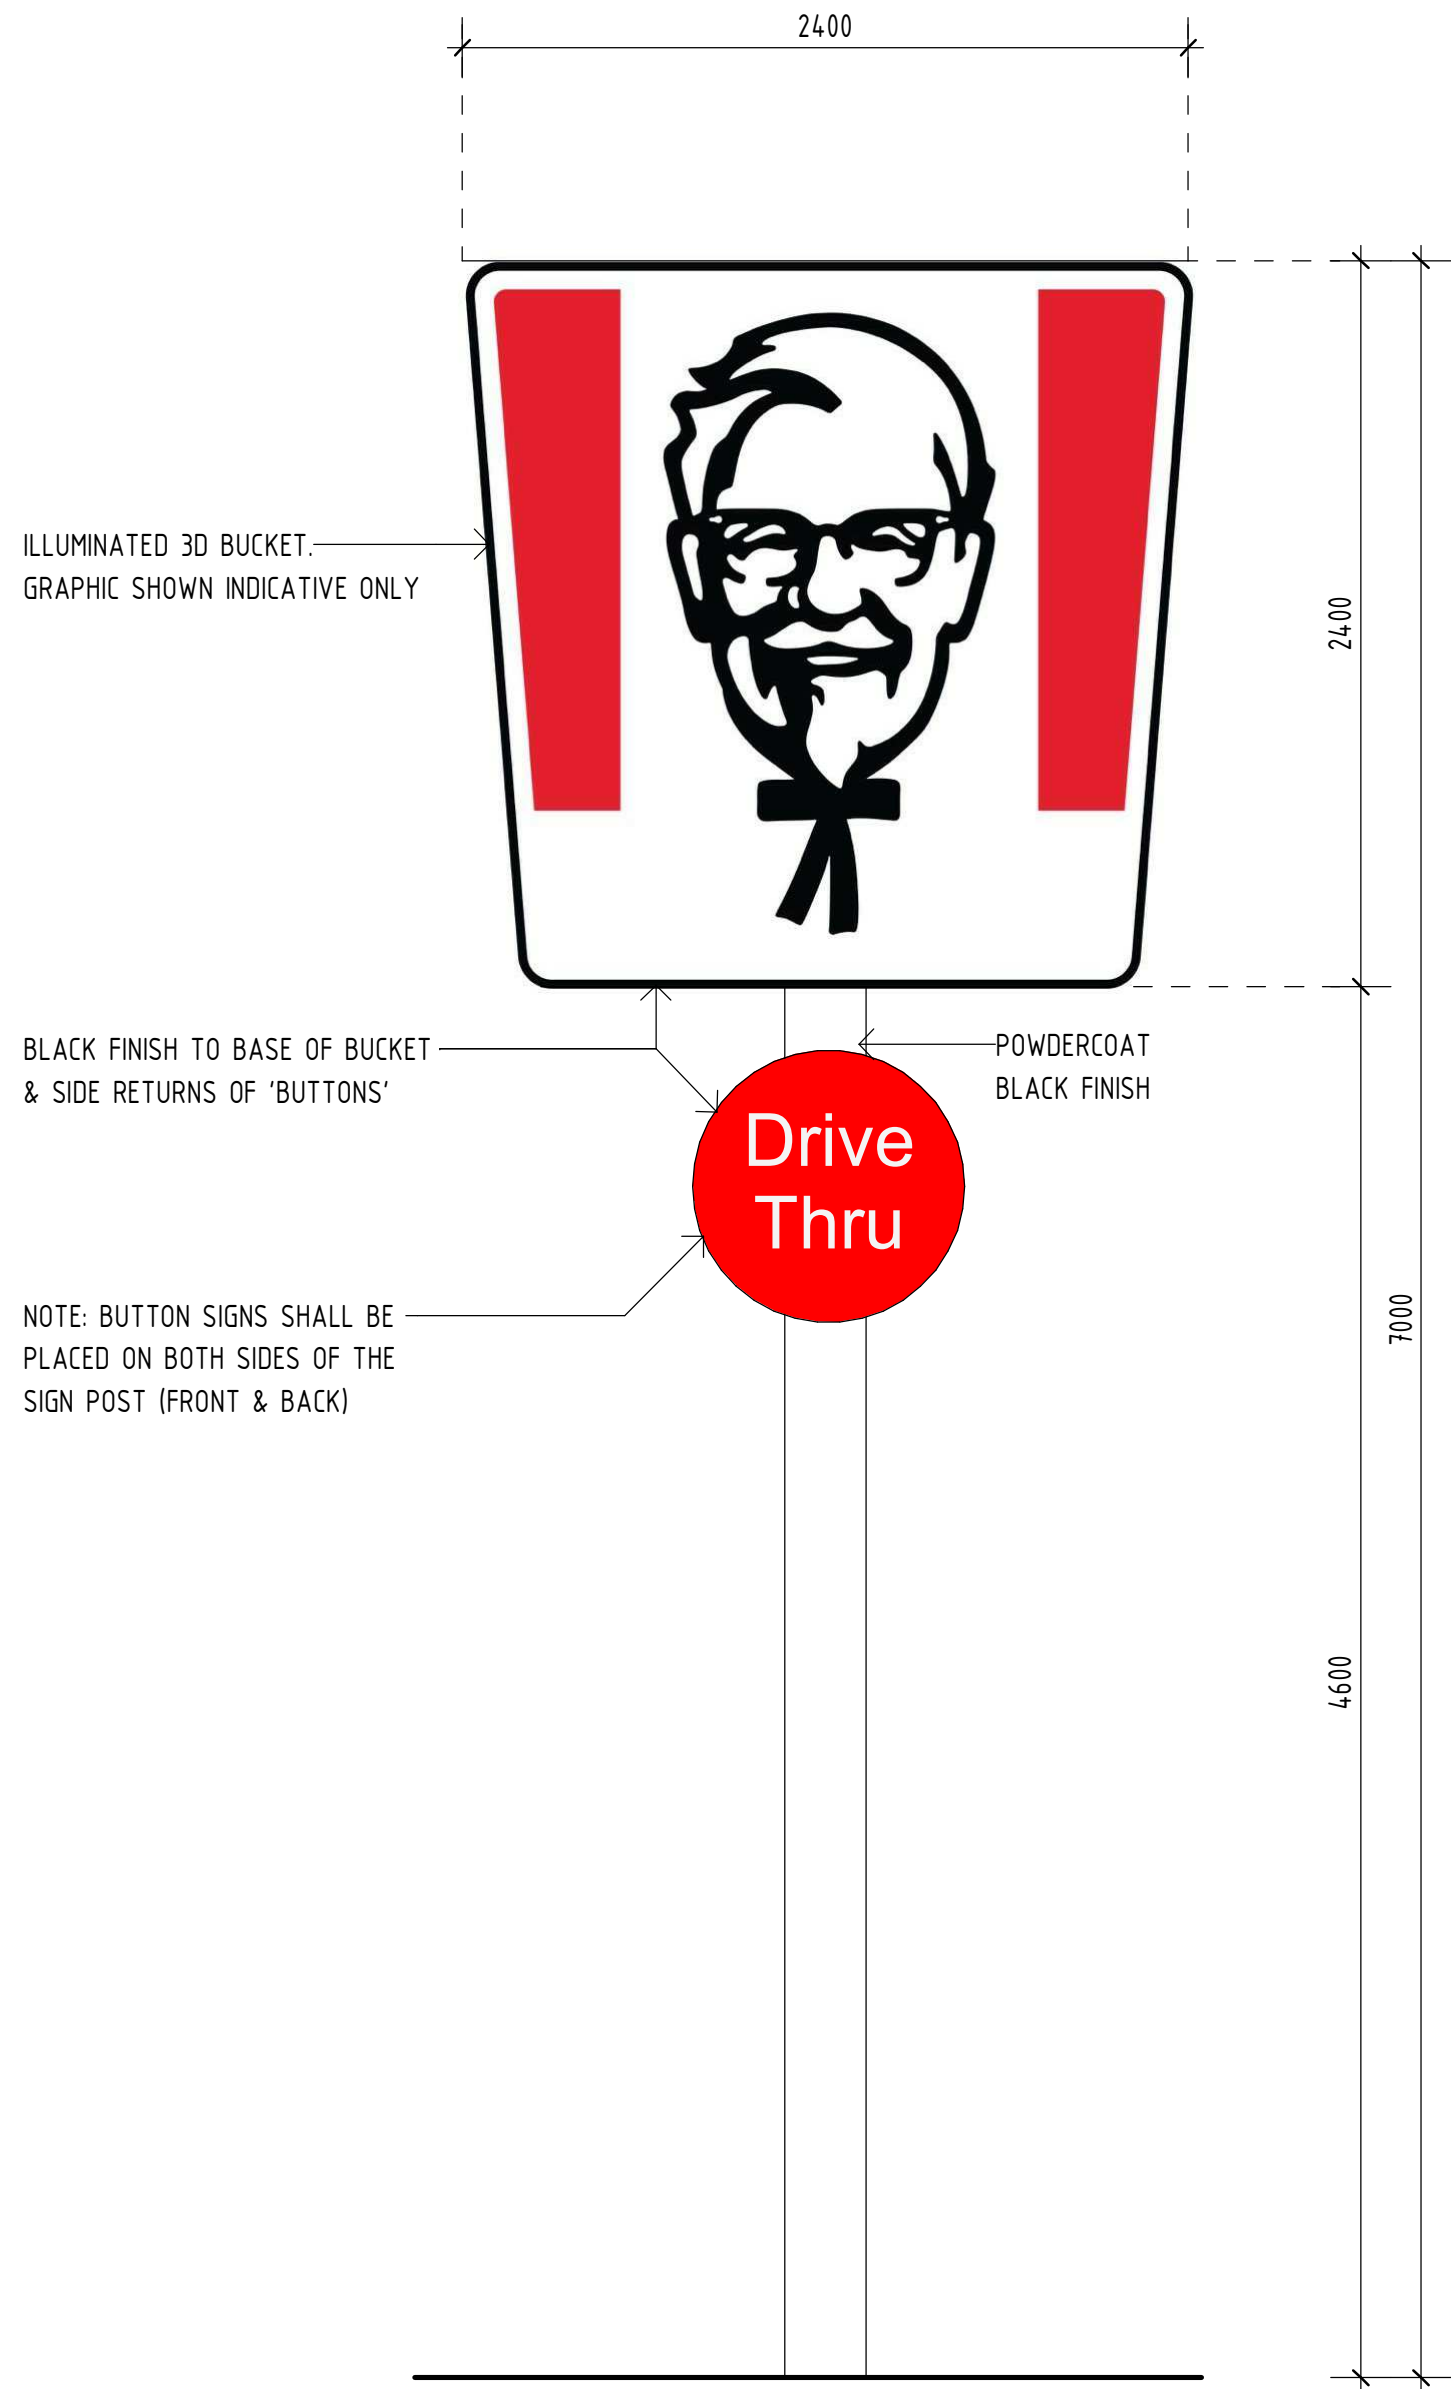


1 PS1 - TENANCY PYLON SIGNAGE DETAIL

1 : 25

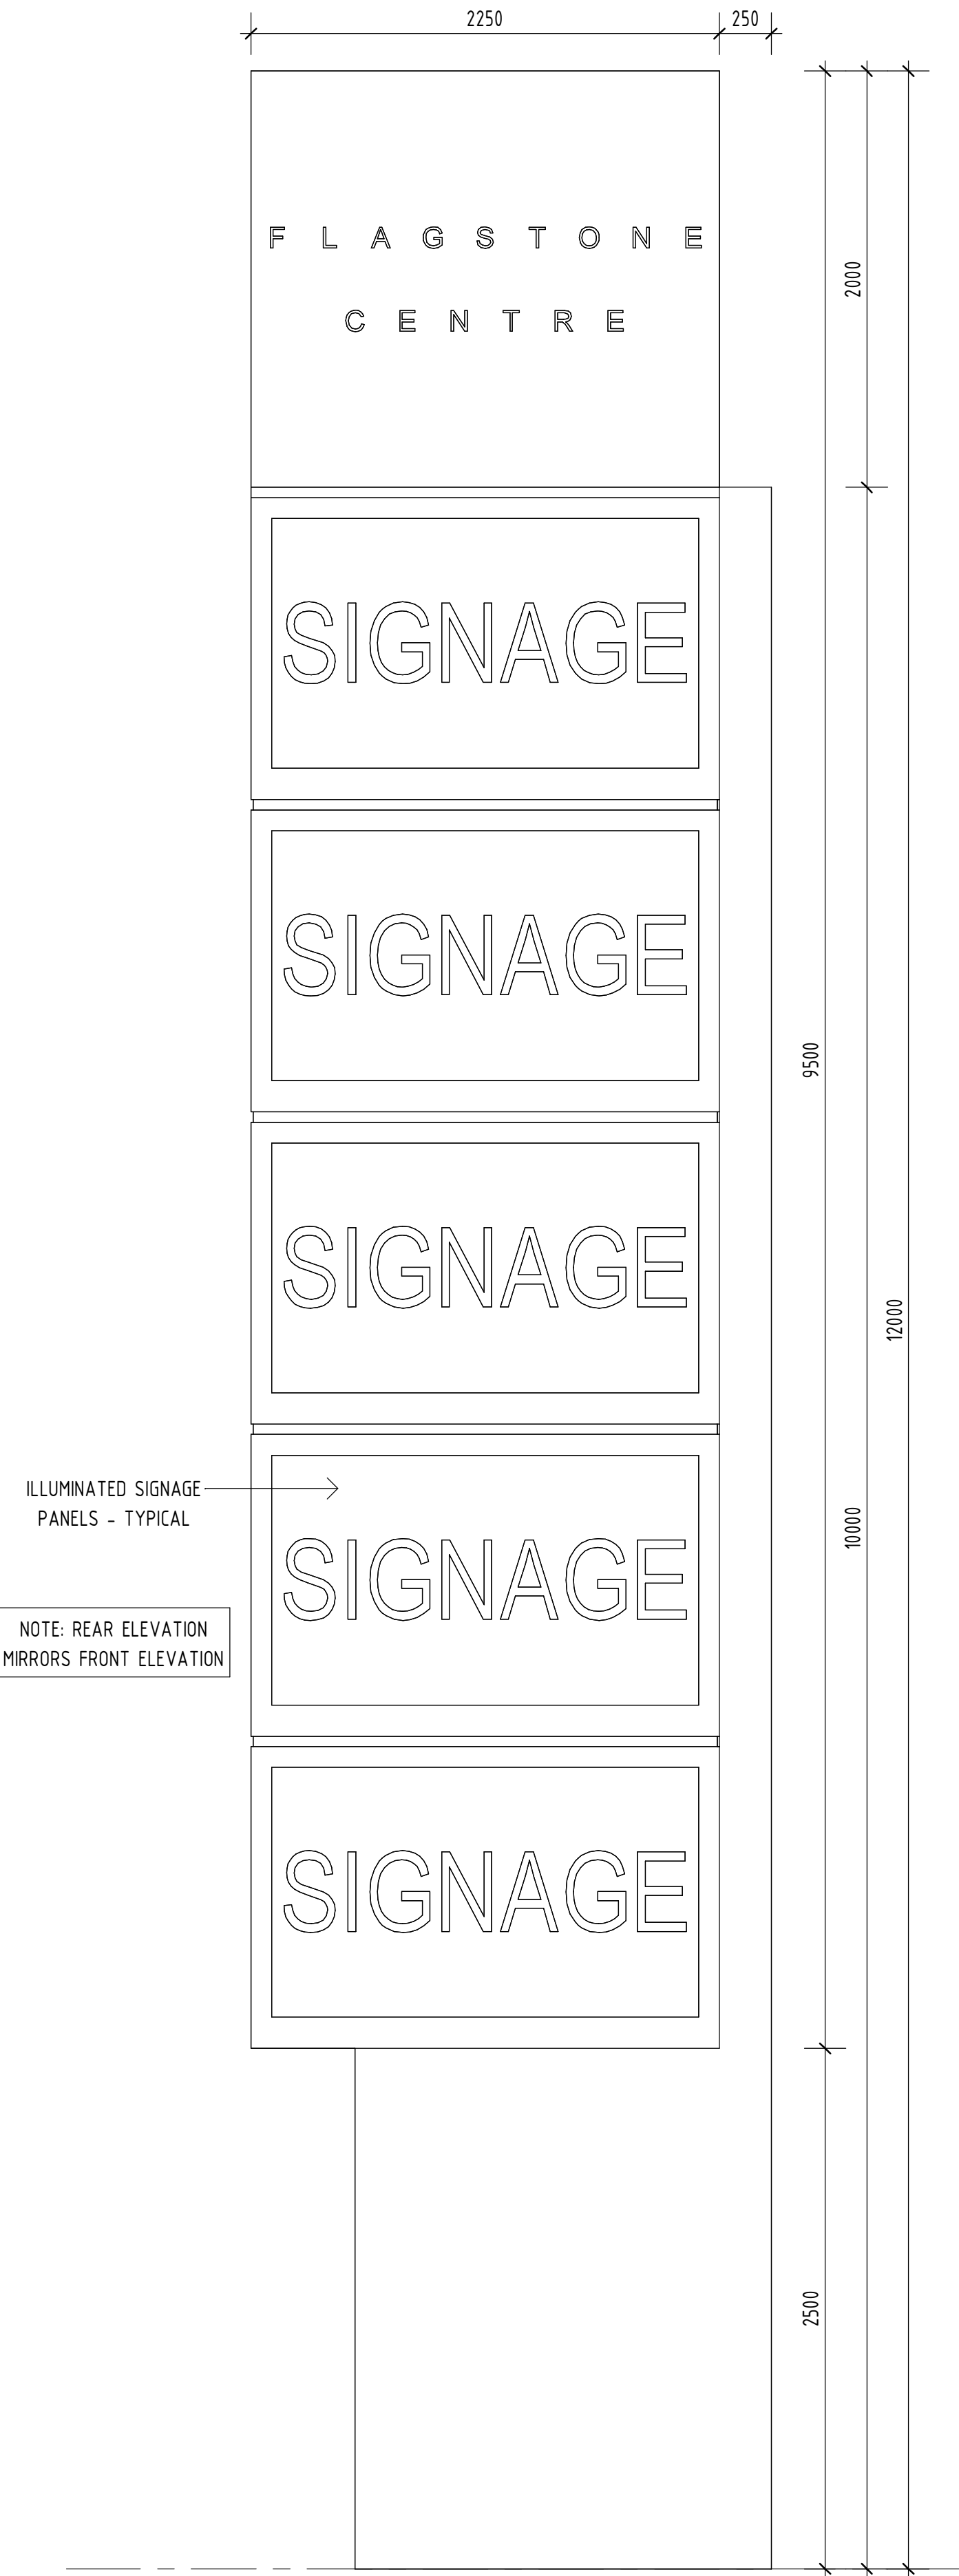

2 PS2/PS3/PS4 - SHARED SITE PYLON SIGN - 12m

1 : 25

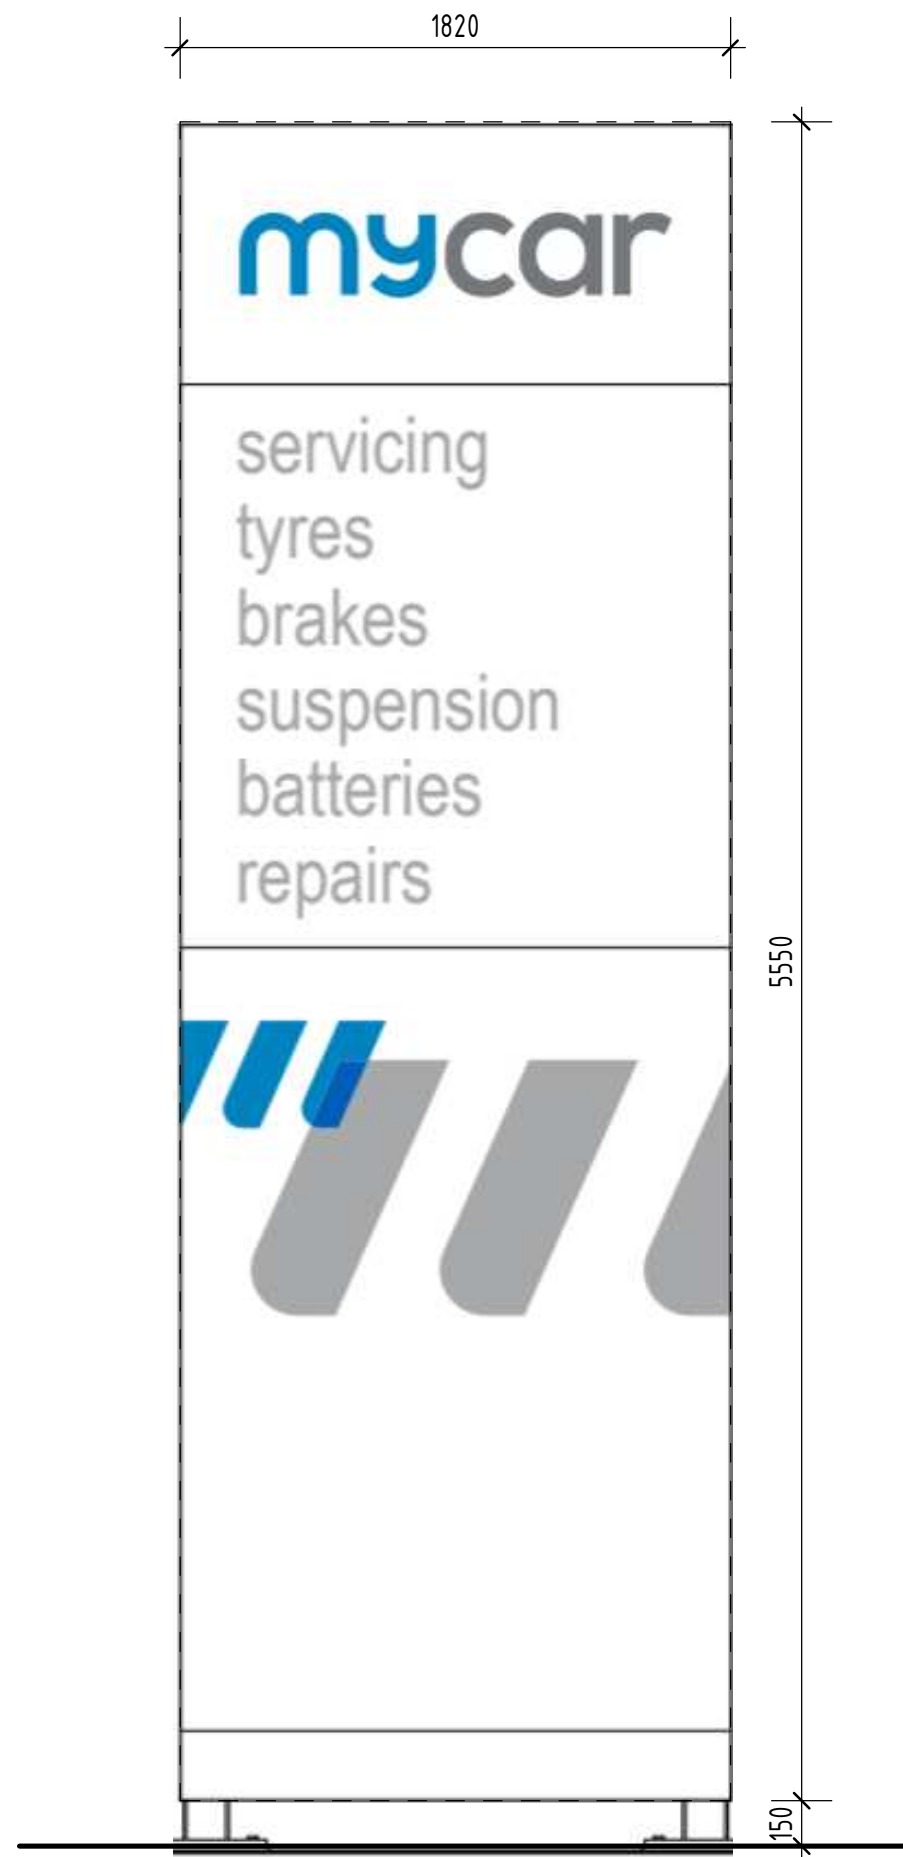

3 PS5 - TENANCY PYLON SIGNAGE DETAIL

1 : 25

PLANS AND DOCUMENTS
referred to in the PDA
DEVELOPMENT APPROVAL

Approval no: DEV2025/1654
Date: 18 December 2025



Sparkletown Flagstone
Development Application

04.06.25


Twohill & James.

Level 2, 171 Robertson, St Fortitude Valley QLD 4006
07 3257 0700
mail@twohillandjames.com
www.twohillandjames.com

Twohill and James Pty Ltd
ABN 94 148 999 848

PLANS AND DOCUMENTS
referred to in the PDA
DEVELOPMENT APPROVAL

Approval no: DEV2025/1654
Date: 18 December 2025

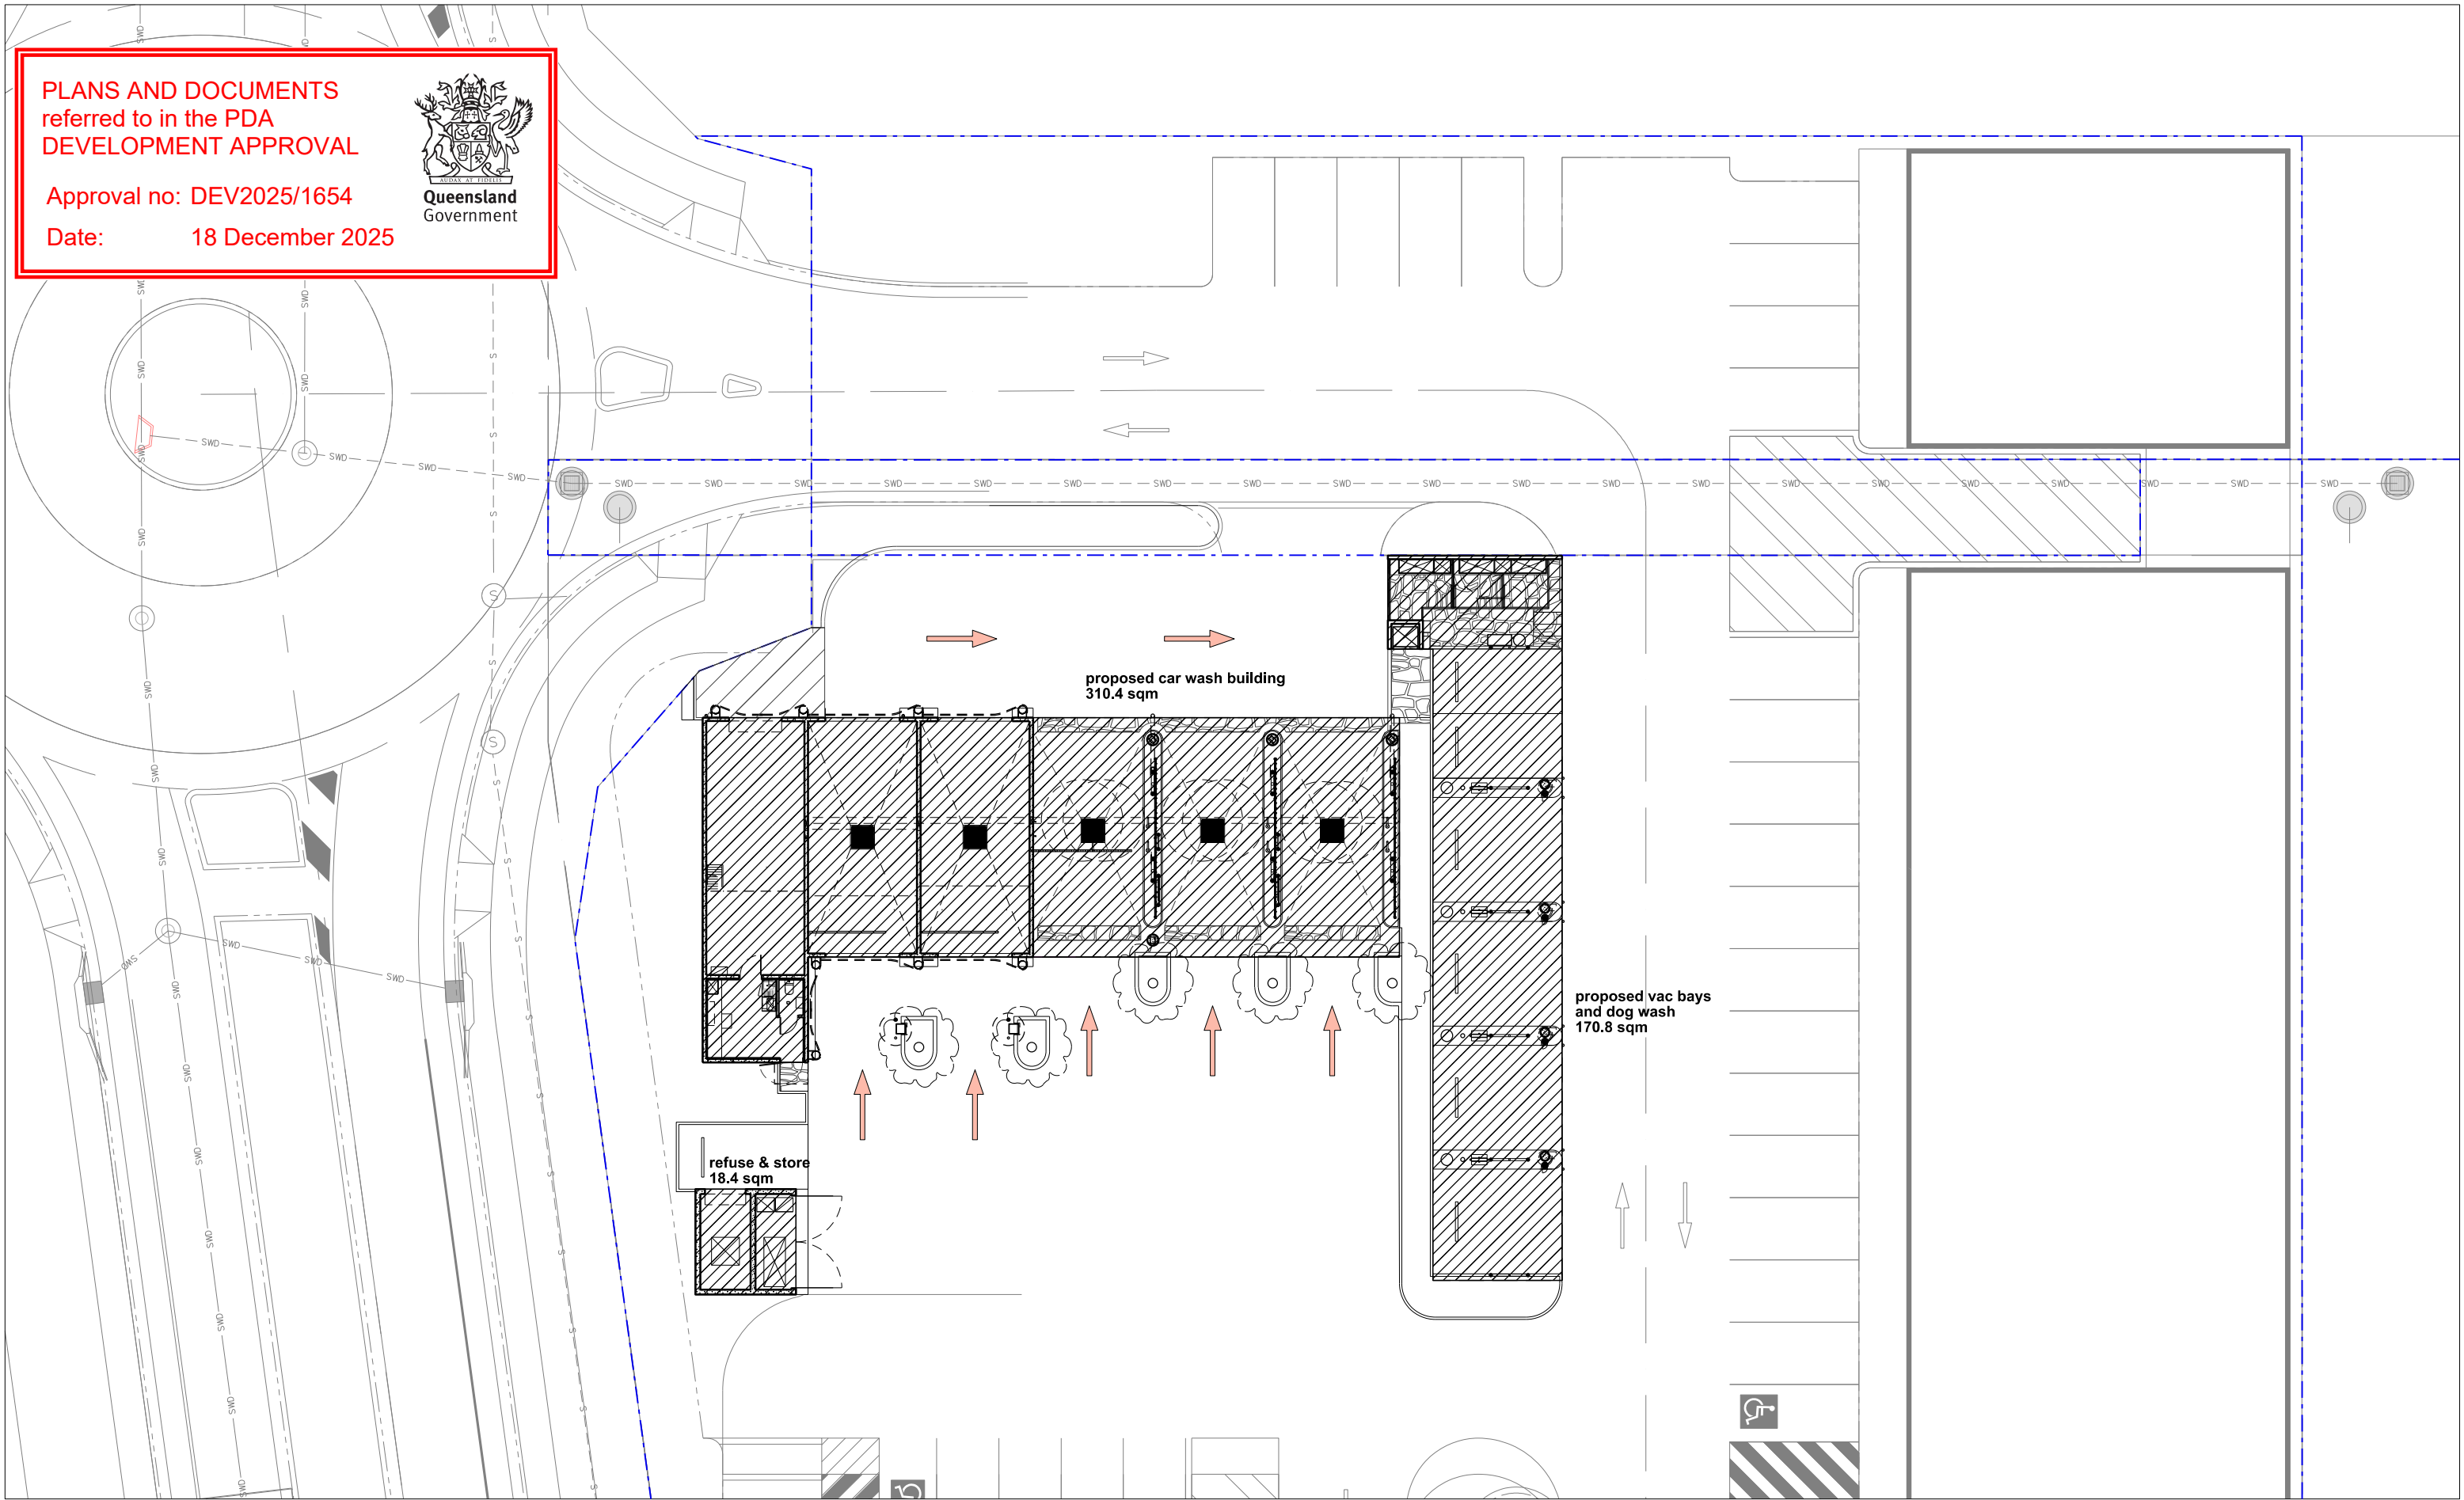

Twohill & James.

Level 2, 171 Robertson, St Fortitude Valley QLD 4006
07 3257 0700
mail@twohillandjames.com
www.twohillandjames.com


Twohill and James Pty Ltd
ABN 94 148 999 848

GENERAL NOTES
DRAWINGS SHALL NOT BE USED FOR CONSTRUCTION PURPOSES UNTIL
RELEASED BY THE ARCHITECT FOR CONSTRUCTION.
THESE DOCUMENTS DRAWINGS ARE STRICTLY COPYRIGHT AND SHALL NOT
BE COPIED IN WHOLE OR PART WITHOUT THE WRITTEN PERMISSION OF
TWOHILL AND JAMES PTY LTD.
TWOHILL AND JAMES PTY LTD. ACCEPT NO RESPONSIBILITY FOR THE
COMPLETENESS, ACCURACY OR USABILITY OF DATA TRANSFERRED
ELECTRONICALLY. RECIPIENTS SHOULD, WHEN NECESSARY, REQUEST A
HARD COPY FOR VERIFICATION.

Rev	Description	By	Date	Rev	Description	By	Date	Rev	Description	By	Date

Key Plan

North Point

 

Document Control Status

CONCEPT DESIGN

Project

Sparkletown Flagstone

Drawing Title

Site Plan


Drawn:	DT	Date:	04.06.25	Proj. Architect:	DT	Date:	04.06.25
Cad File:		Scale:	1:250 @ A3	Project Number:			
Drawing Number:				Revision:			

A-100

-

Approval no: DEV2025/1654

Date: 18 December 2025

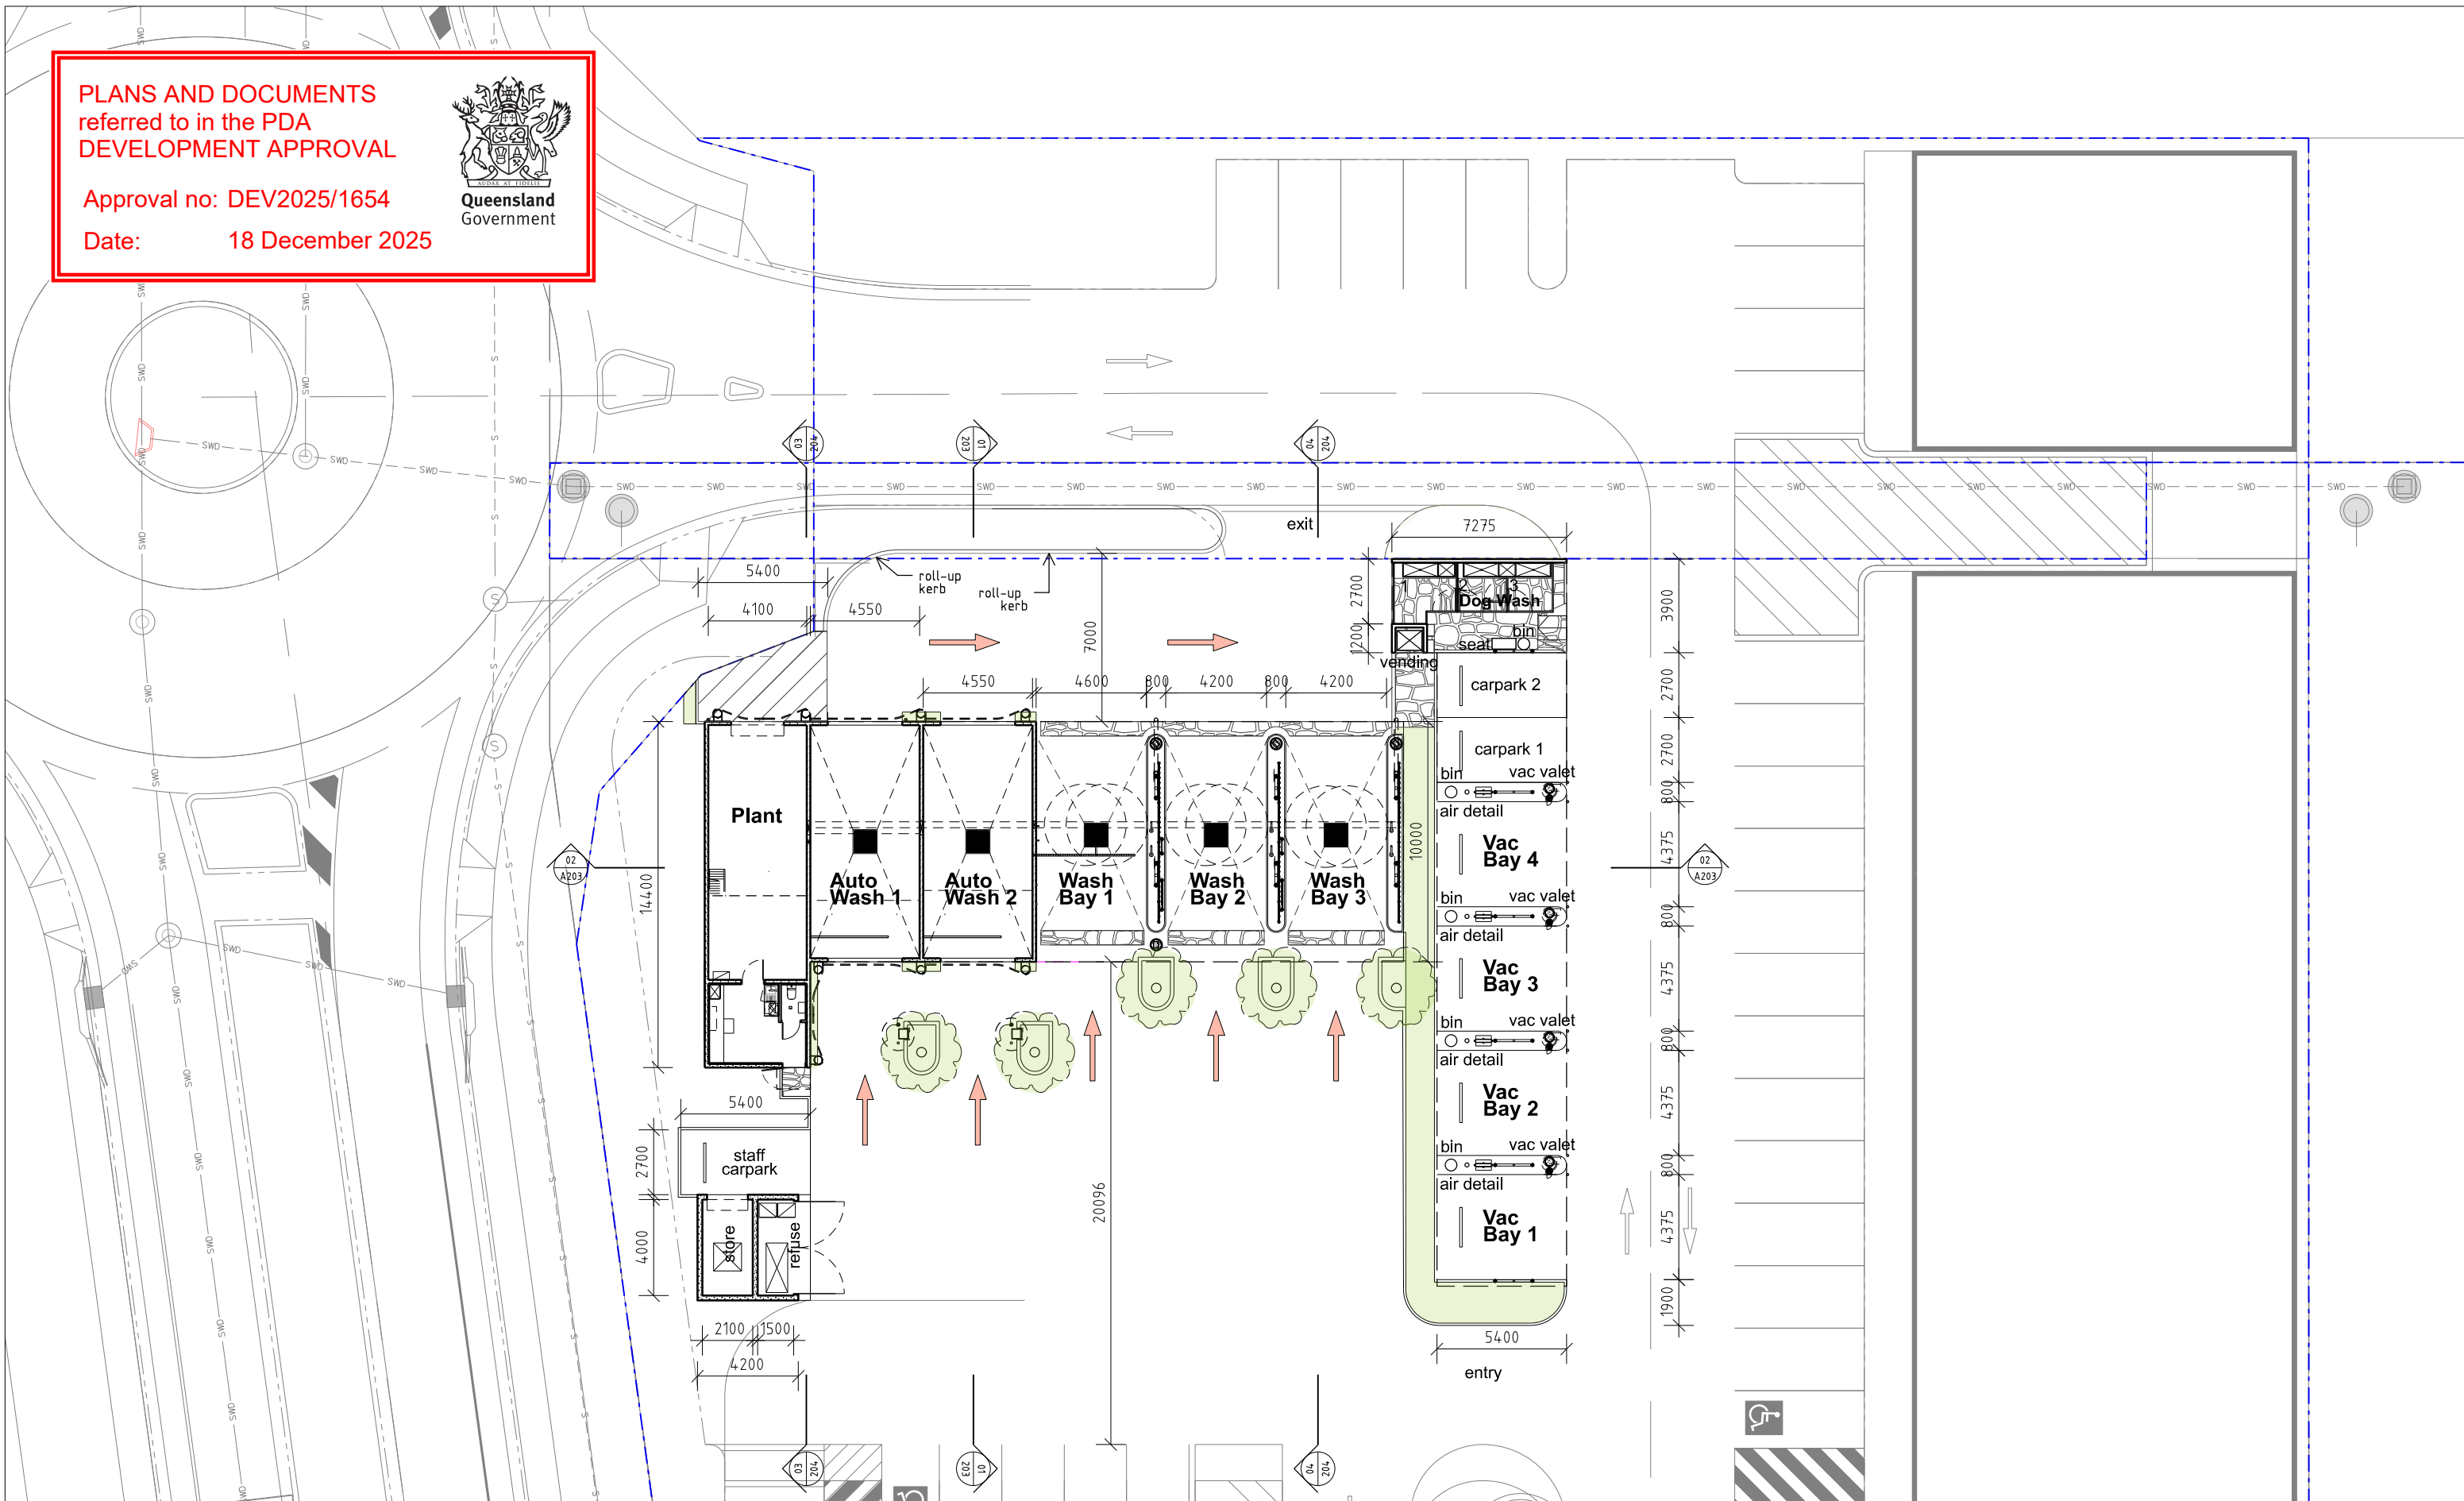

Level 2, 171 Robertson, St Fortitude Valley QLD 4006
07 3257 0700
mail@twohillandjames.com
www.twohillandjames.com

Twohill and James Pty Ltd
ABN 94 148 999 848


GENERAL NOTES
DRAWINGS SHALL NOT BE USED FOR CONSTRUCTION PURPOSES UNTIL ISSUED BY THE ARCHITECT FOR CONSTRUCTION.

THESE DOCUMENTS DRAWINGS ARE STRICTLY COPYRIGHT AND SHALL NOT BE COPIED IN WHOLE OR PART WITHOUT THE WRITTEN PERMISSION OF TWOHILL AND JAMES PTY LTD.

TWOHILL AND JAMES PTY LTD. ACCEPT NO RESPONSIBILITY FOR THE COMPLETENESS, ACCURACY OR USABILITY OF DATA TRANSFERRED ELECTRONICALLY. REPRODUCTION SHOULD, WHEN NECESSARY, REQUEST A HARD COPY FOR VERIFICATION.

[illegible]

North Point

 

CONCEPT DESIGN

Sparkletown Flagstone

Sparkletown Holdings

Ground Plan

Drawn:	DT	Date:	04.06.25	Proj. Architect:	DT	Date:	04.06.25
Cad File:		Scale:		Project Number:		25354	
		1:250 @ A3					
Drawing Number:						Revision:	
A-101						-	


PLANS AND DOCUMENTS
referred to in the PDA
DEVELOPMENT APPROVAL

Approval no: DEV2025/1654

Date: 18 December 2025



Queensland
Government

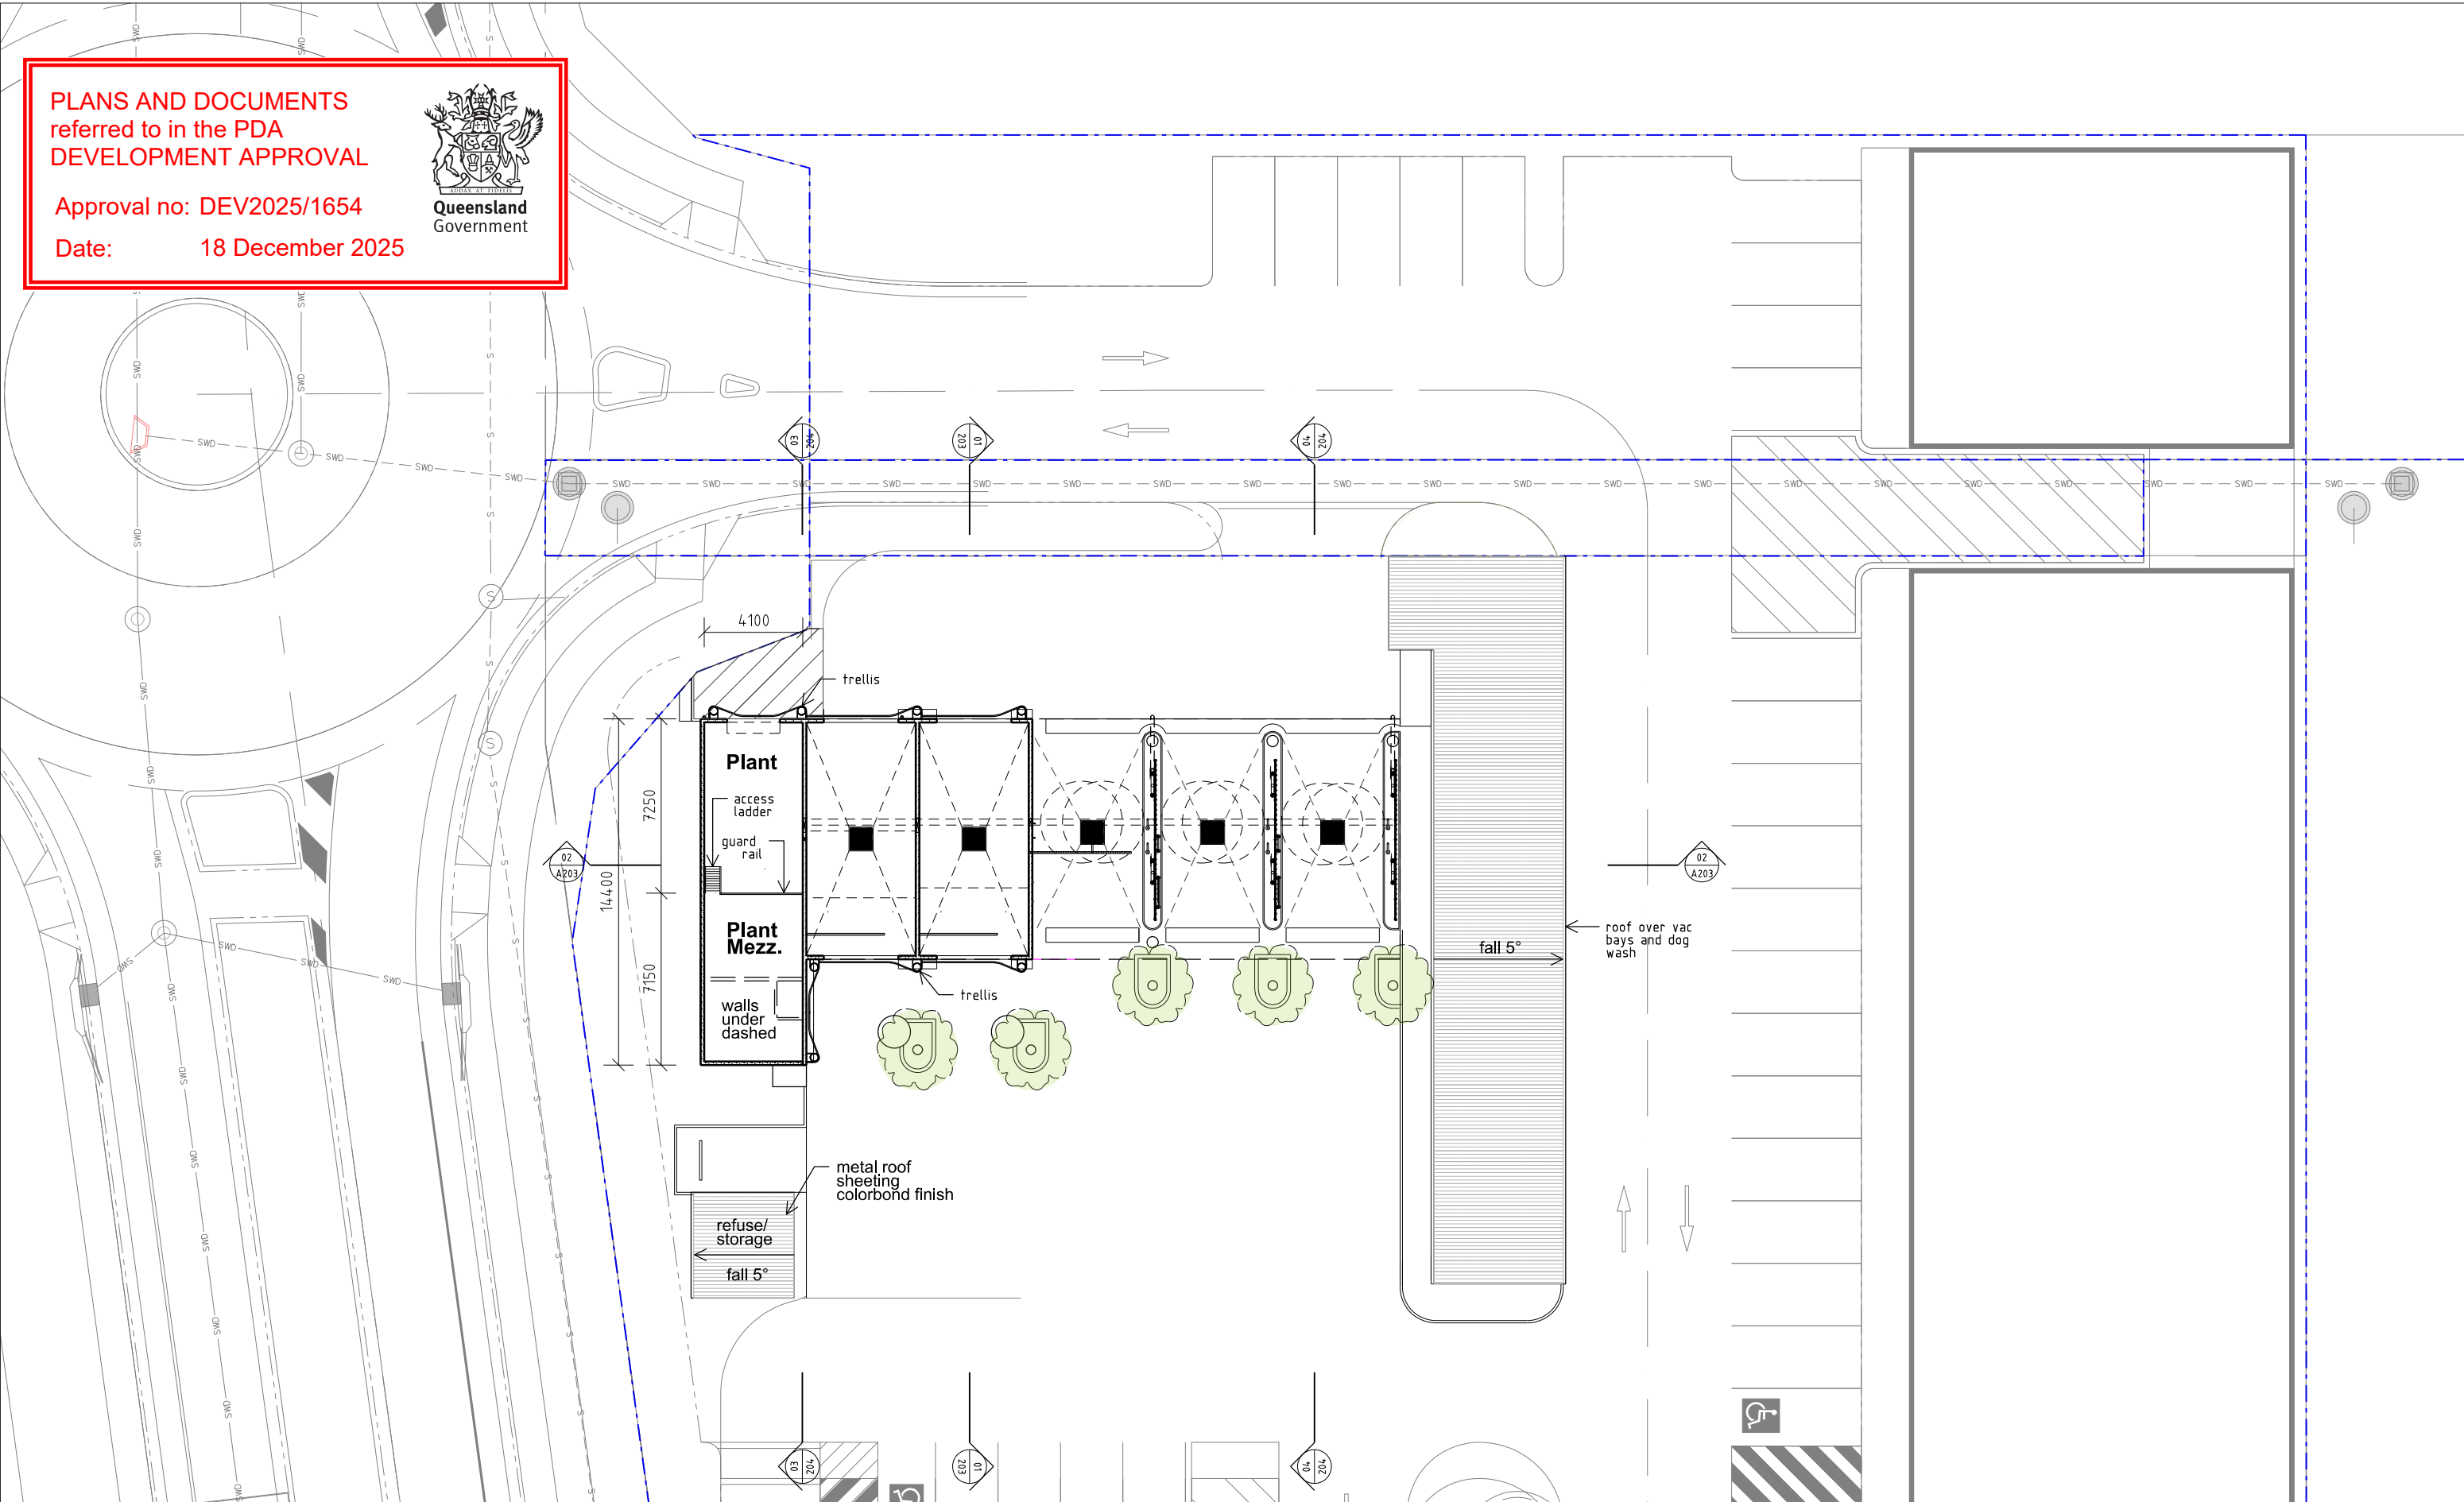

Twohill & James. Level 2, 171 Robertson, St Fortitude Valley QLD 4006 07 3257 0700 mail@twohillandjames.com www.twohillandjames.com Twohill and James Pty Ltd ABN 94 148 999 848 GENERAL NOTES DRAWINGS SHALL NOT BE USED FOR CONSTRUCTION PURPOSES UNTIL ISSUED BY THE ARCHITECT FOR CONSTRUCTION. THESE DOCUMENTS/DRAWINGS ARE STRICTLY COPYRIGHT AND SHALL NOT BE COPIED IN WHOLE OR PART WITHOUT THE WRITTEN PERMISSION OF TWOHILL AND JAMES PTY LTD. TWOHILL AND JAMES PTY LTD. ACCEPTS NO RESPONSIBILITY FOR THE COMPLETENESS, ACCURACY OR USABILITY OF DATA TRANSFERRED ELECTRONICALLY. REQUESTS SHOULD, WHEN NECESSARY, REQUEST A HARD COPY FOR VERIFICATION.	Rev	Description	By	Date	Rev	Description	By	Date	Rev	Description	By	Date	Key Plan	North Point N	Document Control Status	CONCEPT DESIGN	Project	Sparkletown Flagstone	Drawing Title															
	Mezzanine Plan																																	
	Drawn:		DT		Date:		04.06.25		Proj. Architect:		DT								Date:		04.06.25													
	Cad File:				Scale:				1:250 @ A3										Project Number:				25354											
	Drawing Number:																		A-102				Revision:				-							
	Client																		Sparkletown Holdings															

PLANS AND DOCUMENTS
referred to in the PDA
DEVELOPMENT APPROVAL

Approval no: DEV2025/1654

Date: 18 December 2025






PLANS AND DOCUMENTS
referred to in the PDA
DEVELOPMENT APPROVAL

Approval no: DEV2025/1654

Date: 18 December 2025



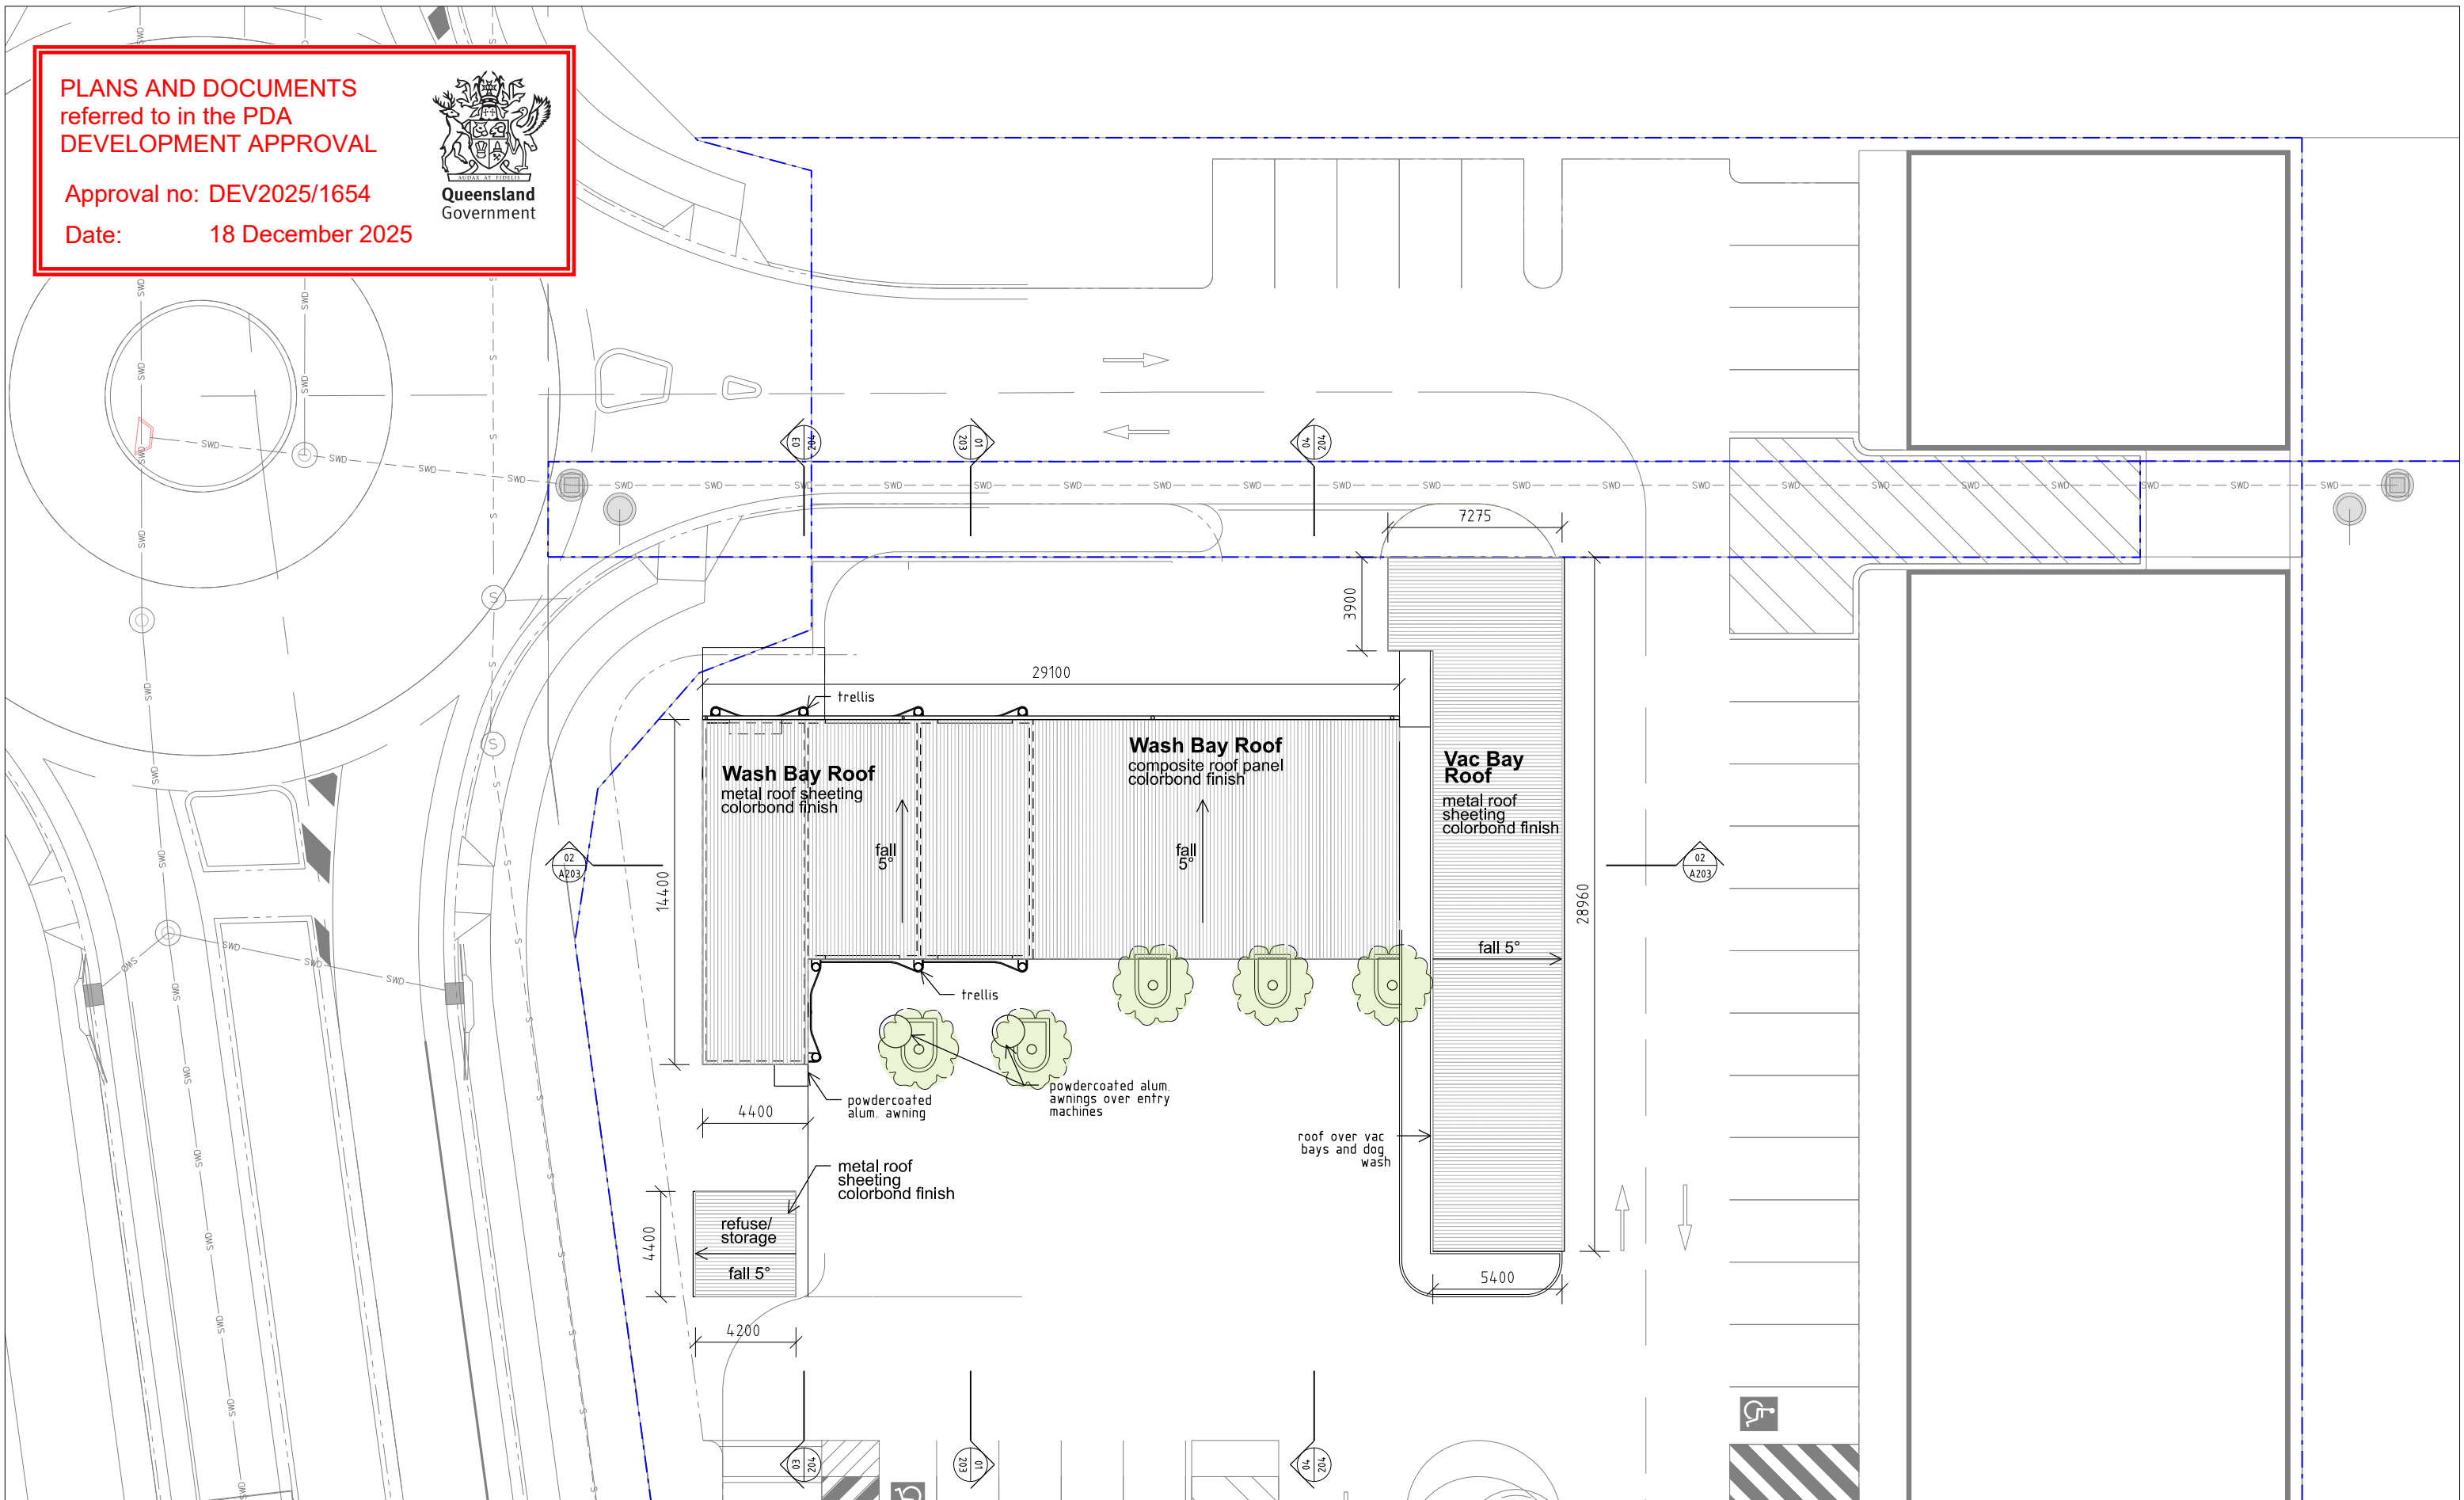


Twohill & James. Level 2, 171 Robertson, St Fortitude Valley QLD 4005 07 3257 0100 mail@twohillandjames.com www.twohillandjames.com Twohill and James Pty Ltd ABN 94 148 999 848	Rev	Description	By	Date	Rev	Description	By	Date	Rev	Description	By	Date	Key Plan	North Point 	Document Control Status	CONCEPT DESIGN	Project	Sparkletown Flagstone	Drawing Title			
	Roof Plan																					
	Drawn: DT		Date: 04.06.25		Proj. Architect: DT		Date: 04.06.25															
	Cad File:		Scale: 1:250 @ A3		Project Number: 25354																	
	Drawing Number:				Revision: -																	
GENERAL NOTES DRAWINGS SHALL NOT BE USED FOR CONSTRUCTION PURPOSES UNTIL ISSUED BY THE ARCHITECT FOR CONSTRUCTION. THESE DOCUMENTS DRAWINGS ARE STRICTLY COPYRIGHT AND SHALL NOT BE COPIED IN WHOLE OR PART WITHOUT THE WRITTEN PERMISSION OF TWOHILL AND JAMES PTY LTD. TWOHILL AND JAMES PTY LTD. ACCEPT NO RESPONSIBILITY FOR THE COMPLETENESS, ACCURACY OR USABILITY OF DATA TRANSFERRED ELECTRONICALLY. RECEIVERS SHOULD, WHEN NECESSARY, REQUEST A HARD COPY FOR VERIFICATION.															Client	Sparkletown Holdings	A-103					

Twohill & James. Level 2, 171 Robertson, St Fortitude Valley QLD 4005 07 3257 0100 mail@twohillandjames.com www.twohillandjames.com Twohill and James Pty Ltd ABN 94 148 999 848	Rev	Description	By	Date	Rev	Description	By	Date	Rev	Description	By	Date	Key Plan	North Point N	Document Control Status	CONCEPT DESIGN	Project	Sparkletown Flagstone	Drawing Title			
	Roof Plan																					
	Drawn: DT		Date: 04.06.25		Proj. Architect: DT		Date: 04.06.25															
	Cad File:		Scale: 1:250 @ A3		Project Number: 25354																	
	Drawing Number:				Revsion:																	
GENERAL NOTES DRAWINGS SHALL NOT BE USED FOR CONSTRUCTION PURPOSES UNTIL ISSUED BY THE ARCHITECT FOR CONSTRUCTION. THESE DOCUMENTS DRAWINGS ARE STRICTLY COPYRIGHT AND SHALL NOT BE COPIED IN WHOLE OR PART WITHOUT THE WRITTEN PERMISSION OF TWOHILL AND JAMES PTY LTD. TWOHILL AND JAMES PTY LTD. ACCEPT NO RESPONSIBILITY FOR THE COMPLETENESS, ACCURACY OR USABILITY OF DATA TRANSFERRED ELECTRONICALLY. RECEIVERS SHOULD, WHEN NECESSARY, REQUEST A HARD COPY FOR VERIFICATION.															Client	Sparkletown Holdings	A-103		-			


PLANS AND DOCUMENTS
referred to in the PDA
DEVELOPMENT APPROVAL

Approval no: DEV2025/1654

Date: 18 December 2025

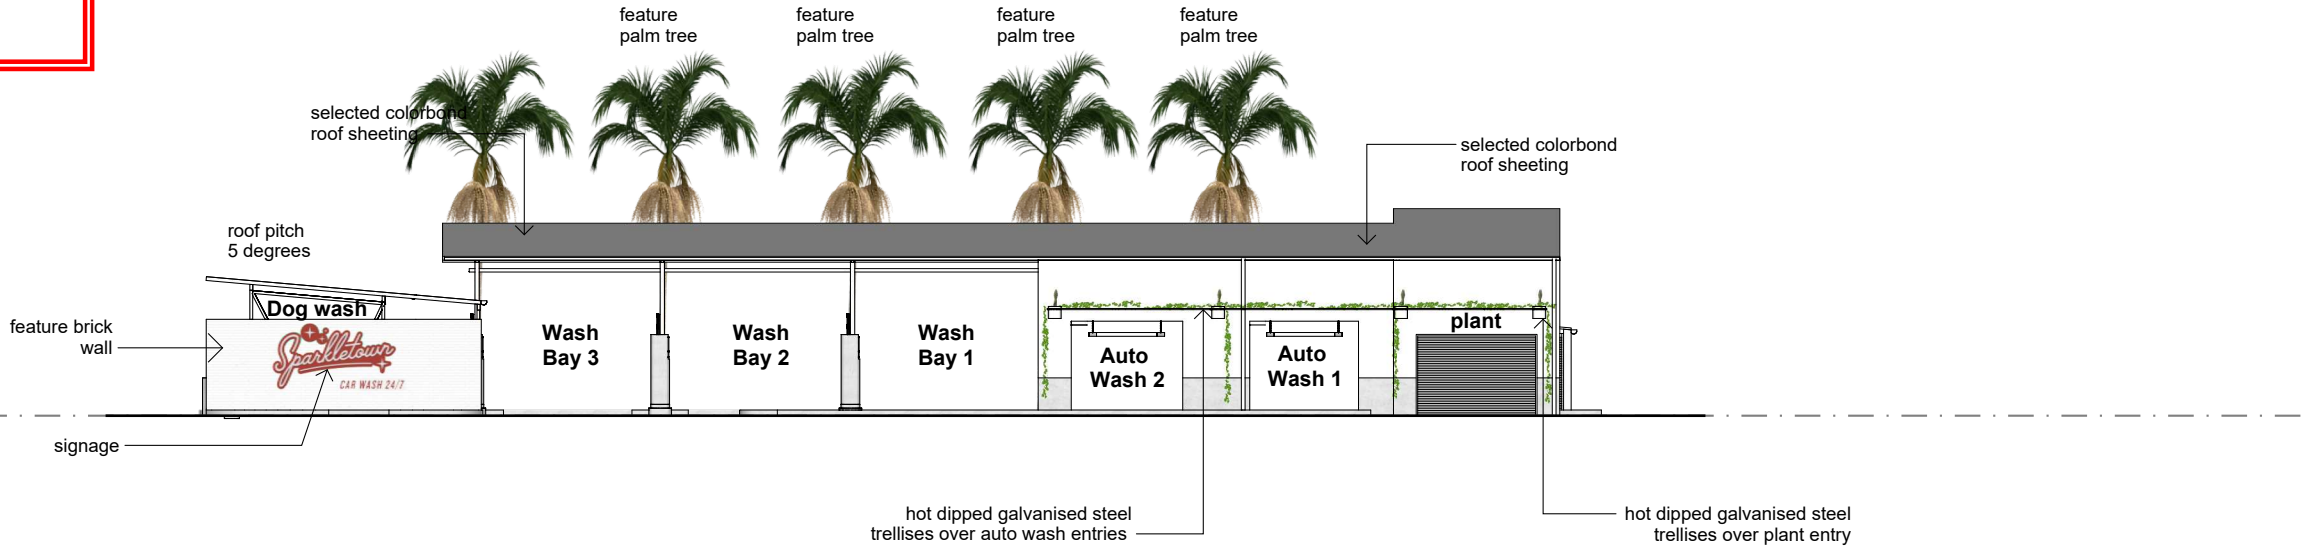

01 Elevation 01
Scale 1:200

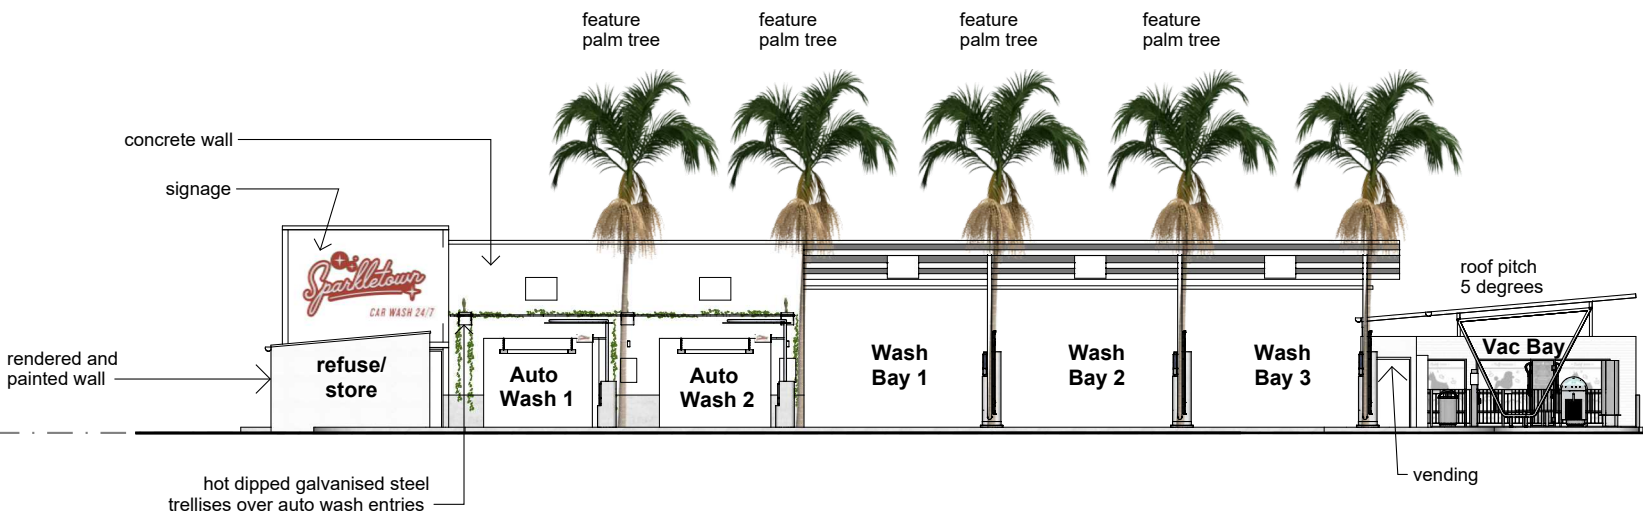

02 Elevation 02
Scale 1:200

Twohill & James.

Level 2, 171 Robertson St, Fortitude Valley QLD 4006
07 3257 0700
mail@twohillandjames.com
www.twohillandjames.com
Twohill and James Pty Ltd
ABN 94 148 999 848

GENERAL NOTES
DRAWINGS SHALL NOT BE USED FOR CONSTRUCTION PURPOSES
UNTIL ISSUED BY THE ARCHITECT FOR CONSTRUCTION.

THESE DOCUMENTS DRAWINGS ARE STRICTLY COPYRIGHT AND SHALL
NOTBE COPIED IN WHOLE NOR PART WITHOUT THE WRITTEN
PERMISSION OF TWOHILL AND JAMES PTY LTD.

TWOHILL AND JAMES PTY LTD. ACCEPT NO RESPONSIBILITY FOR THE
COMPLETENESS, ACCURACY OR USABILITY OF DATA TRANSFERRED
ELECTRONICALLY. RECIPIENTS SHOULD, WHEN NECESSARY, REQUEST
A HARD COPY FOR VERIFICATION.

Rev	Description	By	Date	Rev	Description	By	Date	Rev	Description	By	Date

North Point

Document Control Status

Development
Application


Project
Sparkletown Flagstone

Client
Sparkletown Holdings


Drawing Title			
Elevations Sheet 1			
Drawn: MP	Date: 03.06.25	Proj. Architect DT	Date: 03.06.25
Cad File:		Scale: 1:200	Project Number: 25354
Drawing Number: A-201			Revision: -

PLANS AND DOCUMENTS
referred to in the PDA
DEVELOPMENT APPROVAL

Approval no: DEV2025/1654
Date: 18 December 2025

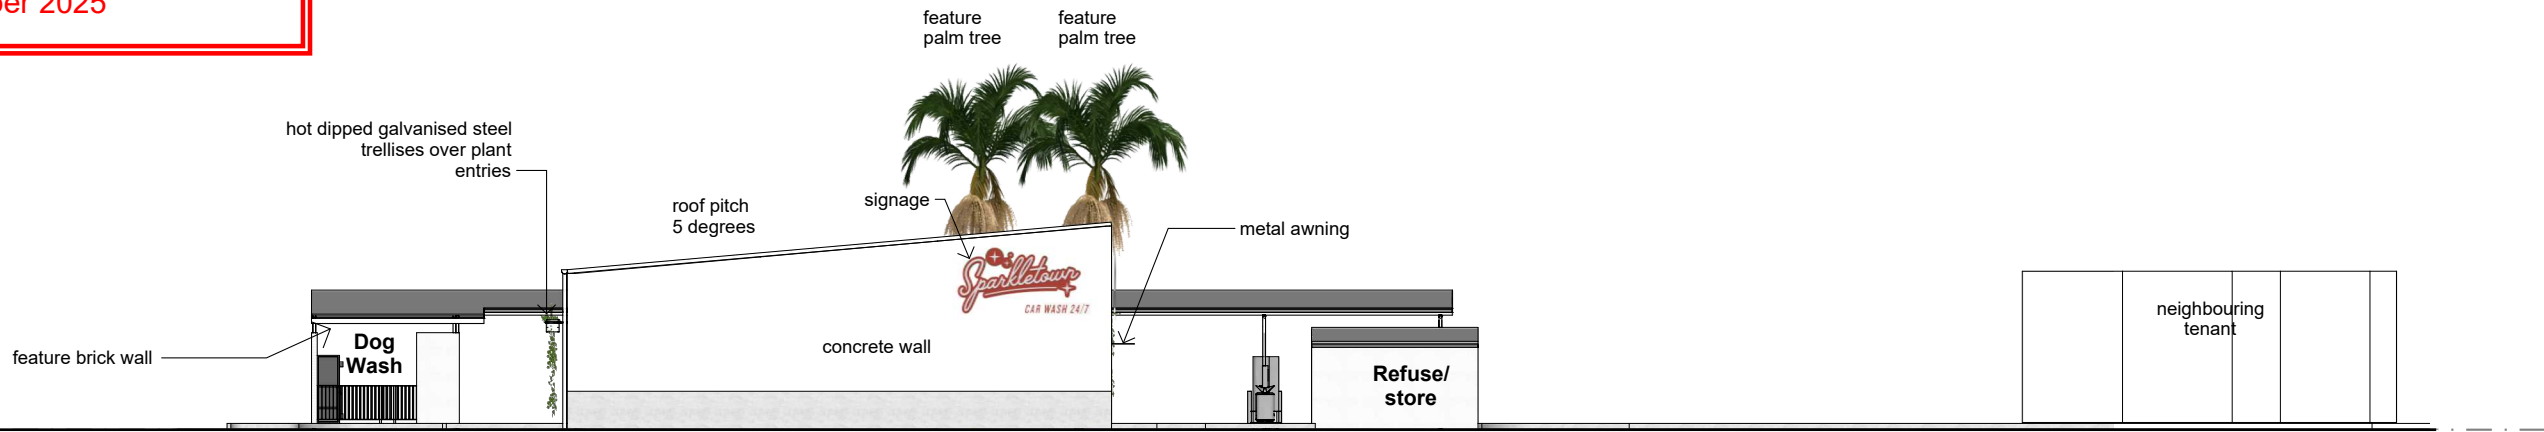

03 Elevation 03
Scale 1:200

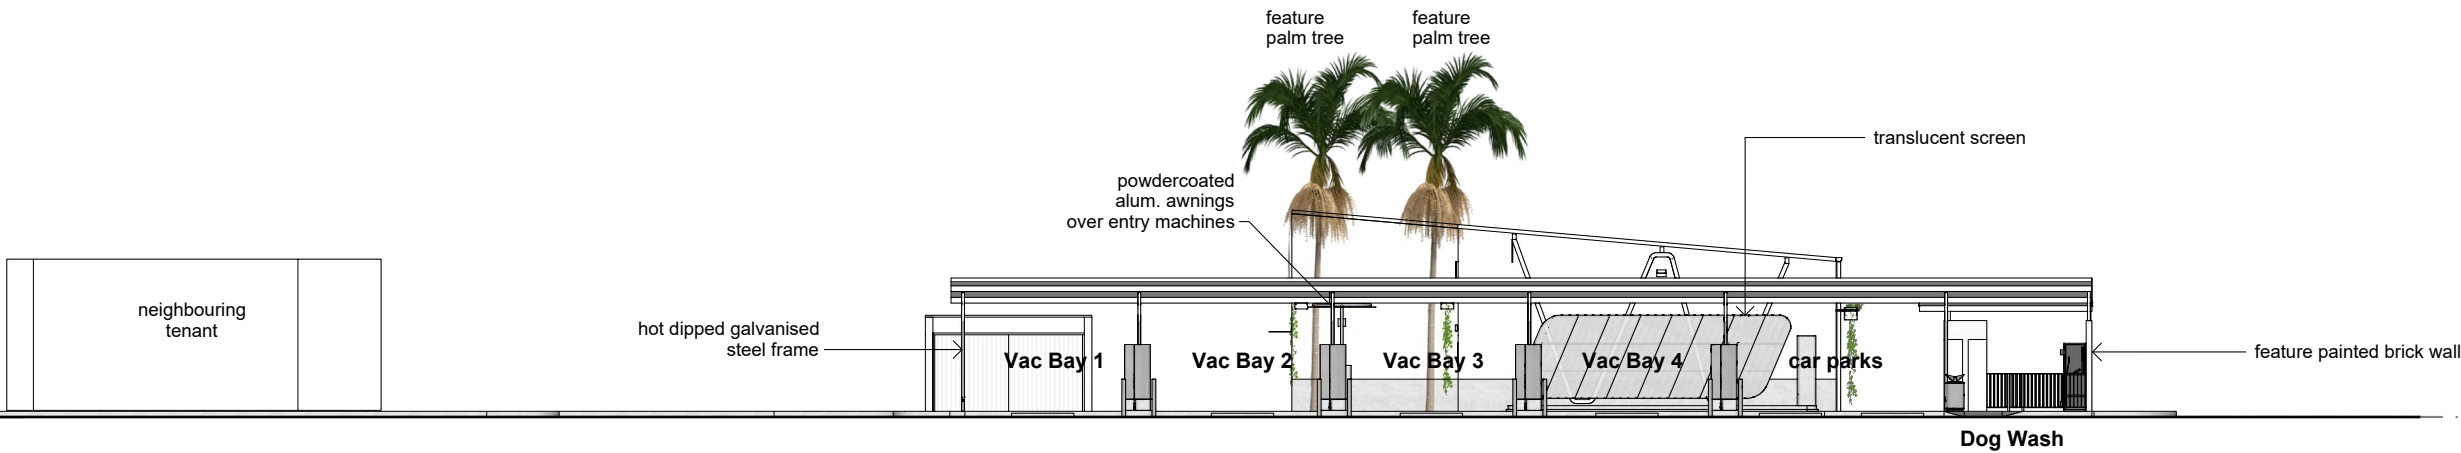


04 Elevation 04
Scale 1:200


Twohill & James. Level 2, 171 Robertson St, Fortitude Valley QLD 4006 07 3257 0700 mail@twohillandjames.com www.twohillandjames.com Twohill and James Pty Ltd ABN 94 148 999 848	GENERAL NOTES DRAWINGS SHALL NOT BE USED FOR CONSTRUCTION PURPOSES UNTIL ISSUED BY THE ARCHITECT FOR CONSTRUCTION. THESE DOCUMENTS DRAWINGS ARE STRICTLY COPYRIGHT AND SHALL NOTBE COPIED IN WHOLE NOR PART WITHOUT THE WRITTEN PERMISSION OF TWOHILL AND JAMES PTY LTD. TWOHILL AND JAMES PTY LTD. ACCEPT NO RESPONSIBILITY FOR THE COMPLETENESS, ACCURACY OR USABILITY OF DATA TRANSFERRED ELECTRONICALLY. RECIPIENTS SHOULD, WHEN NECESSARY, REQUEST A HARD COPY FOR VERIFICATION.	Rev	Description	By	Date	Rev	Description	By	Date	Rev	Description	By	Date	North Point	Document Control Status Development Application	Project Sparkletown Flagstone Client Sparkletown Holdings	Drawing Title Elevations Sheet 2			
																	Drawn: MP	Date: 03.06.25	Proj. Architect DT	Date: 03.06.25
																	Cad File:		Scale: 1:200	Project Number: 25354
																	Drawing Number: A-202		Revision: -	

PLANS AND DOCUMENTS
referred to in the PDA
DEVELOPMENT APPROVAL

Approval no: DEV2025/1654
Date: 18 December 2025

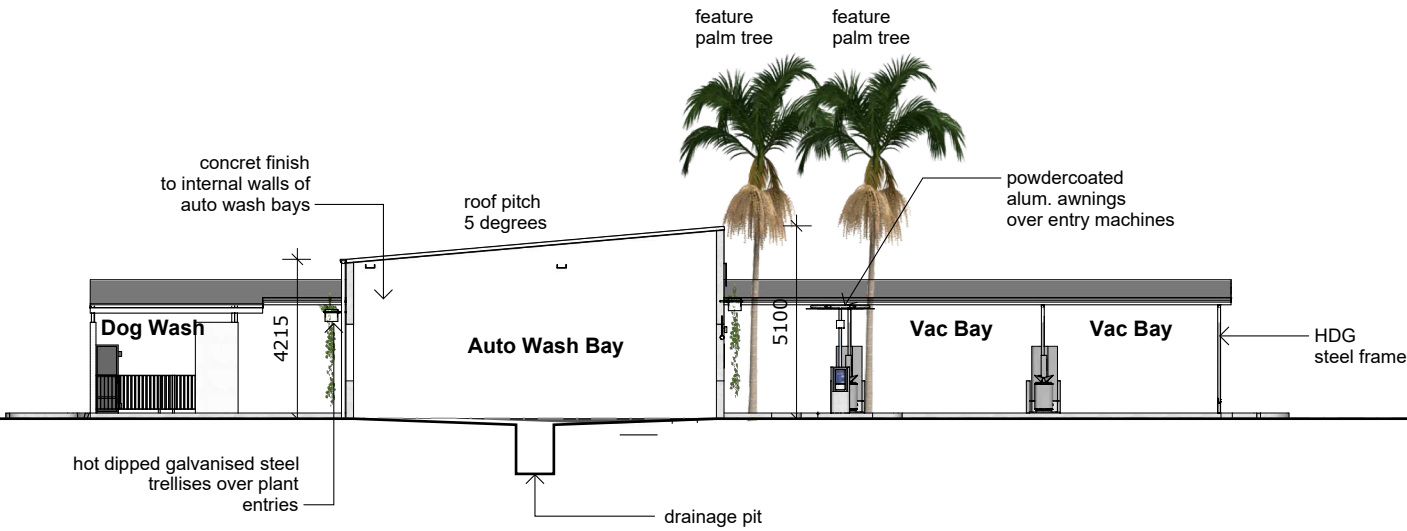

01 Section 01
Scale 1:200

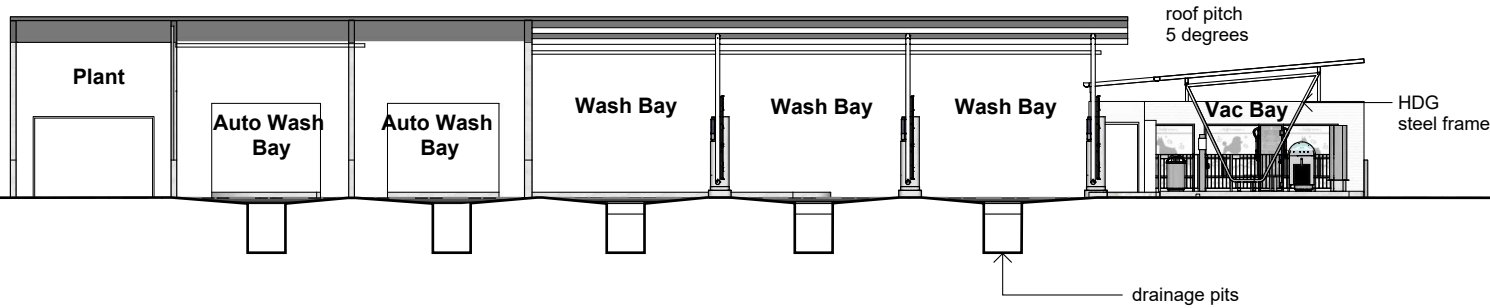

02 Section 02
Scale 1:200

Twohill & James.

Level 2, 171 Robertson St, Fortitude Valley QLD 4006
07 3257 0700
mail@twohillandjames.com
www.twohillandjames.com
Twohill and James Pty Ltd
ABN 94 148 999 848

GENERAL NOTES
DRAWINGS SHALL NOT BE USED FOR CONSTRUCTION PURPOSES
UNTIL ISSUED BY THE ARCHITECT FOR CONSTRUCTION.

THESE DOCUMENTS DRAWINGS ARE STRICTLY COPYRIGHT AND SHALL
NOTBE COPIED IN WHOLE NOR PART WITHOUT THE WRITTEN
PERMISSION OF TWOHILL AND JAMES PTY LTD.

TWOHILL AND JAMES PTY LTD. ACCEPT NO RESPONSIBILITY FOR THE
COMPLETENESS, ACCURACY OR USABILITY OF DATA TRANSFERRED
ELECTRONICALLY. RECIPIENTS SHOULD, WHEN NECESSARY, REQUEST
A HARD COPY FOR VERIFICATION.

Rev	Description	By	Date	Rev	Description	By	Date	Rev	Description	By	Date

North Point

Document Control Status
**Development
Application**


Project
Sparkletown Flagstone

Client
Sparkletown Holdings


Drawing Title			
Sections Sheet 1			
Drawn: MP	Date: 03.06.25	Proj. Architect DT	Date: 03.06.25
Cad File:		Scale: 1:200	Project Number: 25354
Drawing Number: A-203			Revision: -

PLANS AND DOCUMENTS
referred to in the PDA
DEVELOPMENT APPROVAL

Approval no: DEV2025/1654
Date: 18 December 2025

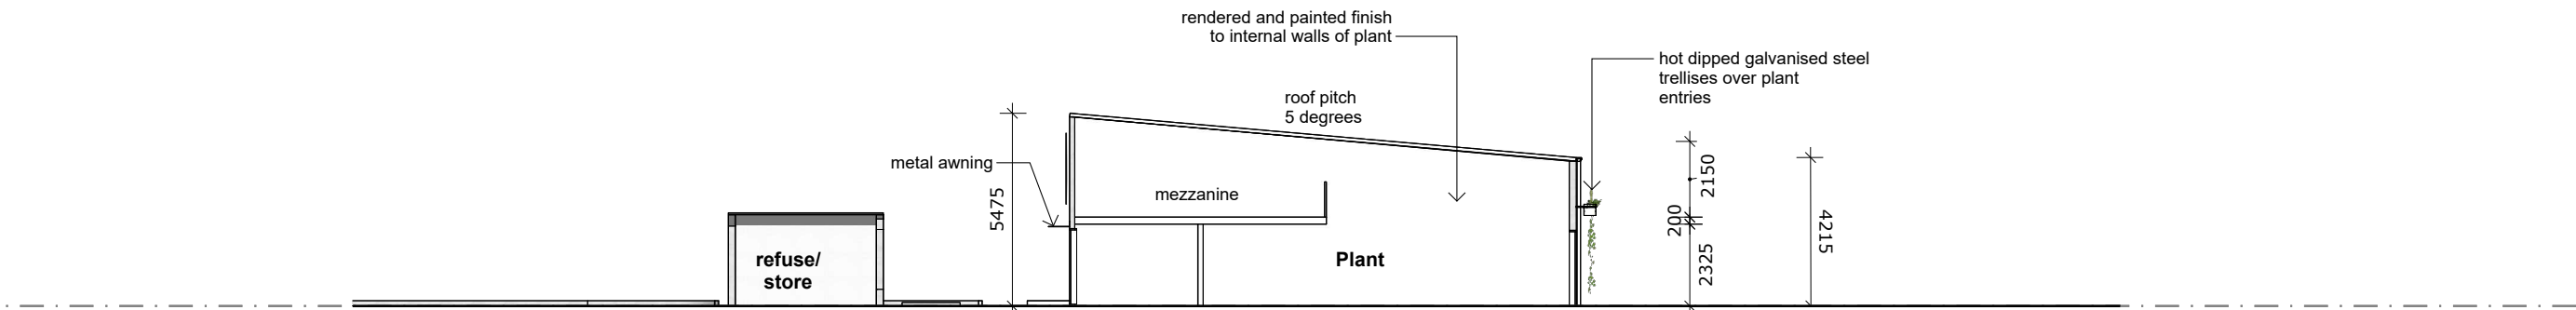

03 Section 03
Scale 1:200

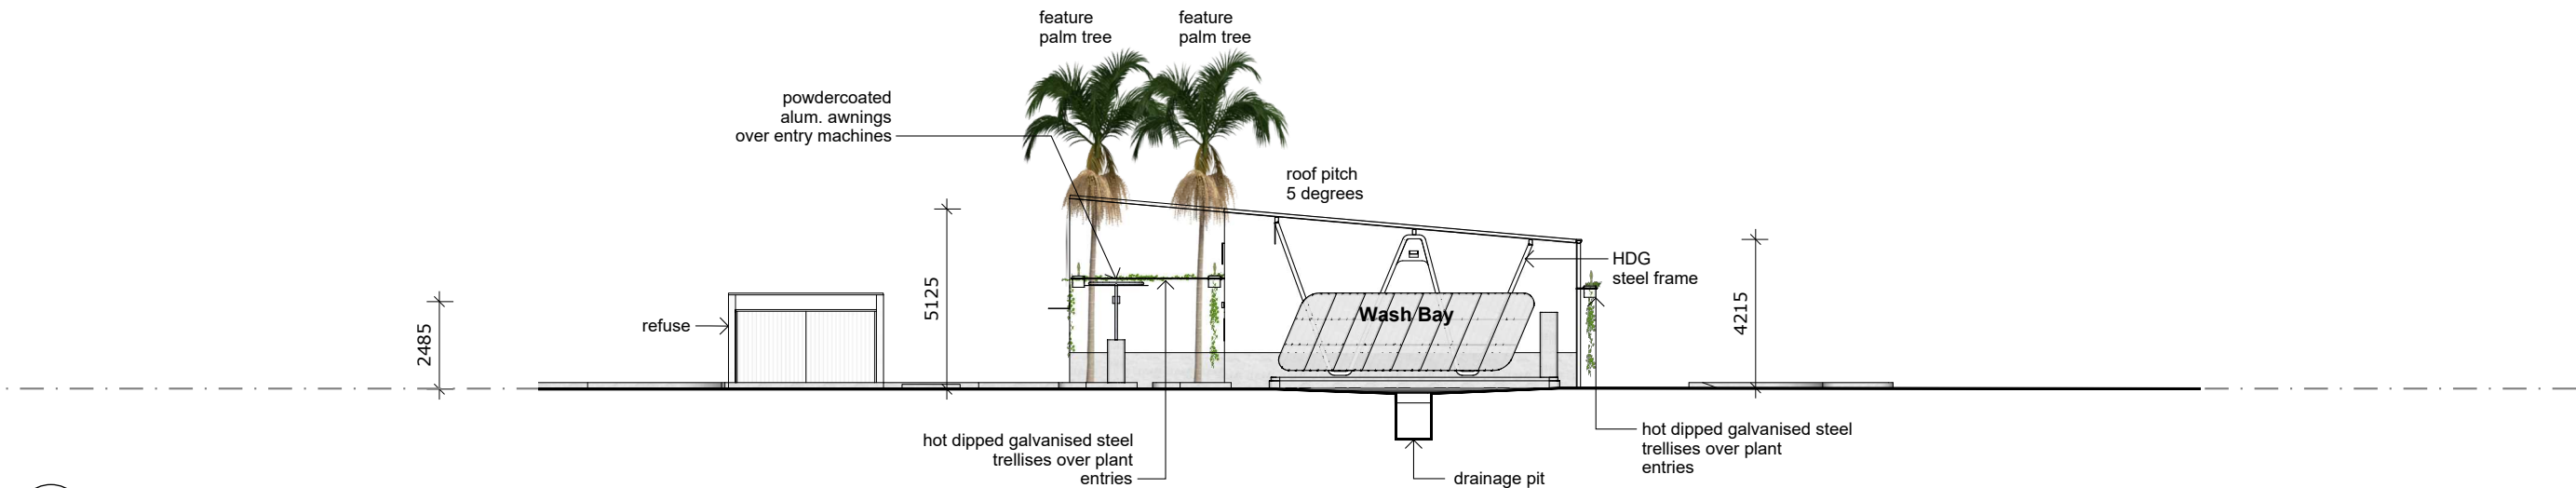

04 Section 04
Scale 1:200

Twohill & James. Level 2, 171 Robertson St, Fortitude Valley QLD 4006 07 3257 0700 mail@twohillandjames.com www.twohillandjames.com Twohill and James Pty Ltd ABN 94 148 999 848	GENERAL NOTES DRAWINGS SHALL NOT BE USED FOR CONSTRUCTION PURPOSES UNTIL ISSUED BY THE ARCHITECT FOR CONSTRUCTION.	Rev	Description	By	Date	Rev	Description	By	Date	Rev	Description	By	Date	North Point	Document Control Status Development Application	Project Sparkletown Flagstone	Drawing Title Sections Sheet 2			
	THESE DOCUMENTS DRAWINGS ARE STRICTLY COPYRIGHT AND SHALL NOTBE COPIED IN WHOLE NOR PART WITHOUT THE WRITTEN PERMISSION OF TWOHILL AND JAMES PTY LTD.																Drawn: MP	Date: 03.06.25	Proj. Architect DT	Date: 03.06.25
	TWOHILL AND JAMES PTY LTD. ACCEPT NO RESPONSIBILITY FOR THE COMPLETENESS, ACCURACY OR USABILITY OF DATA TRANSFERRED ELECTRONICALLY. RECIPIENTS SHOULD, WHEN NECESSARY, REQUEST A HARD COPY FOR VERIFICATION.																Cad File:	Scale: 1:200	Project Number: 25354	
																	Drawing Number: A-204	Revision: -		

PLANS AND DOCUMENTS
referred to in the PDA
DEVELOPMENT APPROVAL

Approval no: DEV2025/1654
Date: 18 December 2025



SOUTH-EAST SITE VIEW



NORTH-EAST SITE VIEW



NORTH-WEST SITE VIEW



SOUTH-WEST SITE VIEW

Twohill & James.

Level 2, 171 Robertson, St Fortitude Valley QLD 4006
07 3257 0700
mail@twohillandjames.com
www.twohillandjames.com
Twohill and James Pty Ltd
ABN 94 148 999 848

GENERAL NOTES
DRAWINGS SHALL NOT BE USED FOR CONSTRUCTION PURPOSES UNTIL
SIGNED BY THE ARCHITECT FOR CONSTRUCTION.
THESE DOCUMENTS DRAWINGS ARE STRICTLY COPYRIGHT AND SHALL NOT
BE COPIED IN WHOLE OR PART WITHOUT THE WRITTEN PERMISSION OF
TWOHILL AND JAMES PTY LTD.
TWOHILL AND JAMES PTY LTD. ACCEPT NO RESPONSIBILITY FOR THE
COMPLETENESS, ACCURACY OR USABILITY OF DATA TRANSMITTED
ELECTRONICALLY. REQUESTS SHOULD, WHEN NECESSARY, REQUEST A
HARD COPY FOR VERIFICATION.

Rev	Description	By	Date	Rev	Description	By	Date	Rev	Description	By	Date

Key Plan	North Point	Document Control Status	Project	Drawing Title			
		CONCEPT DESIGN	Sparkletown Flagstone	3D Views			
				Drawn:	Date:	Proj. Architect:	Date:
				DT	04.06.25	DT	04.06.25
				Cad File:	Scale:	Project Number:	
				1:250 @ A3	25354		
		Client		Drawing Number:	A-401		Revision:
		Sparkletown Holdings					-

Approval no: DEV2025/1654
Date: 18 December 2025



VIEW 4

Twohill & James. Level 2, 171 Robertson, St Fortitude Valley QLD 4006 07 3257 0700 mail@twohillandjames.com www.twohillandjames.com Twohill and James Pty Ltd ABN 94 148 999 848	Rev	Description	By	Date	Rev	Description	By	Date	Rev	Description	By	Date
GENERAL NOTES DRAWINGS SHALL NOT BE USED FOR CONSTRUCTION PURPOSES UNTIL ISSUED BY THE ARCHITECT FOR CONSTRUCTION. THESE DOCUMENT'S DRAWINGS ARE STRICTLY COPYRIGHT AND SHALL NOT BE COPIED IN WHOLE OR PART WITHOUT THE WRITTEN PERMISSION OF TWOHILL AND JAMES PTY LTD. TWOHILL AND JAMES PTY LTD ACCEPT NO RESPONSIBILITY FOR THE COMPLETENESS, ACCURACY OR USABILITY OF DATA TRANSFERRED ELECTRONICALLY. REQUESTS SHOULD, WHEN NECESSARY, REQUEST A HARD COPY FOR VERIFICATION.												
Key Plan	North Point											
Document Control Status	CONCEPT DESIGN											
Project	Sparkletown Flagstone											
Drawing Title	3D Views											
Drawn: DT	Date: 04.06.25	Proj. Architect: DT	Date: 04.06.25									
Cad File:	Scale: 1:250 @ A3	Project Number: 25354										
Client	Sparkletown Holdings											
Drawing Number: A-402	Revision: -											