
 


° architectus°
Architectus Australia Pty Ltd is the owner of the copyright subsisting in these drawings, plans, designs and specifications. They must not be used, reproduced or copied, in whole or in part, nor may the information, ideas and concepts therein contained (which are confidential to Architectus Australia Pty Ltd) be disclosed to any person without the prior written consent of that company.
Registrations and Nominated Architects
ACT: Ray Brown 2528
NSW: Ray Brown 6359, Mark van den Enden 7593, Robert Ousey 10214, Lawrence Toalido 10255
NT: Architectus Australia Pty Ltd AR750
QLD: Lawrence Toalido 3117
SA: Architectus Australia 3426
TAS: Architectus Australia F109
VIC: Architectus Australia 51176
WA: Architectus Australia 3209, Ray Brown 2929

Do not scale drawings. Verify all dimensions on site. If in doubt, refer to architect.

rev.	purpose of issue	chkd.	apvd.	date
P6	ISSUE FOR COORDINATION			02.12.2022
P7	OWNERS CONSENT ISSUE			08.12.2022
1	DEVELOPMENT APPLICATION ISSUE			14.12.2022
2	AMENDED ARCHITECTURAL PLANS			10.07.2024
3	PRELIMINARY ISSUE FOR REVIEW			06.05.2026
4	REVISED DA ISSUE			25.05.2026

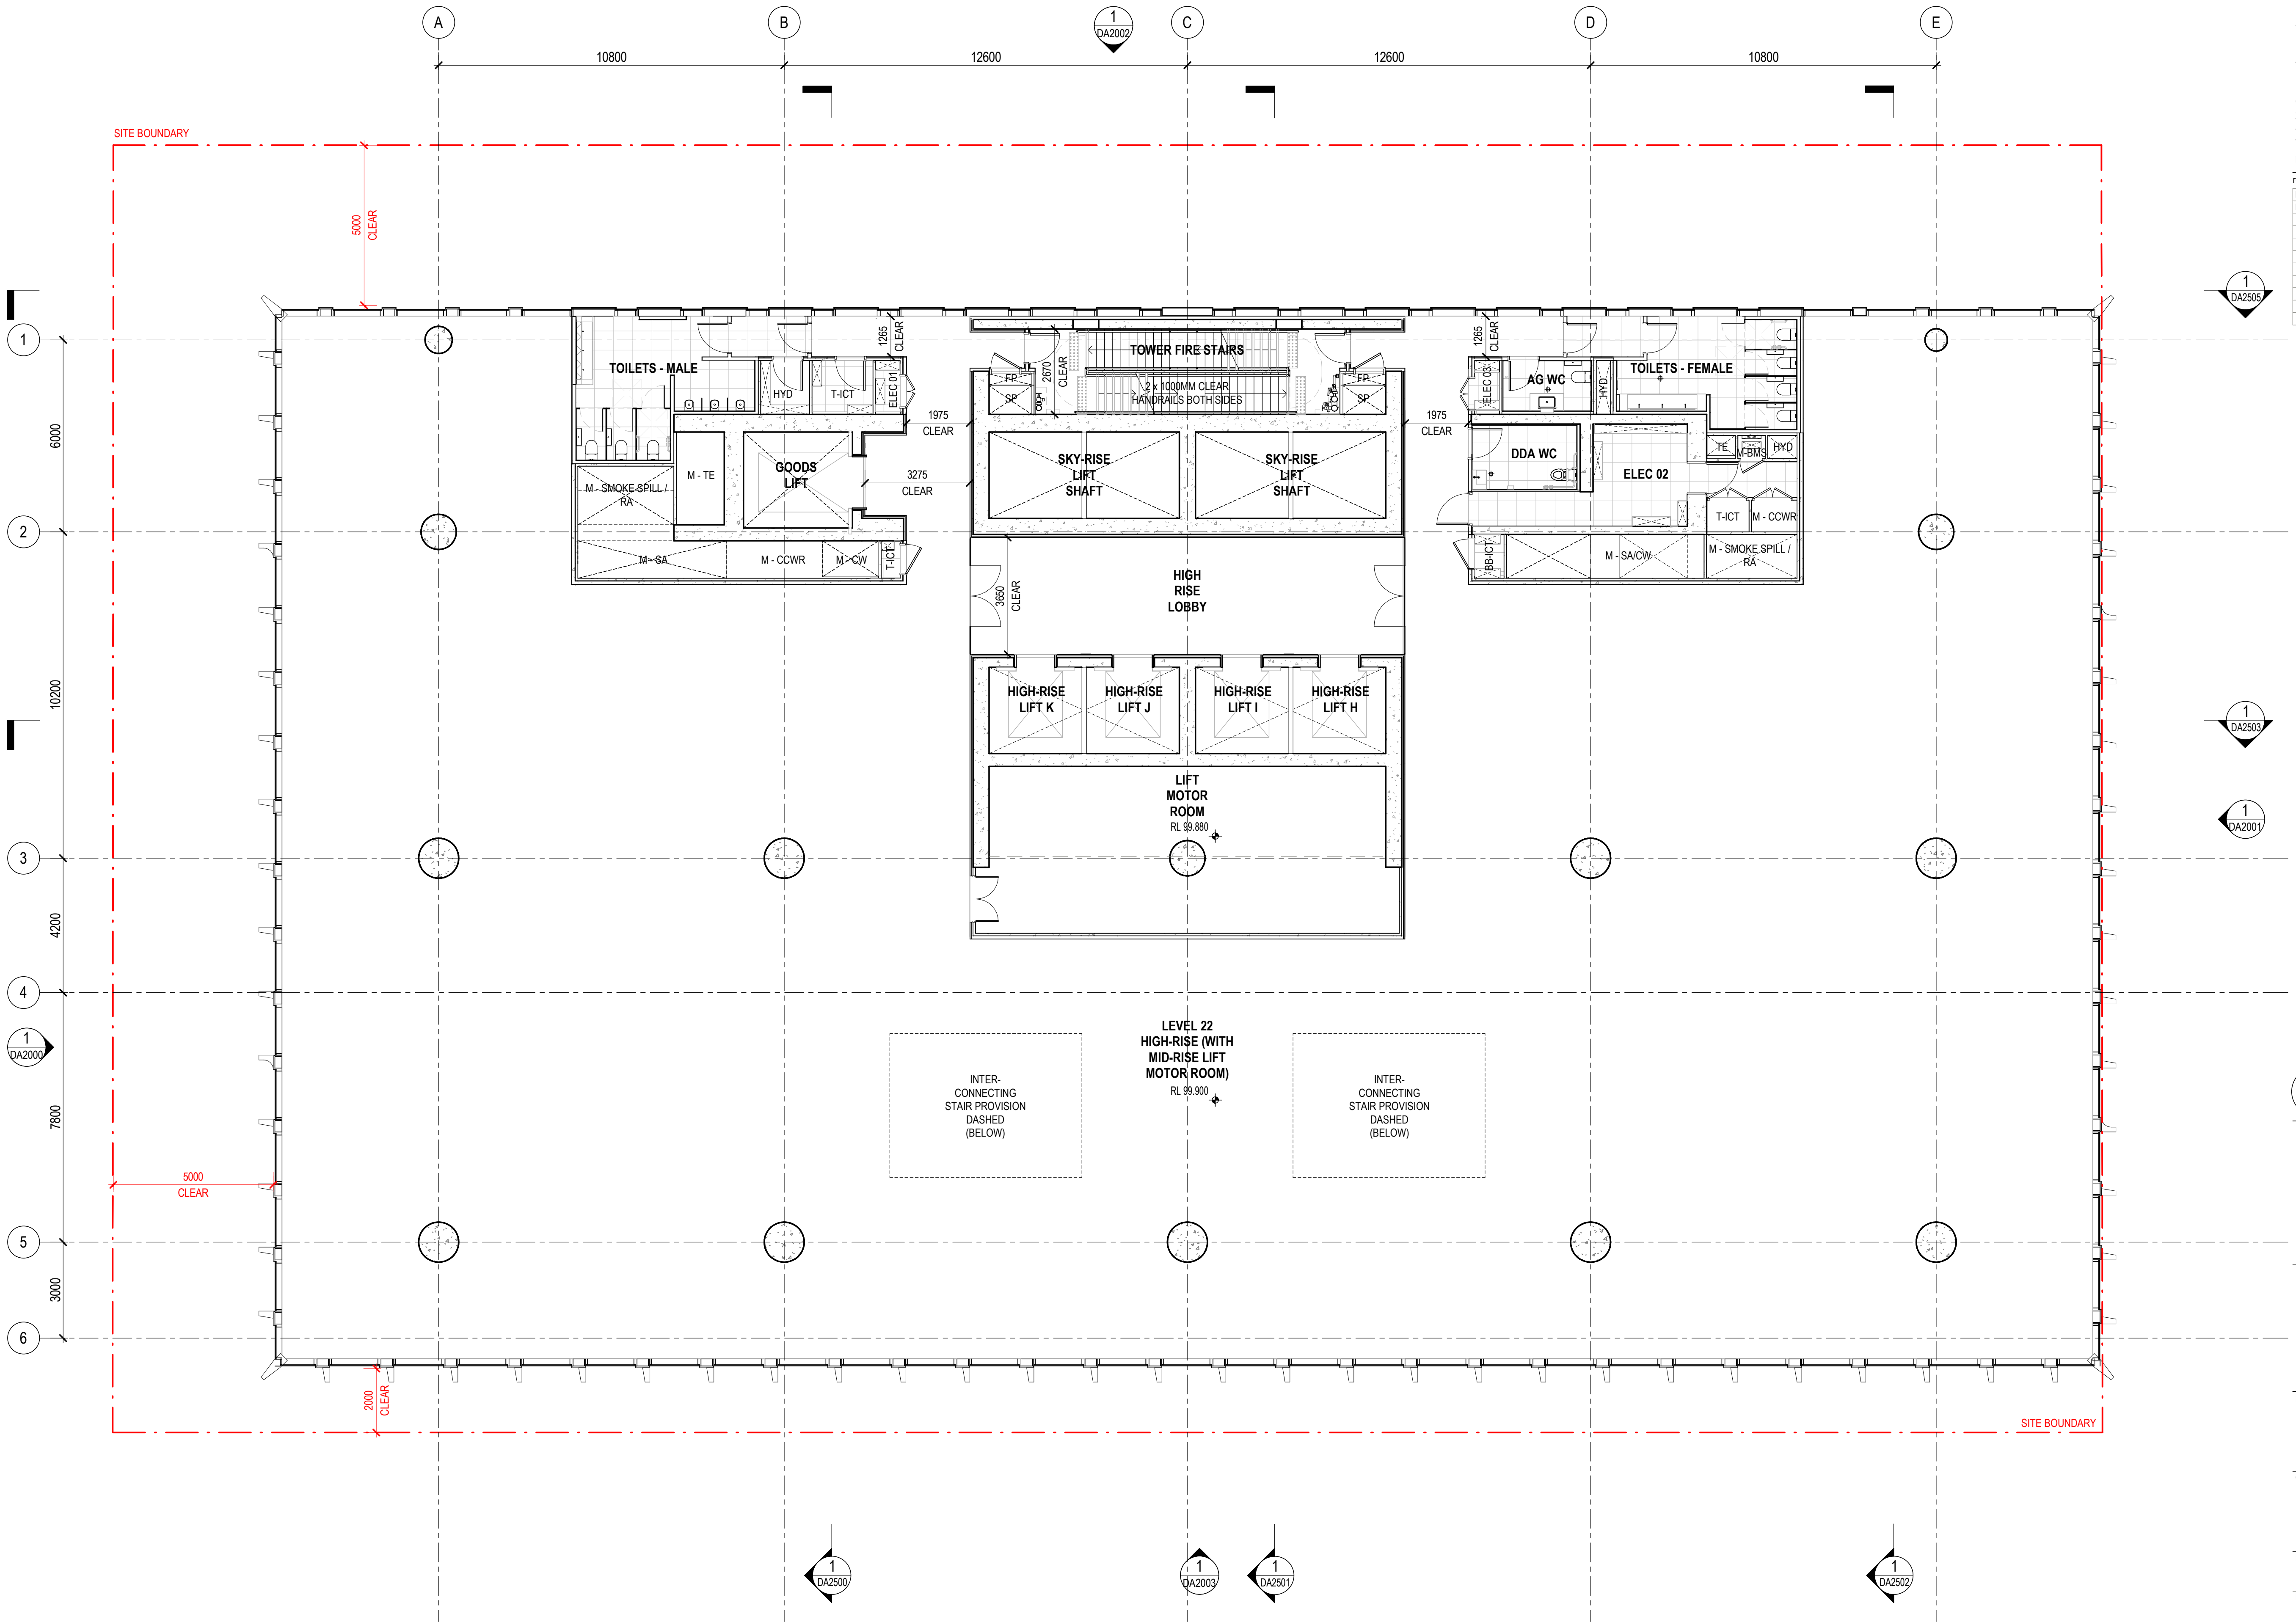

Henning Larsen

HENNING LARSEN
Gadigal Country,
Level 4, 283-285 Clarence St
Sydney NSW 2000
www.henninglarsen.com

architectus™

Aselaide
Brisbane
Canberra
Gold Coast
Hobart
Melbourne
Newcastle
Perth
Sydney
Townsville
Tumbal and Jagara/Yuggera Country
Level 11, 123 Eagle Street
Brisbane QLD 4000
T (+61 7) 3229 3555
brisbane@architectus.com.au
ABN 90 131 245 684

project
101 ALBERT STREET
101 ALBERT STREET, BRISBANE
Tumbal Country
drawing

LEVEL 22 - HIGH RISE LMR			
project no.	doc type	drawing no.	
200048.00	DRW	DA1019	
location	submission	scale	@A1
BNE	DA	1 : 100	
prepared	checked	approved	
AD	JP	MS	
			revision


DEVELOPMENT APPLICATION **4**
BNE-DRW-DA1019 25/05/2026 4:03:26 PM

DRAWING COLOUR CODED - PRINT ALL COPIES IN COLOUR.

° architectus°
Architectus Australia Pty Ltd is the owner of the copyright subsisting in these drawings, plans, designs and specifications. They must not be used, reproduced or copied, in whole or in part, nor may the information, ideas and concepts therein contained (which are confidential to Architectus Australia Pty Ltd) be disclosed to any person without the prior written consent of that company.
Registrations and Nominated Architects
ACT: Ray Brown 2528
NSW: Ray Brown 6359, Mark van den Enden 7593,
Robert Ousey 10214, Lawrence Toaldo 10255
NT: Architectus Australia Pty Ltd 4750
QLD: Lawrence Toaldo 3117
SA: Architectus Australia 3426
TAS: Architectus Australia F109
VIC: Architectus Australia 51176
WA: Architectus Australia 3209, Ray Brown 2929

Do not scale drawings. Verify all dimensions on site. If in doubt, refer to architect.

rev.	purpose of issue	chkd.	apvd.	date
P6	ISSUE FOR COORDINATION			02.12.2022
P7	OWNERS CONSENT ISSUE			08.12.2022
1	DEVELOPMENT APPLICATION ISSUE			14.12.2022
2	AMENDED ARCHITECTURAL PLANS			10.07.2024
3	PRELIMINARY ISSUE FOR REVIEW			06.05.2026
4	REVISED DA ISSUE			25.05.2026

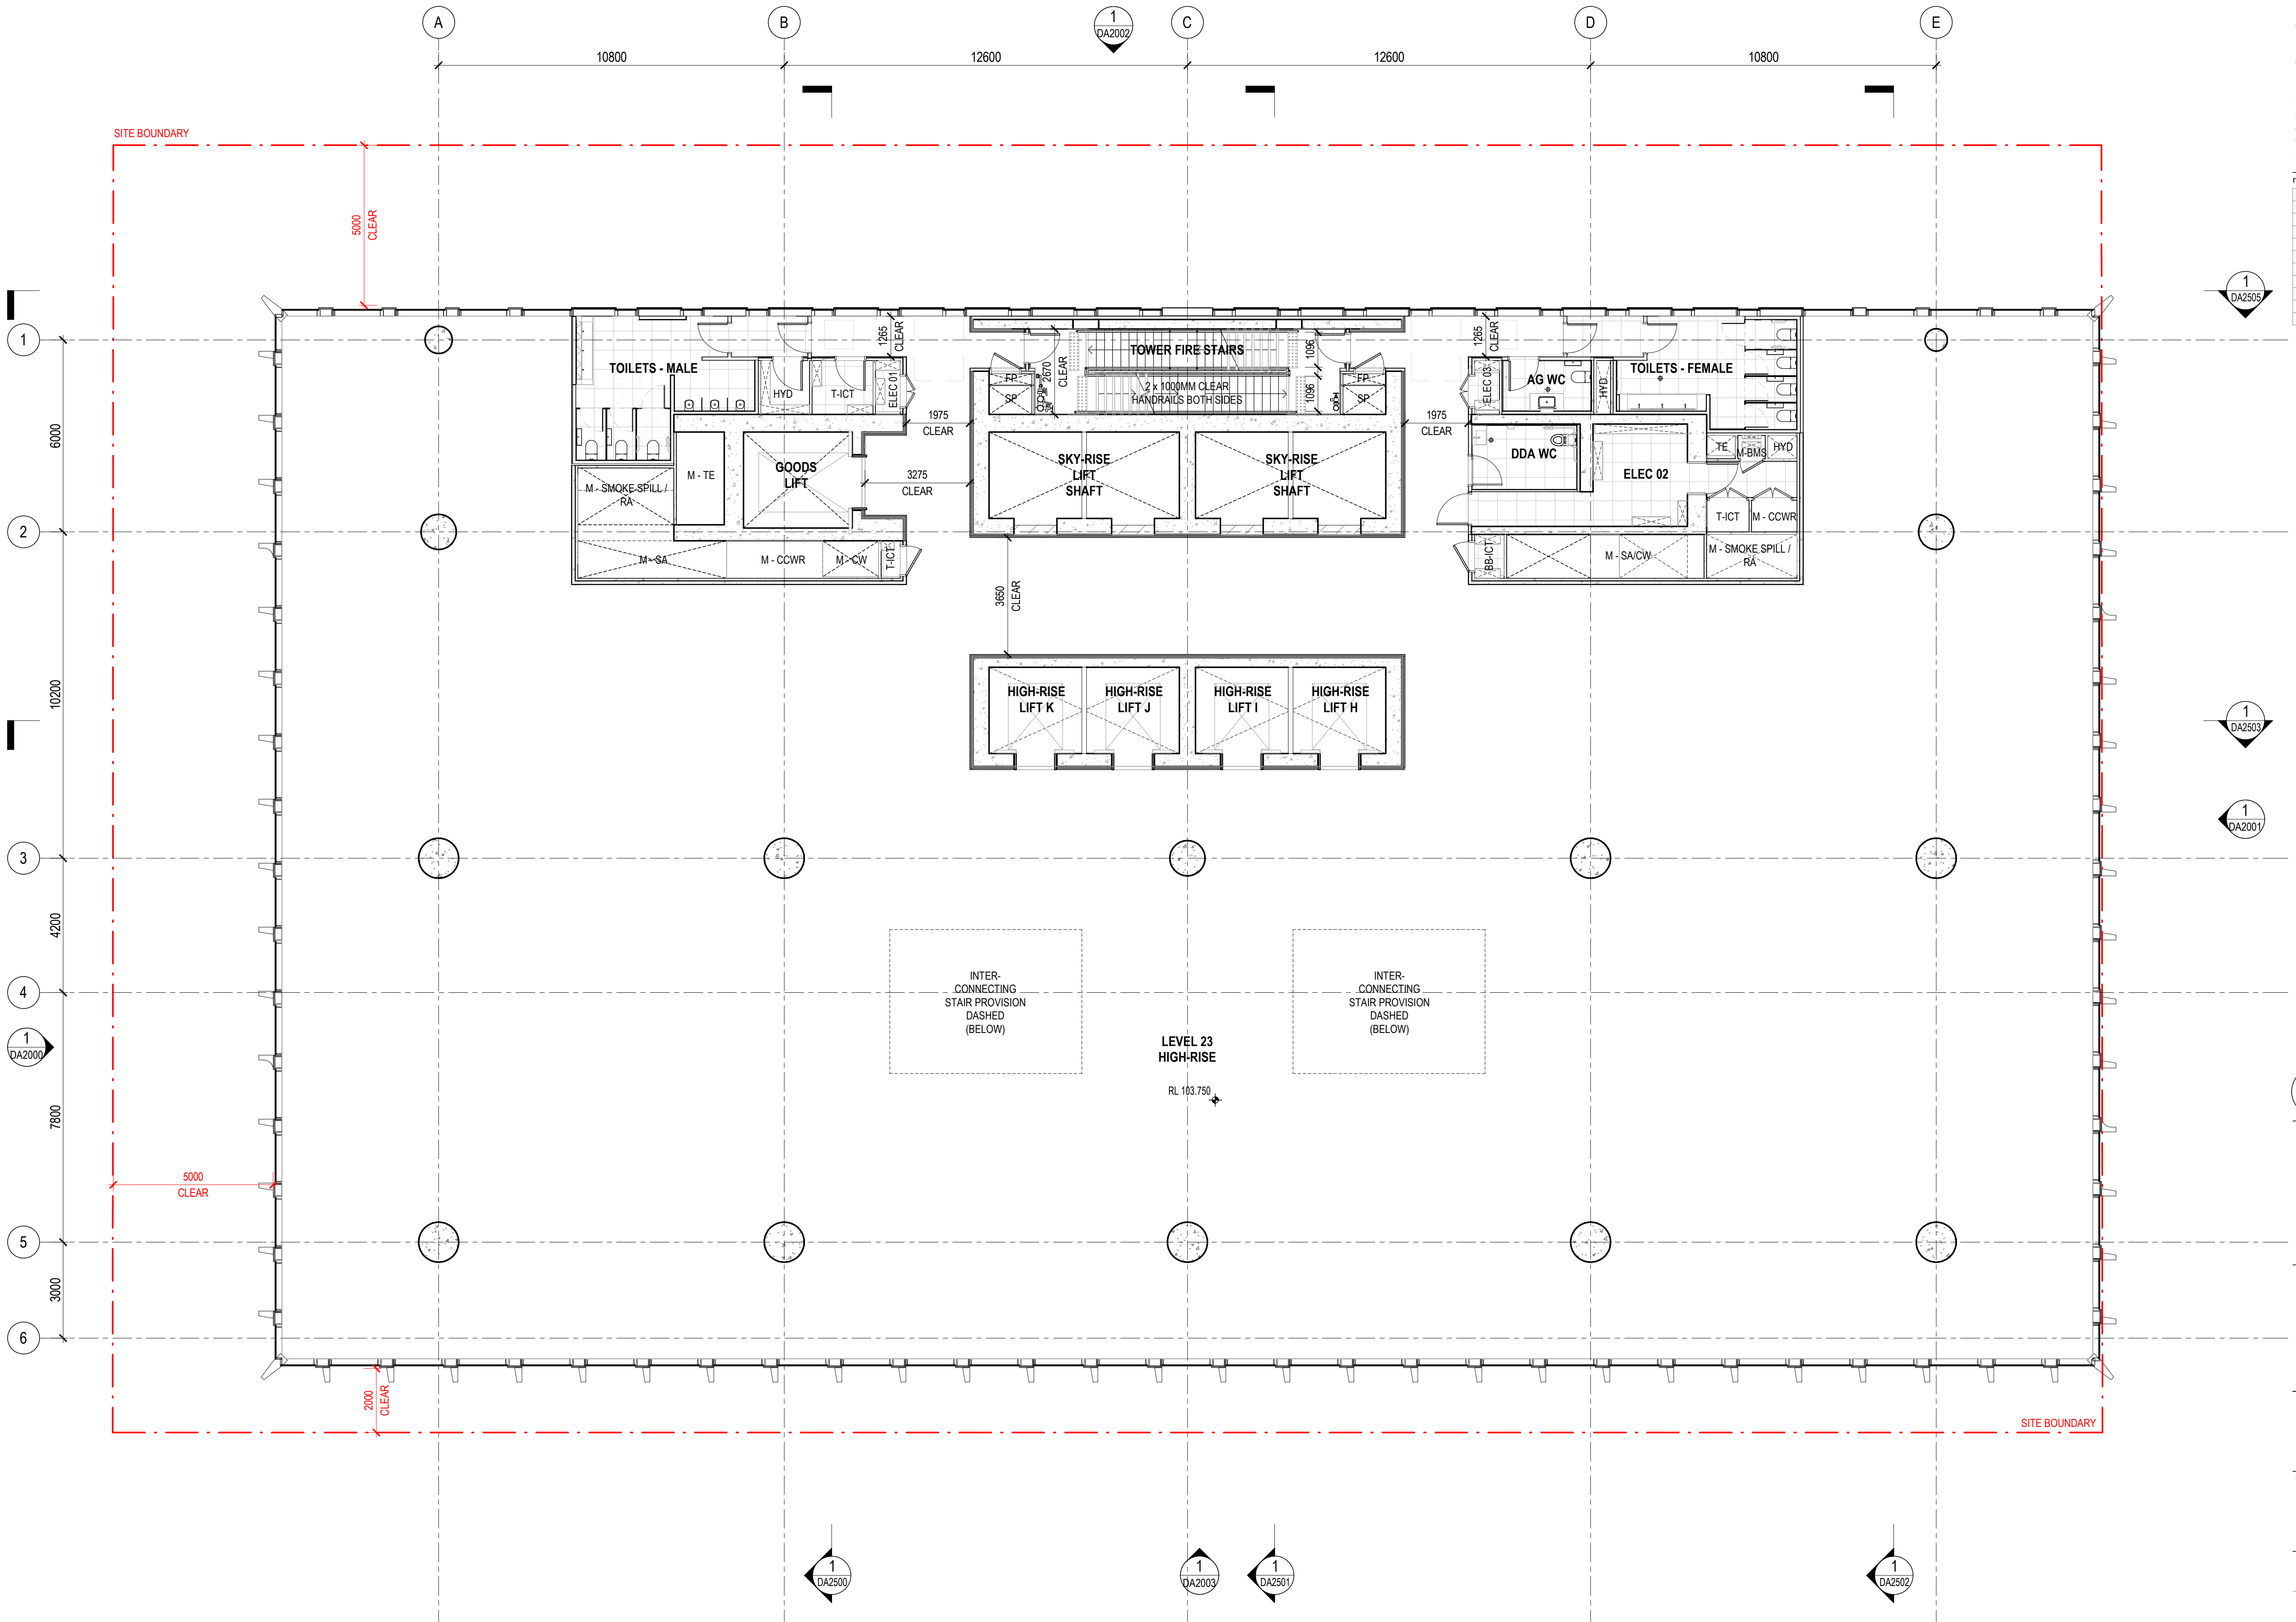



HENNING LARSEN
Gadigal Country,
Level 4, 283-285 Clarence St
Sydney NSW 2000
www.henninglarsen.com



Aselaide
Brisbane
Canberra
Gold Coast
Hobart
Melbourne
Newcastle
Perth
Sydney
Townsville

Tumbal and Jagara/Yuggera Country
Level 11, 123 Eagle Street
Brisbane QLD 4000
T (+61 7) 3229 3555
brisbane@architectus.com.au

ABN 90 131 245 684

101 ALBERT STREET


101 ALBERT STREET, BRISBANE
Tumbal Country

LEVEL 23 - HIGH RISE TYPICAL			
project no	doc type	drawing no.	
200048.00	DRW	DA1020	
location	submission	scale	
BNE	DA	1 : 100	@A1
prepared	checked	approved	
AD	JP	MS	

DEVELOPMENT APPLICATION 4

BNE-DRW-DA1020 25/05/2026 4:03:34 PM

DRAWING COLOUR CODED - PRINT ALL COPIES IN COLOUR.

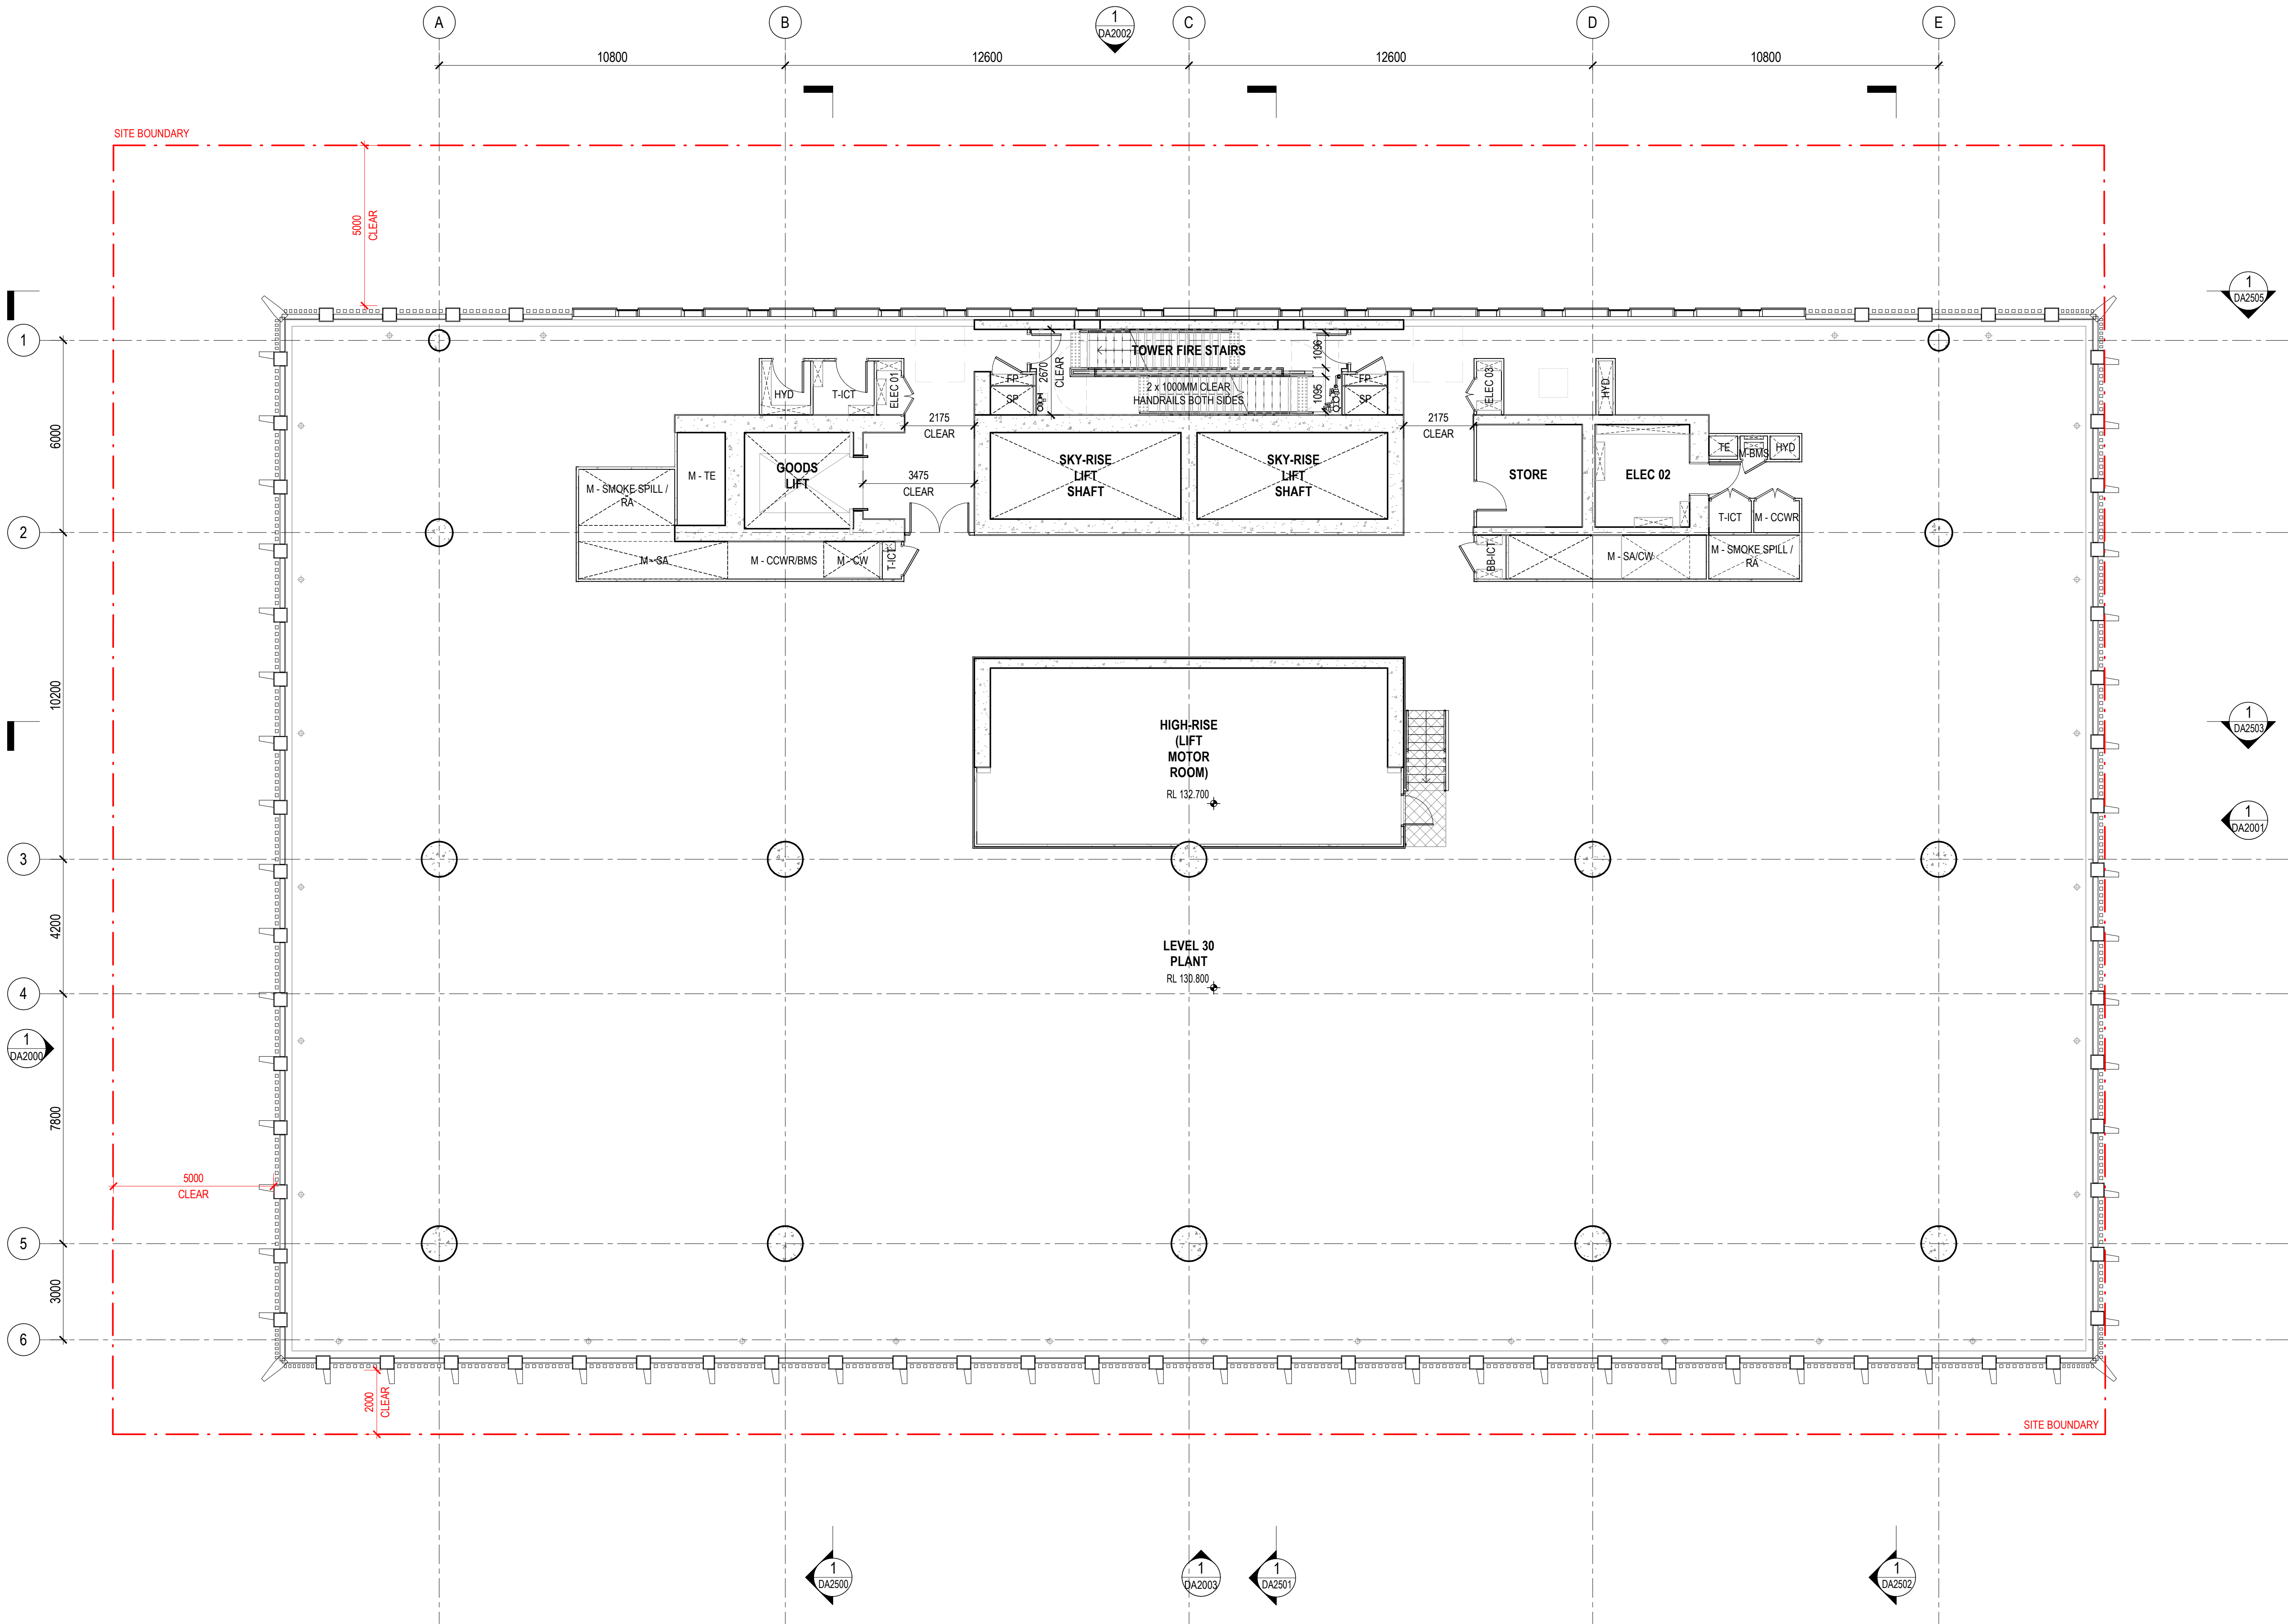


° architectus°

Architectus Australia Pty Ltd is the owner of the copyright subsisting in these drawings, plans, designs and specifications. They must not be used, reproduced or copied, in whole or in part, nor may the information, ideas and concepts therein contained (which are confidential to Architectus Australia Pty Ltd) be disclosed to any person without the prior written consent of that company.

Registrations and Nominated Architects
ACT: Ray Brown 2528
NSW: Ray Brown 6359, Mark van den Enden 7593,
Robert Ousey 10214, Lawrence Toaldo 10255
NT: Architectus Australia Pty Ltd AR750
QLD: Lawrence Toaldo 3117
SA: Architectus Australia 3426
TAS: Architectus Australia F109
VIC: Architectus Australia 51176
WA: Architectus Australia 3209, Ray Brown 2929

Do not scale drawings. Verify all dimensions on site. If in doubt, refer to architect.

rev.	purpose of issue	chkd.	apvd.	date
P6	ISSUE FOR COORDINATION			02.12.2022
P7	OWNERS CONSENT ISSUE			08.12.2022
1	DEVELOPMENT APPLICATION ISSUE			14.12.2022
2	AMENDED ARCHITECTURAL PLANS			10.07.2024
3	PRELIMINARY ISSUE FOR REVIEW			06.05.2026
4	REVISED DA ISSUE			25.05.2026

 

**Henning
Larsen**

HENNING LARSEN
Gadigal Country,
Level 4, 283-285 Clarence St
Sydney NSW 2000

www.henninglarsen.com

architectus™

Aselaide
Brisbane
Canberra
Gold Coast
Hobart
Newcastle
Perth
Sydney
Townsville

Tumbar and Jagara/Yuggera Country
Level 11, 123 Eagle Street
Brisbane QLD 4000
T (+61 7) 3229 3555
brisbane@architectus.com.au

ABN 90 131 245 684

project

101 ALBERT STREET

101 ALBERT STREET, BRISBANE
Tumbar Country

drawing

LEVEL 30 - PLANT

project no.	doc type	drawing no.
200048.00	DRW	DA1021
location	submission	scale
BNE	DA	1 : 100 @A1
prepared	checked	approved
AD	JP	MS

revision

DEVELOPMENT APPLICATION

4

BNE-DRW-DA1021

25/05/2026 4:03:42 PM


DRAWING COLOUR CODED - PRINT ALL COPIES IN COLOUR.

Architectus Australia Pty Ltd is the owner of the copyright subsisting in these drawings, plans, designs and specifications. They must not be used, reproduced or copied, in whole or in part, nor may the information, ideas and concepts therein contained (which are confidential to Architectus Australia Pty Ltd) be disclosed to any person without the prior written consent of that company.

NSW: Ray Brown 2929, Mark van den Enden 7593
 Robert Ousey 10214, Lawrence Toaldo 10255
 NT: Architectus Australia Pty Ltd AR750
 QLD: Lawrence Toaldo 3117
 SA: Architectus Australia 3426
 TAS: Architectus Australia F109
 VIC: Architectus Australia 51176
 WA: Architectus Australia 3209, Ray Brown 2929

sv.	purpose of issue	chkd.	apvd.	date
66	ISSUE FOR COORDINATION			02.12.2022
67	OWNERS CONSENT ISSUE			08.12.2022
1	DEVELOPMENT APPLICATION ISSUE			14.12.2022
2	AMENDED ARCHITECTURAL PLANS			10.07.2024
3	PRELIMINARY ISSUE FOR REVIEW			06.05.2026
4	REVISED DA ISSUE			25.05.2026

av.	purpose of issue	chkd.	apvd.	date
6	ISSUE FOR COORDINATION			02.12.2022
7	OWNERS CONSENT ISSUE			08.12.2022
1	DEVELOPMENT APPLICATION ISSUE			14.12.2022
2	AMENDED ARCHITECTURAL PLANS			10.07.2024
3	PRELIMINARY ISSUE FOR REVIEW			06.05.2026
4	REVISED DA ISSUE			25.05.2026

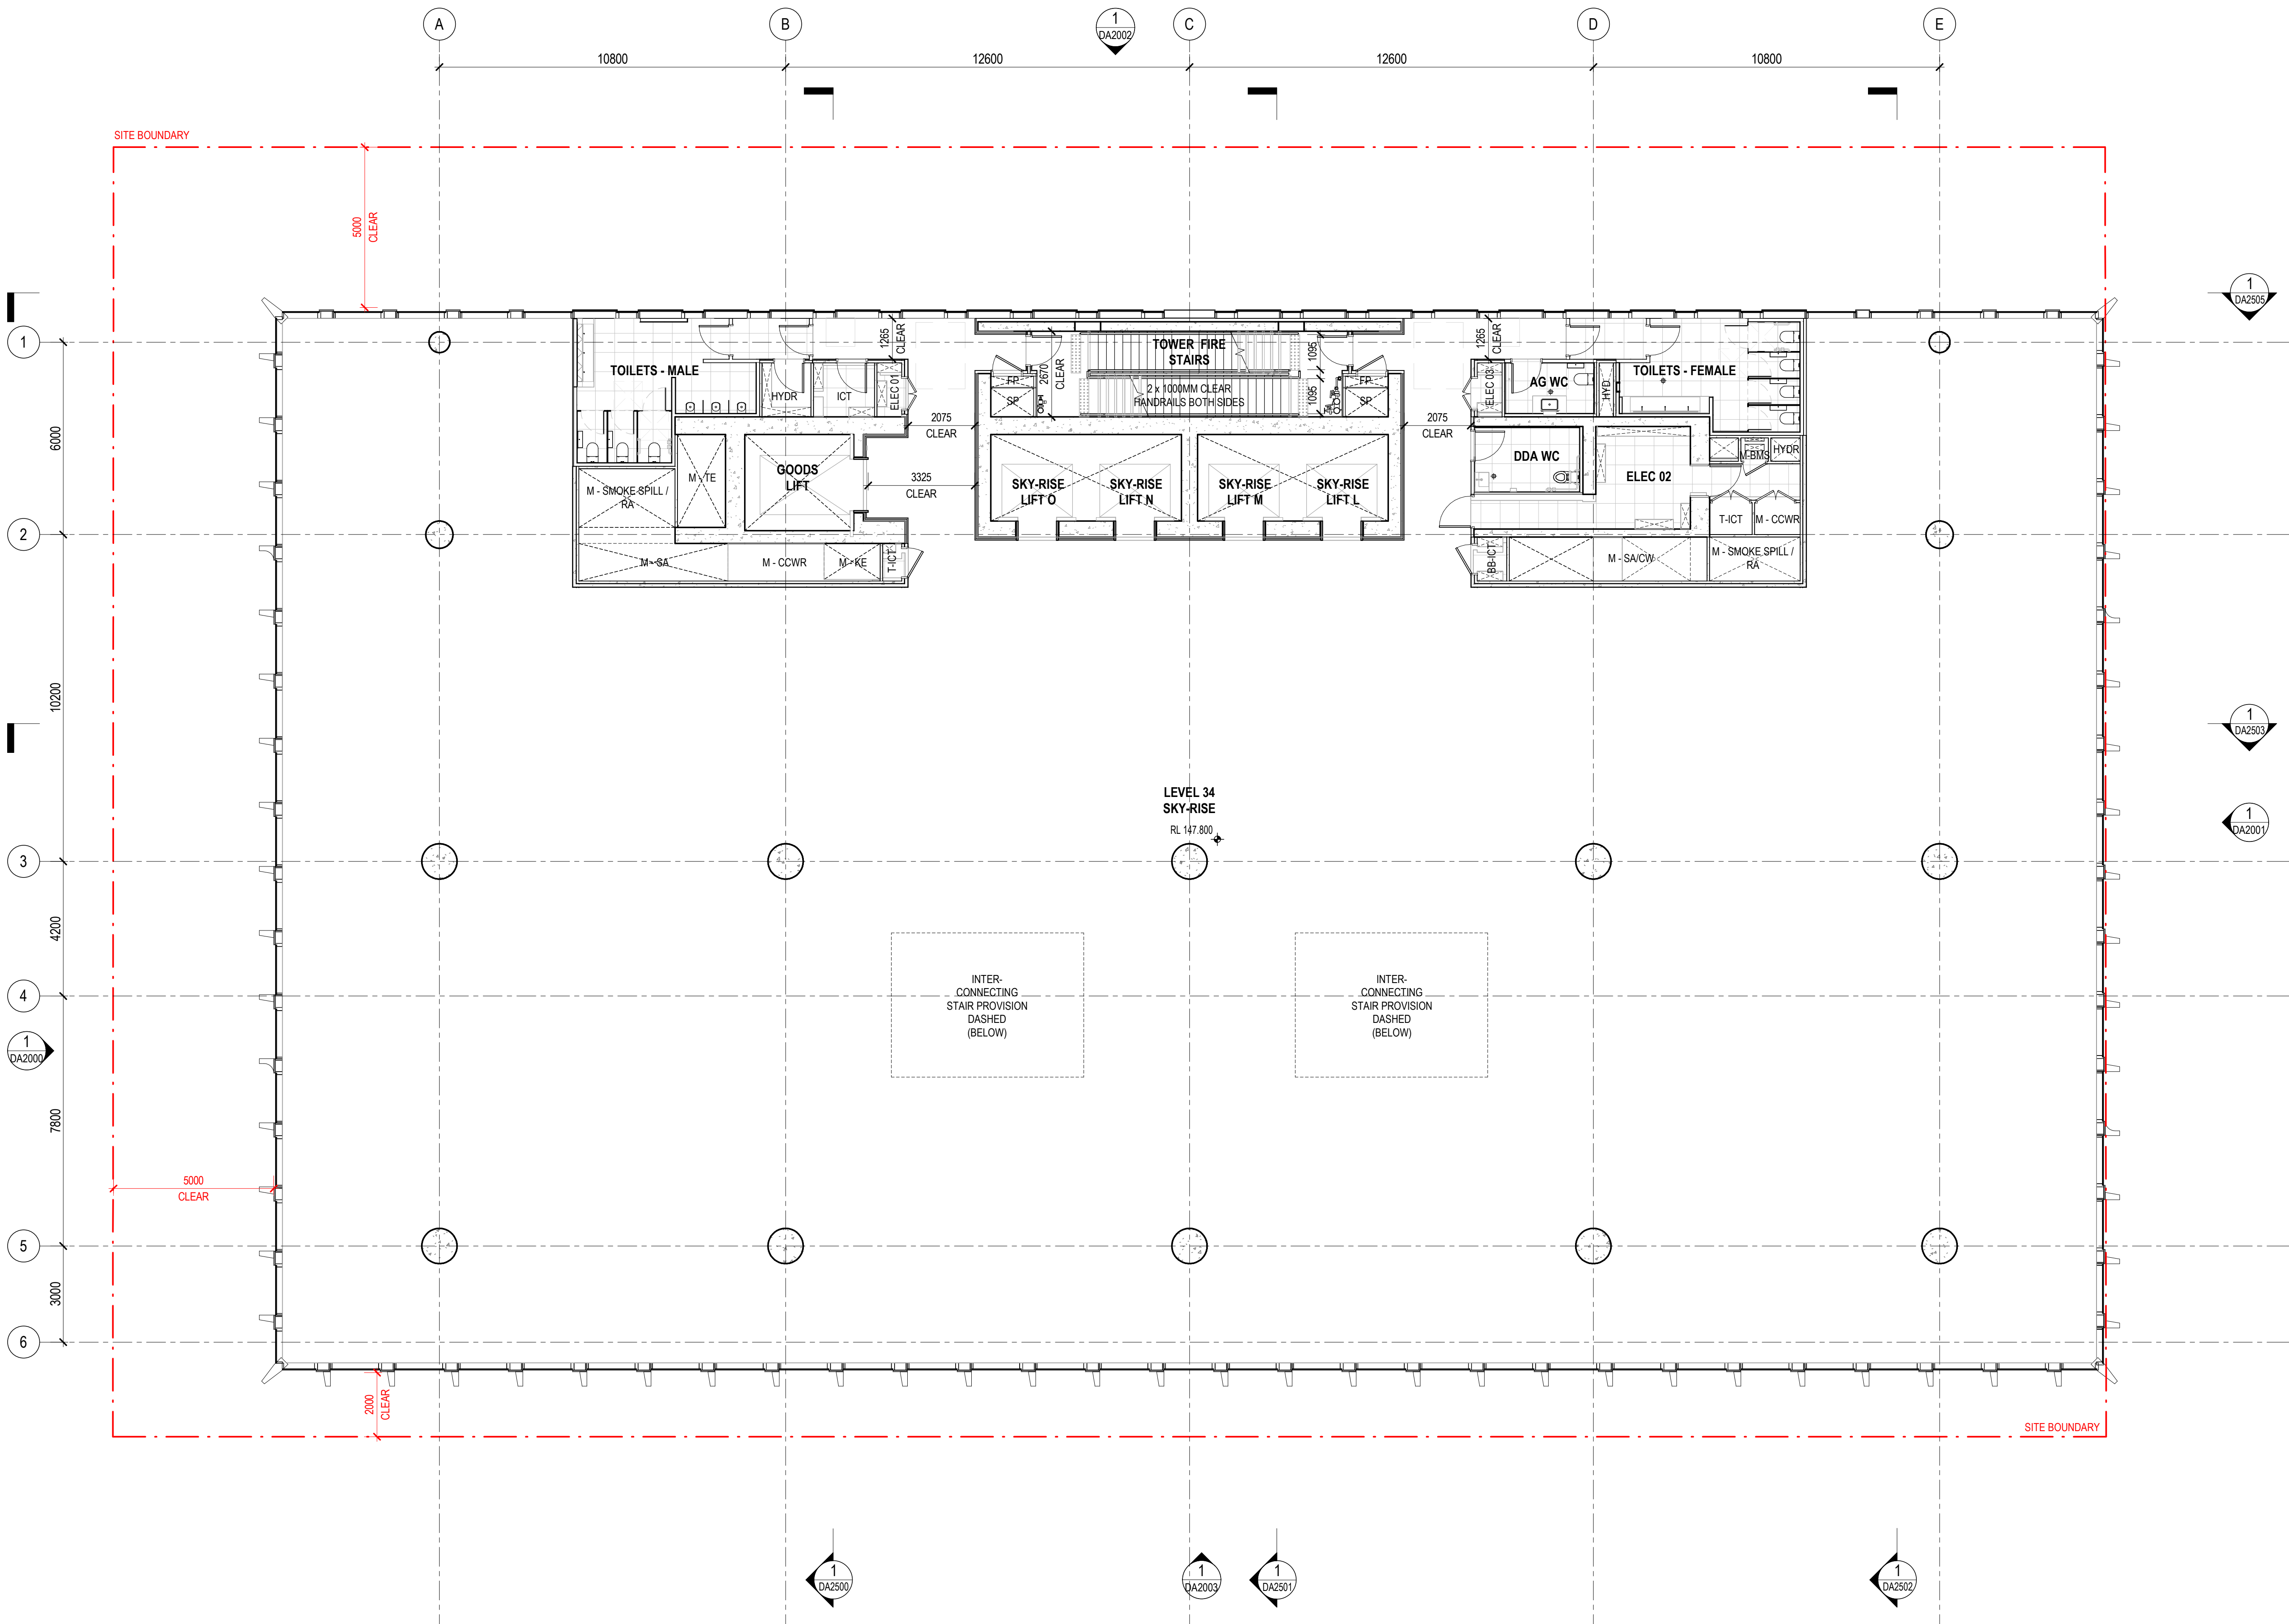

HENNING LARSEN
Gadigal Country,
Level 4, 283-285 Clarence St
Sydney NSW 2000
www.henninglarsen.com

Adelaide
Brisbane
Canberra
Gold Coast
Melbourne
Newcastle
Perth
Sydney
Townsville

Turrbul and Jagera/Yuggera Country
Level 11, 123 Eagle Street
Brisbane QLD 4000
T (61 7) 3229 3555
brisbane@architectus.com.au

ABN 90 131 245 684

101 ALBERT STREET, BRISBANE
Turrbal Country

project no	doc type	drawing no.
200048.00	DRW	DA1022
location	submission	scale
BNE	DA	1 : 100 @A1
prepared	checked	approved
AD	JP	MS

DEVELOPMENT APPLICATION **4**
3NE-DRW-DA1022 25/05/2026 4:03:50 PM

DRAWING COLOUR CODED - PRINT ALL COPIES IN COLOUR


° architectus°

Architectus Australia Pty Ltd is the owner of the copyright subsisting in these drawings, plans, designs and specifications. They must not be used, reproduced or copied, in whole or in part, nor may the information, ideas and concepts therein contained (which are confidential to Architectus Australia Pty Ltd) be disclosed to any person without the prior written consent of that company.

Registrations and Nominated Architects
ACT: Ray Brown 2528
NSW: Ray Brown 6359, Mark van den Enden 7593,
Robert Ousey 10214, Lawrence Toaldo 10255
NT: Architectus Australia Pty Ltd AR750
QLD: Lawrence Toaldo 3117
SA: Architectus Australia 3426
TAS: Architectus Australia F109
VIC: Architectus Australia 51176
WA: Architectus Australia 3209, Ray Brown 2929

Do not scale drawings. Verify all dimensions on site. If in doubt, refer to architect.

rev.	purpose of issue	chkd.	apvd.	date
P6	ISSUE FOR COORDINATION			02.12.2022
P7	OWNERS CONSENT ISSUE			08.12.2022
1	DEVELOPMENT APPLICATION ISSUE			14.12.2022
3	DEVELOPMENT APPLICATION REISSUE			24.04.2024
4	AMENDED ARCHITECTURAL PLANS			10.07.2024
5	PRELIMINARY ISSUE FOR REVIEW			06.05.2026
6	REVISED DA ISSUE			25.05.2026

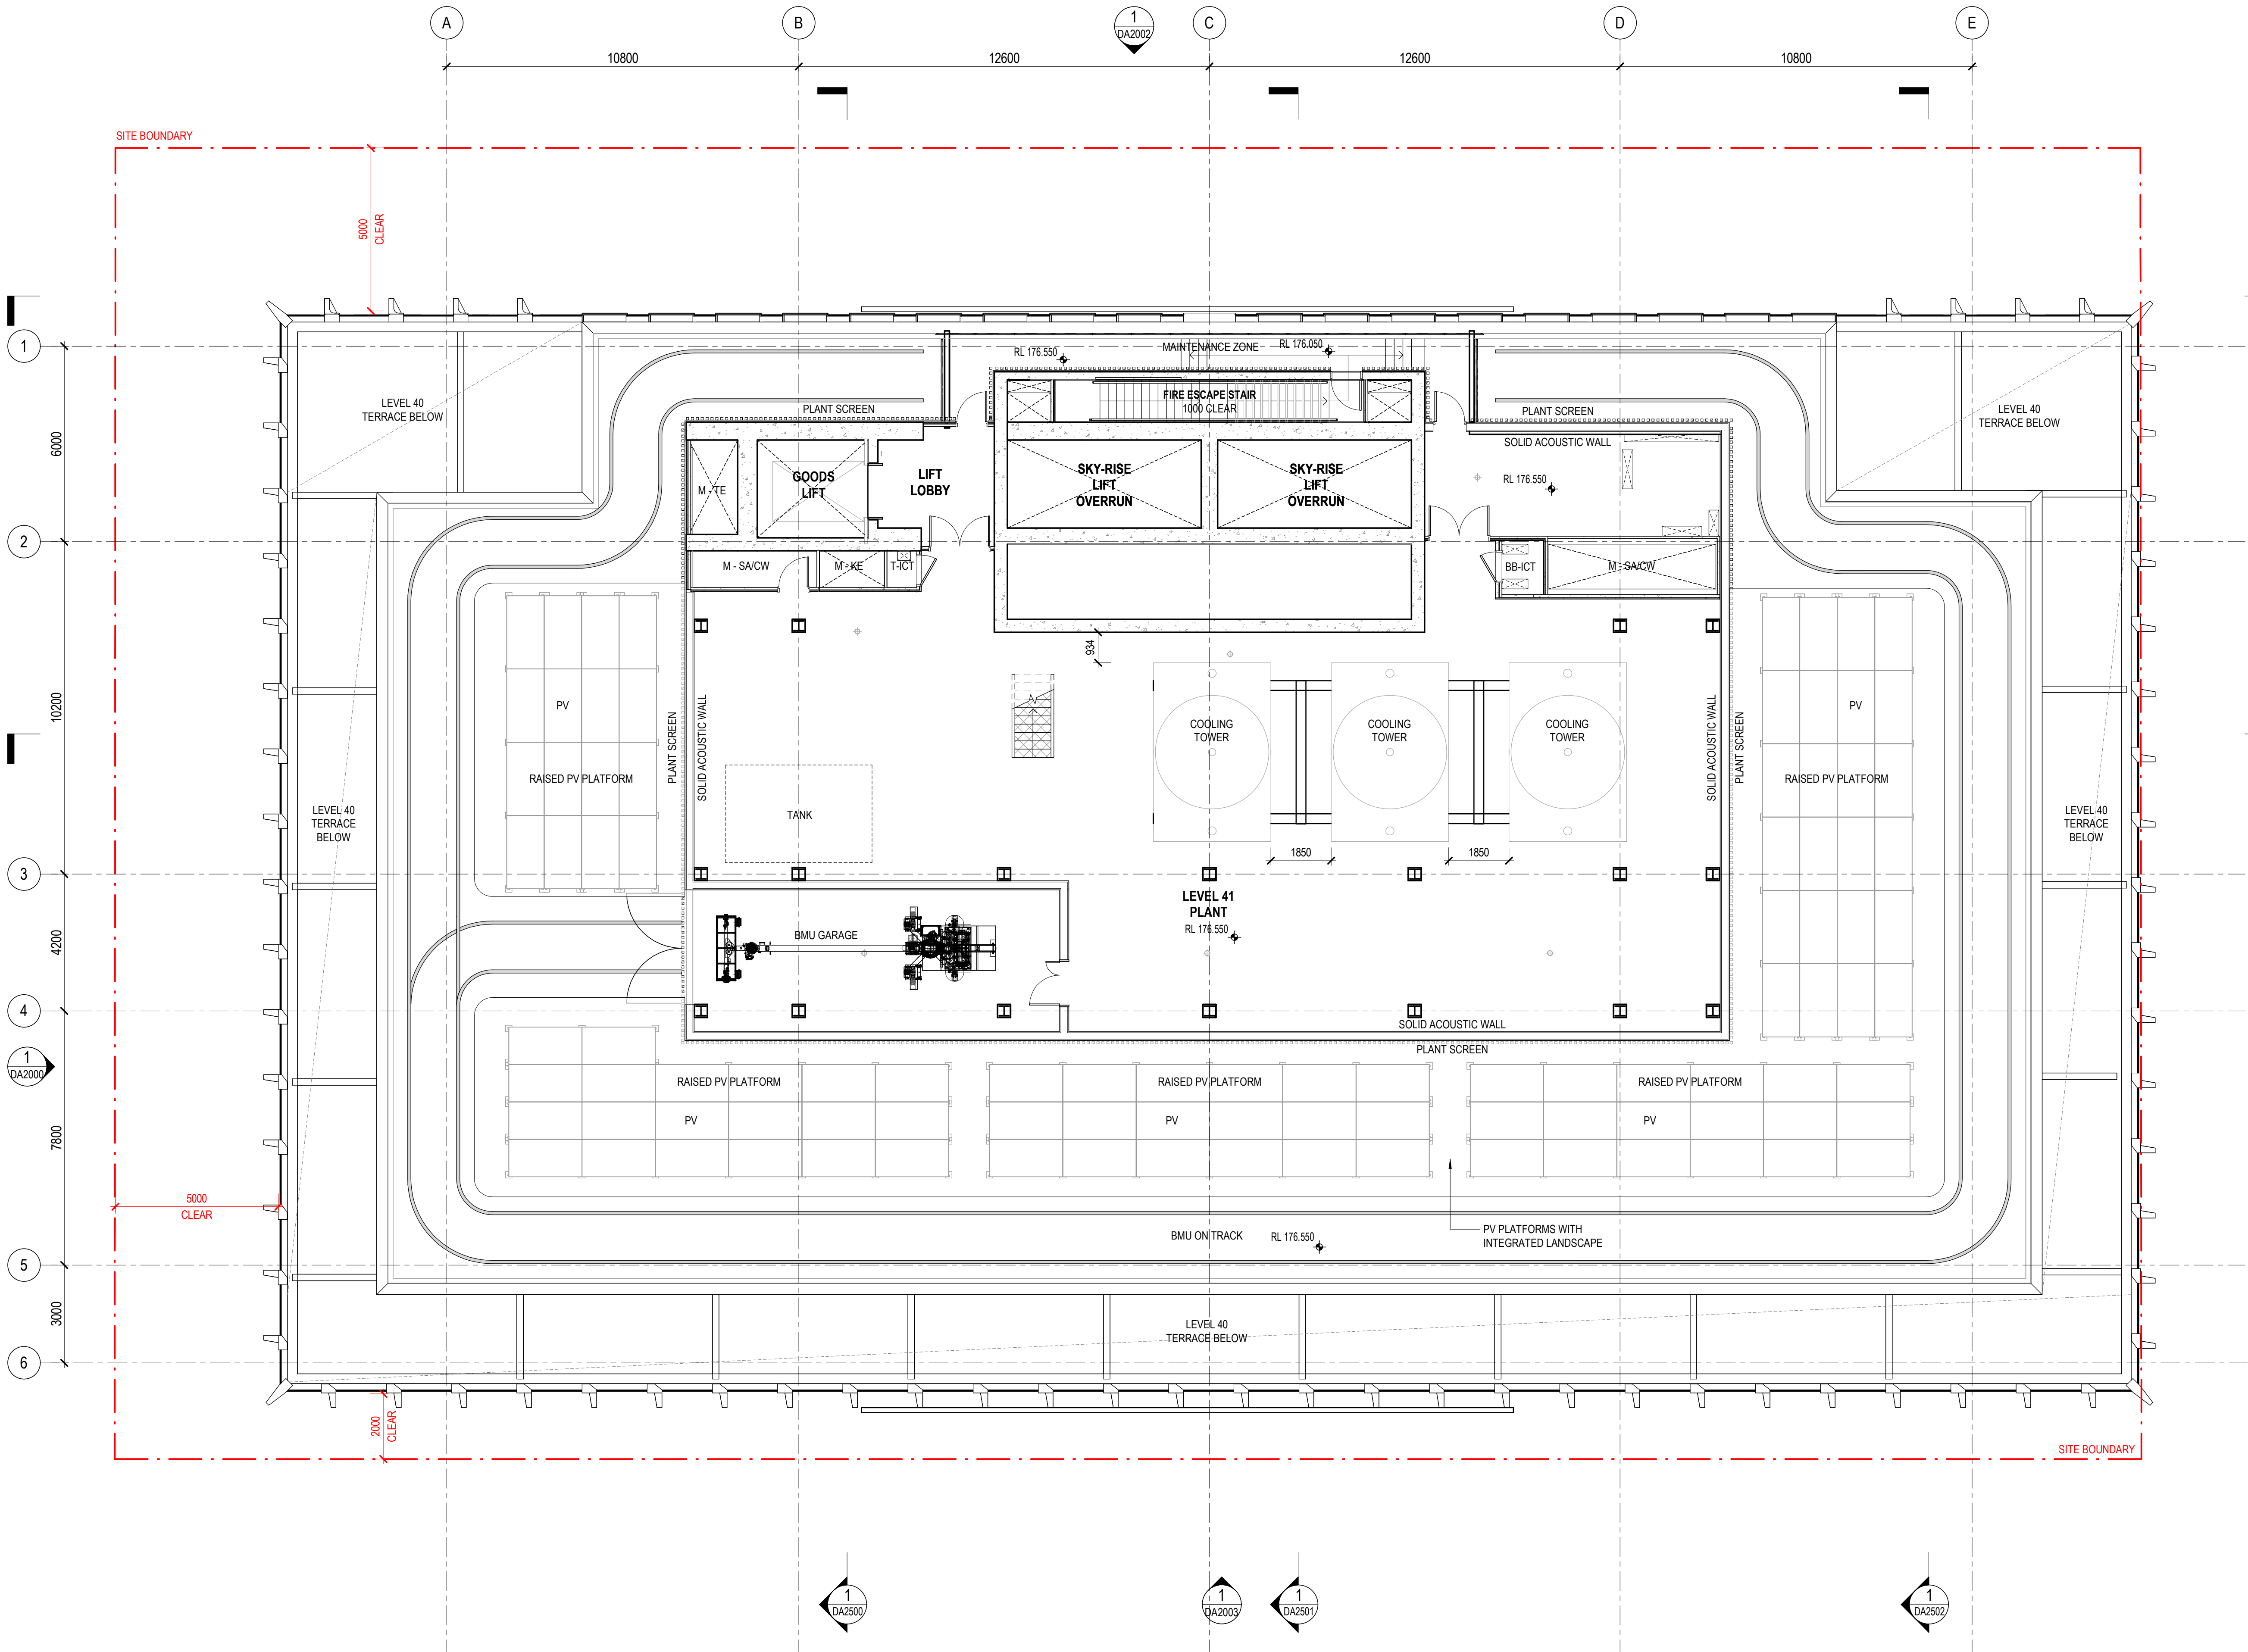

Henning Larsen

HENNING LARSEN
Gadigal Country,
Level 4, 283-285 Clarence St
Sydney NSW 2000
www.henninglarsen.com

architectus™

Aselaide
Brisbane
Canberra
Gold Coast
Hobart
Melbourne
Newcastle
Perth
Sydney
Townsville

Tumbal and Jagara/Yuggera Country
Level 11, 123 Eagle Street
Brisbane QLD 4000
T (+61 7) 3229 3555
brisbane@architectus.com.au
ABN 90 131 245 684


project

101 ALBERT STREET

101 ALBERT STREET, BRISBANE
Tumbal Country

drawing

LEVEL 41 - PLANT			
project no	doc type	drawing no.	
200048.00	DRW	DA1024	
location	submission	scale	@A1
BNE	DA	1 : 100	
prepared	checked	approved	
AD	JP	MS	

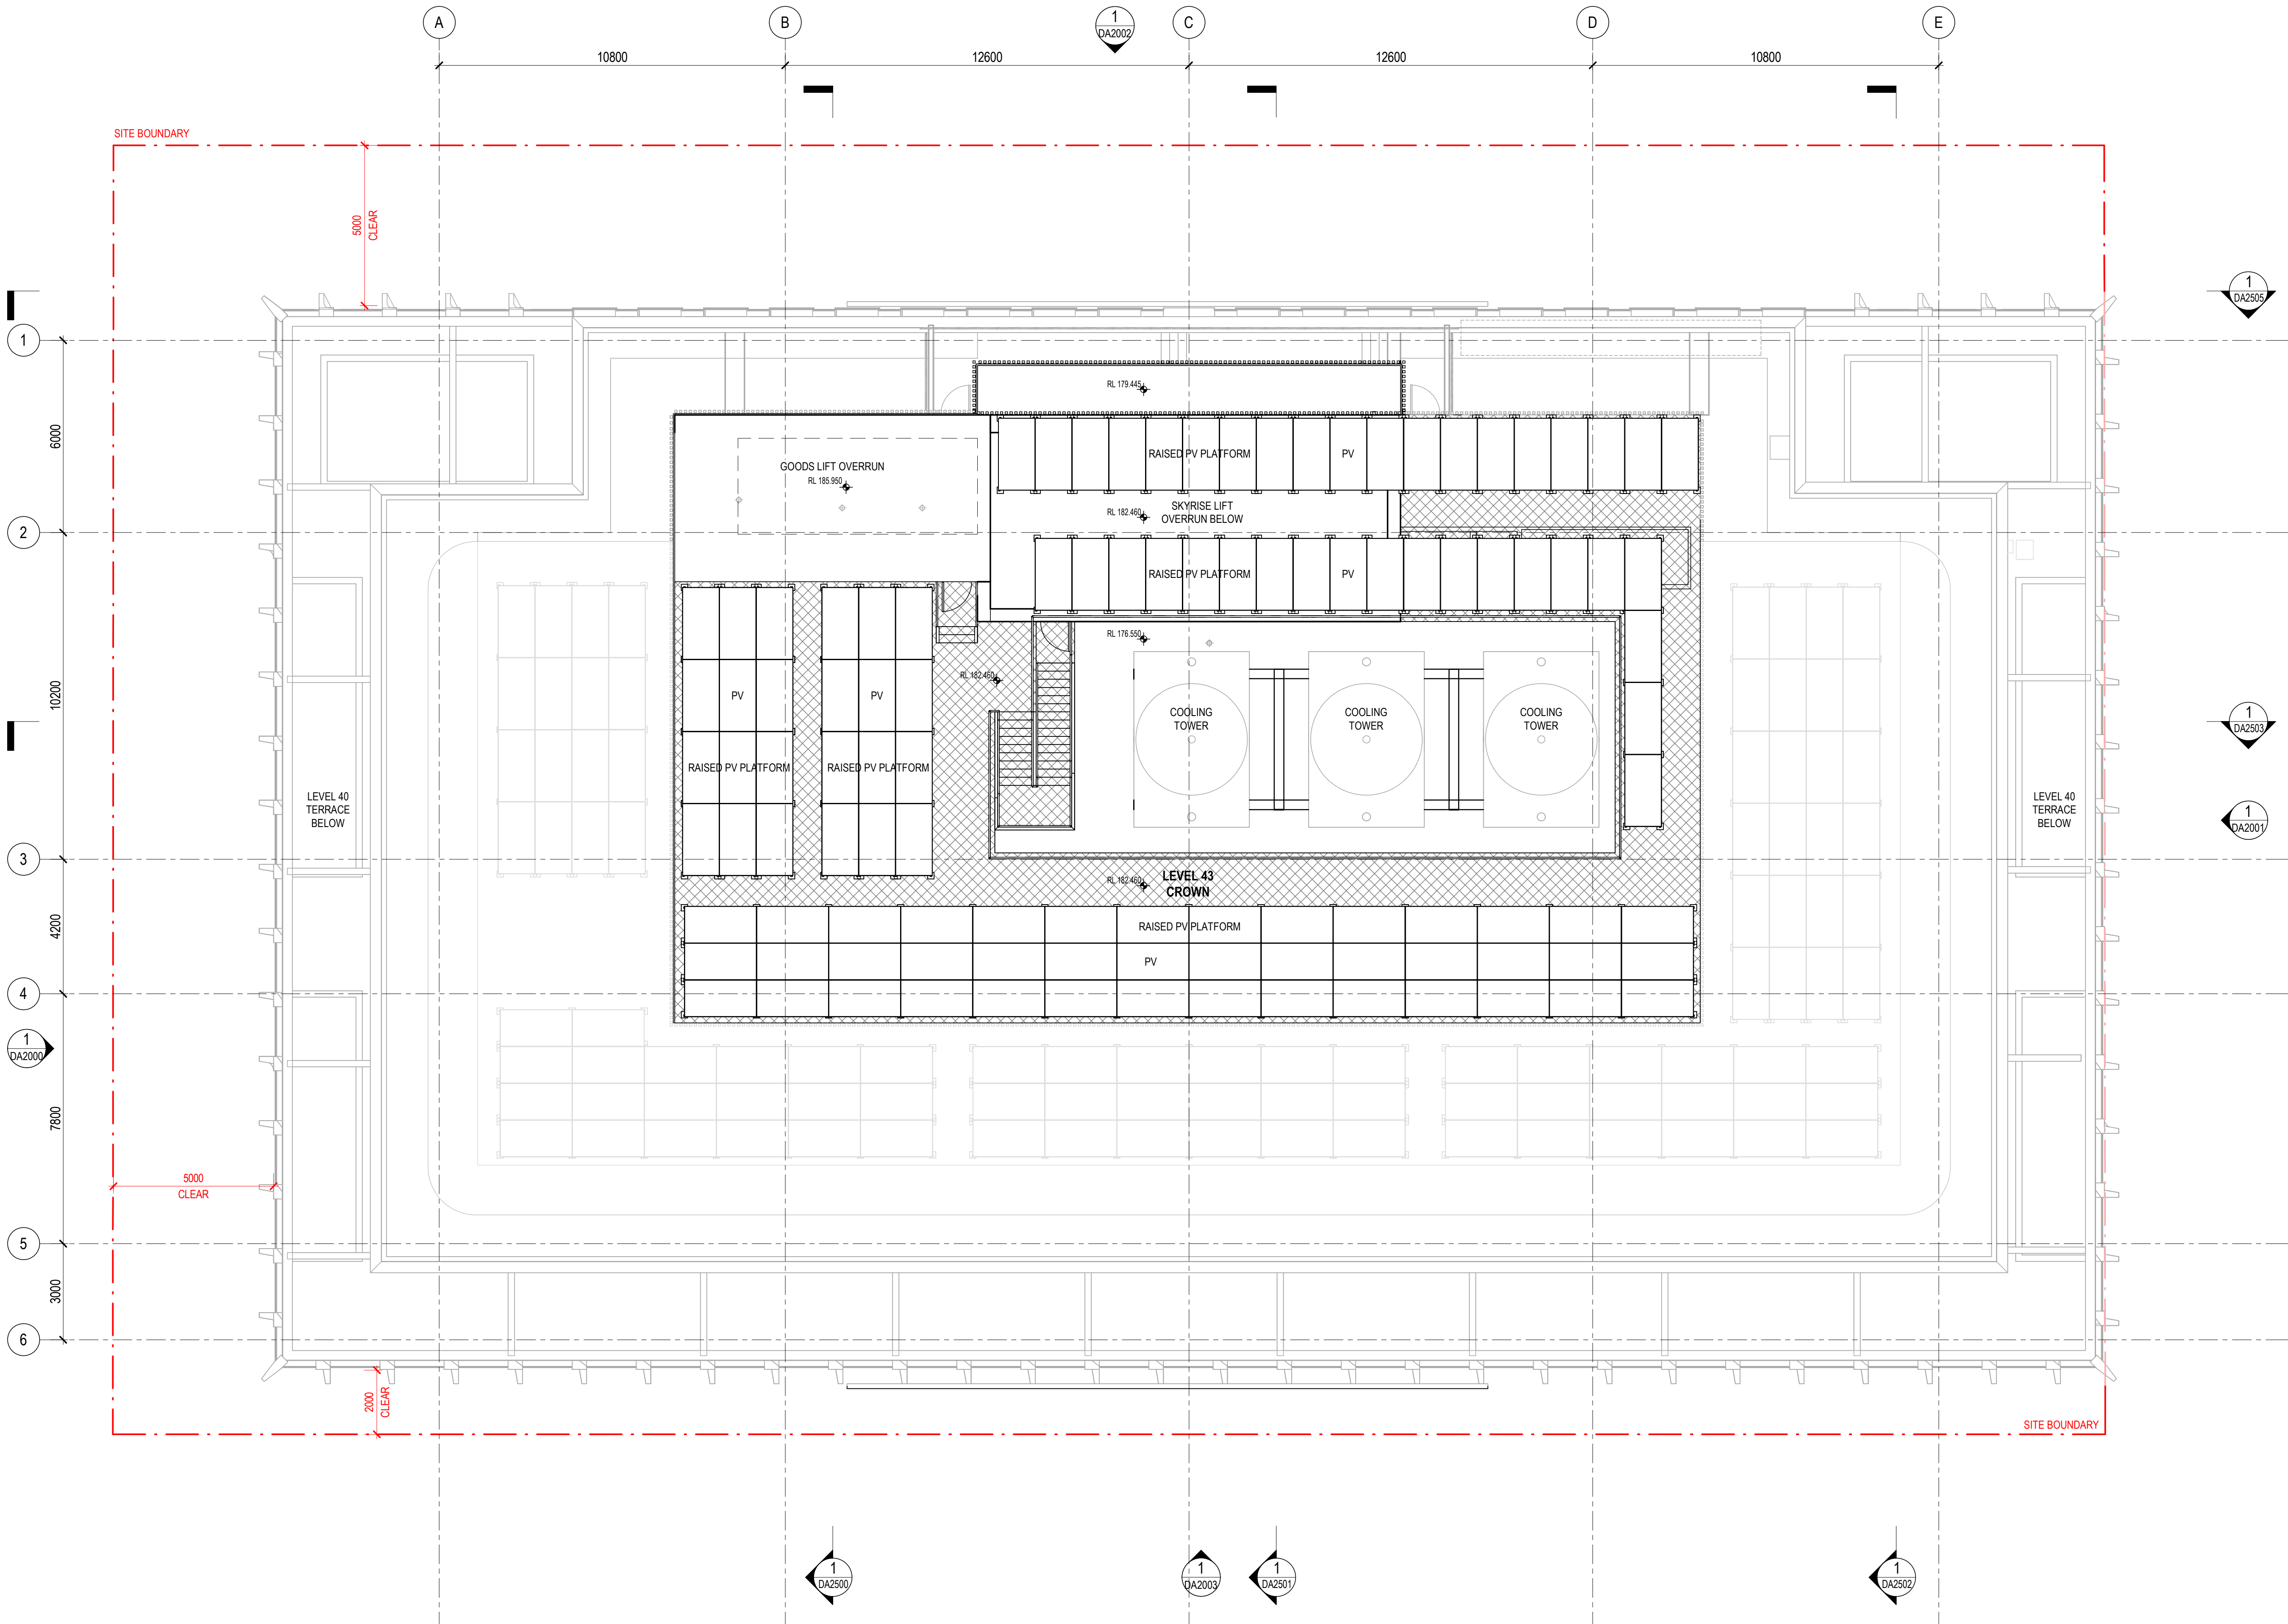

° architectus°

Architectus Australia Pty Ltd is the owner of the copyright subsisting in these drawings, plans, designs and specifications. They must not be used, reproduced or copied, in whole or in part, nor may the information, ideas and concepts therein contained (which are confidential to Architectus Australia Pty Ltd) be disclosed to any person without the prior written consent of that company.

Registrations and Nominated Architects
ACT: Ray Brown 2528
NSW: Ray Brown 6359, Mark van den Enden 7593, Robert Ousey 10214, Lawrence Toaldo 10255
NT: Architectus Australia Pty Ltd AR750
QLD: Lawrence Toaldo 3117
SA: Architectus Australia 3426
TAS: Architectus Australia F109
VIC: Architectus Australia 51176
WA: Architectus Australia 3209, Ray Brown 2929

Do not scale drawings. Verify all dimensions on site. If in doubt, refer to architect.

rev.	purpose of issue	chkd.	apvd.	date
P6	ISSUE FOR COORDINATION			02.12.2022
P7	OWNERS CONSENT ISSUE			08.12.2022
1	DEVELOPMENT APPLICATION ISSUE			14.12.2022
3	DEVELOPMENT APPLICATION REISSUE			24.04.2024
4	AMENDED ARCHITECTURAL PLANS			10.07.2024
5	PRELIMINARY ISSUE FOR REVIEW			06.05.2026
6	REVISED DA ISSUE			25.05.2026

Henning Larsen

HENNING LARSEN
Gadigal Country,
Level 4, 283-285 Clarence St
Sydney NSW 2000
www.henninglarsen.com

architectus™

Aselaide
Brisbane
Carlisle
Gold Coast
Hobart
Newcastle
Perth
Sydney
Townsville


Tumbul and Jagara/Yuggera Country
Level 11, 123 Eagle Street
Brisbane QLD 4000
T (+61 7) 3229 3555
brisbane@architectus.com.au

ABN 90 131 245 684

project
101 ALBERT STREET
101 ALBERT STREET, BRISBANE
Tumbal Country

LEVEL 43 - CROWN			
project no	doc type	drawing no.	
200048.00	DRW	DA1025	
location	submission	scale	@A1
BNE	DA	1 : 100	
prepared	checked	approved	
AD	JP	MS	

rev	purpose of issue	chkd	aprv	date
P6	ISSUE FOR COORDINATION			02.12.20
P7	OWNERS CONSENT ISSUE			08.12.20
1	DEVELOPMENT APPLICATION ISSUE			14.12.20
3	DEVELOPMENT APPLICATION REISSUE			24.04.20
4	AMENDED ARCHITECTURAL PLANS			10.07.20
5	PRELIMINARY ISSUE FOR REVIEW			06.05.20
6	REVISED DA ISSUE			25.05.20

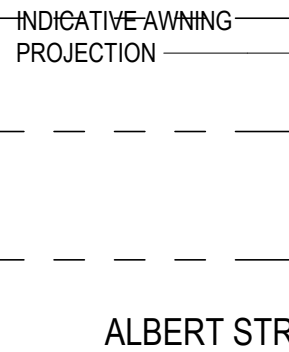

**Henning
Larsen —**

HENNING LARSE
Gadigal Country
Level 4, 283-285 Clarence St
Sydney NSW 2002

www.henninglarsen.com

architectus

Adelaide
Brisbane
Canberra
Gold Coast
Melbourne
Newcastle
Perth
Sydney
Townsville

Turtul and Jagera/Juggara Country
Level 11, 123 Eagle Street
Brisbane QLD 4000
T (61 7) 3229 3555
brisbane@architectus.com.au

ASN 90 131 245 684


101 ALBERT STREET

101 ALBERT STREET, BRISBANE
Turrbal Country

project no 2000048.00	doc type DRW	drawing no. DA2000
location BNE	submission DA	scale 1 : 200 @A
prepared CH/AD	checked JP	approved MS

DEVELOPMENT APPLICATION 6

BNE-DRW-DA2000 25/05/2006 3:17:03 PM

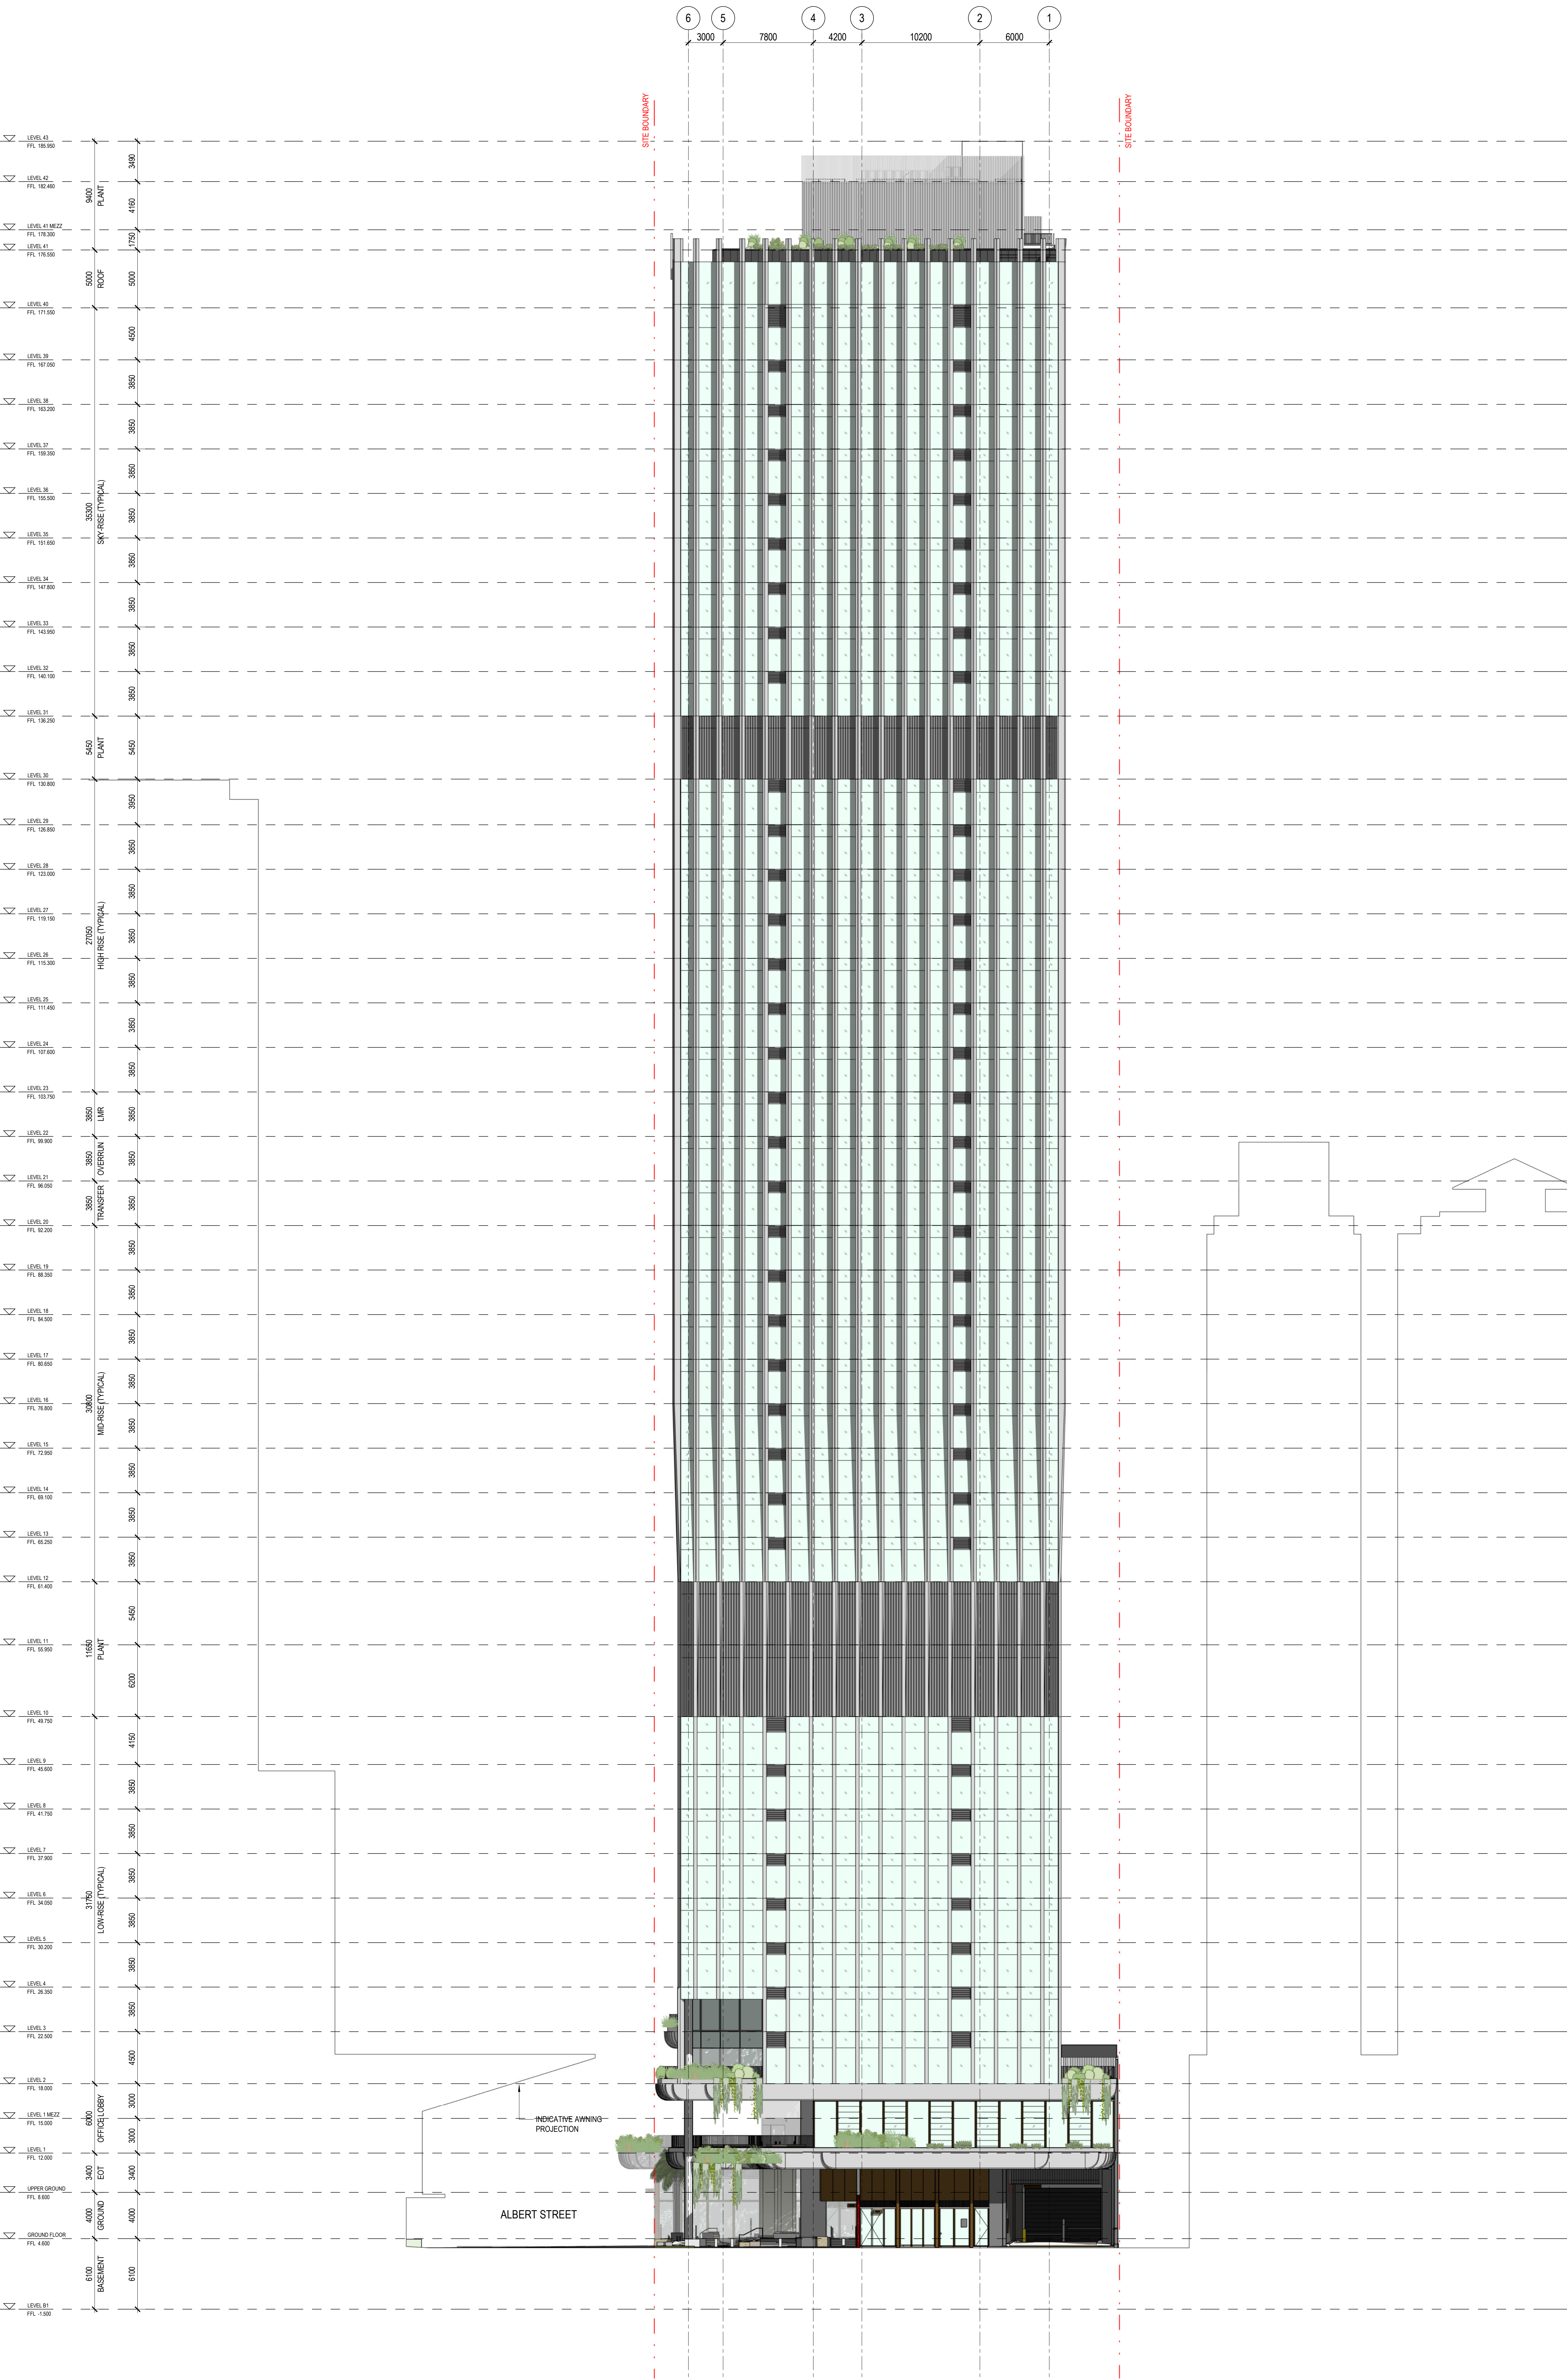

©architectus®			
Architectus Australia Pty Ltd is the owner of the copyright subsisting in these drawings, plans, designs and specifications. They must not be used, reproduced or copied, in whole or in part, nor may the information, ideas and concepts therein contained (which are confidential to Architectus Australia Pty Ltd) be disclosed to any person without the prior written consent of that company.			
Registrations and Nominated Architects			
ACT: Ray Brown 2528 NSW: Ray Brown 6259, Mark van den Enden 7593, Robert Osney 10214, Lawrence Toakio 10255 NT: Architectus Australia Pty Ltd ARTD QLD: Lawrence Toakio 3117 SA: Architectus Australia 3429 TAS: Architectus Australia 1109 VIC: Architectus Australia 5119 WA: Architectus Australia 3209, Ray Brown 2929			
Do not scale drawings. Verify all dimensions on site. If in doubt, refer to architect.			
Rev.	Purpose of issue	Chkd.	Apvd.
P6	ISSUE FOR COORDINATION		02.12.2022
P7	OWNERS CONSENT ISSUE		08.12.2022
1	DEVELOPMENT APPLICATION ISSUE		14.12.2022
3	DEVELOPMENT APPLICATION REISSUE		24.04.2024
4	AMENDED ARCHITECTURAL PLANS		10.07.2024
5	PRELIMINARY ISSUE FOR REVIEW		06.02.2026
6	REVISED DA ISSUE		25.05.2026

Henning Larsen

HENNING LARSEN
Gadgil Country,
Level 4, 283-285 Clarence St
Sydney NSW 2000
www.henninglarsen.com

architectus™

Architectus Australia Pty Ltd is the owner of the copyright subsisting in these drawings, plans, designs and specifications. They must not be used, reproduced or copied, in whole or in part, nor may the information, ideas and concepts therein contained (which are confidential to Architectus Australia Pty Ltd) be disclosed to any person without the prior written consent of that company.

101 ALBERT STREET, BRISBANE
Turbul Country

Drawing

SOUTH-EAST ELEVATION			
project no	disc type	drawing no	
200048.00	DRW	DA2001	
location	submission	scale	
BNE	DA	1 : 200	@A0
prepared	checked	approved	
CH/AD	JP	MS	
			revision

DEVELOPMENT APPLICATION 6
BNE-DRW-DA2001 25/02/2025 3:19:41 PM

DRAWING COLOUR CODED - PRINT ALL COPIES IN COLOUR.

rev.	purpose of issue	chkd.	aprvd.	date
P7	ISSUE FOR COORDINATION			02.12.2003
P6	OWNERS CONSENT ISSUE			08.12.2003
1	DEVELOPMENT APPLICATION ISSUE			14.12.2003
3	DEVELOPMENT APPLICATION REISSUE			24.04.2004
4	AMENDED ARCHITECTURAL PLANS			10.07.2004
5	PRELIMINARY ISSUE FOR REVIEW			06.05.2005
6	REVISED DA ISSUE			25.05.2005



**Henning
Larsen —**

HENNING LARSE
Gadigal Country
Level 4, 283-285 Clarence St
Sydney NSW 2002

www.henninglarsen.com

architectus

Adelaide
Brisbane
Canberra
Gold Coast
Melbourne
Newcastle
Perth
Sydney
Townsville

Tumbul and Jagera/Yuggerra Country
Level 11, 123 Eagle Street
Brisbane QLD 4000
T (61 7) 3228 3555
bristane@architectus.com.au

ABN 90 131 245 694


101 ALBERT STREET

101 ALBERT STREET, BRISBANE
Turbal County

NORTH-EAST ELEVATION

project no 200048.00	doc type DRW	drawing no. DA2002
location BNE	submission DA	scale 1 : 200 
prepared CH/AD	checked JP	approved MS

DEVELOPMENT APPLICATION
BNE-DRW-DA2002

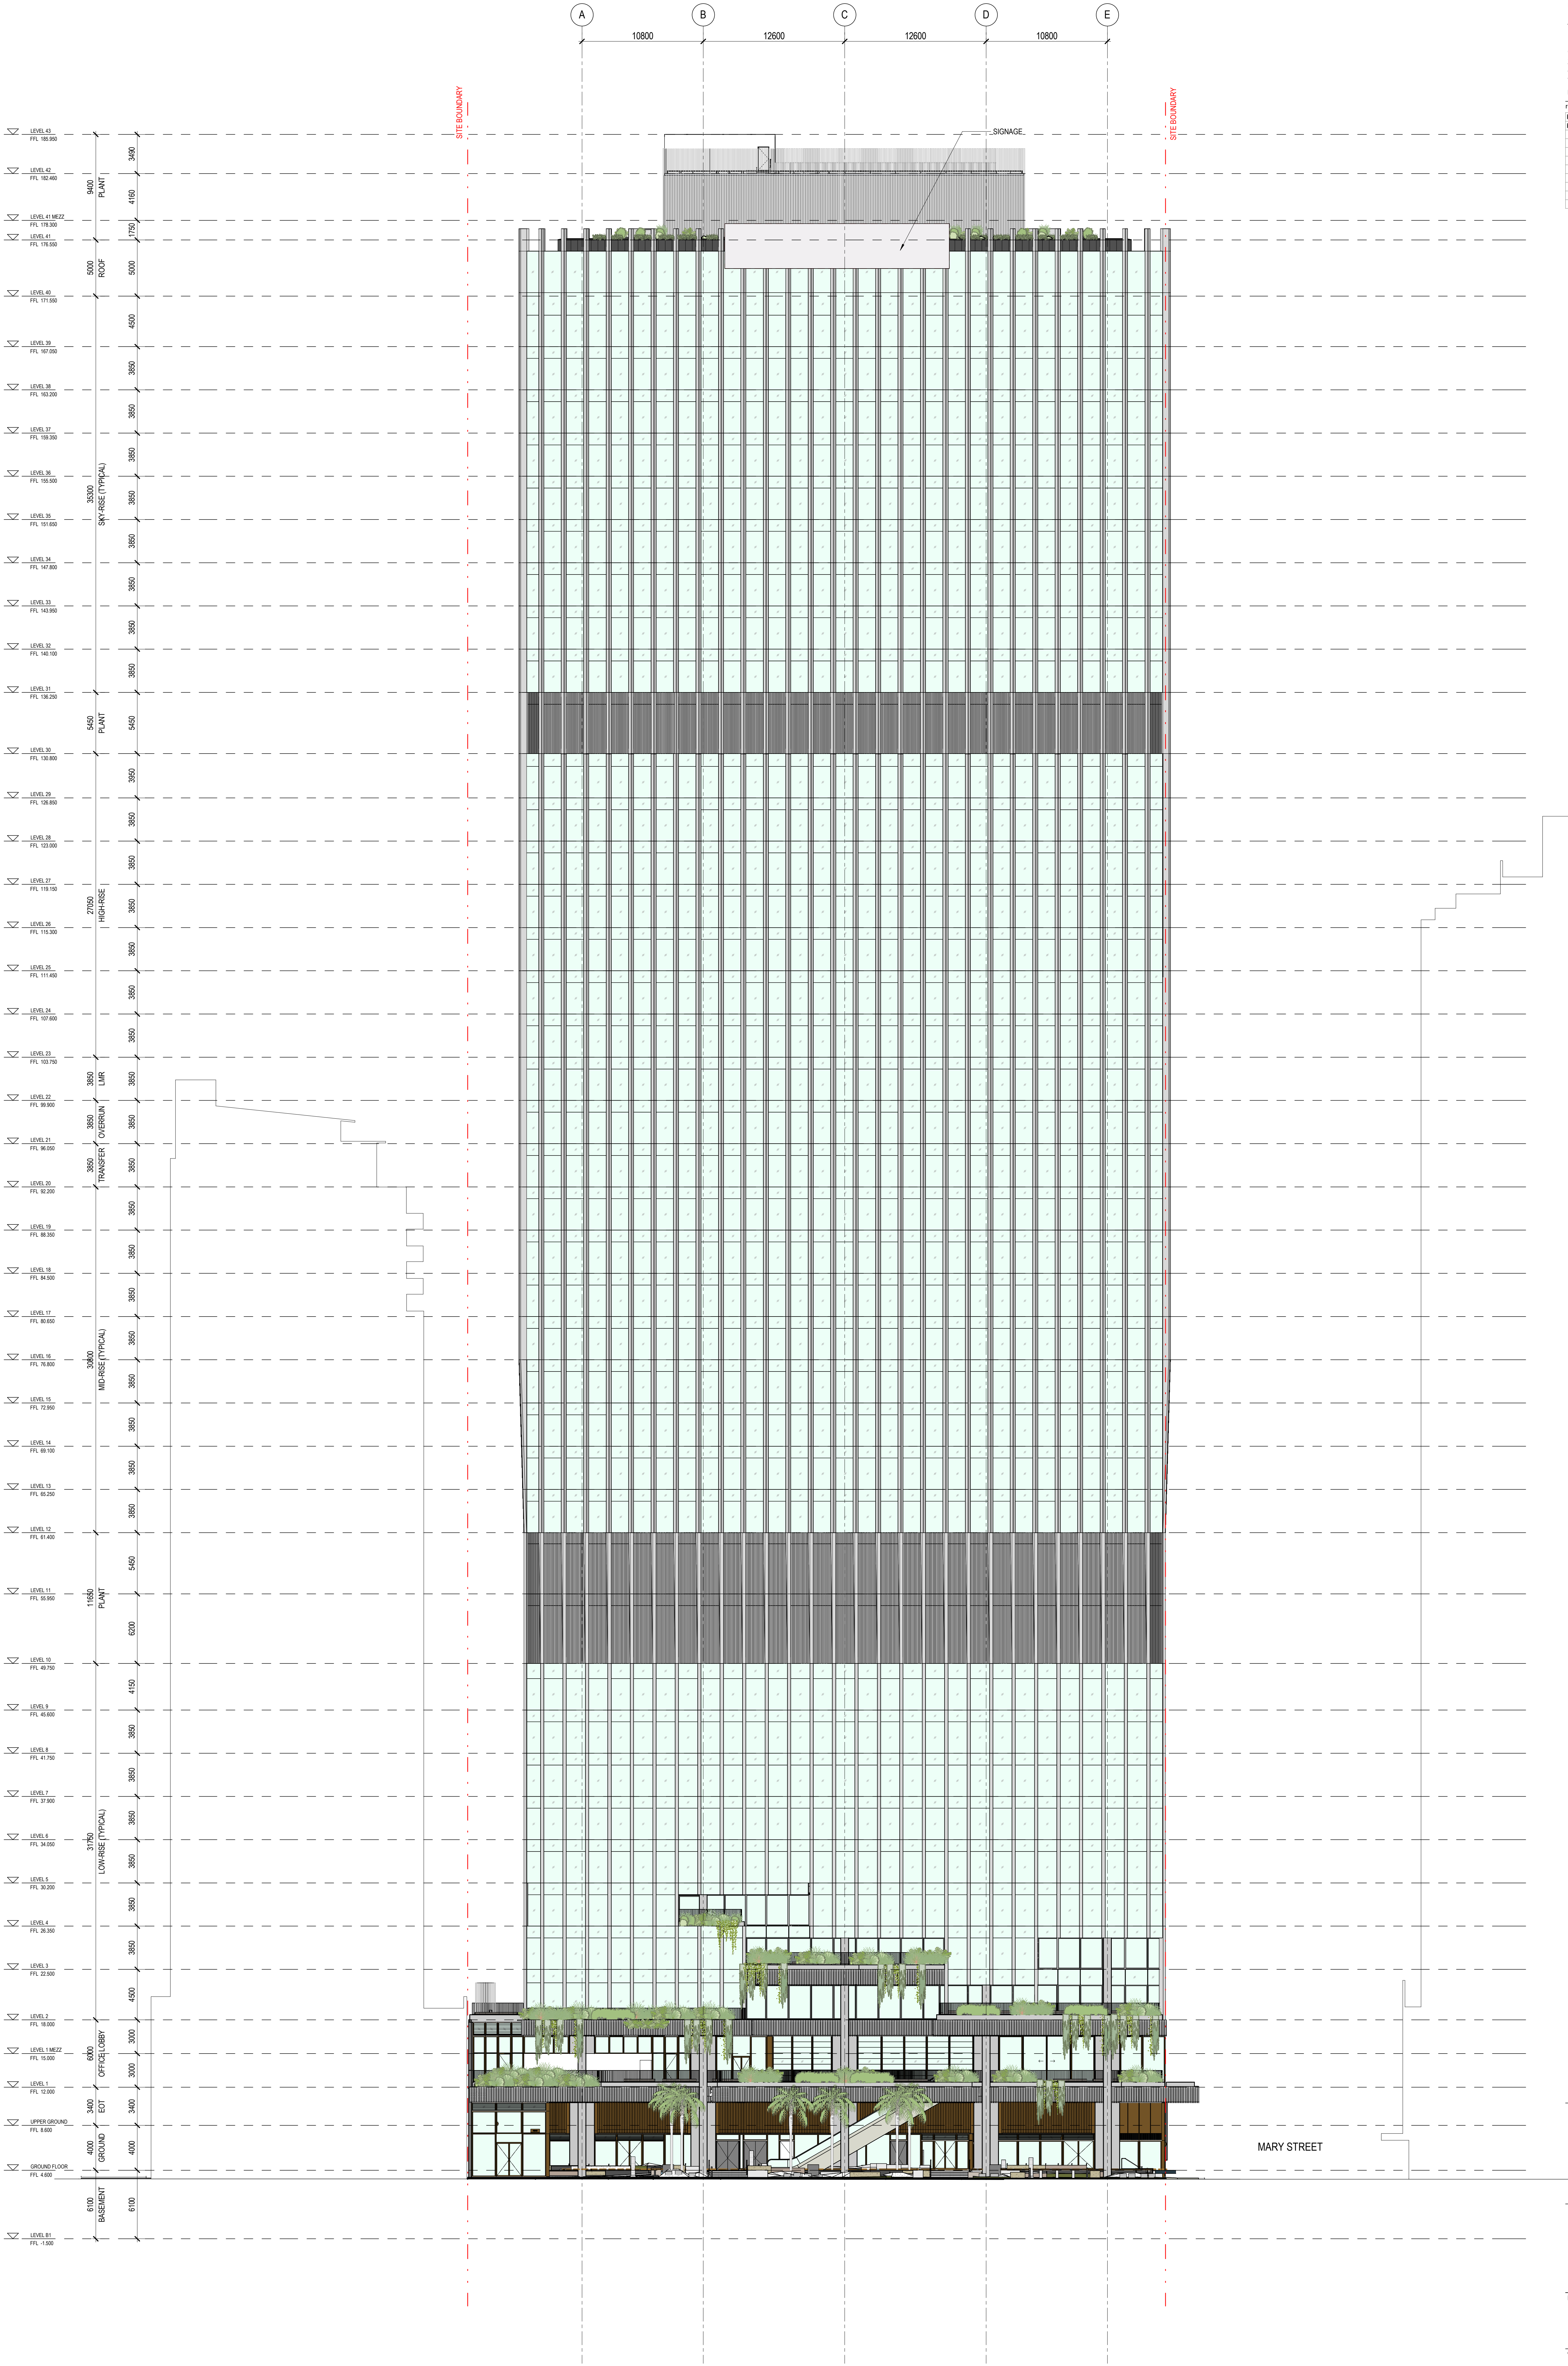

architectus			
Architectus Australia Pty Ltd is the owner of the copyright subsisting in these drawings, plans, designs and specifications. They must not be used, reproduced or copied, in whole or in part, nor may the information, ideas and concepts therein contained (which are confidential to Architectus Australia Pty Ltd) be disclosed to any person without the prior written consent of that company.			
Registrations and Nominated Architects			
ACT: Ray Brown 2528 NSW: Ray Brown 6259, Mark van den Enden 7593, Robert Osney 10214, Lawrence Toakio 10255 NT: Architectus Australia Pty Ltd ARTD QLD: Lawrence Toakio 3117 SA: Architectus Australia 3429 TAS: Architectus Australia 1109 VIC: Architectus Australia 5119 WA: Architectus Australia 3209, Ray Brown 2929			
Do not scale drawings. Verify all dimensions on site. If in doubt, refer to architect.			
Rev.	Purpose of issue	Chkd.	App'd.
P6	ISSUE FOR COORDINATION		02.12.2022
P7	OWNERS CONSENT ISSUE		08.12.2022
1	DEVELOPMENT APPLICATION ISSUE		14.12.2022
3	DEVELOPMENT APPLICATION REISSUE		24.04.2024
4	AMENDED ARCHITECTURAL PLANS		10.07.2024
5	PRELIMINARY ISSUE FOR REVIEW		06.02.2026
6	REVISED DA ISSUE		25.05.2026

Henning Larsen

HENNING LARSEN

Cardinal Country,
Level 4, 283-285 Clarence St
Sydney NSW 2000

www.henninglarsen.com

architectus™

Ackade
Brisbane
Carlton
Gold Coast
Melbourne
Manly
Sydney
Tasmania

Turkul and Jaganath
Level 11, 123 Eagle Street
Brisbane QLD 4000
(07) 3229 2929
brisbane@architectus.com.au

ABN 96 131 345 684

project

101 ALBERT STREET

101 ALBERT STREET, BRISBANE
Tasmania

drawing

project no

200048.00

loc type

DRW

drawing no

DA2003

location

BNE

submission

DA

scale

1 : 200

prepared

CH/AD

checked

JP

approved

MS

revision


6

DEVELOPMENT APPLICATION

BNE-DRW-DA2003

25/05/2025 3:21:54 PM

DRAWING COLOUR CODED - PRINT ALL COPIES IN COLOUR.

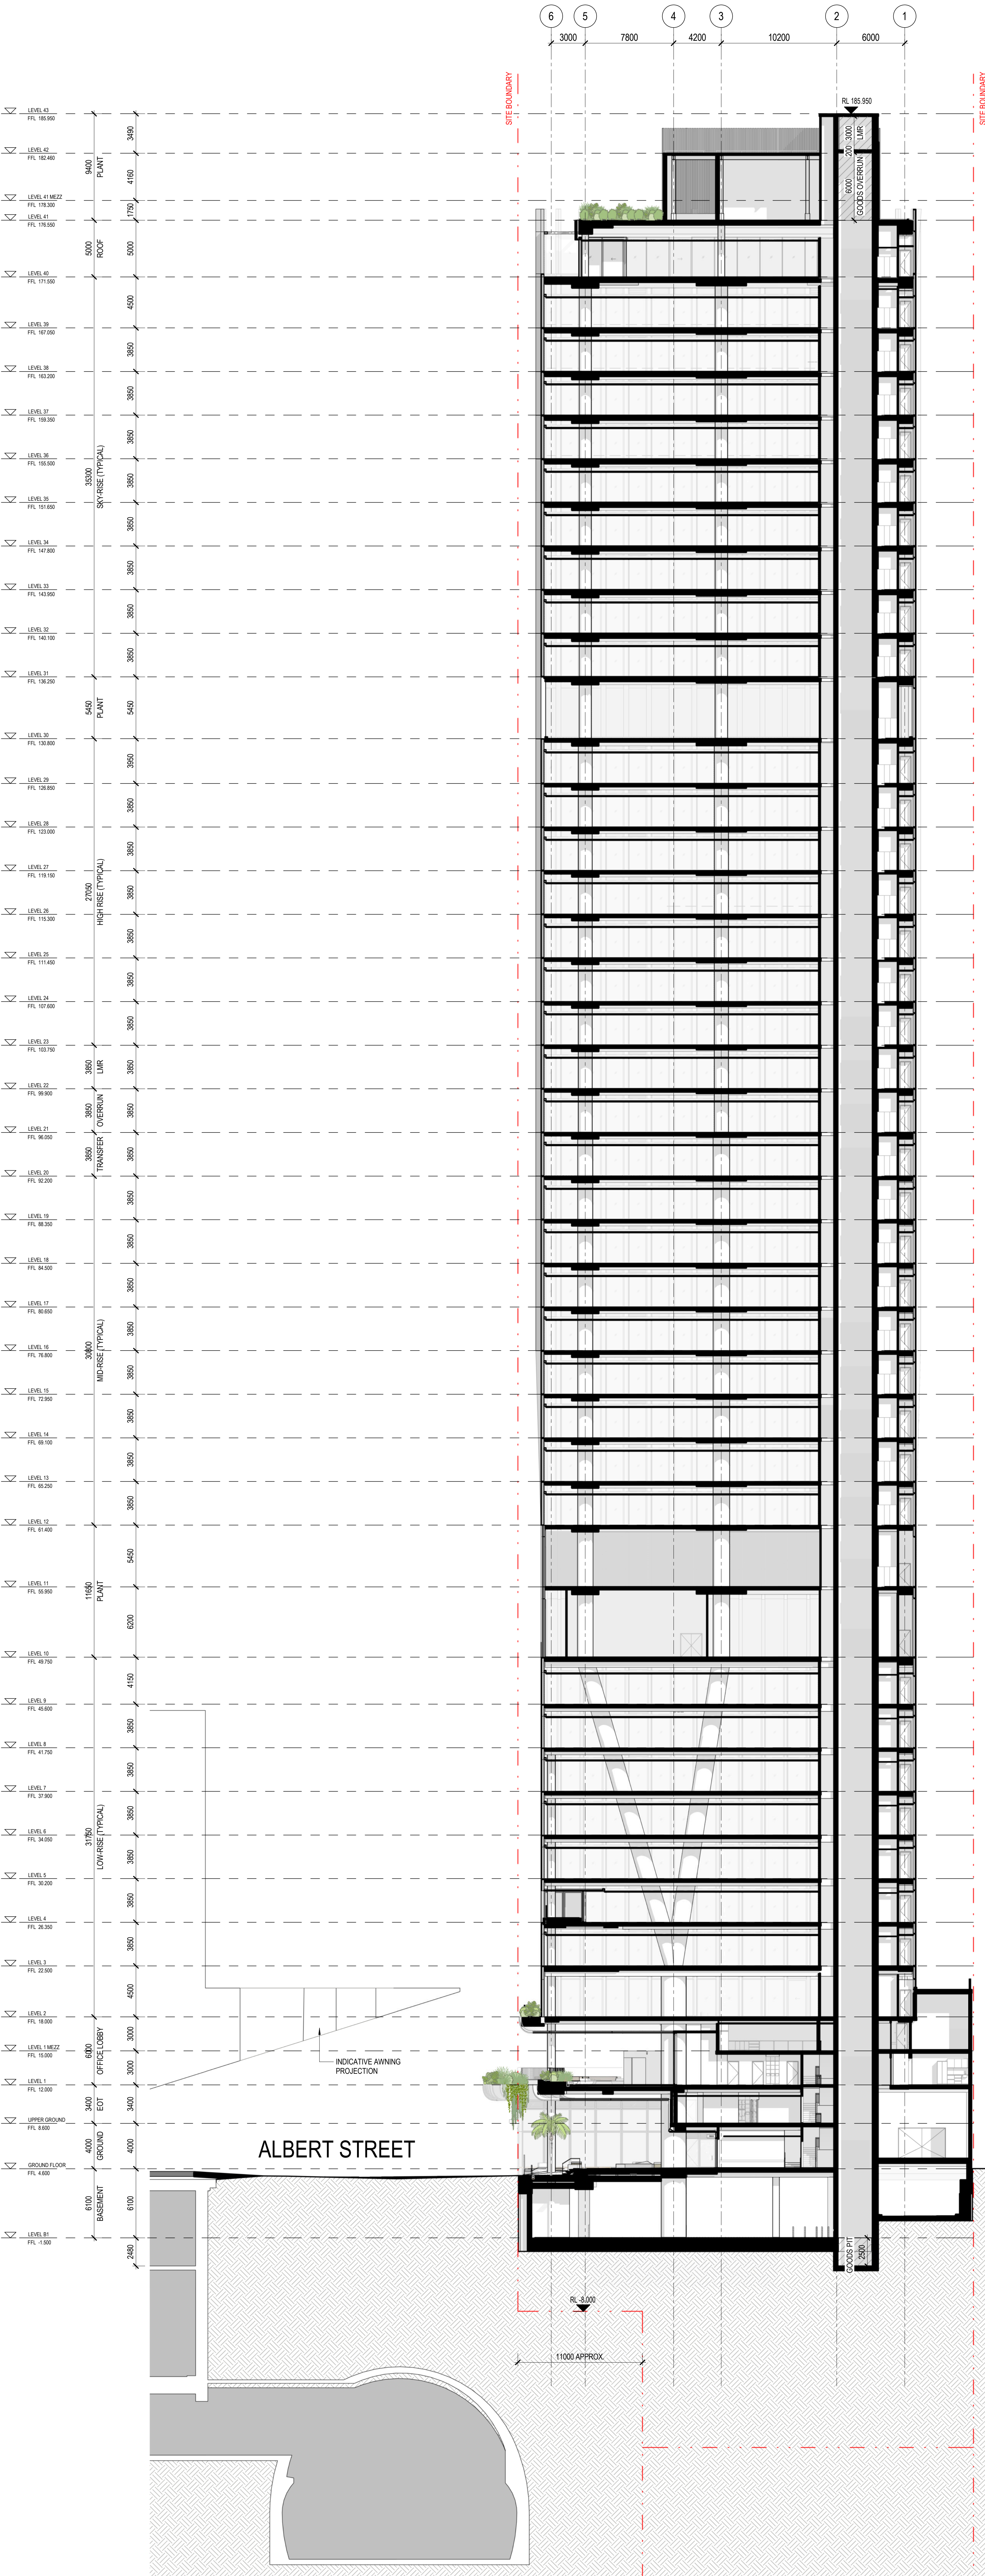

architectus

Architectus Australia Pty Ltd is the owner of the copyright subsisting in these drawings, plans, designs and specifications. They must not be used, reproduced or copied, in whole or in part, nor may the information, ideas and concepts therein contained (which are confidential to Architectus Australia Pty Ltd) be disclosed to any person without the prior written consent of that company.

Registrations and Nominated Architects

ACT: Ray Brown 2528
NSW: Ray Brown 6259, Mark van den Enden 7593,
Robert Osney 10214, Lawrence Toakio 10255
NT: Architectus Australia Pty Ltd ARTD
QLD: Lawrence Toakio 3117
SA: Architectus Australia 3425
TAS: Architectus Australia F109
VIC: Architectus Australia 5119
WA: Architectus Australia 3209, Ray Brown 2929

Do not scale drawings. Verify all dimensions on site. If in doubt, refer to architect.

Rev.	Purpose of issue	Chkd.	App'd.	Date
P6	ISSUE FOR COORDINATION			02.12.2022
P7	OWNERS CONSENT ISSUE			08.12.2022
1	DEVELOPMENT APPLICATION ISSUE			14.12.2022
3	DEVELOPMENT APPLICATION REISSUE			24.04.2024
4	AMENDED ARCHITECTURAL PLANS			10.07.2024
5	PRELIMINARY ISSUE FOR REVIEW			06.05.2026
6	REVISED DA ISSUE			25.05.2026

Henning Larsen

HENNING LARSEN
Level 4, 283-285 Clarence St
Sydney NSW 2000
www.henninglarsen.com

architectus

Adelaide
Brisbane
Canberra
Gold Coast
Melbourne
Newcastle
Perth
Sydney
Townsville
A/NZ 96 131 345 684

Turbul and Jagga/Toggers Country
Level 11, 123 Eagle Street
Brisbane QLD 4000
Brisbane 07 3229 2929
brisbane@architectus.com.au

101 ALBERT STREET

101 ALBERT STREET, BRISBANE
Turbul Country


Drawing
**GENERAL ARRANGEMENT
SECTIONS - SERVICES CORE
SECTION**

project no	disc type	drawing no
200048.00	DRW	DA2500
location	submission	scale
BNE	DA	1 : 200 @A0
prepared	checked	approved
CH/AD	JP	MS

DEVELOPMENT APPLICATION
BNE-DRW-DA2500


revision: 6
25/05/2026 3:22:39 PM

DRAWING COLOUR CODED - PRINT ALL COPIES IN COLOUR.

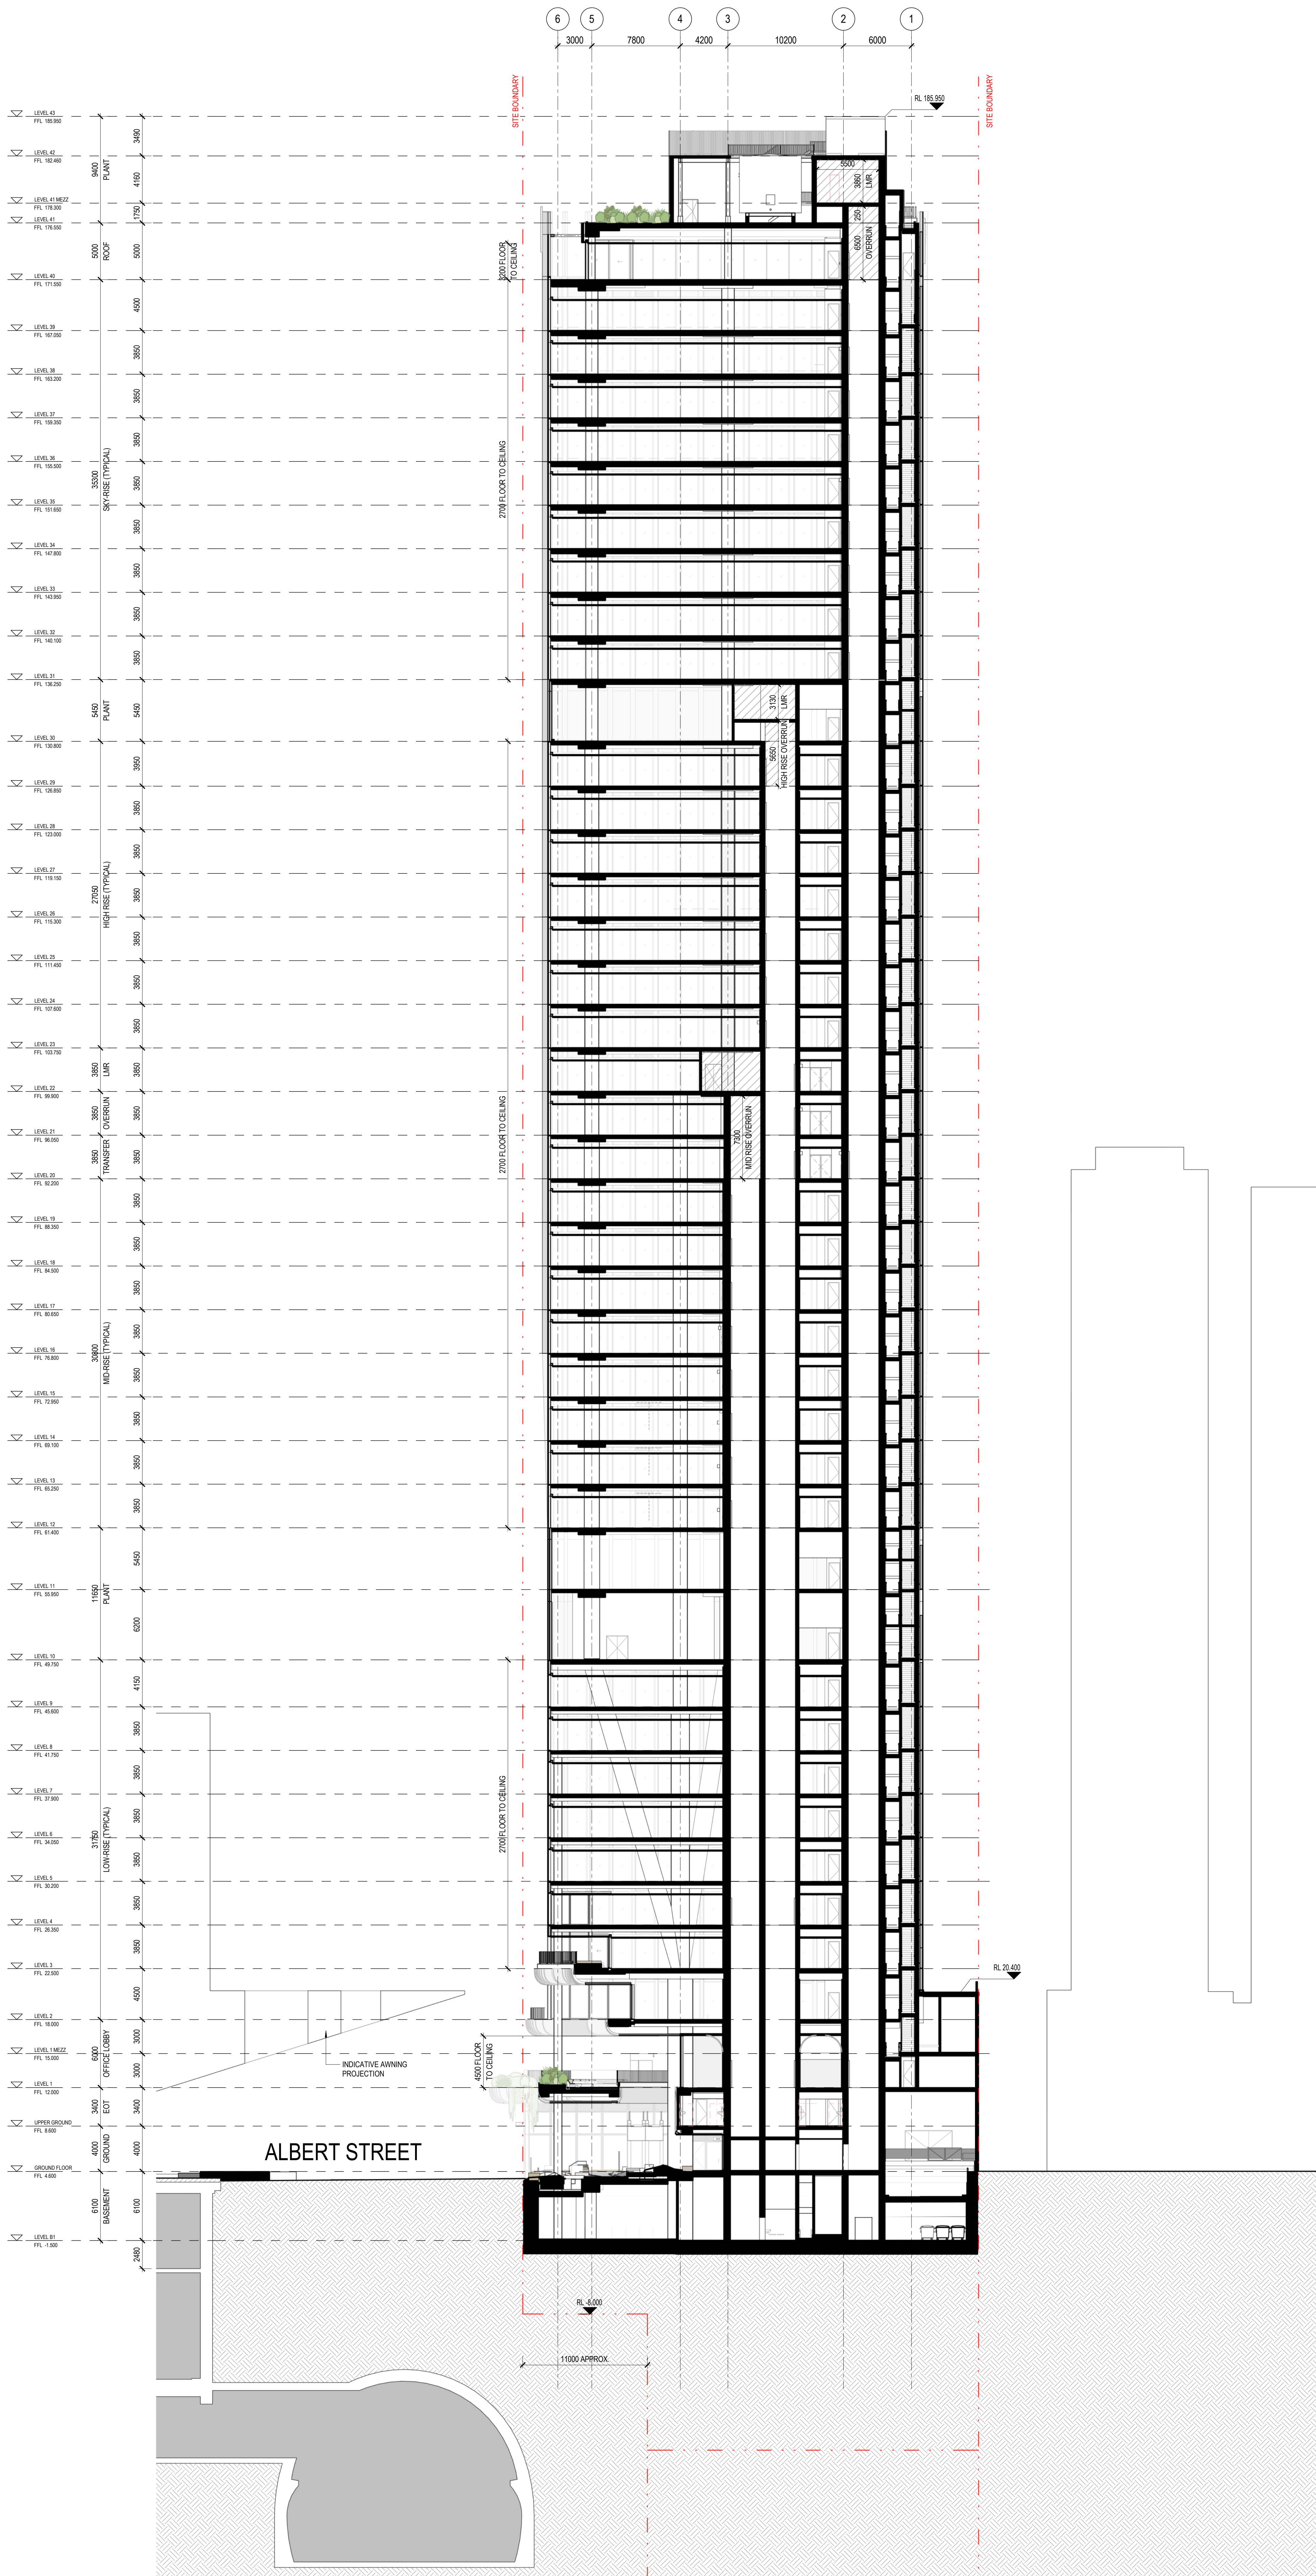[illegible]

[illegible]

project no 200048.00	doc type DRW	drawing no. DA2502
location BNE	submission DA	scale 1 : 200 
prepared CH/AD	checked JP	approved MS

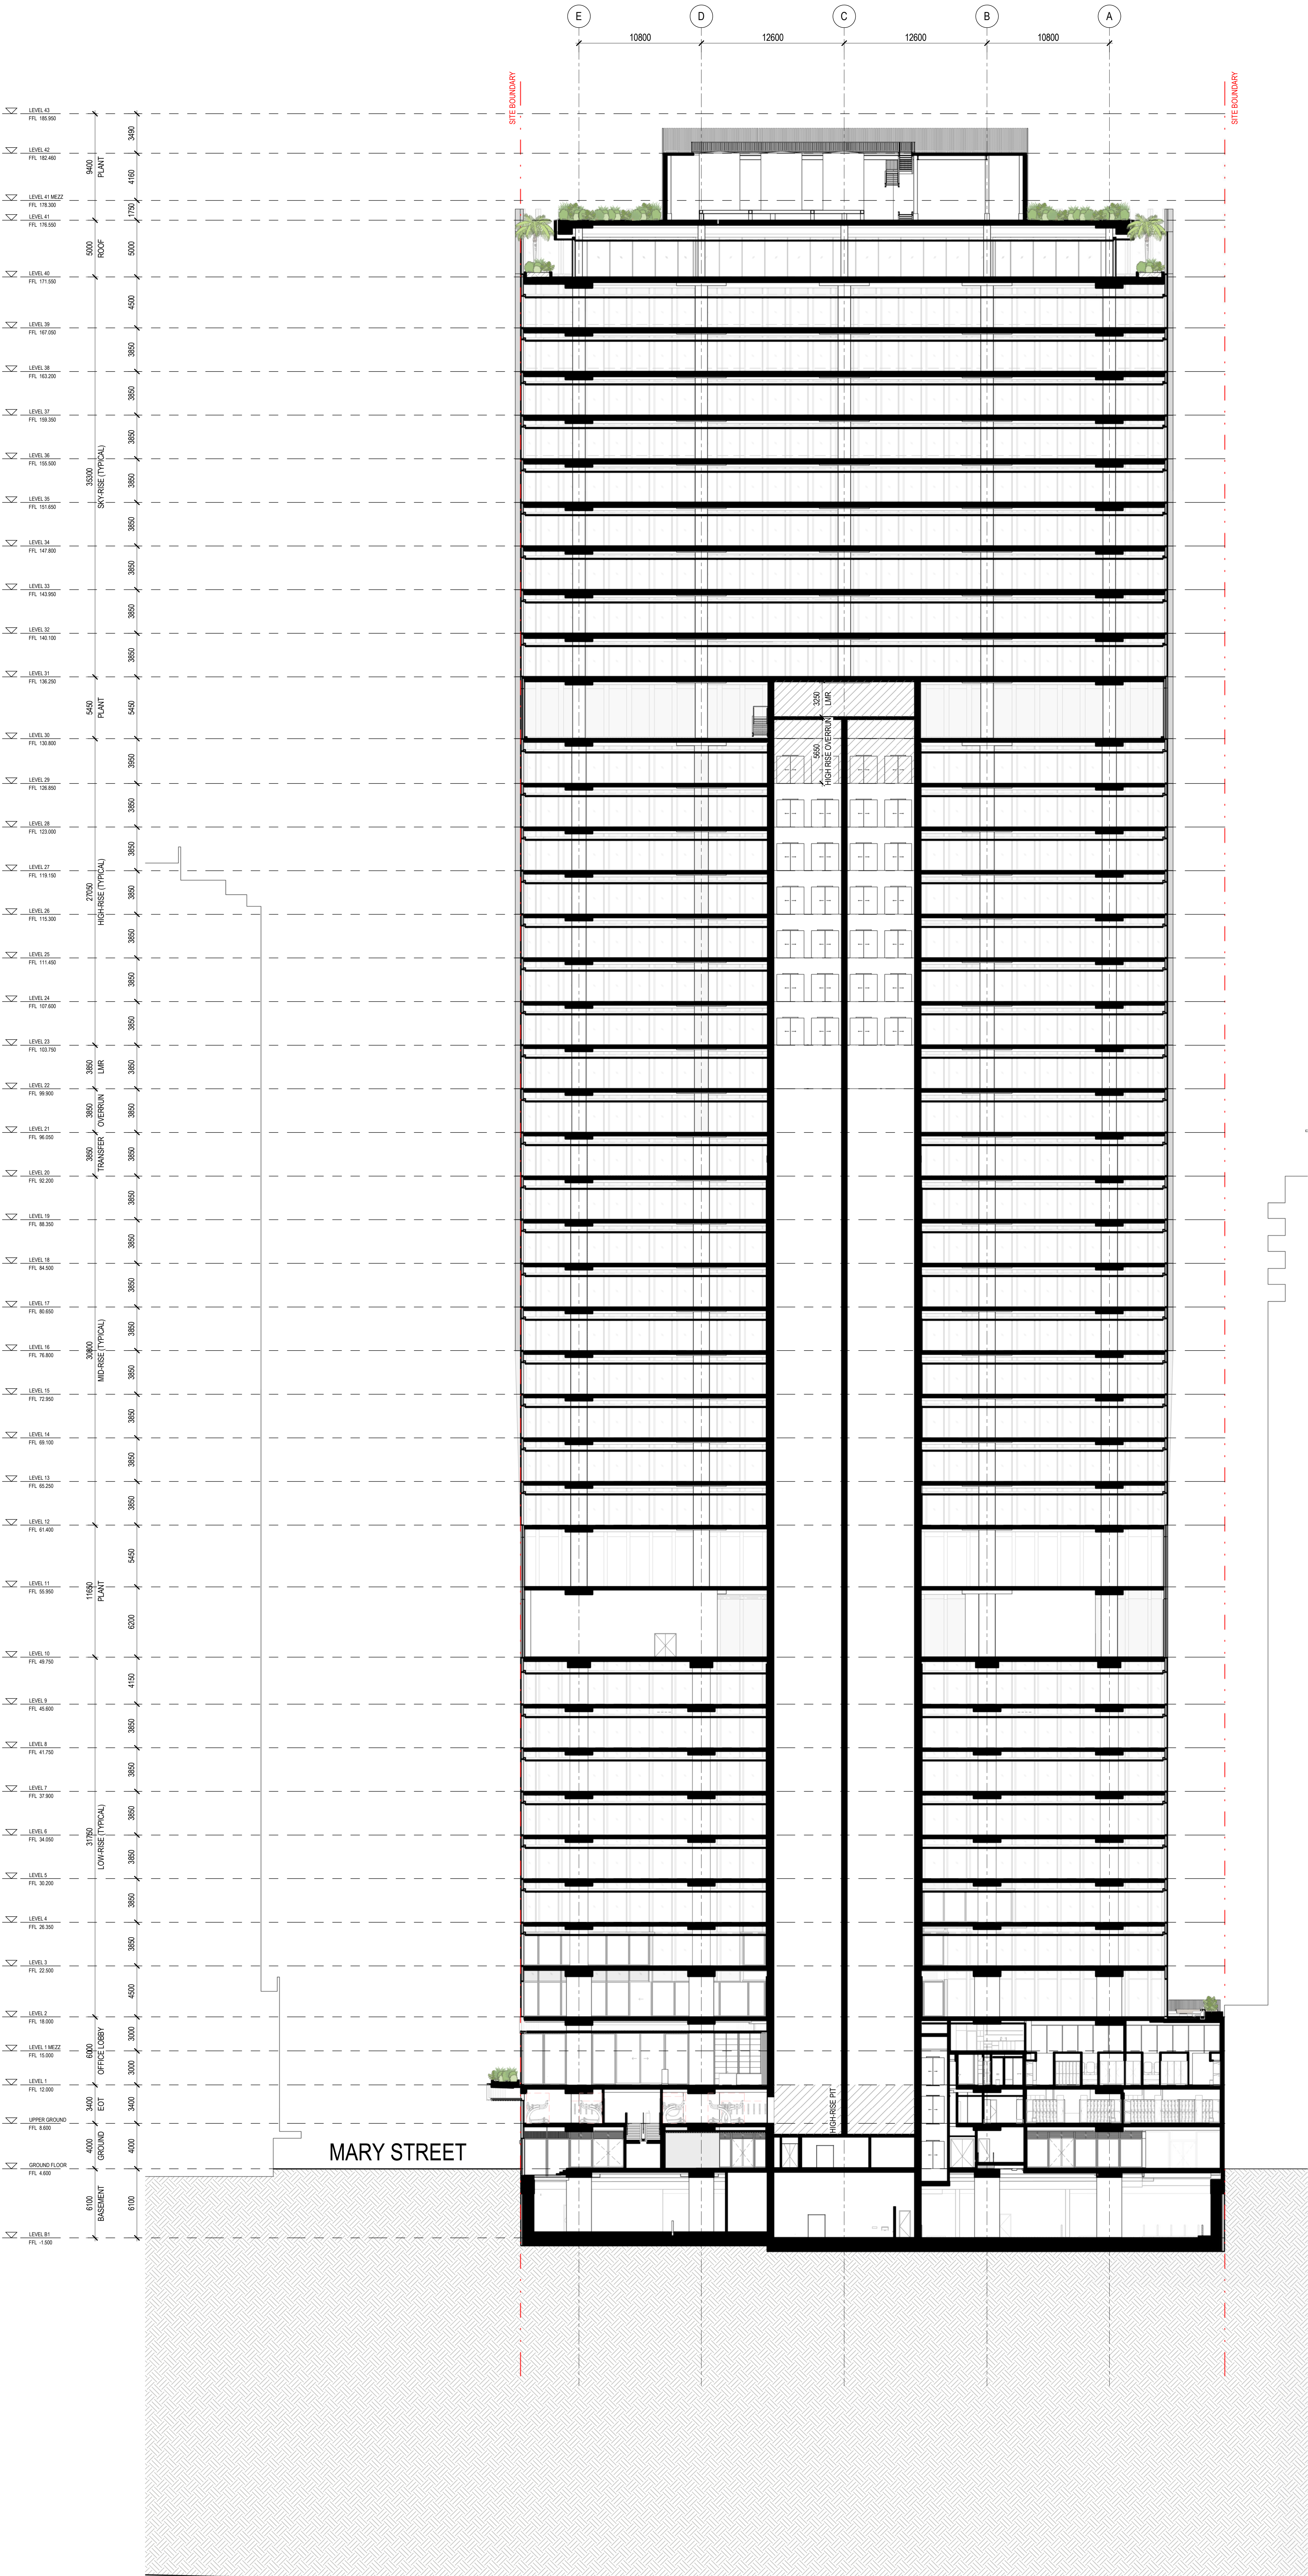

architectus

Architectus Australia Pty Ltd is the owner of the copyright subsisting in these drawings, plans, designs and specifications. They must not be used, reproduced or copied, in whole or in part, nor may the information, ideas and concepts therein contained (which are confidential to Architectus Australia Pty Ltd) be disclosed to any person without the prior written consent of that company.

Registrations and Nominated Architects

ACT: Ray Brown 2528
NSW: Ray Brown 6359, Mark van den Enden 7593,
Robert Osney 10214, Lawrence Tooko 10255
NT: Architectus Australia Pty Ltd ARTD
QLD: Lawrence Tooko 3117
SA: Architectus Australia 3429
TAS: Architectus Australia F109
VIC: Architectus Australia 5119
WA: Architectus Australia 3209, Ray Brown 2929

Do not scale drawings. Verify all dimensions on site. If in doubt, refer to architect

rev.	purpose of issue	chgd.	apvd.	date
P6	ISSUE FOR COORDINATION			02.12.2022
P7	OWNERS CONSENT ISSUE			08.12.2022
1	DEVELOPMENT APPLICATION ISSUE			14.12.2022
3	DEVELOPMENT APPLICATION REISSUE			24.04.2024
4	AMENDED ARCHITECTURAL PLANS			10.07.2024
5	AMENDED ARCHITECTURAL PLANS			28.02.2025
6	PRELIMINARY ISSUE FOR REVIEW			06.05.2026
7	REVISED DA ISSUE			25.05.2026

Henning Larsen

HENNING LARSEN
Cardinal Country,
Level 4, 283-285 Clarence St
Sydney NSW 2000
www.henninglarsen.com

architectus™

Architectus Australia Pty Ltd is the owner of the copyright subsisting in these drawings, plans, designs and specifications. They must not be used, reproduced or copied, in whole or in part, nor may the information, ideas and concepts therein contained (which are confidential to Architectus Australia Pty Ltd) be disclosed to any person without the prior written consent of that company.

101 ALBERT STREET, BRISBANE

101 ALBERT STREET, BRISBANE
Turbul Country

**GENERAL ARRANGEMENT
SECTIONS - BUILDING
LONGITUDINAL SECTION**


project no	disc type	drawing no
200048.00	DRW	DA2503

location	submission	scale
BNE	DA	1:200 @A0

prepared	checked	approved
CH/AD	JP	MS

DEVELOPMENT APPLICATION 7

BNE-DRW-DA2503 25/05/2025 3:23:38 PM

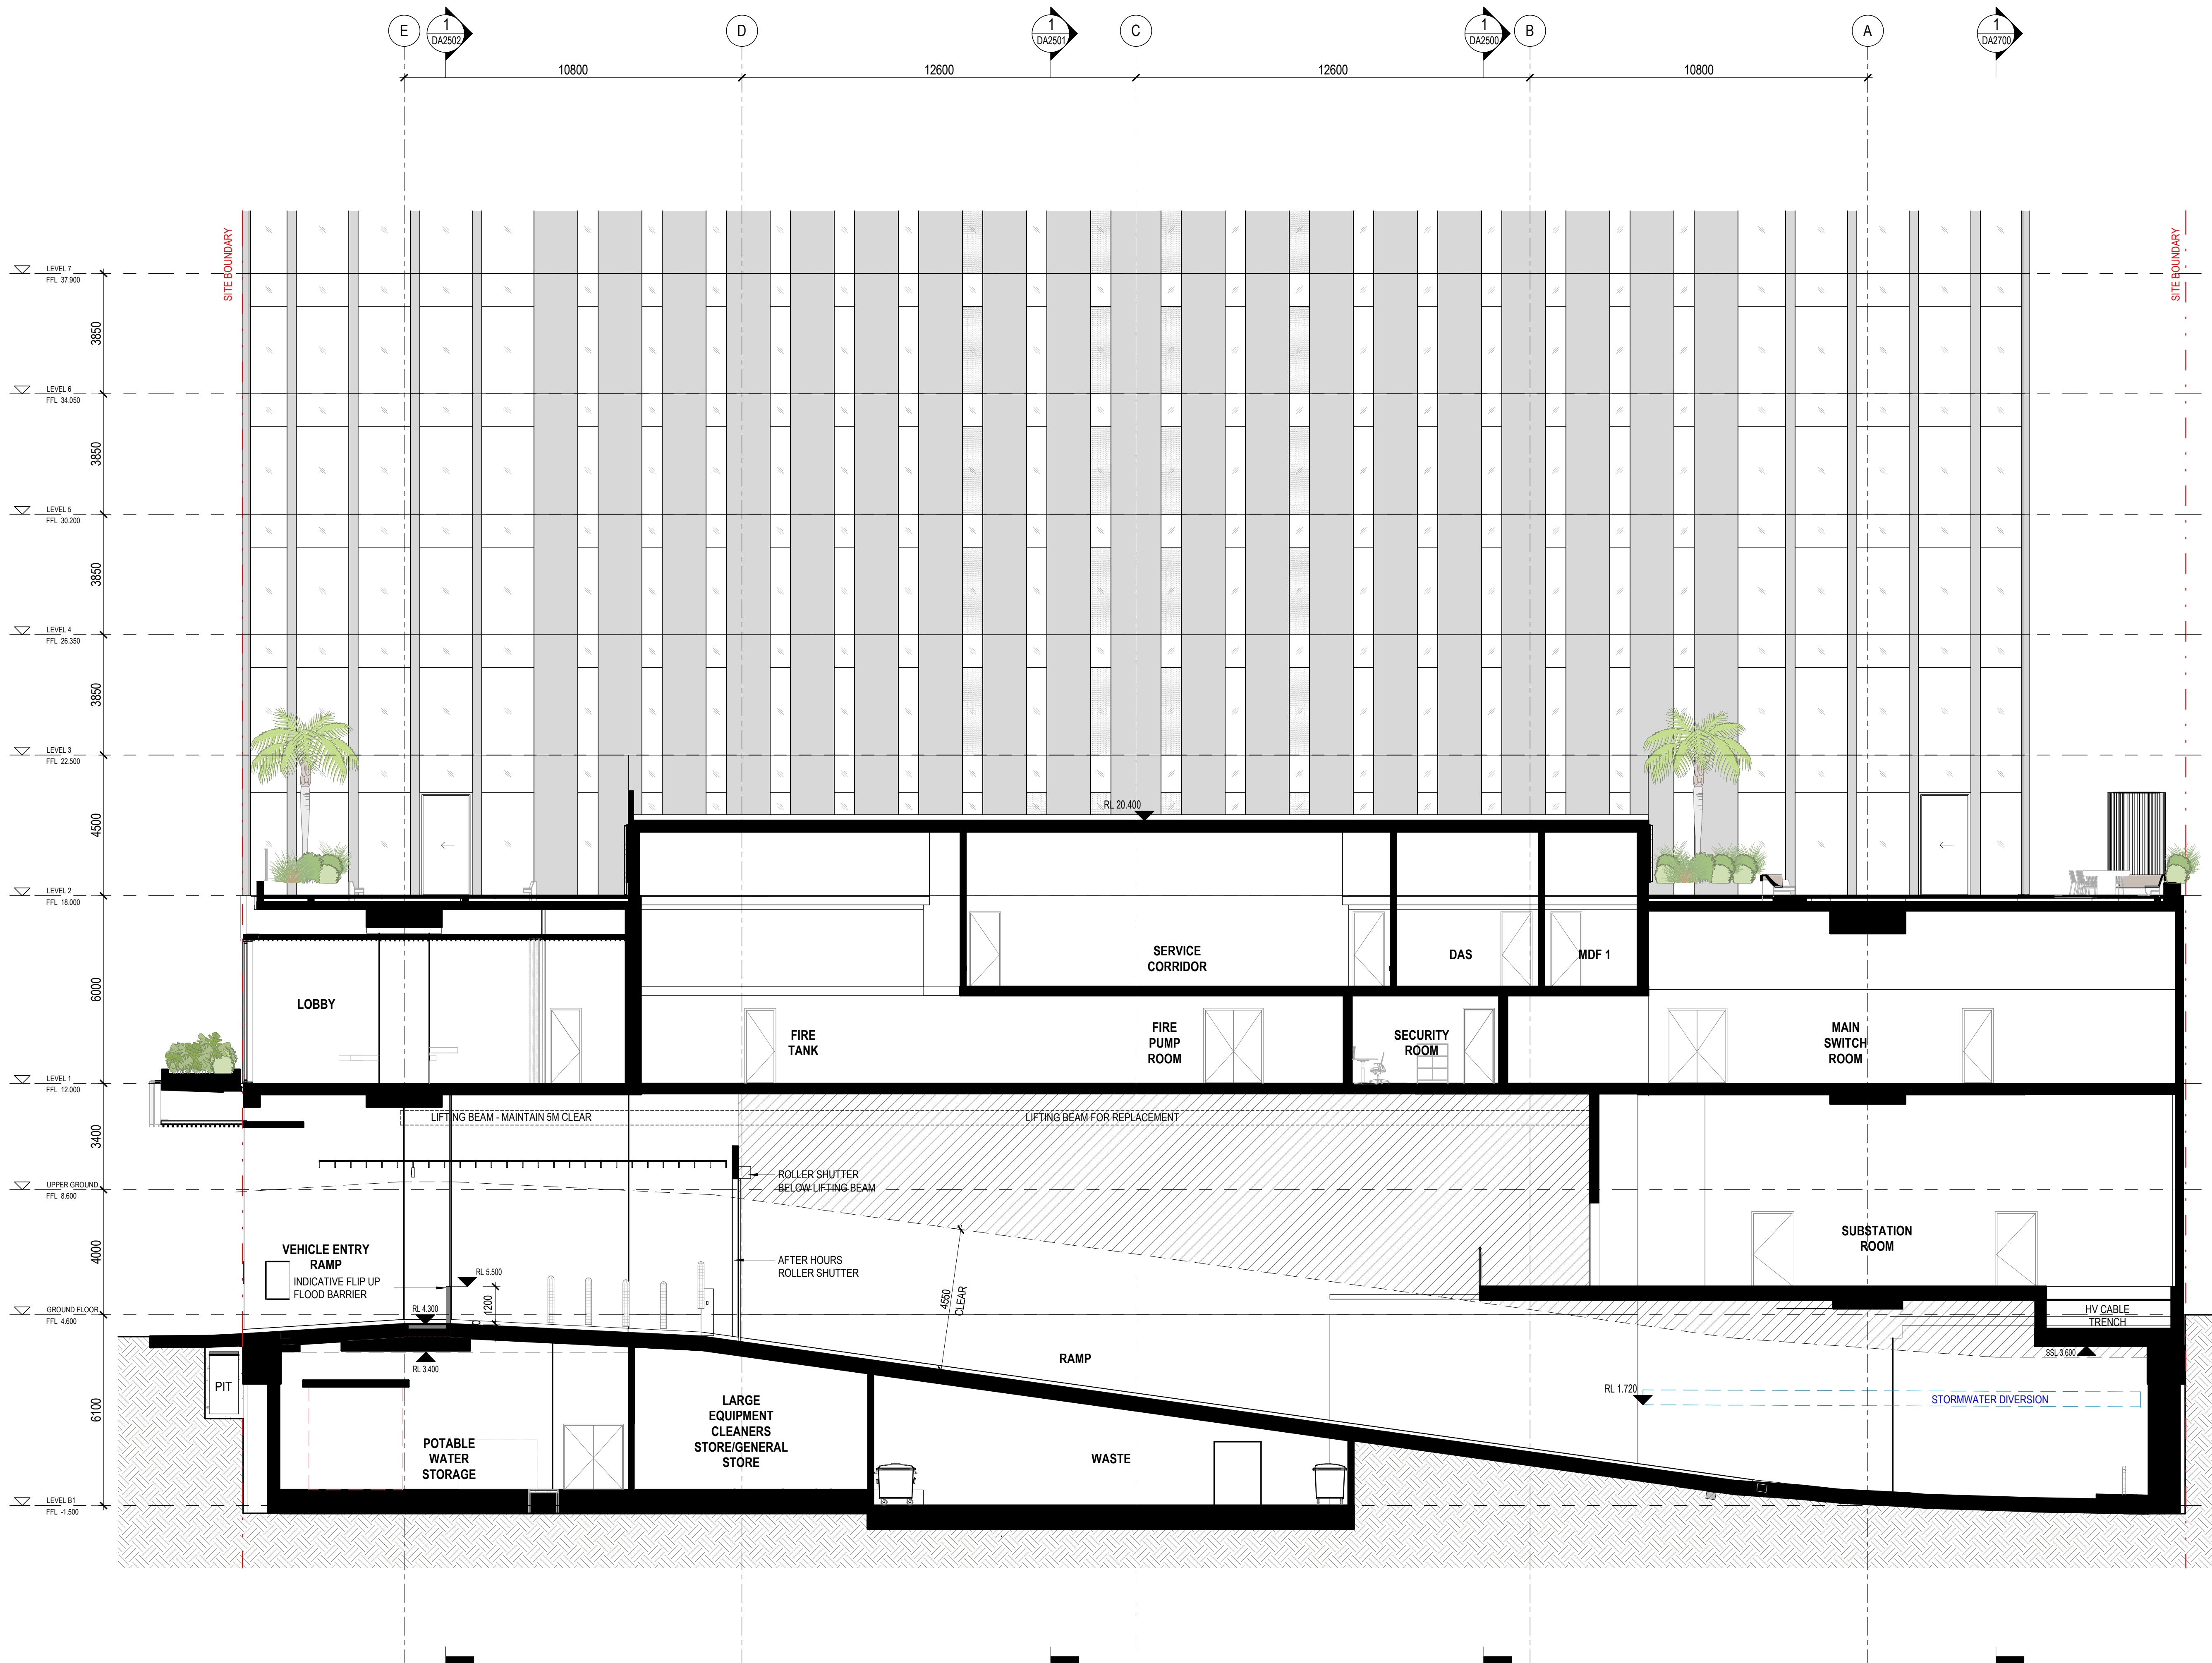

° architectus°

Architectus Australia Pty Ltd is the owner of the copyright subsisting in these drawings, plans, designs and specifications. They must not be used, reproduced or copied, in whole or in part, nor may the information, ideas and concepts therein contained (which are confidential to Architectus Australia Pty Ltd) be disclosed to any person without the prior written consent of that company.

Registrations and Nominated Architects

ACT: Ray Brown 2528
NSW: Ray Brown 6359, Mark van den Enden 7593, Robert Ousey 10214, Lawrence Toaldo 10255
NT: Architectus Australia Pty Ltd AR750
QLD: Lawrence Toaldo 3117
SA: Architectus Australia 3426
TAS: Architectus Australia F109
VIC: Architectus Australia 51176
WA: Architectus Australia 3209, Ray Brown 2929

Do not scale drawings. Verify all dimensions on site. If in doubt, refer to architect.

rev.	purpose of issue	chkd.	apvd.	date
P6	ISSUE FOR COORDINATION			02.12.2022
P7	OWNERS CONSENT ISSUE			08.12.2022
1	DEVELOPMENT APPLICATION ISSUE			24.04.2024
3	DEVELOPMENT APPLICATION REISSUE			10.07.2024
4	AMENDED ARCHITECTURAL PLANS			06.05.2026
5	PRELIMINARY ISSUE FOR REVIEW			25.05.2026
6	REVISED DA ISSUE			

Henning Larsen

HENNING LARSEN
Gadigal Country,
Level 4, 283-285 Clarence St
Sydney NSW 2000
www.henninglarsen.com

architectus™

Aselaide
Brisbane
Brisbane
Carlisle
Gold Coast
Hobart
Newcastle
Perth
Sydney
Townsville


Tumbul and Jagara/Yuggera Country
Level 11, 123 Eagle Street
Brisbane QLD 4000
T (+61 7) 3229 3555
brisbane@architectus.com.au
ABN 90 131 245 684

project
101 ALBERT STREET
101 ALBERT STREET, BRISBANE
Tumbal Country

**PODIUM SECTION - BASEMENT
RAMP SECTION**

project no	doc type	drawing no.
200048.00	DRW	DA2600
location	submission	scale
BNE	DA	1 : 100 @A1
prepared	checked	approved
CH	JP	MS

DRAWING COLOUR CODED - PRINT ALL COPIES IN COLOUR.

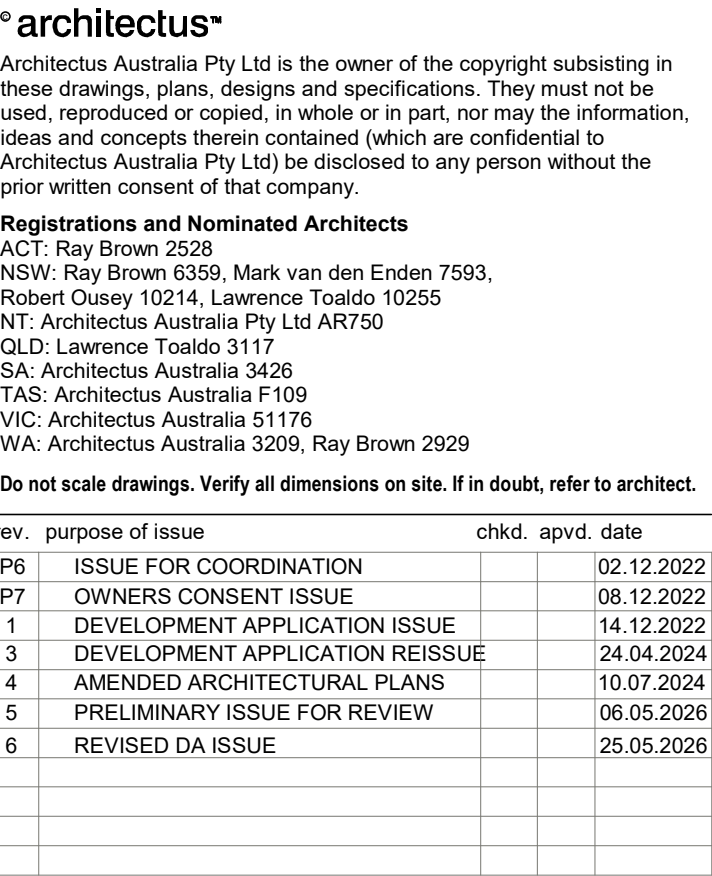


architectus™

Adelaide
Brisbane
Canberra
Gold Coast
Melbourne
Newcastle
Perth
Sydney
Townsville

Turbul and Jagera/Yuggerra Country
Level 11, 120 Eagle Street
Brisbane QLD 4000
T (61 7) 3229 3555
brisanbe@architectus.com.au

ABN 90 131 245 684

PODIUM SECTION - ERODED PLANTER SECTION			
project no.	doc type	drawing no.	
200048.00	DRW	DA2601	
location	submission	scale	
BNE	DA	1 : 100	@A1
prepared	checked	approved	
CH	JP	MS	
			revision
DEVELOPMENT APPLICATION			6
BNE-DRW-DA2601			25/05/2024 4:03:03 PM

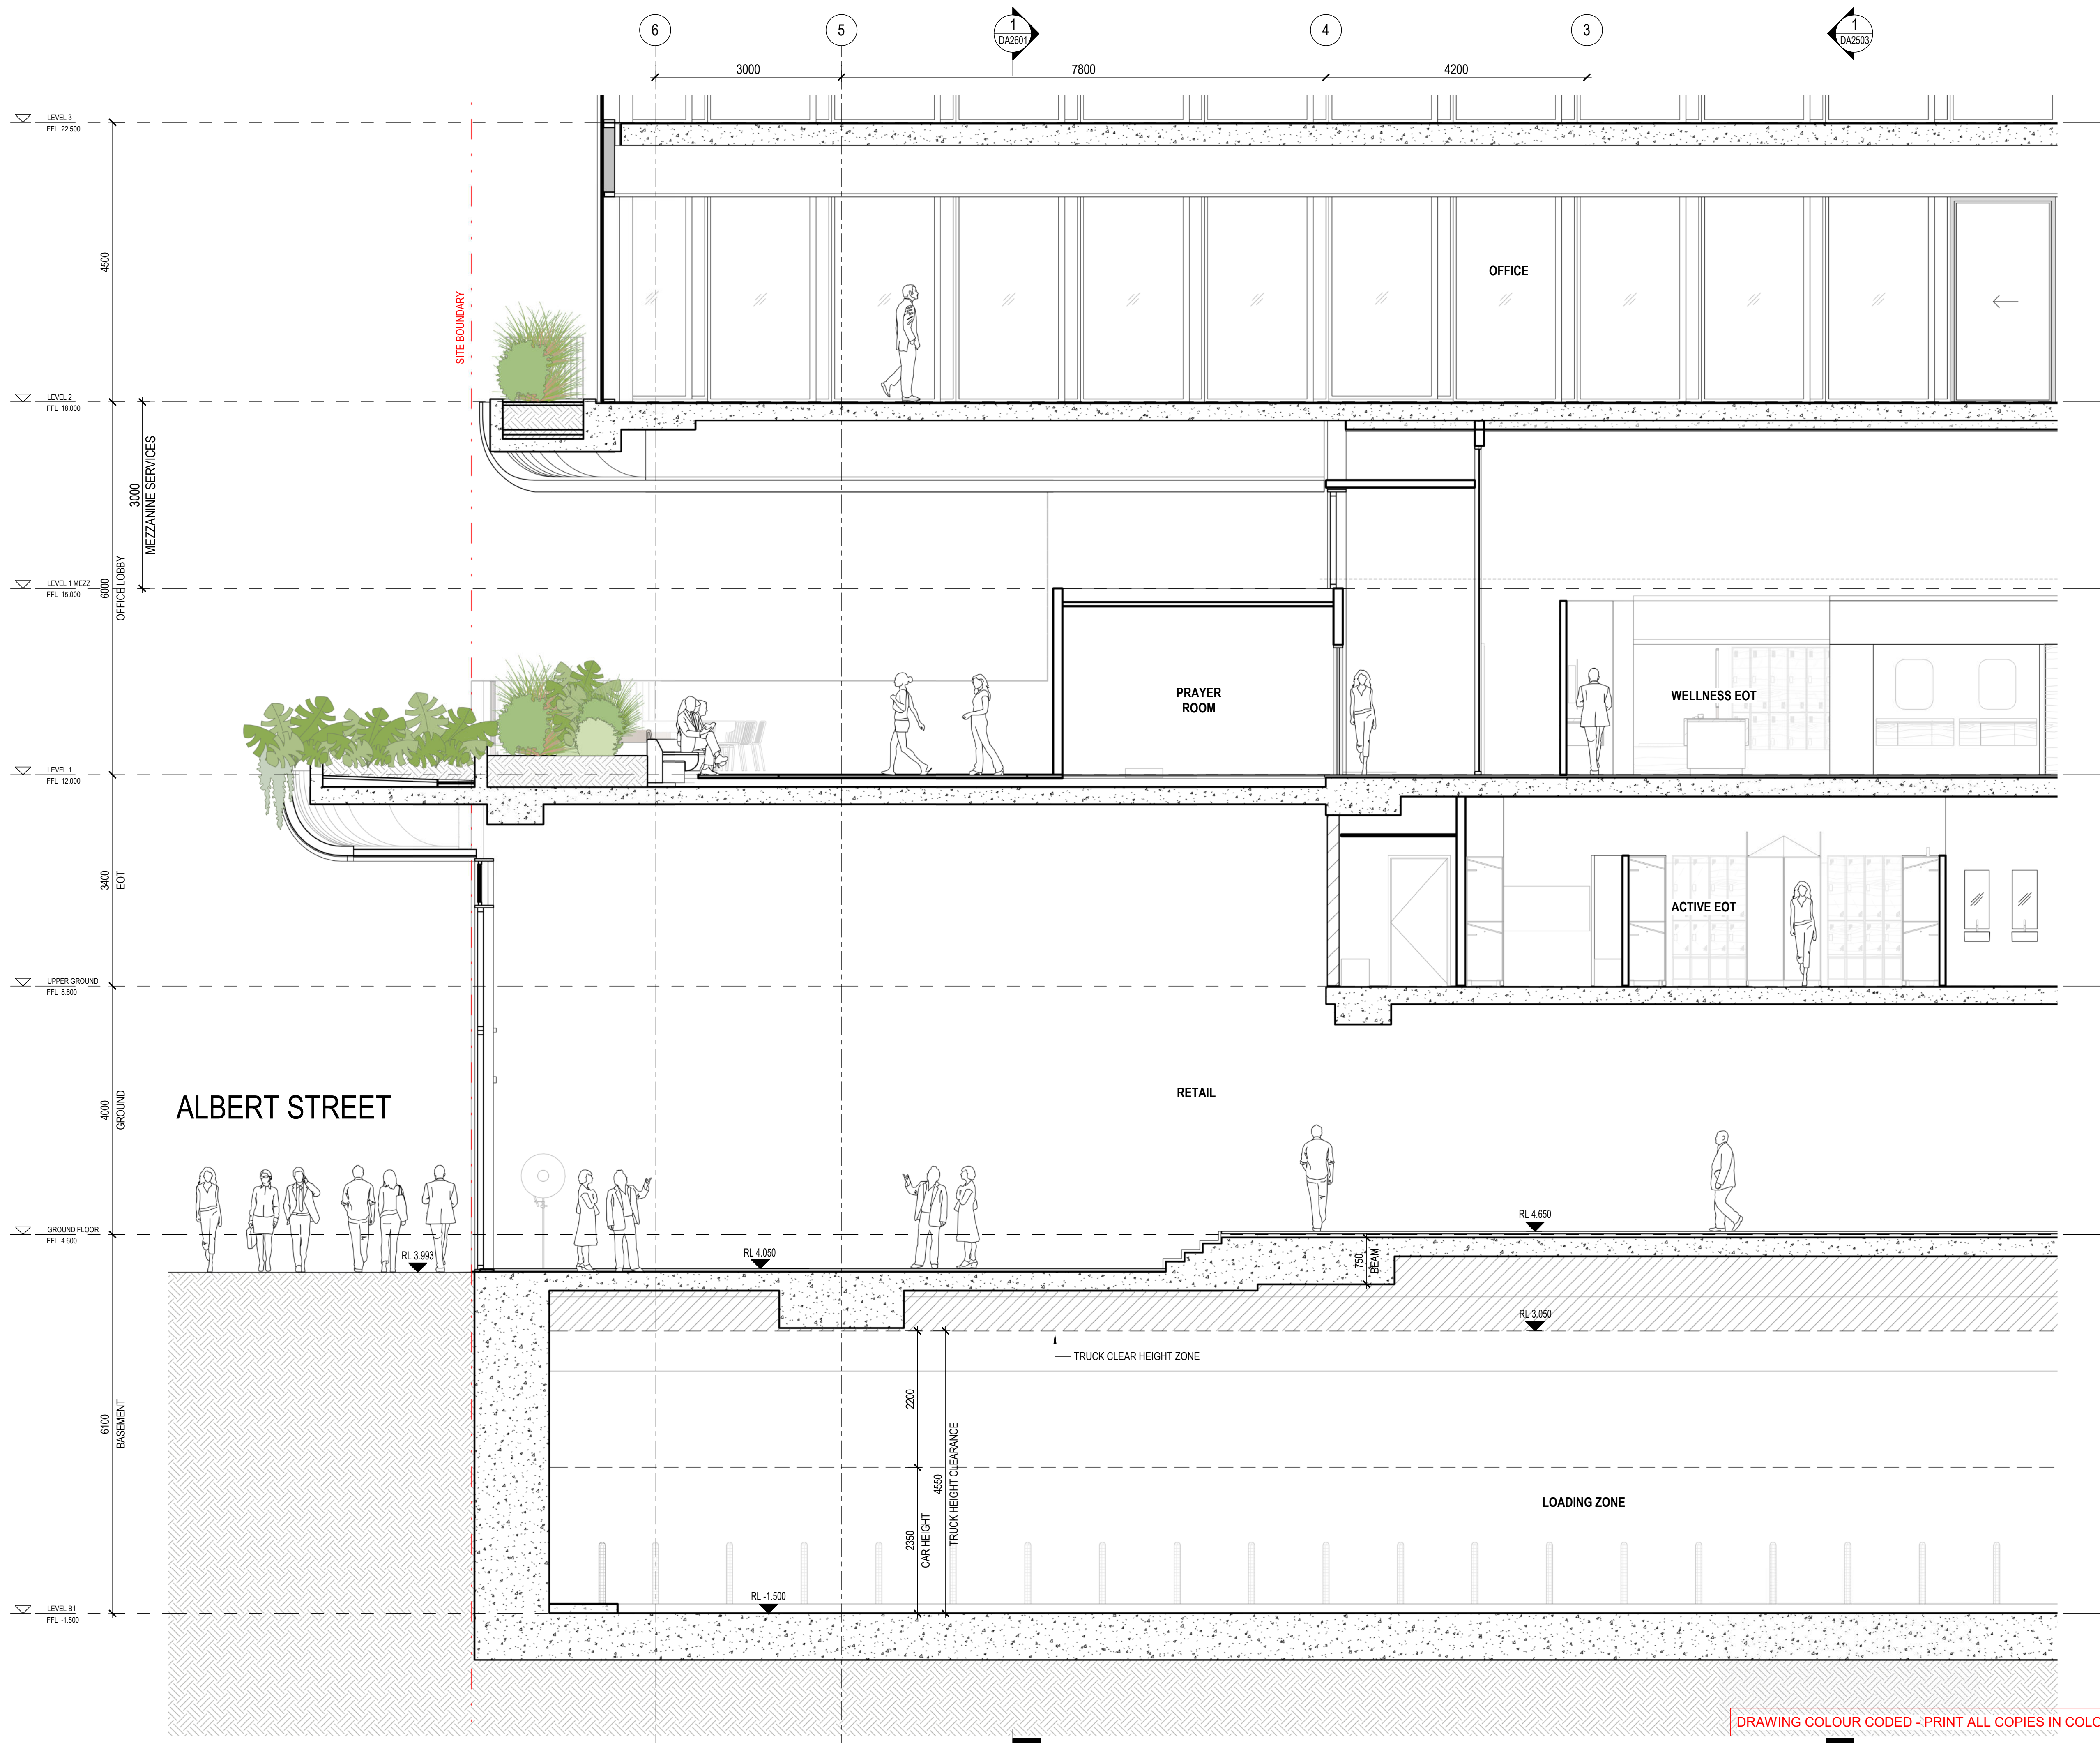

° architectus°

Architectus Australia Pty Ltd is the owner of the copyright subsisting in these drawings, plans, designs and specifications. They must not be used, reproduced or copied, in whole or in part, nor may the information, ideas and concepts therein contained (which are confidential to Architectus Australia Pty Ltd) be disclosed to any person without the prior written consent of that company.

Registrations and Nominated Architects
ACT: Ray Brown 2528
NSW: Ray Brown 6359, Mark van den Enden 7593, Robert Ousey 10214, Lawrence Toaldo 10255
NT: Architectus Australia Pty Ltd AR750
QLD: Lawrence Toaldo 3117
SA: Architectus Australia 3426
TAS: Architectus Australia F109
VIC: Architectus Australia 51176
WA: Architectus Australia 3209, Ray Brown 2929

Do not scale drawings. Verify all dimensions on site. If in doubt, refer to architect.

rev.	purpose of issue	chkd.	apvd.	date
P6	ISSUE FOR COORDINATION			02.12.2022
P7	OWNERS CONSENT ISSUE			08.12.2022
1	DEVELOPMENT APPLICATION ISSUE			14.12.2022
3	DEVELOPMENT APPLICATION REISSUE			24.04.2024
4	AMENDED ARCHITECTURAL PLANS			10.07.2024
5	PRELIMINARY ISSUE FOR REVIEW			06.05.2026
6	REVISED DA ISSUE			25.05.2026

Henning Larsen

HENNING LARSEN
Gadigal Country,
Level 4, 283-285 Clarence St
Sydney NSW 2000
www.henninglarsen.com

architectus™

Aselaide
Brisbane
Canberra
Gold Coast
Hobart
Melbourne
Newcastle
Perth
Sydney
Townsville

Tumbul and Jagara/Yuggera Country
Level 11, 123 Eagle Street
Brisbane QLD 4000
T (+61 7) 3229 3555
brisbane@architectus.com.au
ABN 90 131 245 684

project

101 ALBERT STREET

101 ALBERT STREET, BRISBANE
Tumbal Country

drawing

**DETAIL SECTION - GROUND
RETAIL SECTION**


project no	doc type	drawing no.
200048.00	DRW	DA2700
location	submission	scale
BNE	DA	1 : 50 @A1
prepared	checked	approved
CH	JP	MS

revision

DEVELOPMENT APPLICATION **6**

BNE-DRW-DA2700 25/05/2026 4:03:08 PM

DRAWING COLOUR CODED - PRINT ALL COPIES IN COLOUR.

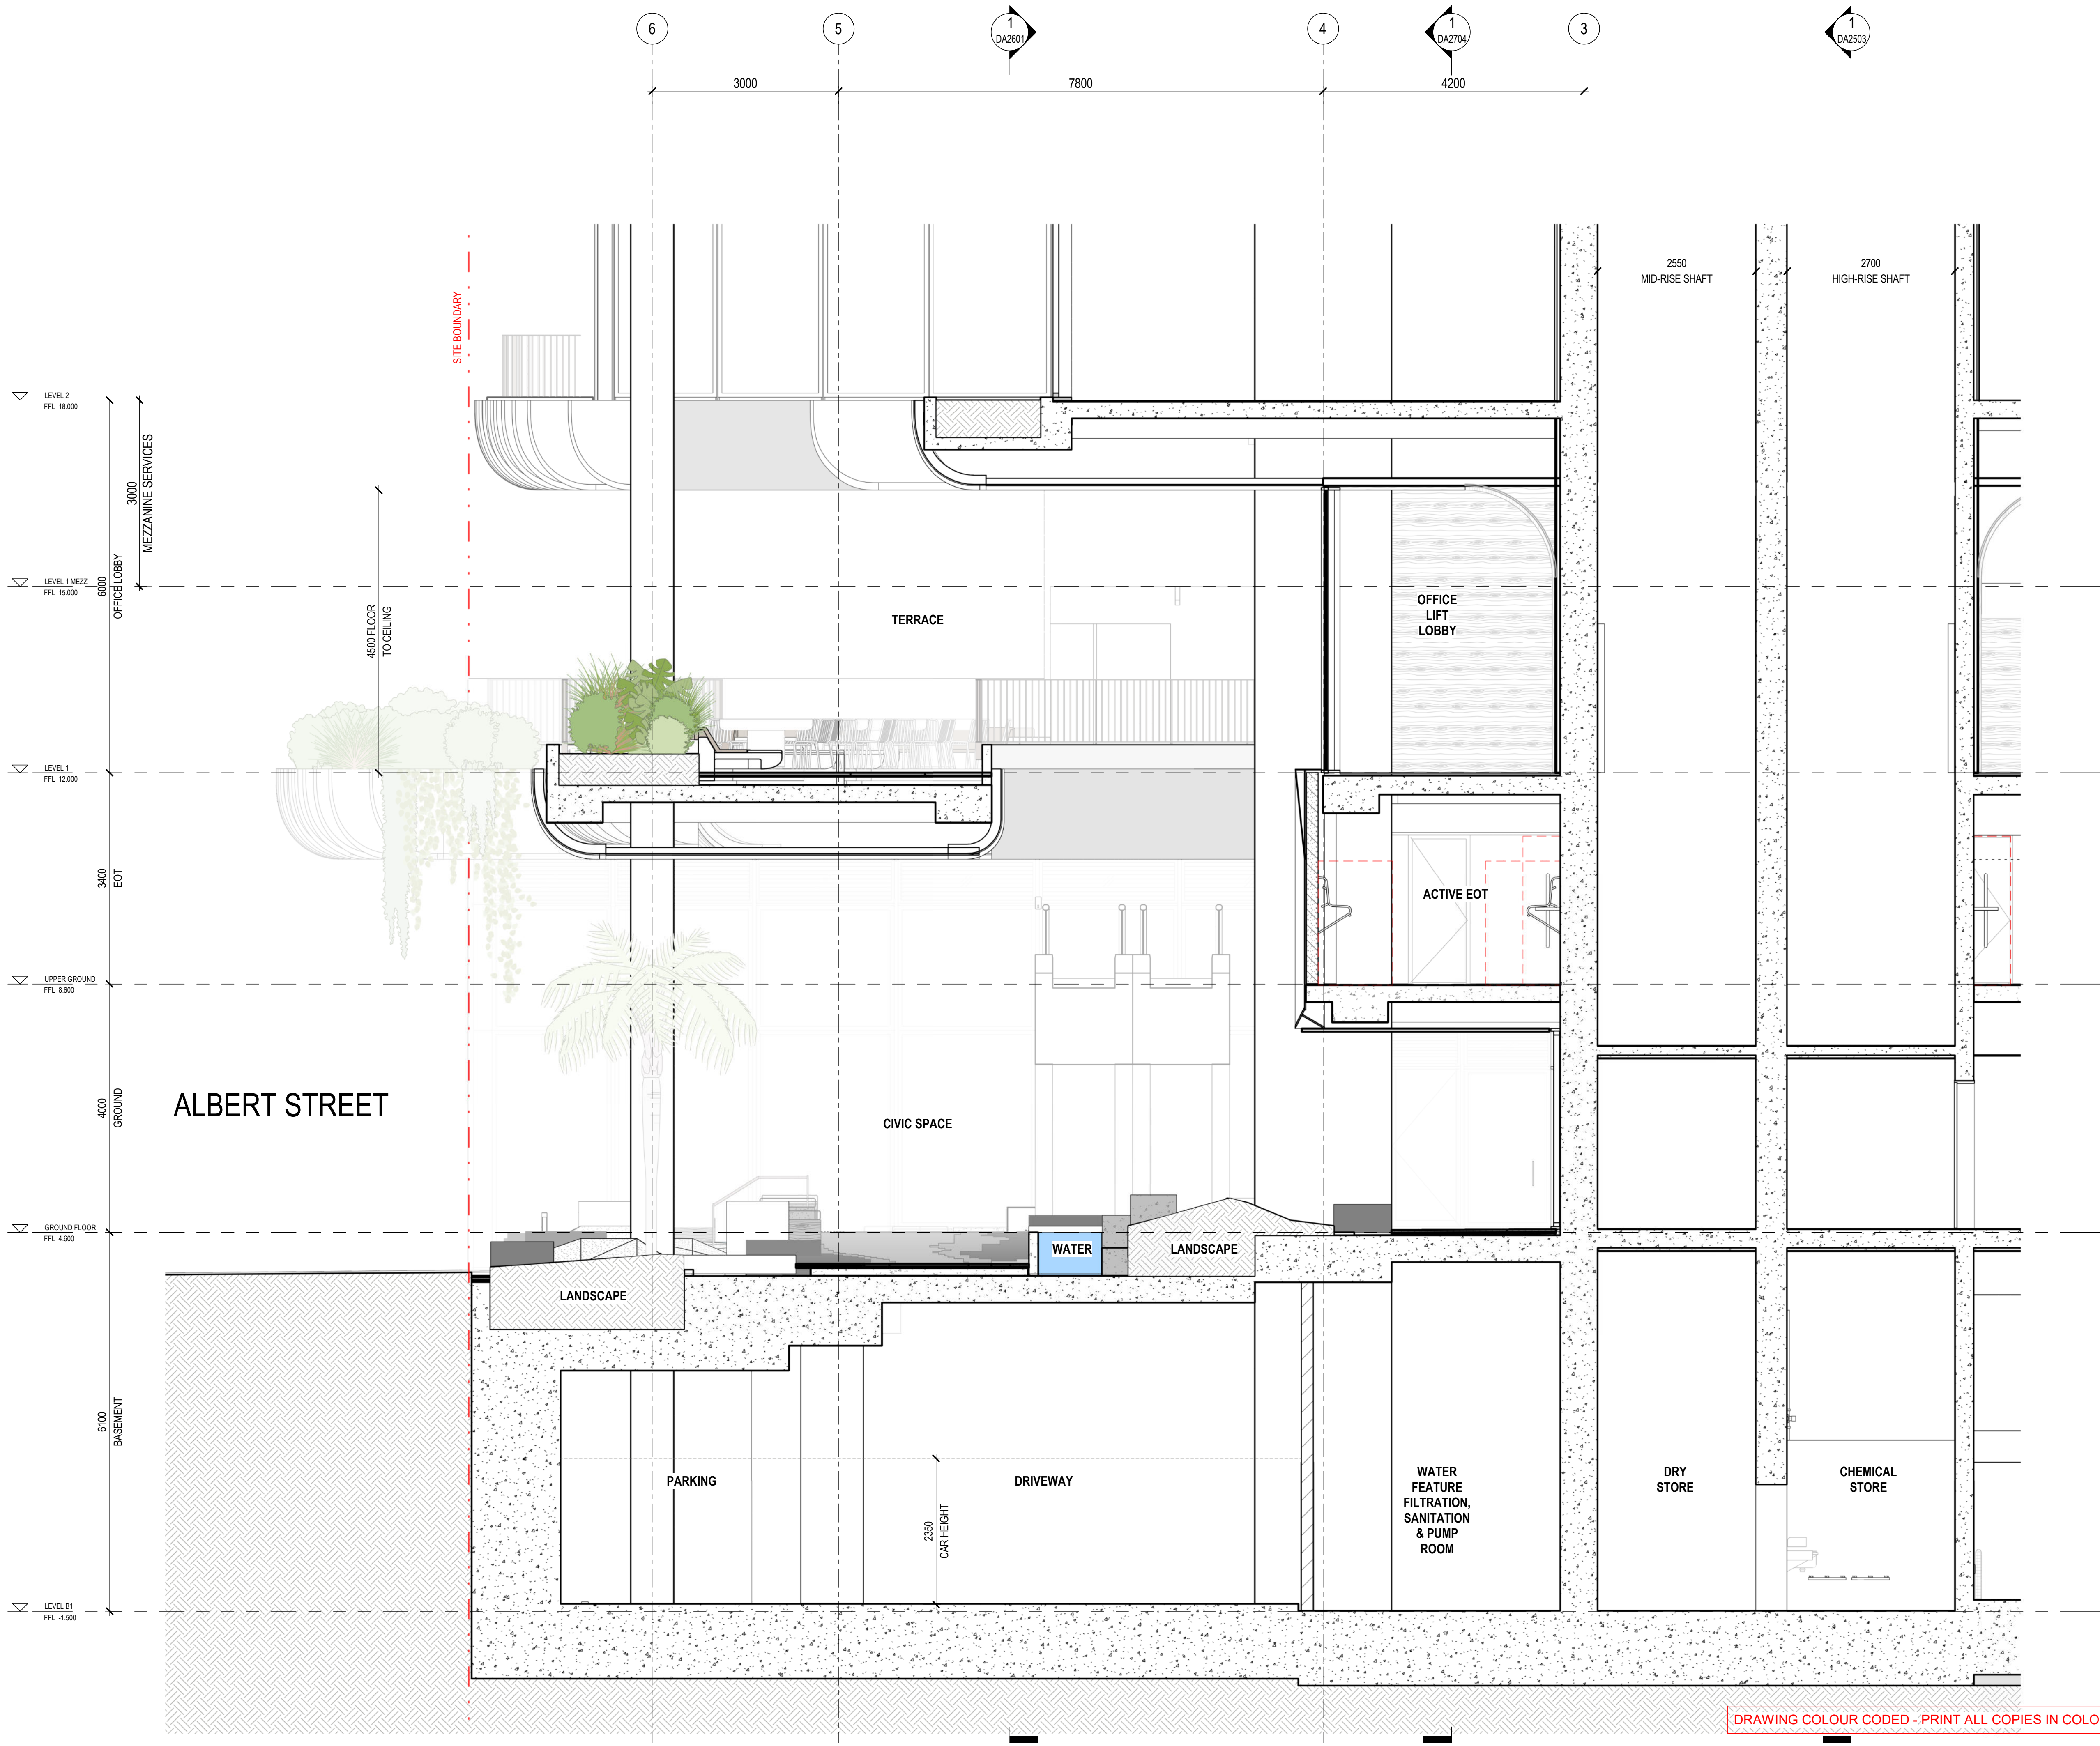

° architectus°

Architectus Australia Pty Ltd is the owner of the copyright subsisting in these drawings, plans, designs and specifications. They must not be used, reproduced or copied, in whole or in part, nor may the information, ideas and concepts therein contained (which are confidential to Architectus Australia Pty Ltd) be disclosed to any person without the prior written consent of that company.

Registrations and Nominated Architects

ACT: Ray Brown 2528
NSW: Ray Brown 6359, Mark van den Enden 7593, Robert Ousey 10214, Lawrence Toaldo 10255
NT: Architectus Australia Pty Ltd AR750
QLD: Lawrence Toaldo 3117
SA: Architectus Australia 3426
TAS: Architectus Australia F109
VIC: Architectus Australia 51176
WA: Architectus Australia 3209, Ray Brown 2929

Do not scale drawings. Verify all dimensions on site. If in doubt, refer to architect.

rev.	purpose of issue	chkd.	apvd.	date
P6	ISSUE FOR COORDINATION			02.12.2022
P7	OWNERS CONSENT ISSUE			08.12.2022
1	DEVELOPMENT APPLICATION ISSUE			14.12.2022
3	DEVELOPMENT APPLICATION REISSUE			24.04.2024
4	AMENDED ARCHITECTURAL PLANS			10.07.2024
5	PRELIMINARY ISSUE FOR REVIEW			06.05.2026
6	REVISED DA ISSUE			25.05.2026

Henning Larsen

HENNING LARSEN
Gadigal Country,
Level 4, 283-285 Clarence St
Sydney NSW 2000
www.henninglarsen.com

architectus™

Aselaide
Brisbane
Canberra
Gold Coast
Hobart
Melbourne
Newcastle
Perth
Sydney
Townsville

Tumbal and Jagara/Yuggera Country
Level 11, 123 Eagle Street
Brisbane QLD 4000
T (+61 7) 3229 3555
brisbane@architectus.com.au
ABN 90 131 245 684

project

101 ALBERT STREET

101 ALBERT STREET, BRISBANE
Tumbal Country

drawing


DETAIL SECTION - GROUND DEEP PLANTING ZONE SECTION

project no.	doc type	drawing no.
200048.00	DRW	DA2701
location	submission	scale
BNE	DA	1 : 50 @A1
prepared	checked	approved
CH	JP	MS
		revision

DEVELOPMENT APPLICATION **6**

BNE-DRW-DA2701 25/05/2026 4:03:16 PM

DRAWING COLOUR CODED - PRINT ALL COPIES IN COLOUR.

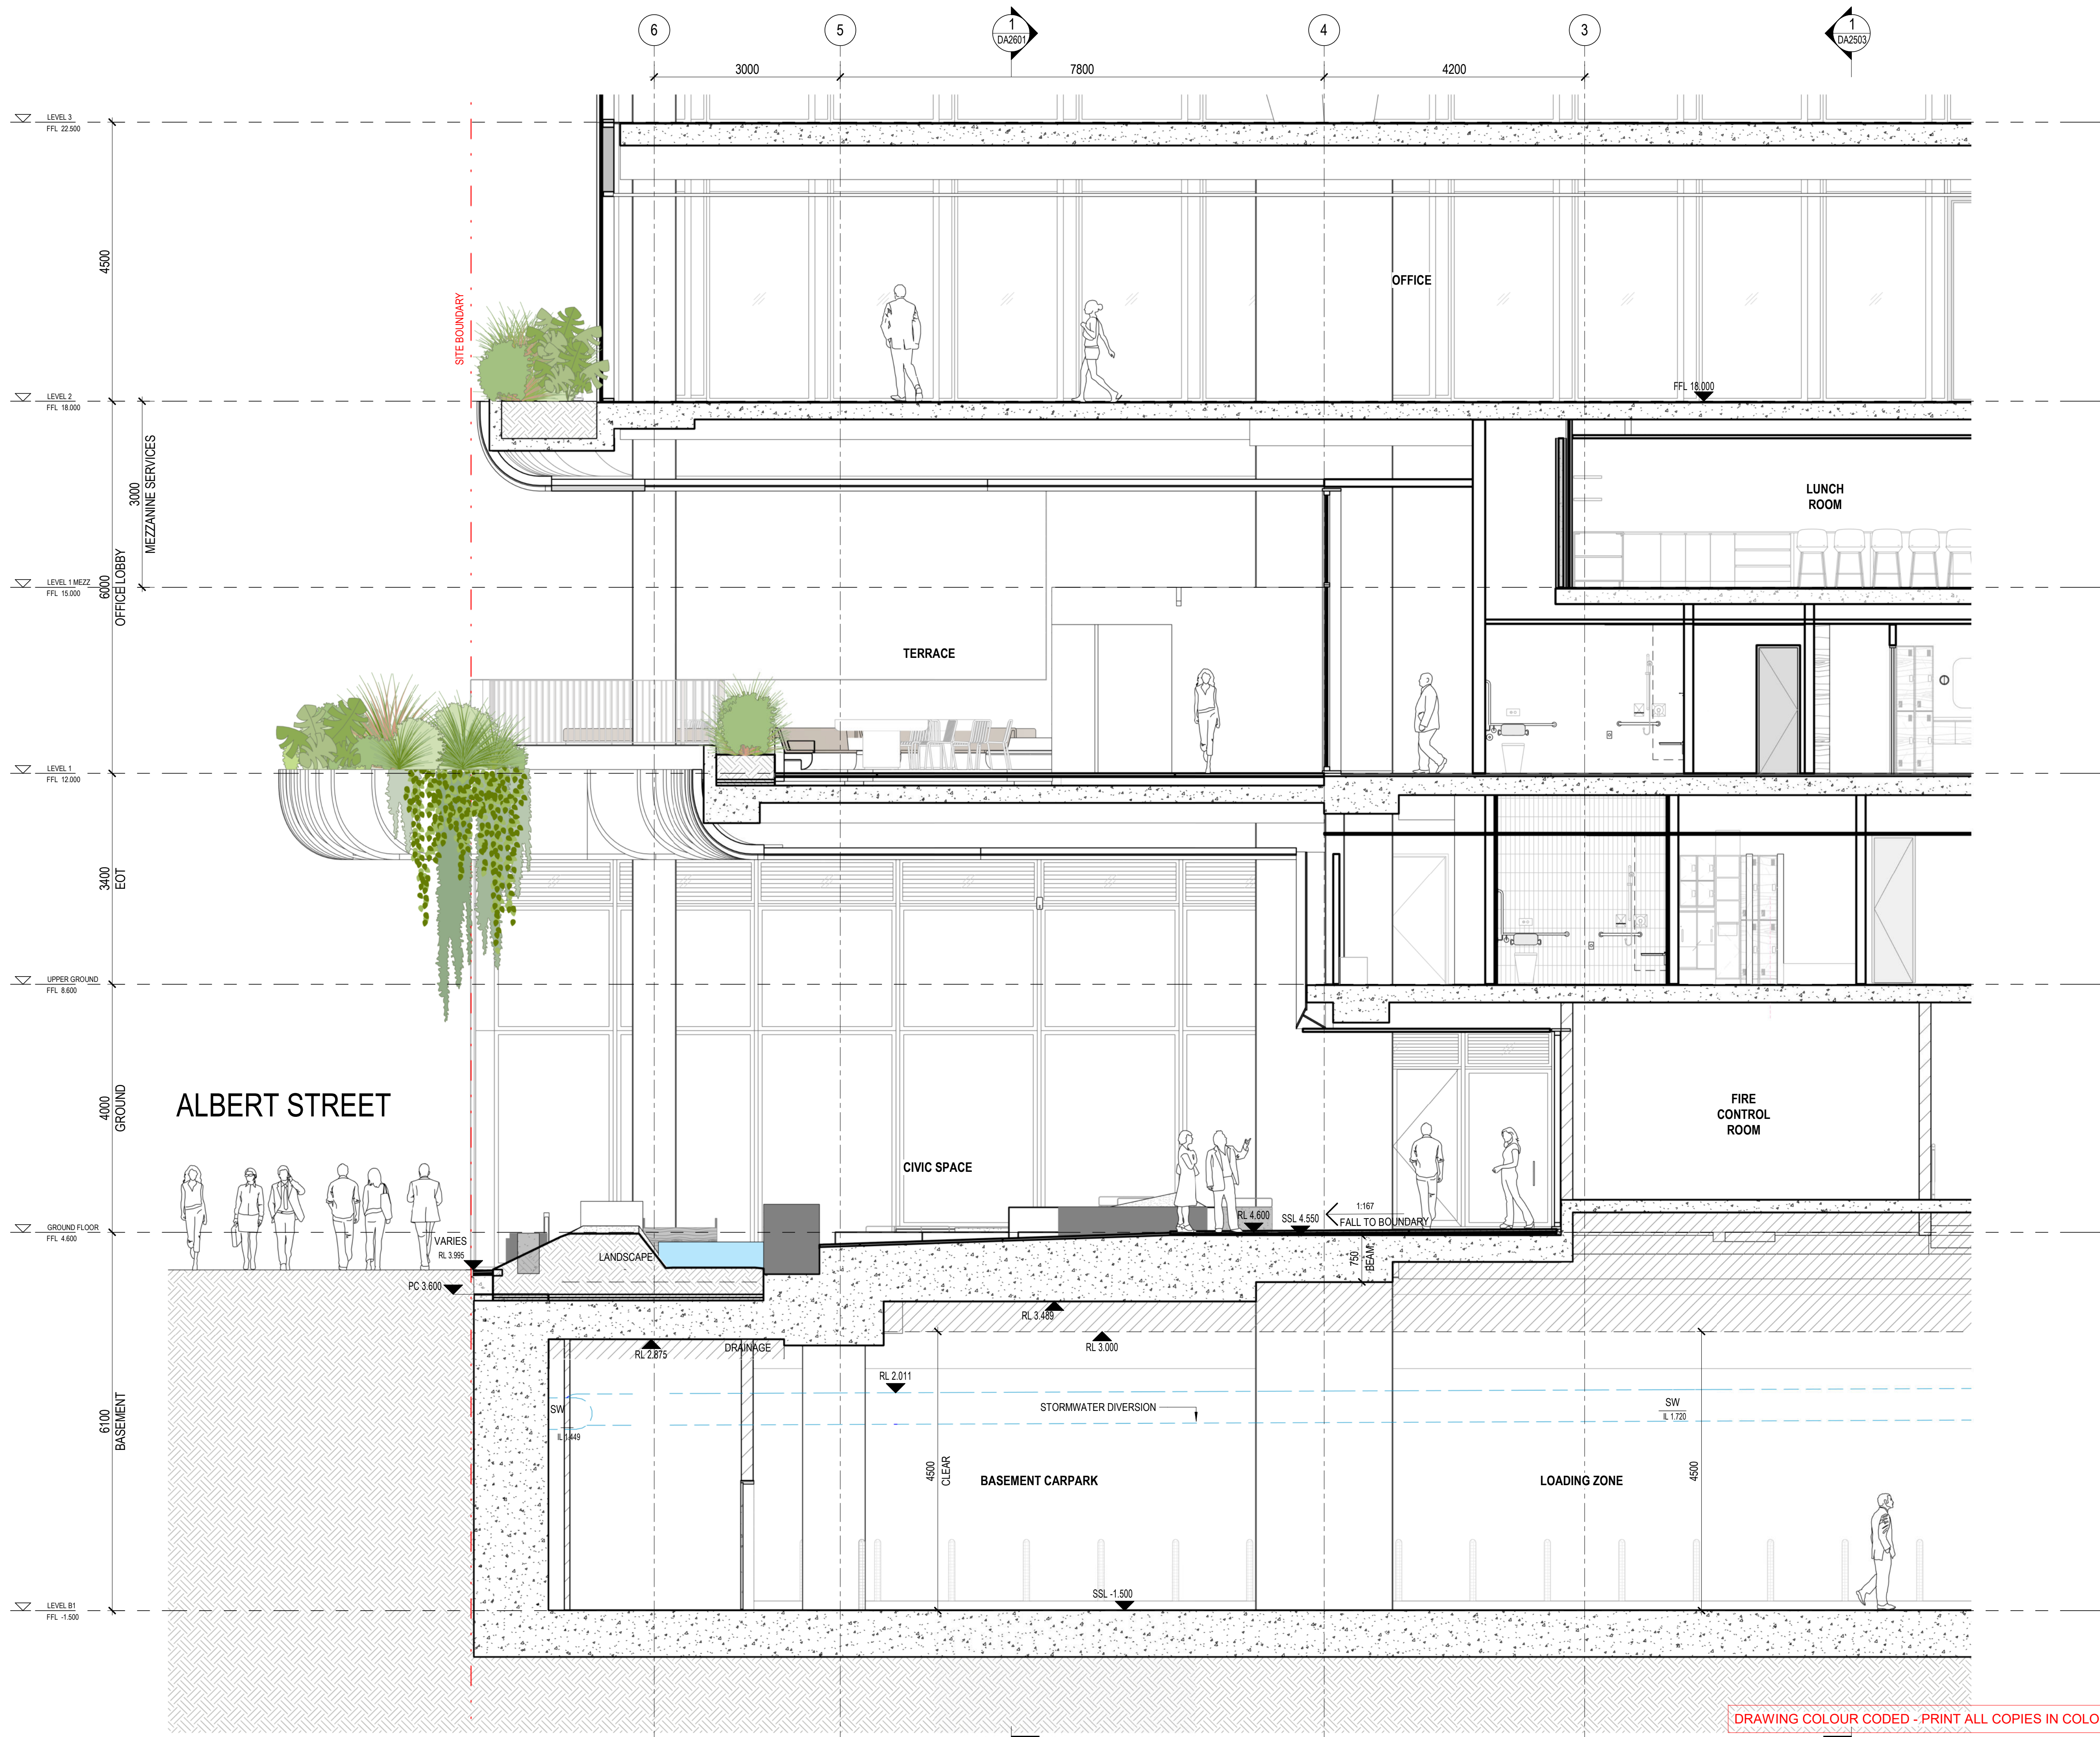

° architectus°

Architectus Australia Pty Ltd is the owner of the copyright subsisting in these drawings, plans, designs and specifications. They must not be used, reproduced or copied, in whole or in part, nor may the information, ideas and concepts therein contained (which are confidential to Architectus Australia Pty Ltd) be disclosed to any person without the prior written consent of that company.

Registrations and Nominated Architects

ACT: Ray Brown 2528
NSW: Ray Brown 6359, Mark van den Enden 7593,
Robert Ousey 10214, Lawrence Toaldo 10255
NT: Architectus Australia Pty Ltd AR750
QLD: Lawrence Toaldo 3117
SA: Architectus Australia 3426
TAS: Architectus Australia F109
VIC: Architectus Australia 51176
WA: Architectus Australia 3209, Ray Brown 2929

Do not scale drawings. Verify all dimensions on site. If in doubt, refer to architect.

rev.	purpose of issue	chkd.	apvd.	date
P6	ISSUE FOR COORDINATION			02.12.2022
P7	OWNERS CONSENT ISSUE			08.12.2022
1	DEVELOPMENT APPLICATION ISSUE			14.12.2022
3	DEVELOPMENT APPLICATION REISSUE			24.04.2024
4	AMENDED ARCHITECTURAL PLANS			10.07.2024
5	PRELIMINARY ISSUE FOR REVIEW			06.05.2026
6	REVISED DA ISSUE			25.05.2026

Henning Larsen

HENNING LARSEN
Gadigal Country,
Level 4, 283-285 Clarence St
Sydney NSW 2000
www.henninglarsen.com

architectus™

Aselaide
Brisbane
Brisbane
Carberra
Gold Coast
Hobbourne
Newcastle
Perth
Sydney
Townsville

Tumbal and Jagara/Yuggera Country
Level 11, 123 Eagle Street
Brisbane QLD 4000
T (+61 7) 3229 3555
brisbane@architectus.com.au

ABN 90 131 245 684

project

101 ALBERT STREET

101 ALBERT STREET, BRISBANE
Tumbal Country


drawing

DETAIL SECTION - GROUND DEEP
PLANTING ZONE SECTION

project no	doc type	drawing no.
200048.00	DRW	DA2702
location	submission	scale
BNE	DA	1 : 50 @A1
prepared	checked	approved
CH	JP	MS

revision

DEVELOPMENT APPLICATION 6
BNE-DRW-DA2702 25/05/2026 4:03:22 PM

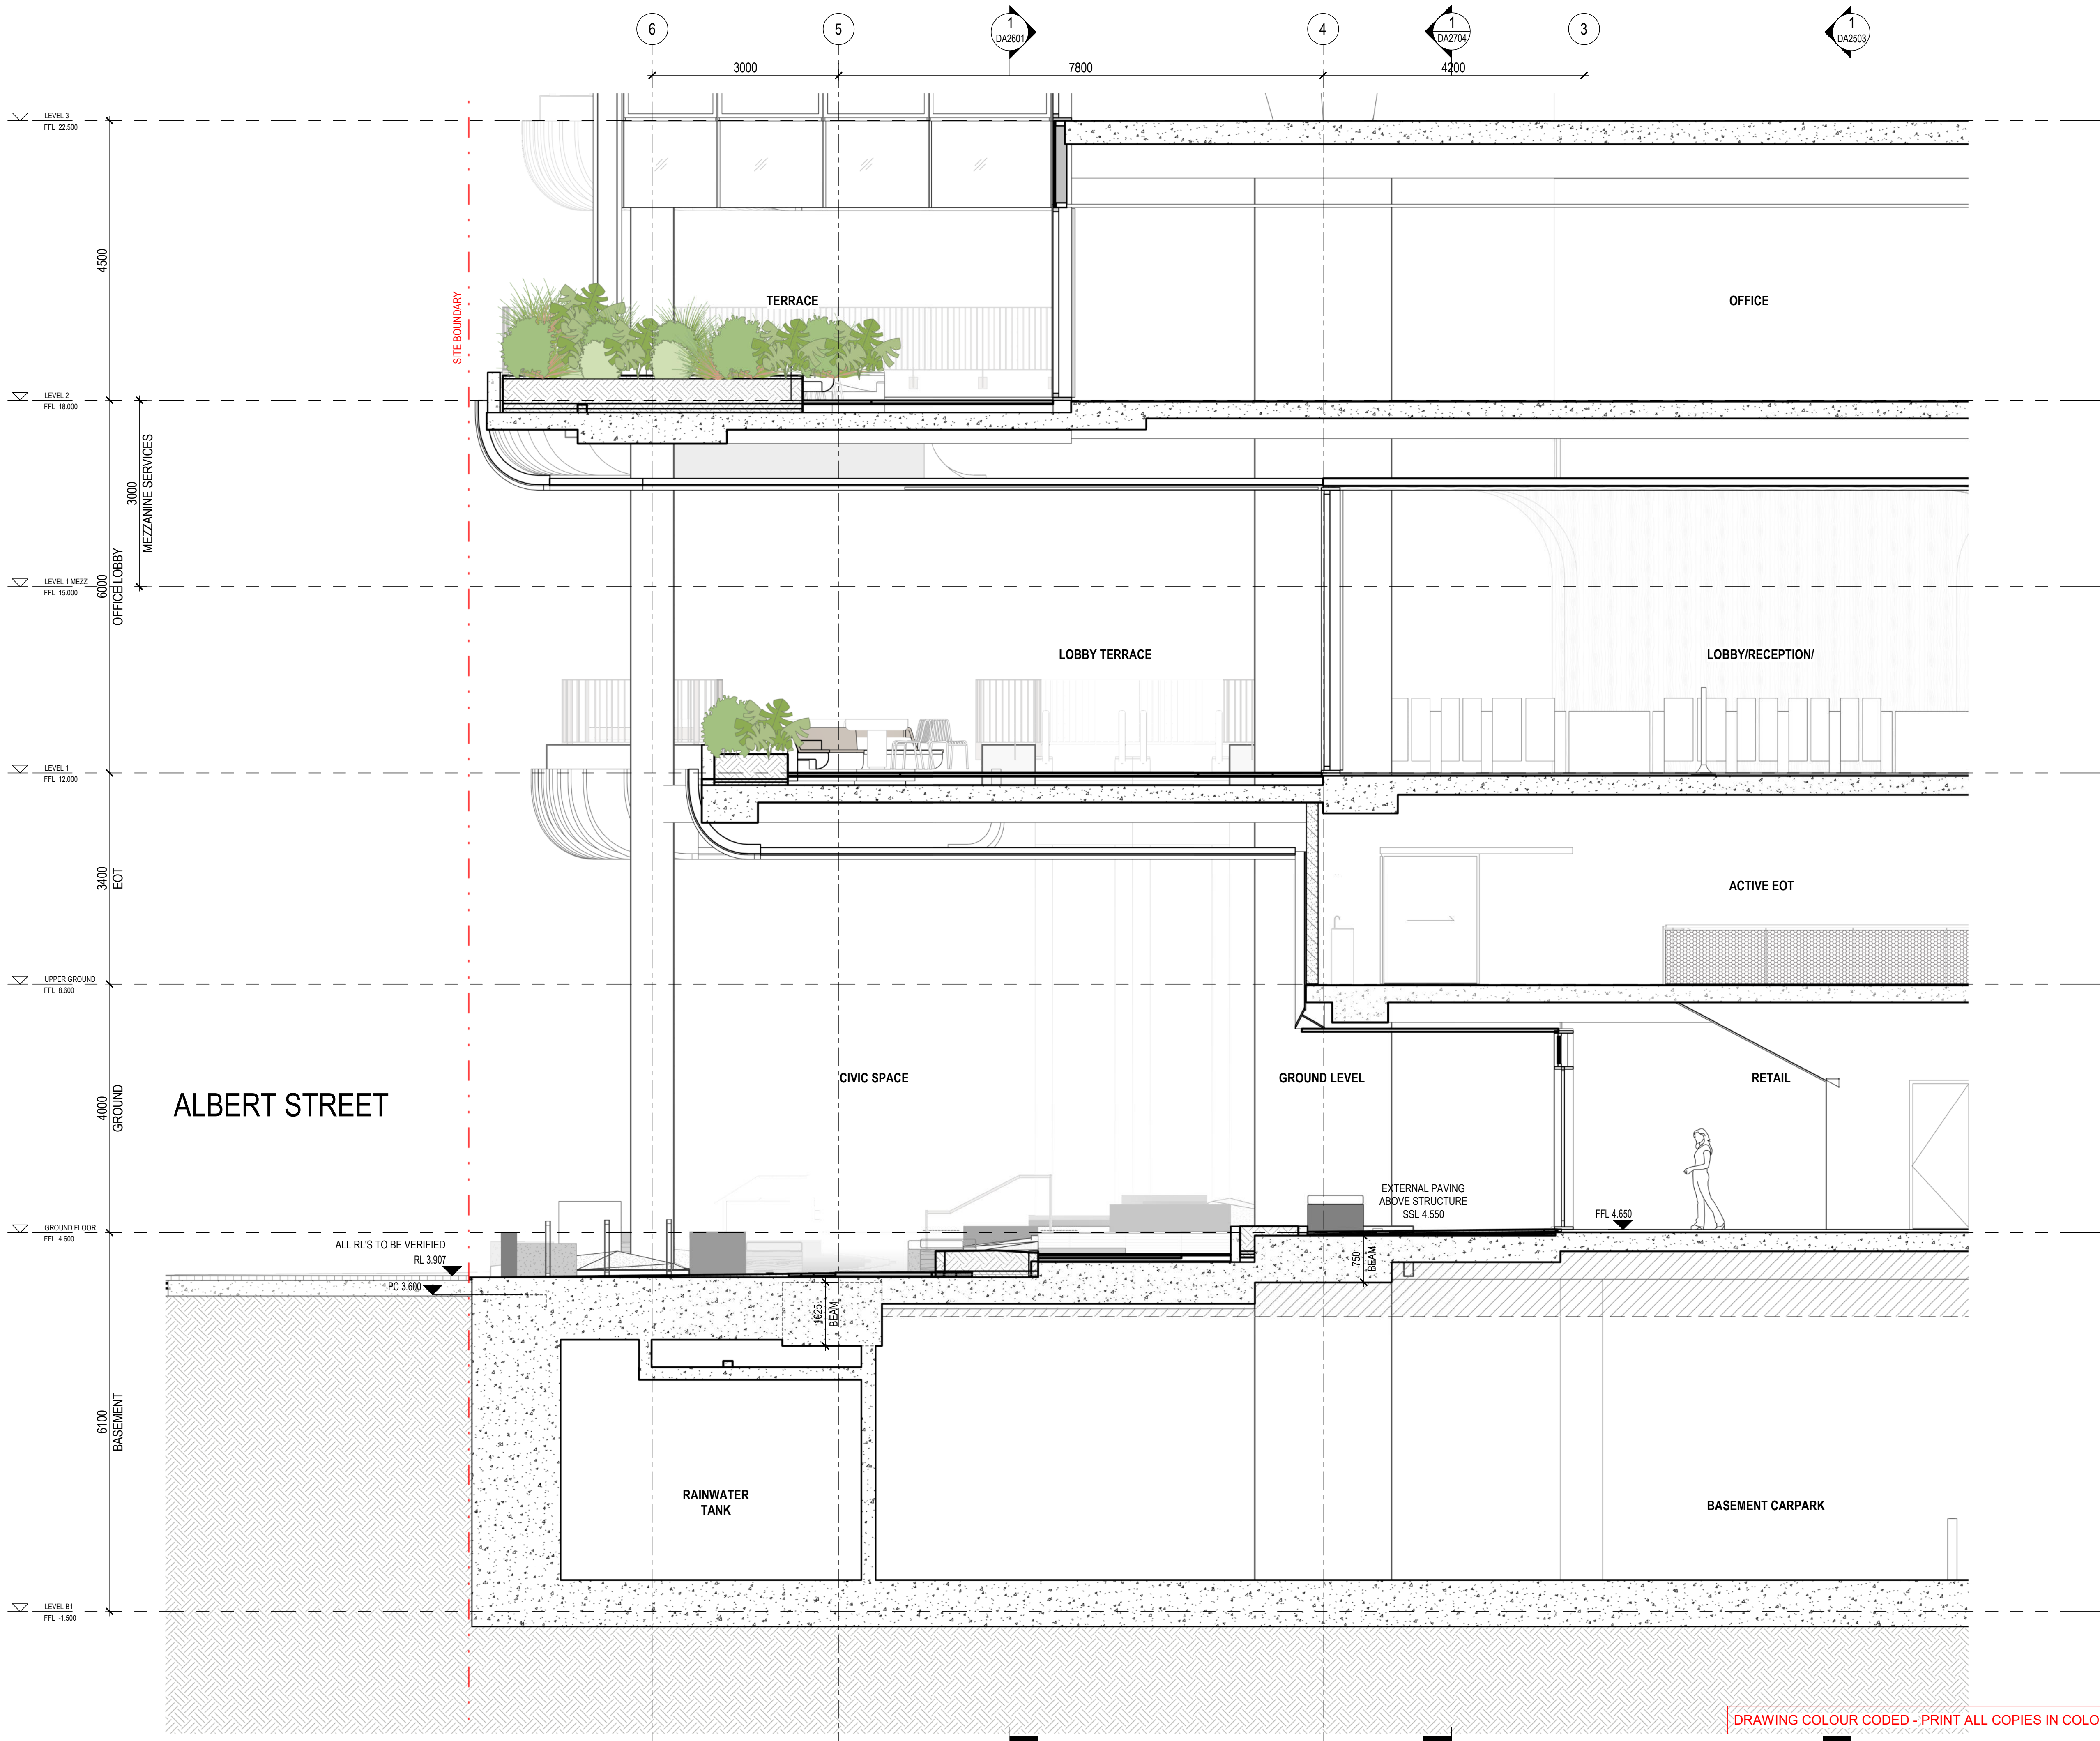

° architectus°

Architectus Australia Pty Ltd is the owner of the copyright subsisting in these drawings, plans, designs and specifications. They must not be used, reproduced or copied, in whole or in part, nor may the information, ideas and concepts therein contained (which are confidential to Architectus Australia Pty Ltd) be disclosed to any person without the prior written consent of that company.

Registrations and Nominated Architects
ACT: Ray Brown 2528
NSW: Ray Brown 6359, Mark van den Enden 7593, Robert Ousey 10214, Lawrence Toaldo 10255
NT: Architectus Australia Pty Ltd AR750
QLD: Lawrence Toaldo 3117
SA: Architectus Australia 3426
TAS: Architectus Australia F109
VIC: Architectus Australia 51176
WA: Architectus Australia 3209, Ray Brown 2929

Do not scale drawings. Verify all dimensions on site. If in doubt, refer to architect.

rev.	purpose of issue	chkd.	apvd.	date
P6	ISSUE FOR COORDINATION			02.12.2022
P7	OWNERS CONSENT ISSUE			08.12.2022
1	DEVELOPMENT APPLICATION ISSUE			14.12.2022
3	DEVELOPMENT APPLICATION REISSUE			24.04.2024
4	AMENDED ARCHITECTURAL PLANS			10.07.2024
5	PRELIMINARY ISSUE FOR REVIEW			06.05.2026
6	REVISED DA ISSUE			25.05.2026

Henning Larsen

HENNING LARSEN
Gadigal Country,
Level 4, 283-285 Clarence St
Sydney NSW 2000
www.henninglarsen.com

architectus™

Aselaide
Brisbane
Canberra
Gold Coast
Hobart
Melbourne
Newcastle
Perth
Sydney
Townsville

Tumbul and Jagara/Yuggera Country
Level 11, 123 Eagle Street
Brisbane QLD 4000
T (+61 7) 3229 3555
brisbane@architectus.com.au
ABN 90 131 245 684

project

101 ALBERT STREET

101 ALBERT STREET, BRISBANE
Tumbal Country

drawing

DETAIL SECTION - EOT PLANTER ZONE SECTION

project no	doc type	drawing no.
200048.00	DRW	DA2703
location	submission	scale
BNE	DA	1 : 50 @A1
prepared	checked	approved
CH	JP	MS
		revision


DEVELOPMENT APPLICATION

6

BNE-DRW-DA2703

25/05/2026 4:03:29 PM

DRAWING COLOUR CODED - PRINT ALL COPIES IN COLOUR.

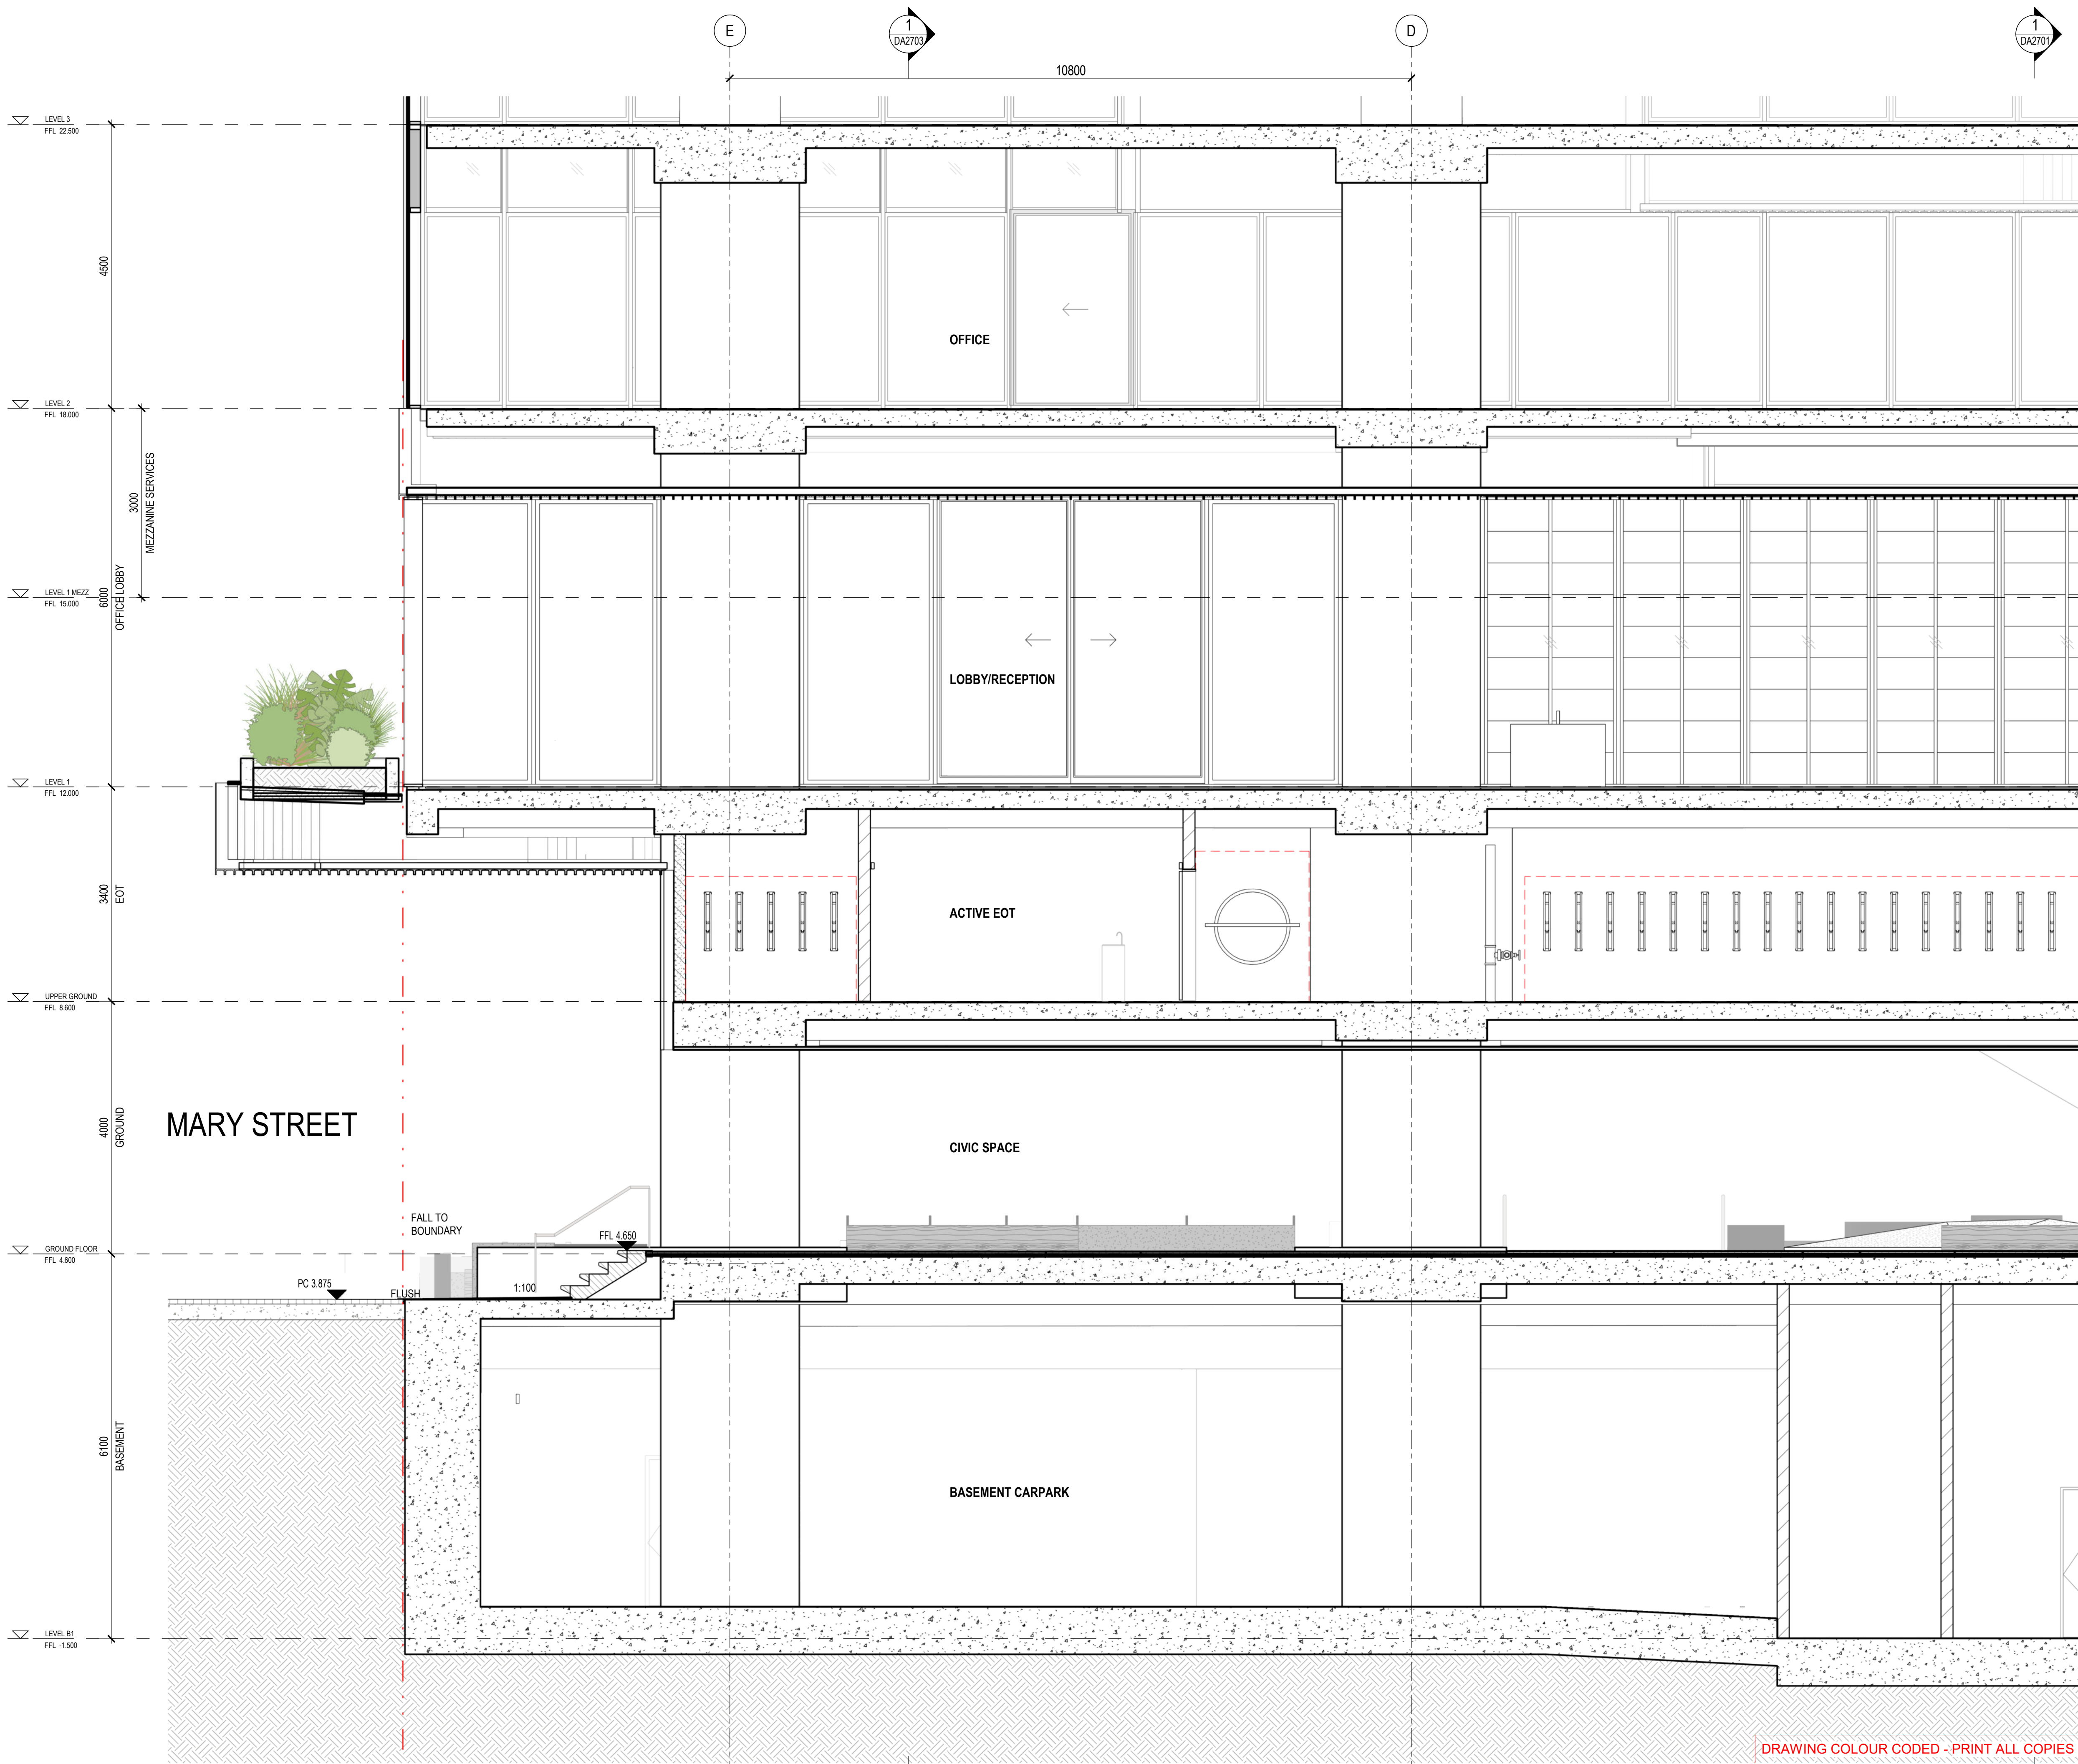

° architectus°

Architectus Australia Pty Ltd is the owner of the copyright subsisting in these drawings, plans, designs and specifications. They must not be used, reproduced or copied, in whole or in part, nor may the information, ideas and concepts therein contained (which are confidential to Architectus Australia Pty Ltd) be disclosed to any person without the prior written consent of that company.

Registrations and Nominated Architects
ACT: Ray Brown 2528
NSW: Ray Brown 6359, Mark van den Enden 7593,
Robert Ousey 10214, Lawrence Toalido 10255
NT: Architectus Australia Pty Ltd AR750
QLD: Lawrence Toalido 3117
SA: Architectus Australia 3426
TAS: Architectus Australia F109
VIC: Architectus Australia 51176
WA: Architectus Australia 3209, Ray Brown 2929

Do not scale drawings. Verify all dimensions on site. If in doubt, refer to architect.

rev.	purpose of issue	chkd.	apvd.	date
P6	ISSUE FOR COORDINATION			02.12.2022
P7	OWNERS CONSENT ISSUE			08.12.2022
1	DEVELOPMENT APPLICATION ISSUE			14.12.2022
3	DEVELOPMENT APPLICATION REISSUE			24.04.2024
4	AMENDED ARCHITECTURAL PLANS			10.07.2024
5	PRELIMINARY ISSUE FOR REVIEW			06.05.2026
6	REVISED DA ISSUE			25.05.2026

Henning Larsen

HENNING LARSEN
Gadigal Country,
Level 4, 283-285 Clarence St
Sydney NSW 2000
www.henninglarsen.com

architectus™

Aselaide

Brisbane

Carlisle

Gold Coast

Hobart

Newcastle

Perth

Sydney

Townsville

Tumbar and Jagara/Yuggera Country

Level 11, 123 Eagle Street

Brisbane QLD 4000

T (61 7) 3229 3555

brisbane@architectus.com.au

ABN 90 131 245 684

101 ALBERT STREET

101 ALBERT STREET, BRISBANE
Tumbar Country

drawing

project no
200048.00

location
BNE

prepared
CH

doc type
DRW

submission
DA

checked
JP

drawing no.
DA2704

scale
1 : 50

approved
MS

revision

DEVELOPMENT APPLICATION

6

BNE-DRW-DA2704

25/05/2026 4:03:36 PM

DRAWING COLOUR CODED - PRINT ALL COPIES IN COLOUR.



ARTIST IMPRESSION ONLY

City view

° architectus°

Architectus Australia Pty Ltd is the owner of the copyright subsisting in these drawings, plans, designs and specifications. They must not be used, reproduced or copied, in whole or in part, nor may the information, ideas and concepts therein contained (which are confidential to Architectus Australia Pty Ltd) be disclosed to any person without the prior written consent of that company.

Registrations and Nominated Architects

ACT: Ray Brown 2528
NSW: Ray Brown 6359, Mark van den Enden 7593,
Robert Ousey 10214, Lawrence Toaldo 10255
NT: Architectus Australia Pty Ltd AR750
QLD: Lawrence Toaldo 3117
SA: Architectus Australia 3426
TAS: Architectus Australia F109
VIC: Architectus Australia 51176
WA: Architectus Australia 3209, Ray Brown 2929

Do not scale drawings. Verify all dimensions on site. If in doubt, refer to architect.

rev.	purpose of issue	chkd.	apvd.	date
P6	ISSUE FOR COORDINATION			02.12.2022
P7	OWNERS CONSENT ISSUE			08.12.2022
1	DEVELOPMENT APPLICATION ISSUE			14.12.2024
2	AMENDED ARCHITECTURAL PLANS			10.07.2024
3	PRELIMINARY ISSUE FOR REVIEW			06.05.2026
4	REVISED DA ISSUE			25.05.2026

Henning
Larsen

HENNING LARSEN
Gadigal Country,
Level 4, 283-285 Clarence St
Sydney NSW 2000

www.henninglarsen.com

architectus™

Adelaide
Brisbane
Canberra
Gold Coast
Hobart
Melbourne
Newcastle
Perth
Sydney
Townsville

Tumbul and Jagara/Yuggera Country
Level 11, 123 Eagle Street
Brisbane QLD 4000
T (61 7) 3229 3555
brisbane@architectus.com.au

ABN 90 131 245 684

project

101 ALBERT STREET

101 ALBERT STREET, BRISBANE
Tumbal Country

drawing

PERSPECTIVES - AERIAL

project no	doc type	drawing no.
200048.00	DRW	DA3601
location	submission	scale
BNE	DA	@A1
prepared	checked	approved
KA	JP	MS

revision

DEVELOPMENT APPLICATION 4

BNE-DRW-DA3601

25/05/2026 4:03:37 PM

DRAWING COLOUR CODED - PRINT ALL COPIES IN COLOUR.



View from Albert street - Podium

° architectus°

Architectus Australia Pty Ltd is the owner of the copyright subsisting in these drawings, plans, designs and specifications. They must not be used, reproduced or copied, in whole or in part, nor may the information, ideas and concepts therein contained (which are confidential to Architectus Australia Pty Ltd) be disclosed to any person without the prior written consent of that company.

Registrations and Nominated Architects
ACT: Ray Brown 2528
NSW: Ray Brown 6359, Mark van den Enden 7593, Robert Ousey 10214, Lawrence Toaldo 10255
NT: Architectus Australia Pty Ltd AR750
QLD: Lawrence Toaldo 3117
SA: Architectus Australia 3426
TAS: Architectus Australia F109
VIC: Architectus Australia 51176
WA: Architectus Australia 3209, Ray Brown 2929

Do not scale drawings. Verify all dimensions on site. If in doubt, refer to architect.

rev.	purpose of issue	chkd.	apvd.	date
P6	ISSUE FOR COORDINATION			02.12.2022
P7	OWNERS CONSENT ISSUE			08.12.2022
1	DEVELOPMENT APPLICATION ISSUE			14.12.2022
3	DEVELOPMENT APPLICATION REISSUE			24.04.2023
4	PRELIMINARY ISSUE FOR REVIEW			06.05.2026
5	REVISED DA ISSUE			25.05.2026

Henning Larsen

HENNING LARSEN

Gadigal Country,
Level 4, 283-285 Clarence St
Sydney NSW 2000

www.henninglarsen.com

architectus™

Aselaide
Brisbane
Carlisle
Gold Coast
Melbourne
Newcastle
Perth
Sydney
Townsville

Tumbal and Jagara/Yuggera Country
Level 11, 123 Eagle Street
Brisbane QLD 4000
T (+61 7) 3229 3555
brisbane@architectus.com.au

ABN 90 131 245 684

project

101 ALBERT STREET

101 ALBERT STREET, BRISBANE
Tumbal Country

drawing

PERSPECTIVES - ALBERT ST
PODIUM VIEW

project no.	doc type	drawing no.
200048.00	DRW	DA3602
location	submission	scale
BNE	DA	@A1
prepared	checked	approved
KA	JP	MS
		revision
DEVELOPMENT APPLICATION		5
BNE-DRW-DA3602		25/05/2026 4:03:38 PM

DRAWING COLOUR CODED - PRINT ALL COPIES IN COLOUR.



ARTIST IMPRESSION ONLY

View from Albert street / Mary street corner - Podium

° architectus°

Architectus Australia Pty Ltd is the owner of the copyright subsisting in these drawings, plans, designs and specifications. They must not be used, reproduced or copied, in whole or in part, nor may the information, ideas and concepts therein contained (which are confidential to Architectus Australia Pty Ltd) be disclosed to any person without the prior written consent of that company.

Registrations and Nominated Architects
ACT: Ray Brown 2528
NSW: Ray Brown 6359, Mark van den Enden 7593, Robert Ousey 10214, Lawrence Toaldo 10255
NT: Architectus Australia Pty Ltd AR1750
QLD: Lawrence Toaldo 3117
SA: Architectus Australia 3426
TAS: Architectus Australia F109
VIC: Architectus Australia 51176
WA: Architectus Australia 3209, Ray Brown 2929

Do not scale drawings. Verify all dimensions on site. If in doubt, refer to architect.

rev.	purpose of issue	chkd.	apvd.	date
P6	ISSUE FOR COORDINATION			02.12.2022
P7	OWNERS CONSENT ISSUE			08.12.2022
1	DEVELOPMENT APPLICATION ISSUE			14.12.2022
2	PRELIMINARY ISSUE FOR REVIEW			06.05.2026
3	REVISED DA ISSUE			25.05.2026

Henning Larsen

HENNING LARSEN
Gadigal Country,
Level 4, 283-285 Clarence St
Sydney NSW 2000
www.henninglarsen.com

architectus™

Aselaide

Brisbane

Carlisle

Gold Coast

Hobart

Newcastle

Perth

Sydney

Townsville

Tumbal and Jagara/Yuggera Country

Level 11, 123 Eagle Street

Brisbane QLD 4000

T (61 7) 3229 3555

brisbane@architectus.com.au

ABN 90 131 245 684

project

101 ALBERT STREET


101 ALBERT STREET, BRISBANE
Tumbal Country

drawing

PERSPECTIVES - ALBERT AND MARY PODIUM VIEW

project no	doc type	drawing no.
200048.00	DRW	DA3603
location	submission	scale
BNE	DA	@A1
prepared	checked	approved
KA	JP	MS
		revision
DEVELOPMENT APPLICATION		3
BNE-DRW-DA3603		25/05/2026 4:03:40 PM

DRAWING COLOUR CODED - PRINT ALL COPIES IN COLOUR.

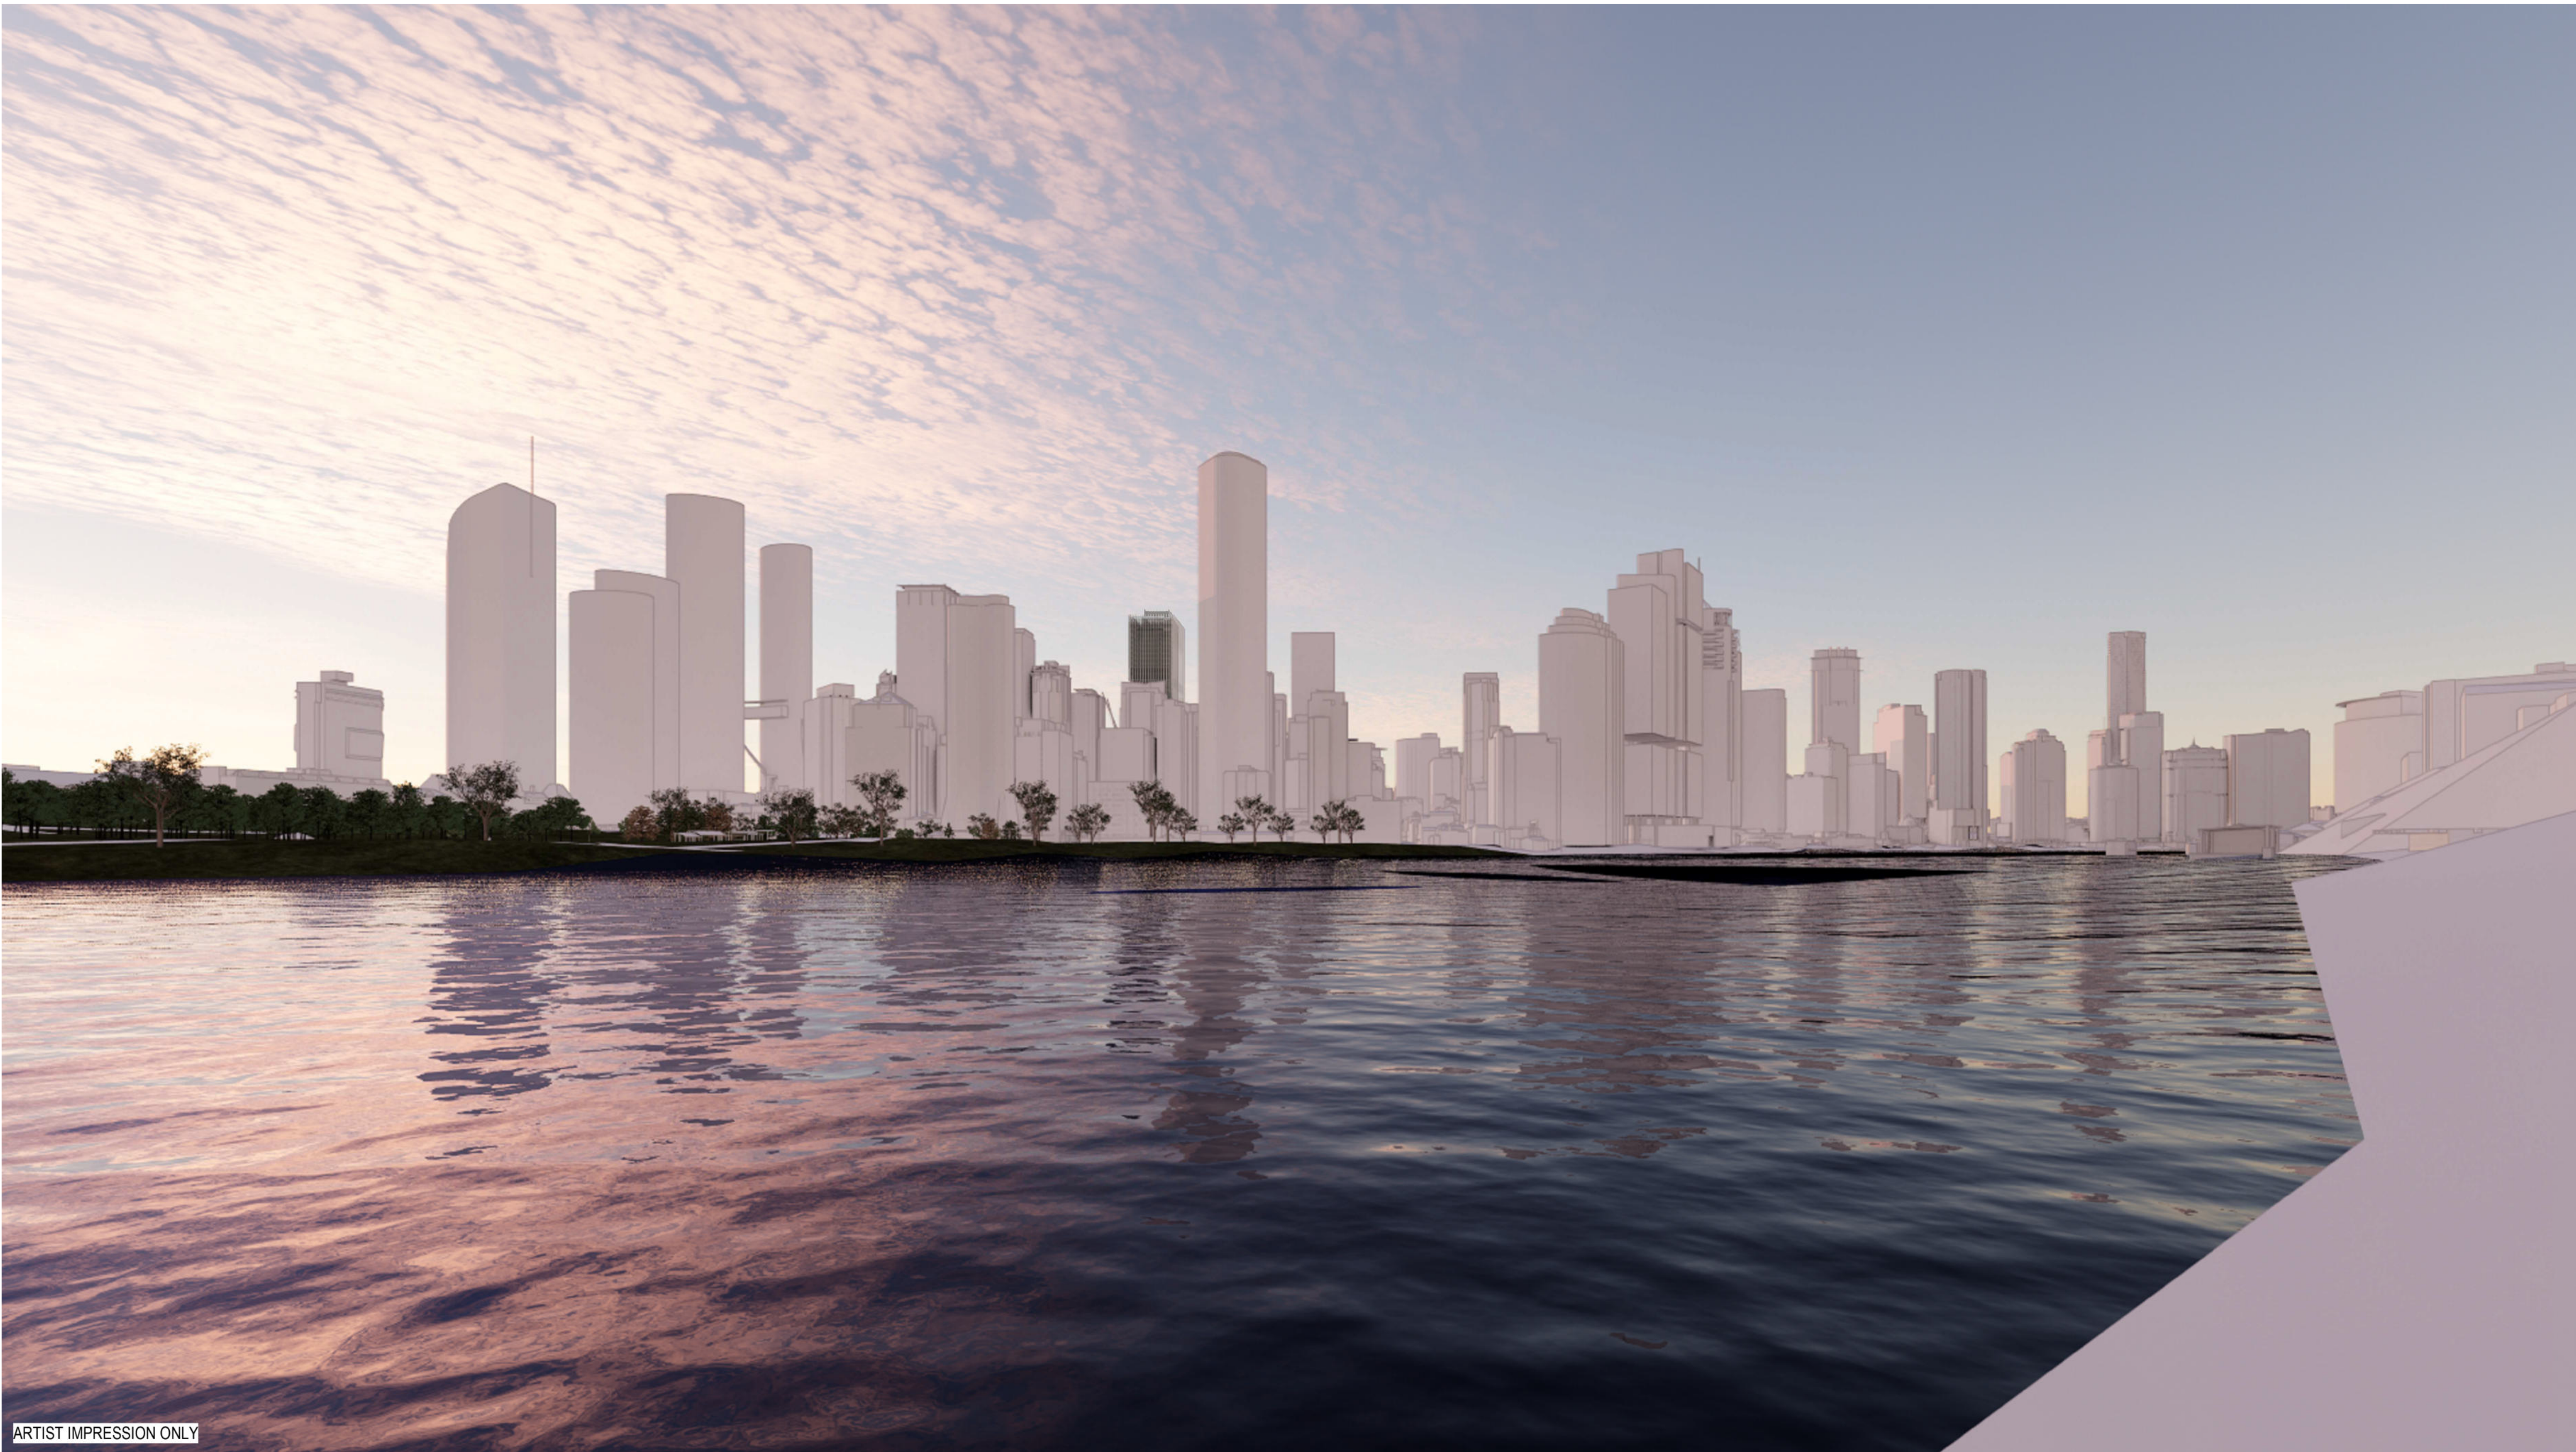

View from Kangaroo Point Cliffs Park - Tower

° architectus°

Architectus Australia Pty Ltd is the owner of the copyright subsisting in these drawings, plans, designs and specifications. They must not be used, reproduced or copied, in whole or in part, nor may the information, ideas and concepts therein contained (which are confidential to Architectus Australia Pty Ltd) be disclosed to any person without the prior written consent of that company.

Registrations and Nominated Architects
ACT: Ray Brown 2528
NSW: Ray Brown 6359, Mark van den Enden 7593,
Robert Ousey 10214, Lawrence Toaldo 10255
NT: Architectus Australia Pty Ltd AR1750
QLD: Lawrence Toaldo 3117
SA: Architectus Australia 3426
TAS: Architectus Australia F109
VIC: Architectus Australia 51176
WA: Architectus Australia 3209, Ray Brown 2929

Do not scale drawings. Verify all dimensions on site. If in doubt, refer to architect.

rev.	purpose of issue	chkd.	apvd.	date
P6	ISSUE FOR COORDINATION			02.12.2022
P7	OWNERS CONSENT ISSUE			08.12.2022
1	DEVELOPMENT APPLICATION ISSUE			14.12.2022
2	PRELIMINARY ISSUE FOR REVIEW			06.05.2026
3	REVISED DA ISSUE			25.05.2026

Henning Larsen

HENNING LARSEN

Gadigal Country,
Level 4, 283-285 Clarence St
Sydney NSW 2000

www.henninglarsen.com

architectus™

Aselaide
Brisbane
Canberra
Gold Coast
Hobbourne
Newcastle
Perth
Sydney
Townsville

Tumbul and Jagara/Yuggera Country
Level 11, 123 Eagle Street
Brisbane QLD 4000
T (61 7) 3229 3555
brisbane@architectus.com.au

ABN 90 131 245 684

project

101 ALBERT STREET


101 ALBERT STREET, BRISBANE
Tumbal Country

drawing

PERSPECTIVES - TOWER 01

project no	doc type	drawing no.
200048.00	DRW	DA3606
location	submission	scale
BNE	DA	@A1
prepared	checked	approved
KA	JP	MS
		revision
DEVELOPMENT APPLICATION		3
BNE-DRW-DA3606		25/05/2026 4:03:42 PM

DRAWING COLOUR CODED - PRINT ALL COPIES IN COLOUR.

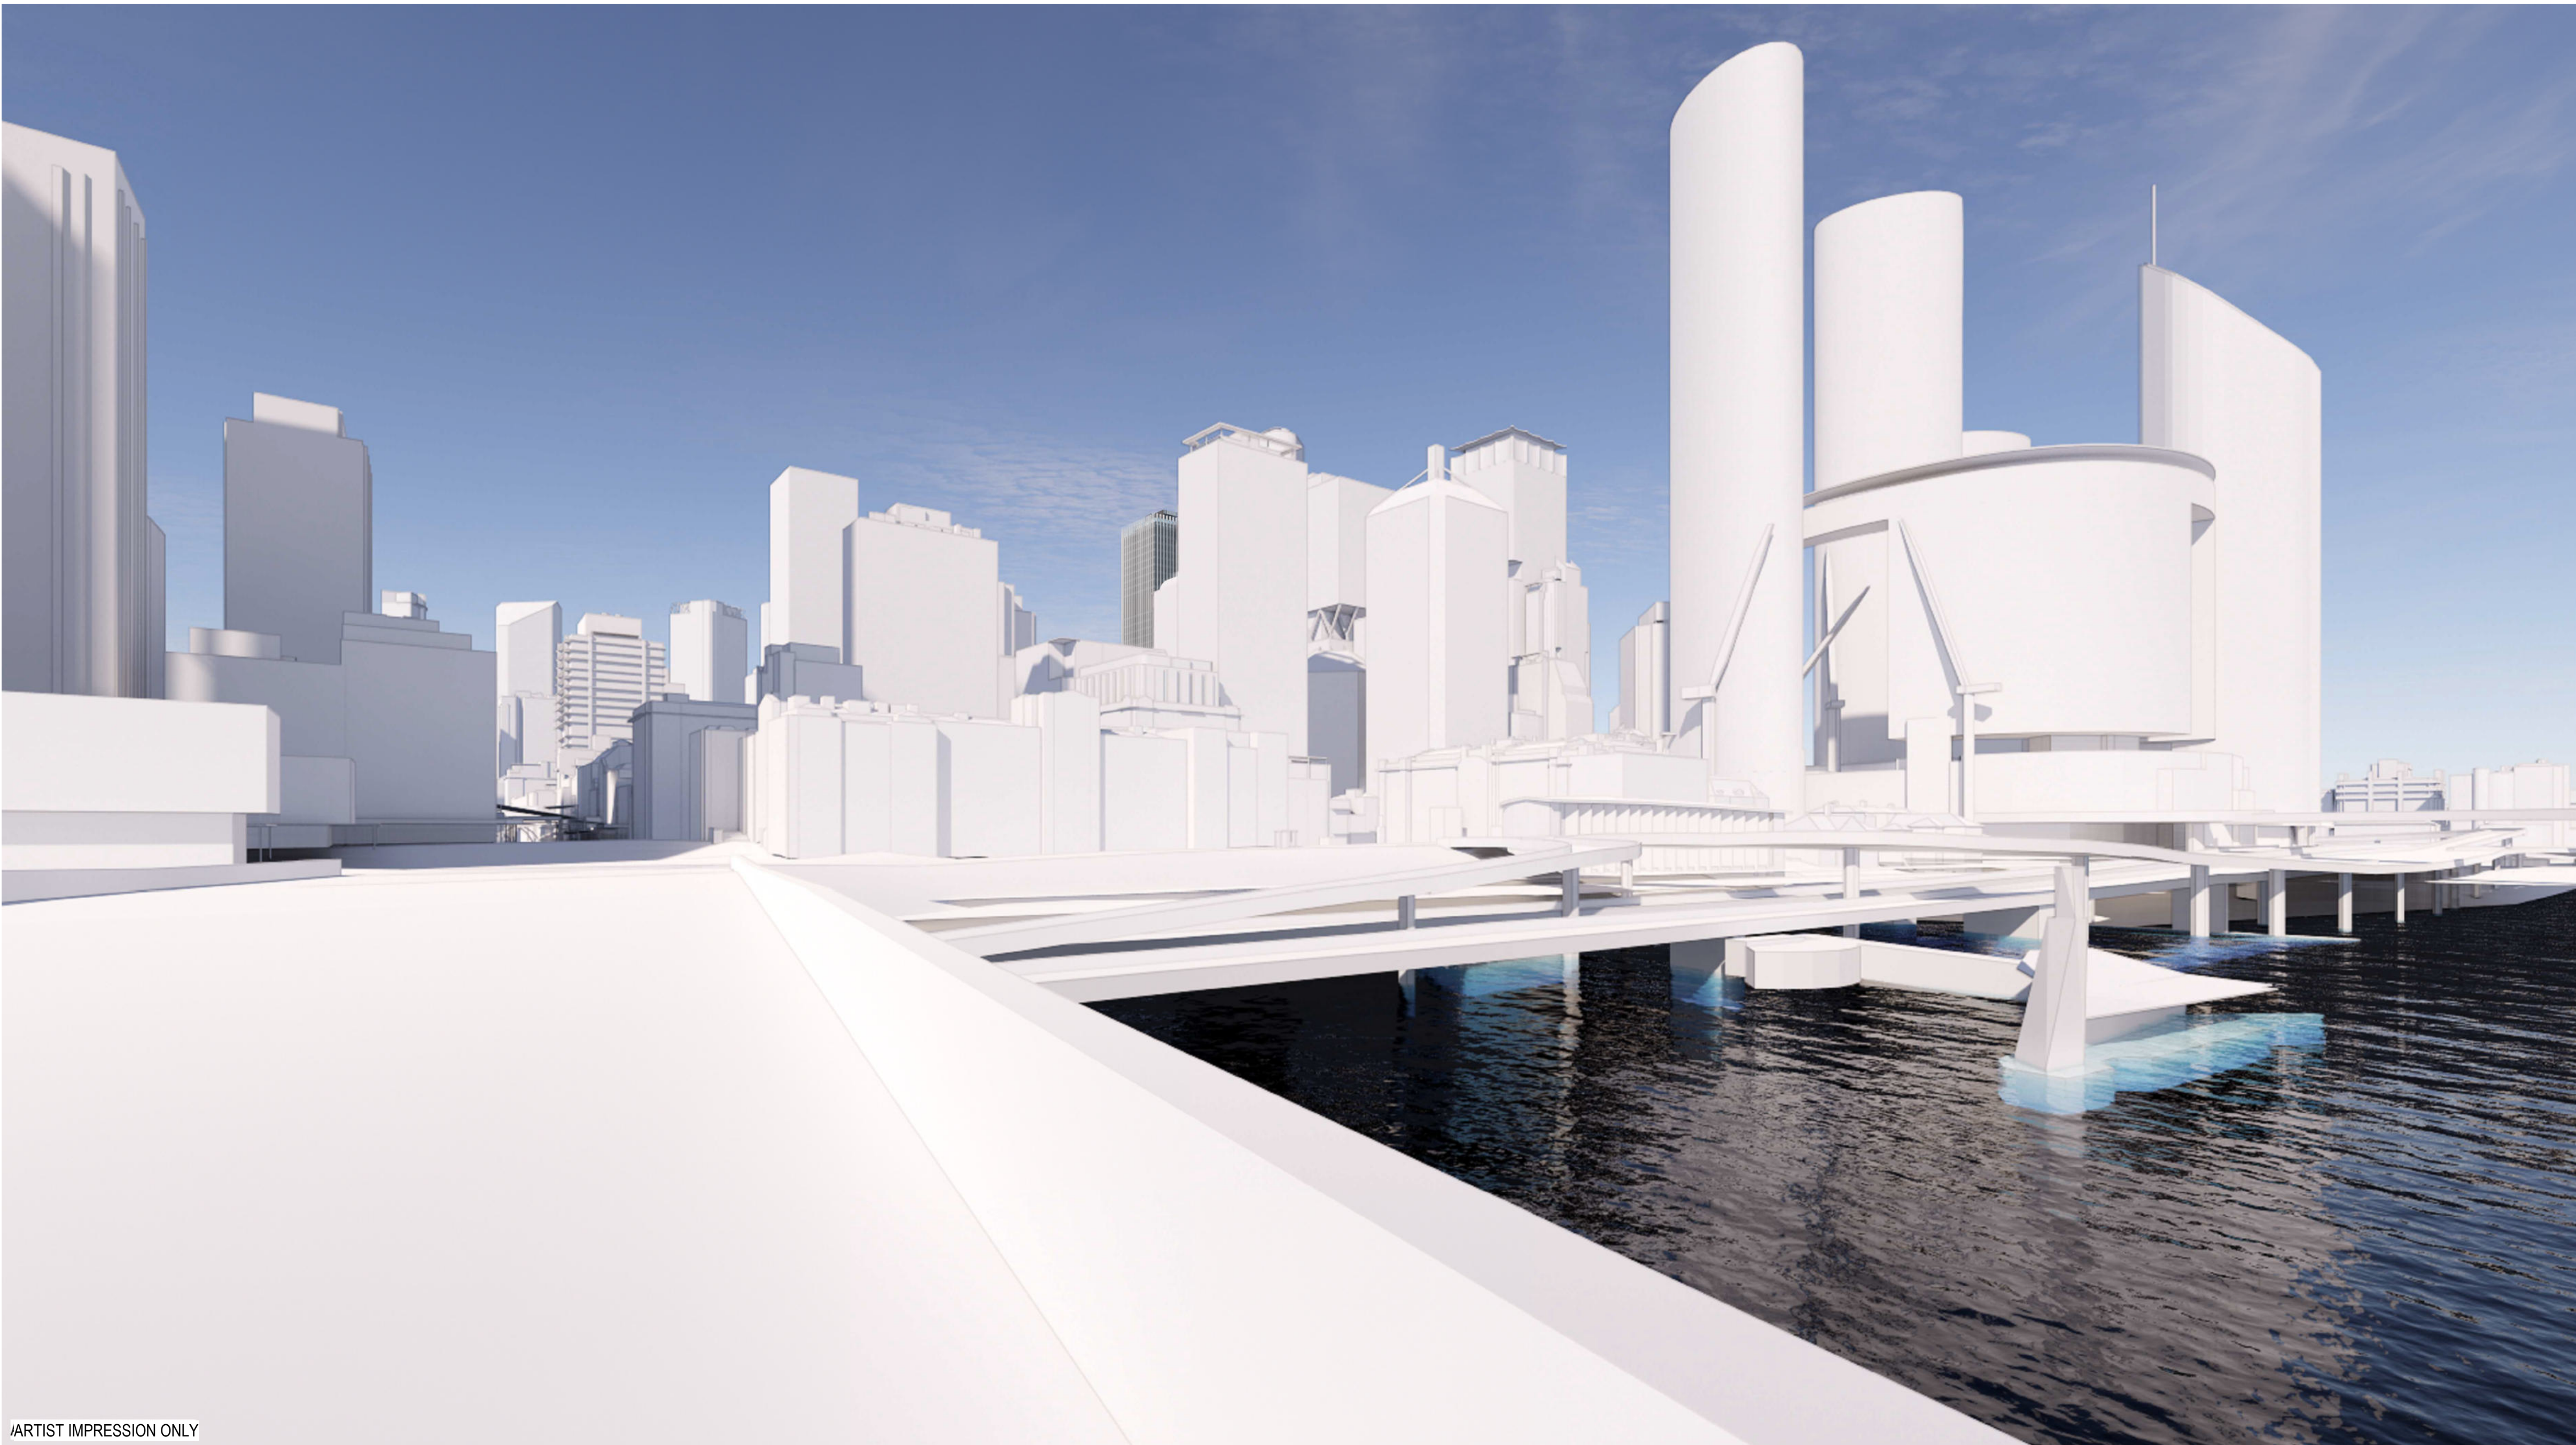

/ARTIST IMPRESSION ONLY

View from Victoria bridge - Tower

° architectus°

Architectus Australia Pty Ltd is the owner of the copyright subsisting in these drawings, plans, designs and specifications. They must not be used, reproduced or copied, in whole or in part, nor may the information, ideas and concepts therein contained (which are confidential to Architectus Australia Pty Ltd) be disclosed to any person without the prior written consent of that company.

Registrations and Nominated Architects
ACT: Ray Brown 2528
NSW: Ray Brown 6359, Mark van den Enden 7593,
Robert Ousey 10214, Lawrence Toaldo 10255
NT: Architectus Australia Pty Ltd AR1750
QLD: Lawrence Toaldo 3117
SA: Architectus Australia 3426
TAS: Architectus Australia F109
VIC: Architectus Australia 51176
WA: Architectus Australia 3209, Ray Brown 2929

Do not scale drawings. Verify all dimensions on site. If in doubt, refer to architect.

rev.	purpose of issue	chkd.	apvd.	date
P6	ISSUE FOR COORDINATION			02.12.2022
P7	OWNERS CONSENT ISSUE			08.12.2022
1	DEVELOPMENT APPLICATION ISSUE			14.12.2022
2	PRELIMINARY ISSUE FOR REVIEW			06.05.2026
3	REVISED DA ISSUE			25.05.2026

Henning
Larsen

HENNING LARSEN
Gadigal Country,
Level 4, 283-285 Clarence St
Sydney NSW 2000
www.henninglarsen.com

architectus™

Aselaide
Brisbane
Canberra
Gold Coast
Hobbourne
Newcastle
Perth
Sydney
Townsville

Tumbul and Jagara/Yuggera Country
Level 11, 123 Eagle Street
Brisbane QLD 4000
T (61 7) 3229 3555
brisbane@architectus.com.au

ABN 90 131 245 684

project

101 ALBERT STREET

101 ALBERT STREET, BRISBANE
Tumbal Country

drawing

PERSPECTIVES - TOWER 02

project no	doc type	drawing no.
200048.00	DRW	DA3607
location	submission	scale
BNE	DA	@A1
prepared	checked	approved
KA	JP	MS

		revision
DEVELOPMENT APPLICATION		3
BNE-DRW-DA3607		25/05/2026 4:03:45 PM

DRAWING COLOUR CODED - PRINT ALL COPIES IN COLOUR.



ARTIST IMPRESSION ONLY

View from Albert street - Tower

° architectus°

Architectus Australia Pty Ltd is the owner of the copyright subsisting in these drawings, plans, designs and specifications. They must not be used, reproduced or copied, in whole or in part, nor may the information, ideas and concepts therein contained (which are confidential to Architectus Australia Pty Ltd) be disclosed to any person without the prior written consent of that company.

Registrations and Nominated Architects

ACT: Ray Brown 2528
NSW: Ray Brown 6359, Mark van den Enden 7593,
Robert Ousey 10214, Lawrence Toaldo 10255
NT: Architectus Australia Pty Ltd AR750
QLD: Lawrence Toaldo 3117
SA: Architectus Australia 3426
TAS: Architectus Australia F109
VIC: Architectus Australia 51176
WA: Architectus Australia 3209, Ray Brown 2929

Do not scale drawings. Verify all dimensions on site. If in doubt, refer to architect.

rev.	purpose of issue	chkd.	apvd.	date
P6	ISSUE FOR COORDINATION			02.12.2022
P7	OWNERS CONSENT ISSUE			08.12.2022
1	DEVELOPMENT APPLICATION ISSUE			14.12.2022
2	PRELIMINARY ISSUE FOR REVIEW			06.05.2026
3	REVISED DA ISSUE			25.05.2026

Henning
Larsen

HENNING LARSEN
Gadigal Country,
Level 4, 283-285 Clarence St
Sydney NSW 2000

www.henninglarsen.com

architectus™

Adelaide
Brisbane
Canberra
Gold Coast
Hobart
Melbourne
Newcastle
Perth
Sydney
Townsville

Tumbal and Jagara/Yuggera Country
Level 11, 123 Eagle Street
Brisbane QLD 4000
T (+61 7) 3229 3555
brisbane@architectus.com.au

ABN 90 131 245 684

project

101 ALBERT STREET

101 ALBERT STREET, BRISBANE
Tumbal Country

drawing

PERSPECTIVES - TOWER 03

project no	doc type	drawing no.
200048.00	DRW	DA3608
location	submission	scale
BNE	DA	@A1
prepared	checked	approved
KA	JP	MS

revision

DEVELOPMENT APPLICATION 3

BNE-DRW-DA3608

25/05/2026 4:03:48 PM

DRAWING COLOUR CODED - PRINT ALL COPIES IN COLOUR.



ARTIST IMPRESSION ONLY

View from Mary street - Tower

° architectus°

Architectus Australia Pty Ltd is the owner of the copyright subsisting in these drawings, plans, designs and specifications. They must not be used, reproduced or copied, in whole or in part, nor may the information, ideas and concepts therein contained (which are confidential to Architectus Australia Pty Ltd) be disclosed to any person without the prior written consent of that company.

Registrations and Nominated Architects

ACT: Ray Brown 2528
NSW: Ray Brown 6359, Mark van den Enden 7593,
Robert Ousey 10214, Lawrence Toaldo 10255
NT: Architectus Australia Pty Ltd AR750
QLD: Lawrence Toaldo 3117
SA: Architectus Australia 3426
TAS: Architectus Australia F109
VIC: Architectus Australia 51176
WA: Architectus Australia 3209, Ray Brown 2929

Do not scale drawings. Verify all dimensions on site. If in doubt, refer to architect.

rev.	purpose of issue	chkd.	apvd.	date
P6	ISSUE FOR COORDINATION			02.12.2022
P7	OWNERS CONSENT ISSUE			08.12.2022
1	DEVELOPMENT APPLICATION ISSUE			14.12.2022
2	PRELIMINARY ISSUE FOR REVIEW			06.05.2026
3	REVISED DA ISSUE			25.05.2026

Henning
Larsen

HENNING LARSEN
Gadigal Country,
Level 4, 283-285 Clarence St
Sydney NSW 2000

www.henninglarsen.com

architectus™

Adelaide
Brisbane
Canberra
Gold Coast
Hobart
Newcastle
Perth
Sydney
Townsville

Tumbul and Jagara/Yuggera Country
Level 11, 123 Eagle Street
Brisbane QLD 4000
T (61 7) 3229 3555
brisbane@architectus.com.au

ABN 90 131 245 684

project

101 ALBERT STREET

101 ALBERT STREET, BRISBANE
Tumbal Country

drawing

PERSPECTIVES - TOWER 04

project no	doc type	drawing no.
200048.00	DRW	DA3609
location	submission	scale
BNE	DA	@A1
prepared	checked	approved
KA	JP	MS

revision

DEVELOPMENT APPLICATION 3

BNE-DRW-DA3609

25/05/2026 4:03:52 PM

DRAWING COLOUR CODED - PRINT ALL COPIES IN COLOUR.



ARTIST IMPRESSION ONLY

View from City Botanic Garden - Tower

° architectus°

Architectus Australia Pty Ltd is the owner of the copyright subsisting in these drawings, plans, designs and specifications. They must not be used, reproduced or copied, in whole or in part, nor may the information, ideas and concepts therein contained (which are confidential to Architectus Australia Pty Ltd) be disclosed to any person without the prior written consent of that company.

Registrations and Nominated Architects

ACT: Ray Brown 2528

NSW: Ray Brown 6359, Mark van den Enden 7593, Robert Ousey 10214, Lawrence Toalido 10255

NT: Architectus Australia Pty Ltd AR1750

QLD: Lawrence Toalido 3117

SA: Architectus Australia 3426

TAS: Architectus Australia F109

VIC: Architectus Australia 51176

WA: Architectus Australia 3209, Ray Brown 2929

Do not scale drawings. Verify all dimensions on site. If in doubt, refer to architect.

rev.	purpose of issue	chkd.	apvd.	date
P6	ISSUE FOR COORDINATION			02.12.2022
P7	OWNERS CONSENT ISSUE			08.12.2022
1	DEVELOPMENT APPLICATION ISSUE			14.12.2022
2	PRELIMINARY ISSUE FOR REVIEW			06.05.2026
3	REVISED DA ISSUE			25.05.2026

Henning
Larsen

HENNING LARSEN
Gadigal Country,
Level 4, 283-285 Clarence St
Sydney NSW 2000
www.henninglarsen.com

architectus™

Adelaide
Brisbane
Canberra
Gold Coast
Hobart
Newcastle
Perth
Sydney
Townsville

Tumbal and Jagara/Yuggera Country
Level 11, 123 Eagle Street
Brisbane QLD 4000
T (61 7) 3229 3555
brisbane@architectus.com.au

ABN 90 131 245 684

project

101 ALBERT STREET

101 ALBERT STREET, BRISBANE
Tumbal Country

drawing

PERSPECTIVES - TOWER 05

project no	doc type	drawing no.
200048.00	DRW	DA3610
location	submission	scale
BNE	DA	@A1
prepared	checked	approved
KA	JP	MS

		revision
DEVELOPMENT APPLICATION		3
BNE-DRW-DA3610		25/05/2026 4:03:55 PM

DRAWING COLOUR CODED - PRINT ALL COPIES IN COLOUR.



° architectus°

Architectus Australia Pty Ltd is the owner of the copyright subsisting in these drawings, plans, designs and specifications. They must not be used, reproduced or copied, in whole or in part, nor may the information, ideas and concepts therein contained (which are confidential to Architectus Australia Pty Ltd) be disclosed to any person without the prior written consent of that company.

Registrations and Nominated Architects
ACT: Ray Brown 2528
NSW: Ray Brown 6359, Mark van den Enden 7593, Robert Ousey 10214, Lawrence Toaldo 10255
NT: Architectus Australia Pty Ltd AR150
QLD: Lawrence Toaldo 3117
SA: Architectus Australia 3426
TAS: Architectus Australia F109
VIC: Architectus Australia 51176
WA: Architectus Australia 3209, Ray Brown 2929

Do not scale drawings. Verify all dimensions on site. If in doubt, refer to architect.

rev.	purpose of issue	chkd.	apvd.	date
P6	ISSUE FOR COORDINATION			02.12.2022
P7	OWNERS CONSENT ISSUE			08.12.2022
1	DEVELOPMENT APPLICATION ISSUE			14.12.2022
3	DEVELOPMENT APPLICATION REISSUE			24.04.2024
4	AMENDED ARCHITECTURAL PLANS			10.07.2024
5	PRELIMINARY ISSUE FOR REVIEW			06.05.2026
6	REVISED DA ISSUE			25.05.2026

Henning Larsen

HENNING LARSEN
Gadigal Country,
Level 4, 283-285 Clarence St
Sydney NSW 2000
www.henninglarsen.com

Aselaide
Brisbane
Canberra
Gold Coast
Melbourne
Newcastle
Perth
Sydney
Townsville

Tumbal and Jagara/Yuggera Country
Level 11, 123 Eagle Street
Brisbane QLD 4000
T (61 7) 3229 3555
brisbane@architectus.com.au
ABN 90 131 245 684

architectus™

project

101 ALBERT STREET
101 ALBERT STREET, BRISBANE
Turrbal Country

PODIUM ELEVATION			
project no	doc type	drawing no.	
200048.00	DRW	DA5001	
location	submission	scale	
BNE	DA	1 : 100	@A1
prepared	checked	approved	
KA	JP	MS	
			revision
DEVELOPMENT APPLICATION			6
BNE-DRW-DA5001			25/05/2026 4:05:07 PM

DRAWING COLOUR CODED - PRINT ALL COPIES IN COLOUR.