

8002 MULTIPLE RES. - BUILDING MATRIX

BUILDING MATRIX - STAGE 1

BUILDING MATRIX - STAGE 1			CLIENT RATES		EDQ RATES	
TYPE		UNIT QTY	CAR RATE	CAR REQ	CAR RATE	CAR REQ
 UNIT TYPE D1	2 BED, 2 BATH	12	1	12	1	12
 UNIT TYPE D3	3 BED, 2 BATH	16	2	32	1	16
 UNIT TYPE D5	2 BED, 2 BATH	12	1	12	1	12
 UNIT TYPE D6 (ACCESSIBLE HOUSING)	3 BED, 2 BATH	12	2	24	1	16
<u>TOTAL</u>		<u>52</u>	<u>80</u>		<u>52</u>	

RES CARS PROVIDED 71

BUILDING MATRIX - STAGE 2

BUILDING MATRIX - STAGE 2			CLIENT RATES		EDQ RATES	
TYPE		UNIT QTY	CAR RATE	CAR REQ	CAR RATE	CAR REQ
	UNIT TYPE D2 2 BED, 2 BATH	8	1	8	1	8
	UNIT TYPE D3 3 BED, 2 BATH	21	2	42	1	21
	UNIT TYPE D1b 2 BED, 2 BATH	6	1	6	1	6
	UNIT TYPE D6 (ACCESSIBLE HOUSING) 3 BED, 2 BATH	4	2	8	1	4
	UNIT TYPE D7 2 BED, 2 BATH	5	1	5	1	5
<u>TOTAL</u>		<u>44</u>		<u>69</u>		<u>44</u>

RES CARS PROVIDED 48

BUILDING MATRIX - SUMMARY

		CLIENT	EDQ
TYPE	UNIT QTY	CAR REQ	CAR REQ
 UNIT TYPE D1	12	12	12
 UNIT TYPE D2	8	8	8
 UNIT TYPE D3	37	74	37
 UNIT TYPE D1b	6	6	6
 UNIT TYPE D5	12	12	12
 UNIT TYPE D6 (ACCESSIBLE HOUSING)	16	32	16
 UNIT TYPE D7	5	5	5
<u>TOTAL</u>		149	<u>96</u>

TOTAL UNITS

96

TOTAL ACCESSIBLE HOUSING UNITS 16 = 16.6%

RES CARS PROVIDED 119

VIS CARS PROVIDED 10 (1 PWD)

REV	DATE	DESCRIPTION	DRAWN	CHECKED
A	22/12/2023	DRAFT DA ISSUE	OGE	SA
B	19/1/2024	DRAFT DA	OGE	SA
C	29/1/2024	DA ISSUE	OGE	JRY
D	13/2/2024	RFI UPDATE	JRY	JRY
E	26/3/2024	RFI RESPONSE	SA	NC
F	8/5/2026	DA ISSUE	JRY	JRY

NOTE: Figured dimensions to be taken in reference to scaled. Verify all dimensions on site before commencing work or making shop drawings. When printing from electronic files it is the responsibility of the operator to ensure the required scale is achieved.

DA ISSUE
NOT FOR CONSTRUCTION

PROJECT
Multiple Residential
Lot 8002 Baringa Drive, Aura QLD

DRAWING TITLE
BUILDING MATRIX

CLIENT
Plantation

DATE 8/5/2026 SCALE @A3

PROJECT No.
23040

DRAWING No. **DA 1.08** ISSUE No. **F**

THIS DESIGN IS THE PROPERTY OF THE ARCHITECT. UNAUTHORISED USE OR REPRODUCTION WHOLLY OR IN PART MAY RESULT IN LEGAL ACTION.

O.G.E Group Pty. Ltd.
T (07) 5444 8883

Level 1 "The Old Courthouse"
4 First Avenue, Maroochydore Q 4558

PO Box 281
Maroochydore Q 4558

info@ogegroup.com.au
www.ogegroup.com.au

QLD Reg. No. 4212
NSW Reg. No. 11843

PLANS AND DOCUMENTS referred to in the PDA DEVELOPMENT APPROVAL

Approval no: DEV-2026-CAS-4784

Date: 11 August 2026




OGE Group
Architects

8002 MULTIPLE RES. - STAGING PLAN

PLANS AND DOCUMENTS
referred to in the PDA
DEVELOPMENT APPROVAL

Approval no: DEV-2026-CAS-4784

Date: 11 August 2026

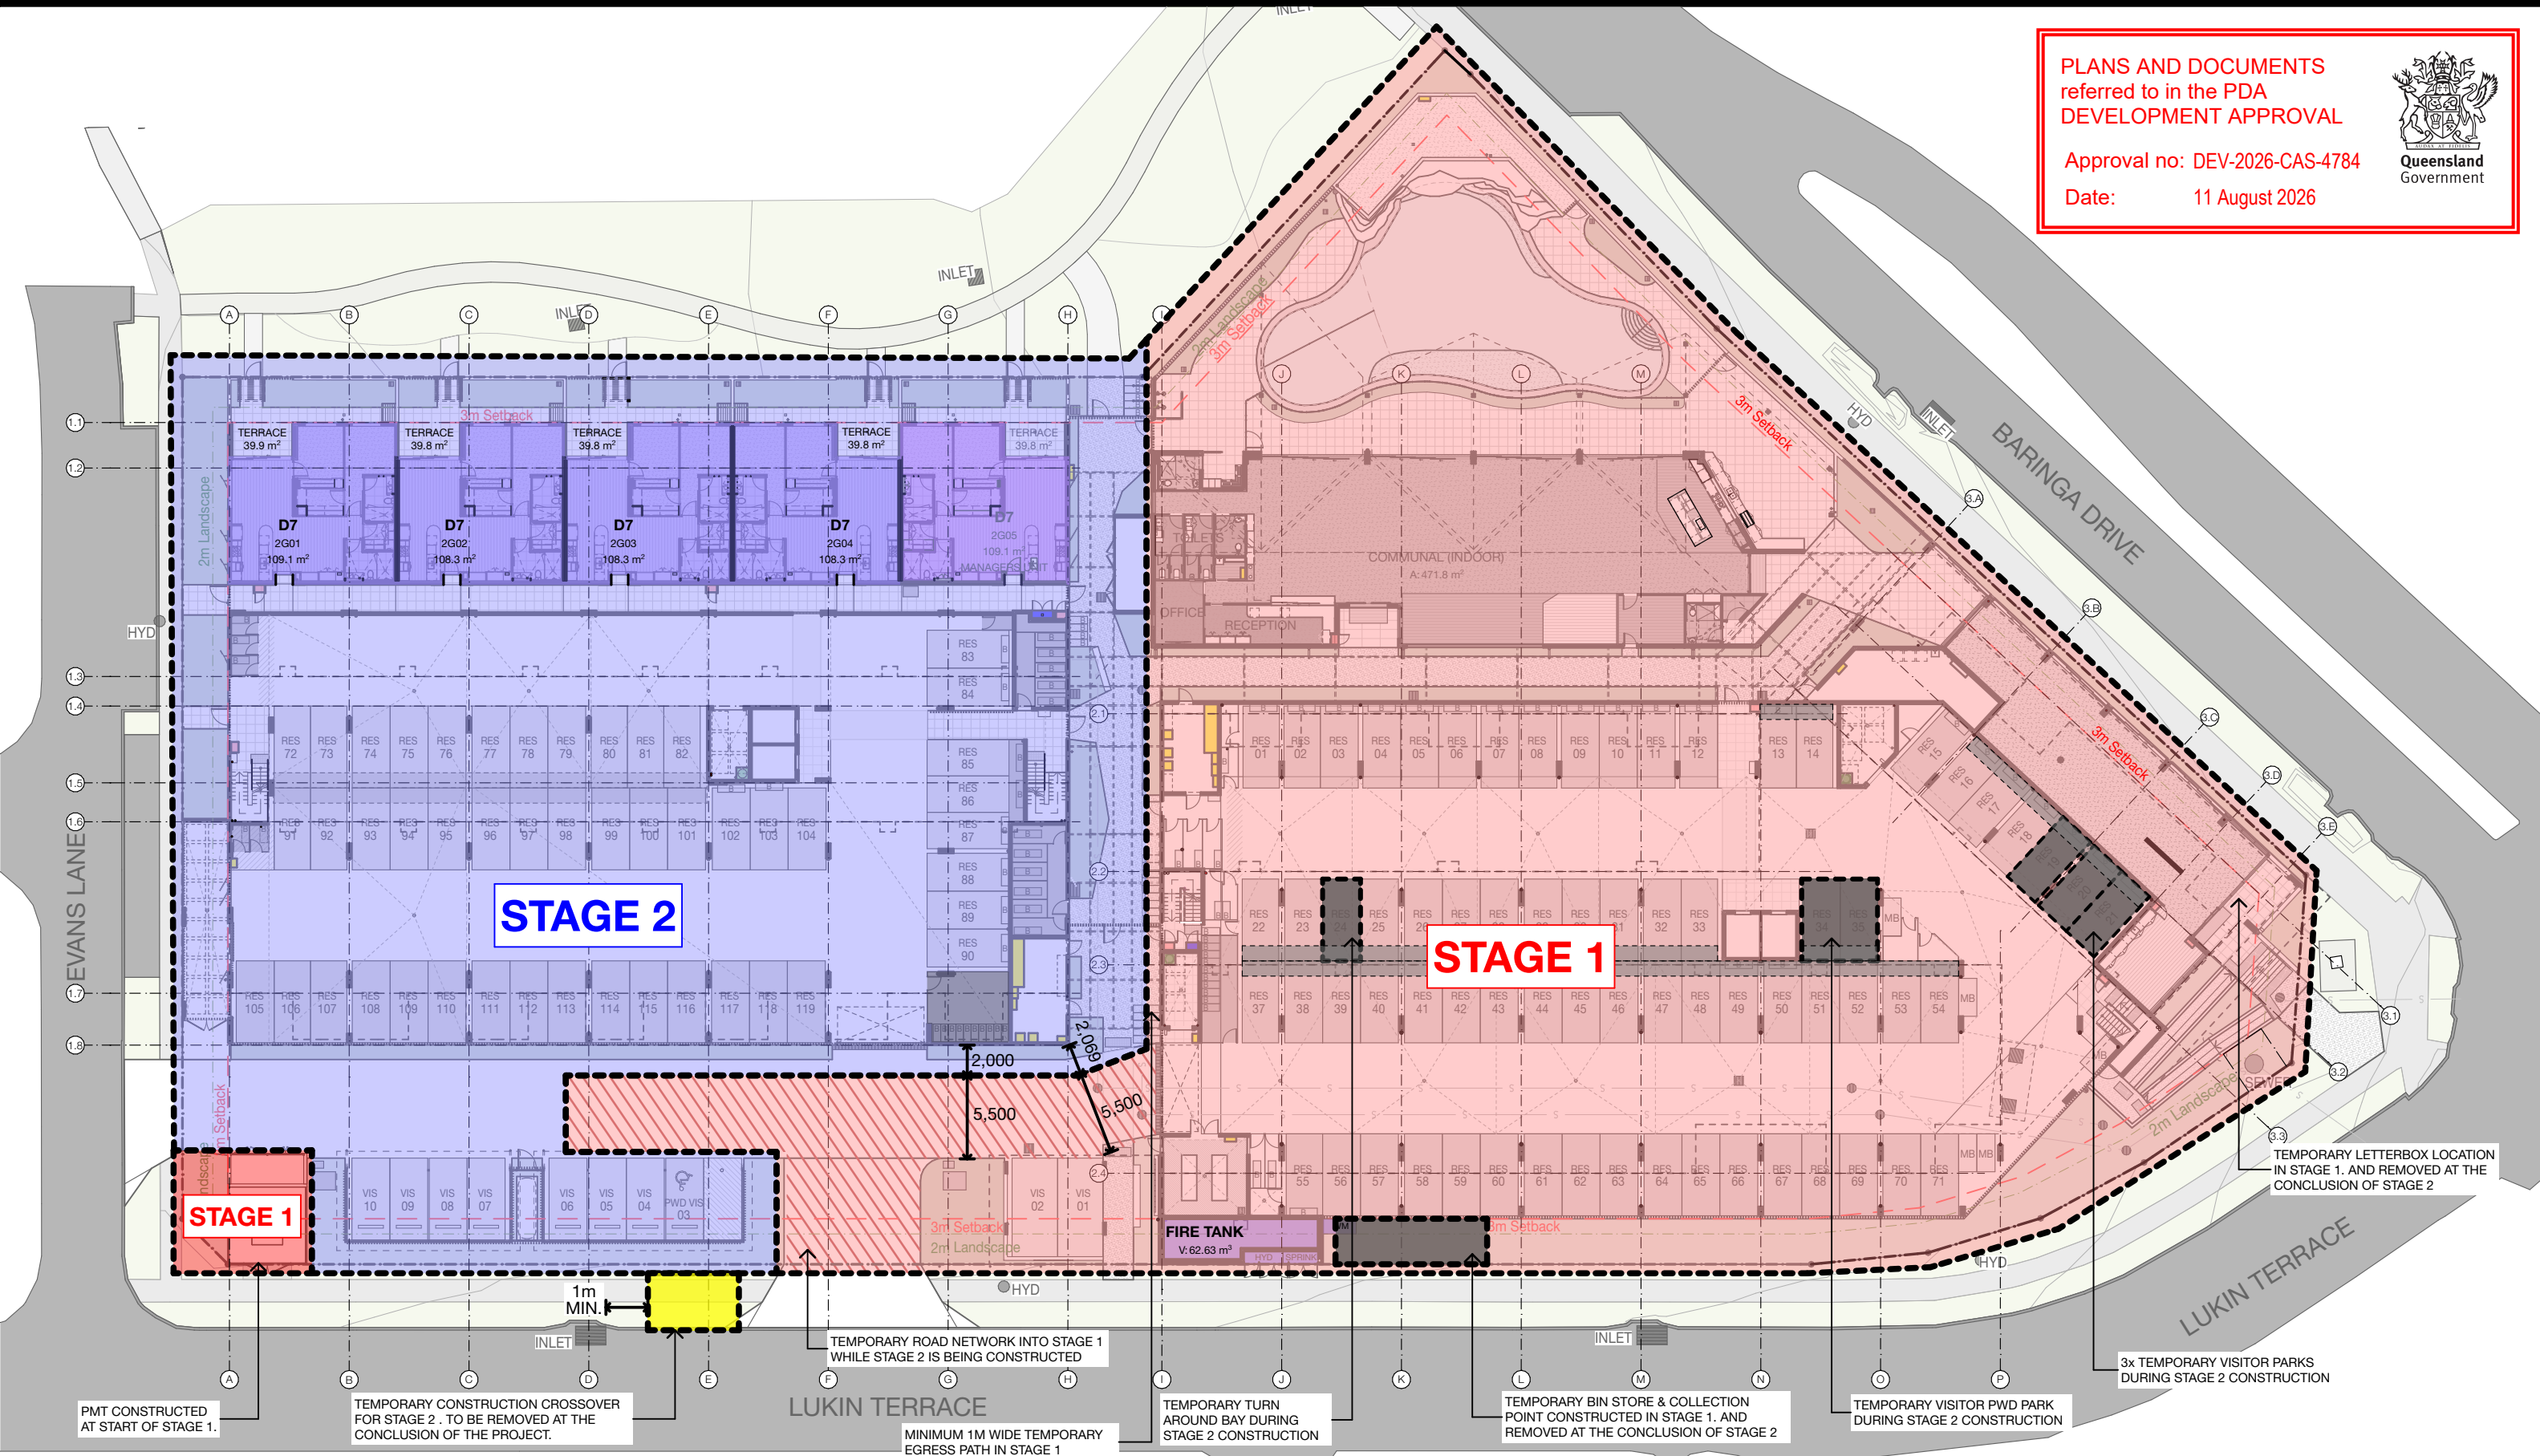

REV	DATE	DESCRIPTION	DRAWN	CHECKED
A	22/12/2023	DRAFT DA ISSUE	OGE	SA
B	19/1/2024	DRAFT DA	OGE	SA
C	29/1/2024	DA ISSUE	OGE	JRY
D	13/2/2024	RFI UPDATE	JRY	JRY
E	26/3/2024	RFI RESPONSE	SA	NC
F	8/5/2026	DA ISSUE	JRY	JRY

NOTE: Figured dimensions to be taken in preference to scaled. Verify all dimensions on site before commencing work or making shop drawings. When printing from electronic files it is the responsibility of the operator to ensure the required scale is achieved.

DA ISSUE
NOT FOR CONSTRUCTION

SCALE 1:400



PROJECT
Multiple Residential
Lot 8002 Baringa Drive, Aura QLD

DRAWING TITLE
STAGING PLAN
CLIENT
Plantation

PROJECT No.
23040

DATE
8/5/2026
DRAWING No.
DA_1.09

SCALE @ A3
1:400

ISSUE No.
F

THIS DESIGN IS THE PROPERTY OF THE ARCHITECT. UNAUTHORISED USE OR REPRODUCTION WHOLLY OR IN PART MAY RESULT IN LEGAL ACTION.


O.G.E Group Pty. Ltd.
T (07) 5444 8883

Level 1 "The Old Courthouse"
4 First Avenue, Maroochydore Q 4558

PO Box 281
Maroochydore Q 4558

info@ogegroup.com.au
www.ogegroup.com.au

QLD Reg. No. 4212
NSW Reg. No. 11843

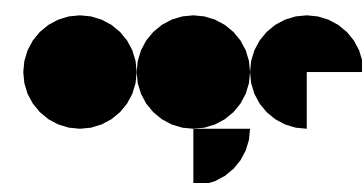

OGE Group
Architects

2.

FLOOR PLANS

FLOOR PLANS



8002 MULTIPLE RES. - GROUND FLOOR

AMENDED IN RED

By: Ali Rizayee
Date: 23 July 2026




PLANS AND DOCUMENTS
referred to in the RDA
DEVELOPMENT APPROVAL

Approval no: DEV-2026-CAS-4784
Date: 11 August 2026



10 visitor bicycle spaces to be provided
throughout the site at ground floor level

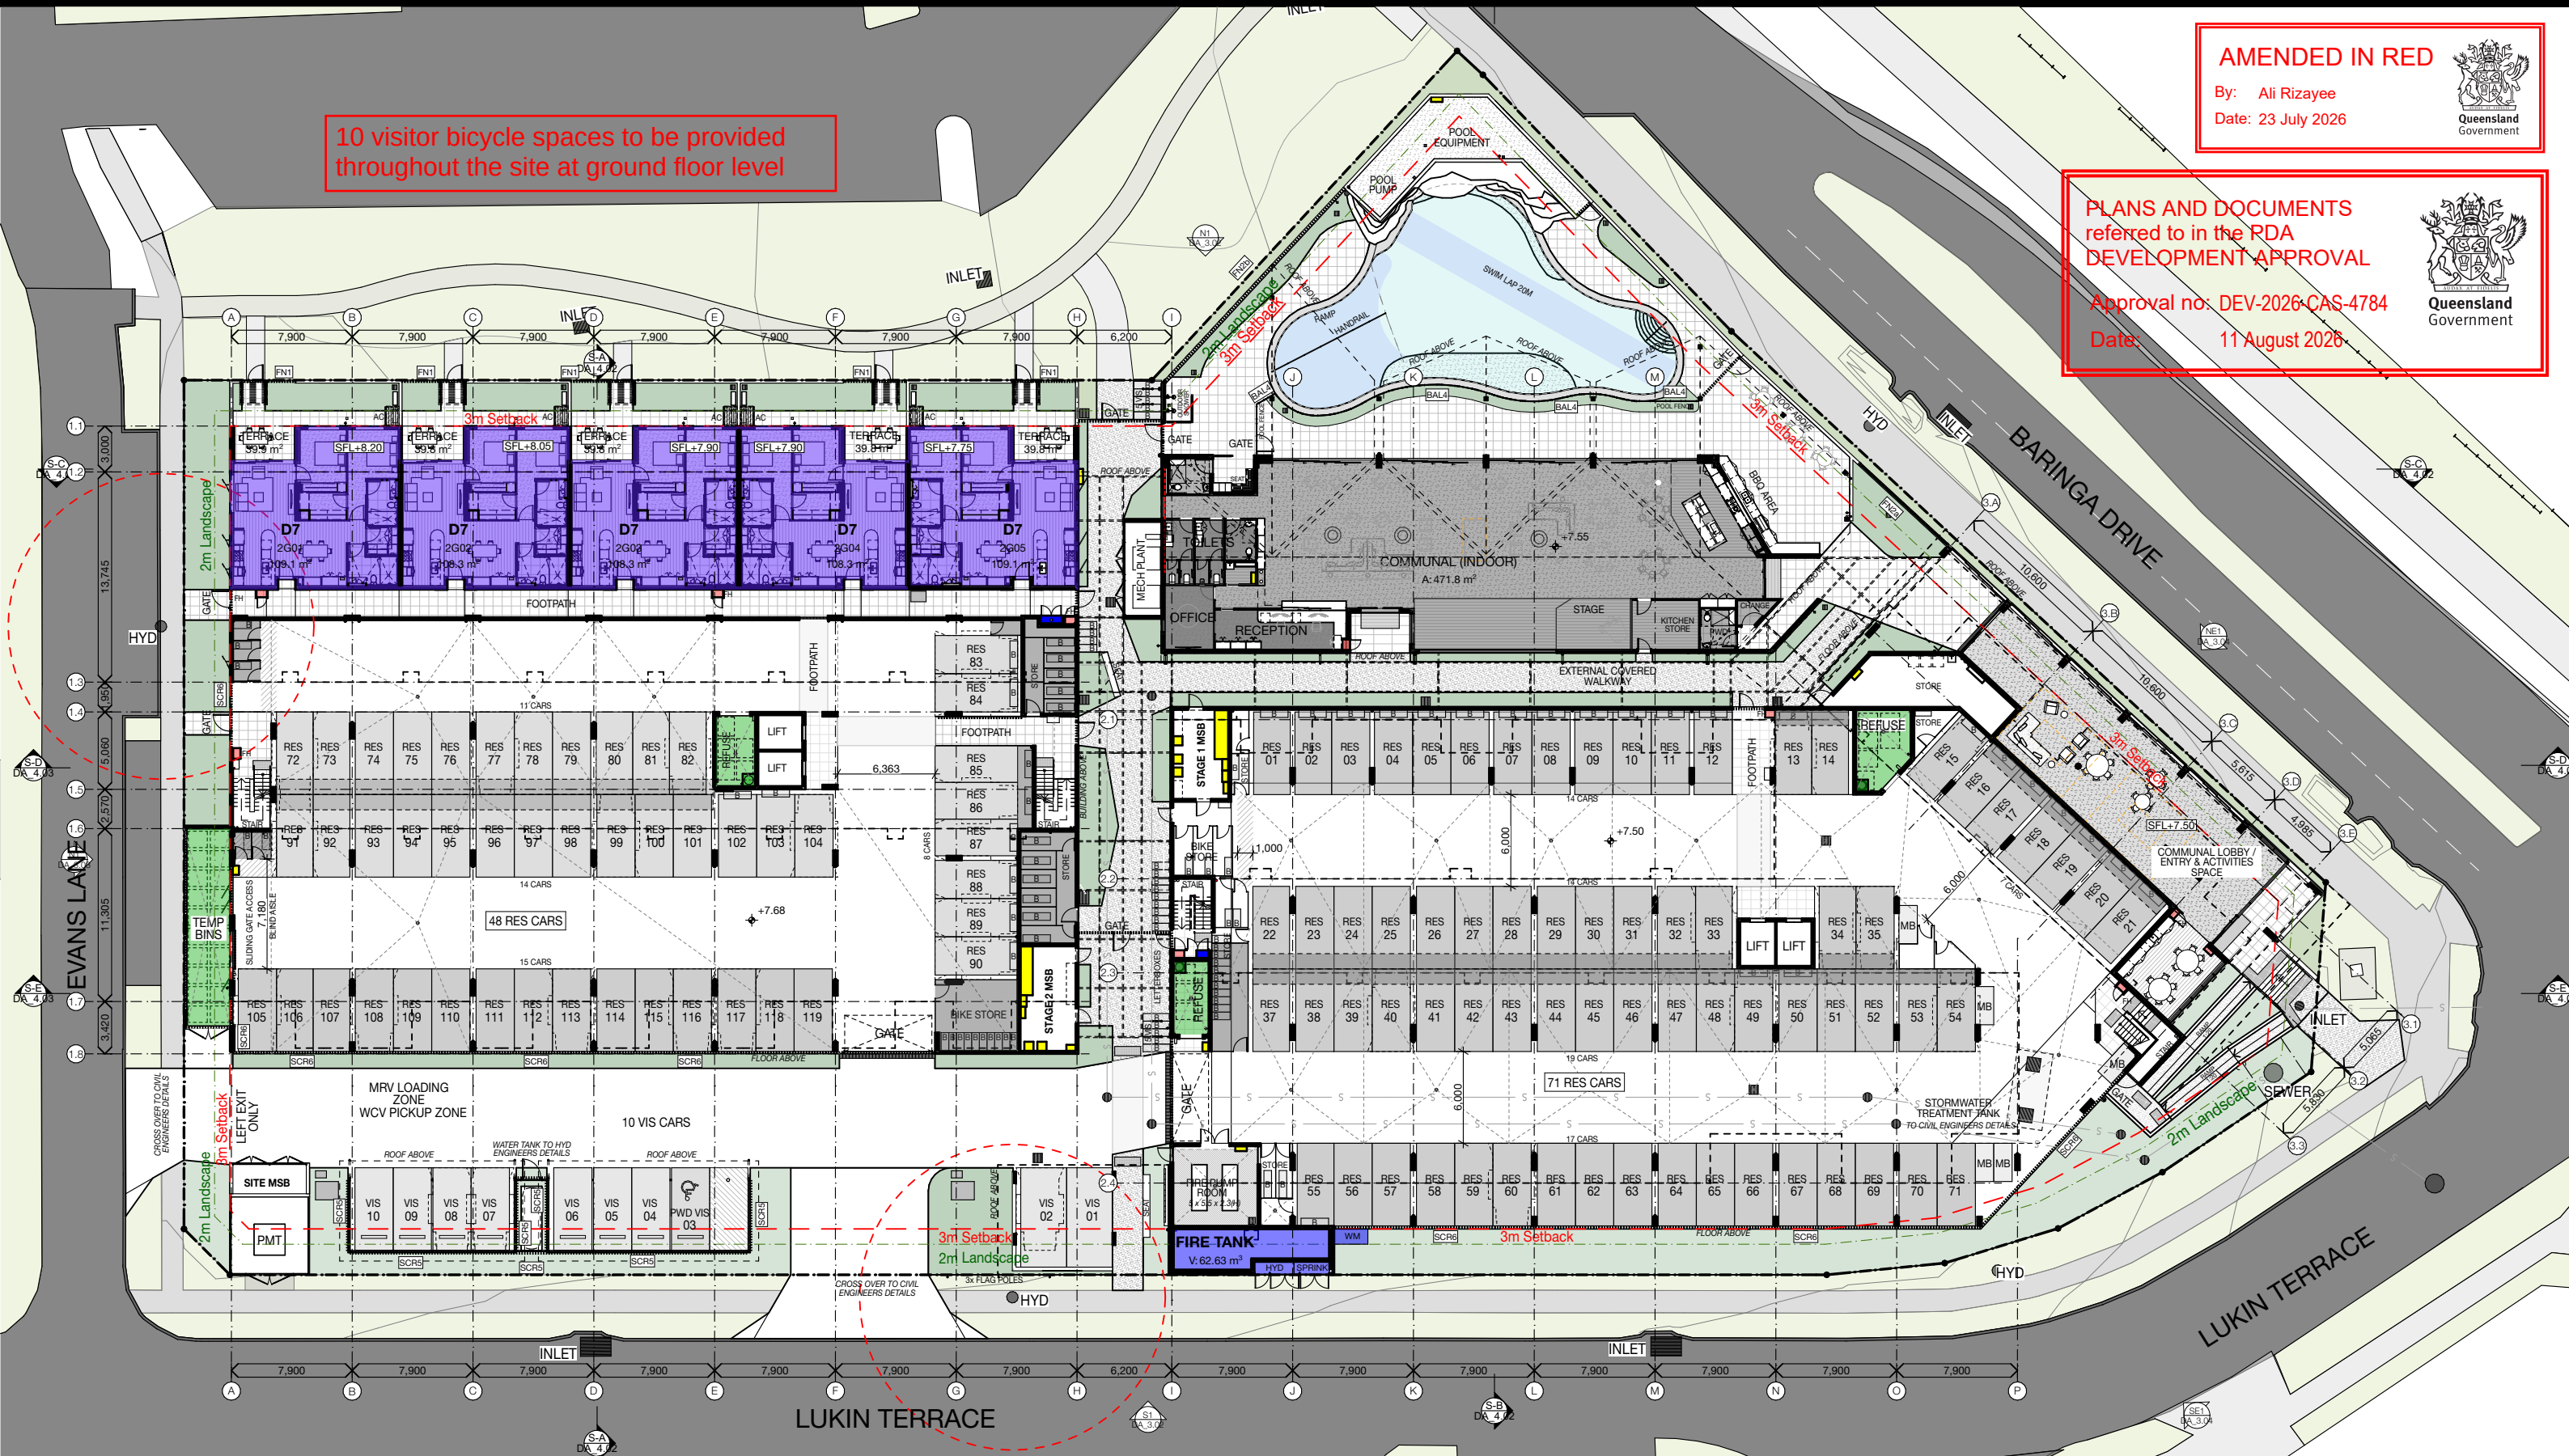

REV	DATE	DESCRIPTION	DRAWN	CHECKED
A	22/12/2023	DRAFT DA ISSUE	OGE	SA
B	19/1/2024	DRAFT DA	OGE	SA
C	29/1/2024	DA ISSUE	OGE	JRY
D	13/2/2024	RFI UPDATE	JRY	JRY
E	26/3/2024	RFI RESPONSE	SA	NC
F	8/5/2026	DA ISSUE	JRY	JRY

NOTE: Figured dimensions to be taken in preference to scaled. Verify all dimensions on site before commencing work or making shop drawings. When printing from electronic files it is the responsibility of the operator to ensure the required scale is achieved.

DA ISSUE
NOT FOR CONSTRUCTION

0 2 4 10 20
SCALE 1:400



PROJECT
Multiple Residential
Lot 8002 Baringa Drive, Aura QLD

O.G.E Group Pty. Ltd.
T (07) 5444 8883

Level 1 "The Old Courthouse"
4 First Avenue, Maroochydore Q 4558

DRAWING TITLE
GROUND FLOOR
CLIENT
Plantation

PO Box 281
Maroochydore Q 4558


PROJECT No.
23040

info@ogegroup.com.au
www.ogegroup.com.au

DATE
8/5/2026
DRAWING No.
DA_2.02


QLD Reg. No. 4212
NSW Reg. No. 11843

SCALE @ A3
1:400
ISSUE No.
F

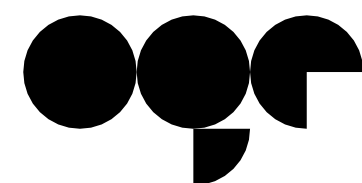

OGE Group
Architects

8002 MULTIPLE RES. - COMMUNAL PLAN

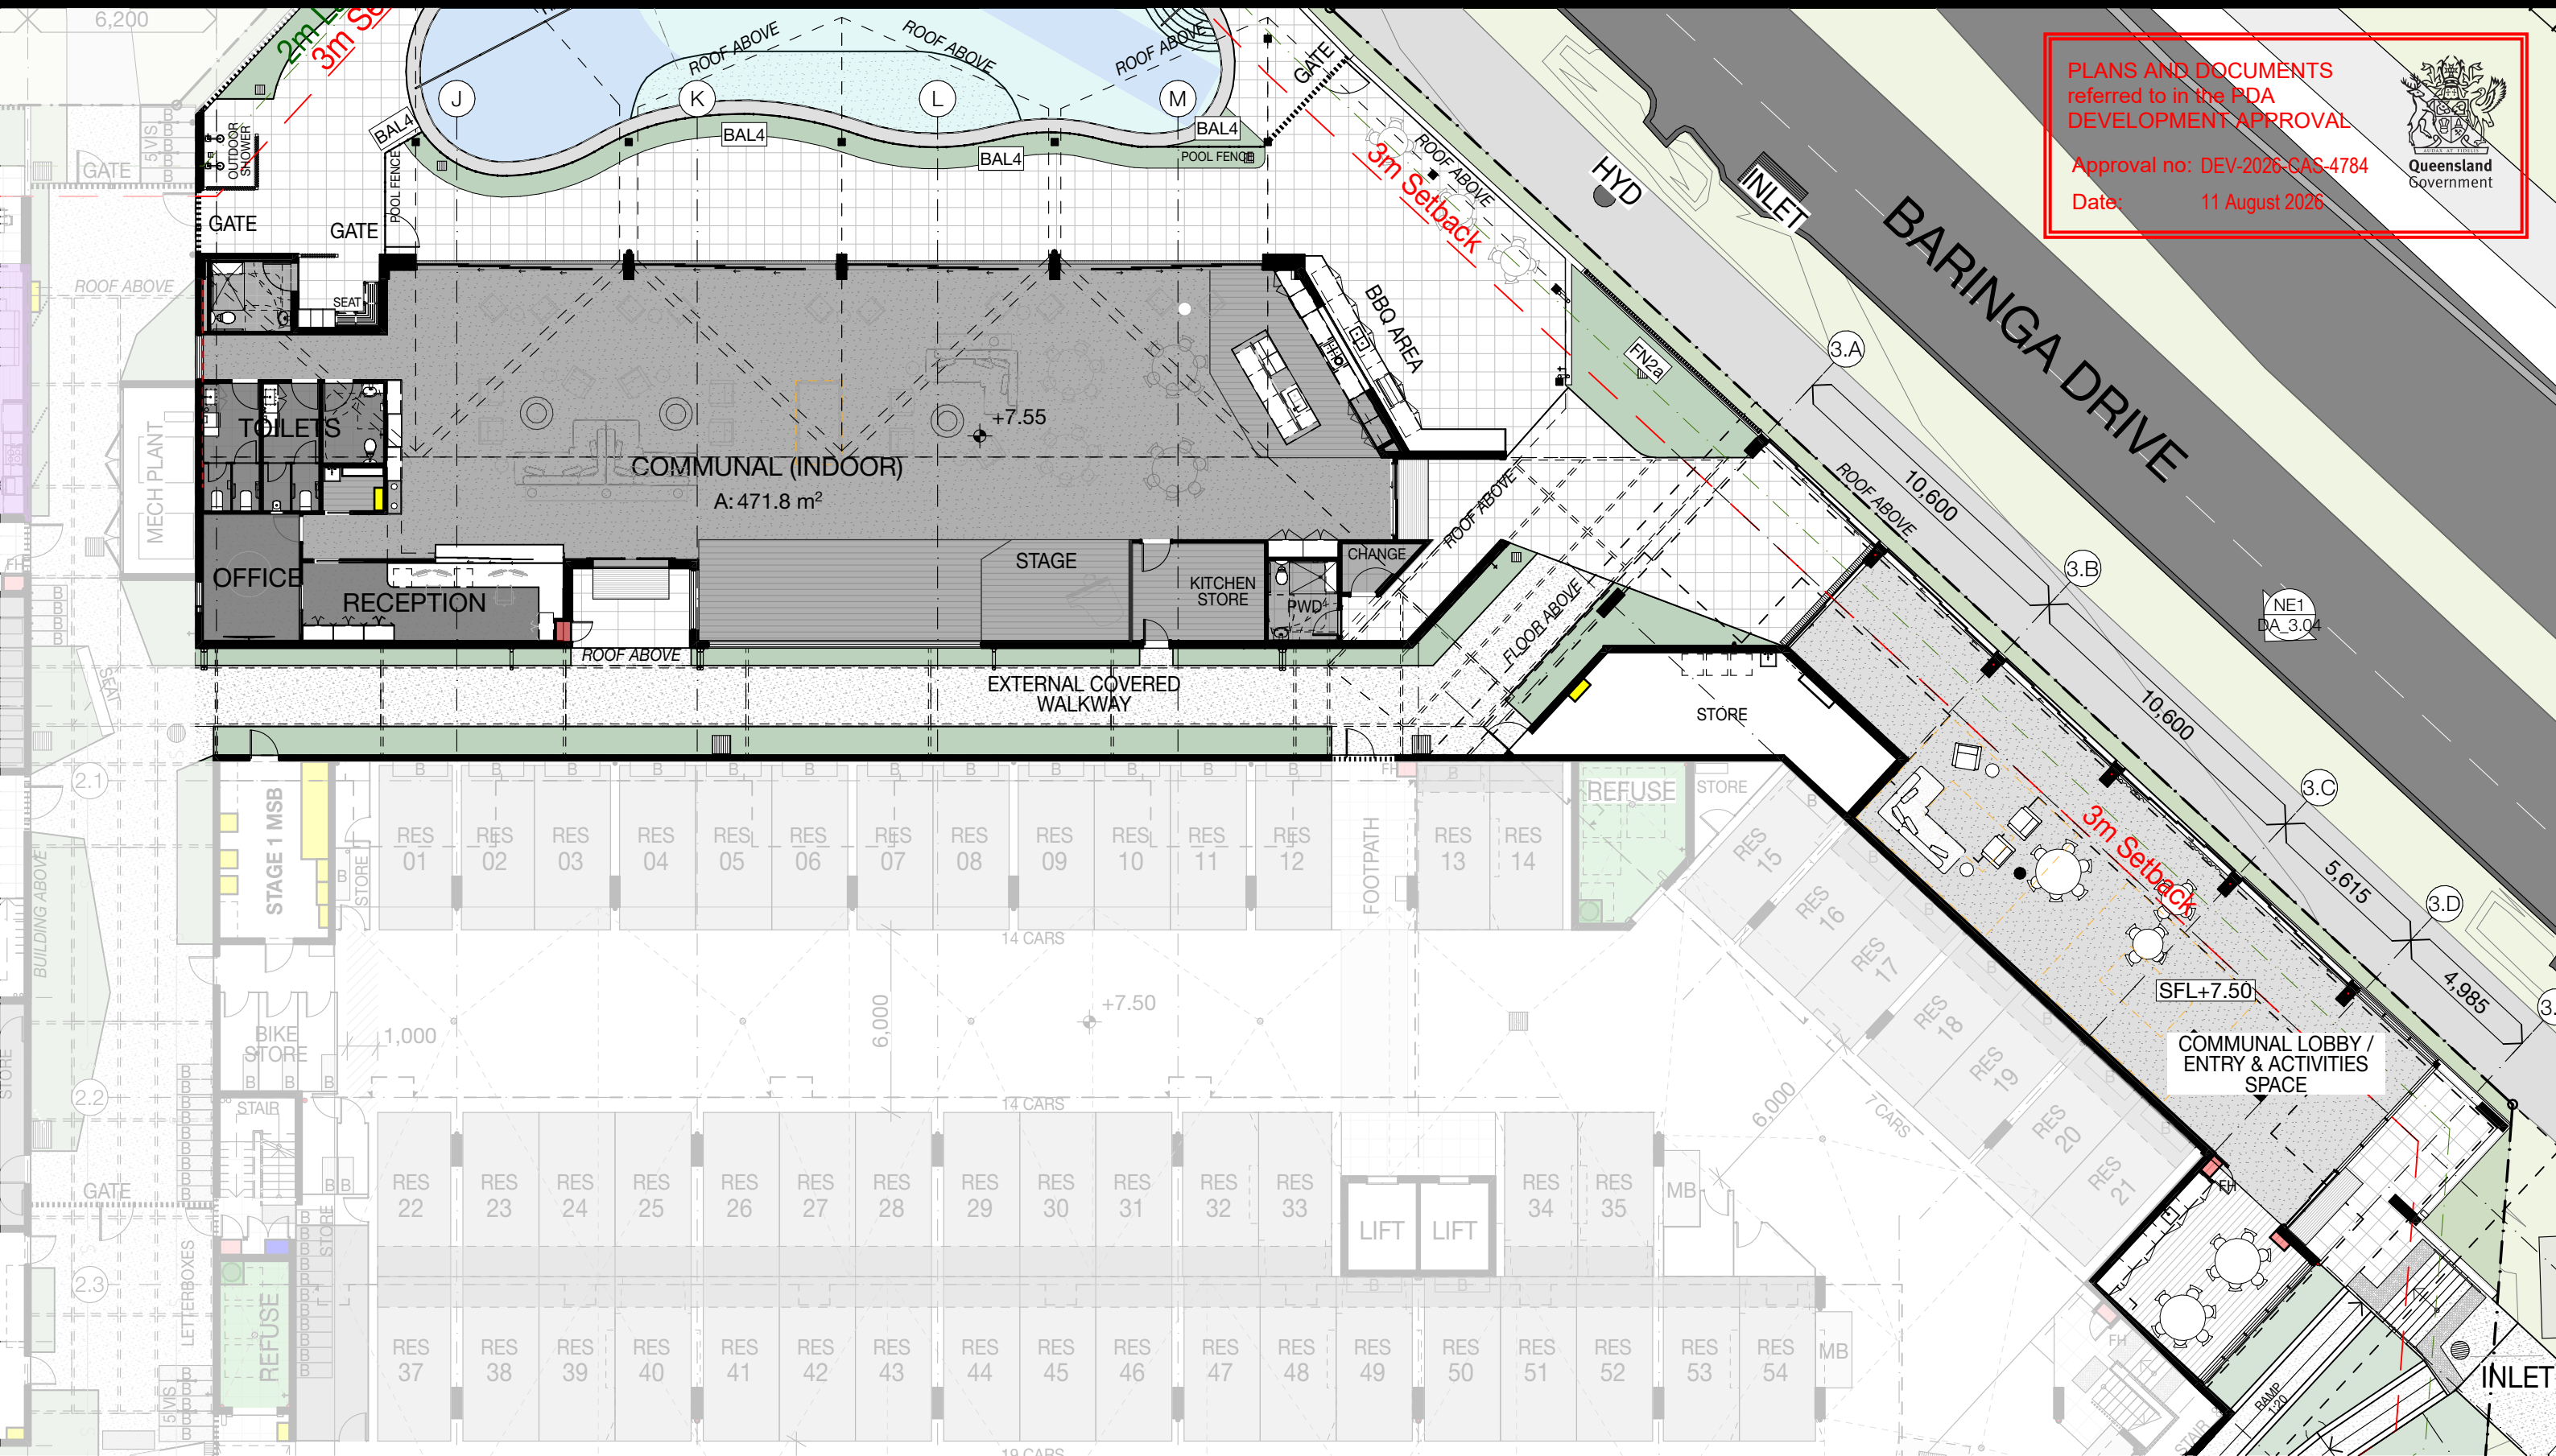

PLANS AND DOCUMENTS referred to in the PDA DEVELOPMENT APPROVAL

Approval no: DEV-2026-CAS-4784

Date: 11 August 2026

Queensland Government


REV	DATE	DESCRIPTION	DRAWN	CHECKED
A	26/3/2024	RFI RESPONSE	SA	NC
B	8/5/2026	DA ISSUE	JRY	JRY

NOTE: Figured dimensions to be taken in preference to scaled. Verify all dimensions on site before commencing work or making shop drawings. When printing from electronic files it is the responsibility of the operator to ensure the required scale is achieved.

Client: OGE Group Pty. Ltd. - Project: 8002 Multiple Residential - Plan & Section - DA DOCUMENT 2026.05.07 - DA UPDATES 2026.08.03

DA ISSUE
NOT FOR CONSTRUCTION

0 1 2 5 10
SCALE 1:200

 

PROJECT
Multiple Residential
Lot 8002 Baringa Drive, Aura QLD

DRAWING TITLE
COMMUNAL PLAN

CLIENT
Plantation

PROJECT No.
23040

DATE
8/5/2026

DRAWING No.
DA_2.03

SCALE @ A3
1:200

ISSUE No.
B

THIS DESIGN IS THE PROPERTY OF THE ARCHITECT. UNAUTHORISED USE OR REPRODUCTION WHOLLY OR IN PART MAY RESULT IN LEGAL ACTION.

O.G.E Group Pty. Ltd.
T (07) 5444 8883

Level 1 "The Old Courthouse"
4 First Avenue, Maroochydore Q 4558

PO Box 281
Maroochydore Q 4558

info@ogegroup.com.au
www.ogegroup.com.au

QLD Reg. No. 4212
NSW Reg. No. 11843


OGE Group
Architects

8002 MULTIPLE RES. - LEVEL 01

PLANS AND DOCUMENTS
referred to in the PDA
DEVELOPMENT APPROVAL

Approval no: DEV-2026-CAS-4784

Date: 11 August 2026

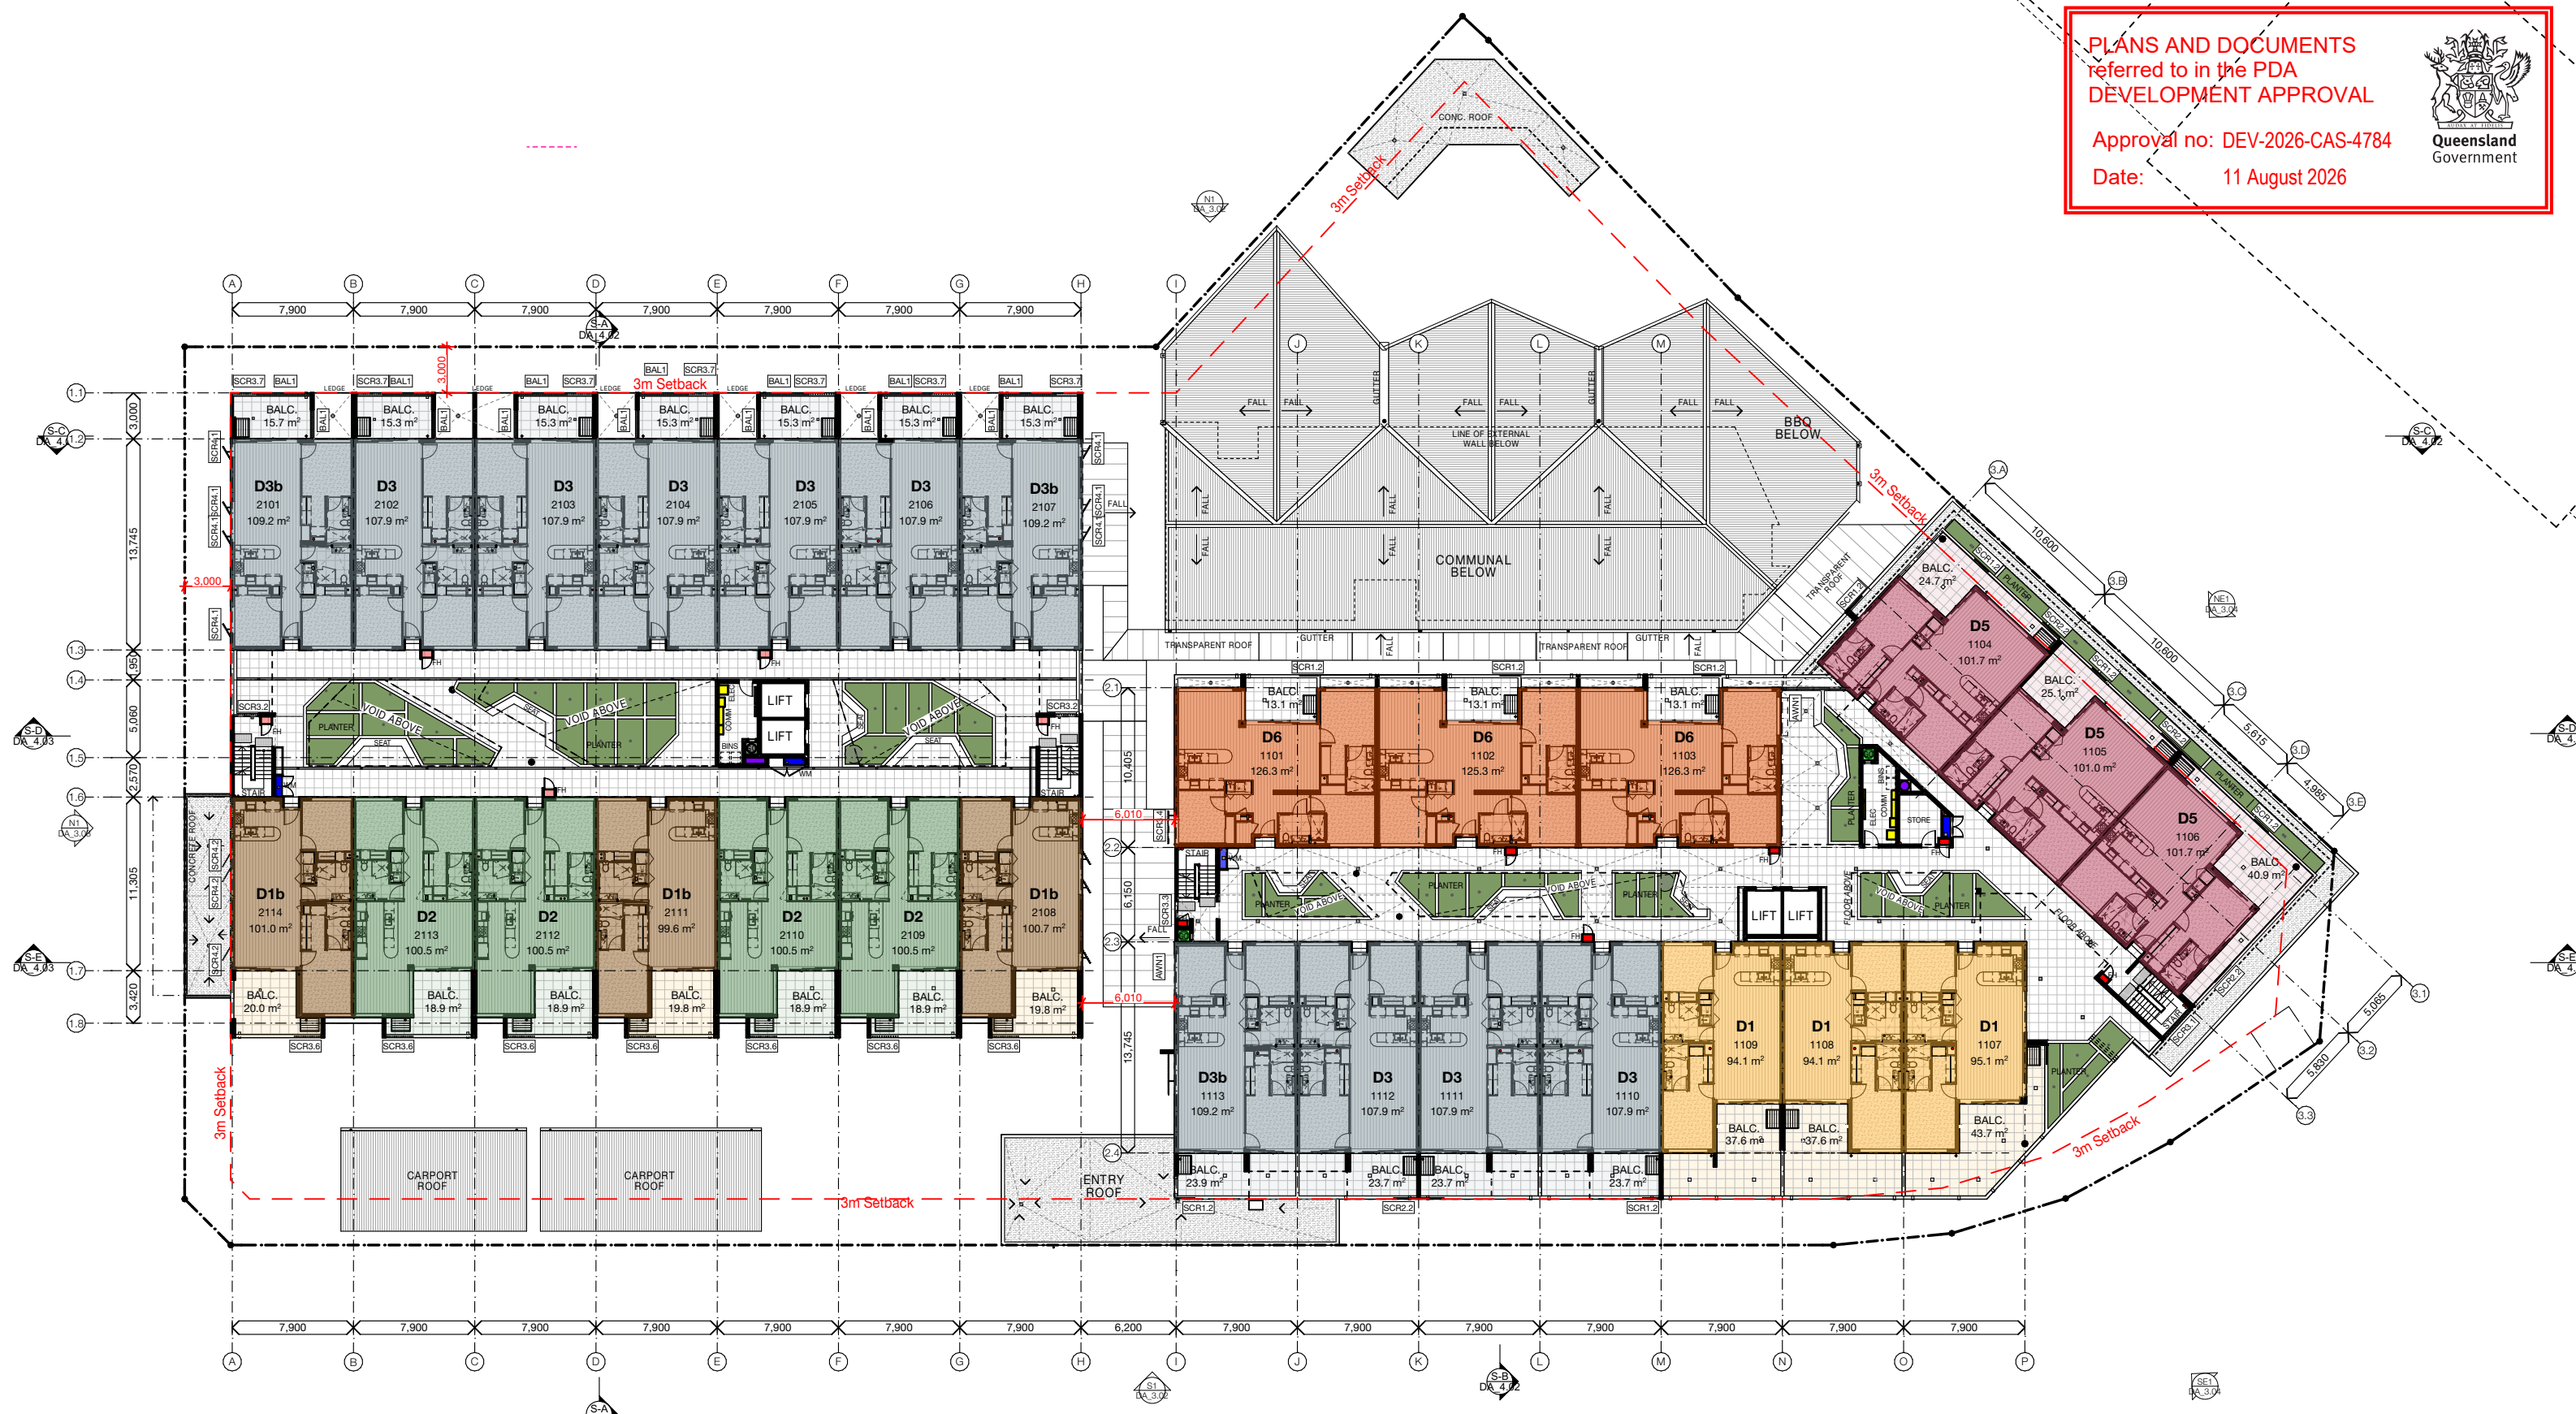

REV	DATE	DESCRIPTION	DRAWN	CHECKED
A	22/12/2023	DRAFT DA ISSUE	OGE	SA
B	19/1/2024	DRAFT DA	OGE	SA
C	29/1/2024	DA ISSUE	OGE	JRY
D	13/2/2024	RFI UPDATE	JRY	JRY
E	26/3/2024	RFI RESPONSE	SA	NC
F	8/5/2026	DA ISSUE	JRY	JRY

NOTE: Figured dimensions to be taken in preference to scaled. Verify all dimensions on site before commencing work or making shop drawings. When printing from electronic files it is the responsibility of the operator to ensure the required scale is achieved.

DA ISSUE
NOT FOR CONSTRUCTION

SCALE 1:400



PROJECT
Multiple Residential
Lot 8002 Baringa Drive, Aura QLD

DRAWING TITLE
LEVEL 01

CLIENT
Plantation

DATE
8/5/2026

PROJECT No.
23040

DA 2.04

SCALE @ A3
1:400

ISSUE No.
F

THIS DESIGN IS THE PROPERTY OF THE ARCHITECT. UNAUTHORISED USE OR REPRODUCTION WHOLLY OR IN PART MAY RESULT IN LEGAL ACTION.


O.G.E Group Pty. Ltd.
T (07) 5444 8883

Level 1 "The Old Courthouse"
4 First Avenue, Maroochydore Q 4558

PO Box 281
Maroochydore Q 4558

info@ogegroup.com.au
www.ogegroup.com.au

QLD Reg. No. 4212
NSW Reg. No. 11843

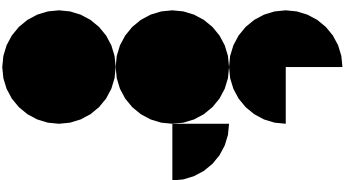

OGE Group
Architects

8002 MULTIPLE RES. - LEVEL 02

PLANS AND DOCUMENTS
referred to in the PDA
DEVELOPMENT APPROVAL

Approval no: DEV-2026-CAS-4784

Date: 11 August 2026



REV	DATE	DESCRIPTION	DRAWN	CHECKED
A	22/12/2023	DRAFT DA ISSUE	OGE	SA
B	19/1/2024	DRAFT DA	OGE	SA
C	29/1/2024	DA ISSUE	OGE	JRY
D	13/2/2024	RFI UPDATE	JRY	JRY
E	26/3/2024	RFI RESPONSE	SA	NC
F	8/5/2026	DA ISSUE	JRY	JRY

NOTE: Figured dimensions to be taken in preference to scaled. Verify all dimensions on site before commencing work or making shop drawings. When printing from electronic files it is the responsibility of the operator to ensure the required scale is achieved.

DA ISSUE
NOT FOR CONSTRUCTION

SCALE 1:400



PROJECT
Multiple Residential
Lot 8002 Baringa Drive, Aura QLD

O.G.E Group Pty. Ltd.
T (07) 5444 8883
Level 1 "The Old Courthouse"
4 First Avenue, Maroochydore Q 4558

DRAWING TITLE
LEVEL 02

CLIENT
Plantation

PROJECT No.
23040

info@ogegroup.com.au
www.ogegroup.com.au


DATE
8/5/2026

DRAWING No.
DA_2.05

QLD Reg. No. 4212
NSW Reg. No. 11843

SCALE @ A3
1:400

ISSUE No.
F

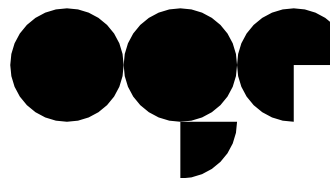

OGE Group
Architects

8002 MULTIPLE RES. - LEVEL 03

PLANS AND DOCUMENTS
referred to in the PDA
DEVELOPMENT APPROVAL

Approval no: DEV-2026-CAS-4784

Date: 11 August 2026



REV	DATE	DESCRIPTION	DRAWN	CHECKED
A	22/12/2023	DRAFT DA ISSUE	OGE	SA
B	19/1/2024	DRAFT DA	OGE	SA
C	29/1/2024	DA ISSUE	OGE	JRY
D	13/2/2024	RFI UPDATE	JRY	JRY
E	26/3/2024	RFI RESPONSE	SA	NC
F	8/5/2026	DA ISSUE	JRY	JRY

NOTE: Figured dimensions to be taken in preference to scaled. Verify all dimensions on site before commencing work or making shop drawings. When printing from electronic files it is the responsibility of the operator to ensure the required scale is achieved.

DA ISSUE
NOT FOR CONSTRUCTION

0 2 4 10 20
SCALE 1:400



PROJECT
Multiple Residential
Lot 8002 Baringa Drive, Aura QLD

DRAWING TITLE
LEVEL 03

CLIENT
Plantation

PROJECT No.
23040

DATE
8/5/2026

DRAWING No.
DA_2.06

SCALE @ A3
1:400

ISSUE No.
F

THIS DESIGN IS THE PROPERTY OF THE ARCHITECT. UNAUTHORISED USE OR REPRODUCTION WHOLLY OR IN PART MAY RESULT IN LEGAL ACTION.


O.G.E Group Pty. Ltd.
T (07) 5444 8883

Level 1 "The Old Courthouse"
4 First Avenue, Maroochydore Q 4558

PO Box 281
Maroochydore Q 4558

info@ogegroup.com.au
www.ogegroup.com.au

QLD Reg. No. 4212
NSW Reg. No. 11843

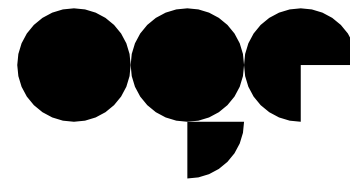


OGE Group
Architects

8002 MULTIPLE RES. - LEVEL 04

PLANS AND DOCUMENTS
referred to in the PDA
DEVELOPMENT APPROVAL

Approval no: DEV-2026-CAS-4784



Date: 11 August 2026

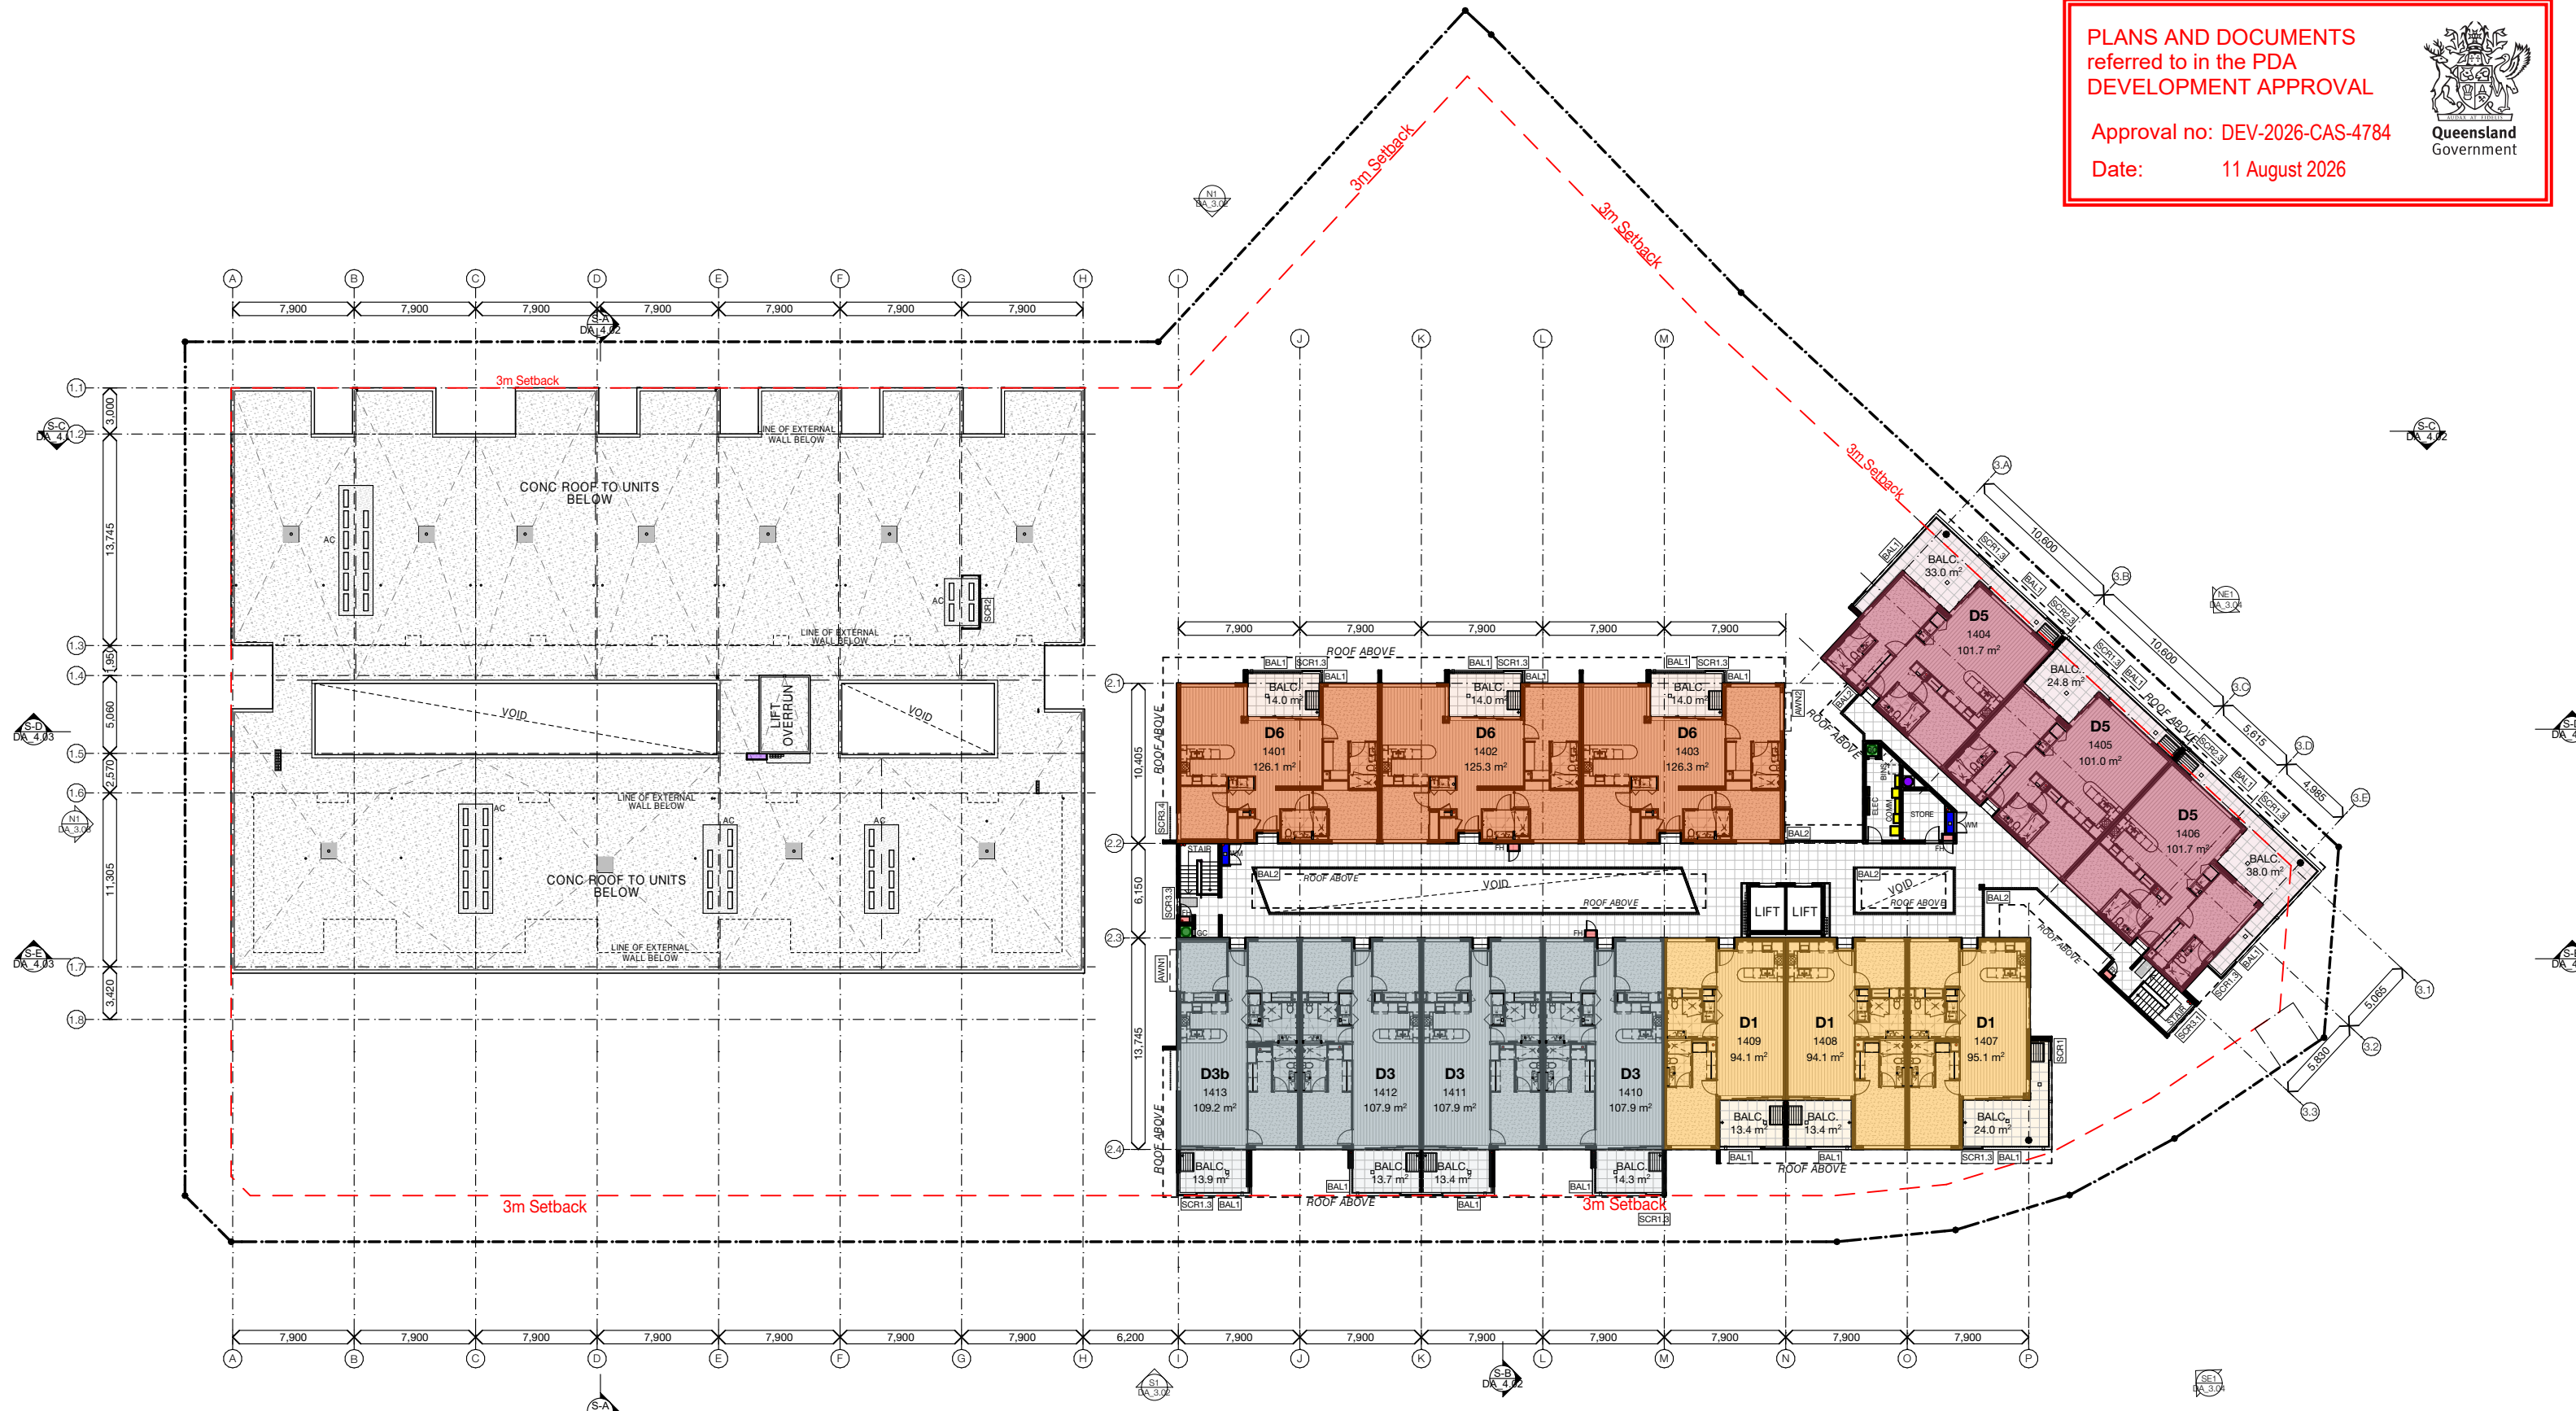

REV	DATE	DESCRIPTION	DRAWN	CHECKED
A	22/12/2023	DRAFT DA ISSUE	OGE	SA
B	19/1/2024	DRAFT DA	OGE	SA
C	29/1/2024	DA ISSUE	OGE	JRY
D	13/2/2024	RFI UPDATE	JRY	JRY
E	26/3/2024	RFI RESPONSE	SA	NC
F	8/5/2026	DA ISSUE	JRY	JRY

NOTE: Figured dimensions to be taken in preference to scaled. Verify all dimensions on site before commencing work or making shop drawings. When printing from electronic files it is the responsibility of the operator to ensure the required scale is achieved.

DA ISSUE
NOT FOR CONSTRUCTION

  

PROJECT
Multiple Residential
Lot 8002 Baringa Drive, Aura QLD

DRAWING TITLE
LEVEL 04

CLIENT
Plantation

PROJECT No.
23040

DATE
8/5/2026

DRAWING No.
DA_2.07

SCALE @ A3
1:400

ISSUE No.
F

THIS DESIGN IS THE PROPERTY OF THE ARCHITECT. UNAUTHORISED USE OR REPRODUCTION WHOLLY OR IN PART MAY RESULT IN LEGAL ACTION.


O.G.E Group Pty. Ltd.
T (07) 5444 8883

Level 1 "The Old Courthouse"
4 First Avenue, Maroochydore Q 4558

PO Box 281
Maroochydore Q 4558

info@ogegroup.com.au
www.ogegroup.com.au

QLD Reg. No. 4212
NSW Reg. No. 11843

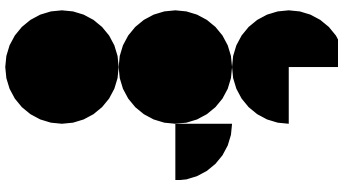

OGE Group
Architects