



Rev.	Date	Description	Iss.	Appr.
A	21.04.2026	DEVELOPMENT APPLICATION	ST	ST
B	24.04.2026	DEVELOPMENT APPLICATION	MM	MM
C	07.05.2026	DEVELOPMENT APPLICATION UPDATE	MM	MM

Do not scale this drawing. Verify all dimensions on site before commencing any work. This drawing remains the property of Buchan Holdings Pty Ltd. Reproduction in whole or in part without prior written consent of Buchan is prohibited. All rights reserved. Copyright © 2026 Buchan

DEVELOPMENT APPLICATION DRAWING LIST			
AR-DA-001	COVER SHEET	C	07.05.2026
AR-DA-002	PERSPECTIVES	B	24.04.2026
AR-DA-003	PERSPECTIVES	B	24.04.2026
AR-DA-004	PERSPECTIVES	B	24.04.2026
AR-DA-005	PERSPECTIVES	B	24.04.2026
AR-DA-006	PERSPECTIVES	B	24.04.2026
AR-DA-007	PERSPECTIVES	B	24.04.2026
AR-DA-008	PERSPECTIVES	B	24.04.2026
AR-DA-009	PERSPECTIVES	B	24.04.2026
AR-DA-010	PERSPECTIVES	B	24.04.2026
AR-DA-011	PERSPECTIVES	B	24.04.2026
AR-DA-012	PERSPECTIVES	B	24.04.2026
AR-DA-013	PERSPECTIVES	B	24.04.2026
AR-DA-014	PERSPECTIVES	B	24.04.2026
AR-DA-015	PERSPECTIVES	C	07.05.2026
AR-DA-016	PERSPECTIVES	C	07.05.2026
AR-DA-017	PERSPECTIVES	C	07.05.2026
AR-DA-018	PERSPECTIVES	C	07.05.2026
AR-DA-019	PERSPECTIVES	C	07.05.2026
AR-DA-101	SITE PLAN	A	10.04.2026
AR-DA-201	GROUND FLOOR PLAN	C	20.04.2026
AR-DA-211	AWNING PLAN	A	10.04.2026
AR-DA-221	ROOF PLAN	A	10.04.2026
AR-DA-231	GROUND FLOOR MOVEMENT PLAN	A	10.04.2026
AR-DA-300	SECTIONS	A	10.04.2026
AR-DA-301	SECTIONS	A	10.04.2026
AR-DA-400	ELEVATIONS	A	10.04.2026
AR-DA-401	ELEVATIONS	A	10.04.2026
AR-DA-402	ELEVATIONS	A	10.04.2026
AR-DA-403	ELEVATIONS	A	10.04.2026
AR-DA-410	SIGNAGE	A	24.04.2026

PLANS AND DOCUMENTS
referred to in the PDA
DEVELOPMENT APPROVAL

Approval no: DEV-2026-YAR-5014

Date: 13 August 2026

Project
YARRABILBA TOWN CENTRE
Yarrabilba Drive and Wentland Avenue
YARRABILBA QLD 4207

Project Number
250046

Status

Date Plotted 7/05/2026 7:14:59 PM

Scale

Drawing Title
COVER SHEET

Drawing Number
AR-DA-001

Revision
C

BUCHAN

Brisbane Studio
+ 61 7 3859 9222 / buchan.au

Do not scale this drawing. Verify all dimensions on site before commencing any work. This drawing remains the property of Buchan Holdings Pty Ltd. Reproduction in whole or in part without prior written consent of Buchan is prohibited. All rights reserved. Copyright © 2026 Buchan



AERIAL VIEW LOOKING EAST OVER MAIN STREET

PLANS AND DOCUMENTS
referred to in the PDA
DEVELOPMENT APPROVAL

Approval no: DEV-2026-YAR-5014
Date: 13 August 2026



Project
YARRABILBA TOWN CENTRE
Yarrabilba Drive and Wentland Avenue
YARRABILBA QLD 4207

Project Number
250046

Status

Date Plotted 24/04/2026 5:01:24 PM

Scale

Drawing Title
PERSPECTIVES

Drawing Number
AR-DA-002

Revision
B

BUCHAN

Brisbane Studio
+ 61 7 3859 9222 / buchan.au

Do not scale this drawing. Verify all dimensions on site before commencing any work. This drawing remains the property of Buchan Holdings Pty Ltd. Reproduction in whole or in part without prior written consent of Buchan is prohibited. All rights reservedCopyright © 2026 Buchan



AERIAL VIEW LOOKING SOUTHEAST OVER MAIN STREET

PLANS AND DOCUMENTS
referred to in the PDA
DEVELOPMENT APPROVAL
Approval no: DEV-2026-YAR-5014
Date: 13 August 2026


Queensland
Government

Project
YARRABILBA TOWN CENTRE
Yarrabilba Drive and Wentland Avenue
YARRABILBA QLD 4207

Project Number
250046

Status

Date Plotted 24/04/2026 5:01:24 PM

Scale

Drawing Title
PERSPECTIVES

Drawing Number
AR-DA-003

Revision
B

BUCHAN

Brisbane Studio
+ 61 7 3859 9222 / buchan.au

Do not scale this drawing. Verify all dimensions on site before commencing any work. This drawing remains the property of Buchan Holdings Pty Ltd. Reproduction in whole or in part without prior written consent of Buchan is prohibited. All rights reservedCopyright © 2026 Buchan



AERIAL VIEW LOOKING SOUTH OVER CENTRE ACCESS STREET No. 2

PLANS AND DOCUMENTS
referred to in the PDA
DEVELOPMENT APPROVAL

Approval no: DEV-2026-YAR-5014

Date: 13 August 2026



Project
YARRABILBA TOWN CENTRE
Yarrabilba Drive and Wentland Avenue
YARRABILBA QLD 4207

Project Number
250046

Status

Date Plotted 24/04/2026 5:01:25 PM

Scale

Drawing Title
PERSPECTIVES

Drawing Number
AR-DA-004

Revision
B

BUCHAN

Brisbane Studio
+ 61 7 3859 9222 / buchan.au

Do not scale this drawing. Verify all dimensions on site before commencing any work. This drawing remains the property of Buchan Holdings Pty Ltd. Reproduction in whole or in part without prior written consent of Buchan is prohibited. All rights reservedCopyright © 2026 Buchan



AERIAL VIEW LOOKING SOUTH OVER KAPA BOULEVARD

PLANS AND DOCUMENTS
referred to in the PDA
DEVELOPMENT APPROVAL

Approval no: DEV-2026-YAR-5014

Date: 13 August 2026

Project
YARRABILBA TOWN CENTRE
Yarrabilba Drive and Wentland Avenue
YARRABILBA QLD 4207

Project Number
250046

Status

Date Plotted 24/04/2026 5:01:25 PM

Scale

Drawing Title
PERSPECTIVES

Drawing Number
AR-DA-005

Revision
B

BUCHAN

Brisbane Studio
+ 61 7 3859 9222 / buchan.au



AERIAL VIEW LOOKING SOUTHWEST OVER KAPA BOULEVARD

Do not scale this drawing. Verify all dimensions on site before commencing any work. This drawing remains the property of Buchan Holdings Pty Ltd. Reproduction in whole or in part without prior written consent of Buchan is prohibited. All rights reserved. Copyright © 2026 Buchan

PLANS AND DOCUMENTS
referred to in the PDA
DEVELOPMENT APPROVAL

Approval no: DEV-2026-YAR-5014

Date: 13 August 2026



Project
YARRABILBA TOWN CENTRE
Yarrabilba Drive and Wentland Avenue
YARRABILBA QLD 4207

Project Number
250046

Status

Date Plotted 24/04/2026 5:01:26 PM

Scale

Drawing Title
PERSPECTIVES

Drawing Number
AR-DA-006

Revision
B

BUCHAN

Brisbane Studio
+ 61 7 3859 9222 / buchan.au



AERIAL VIEW OF VEHICLE RAMP LOOKING WEST OVER YARRABILBA DRIVE

Do not scale this drawing. Verify all dimensions on site before commencing any work. This drawing remains the property of Buchan Holdings Pty Ltd. Reproduction in whole or in part without prior written consent of Buchan is prohibited. All rights reserved. Copyright © 2026 Buchan

PLANS AND DOCUMENTS
referred to in the PDA
DEVELOPMENT APPROVAL

Approval no: DEV-2026-YAR-5014

Date: 13 August 2026



Project
YARRABILBA TOWN CENTRE
Yarrabilba Drive and Wentland Avenue
YARRABILBA QLD 4207

Project Number
250046

Status

Date Plotted 24/04/2026 5:01:26 PM

Scale

Drawing Title
PERSPECTIVES

Drawing Number
AR-DA-007

Revision
B

BUCHAN

Brisbane Studio
+ 61 7 3859 9222 / buchan.au

Do not scale this drawing. Verify all dimensions on site before commencing any work. This drawing remains the property of Buchan Holdings Pty Ltd. Reproduction in whole or in part without prior written consent of Buchan is prohibited. All rights reserved. Copyright © 2026 Buchan



MAIN STREET VIEW (SOUTHERN END) LOOKING NORTHEAST

PLANS AND DOCUMENTS
referred to in the PDA
DEVELOPMENT APPROVAL

Approval no: DEV-2026-YAR-5014

Date: 13 August 2026

Project
YARRABILBA TOWN CENTRE
Yarrabilba Drive and Wentland Avenue
YARRABILBA QLD 4207

Project Number
250046

Status

Date Plotted 24/04/2026 5:01:27 PM

Scale

Drawing Title
PERSPECTIVES

Drawing Number
AR-DA-008

Revision
B

BUCHAN

Brisbane Studio
+ 61 7 3859 9222 / buchan.au



MAIN STREET VIEW OF STREETScape CAR PARK ACCESS ENTRY

Do not scale this drawing. Verify all dimensions on site before commencing any work. This drawing remains the property of Buchan Holdings Pty Ltd. Reproduction in whole or in part without prior written consent of Buchan is prohibited. All rights reserved. Copyright © 2026 Buchan

PLANS AND DOCUMENTS
referred to in the PDA
DEVELOPMENT APPROVAL

Approval no: DEV-2026-YAR-5014

Date: 13 August 2026



Project
YARRABILBA TOWN CENTRE
Yarrabilba Drive and Wentland Avenue
YARRABILBA QLD 4207

Project Number
250046

Status

Date Plotted 24/04/2026 5:01:27 PM

Scale

Drawing Title
PERSPECTIVES

Drawing Number
AR-DA-009

Revision
B

BUCHAN

Brisbane Studio
+ 61 7 3859 9222 / buchan.au

Do not scale this drawing. Verify all dimensions on site before commencing any work. This drawing remains the property of Buchan Holdings Pty Ltd. Reproduction in whole or in part without prior written consent of Buchan is prohibited. All rights reservedCopyright © 2026 Buchan



MAIN STREET VIEW OF STREETScape (NIGHT) OPEN-AIR MALL ENTRY

PLANS AND DOCUMENTS
referred to in the PDA
DEVELOPMENT APPROVAL

Approval no: DEV-2026-YAR-5014

Date: 13 August 2026



Project
YARRABILBA TOWN CENTRE
Yarrabilba Drive and Wentland Avenue
YARRABILBA QLD 4207

Project Number
250046

Status

Date Plotted 24/04/2026 5:01:27 PM

Scale

Drawing Title
PERSPECTIVES

Drawing Number
AR-DA-010

Revision
B

BUCHAN

Brisbane Studio
+ 61 7 3859 9222 / buchan.au

Do not scale this drawing. Verify all dimensions on site before commencing any work. This drawing remains the property of Buchan Holdings Pty Ltd. Reproduction in whole or in part without prior written consent of Buchan is prohibited. All rights reserved. Copyright © 2026 Buchan



MAIN STREET VIEW OF STREETScape OPEN-AIR MALL ENTRY

PLANS AND DOCUMENTS
referred to in the PDA
DEVELOPMENT APPROVAL
Approval no: DEV-2026-YAR-5014
Date: 13 August 2026



Project
YARRABILBA TOWN CENTRE
Yarrabilba Drive and Wentland Avenue
YARRABILBA QLD 4207

Project Number
250046
Status
Date Plotted 24/04/2026 5:01:28 PM
Scale

Drawing Title
PERSPECTIVES

Drawing Number
AR-DA-011
Revision
B

BUCHAN

Brisbane Studio
+ 61 7 3859 9222 / buchan.au

Do not scale this drawing. Verify all dimensions on site before commencing any work. This drawing remains the property of Buchan Holdings Pty Ltd. Reproduction in whole or in part without prior written consent of Buchan is prohibited. All rights reserved. Copyright © 2026 Buchan



MAIN STREET AERIAL VIEW OF STREETScape OPEN-AIR MALL ENTRY

PLANS AND DOCUMENTS referred to in the PDA DEVELOPMENT APPROVAL

Approval no: DEV-2026-YAR-5014

Date: 13 August 2026



Project
YARRABILBA TOWN CENTRE
Yarrabilba Drive and Wentland Avenue
YARRABILBA QLD 4207

Project Number
250046

Status

Date Plotted 24/04/2026 5:01:28 PM

Scale

Drawing Title
PERSPECTIVES

Drawing Number
AR-DA-012

Revision
B

BUCHAN

Brisbane Studio
+ 61 7 3859 9222 / buchan.au



MAIN STREET VIEW (NORTHERN END) OF STREETSCAPE LOOKING SOUTHEAST

Do not scale this drawing. Verify all dimensions on site before commencing any work. This drawing remains the property of Buchan Holdings Pty Ltd. Reproduction in whole or in part without prior written consent of Buchan is prohibited. All rights reserved. Copyright © 2026 Buchan

PLANS AND DOCUMENTS
referred to in the PDA
DEVELOPMENT APPROVAL

Approval no: DEV-2026-YAR-5014

Date: 13 August 2026

Project
YARRABILBA TOWN CENTRE
Yarrabilba Drive and Wentland Avenue
YARRABILBA QLD 4207

Project Number
250046

Status

Date Plotted 24/04/2026 5:01:29 PM

Scale

Drawing Title
PERSPECTIVES

Drawing Number
AR-DA-013

Revision
B

BUCHAN

Brisbane Studio
+ 61 7 3859 9222 / buchan.au



OPEN-AIR MALL VIEW (WESTERN END) LOOKING NORTH

Rev.	Date	Description	Iss.	Appr.
A	21.04.2026	DEVELOPMENT APPLICATION	ST	ST
B	24.04.2026	DEVELOPMENT APPLICATION	MM	MM

Do not scale this drawing. Verify all dimensions on site before commencing any work. This drawing remains the property of Buchan Holdings Pty Ltd. Reproduction in whole or in part without prior written consent of Buchan is prohibited. All rights reserved. Copyright © 2026 Buchan

PLANS AND DOCUMENTS
referred to in the PDA
DEVELOPMENT APPROVAL

Approval no: DEV-2026-YAR-5014
Date: 13 August 2026



Project
YARRABILBA TOWN CENTRE
Yarrabilba Drive and Wentland Avenue
YARRABILBA QLD 4207

Project Number
250046

Status

Date Plotted 24/04/2026 5:01:29 PM

Scale

Drawing Title
PERSPECTIVES

Drawing Number
AR-DA-014

Revision
B

BUCHAN

Brisbane Studio
+ 61 7 3859 9222 / buchan.au



OPEN-AIR MALL VIEW LOOKING EAST

Rev.	Date	Description	Iss.	Appr.
A	21.04.2026	DEVELOPMENT APPLICATION	ST	ST
B	24.04.2026	DEVELOPMENT APPLICATION	MM	MM
C	07.05.2026	DEVELOPMENT APPLICATION UPDATE	MM	MM

Do not scale this drawing. Verify all dimensions on site before commencing any work. This drawing remains the property of Buchan Holdings Pty Ltd. Reproduction in whole or in part without prior written consent of Buchan is prohibited. All rights reserved. Copyright © 2026 Buchan

PLANS AND DOCUMENTS
referred to in the PDA
DEVELOPMENT APPROVAL

Approval no: DEV-2026-YAR-5014

Date: 13 August 2026



Project
YARRABILBA TOWN CENTRE
Yarrabilba Drive and Wentland Avenue
YARRABILBA QLD 4207

Project Number
250046

Status

Date Plotted 7/05/2026 7:14:59 PM

Scale

Drawing Title
PERSPECTIVES

Drawing Number
AR-DA-015

Revision
C

BUCHAN

Brisbane Studio
+ 61 7 3859 9222 / buchan.au



OPEN-AIR MALL VIEW (NIGHT) LOOKING EAST

Rev.	Date	Description	Iss.	Appr.
A	21.04.2026	DEVELOPMENT APPLICATION	ST	ST
B	24.04.2026	DEVELOPMENT APPLICATION	MM	MM
C	07.05.2026	DEVELOPMENT APPLICATION UPDATE	MM	MM

Do not scale this drawing. Verify all dimensions on site before commencing any work. This drawing remains the property of Buchan Holdings Pty Ltd. Reproduction in whole or in part without prior written consent of Buchan is prohibited. All rights reserved.Copyright © 2026 Buchan

PLANS AND DOCUMENTS referred to in the PDA DEVELOPMENT APPROVAL

Approval no: DEV-2026-YAR-5014

Date: 13 August 2026

Project
YARRABILBA TOWN CENTRE
Yarrabilba Drive and Wentland Avenue
YARRABILBA QLD 4207

Project Number
250046

Status

Date Plotted 7/05/2026 7:15:00 PM

Scale

Drawing Title
PERSPECTIVES

Drawing Number
AR-DA-016

Revision
C

BUCHAN

Brisbane Studio
+ 61 7 3859 9222 / buchan.au



OPEN-AIR MALL VIEW (EASTERN END) LOOKING EAST

Rev.	Date	Description	Iss.	Appr.
A	21.04.2026	DEVELOPMENT APPLICATION	ST	ST
B	24.04.2026	DEVELOPMENT APPLICATION	MM	MM
C	07.05.2026	DEVELOPMENT APPLICATION UPDATE	MM	MM

Do not scale this drawing. Verify all dimensions on site before commencing any work. This drawing remains the property of Buchan Holdings Pty Ltd. Reproduction in whole or in part without prior written consent of Buchan is prohibited. All rights reserved. Copyright © 2026 Buchan

PLANS AND DOCUMENTS
referred to in the PDA
DEVELOPMENT APPROVAL

Approval no: DEV-2026-YAR-5014
Date: 13 August 2026



Project
YARRABILBA TOWN CENTRE
Yarrabilba Drive and Wentland Avenue
YARRABILBA QLD 4207

Project Number
250046

Status

Date Plotted 7/05/2026 7:15:00 PM

Scale

Drawing Title
PERSPECTIVES

Drawing Number
AR-DA-017

Revision
C

BUCHAN

Brisbane Studio
+ 61 7 3859 9222 / buchan.au

Rev.	Date	Description	Iss.	Appr.
A	21.04.2026	DEVELOPMENT APPLICATION	ST	ST
B	24.04.2026	DEVELOPMENT APPLICATION	MM	MM
C	07.05.2026	DEVELOPMENT APPLICATION UPDATE	MM	MM

Do not scale this drawing. Verify all dimensions on site before commencing any work. This drawing remains the property of Buchan Holdings Pty Ltd. Reproduction in whole or in part without prior written consent of Buchan is prohibited. All rights reserved. Copyright © 2026 Buchan



RETAIL STREET VIEW LOOKING NORTH

PLANS AND DOCUMENTS
referred to in the PDA
DEVELOPMENT APPROVAL

Approval no: DEV-2026-YAR-5014

Date: 13 August 2026

Project
YARRABILBA TOWN CENTRE
Yarrabilba Drive and Wentland Avenue
YARRABILBA QLD 4207

Project Number
250046

Status

Date Plotted 7/05/2026 7:15:01 PM

Scale

Drawing Title
PERSPECTIVES

Drawing Number
AR-DA-018

Revision
C

BUCHAN

Brisbane Studio
+ 61 7 3859 9222 / buchan.au

Rev.	Date	Description	Iss.	Appr.
A	21.04.2026	DEVELOPMENT APPLICATION	ST	ST
B	24.04.2026	DEVELOPMENT APPLICATION	MM	MM
C	07.05.2026	DEVELOPMENT APPLICATION UPDATE	MM	MM

Do not scale this drawing. Verify all dimensions on site before commencing any work. This drawing remains the property of Buchan Holdings Pty Ltd. Reproduction in whole or in part without prior written consent of Buchan is prohibited. All rights reserved. Copyright © 2026 Buchan



RETAIL CAR PARK VIEW LOOKING NORTH

PLANS AND DOCUMENTS referred to in the PDA DEVELOPMENT APPROVAL

Approval no: DEV-2026-YAR-5014

Date: 13 August 2026

Project
YARRABILBA TOWN CENTRE
Yarrabilba Drive and Wentland Avenue
YARRABILBA QLD 4207

Project Number
250046

Status

Date Plotted 7/05/2026 7:15:01 PM

Scale


Drawing Title
PERSPECTIVES

Drawing Number
AR-DA-019

Revision
C

BUCHAN

Brisbane Studio
+ 61 7 3859 9222 / buchan.au

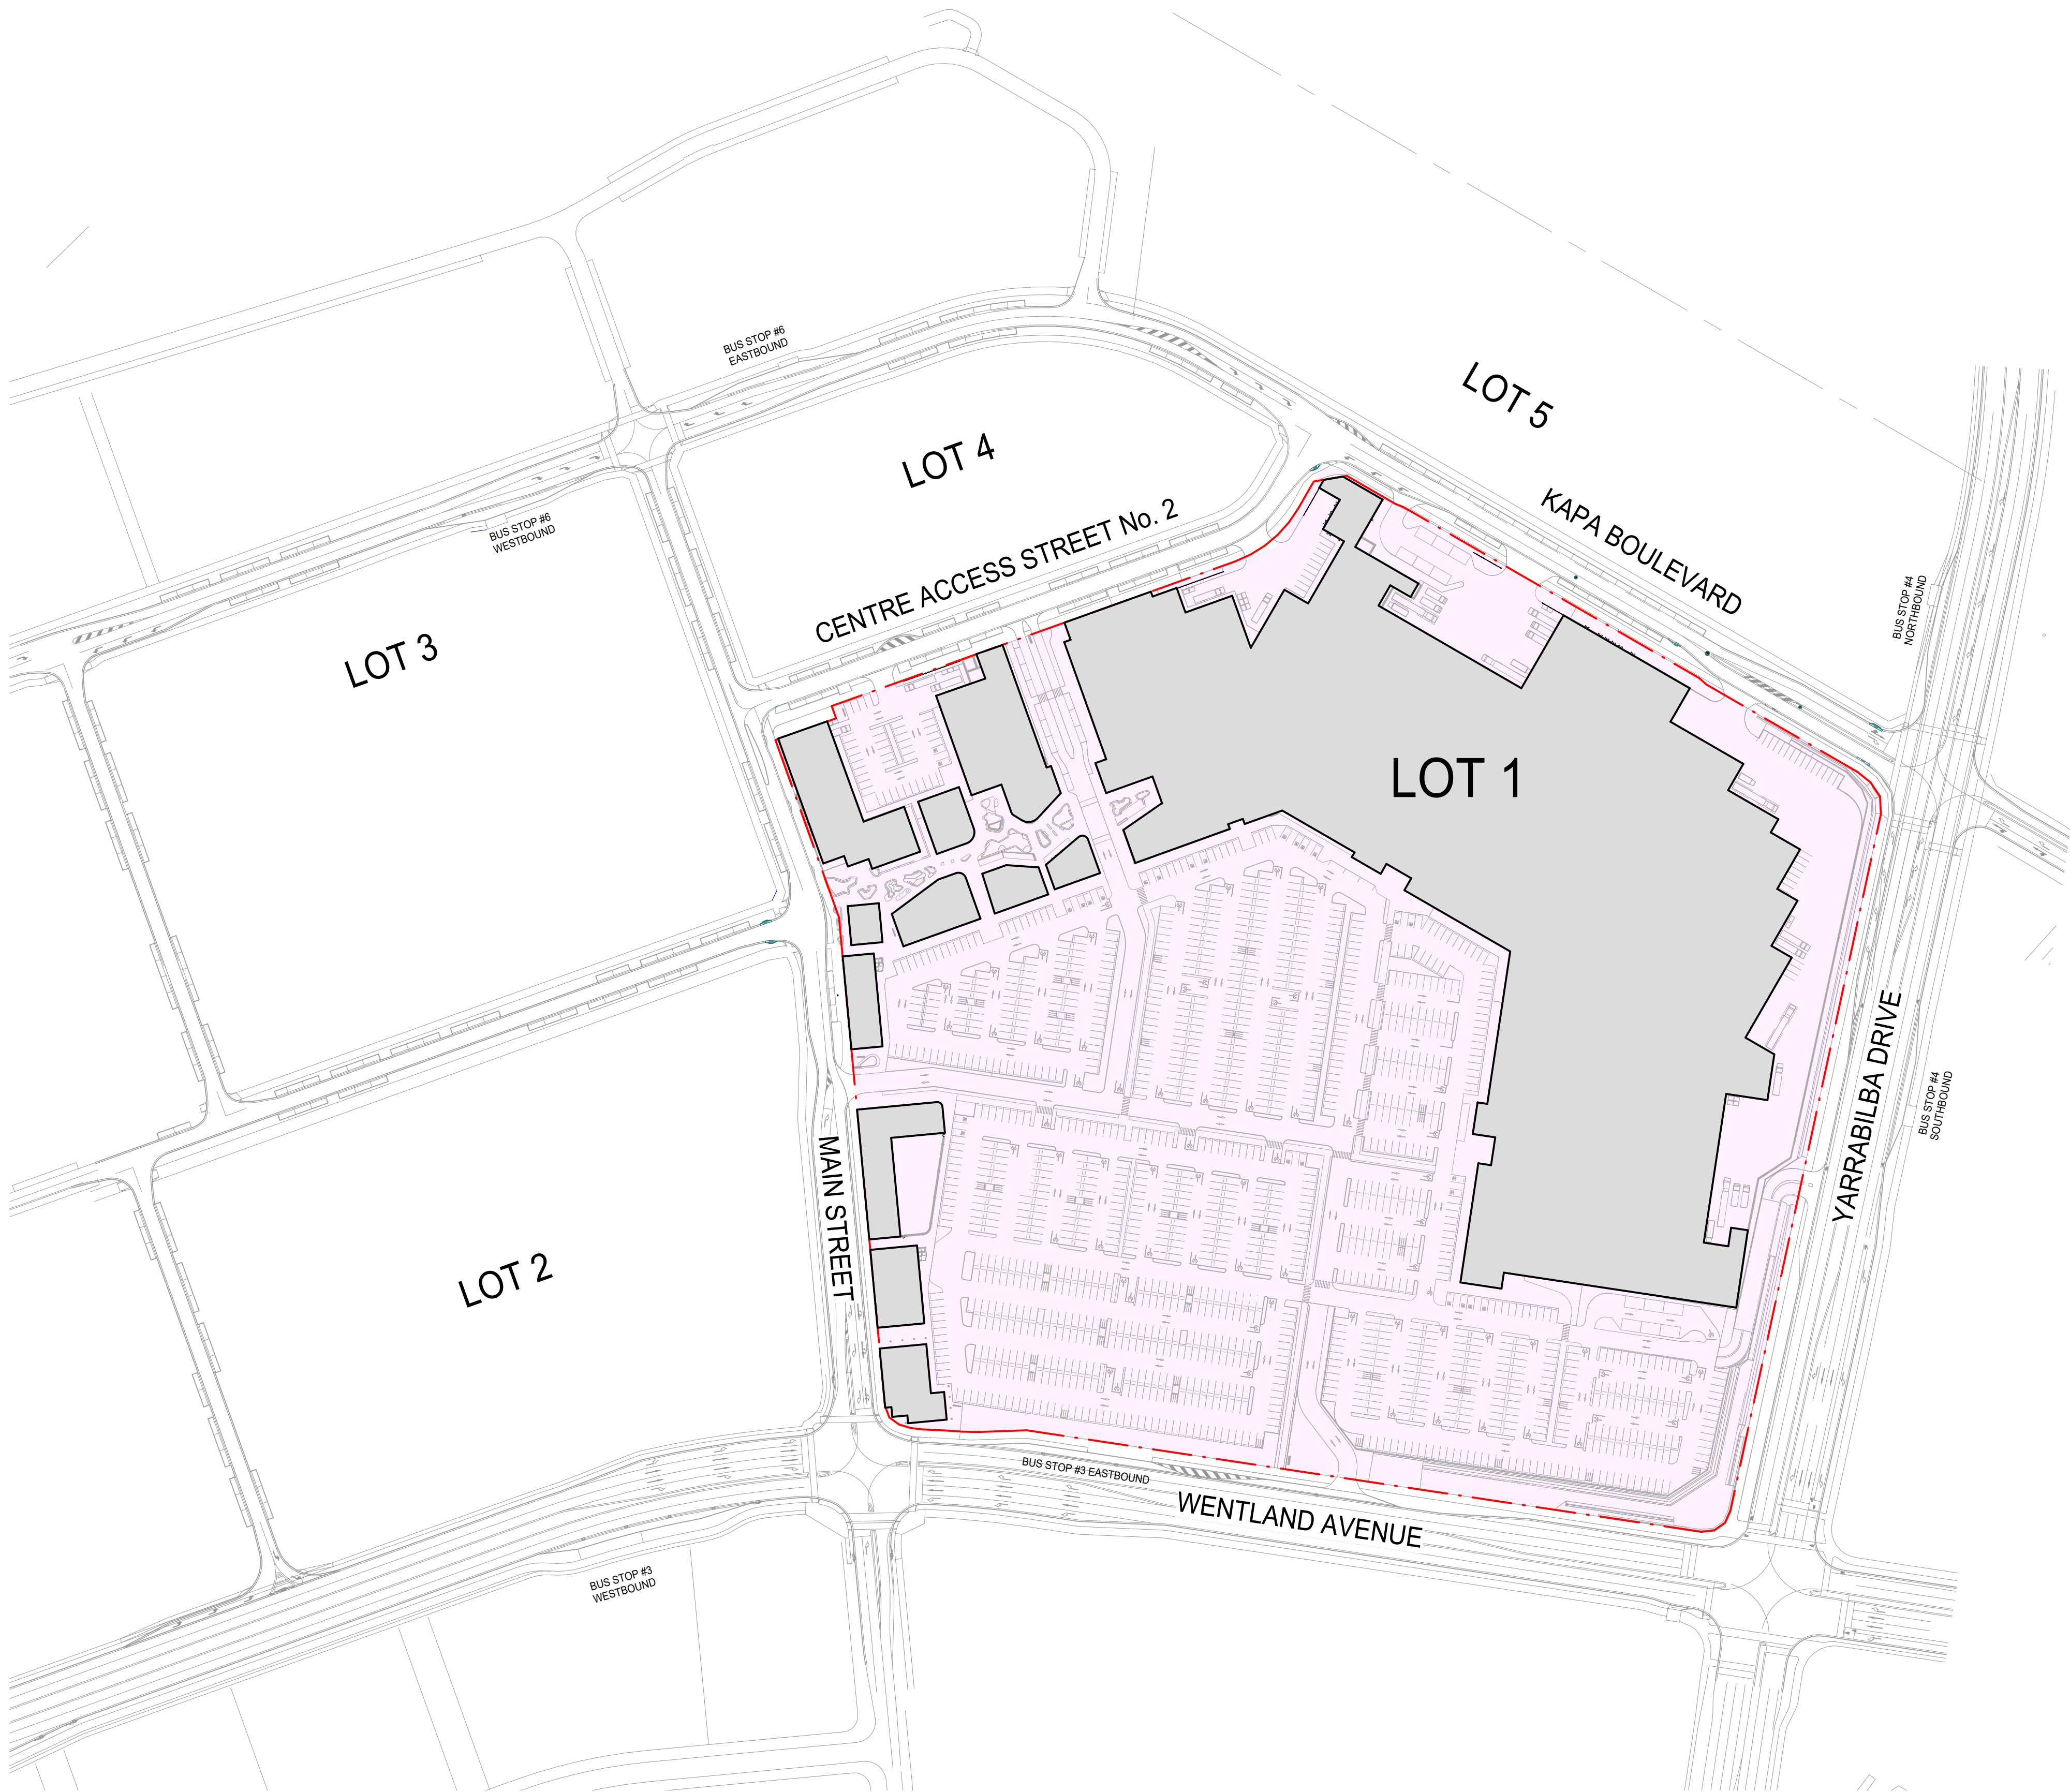

1 LOT / SITE PLAN
SCALE 1 : 1500

DEVELOPMENT STAGING TO BE IN ACCORDANCE
WITH APPROVED DOCUMENTS AND PLANS



REAL PROPERTY DESCRIPTION:
LOT 1 ON SURVEY PLAN
SITE AREA: 122,938m²

AUTHORITY ASSESSMENT:
ECONOMIC DEVELOPMENT QUEENSLAND


LOCAL GOVERNMENT:
LOGAN CITY COUNCIL

CONTEXT PLAN
SCALE 1 : 1

SITE LOCATION

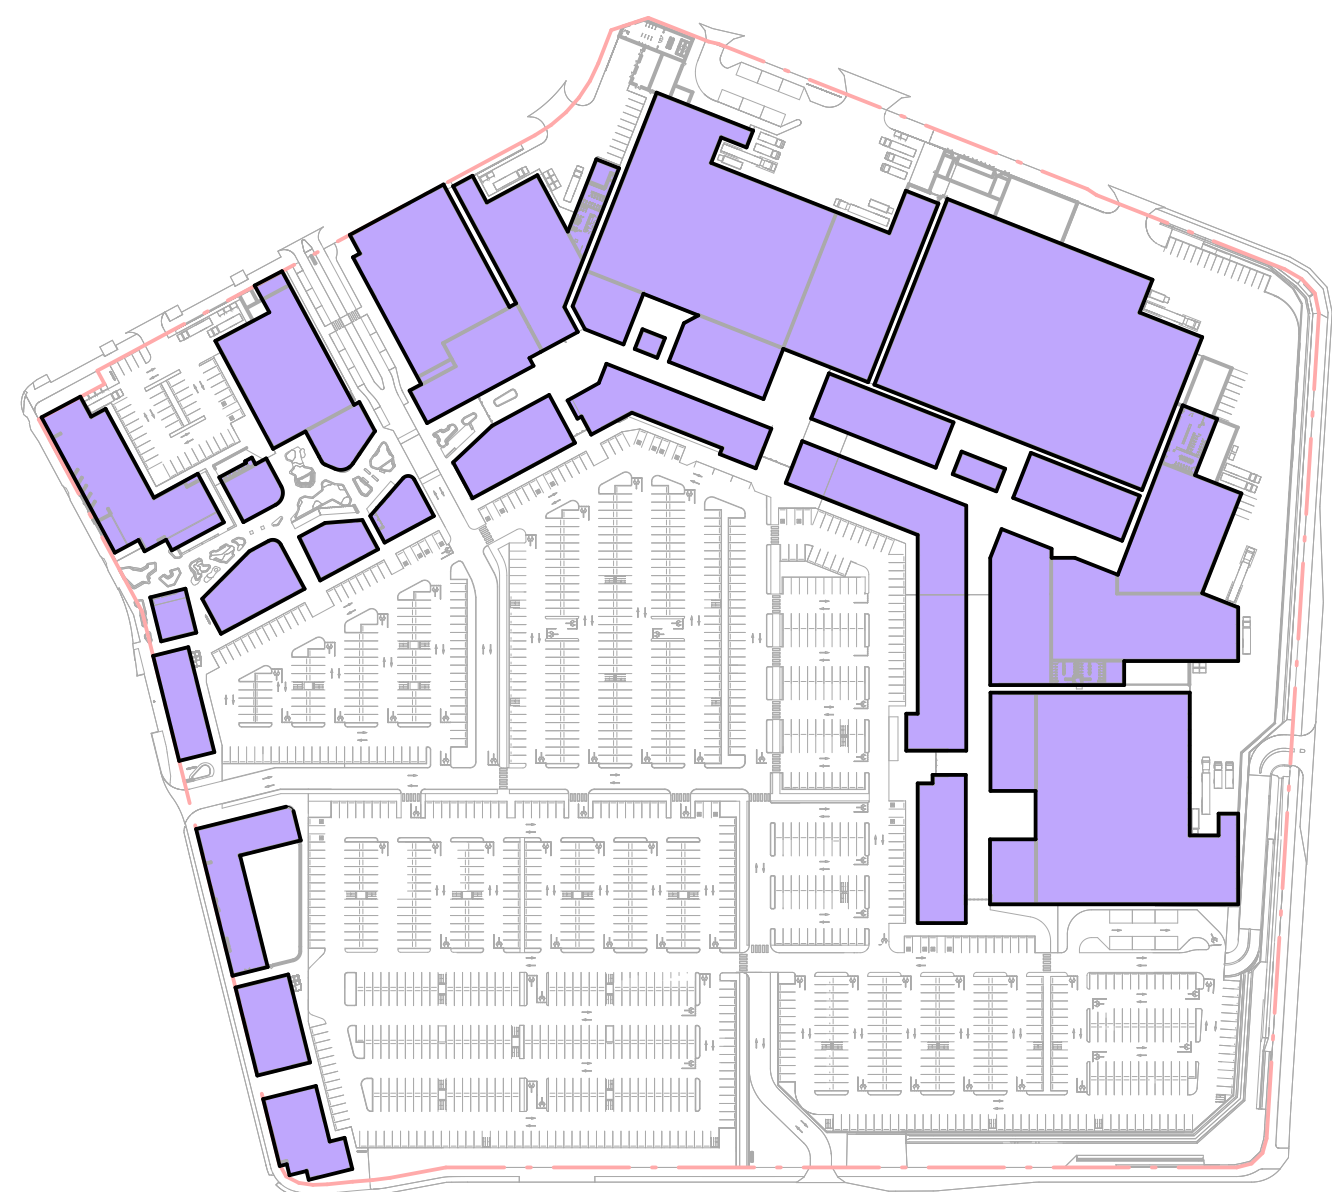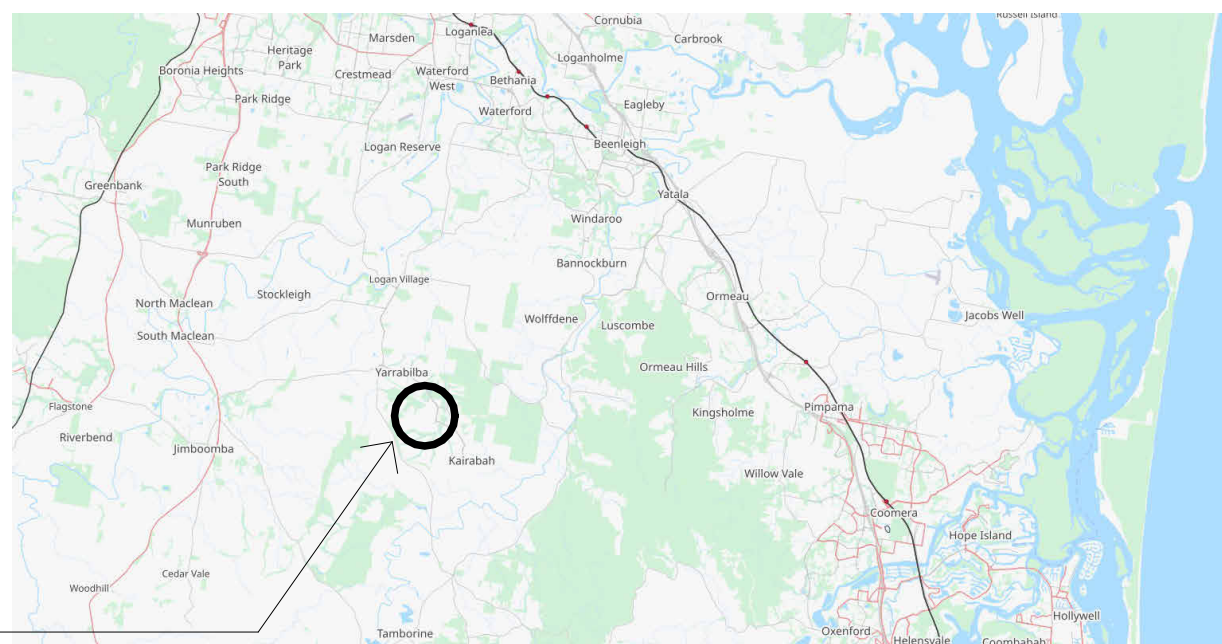

2 GFA PLAN 38,420m² PLOT RATIO 0.3125
SCALE 1 : 2500

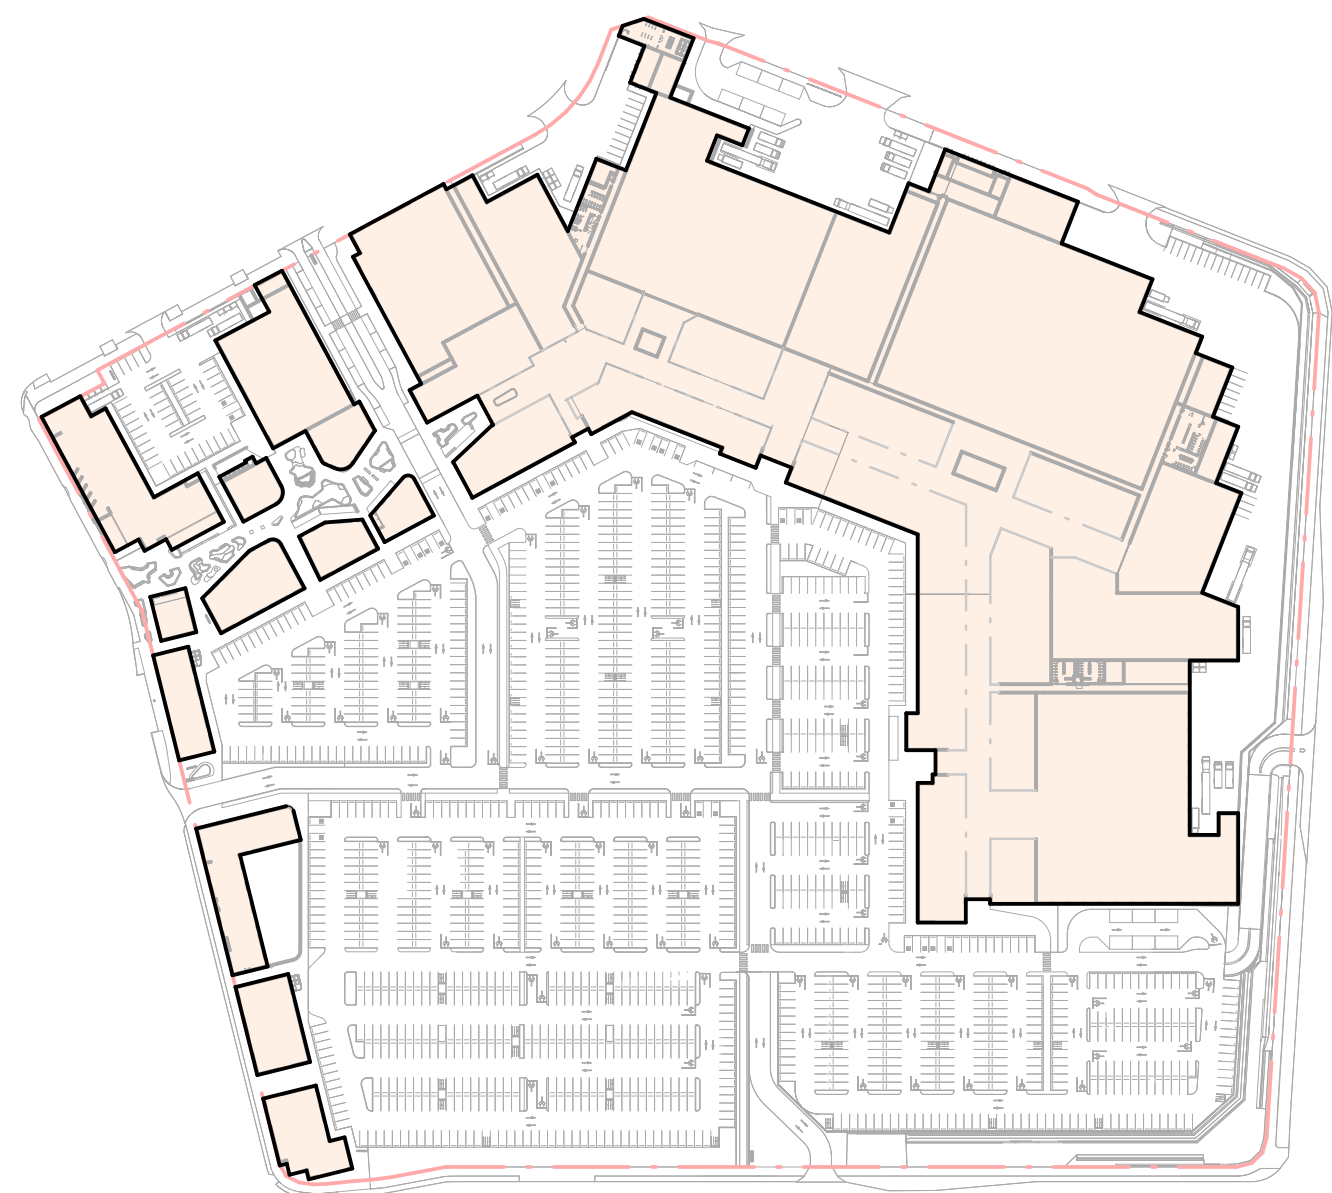

3 SITE COVER 45,400m² SITE COVER 36.93%
SCALE 1 : 2500



4 LANDSCAPING COVER 8,350m² 6.79%
SCALE 1 : 2500


Do not scale this drawing. Verify all dimensions on site before commencing any work. This drawing remains the property of Buchan Holdings Pty Ltd. Reproduction in whole or in part without prior written consent of Buchan is prohibited. All rights reserved. Copyright © 2026 Buchan

PLANS AND DOCUMENTS
referred to in the PDA
DEVELOPMENT APPROVAL
Approval no: DEV-2026-YAR-5014
Date: 13 August 2026



Project
**YARRABILBA TOWN
CENTRE**
Yarrabilba Drive and Wentland
Avenue
YARRABILBA QLD 4207

Project Number
250046
Status
Date Plotted 10/04/2026 10:11:33 PM
Scale As indicated @A1

 

Drawing Title
SITE PLAN

Drawing Number
AR-DA-101 Revision
A

BUCHAN

Brisbane Studio
+ 61 7 3859 9222 / buchan.au

DEVELOPMENT SCHEDULE		
COMMERCIAL / RETAIL AREA		
GFA (EXCLUDING AMENITIES)	37,725m ²	
CAR PARKING TOTAL		
CAR PARKING BAYS	1513 BAYS	
CAR PARKING RATIO		
CARS PER 100m ²	4.01	



STAFF END-OF-TRIP FACILITIES INCLUDING: 26 BICYCLE PARKING, PWD (WITH SHOWER), SEPARATED MALE AND FEMALE FACILITIES (EACH WITH SHOWERS, LOCKERS, AND TOILETS)

PUBLIC BICYCLE FACILITIES AND AMENITIES INCLUDING: 16 BICYCLE PARKING, PWD, UNISEX TOILETS, AND LOCKERS

Rev.	Date	Description	Iss.	Appr.
A	08.04.2026	FINAL COORDINATION	KJ	MM
B	10.04.2026	DEVELOPMENT APPLICATION	KJ	MM
C	20.04.2026	DEVELOPMENT APPLICATION UPDATE	MM	MM

Do not scale this drawing. Verify all dimensions on site before commencing any work. This drawing remains the property of Buchan Holdings Pty Ltd. Reproduction in whole or in part without prior written consent of Buchan is prohibited. All rights reserved. Copyright © 2026 Buchan

PLANS AND DOCUMENTS referred to in the PDA DEVELOPMENT APPROVAL

Approval no: DEV-2026-YAR-5014
Date: 13 August 2026

Project
YARRABILBA TOWN CENTRE
Yarrabilba Drive and Wentland Avenue
YARRABILBA QLD 4207

Project Number
250046

Date Plotted 20/04/2026 8:04:18 AM
Scale As indicated @A1


Drawing Title
GROUND FLOOR PLAN

Drawing Number
AR-DA-201

BUCHAN

Brisbane Studio
+ 61 7 3859 9222 / buchan.au

Do not scale this drawing. Verify all dimensions on site before commencing any work. This drawing remains the property of Buchan Holdings Pty Ltd. Reproduction in whole or in part without prior written consent of Buchan is prohibited. All rights reserved. Copyright © 2026 Buchan

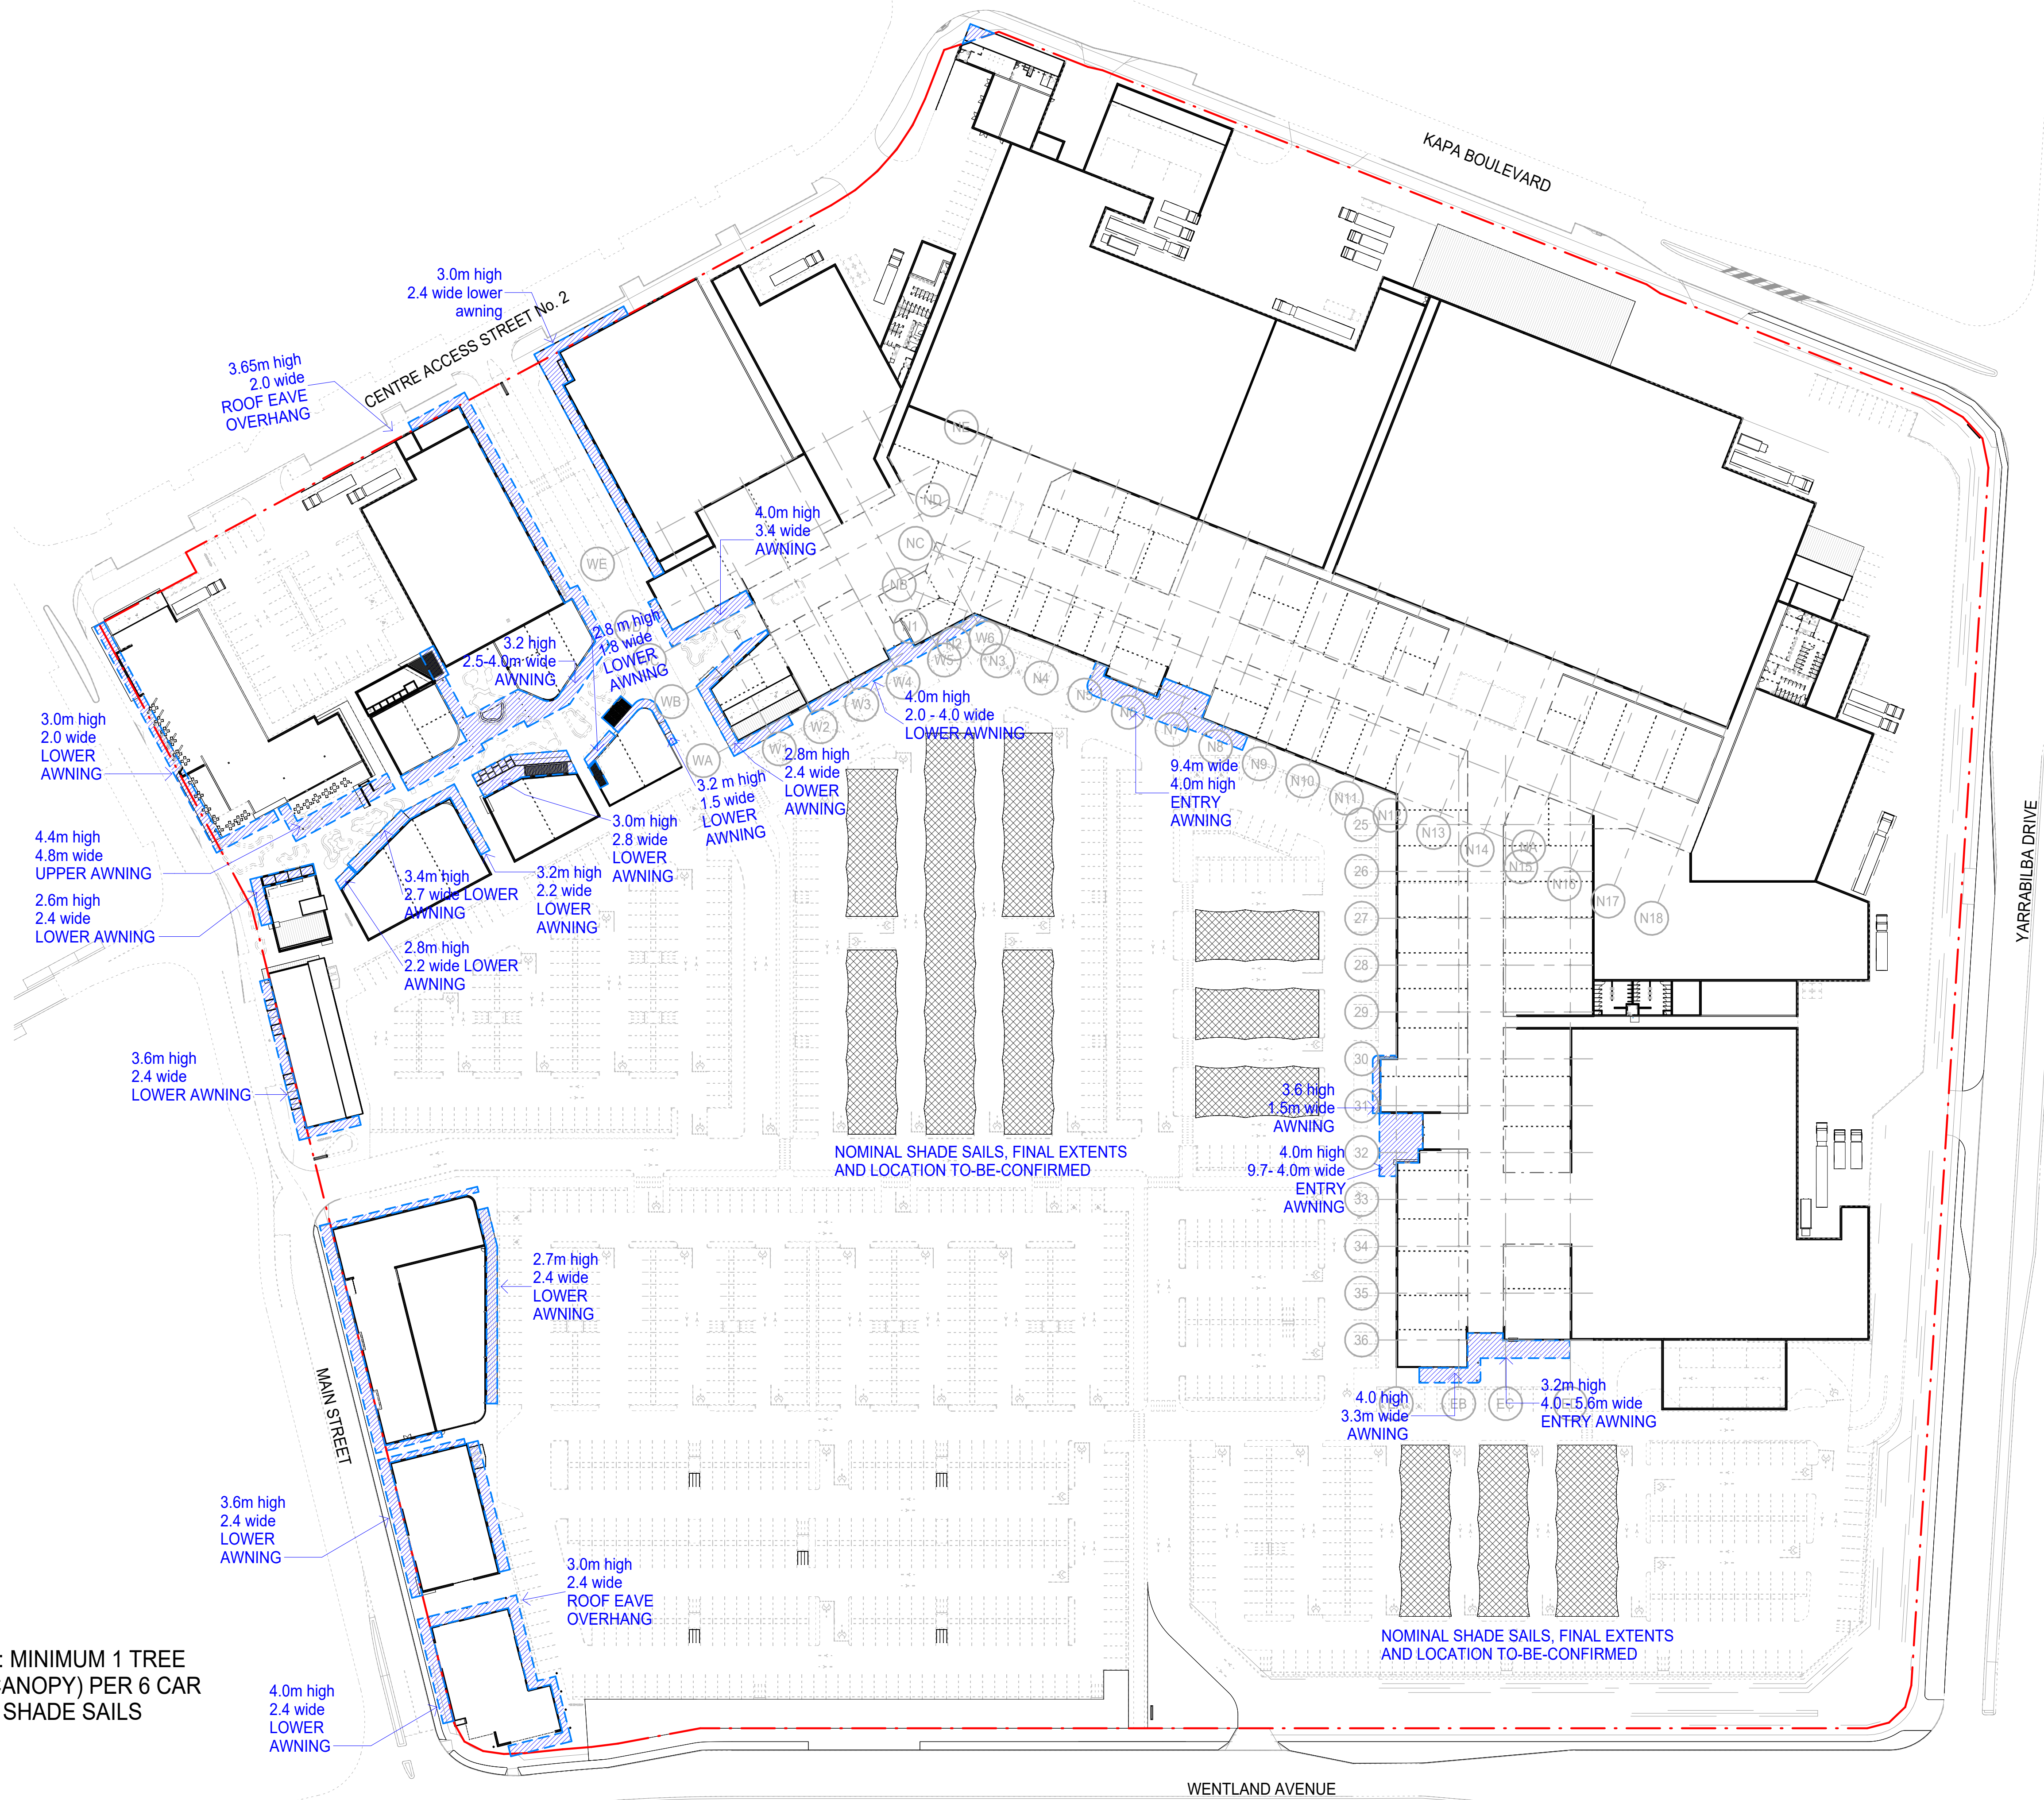

SHADE PROVISION: MINIMUM 1 TREE
(OR EQUIVALENT CANOPY) PER 6 CAR
PARKING BAYS OR SHADE SAILS

PLANS AND DOCUMENTS
referred to in the PDA
DEVELOPMENT APPROVAL
Approval no: DEV-2026-YAR-5014
Date: 13 August 2026



Project
**YARRABILBA TOWN
CENTRE**
Yarrabilba Drive and Wentland
Avenue
YARRABILBA QLD 4207

Project Number
250046
Status
Date Plotted 10/04/2026 10:11:49 PM
Scale 1 : 750 @A1



Drawing Title
AWNING PLAN

Drawing Number
AR-DA-211
Revision
A

BUCHAN

Brisbane Studio
+ 61 7 3859 9222 / buchan.au

Do not scale this drawing. Verify all dimensions on site before commencing any work. This drawing remains the property of Buchan Holdings Pty Ltd. Reproduction in whole or in part without prior written consent of Buchan is prohibited. All rights reserved. Copyright © 2026 Buchan

PLANS AND DOCUMENTS
referred to in the PDA
DEVELOPMENT APPROVAL

Approval no: DEV-2026-YAR-5014
Date: 13 August 2026

Project
**YARRABILBA TOWN
CENTRE**
Yarrabilba Drive and Wentland
Avenue
YARRABILBA QLD 4207

Project Number
250046

Status

Date Plotted 10/04/2026 10:11:56 PM

Scale 1 : 750 @A1

Drawing Title
ROOF PLAN

Drawing Number
AR-DA-221

Revision
A

BUCHAN

Brisbane Studio
+ 61 7 3859 9222 / buchan.au



Do not scale this drawing. Verify all dimensions on site before commencing any work. This drawing remains the property of Buchan Holdings Pty Ltd. Reproduction in whole or in part without prior written consent of Buchan is prohibited. All rights reserved. Copyright © 2026 Buchan

PLANS AND DOCUMENTS
referred to in the PDA
DEVELOPMENT APPROVAL

Approval no: DEV-2026-YAR-5014
Date: 13 August 2026




Project
**YARRABILBA TOWN
CENTRE**
Yarrabilba Drive and Wentland
Avenue
YARRABILBA QLD 4207

Project Number
250046

Status

Date Plotted 10/04/2026 10:12:02 PM
Scale 1 : 750 @A1

 

Drawing Title
**GROUND FLOOR MOVEMENT
PLAN**

Drawing Number
AR-DA-231

Revision
A


BUCHAN

Brisbane Studio
+ 61 7 3859 9222 / buchan.au

PEDESTRIAN ACCESS DIAGRAM


- EXTERNAL PERIMETER FOOTPATH
- WALK-TO-SHOP ARRIVAL ROUTES
- PARK-TO-SHOP ARRIVAL ROUTES

PRIOR TO COMMENCEMENT OF USE FOR EACH STAGE, INTERNAL PEDESTRIAN ROUTES TO BE CONSTRUCTED PROVIDING DIRECT ACCESS FROM THE CAR PARK TO THE NEW STAGE. PEDESTRIAN ROUTES ARE TO ALIGN WITH THE ADJACENT CAR PARK CIRCULATION SERVING THAT STAGE

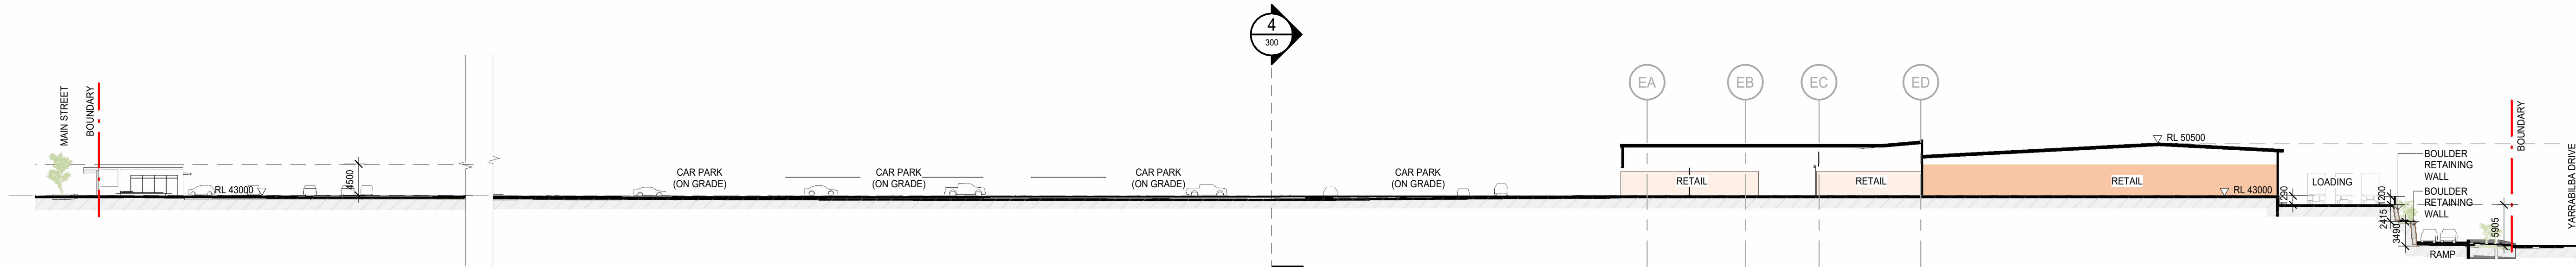


1 OVERALL EAST-WEST PART 1
SCALE 1 : 500

2 OVERALL EAST-WEST PART 2
SCALE 1 : 500

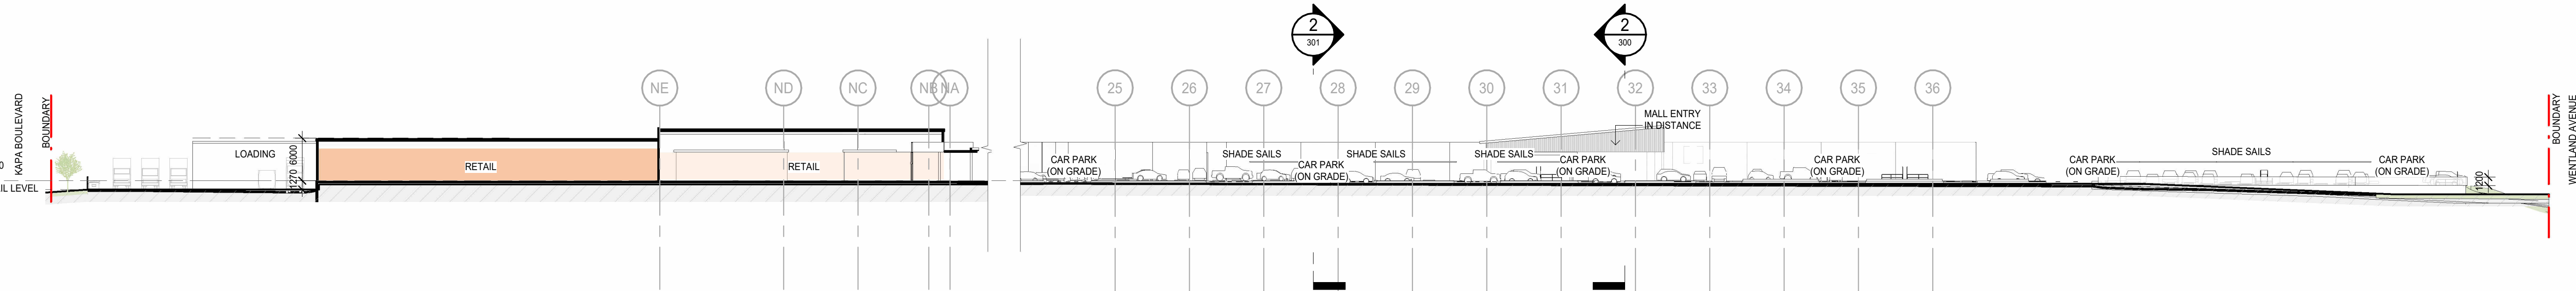


3 OVERALL NORTH-SOUTH PART 1
SCALE 1 : 500

4 OVERALL NORTH-SOUTH PART 2
SCALE 1 : 500

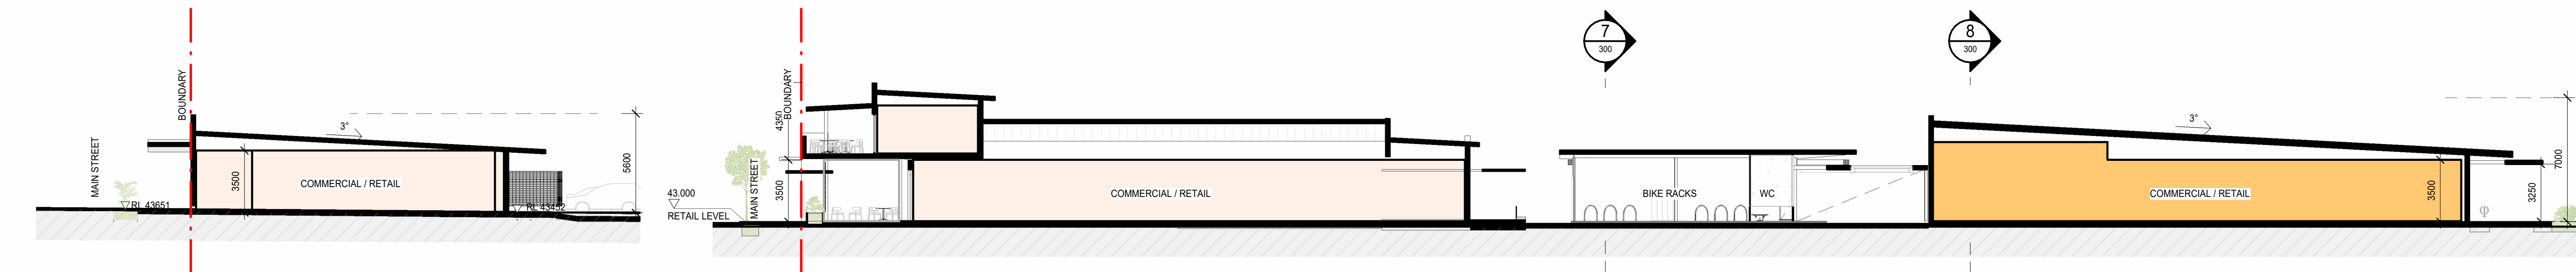


5 MAIN STREET SECTION 1
SCALE 1 : 200

6 MAIN STREET SECTION 2
SCALE 1 : 200

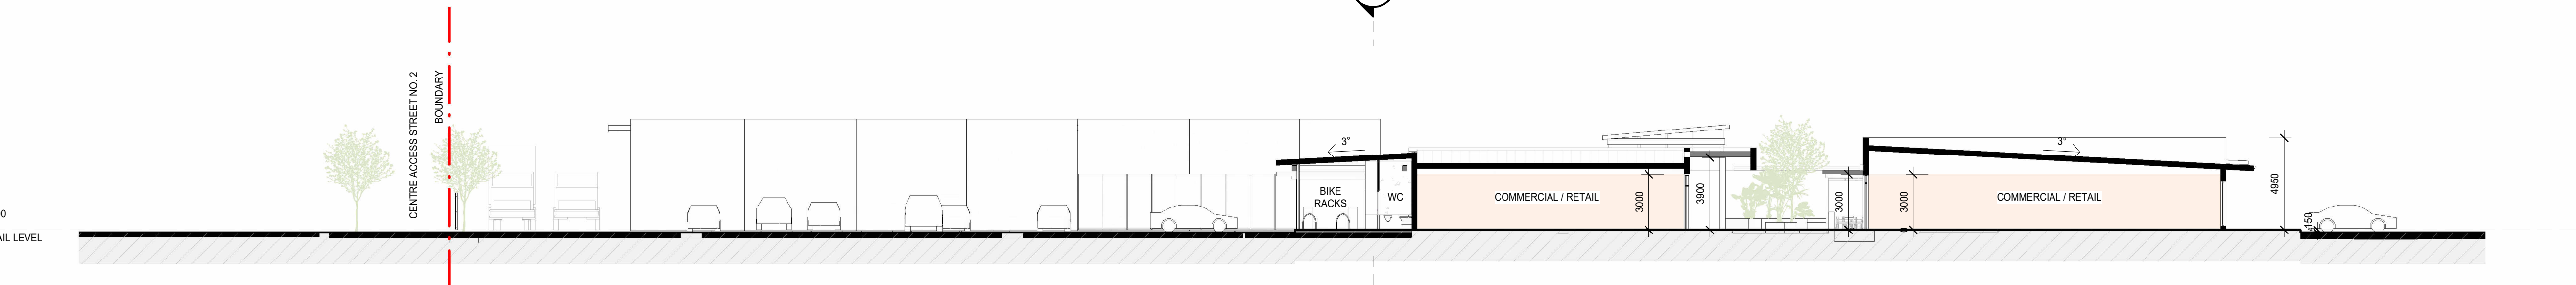

7 CENTRE ACCESS STREET NO 2 SECTION 1
SCALE 1 : 200

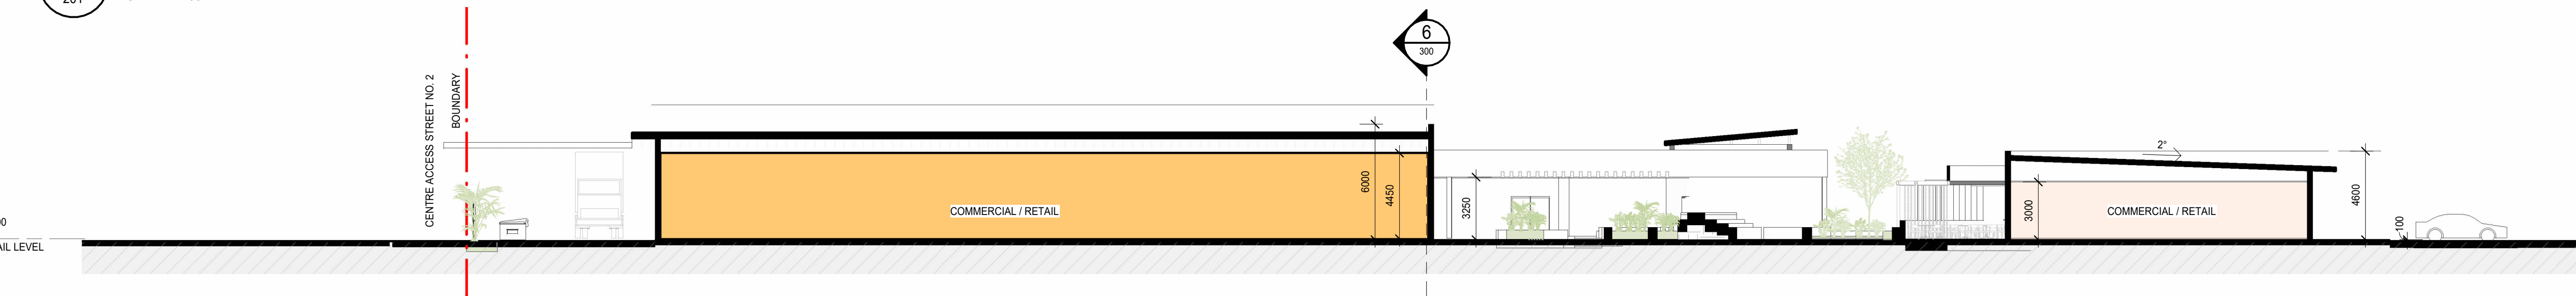

8 CENTRE ACCESS STREET NO 2 SECTION 2
SCALE 1 : 200

Do not scale this drawing. Verify all dimensions on site before commencing any work. This drawing remains the property of Buchan Holdings Pty Ltd. Reproduction in whole or in part without prior written consent of Buchan is prohibited. All rights reserved. Copyright © 2026 Buchan

PLANS AND DOCUMENTS
referred to in the PDA
DEVELOPMENT APPROVAL
Approval no: DEV-2026-YAR-5014
Date: 13 August 2026

Project
**YARRABILBA TOWN
CENTRE**
Yarrabilba Drive and Wentland
Avenue
YARRABILBA QLD 4207


Project Number
250046
Status
Date Plotted 10/04/2026 10:12:11 PM
Scale As indicated @A1

Drawing Title
SECTIONS

Drawing Number
AR-DA-300
Revision
A


BUCHAN

Brisbane Studio
+ 61 7 3859 9222 / buchan.au

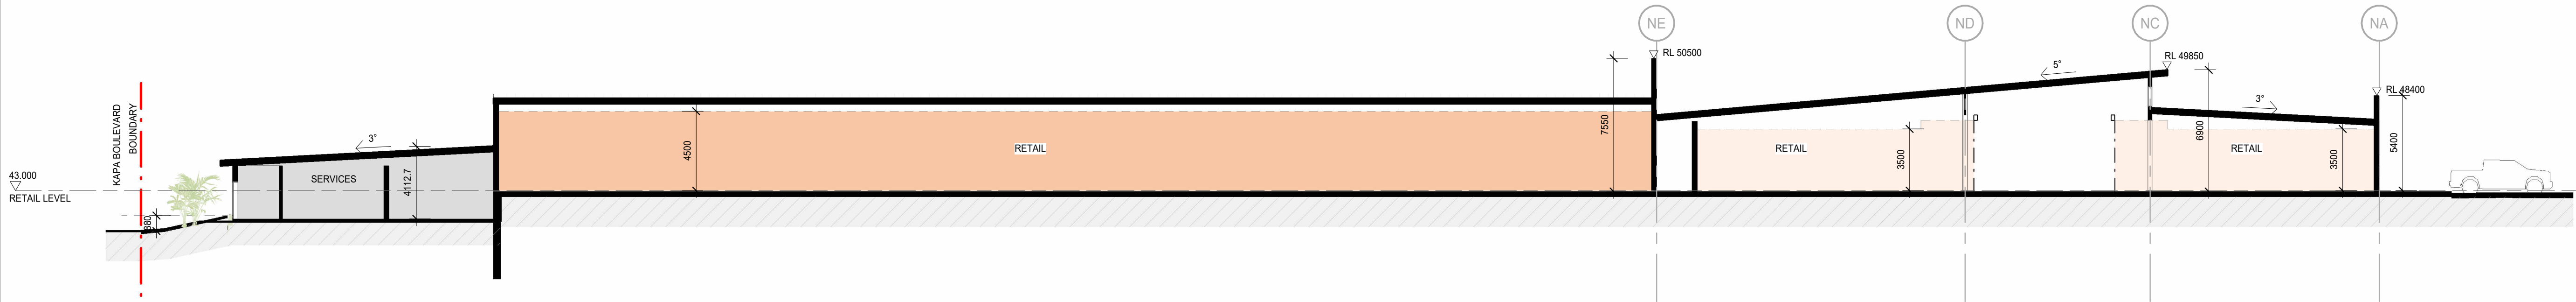


1 KAPA BOULEVARD SECTION 1
201 SCALE 1 : 200


Do not scale this drawing. Verify all dimensions on site before commencing any work. This drawing remains the property of Buchan Holdings Pty Ltd. Reproduction in whole or in part without prior written consent of Buchan is prohibited. All rights reserved Copyright © 2026 Buchan

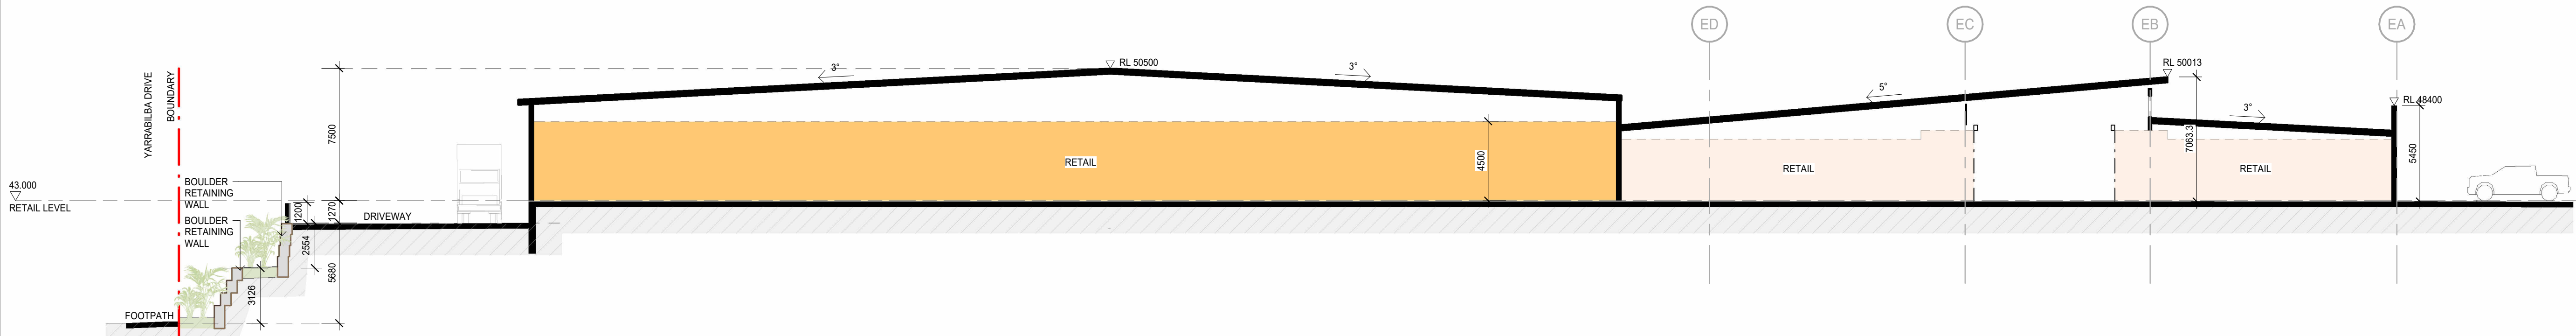


2 YARRABILBA DRIVE SECTION 1
201 SCALE 1:200

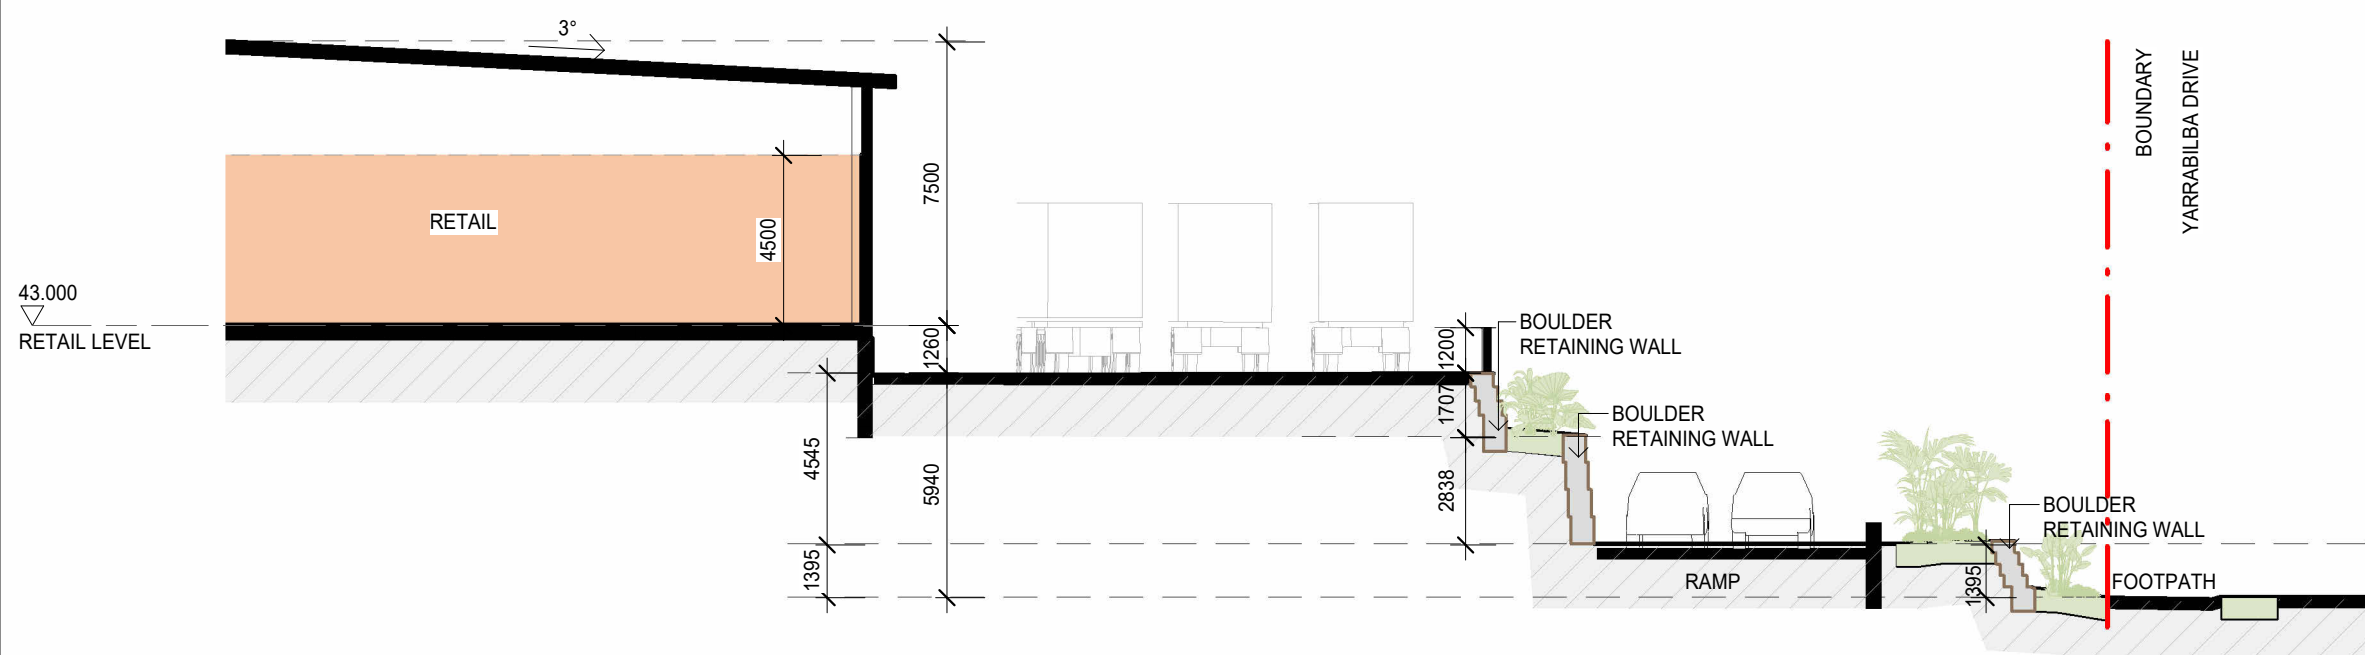

3 DETAIL RAMP SECTION 1
201 SCALE 1 : 200

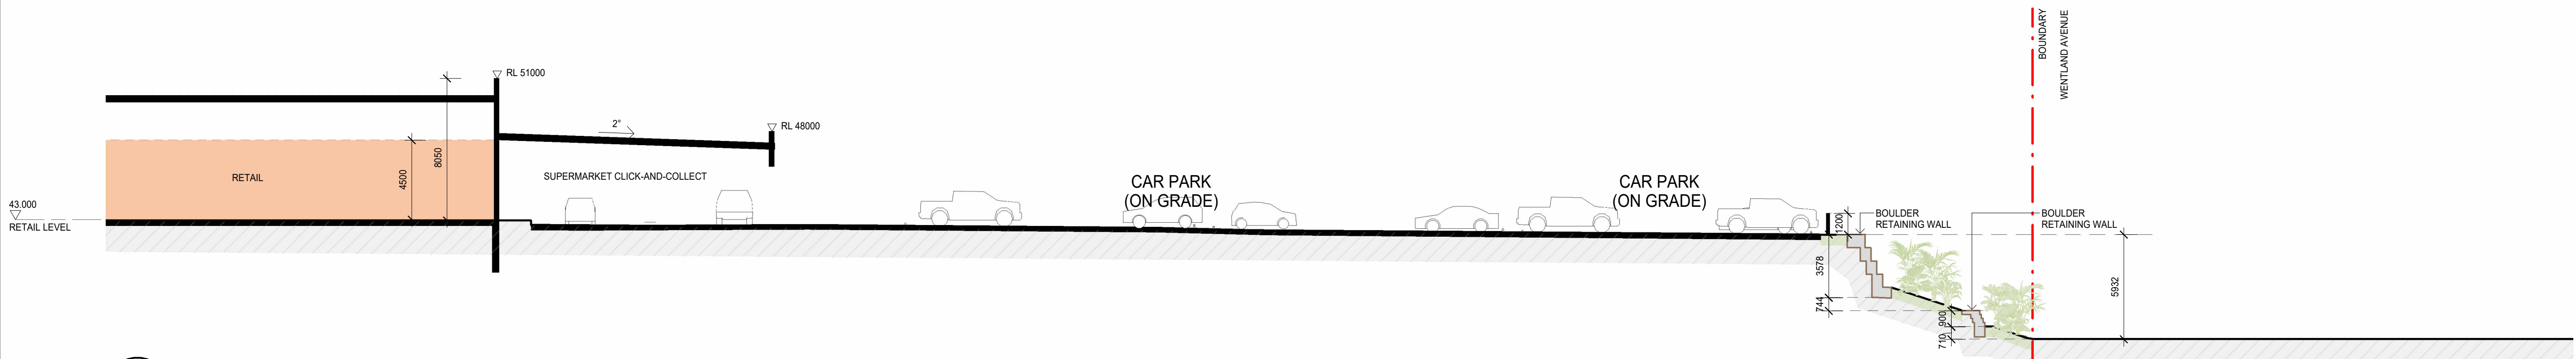

5 DETAIL SECTION 3
201 SCALE 1 : 200

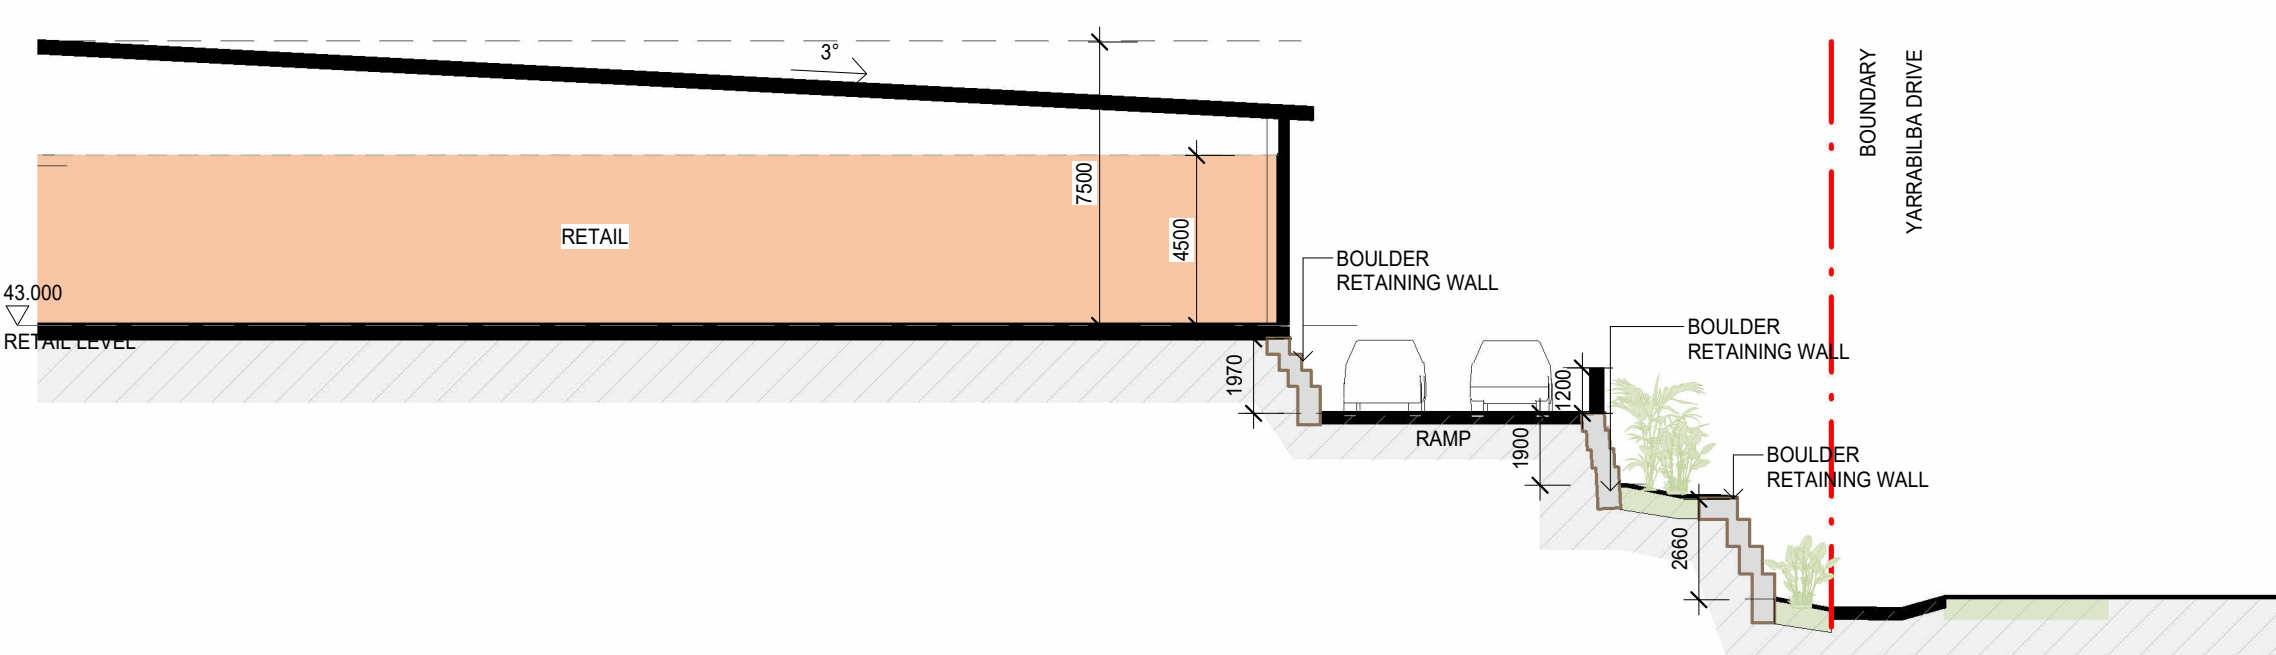

4 DETAIL RAMP SECTION 2
201 SCALE 1 : 200

PLANS AND DOCUMENTS
referred to in the PDA
DEVELOPMENT APPROVAL



Approval no: DEV-2026-YAR-5014
Date: 13 August 2026

Project

YARRABILBA TOWN CENTRE

Yarrabilba Drive and Wentland
Avenue
YARRABILBA QLD 4207

Project Number
250046

Status

Date Plotted 10/04/2026 10:12:17 PM


Scale 1 : 200 @A1

SECTIONS


Drawing Number
AR-DA-301

Revision
WORK-IN-PROGRESS
UNCONTROLLED ISSUE


BUCHAN

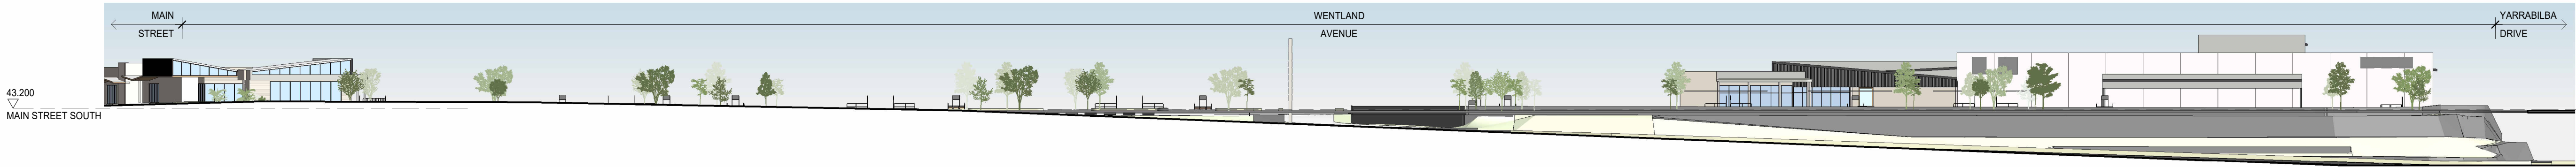


1 STREET ELEVATION - WENTLAND AVENUE
201 SCALE 1 : 500

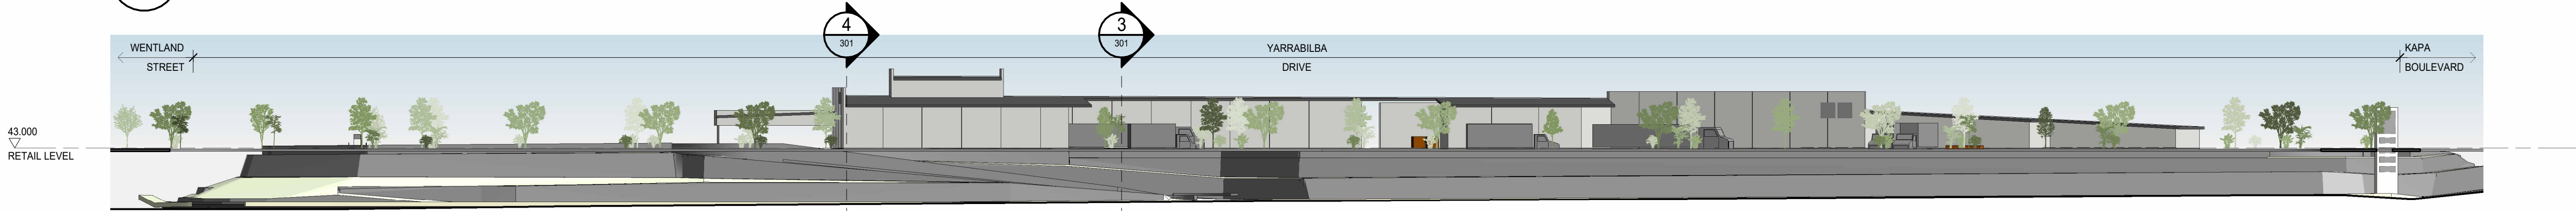


2 STREET ELEVATION - YARRABILBA DRIVE
201 SCALE 1 : 500

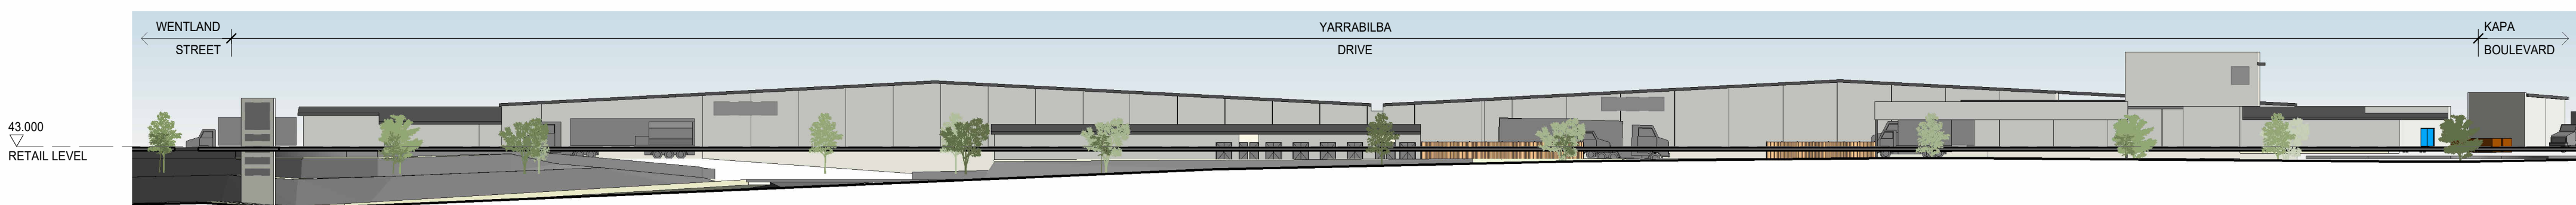

3 STREET ELEVATION - KAPA BOULEVARD
201 SCALE 1 : 500

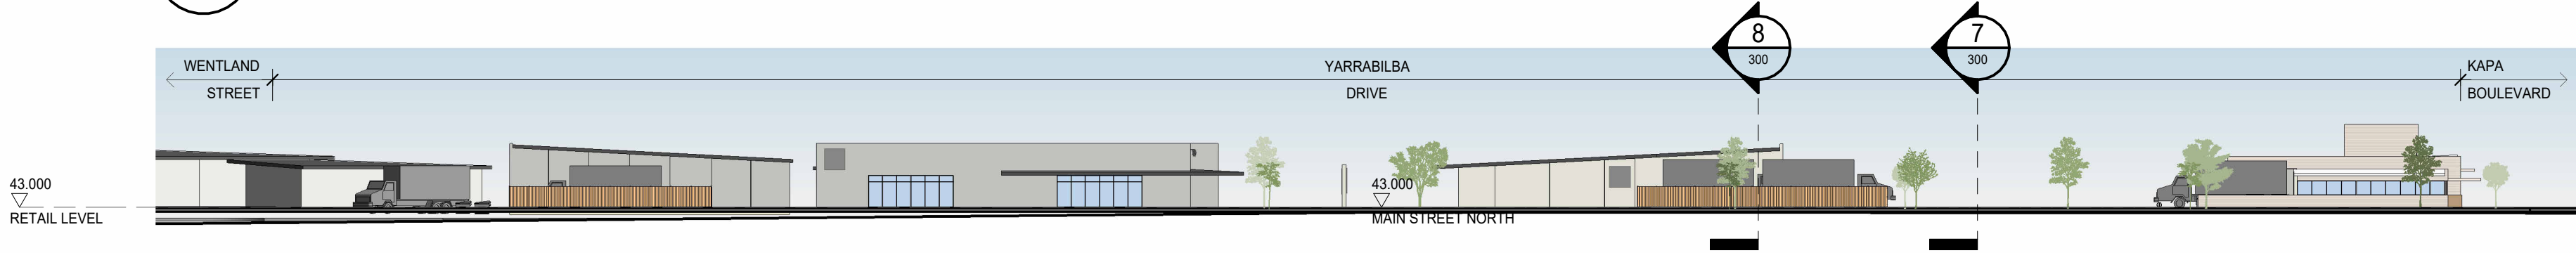


4 STREET ELEVATION - CENTRE ACCESS STREET No. 2
201 SCALE 1 : 500

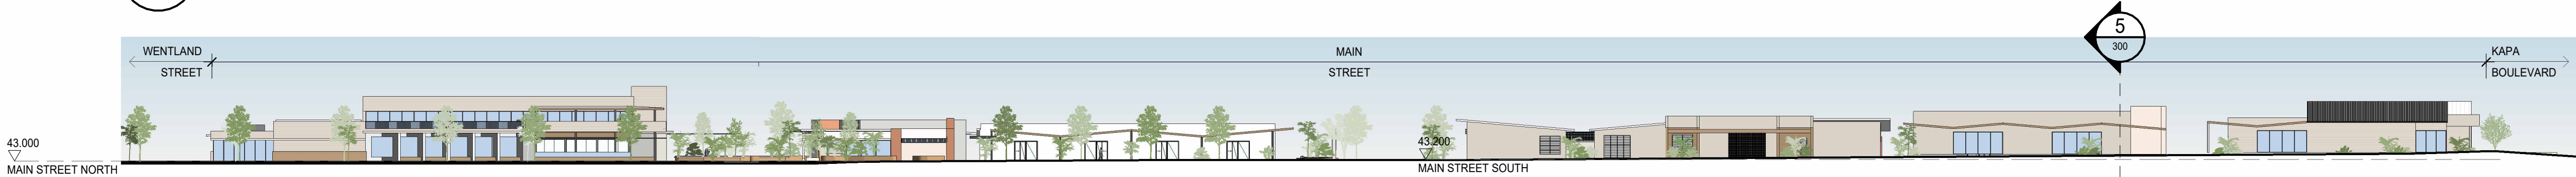

5 STREET ELEVATION - MAIN STREET
201 SCALE 1 : 500



6 INTERNAL CARPARK ELEVATION - WEST
201 SCALE 1 : 500

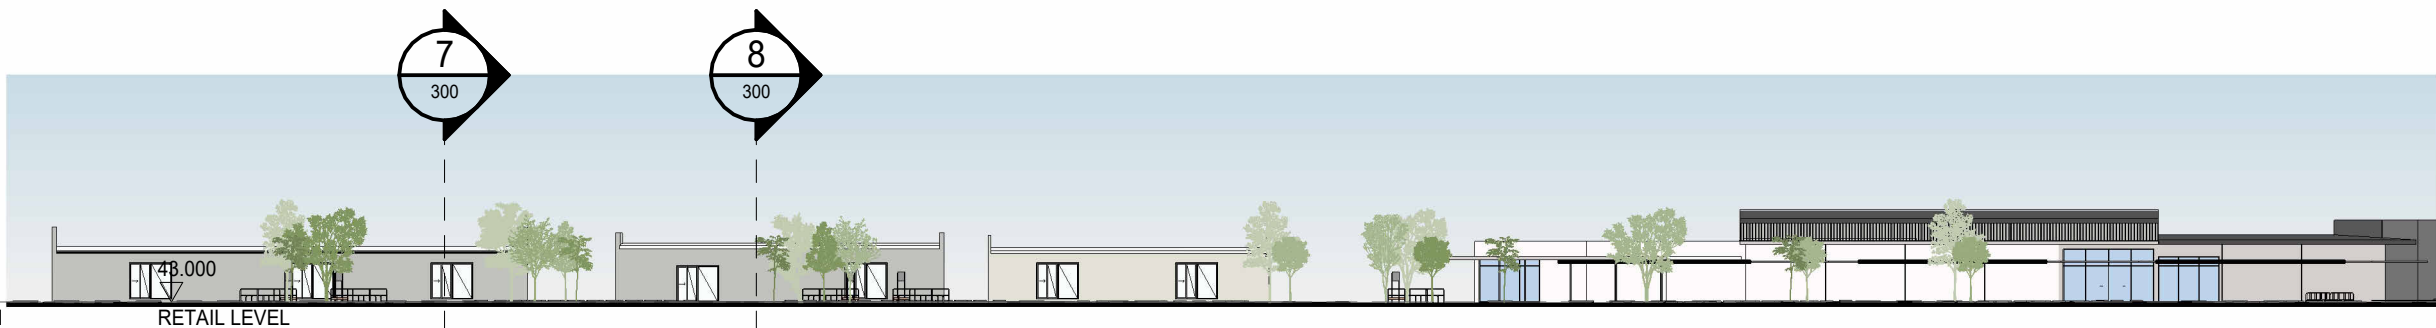

7 INTERNAL CARPARK ELEVATION - NORTH WEST
201 SCALE 1 : 500



8 INTERNAL CARPARK ELEVATION - NORTH EAST
201 SCALE 1 : 500



9 INTERNAL CARPARK ELEVATION - EAST
201 SCALE 1 : 500

Do not scale this drawing. Verify all dimensions on site before commencing any work. This drawing remains the property of Buchan Holdings Pty Ltd. Reproduction in whole or in part without prior written consent of Buchan is prohibited. All rights reserved. Copyright © 2026 Buchan

PLANS AND DOCUMENTS
referred to in the PDA
DEVELOPMENT APPROVAL
Approval no: DEV-2026-YAR-5014
Date: 13 August 2026



Project
YARRABILBA TOWN CENTRE
Yarrabilba Drive and Wentland Avenue
YARRABILBA QLD 4207


Project Number
250046
Status
Date Plotted 10/04/2026 10:12:28 PM
Scale 1 : 500 @A1
Drawing Title
ELEVATIONS




Drawing Number
AR-DA-400
Revision
A

BUCHAN


Brisbane Studio
+ 61 7 3859 9222 / buchan.au

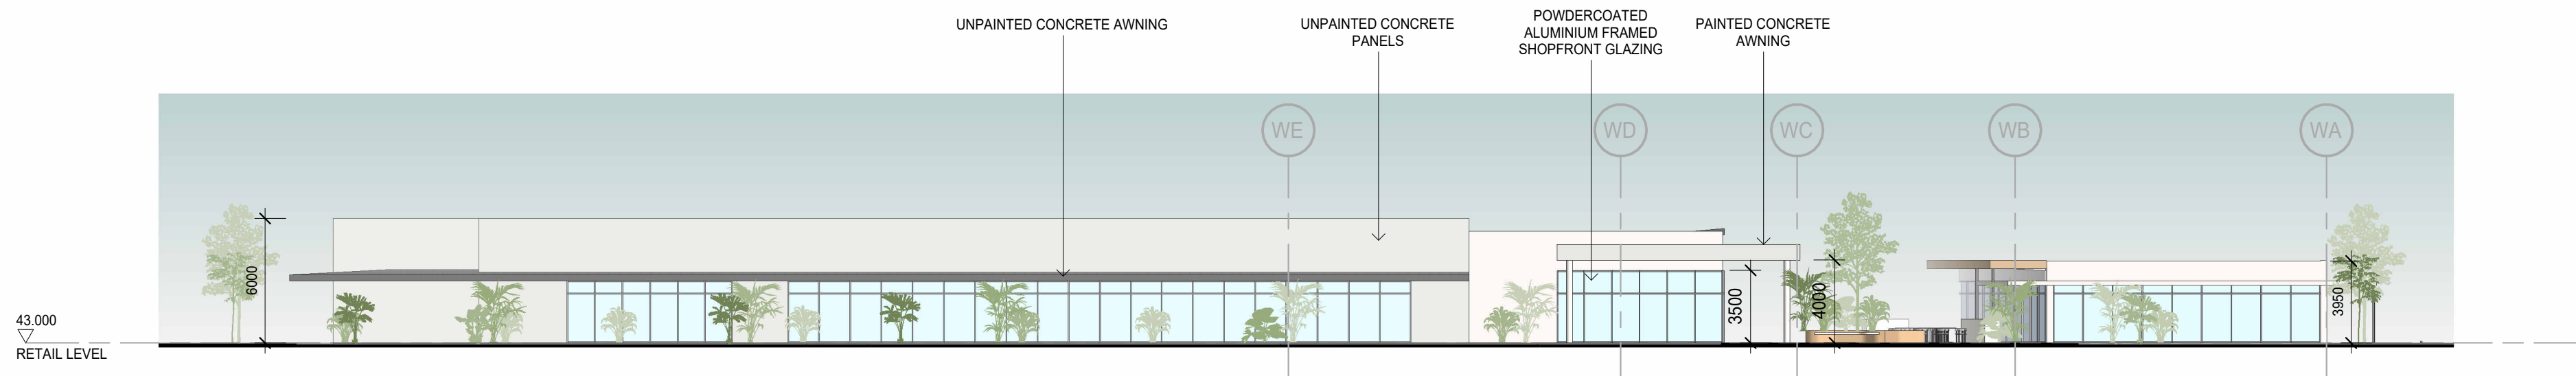


1 RETAIL ELEVATION 1
201 SCALE 1 : 250

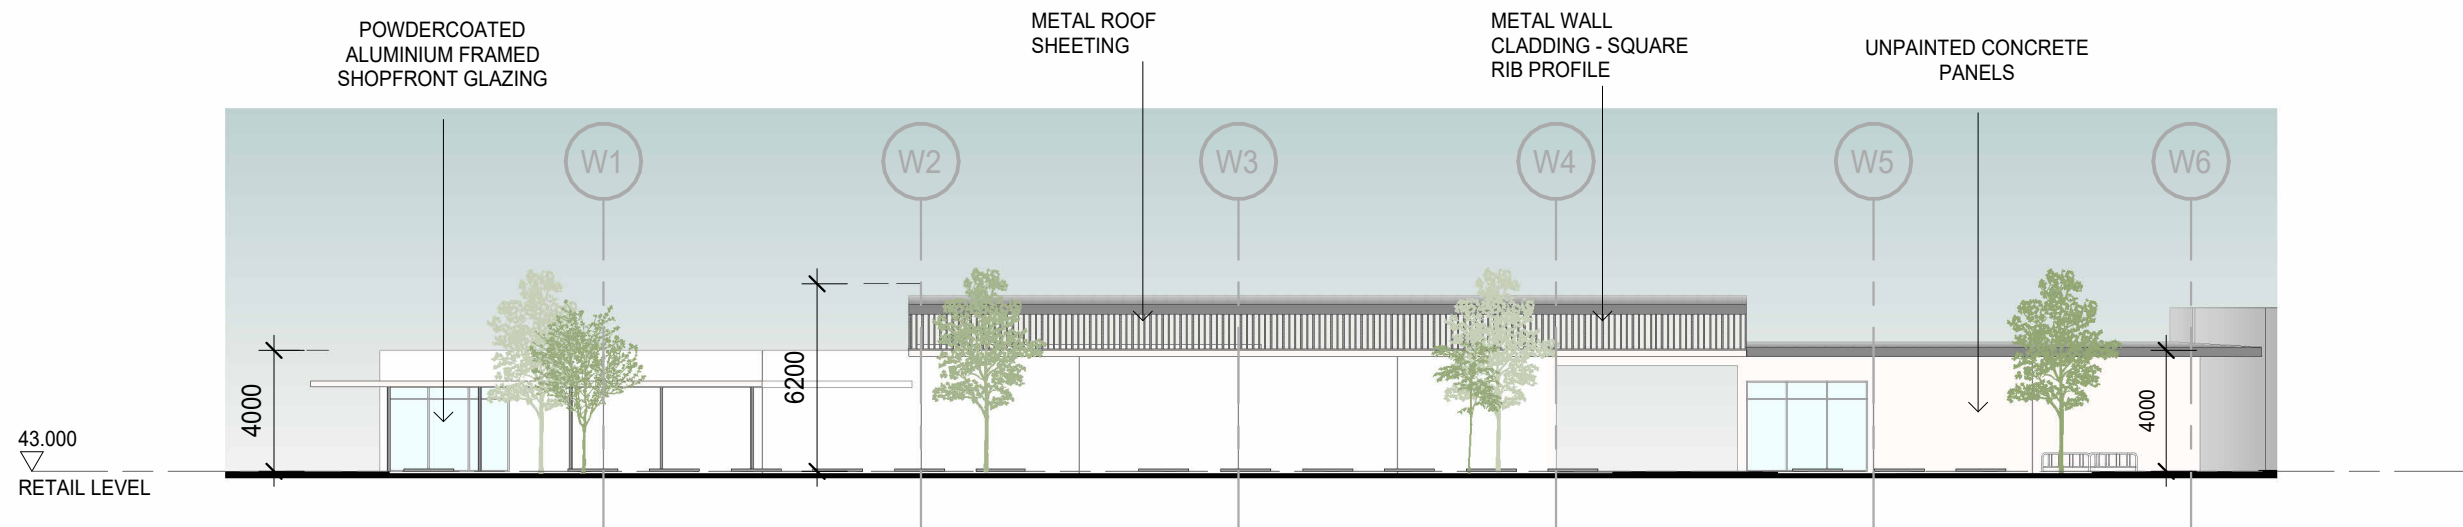


2 RETAIL ELEVATION 2
201 SCALE 1 : 250

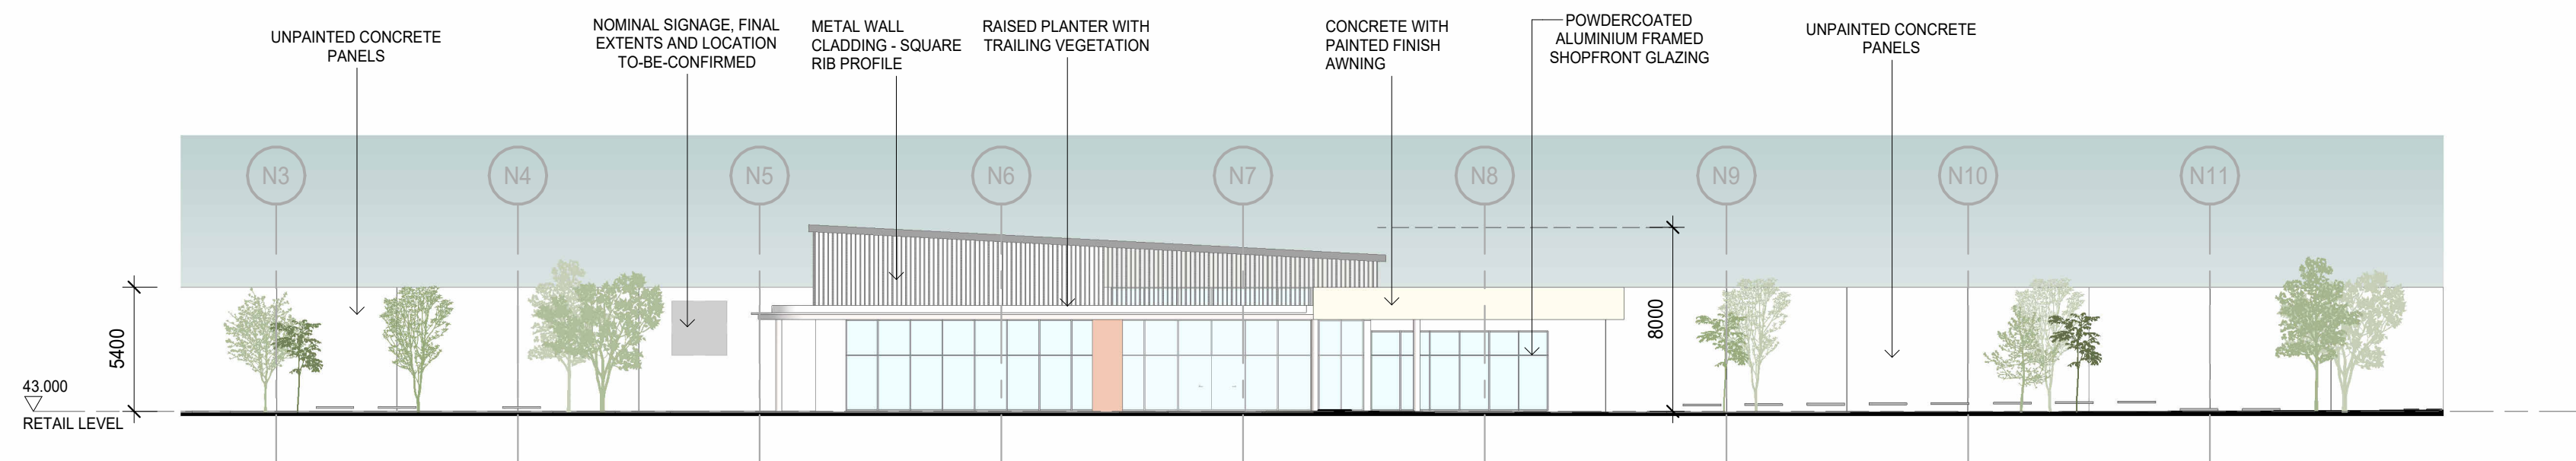

3 RETAIL ELEVATION 3
201 SCALE 1 : 250

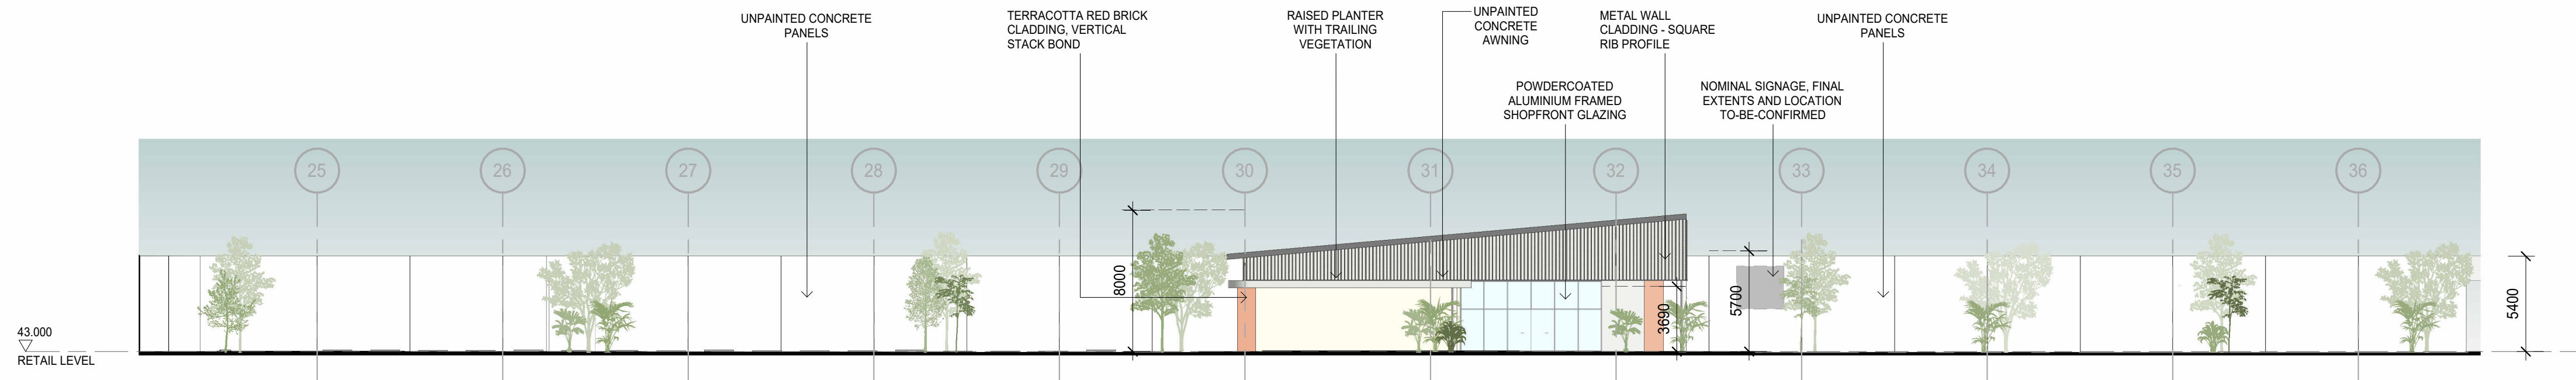

4 RETAIL ELEVATION 4
201 SCALE 1 : 250

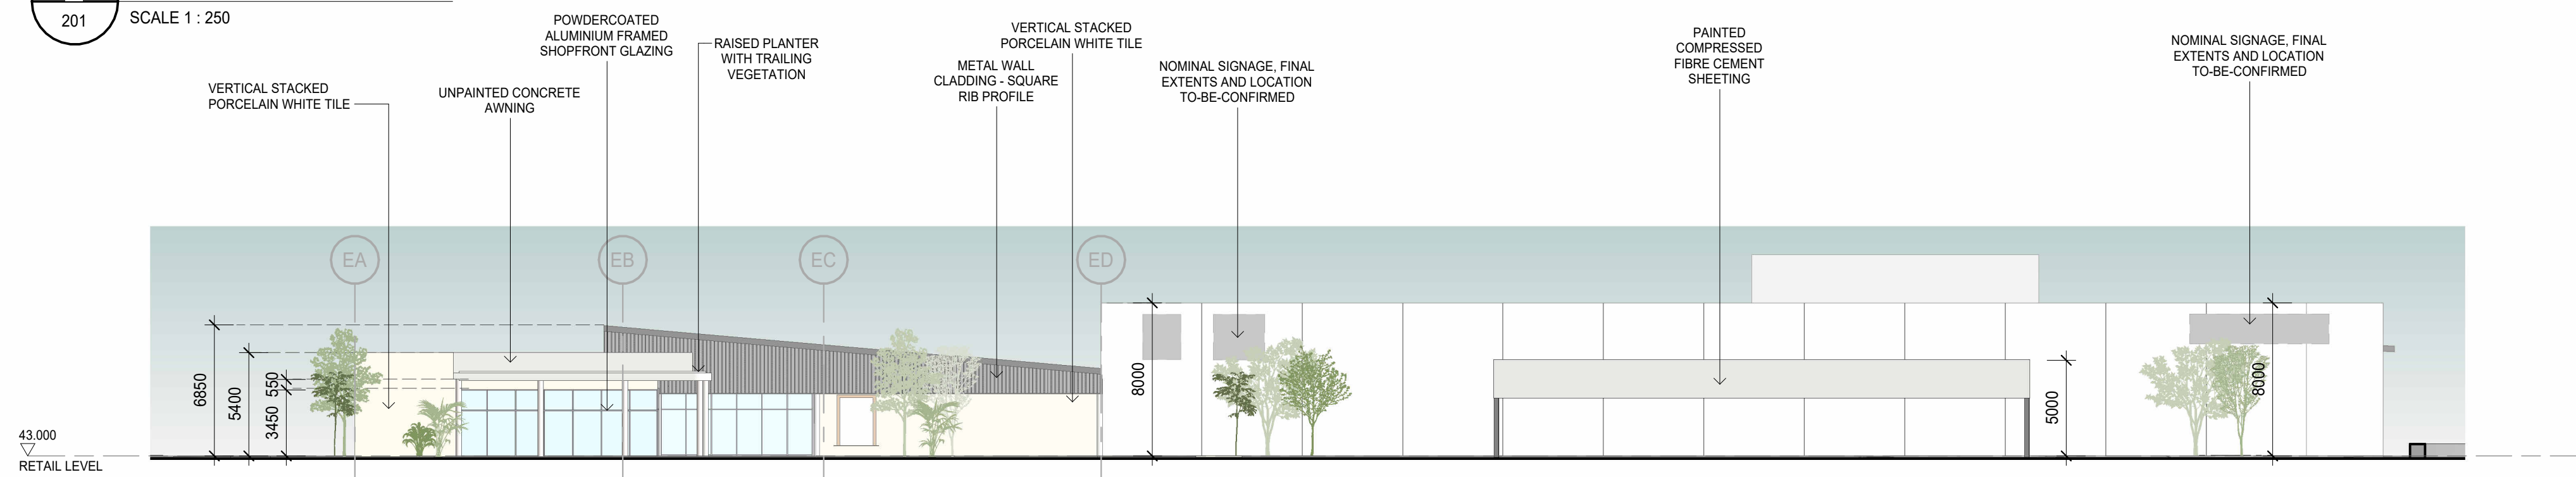

5 RETAIL ELEVATION 5
201 SCALE 1 : 250

Do not scale this drawing. Verify all dimensions on site before commencing any work. This drawing remains the property of Buchan Holdings Pty Ltd. Reproduction in whole or in part without prior written consent of Buchan is prohibited. All rights reserved. Copyright © 2026 Buchan

INDICATIVE MATERIAL SCHEDULE

- UNPAINTED CONCRETE PANELS
- COMPRESSED FIBRE CEMENT SHEETING
- TIMBER FINISH - VARIED
- VERTICAL STACKED WHITE TILE
- TERRACOTTA RED BRICK CLADDING - VERTICAL STACK BOND
- TIMBER BATTENS
- METAL ROOF SHEETING WIDE PAN PROFILE
- METAL WALL CLADDING SQUARE RIB PROFILE
- STACKED BOND BLOCKWORK WALL

PLANS AND DOCUMENTS referred to in the PDA
DEVELOPMENT APPROVAL
Approval no: DEV-2026-YAR-5014
Date: 13 August 2026

Project
YARRABILBA TOWN CENTRE
Yarrabilba Drive and Wentland Avenue
YARRABILBA QLD 4207


Project Number
250046
Status
Date Plotted 10/04/2026 10:12:35 PM
Scale As indicated @A1

Drawing Title
ELEVATIONS


Drawing Number
AR-DA-401
Revision
A

BUCHAN


Brisbane Studio
+ 61 7 3859 9222 / buchan.au

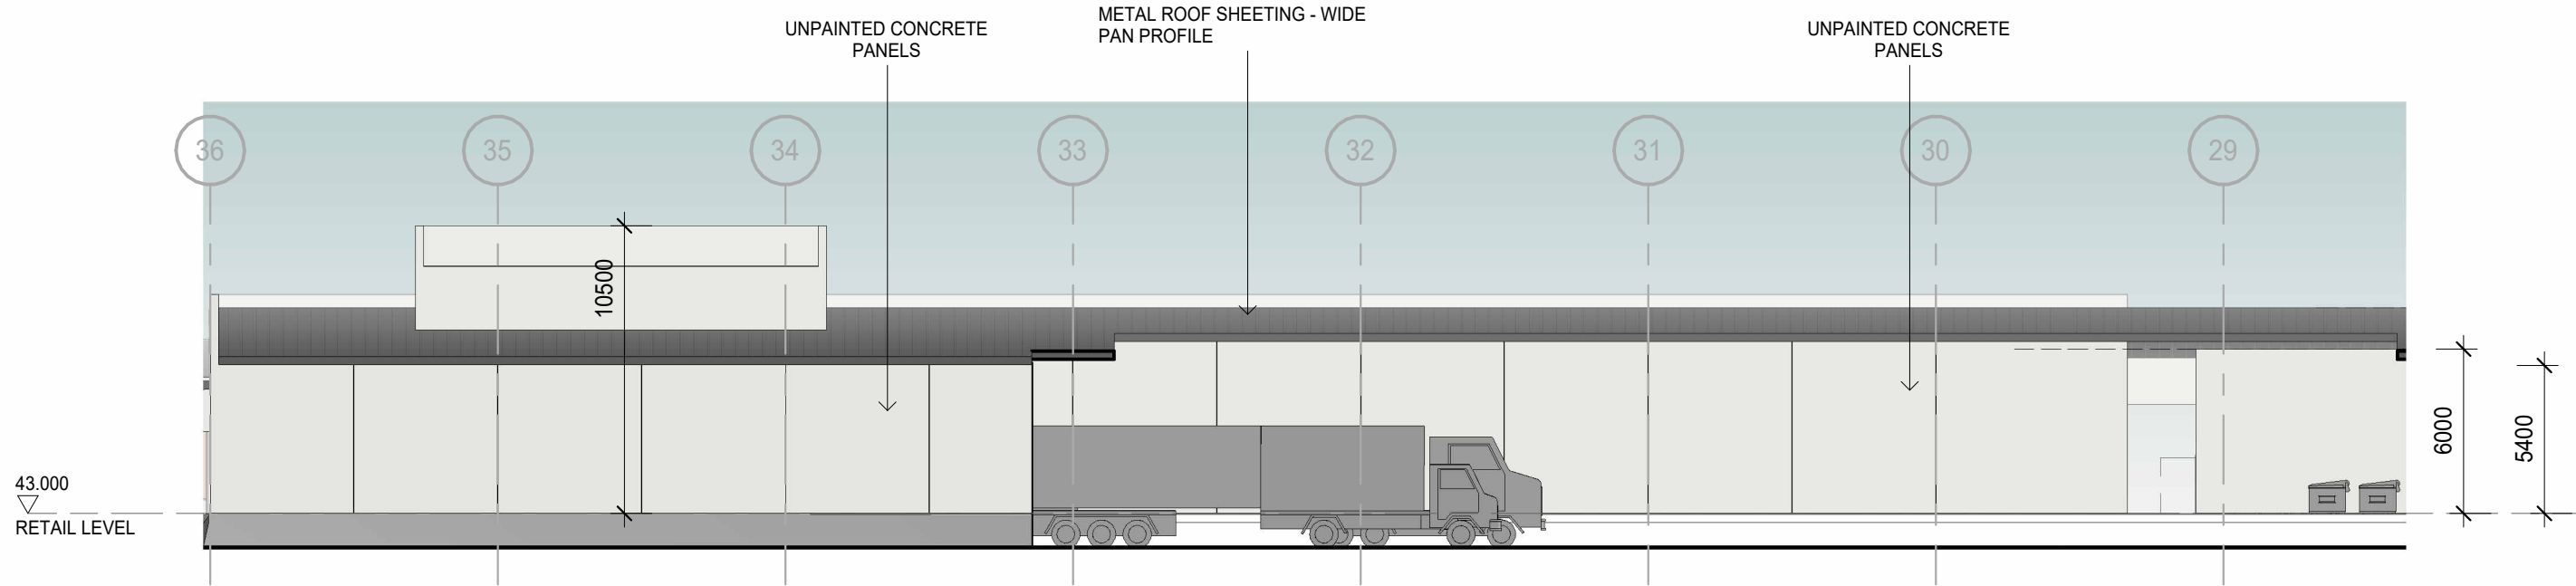


6 RETAIL ELEVATION 6
201 SCALE 1 : 250

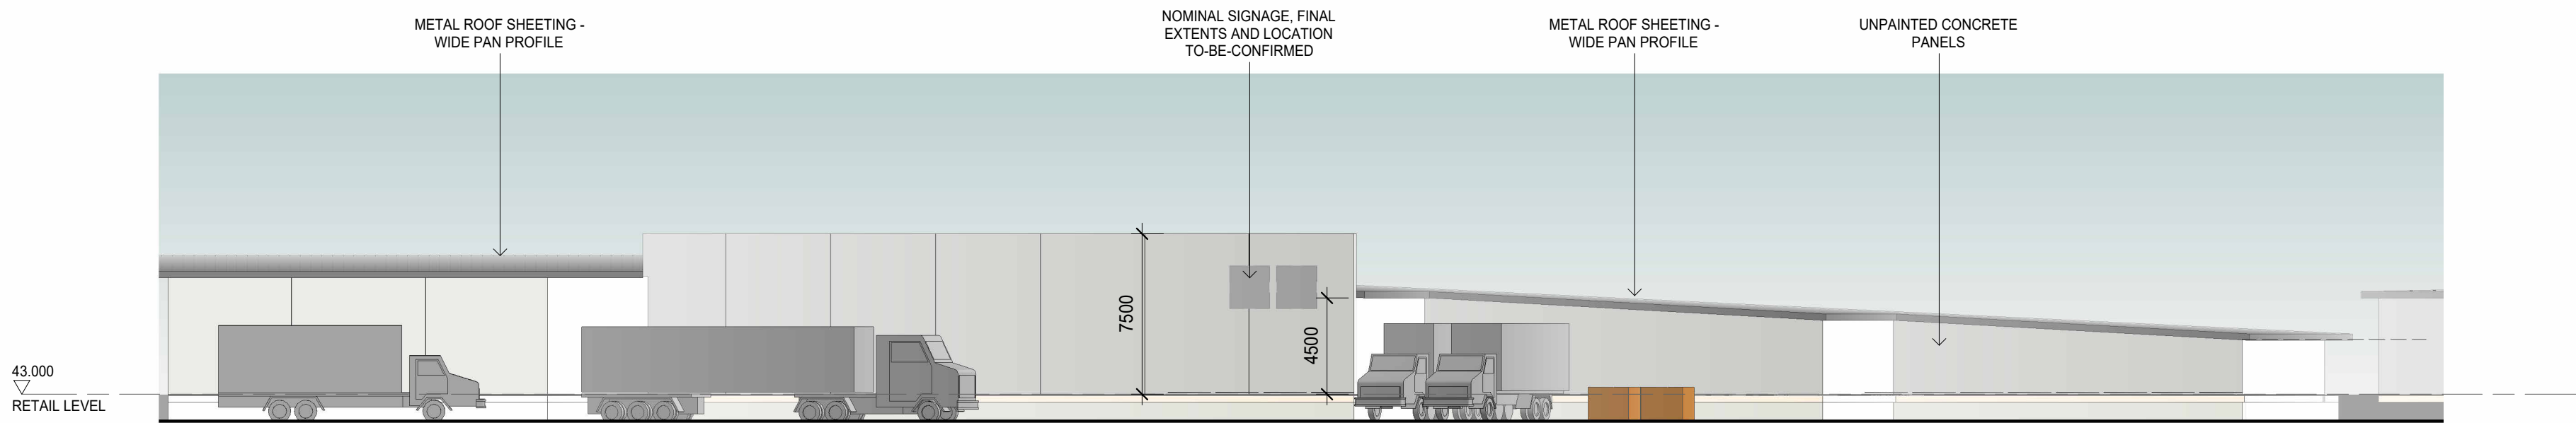


7 RETAIL ELEVATION 7
201 SCALE 1 : 250

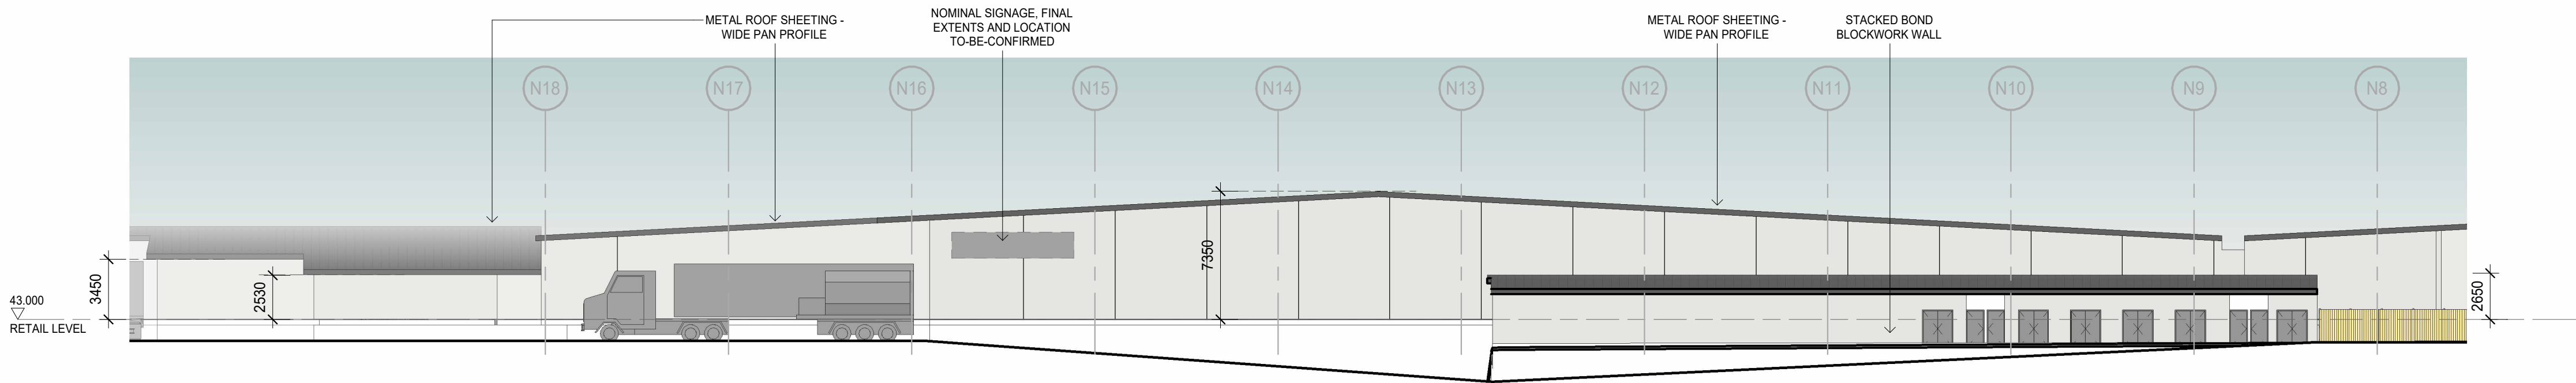


8 RETAIL ELEVATION 8
201 SCALE 1 : 250

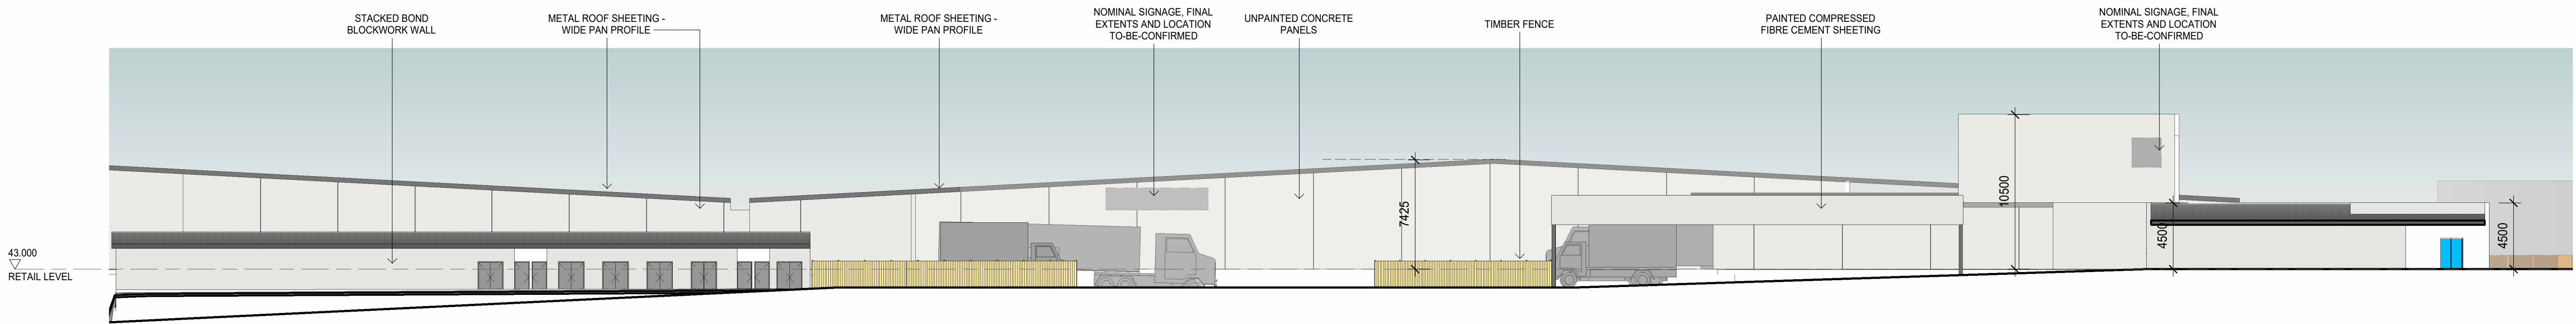

9 RETAIL ELEVATION 9
201 SCALE 1 : 250

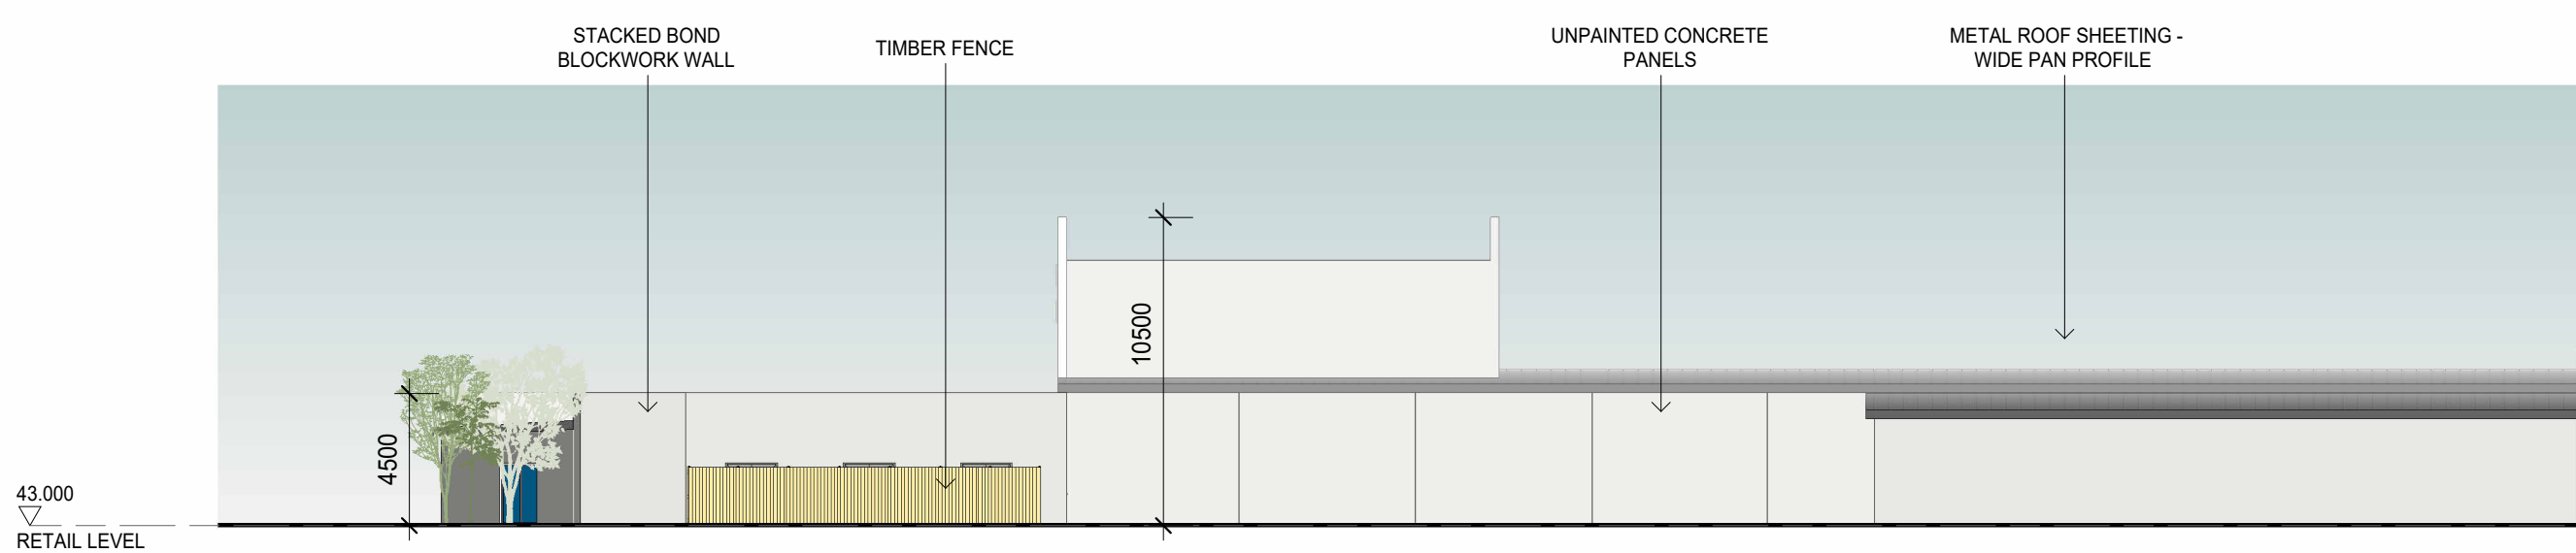

10 RETAIL ELEVATION 10
201 SCALE 1 : 250

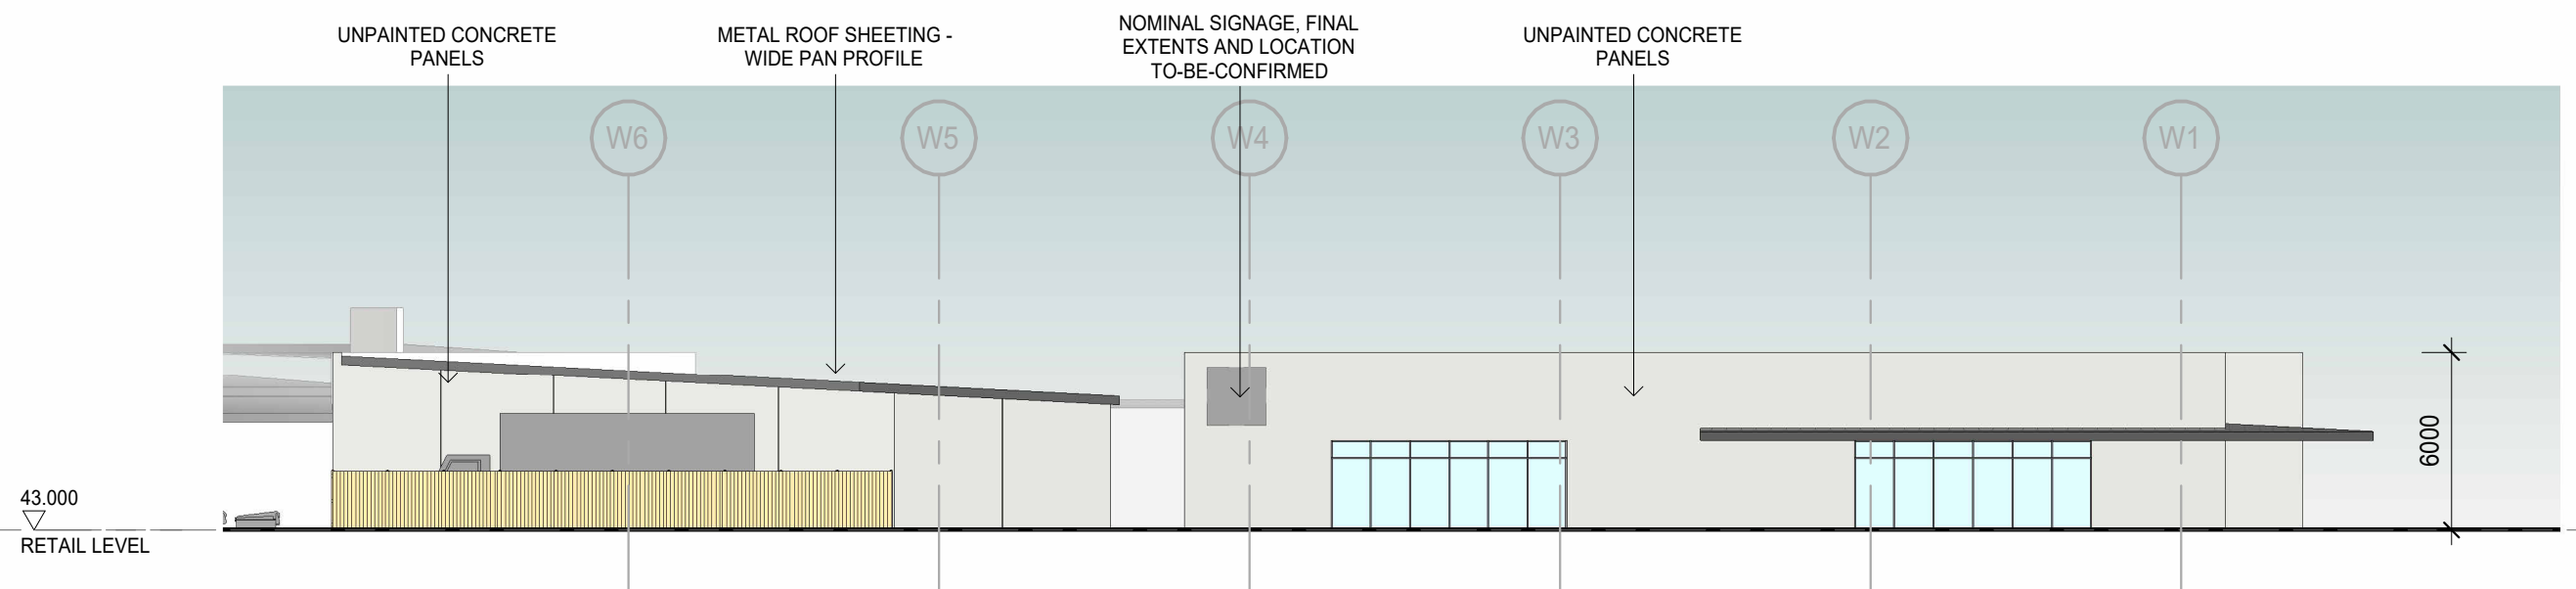

11 RETAIL ELEVATION 11
201 SCALE 1 : 250

Rev.	Date	Description	Iss.	Appr.
A	10/04/2026	DEVELOPMENT APPLICATION	KJ	NM

Do not scale this drawing. Verify all dimensions on site before commencing any work. This drawing remains the property of Buchan Holdings Pty Ltd. Reproduction in whole or in part without prior written consent of Buchan is prohibited. All rights reserved. Copyright © 2026 Buchan

INDICATIVE MATERIAL SCHEDULE

- UNPAINTED CONCRETE PANELS
- COMPRESSED FIBRE CEMENT SHEETING
- TIMBER FINISH - VARIED
- VERTICAL STACKED WHITE TILE
- TERRACOTTA RED BRICK CLADDING - VERTICAL STACK BOND
- TIMBER BATTENS
- METAL ROOF SHEETING WIDE PAN PROFILE
- METAL WALL CLADDING SQUARE RIB PROFILE
- STACKED BOND BLOCKWORK WALL

PLANS AND DOCUMENTS referred to in the PDA DEVELOPMENT APPROVAL
Approval no: DEV-2026-YAR-5014
Date: 13 August 2026


Project
YARRABILBA TOWN CENTRE
Yarrabilba Drive and Wentland Avenue
YARRABILBA QLD 4207

Project Number
250046
Status
Date Plotted 10/04/2026 10:12:41 PM
Scale As indicated @A1

Drawing Title
ELEVATIONS

Drawing Number
AR-DA-402
Revision
A


BUCHAN
Brisbane Studio
+ 61 7 3859 9222 / buchan.au

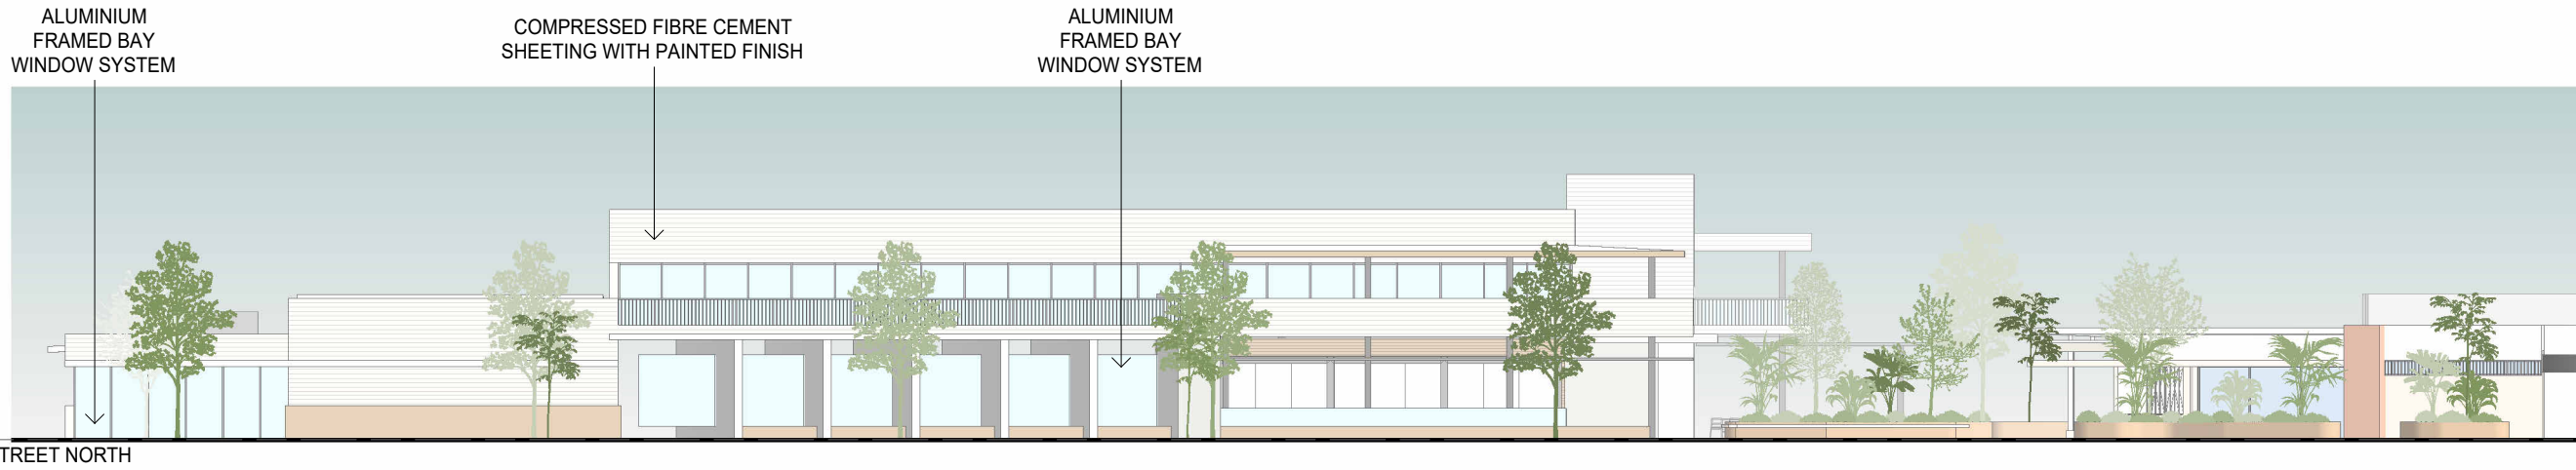


1 MAIN STREET NORTH ELEVATION 1
201 SCALE 1 : 250




2 MAIN STREET NORTH ELEVATION 2
201 SCALE 1 : 250

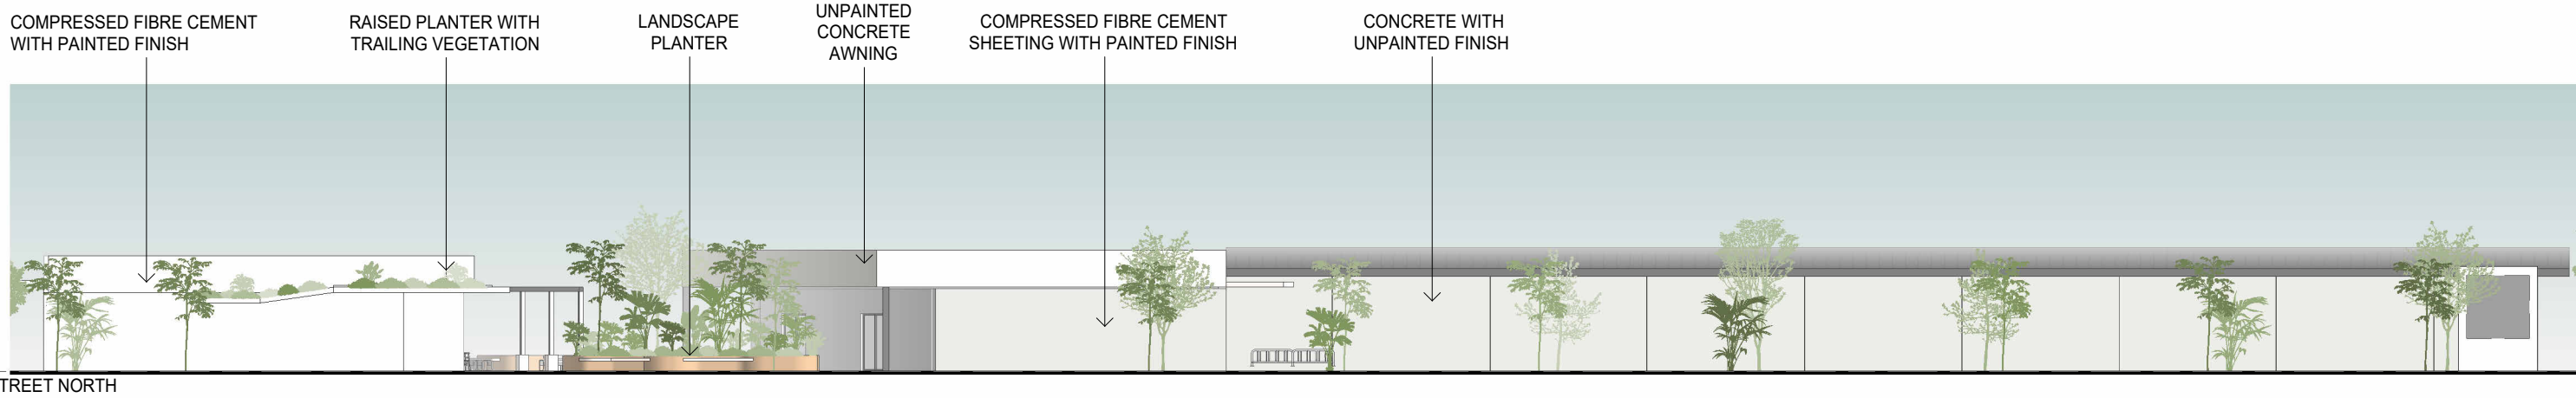


3 MAIN STREET NORTH ELEVATION 3
201 SCALE 1 : 250

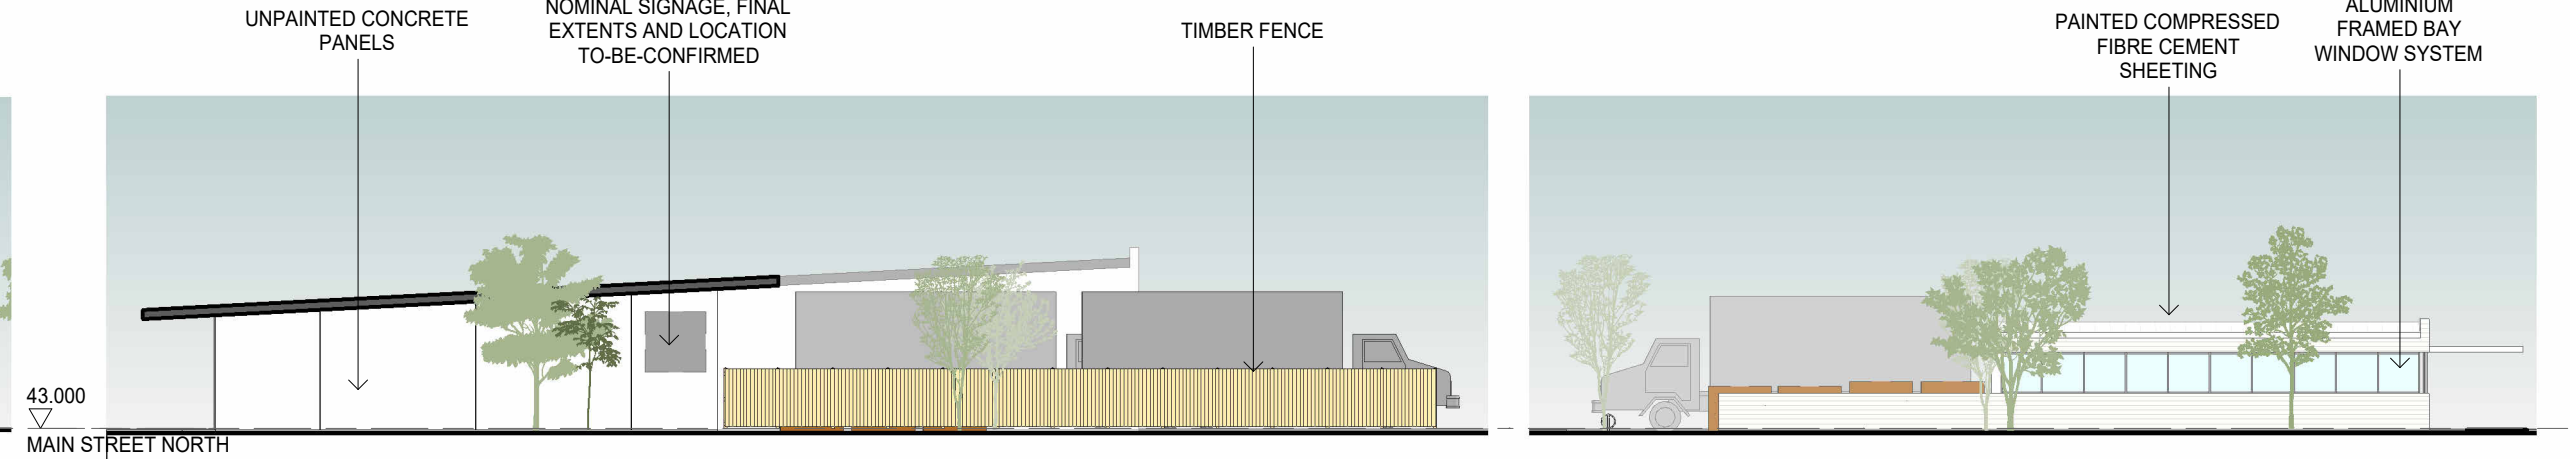


4 MAIN STREET NORTH ELEVATION 4
201 SCALE 1 : 250

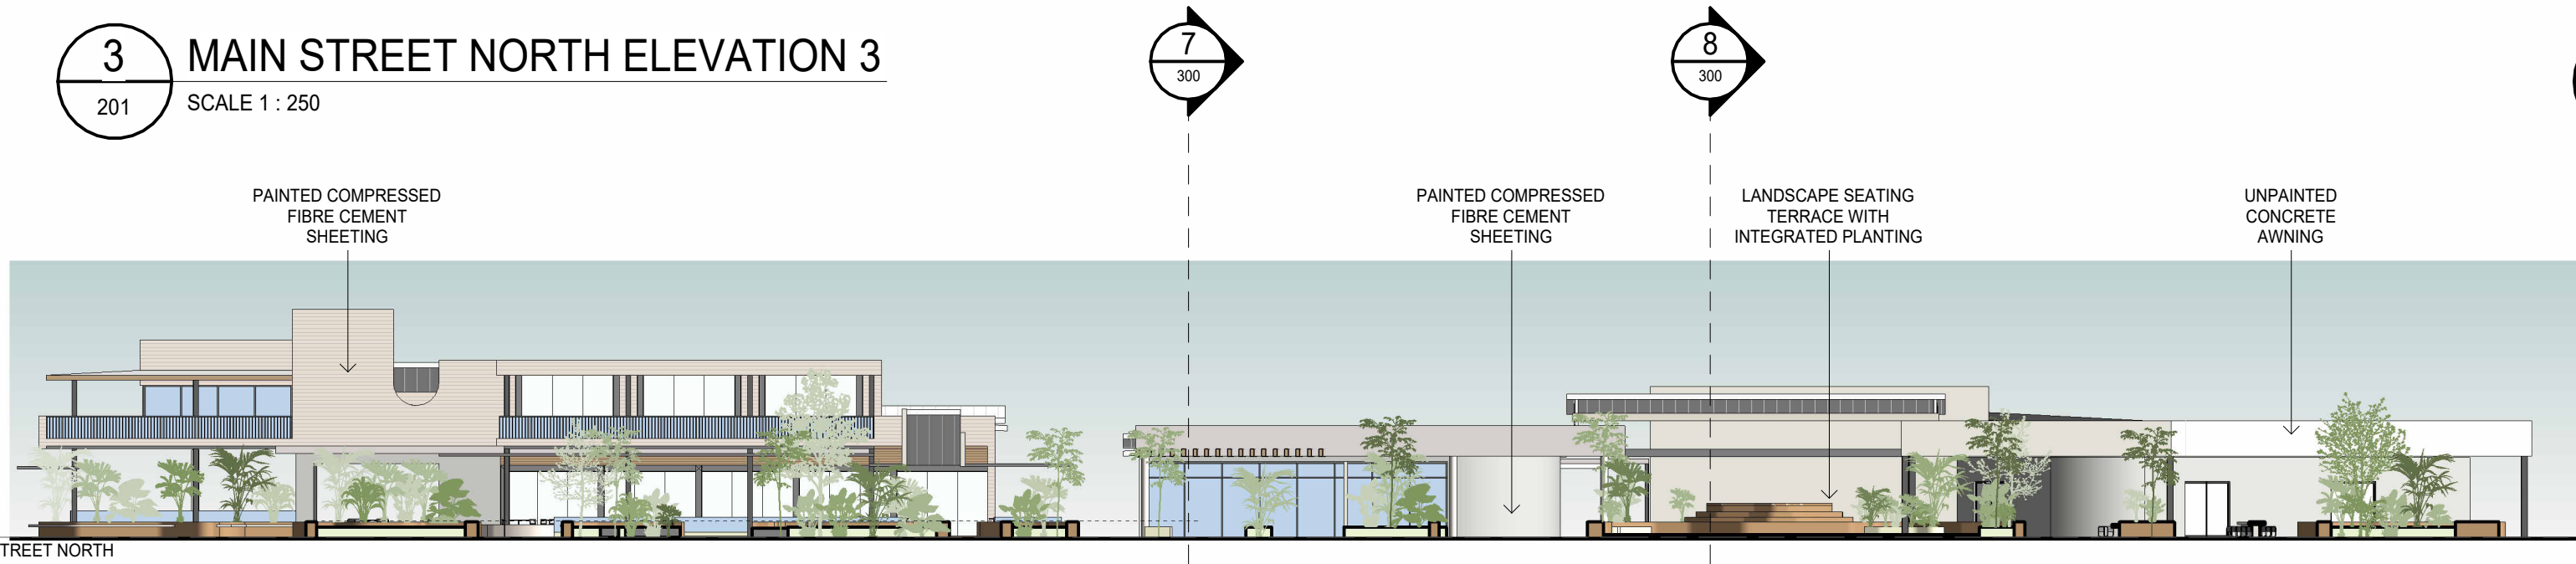


5 OPEN-AIR MALL ELEVATION 1
201 SCALE 1 : 250

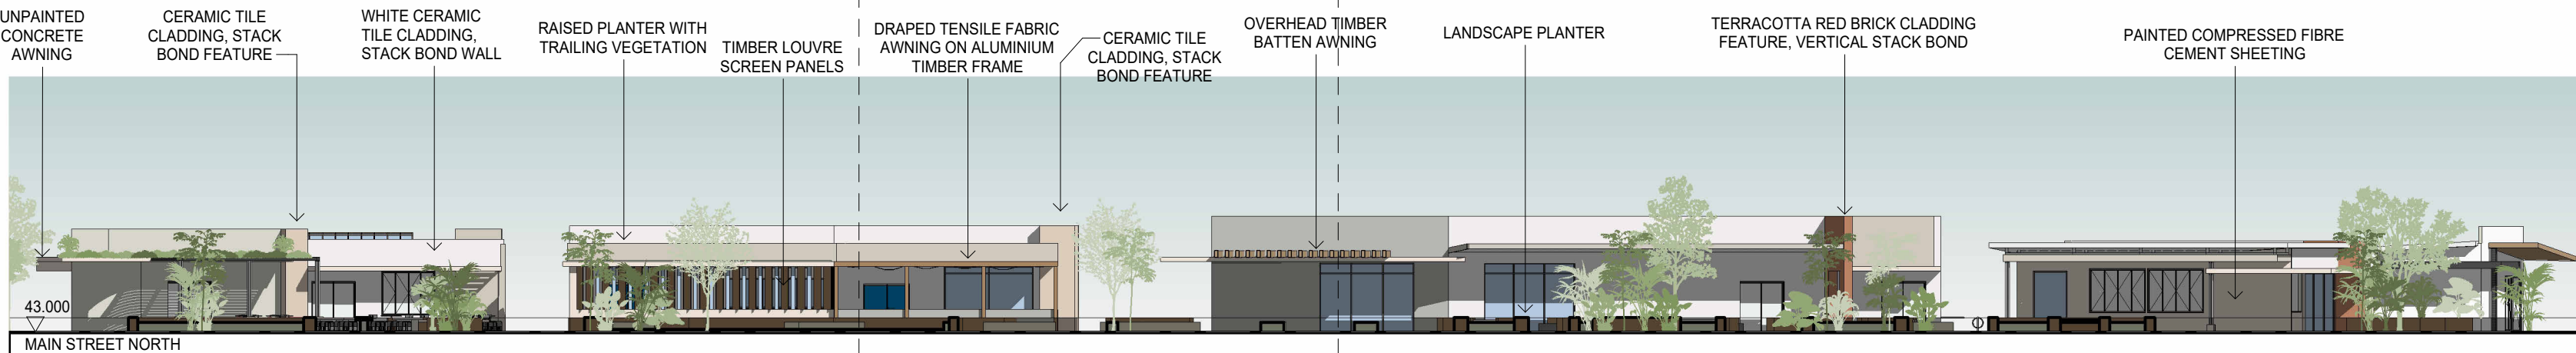


6 OPEN-AIR MALL ELEVATION 2
201 SCALE 1 : 250

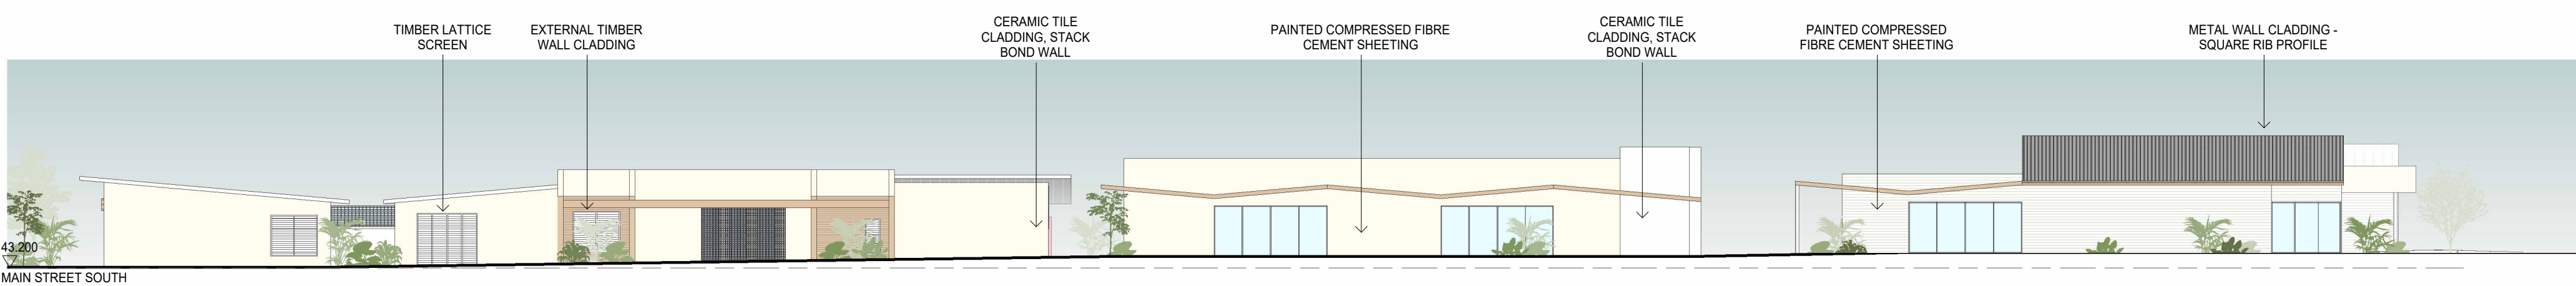


7 MAIN STREET SOUTH ELEVATION 1
201 SCALE 1 : 250

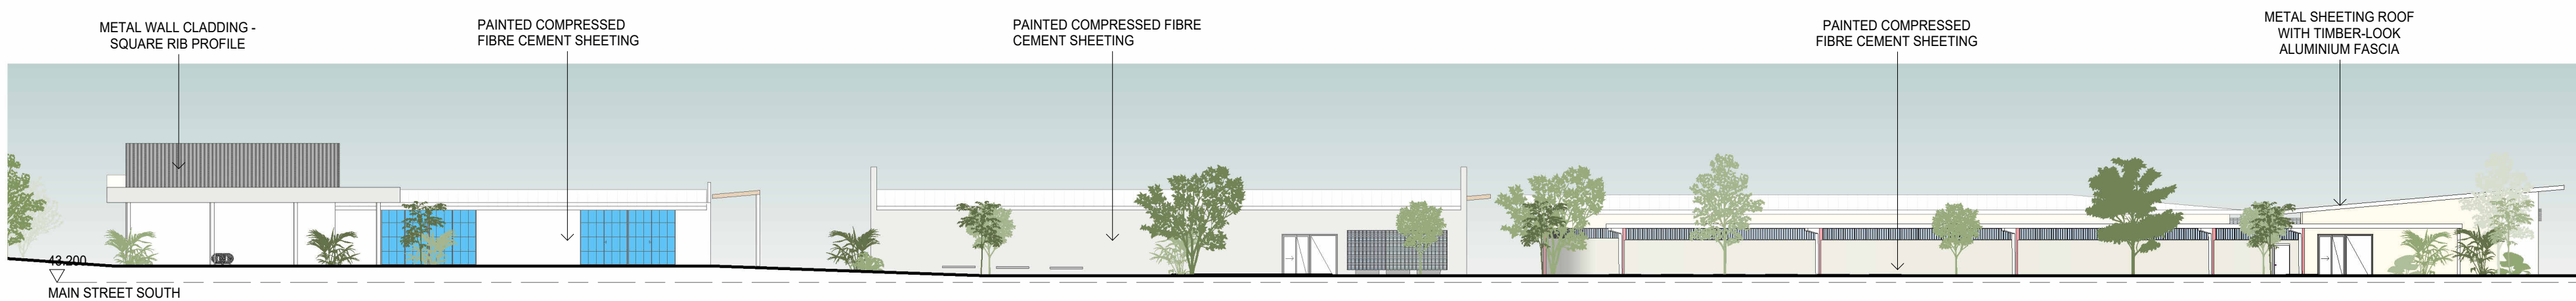

9 MAIN STREET SOUTH ELEVATION 3
201 SCALE 1 : 250

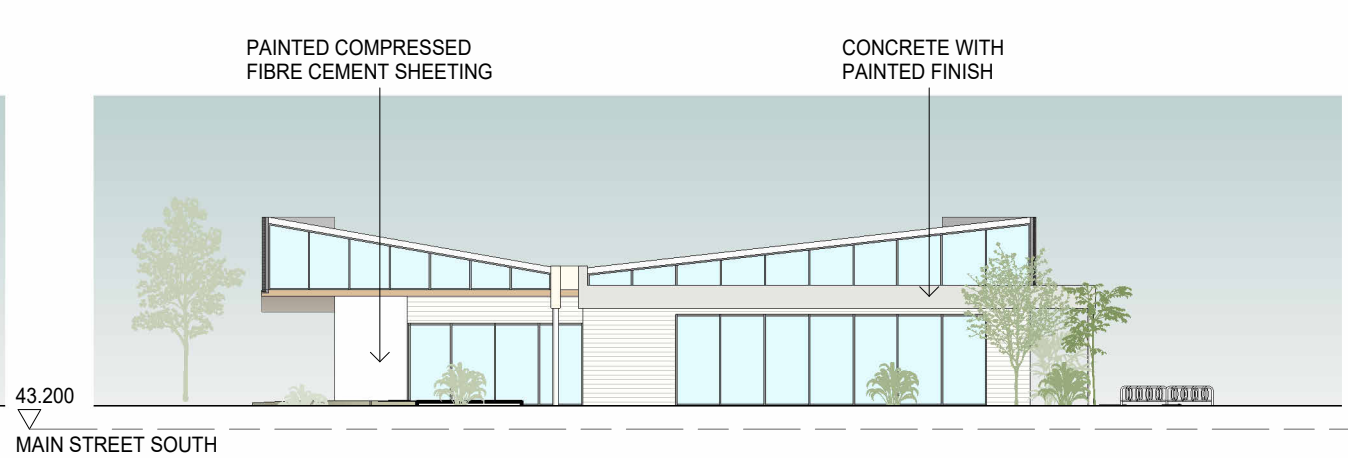

8 MAIN STREET SOUTH ELEVATION 2
201 SCALE 1 : 250

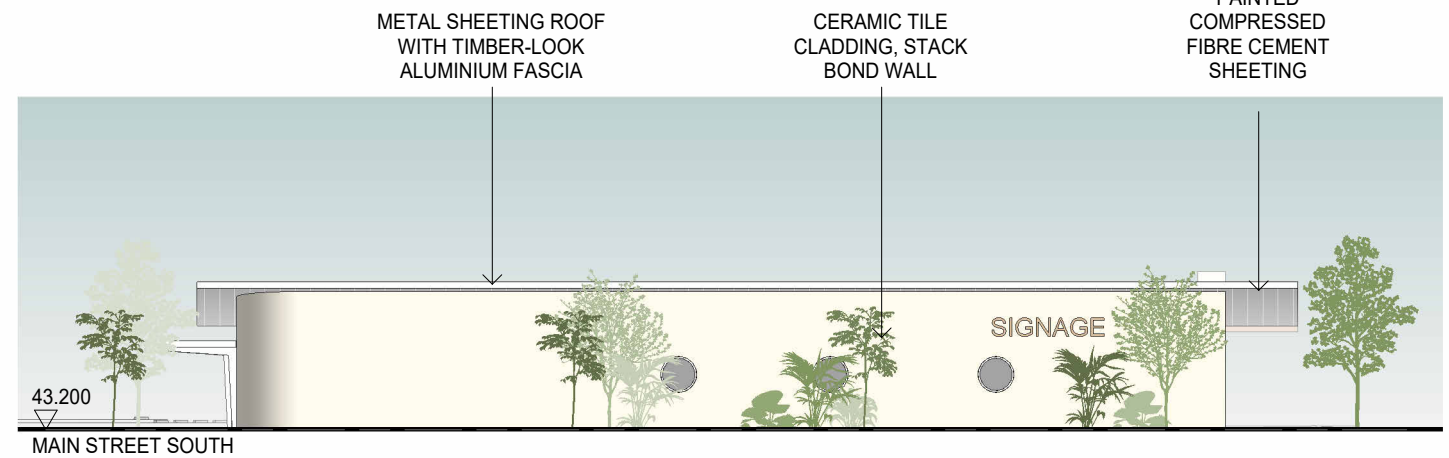

10 MAIN STREET SOUTH ELEVATION 4
201 SCALE 1 : 250

INDICATIVE MATERIAL SCHEDULE

- UNPAINTED CONCRETE PANELS
- COMPRESSED FIBRE CEMENT SHEETING
- TIMBER FINISH - VARIED
- VERTICAL STACKED WHITE TILE
- TERRACOTTA RED BRICK CLADDING - VERTICAL STACK BOND
- TIMBER BATTENS
- METAL ROOF SHEETING WIDE PAN PROFILE
- METAL WALL CLADDING SQUARE RIB PROFILE
- STACKED BOND BLOCKWORK WALL

PLANS AND DOCUMENTS referred to in the PDA
DEVELOPMENT APPROVAL
Approval no: DEV-2026-YAR-5014
Date: 13 August 2026

Project
YARRABILBA TOWN CENTRE
Yarrabilba Drive and Wentland Avenue
YARRABILBA QLD 4207

Project Number
250046
Status
Date Plotted 10/04/2026 10:12:59 PM
Scale As indicated @A1


Drawing Title
ELEVATIONS

Drawing Number
AR-DA-403
Revision
A


BUCHAN

Brisbane Studio
+ 61 7 3859 9222 / buchan.au

Do not scale this drawing. Verify all dimensions on site before commencing any work. This drawing remains the property of Buchan Holdings Pty Ltd. Reproduction in whole or in part without prior written consent of Buchan is prohibited. All rights reserved. Copyright © 2026 Buchan

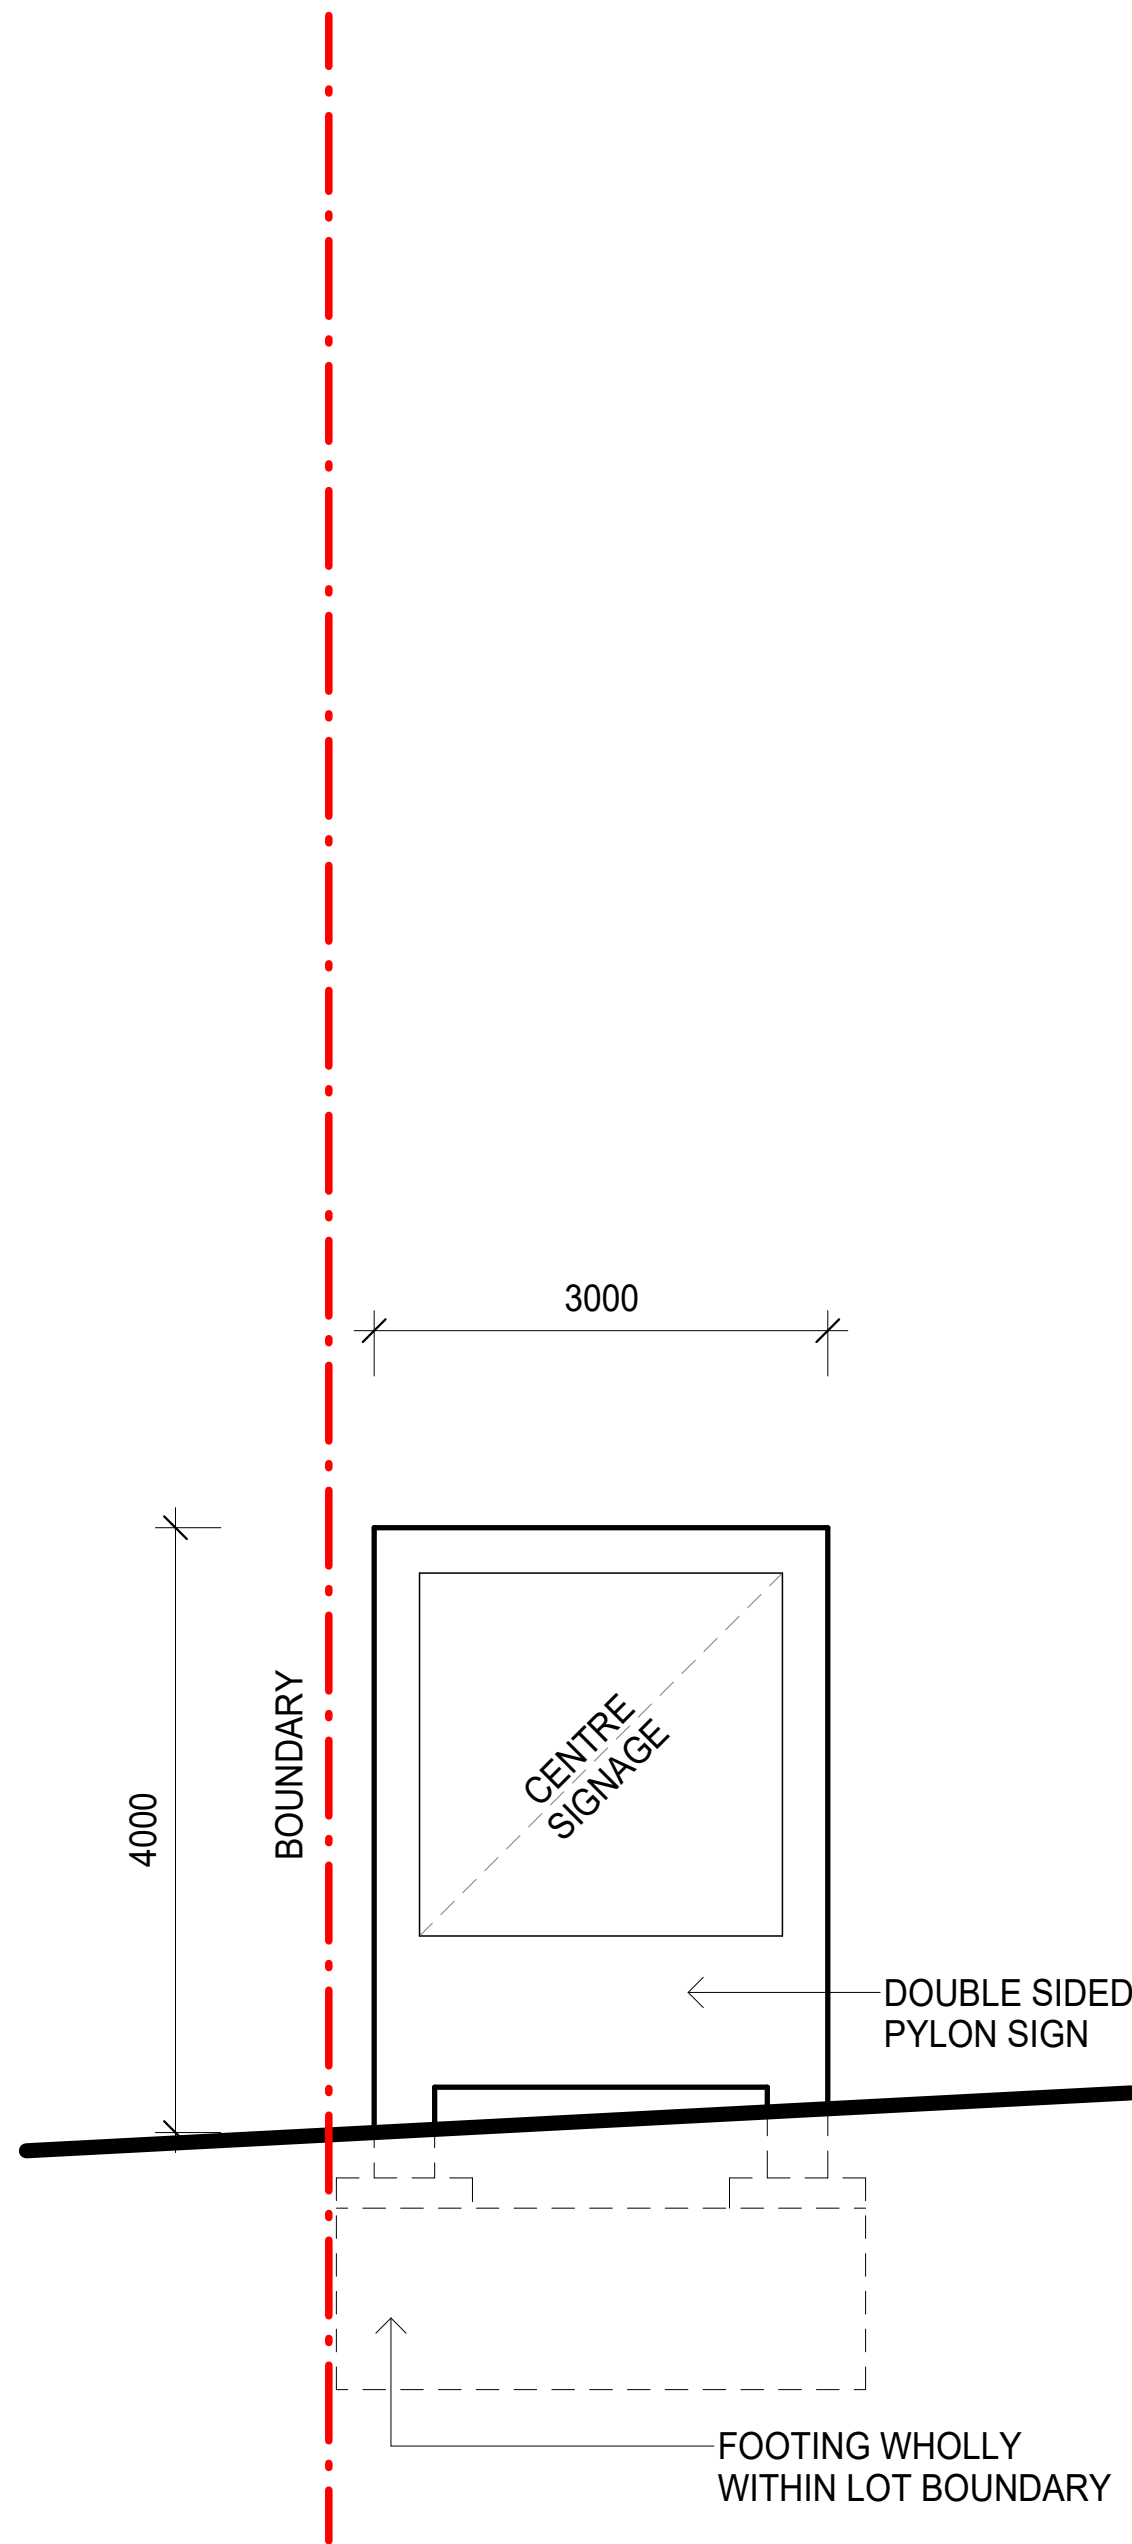

2 TYPE A - DOUBLE SIDED PYLON, SMALL
SCALE 1 : 50

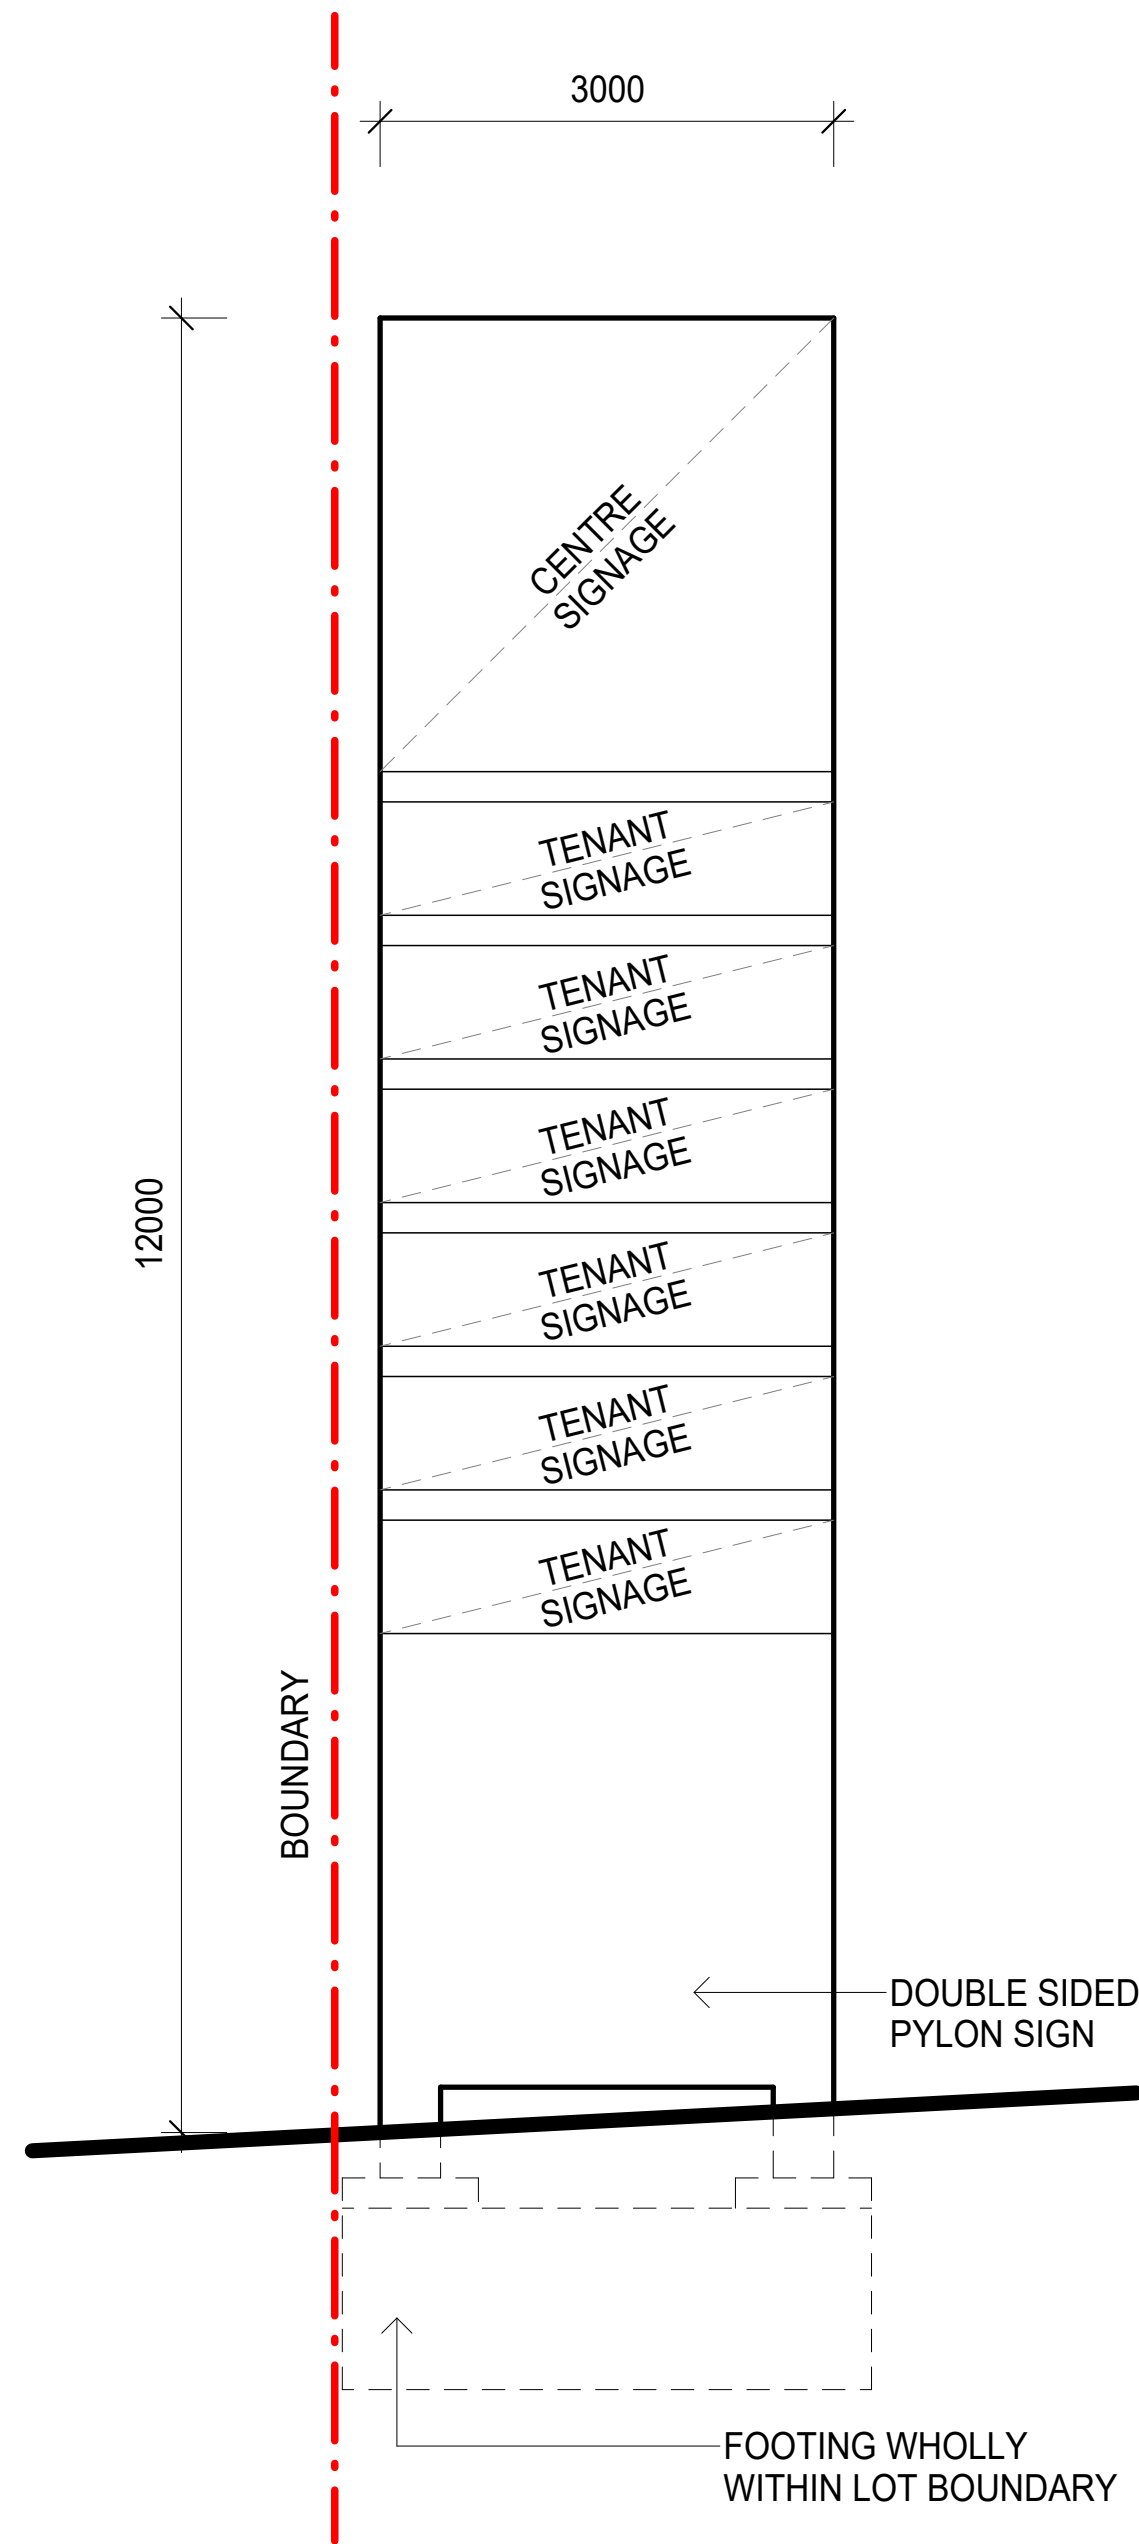

3 TYPE B - DOUBLE SIDED PYLON, LARGE
SCALE 1 : 50

PYLON SIGN 4, TYPE B

PYLON SIGN 1, TYPE A

PYLON SIGN 2, TYPE A

PYLON SIGN 3, TYPE B




1 SIGNAGE KEY PLAN
SCALE 1 : 2500

PLANS AND DOCUMENTS
referred to in the PDA
DEVELOPMENT APPROVAL
Approval no: DEV-2026-YAR-5014
Date: 13 August 2026



Project
YARRABILBA TOWN CENTRE
Yarrabilba Drive and Wentland Avenue
YARRABILBA QLD 4207

Project Number
250046
Status
Date Plotted 24/04/2026 3:34:46 PM
Scale As indicated @A1

 

Drawing Title
SIGNAGE

Drawing Number
AR-DA-410
Revision
A

BUCHAN

Brisbane Studio
+ 61 7 3859 9222 / buchan.au