


FLAGSTONE LOGISTICS ESTATE - PROPOSED LOT 14

4499-4651 MOUNT LINDESAY HIGHWAY, NORTH MACLEAN
DEVELOPMENT APPROVAL (MATERIAL CHANGE OF USE)
ECONOMIC DEVELOPMENT QUEENSLAND (GREATER FLAGSTONE) & LOGAN CITY COUNCIL

DRAWING LIST	
DRAWING NUMBER	DESCRIPTION
GENERAL	
30109334-AAP-P302OP-CV-DRG-0001	COVER SHEET, LOCALITY PLAN AND DRAWING SCHEDULE
EARTHWORKS	
30109334-AAP-P302OP-CV-DRG-0101	BULK EARTHWORKS PLAN
30109334-AAP-P302OP-CV-DRG-0121	BULK EARTHWORKS SECTIONS SHEET 1
30109334-AAP-P302OP-CV-DRG-0122	BULK EARTHWORKS SECTIONS SHEET 2
ROAD WORKS	
30109334-AAP-P302OP-CV-DRG-0201	ROADWORKS AND STORMWATER DRAINAGE LAYOUT PLAN
30109334-AAP-P302OP-CV-DRG-0421	STORMWATER CATCHMENT PLAN
SERVICES	
30109334-AAP-P302OP-CV-DRG-0501	COMBINED SERVICES LAYOUT PLAN

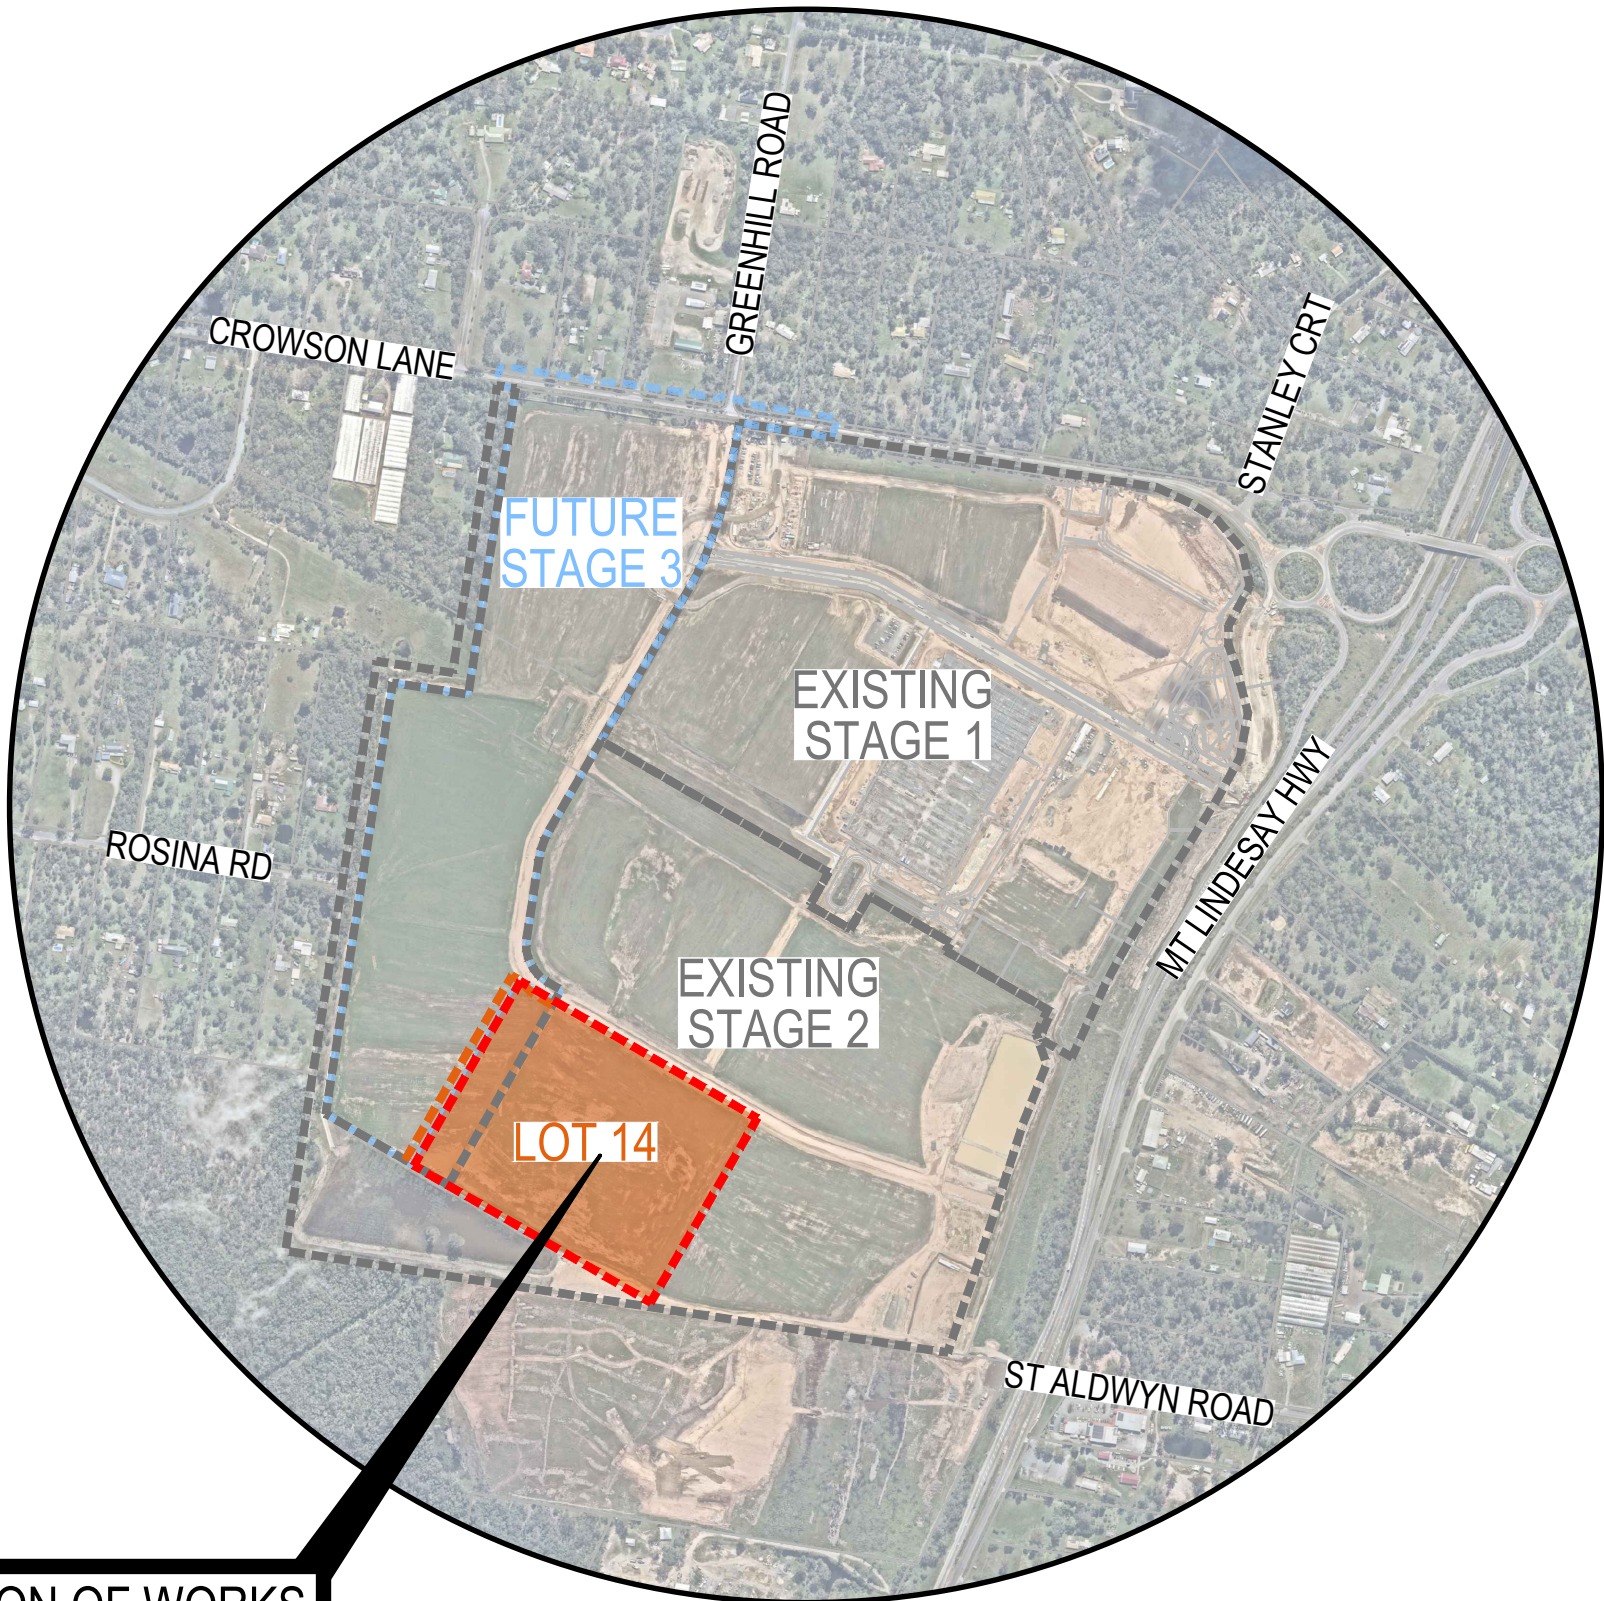

PLANS AND DOCUMENTS
referred to in the PDA
DEVELOPMENT APPROVAL

Approval no: DEV-2026-FLA-5515
Date: 13 August 2026



LOCALITY PLAN
SCALE 1:10000


LEVELS & GRID

LEVEL DATUM - AHD
ORIGIN - PM72575
R.L. - 10.664



DISCLAIMER
THIS MAP HAS BEEN PREPARED USING nearmap.com IMAGERY. THIS DATA IS NOT GUARANTEED TO BE FREE FROM ERROR OR OMISSION. THEREFORE
ARCADIS AND ITS EMPLOYEES DISCLAIM LIABILITY OF ANY ACT DONE OR OMISSION MADE ON THE INFORMATION CONTAINED IN THIS DATA AND ANY
CONSEQUENCES OF SUCH ACTS OR OMISSIONS. THIS DRAWING IS PROVIDED FOR THE INFORMATION OF THE PERSON OR ORGANISATION TO WHOM
ARCADIS PROVIDES IT. IT MAY NOT BE PROVIDED TO, OR USED BY, ANY OTHER PERSON WITHOUT ARCADIS'S PRIOR WRITTEN CONSENT.

B	FOR APPROVAL	A.O.	S.S.	B.K.	30.05.25
A	DRAFT ISSUE	J.S.	S.S.	G.E.	21.05.25
Issue	Description	DR	CH	VE	Date

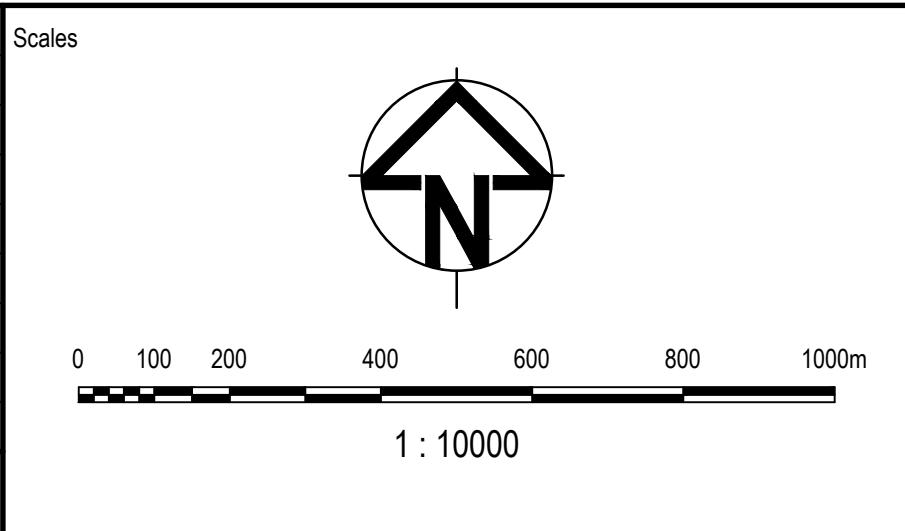


FOR APPROVAL NOT TO BE USED FOR CONSTRUCTION			
© Copyright reserved			
Original Issue Signatures			
Drawn	J.SANTOS	Original Size	A1
Designed	S.SEM	Height Datum	AHD
Project Manager	T.FANNING	Grid	LOCAL
Verified	B.KITSON	R.P.E.Q. No: 07884	Date

Project FLAGSTONE LOGISTICS ESTATE - LOT 14	
Title COVER SHEET, LOCALITY PLAN AND DRAWING SCHEDULE	

Arcadis Australia Pacific Pty Limited
Level 35, 111 Eagle Street
BRISBANE QLD 4000
ABN 76 104 485 289
Tel No: +61 7 3337 0000
www.arcadis.com/au

Project Number	30109334
Issue	B

Drawing No:
30109334-AAP-P302OP-CV-DRG-0001

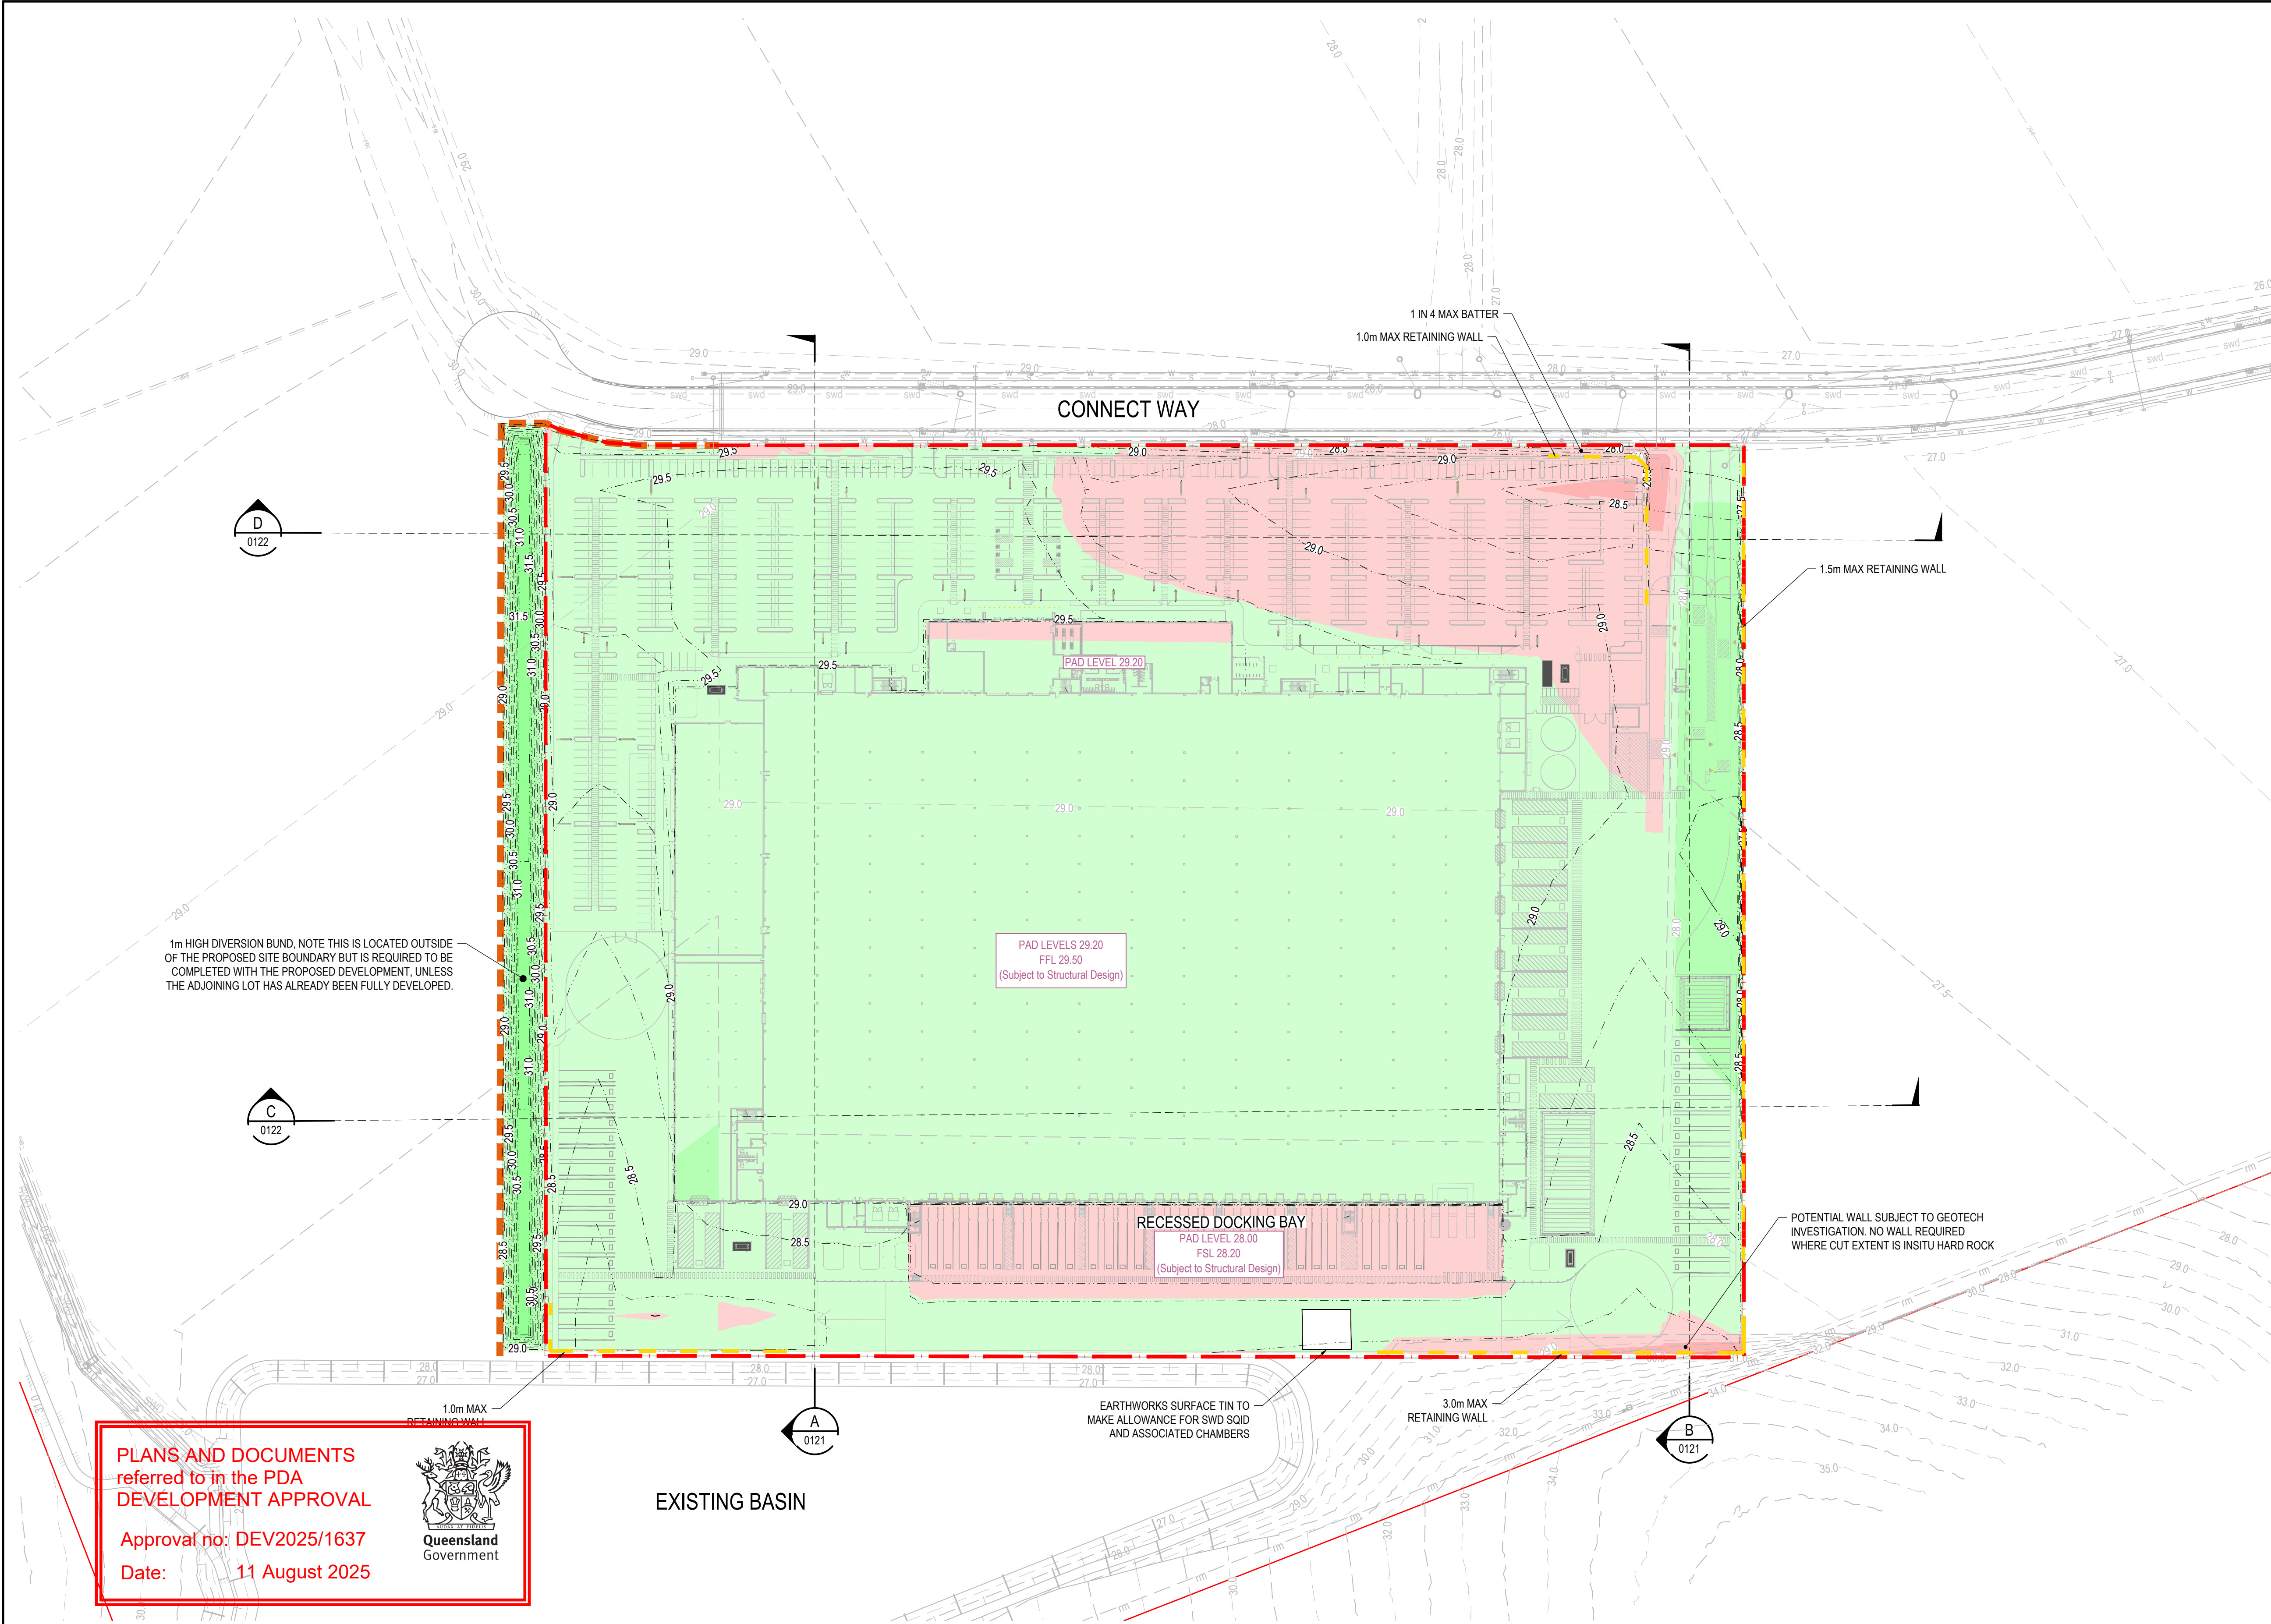

LEGEND	
	EXISTING SURFACE CONTOUR
	EARTHWORKS SURFACE CONTOURS
	PROPOSED WORKS BOUNDARY
	SITE BOUNDARY
	PROPOSED RETAINING WALL 0.5m - 3.0m
	EXISTING SEWER RISING MAIN
	EXISTING STORMWATER DRAINAGE RETICULATION
	EXISTING SEWER RETICULATION
	EXISTING WATER RETICULATION

CUT / FILL VOLUMES		
	SITE AREA (99,592m ²)	BUND AREA (3,858m ²)
CUT	-6,781.101m ³	-0.007m ³
FILL	32,123.567m ³	5,723.944m ³
BALANCE (IMPORT)	25,342.466m ³	5,723.937m ³
BOXING 50mm STRIPPED EARTHWORKS		

- NOTES**
- CUT/FILL HATCH REPRESENTS SURFACE LEVEL CHANGES FROM EXISTING APPROVED BEW COMPLIANCE ENDORSEMENT.
 - NO ALLOWANCE HAS BEEN MADE FOR TOPSOIL IN THE EARTHWORKS VOLUMES.
 - NO COMPACTION FACTOR HAS BEEN ALLOWED FOR.

EARTHWORKS CUT & FILL				
-3.00	to	-1.00	m	
-1.00	to	0.00	m	
0.00	to	1.00	m	
1.00	to	2.00	m	


PLANS AND DOCUMENTS
referred to in the PDA
DEVELOPMENT APPROVAL

Approval no: DEV2025/1637
Date: 11 August 2025



KEY PLAN

Issue	Description	DR	CH	VE	Date
B	FOR APPROVAL	A.O.	S.S.	B.K.	30.05.25
A	DRAFT ISSUE	J.S.	S.S.	B.K.	21.05.25

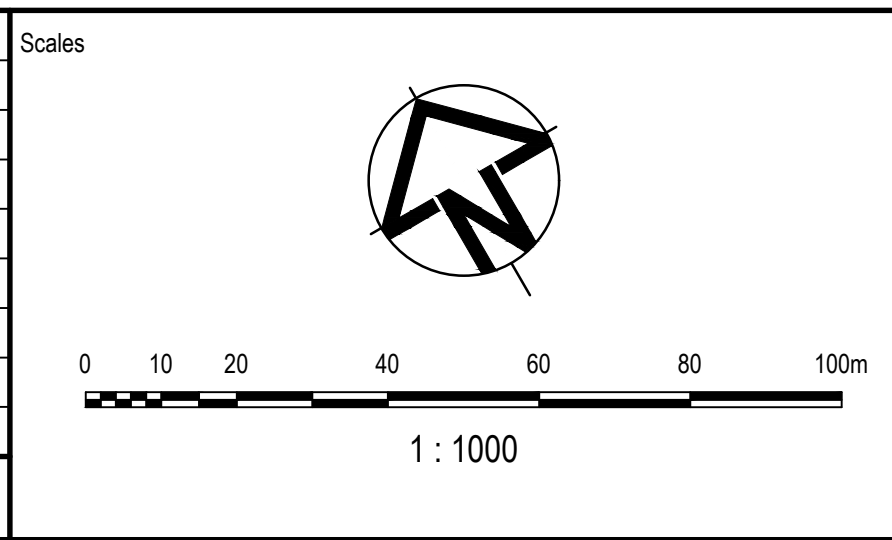


FOR APPROVAL NOT TO BE USED FOR CONSTRUCTION			
© Copyright reserved			
Original Issue Signatures			
Drawn	J.SANTOS	Original Size	A1
Designed	S.SEM	Height Datum	AHD
Project Manager	T.FANNING	Grid	LOCAL
Verified	B.KITSON	R.P.E.Q. No: 07884	Date

Project	
FLAGSTONE LOGISTICS ESTATE - LOT 14	
Title	
BULK EARTHWORKS PLAN	

Arcadis Australia Pacific Pty Limited
Level 35, 111 Eagle Street
BRISBANE QLD 4000
ABN 76 104 485 289
Tel No: +61 7 3337 0000
www.arcadis.com/au

Project Number	30109334	Issue	
30109334-AAP-P302OP-CV-DRG-0101		B	

 FILL AREA
 CUT AREA
 PROPOSED RETAINING WALL 0.5m - 3.0m

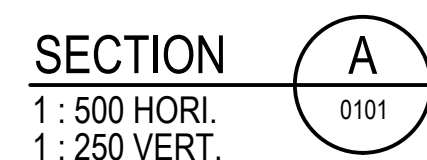

Scales

HORIZ 0 5 10 20 30 40 50m
1 : 500

VERT 0 5 10 15 20 25m
1 : 250



Charter Hall

Project	Title
FLAGSTONE LOGISTICS ESTATE - LOT 14	BULK EARTHWORKS SITE SECTIONS SHEET 1



ARCADIS

Arcadis Australia Pacific Pty Limited
 Level 35, 111 Eagle Street
 BRISBANE QLD 4000
 ABN 76 104 485 289
 Tel No: +617 3337 0000
 www.arcadis.com/au

Project Number	30109334
----------------	----------

Drawing No.


30109334-AAP-P302OP-CV-DRG-0121

LEGEND

FILL AREA

CUT AREA


PROPOSED RETAINING WALL 0.5m - 3.0m

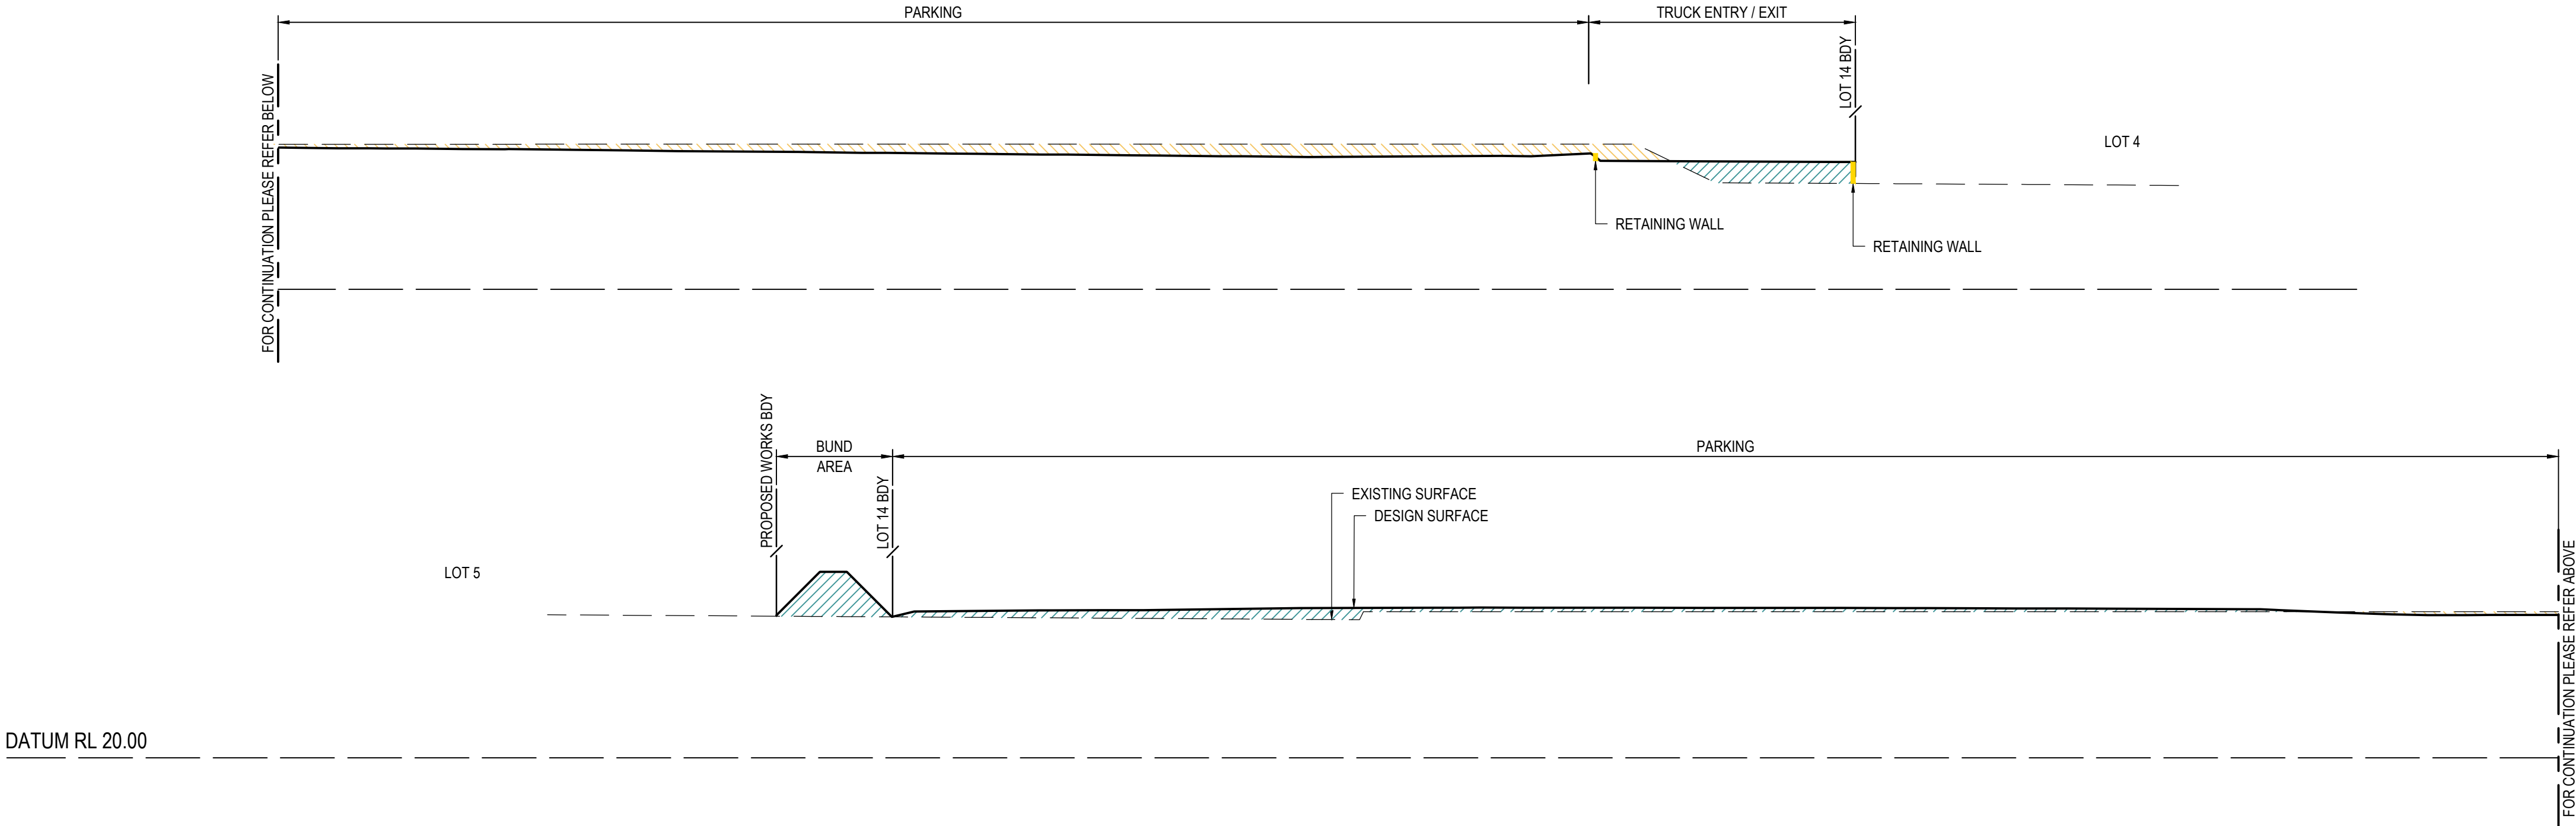

SECTION

1 : 500 HORI.
1 : 250 VERT.

D0101

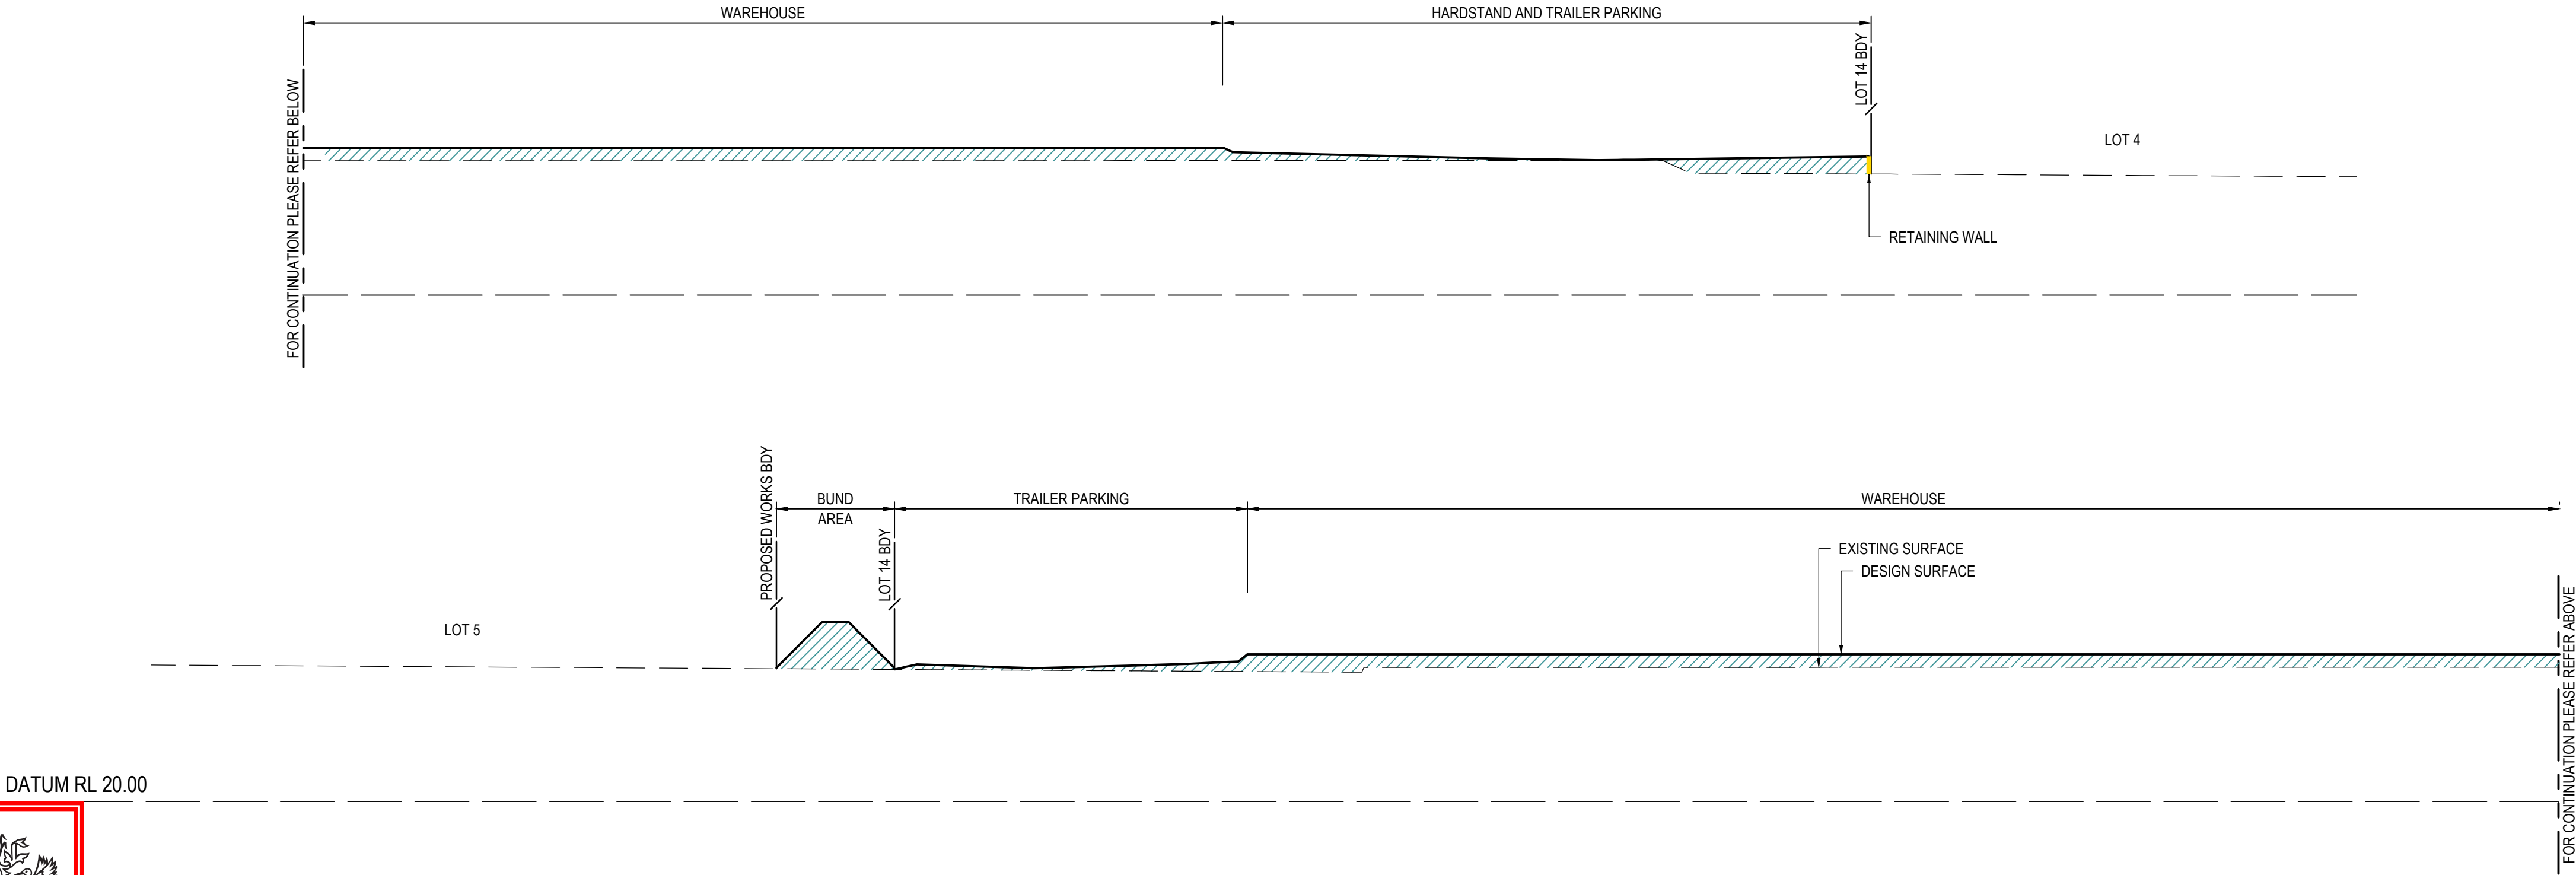

SECTION

1 : 500 HORI.
1 : 250 VERT.

C0101


PLANS AND DOCUMENTS
referred to in the PDA
DEVELOPMENT APPROVAL

Approval no: DEV2025/1637

Date: 11 August 2025



B	FOR APPROVAL	A.O.	S.S.	B.K.	30.05.25
A	DRAFT ISSUE	J.S.	S.S.	B.K.	21.05.25
Issue	Description	DR	CH	VE	Date

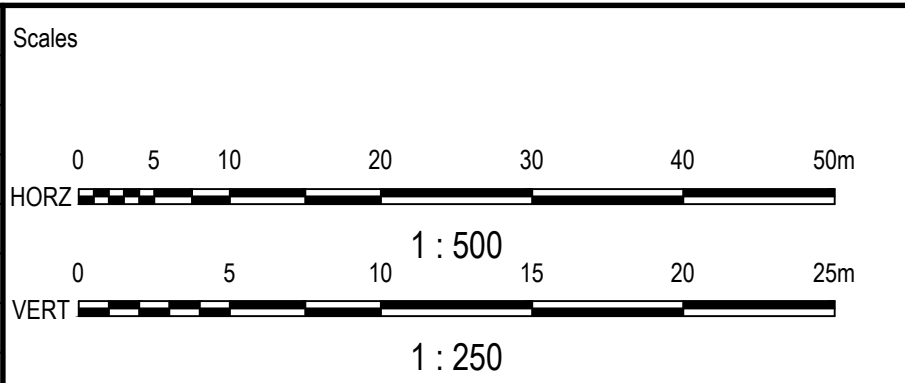

Status			
FOR APPROVAL NOT TO BE USED FOR CONSTRUCTION			
© Copyright reserved			
Original Issue Signatures			
Drawn	J.SANTOS	Original Size	A1
Designed	S.SEM	Height Datum	AHD
Project Manager	T.FANNING	Grid	LOCAL
Verified	B.KITSON	R.P.E.Q. No: 07884 Date	

Project

FLAGSTONE LOGISTICS
ESTATE - LOT 14

Title

BULK EARTHWORKS
SITE SECTIONS
SHEET 2

Arcadis Australia Pacific Pty Limited
Level 35, 111 Eagle Street
BRISBANE QLD 4000
ABN 76 104 485 289
Tel No: +61 7 3337 0000
www.arcadis.com/au

Project Number


30109334

Issue

B


Drawing No.

30109334-AAP-P302OP-CV-DRG-0122

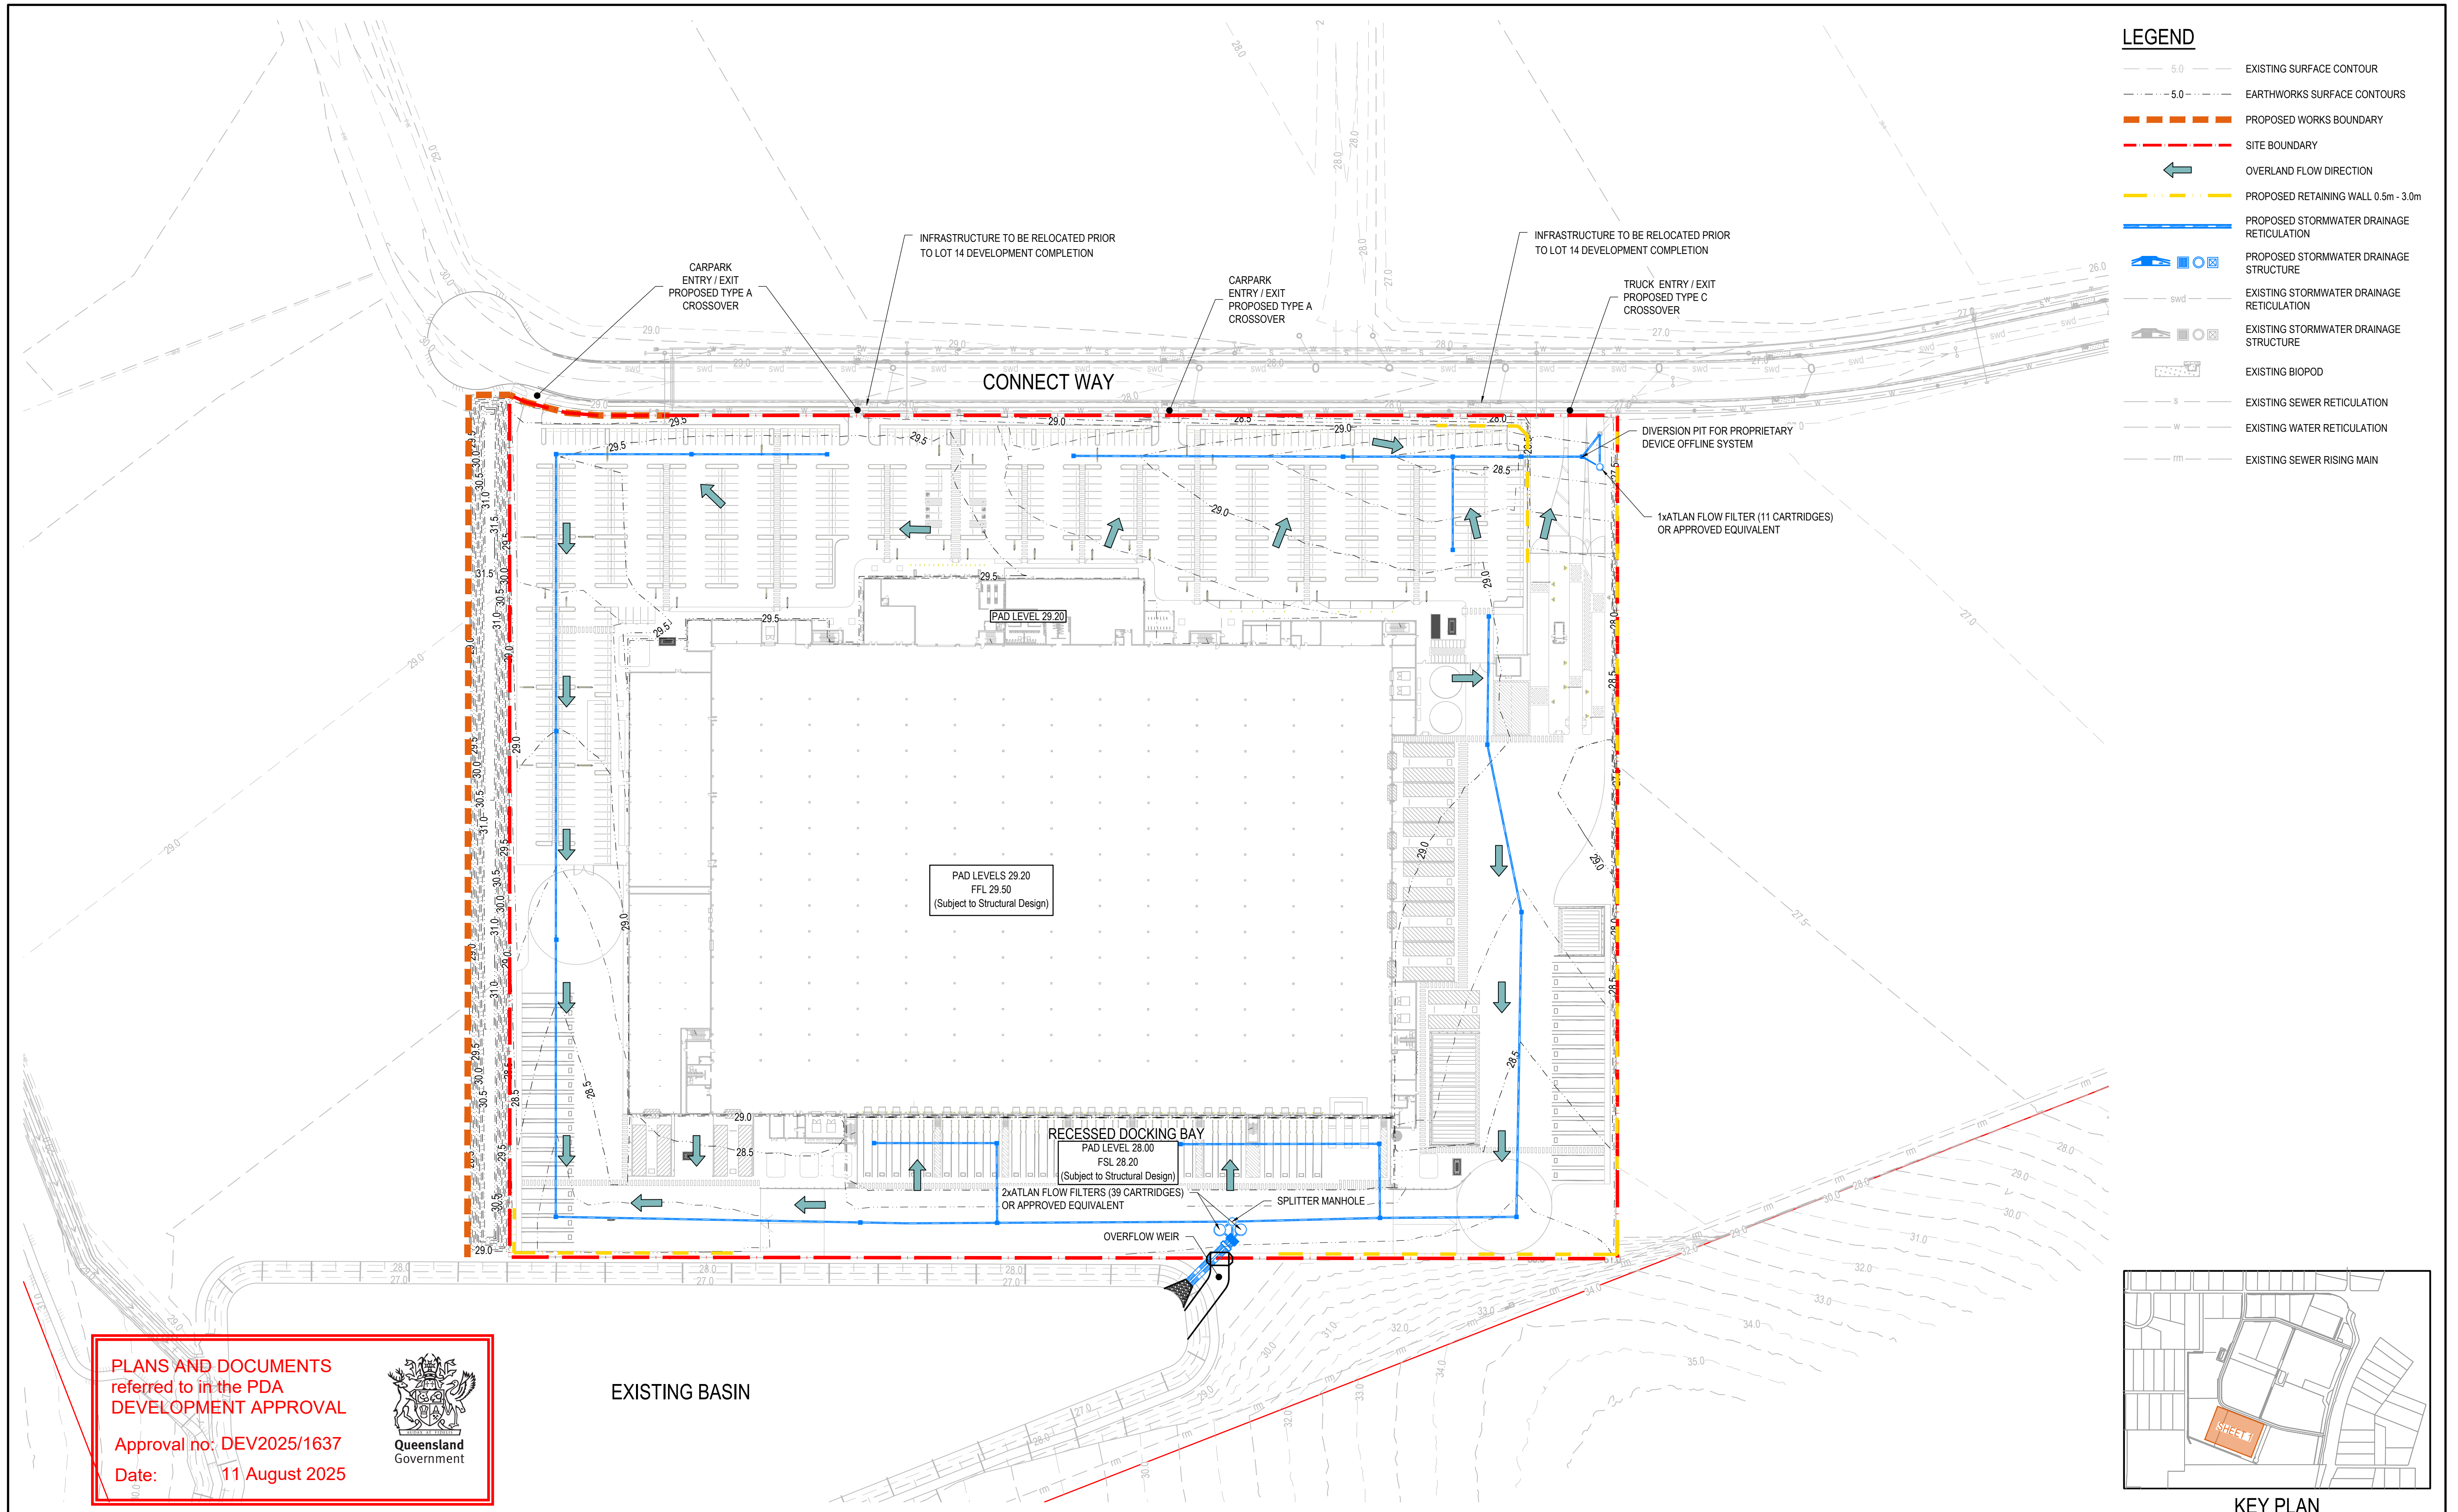

						Scales   1 : 1000		Surveyor 		Client 		Status FOR APPROVAL NOT TO BE USED FOR CONSTRUCTION © Copyright reserved Original Issue Signatures <table><tr><td>Drawn</td><td>J.SANTOS</td><td>Original Size</td><td>A1</td></tr><tr><td>Designed</td><td>S.SEM</td><td>Height Datum</td><td>AHD</td></tr><tr><td>Project Manager</td><td>T.FANNING</td><td>Grid</td><td>LOCAL</td></tr><tr><td>Verified</td><td>B.KITSON</td><td>R.P.E.Q. No: 07884 Date</td><td></td></tr></table>				Drawn	J.SANTOS	Original Size	A1	Designed	S.SEM	Height Datum	AHD	Project Manager	T.FANNING	Grid	LOCAL	Verified	B.KITSON	R.P.E.Q. No: 07884 Date		Project FLAGSTONE LOGISTICS ESTATE - LOT 14		 Arcadis Australia Pacific Pty Limited Level 35, 111 Eagle Street BRISBANE QLD 4000 ABN 76 104 485 289 Tel No: +61 7 3337 0000 www.arcadis.com/au <table><tr><td colspan="2">Project Number</td><td colspan="2">30109334</td></tr><tr><td colspan="2">Drawing No.</td><td colspan="2">30109334-AAP-P302OP-CV-DRG-0201</td></tr><tr><td colspan="2"></td><td colspan="2">Issue</td></tr><tr><td colspan="2"></td><td colspan="2">B</td></tr></table>				Project Number		30109334		Drawing No.		30109334-AAP-P302OP-CV-DRG-0201				Issue				B	
Drawn	J.SANTOS	Original Size	A1	
Designed	S.SEM	Height Datum	AHD	
Project Manager	T.FANNING	Grid	LOCAL	
Verified	B.KITSON	R.P.E.Q. No: 07884 Date	
Project Number		30109334	
Drawing No.		30109334-AAP-P302OP-CV-DRG-0201	
		Issue	
		B	
<table><tr><td>B</td><td>FOR APPROVAL</td><td>A.O.</td><td>S.S.</td><td>B.K.</td><td>30.05.25</td></tr><tr><td>A</td><td>DRAFT ISSUE</td><td>J.S.</td><td>S.S.</td><td>B.K.</td><td>21.05.25</td></tr><tr><td>Issue</td><td>Description</td><td>DR</td><td>CH</td><td>VE</td><td>Date</td></tr></table>						B	FOR APPROVAL	A.O.	S.S.	B.K.	30.05.25	A	DRAFT ISSUE	J.S.	S.S.	B.K.	21.05.25	Issue	Description	DR	CH	VE	Date																														
B	FOR APPROVAL	A.O.	S.S.	B.K.	30.05.25	
A	DRAFT ISSUE	J.S.	S.S.	B.K.	21.05.25	
Issue	Description	DR	CH	VE	Date	

Date Plotted: 30 May 2025 - 09:38AM File Name: C:\Users\iao67297\Documents\Arcadis\AAU-30109334-4499-4651 Mount Lindesay Highway\Project Files\01_WIP\01_Stage-02_Internal Works\DRG\30109334-AAP-P302OP-CV-DRG-0201-Civil\WorksPlan_Lot14.dwg

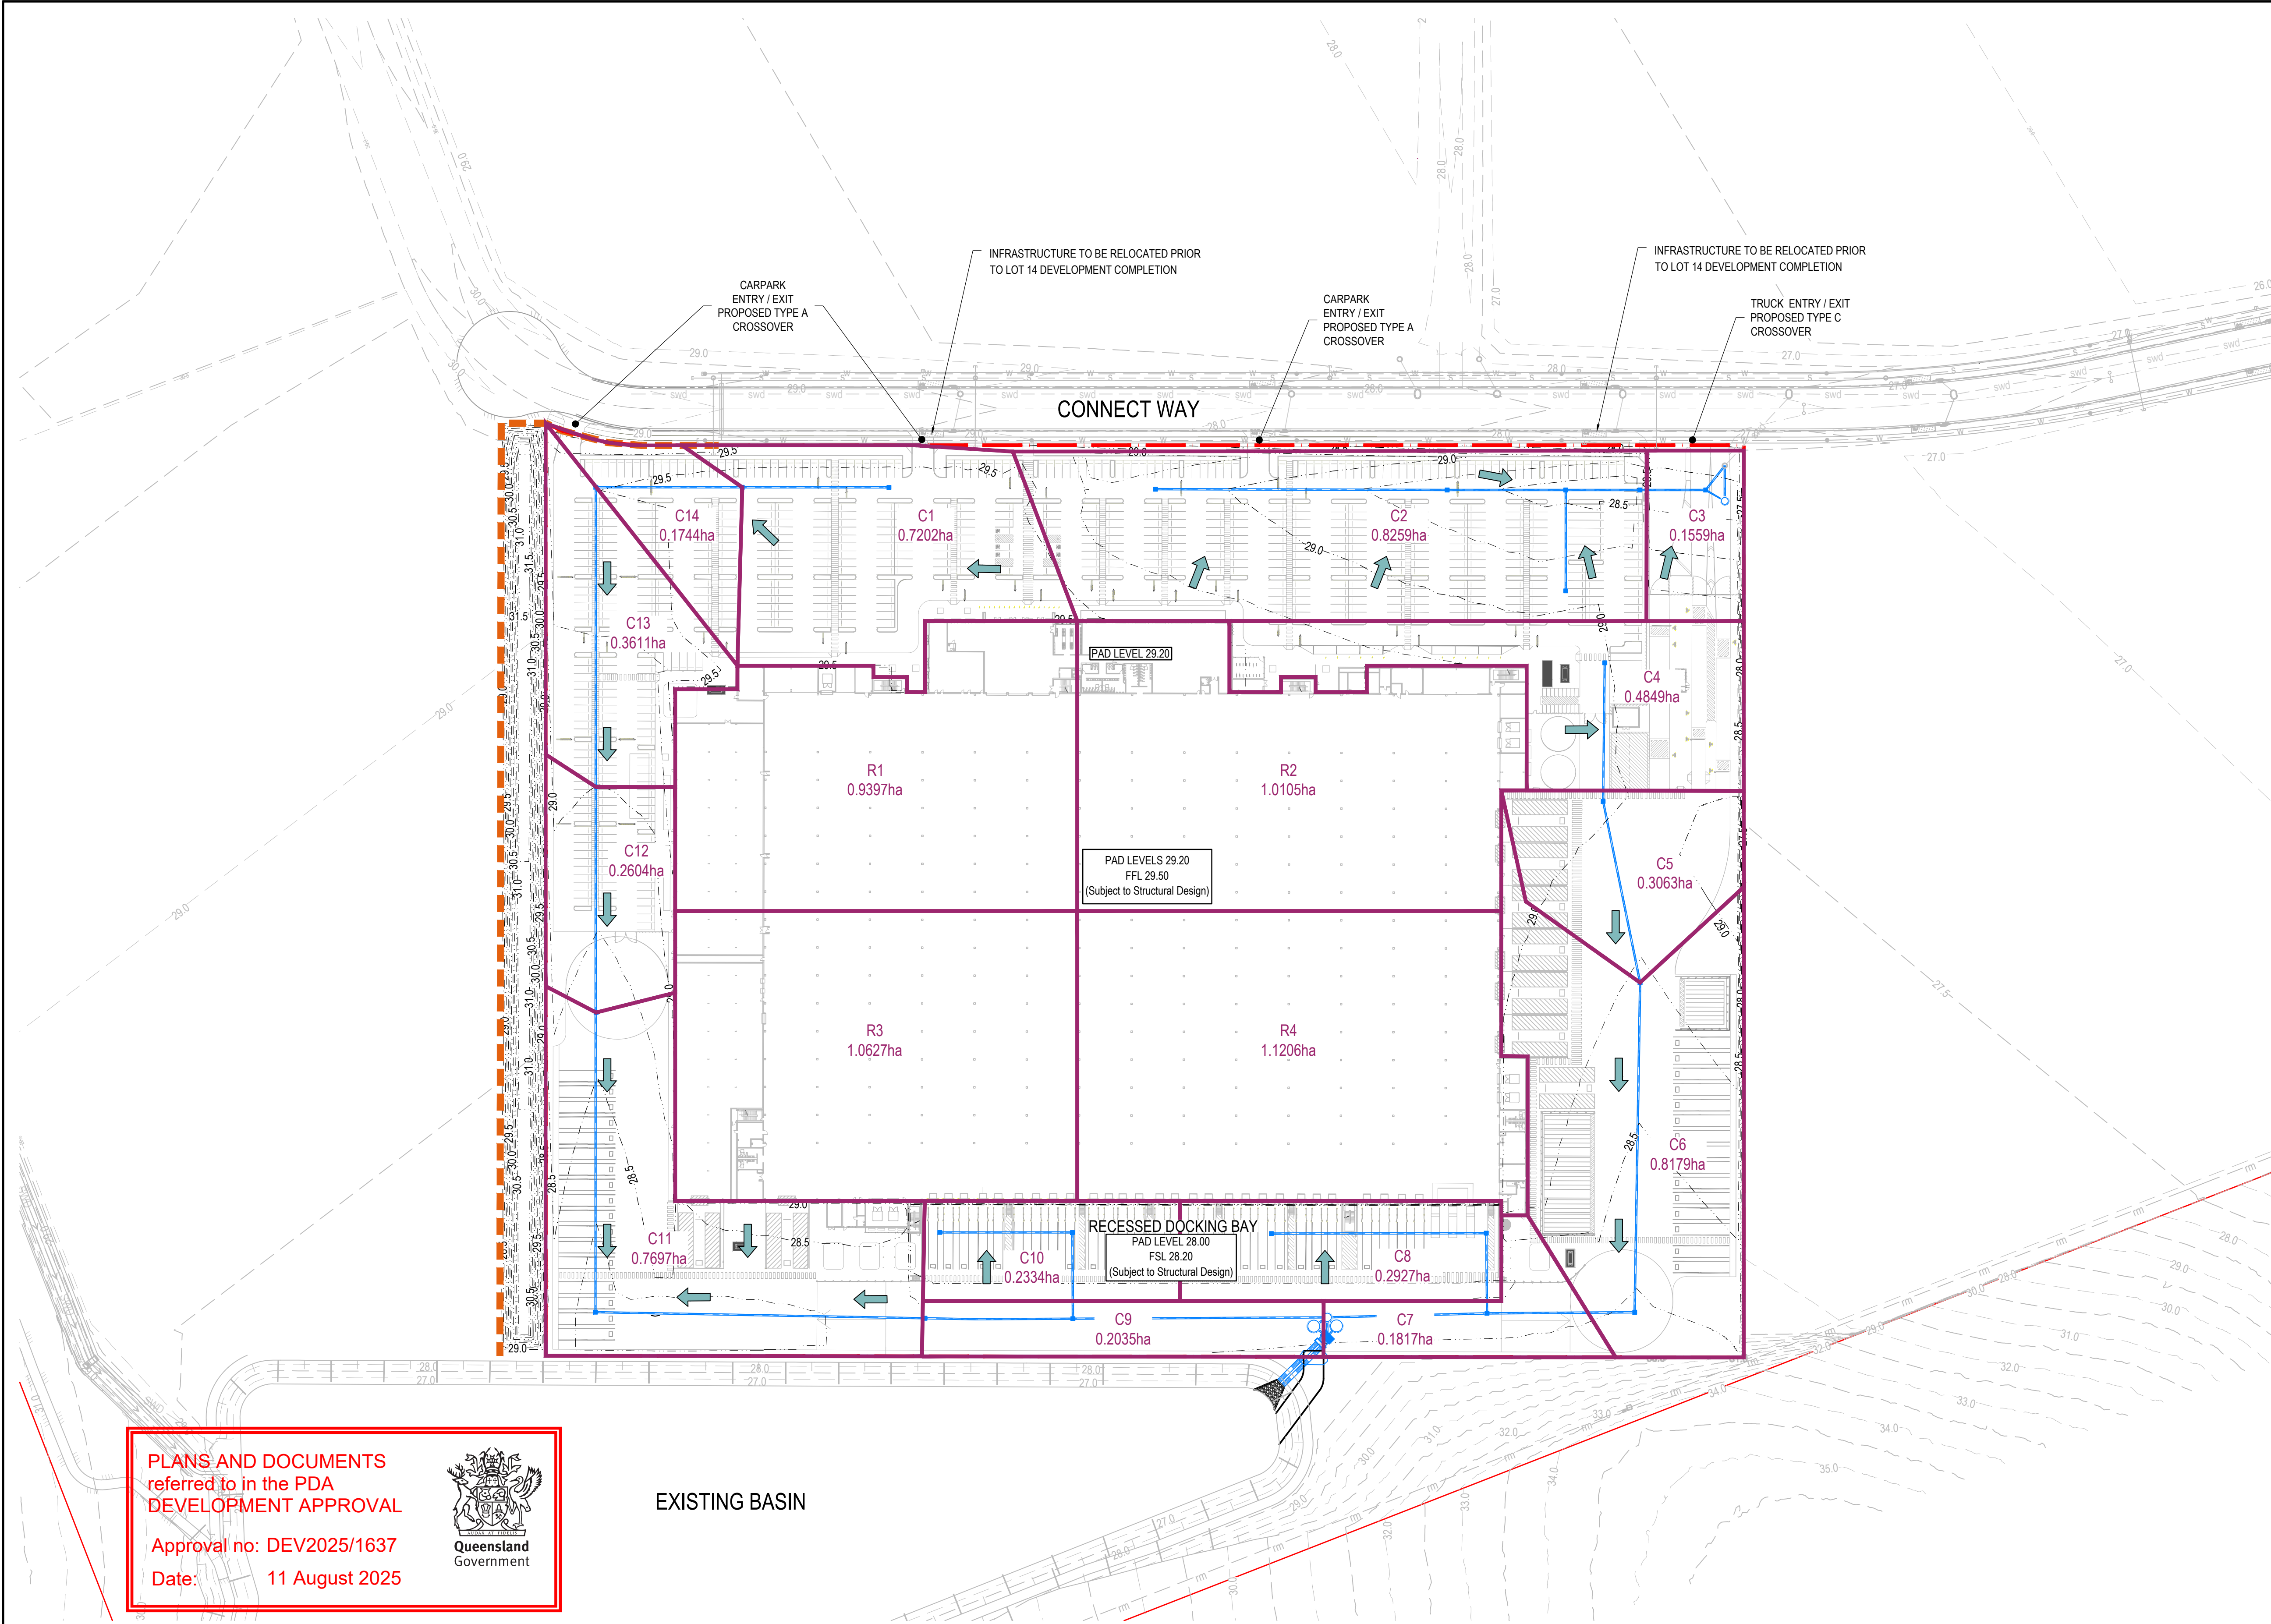

LEGEND

- 5.0 ——— EXISTING SURFACE CONTOUR
- 5.0 - - - - - EARTHWORKS SURFACE CONTOURS
- PROPOSED WORKS BOUNDARY
- SITE BOUNDARY
- ← OVERLAND FLOW DIRECTION
- 2/7 0.3113ha PROPOSED STORMWATER DRAINAGE CATCHMENT BOUNDARY AND AREA
- PROPOSED STORMWATER DRAINAGE RETICULATION
- PROPOSED STORMWATER DRAINAGE STRUCTURE
- swd EXISTING STORMWATER DRAINAGE RETICULATION
- EXISTING STORMWATER DRAINAGE STRUCTURE
- rm EXISTING SEWER RISING MAIN
- s EXISTING SEWER RETICULATION
- w EXISTING WATER RETICULATION

TREATMENT PLAN		
CATCHMENT	AREA (Ha)	TREATMENT DEVICE
ROOF (R1-R4)	4.164	2 x ATLAN FLOW FILTER 11 x STORMSACKS
HARDSTAND (C1 & C4-C14)	4.357	
LANDSCAPING (C1 & C4-C14)	0.456	
HARDSTAND (C2 & C3)	0.876	1 x ATLAN FLOW FILTER 4x STORMSACKS
LANDSCAPE (C2 & C3)	0.105	

NOTES

1. FIELD INLETS TO BE FITTED WITH ATLAN STORMSACKS.

THIS DESIGN UTILIZES ATLAN PROPRIETARY STORMWATER PRODUCTS TO MODEL A SITE-SPECIFIC WATER QUALITY TREATMENT SYSTEM FOR THE SITE RUNOFF. SHOULD THERE BE A NEED TO CHANGE TO AN ALTERNATIVE PRODUCT (E.G. OCEANPROTECT) THIS WILL BE AT THE DISCRETION OF THE RPEQ ENGINEER WHO IS RESPONSIBLE FOR THE 'ISSUED FOR CONSTRUCTION' DRAWINGS. IF AN ALTERNATIVE PROPRIETARY PRODUCT IS SELECTED DURING THE COURSE OF DETAILED DESIGN, THE PRODUCT MUST BE SQIDEP APPROVED (STORMWATER AUSTRALIA).



KEY PLAN

ARCADIS

Arcadis Australia Pacific Pty Limited
Level 35, 111 Eagle Street
BRISBANE QLD 4000
ABN 76 104 485 289
Tel No: +61 7 3337 0000
www.arcadis.com/au

Project Number	30109334	Issue	B
----------------	----------	-------	---


Drawing No: 30109334-AAP-P302OP-CV-DRG-0421

PLANS AND DOCUMENTS referred to in the PDA DEVELOPMENT APPROVAL

Approval no: DEV2025/1637

Date: 11 August 2025

B	FOR APPROVAL	A.O.	S.S.	B.K.	30.05.25
A	DRAFT ISSUE	J.S.	S.S.	B.K.	21.05.25
Issue	Description	DR	CH	VE	Date

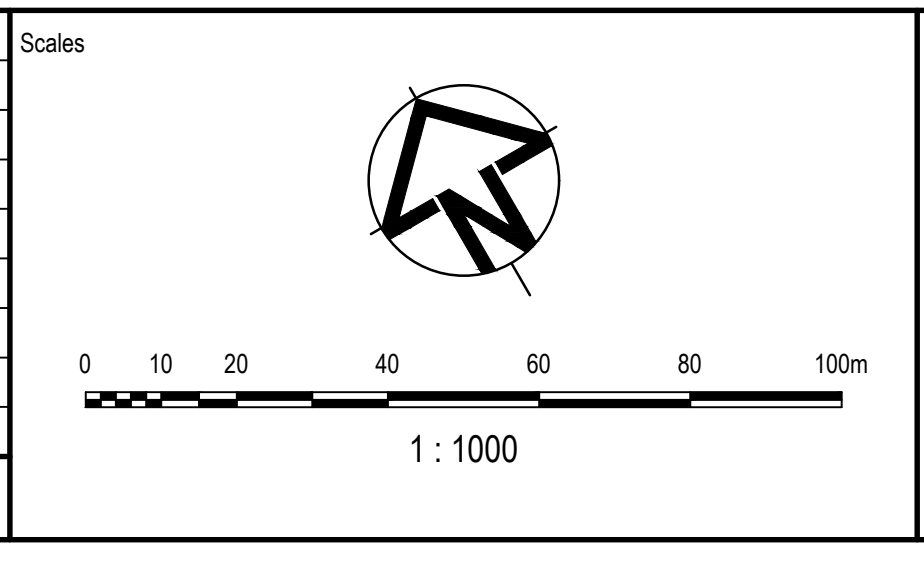

Surveyor

Client


FOR APPROVAL NOT TO BE USED FOR CONSTRUCTION			
© Copyright reserved			
Original Issue Signatures			
Drawn	J.SANTOS	Original Size	A1
Designed	S.SEM	Height Datum	AHD
Project Manager	T.FANNING	Grid	LOCAL
Verified	B.KITSON	R.P.E.Q. No: 07884	Date

Project

FLAGSTONE LOGISTICS ESTATE - LOT 14

Title

STORMWATER CATCHMENT PLAN

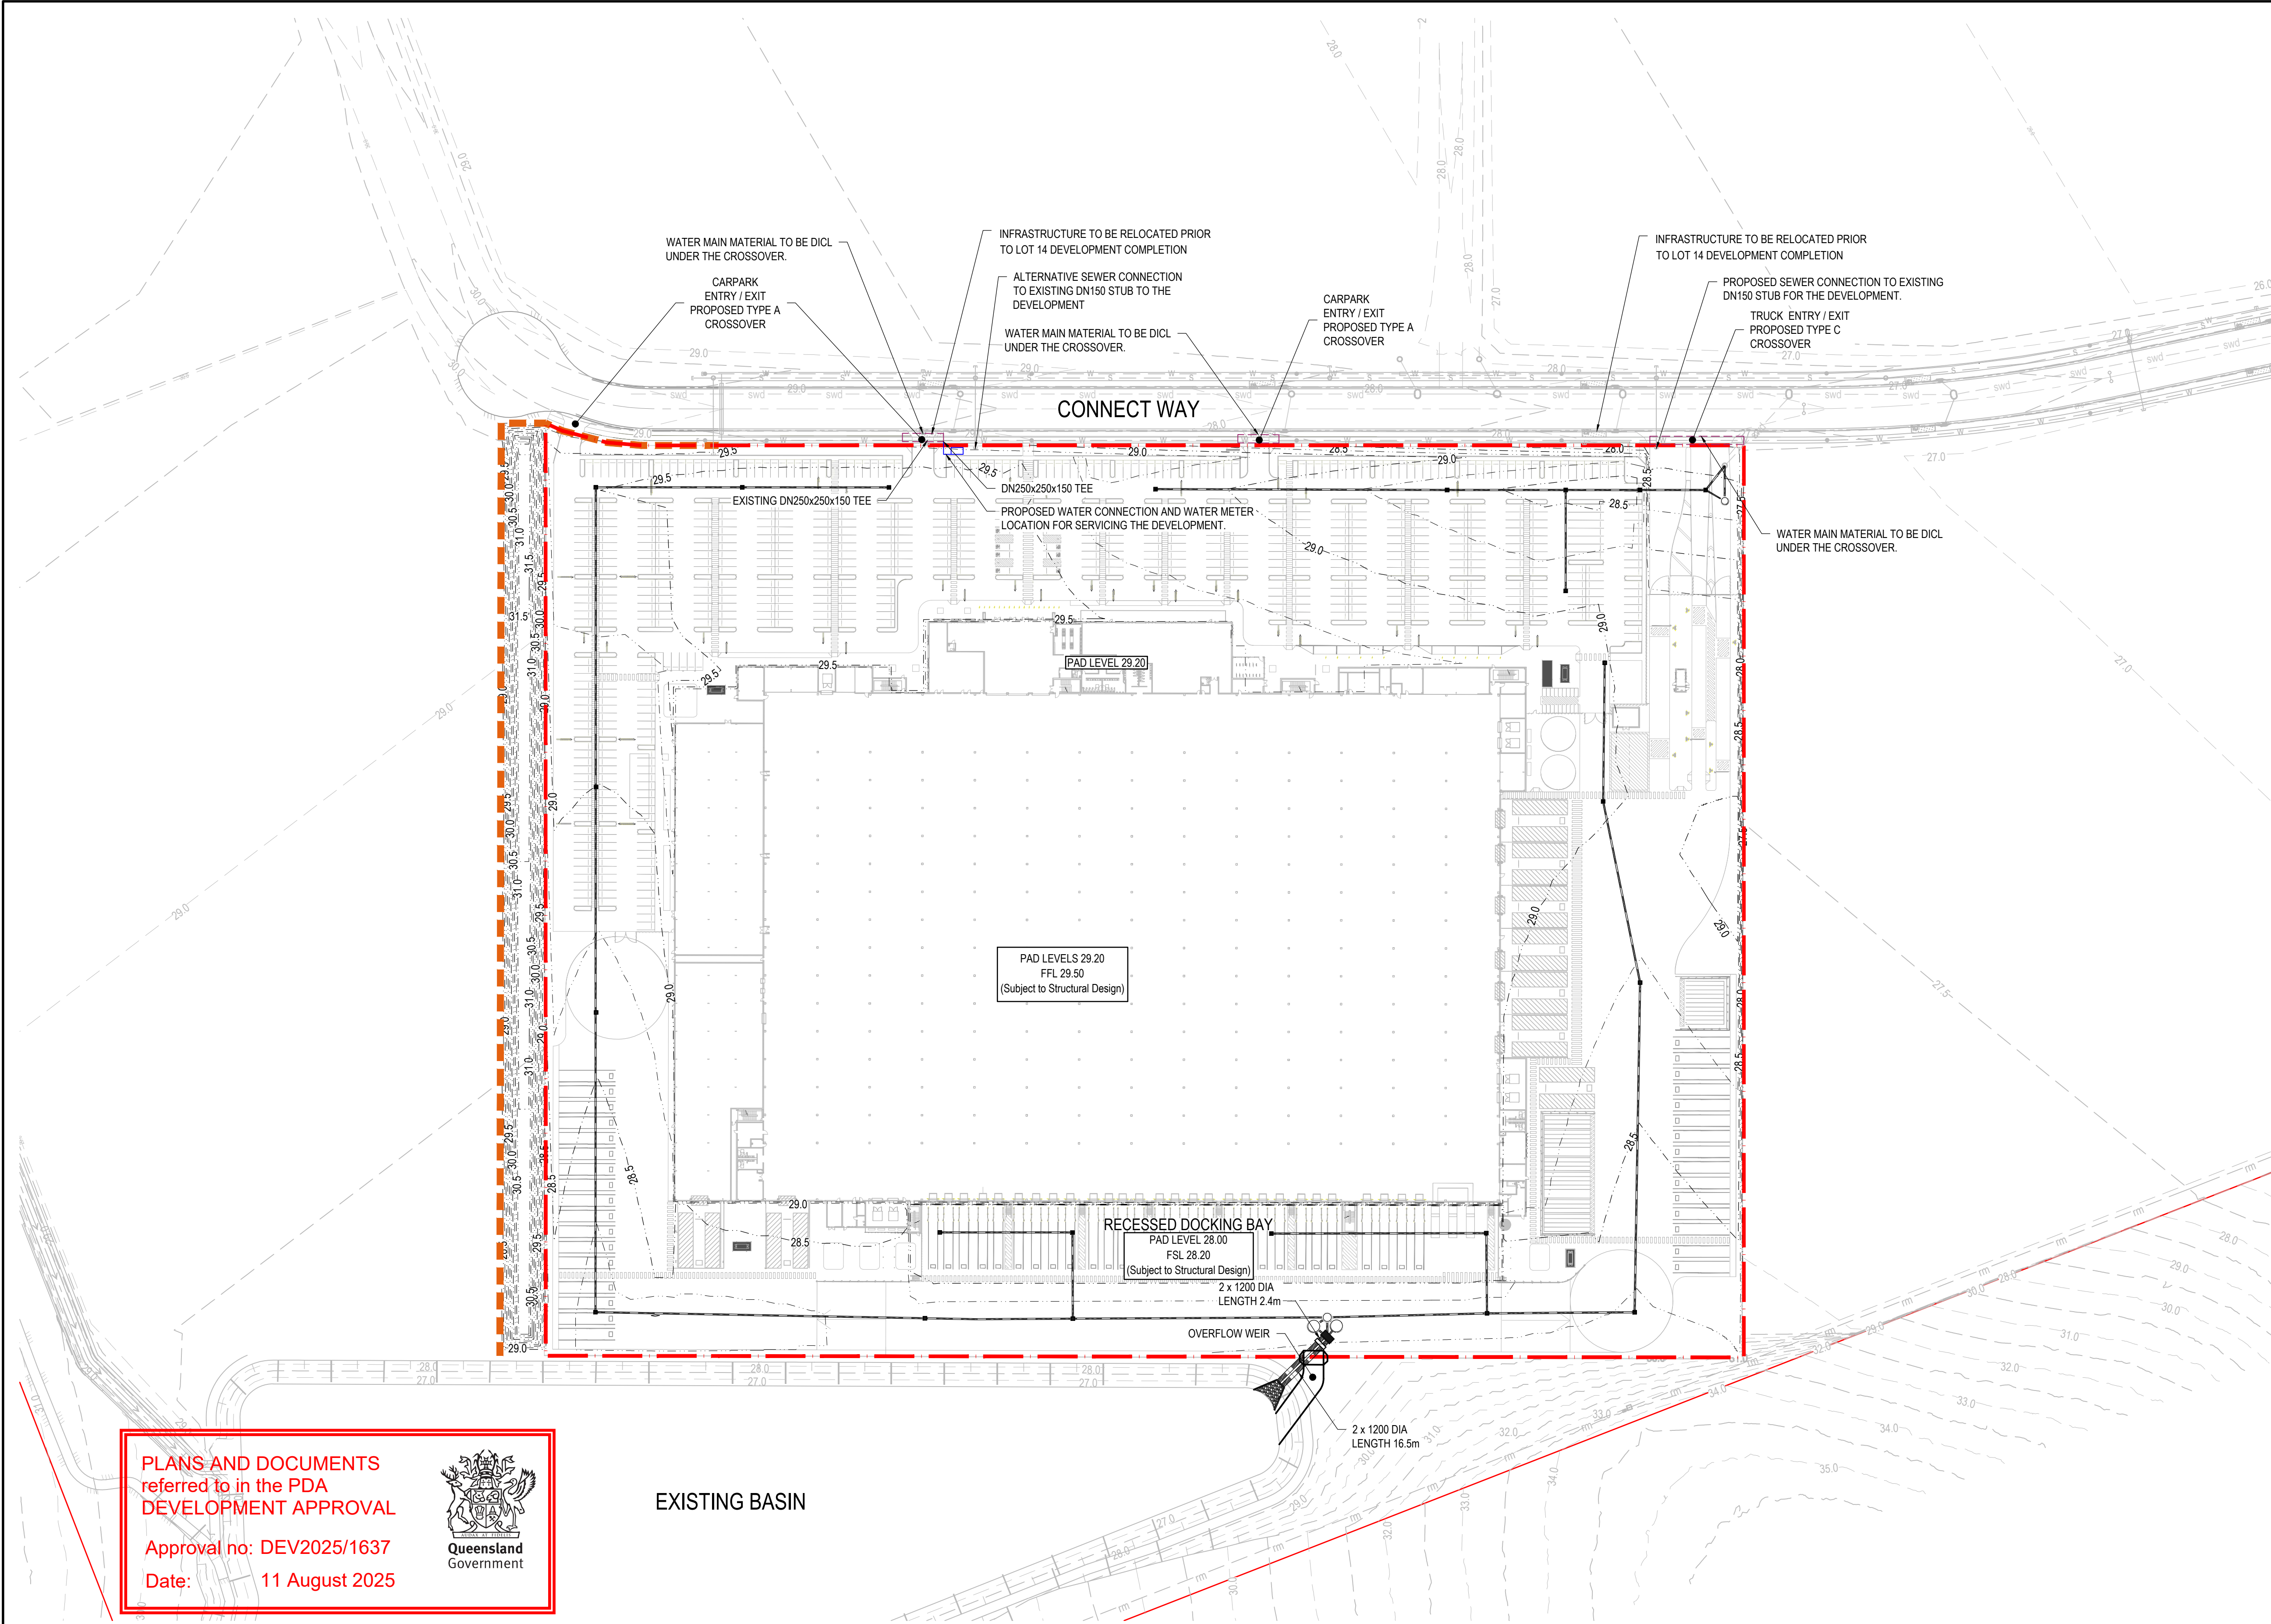

- LEGEND**
- PROPOSED WORKS BOUNDARY
 - SITE BOUNDARY
 - EARTWORKS SURFACE CONTOURS
 - EXISTING SURFACE CONTOUR
 - PROPOSED WATER RETICULATION
 - PROPOSED STORMWATER DRAINAGE RETICULATION
 - PROPOSED STORMWATER DRAINAGE STRUCTURE
 - EXISTING STORMWATER DRAINAGE RETICULATION
 - EXISTING STORMWATER DRAINAGE STRUCTURE
 - EXISTING BIPOD
 - EXISTING SEWER RISING MAIN
 - EXISTING SEWER RETICULATION
 - EXISTING WATER RETICULATION


NOTES

1. ALL SERVICES SHOWN ARE INDICATIVE ONLY AND SUBJECT TO


PLANS AND DOCUMENTS referred to in the PDA DEVELOPMENT APPROVAL

Approval no: DEV2025/1637

Date: 11 August 2025

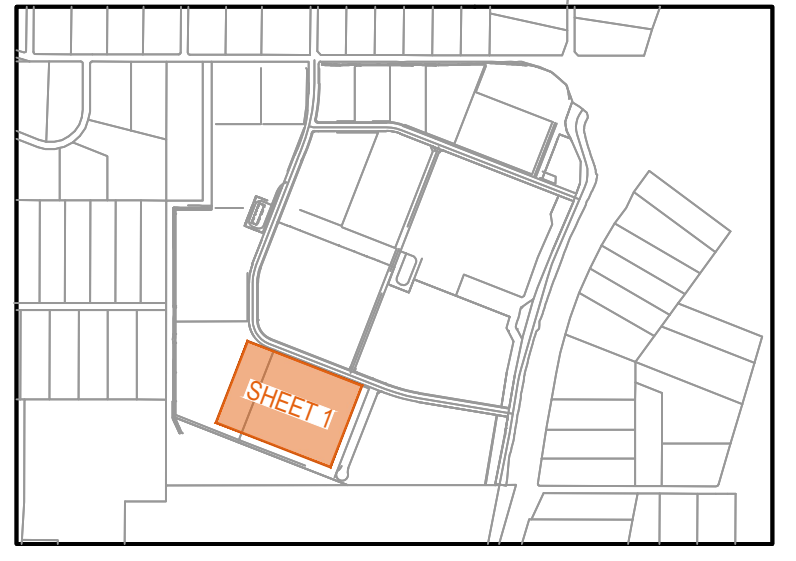

B	FOR APPROVAL	A.O.	S.S.	B.K.	30.05.25
A	DRAFT ISSUE	J.S.	S.S.	B.K.	21.05.25
Issue	Description	DR	CH	VE	Date

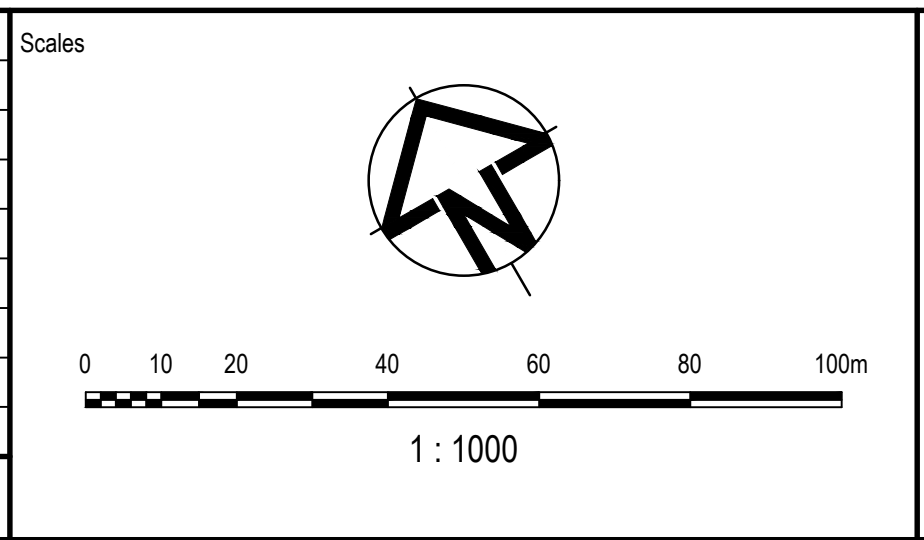

Status			
FOR APPROVAL NOT TO BE USED FOR CONSTRUCTION			
© Copyright reserved			
Original Issue Signatures			
Drawn	J.SANTOS	Original Size	A1
Designed	S.SEM	Height Datum	AHD
Project Manager	T.FANNING	Grid	LOCAL
Verified	B.KITSON	R.P.E.Q. No: 07884	Date

Project	FLAGSTONE LOGISTICS ESTATE - LOT 14
Title	COMBINED SERVICES LAYOUT PLAN

Arcadis Australia Pacific Pty Limited
Level 35, 111 Eagle Street
BRISBANE QLD 4000
ABN 76 104 485 289
Tel No: +61 7 3337 0000
www.arcadis.com/au

Project Number	30109334	Issue	
30109334-AAP-P302OP-CV-DRG-0501		B	