



 

rev.	purpose of issue	chkd.	apvd.	date
P6	ISSUE FOR COORDINATION			02.12.2022
P7	OWNERS CONSENT ISSUE			08.12.2022
1	DEVELOPMENT APPLICATION ISSUE			14.12.2022
2	AMENDED ARCHITECTURAL PLANS			10.07.2024
3	PRELIMINARY ISSUE FOR REVIEW			06.05.2026
4	REVISED DA ISSUE			25.05.2026

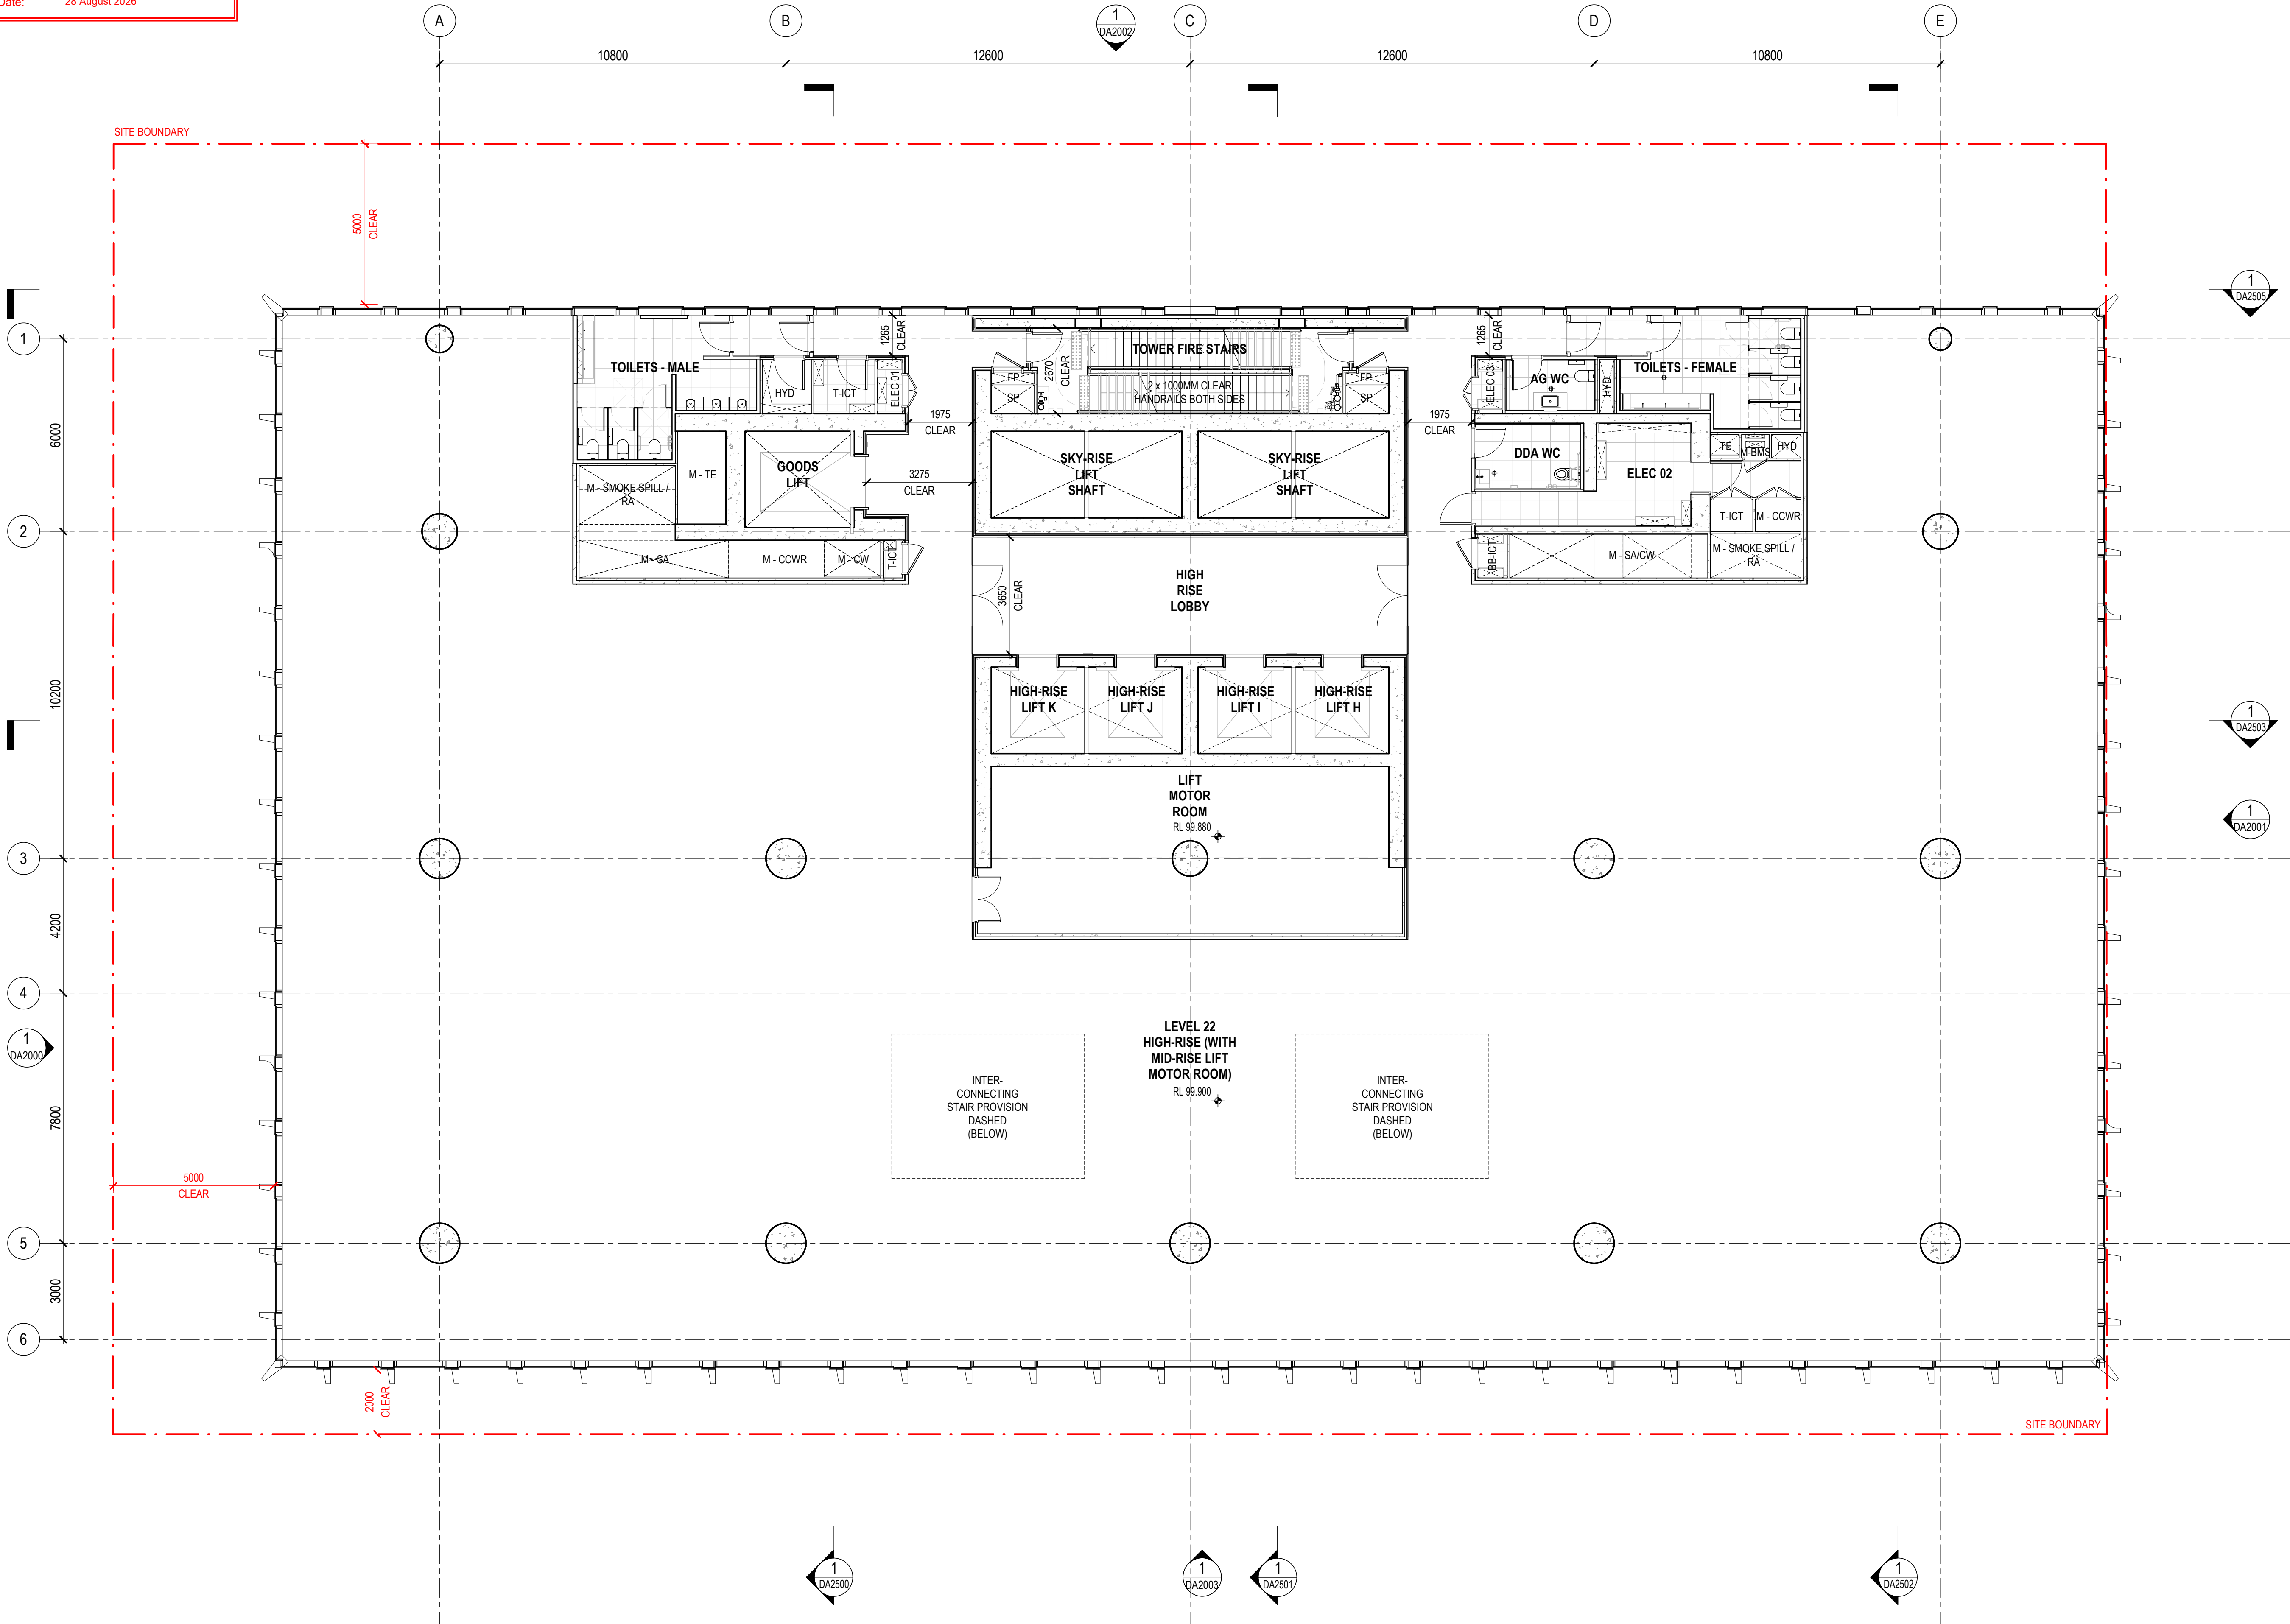

**Henning
Larsen**

HENNING LARSEN
Gadigal Country,
Level 4, 283-285 Clarence St
Sydney NSW 2000

www.henninglarsen.com

architectus™

Aselaide
Brisbane
Canberra
Gold Coast
Hobart
Melbourne
Newcastle
Perth
Sydney
Townsville

Tumbul and Jagara/Yuggera Country
Level 11, 123 Eagle Street
Brisbane QLD 4000
T (+61 7) 3229 3555
brisbane@architectus.com.au

ABN 90 131 245 684

project

101 ALBERT STREET

101 ALBERT STREET, BRISBANE
Tumbal Country

drawing

LEVEL 22 - HIGH RISE LMR

project no	doc type	drawing no.
200048.00	DRW	DA1019
location	submission	scale
BNE	DA	1 : 100 @A1
prepared	checked	approved
AD	JP	MS

revision

DEVELOPMENT APPLICATION 4



BNE-DRW-DA1019

25/05/2026 4:03:26 PM

DRAWING COLOUR CODED - PRINT ALL COPIES IN COLOUR.



rev.	purpose of issue	chkd.	apvd.	date
P6	ISSUE FOR COORDINATION			02.12.2022
P7	OWNERS CONSENT ISSUE			08.12.2022
1	DEVELOPMENT APPLICATION ISSUE			14.12.2022
2	AMENDED ARCHITECTURAL PLANS			10.07.2024
3	PRELIMINARY ISSUE FOR REVIEW			06.05.2026
4	REVISED DA ISSUE			25.05.2026

 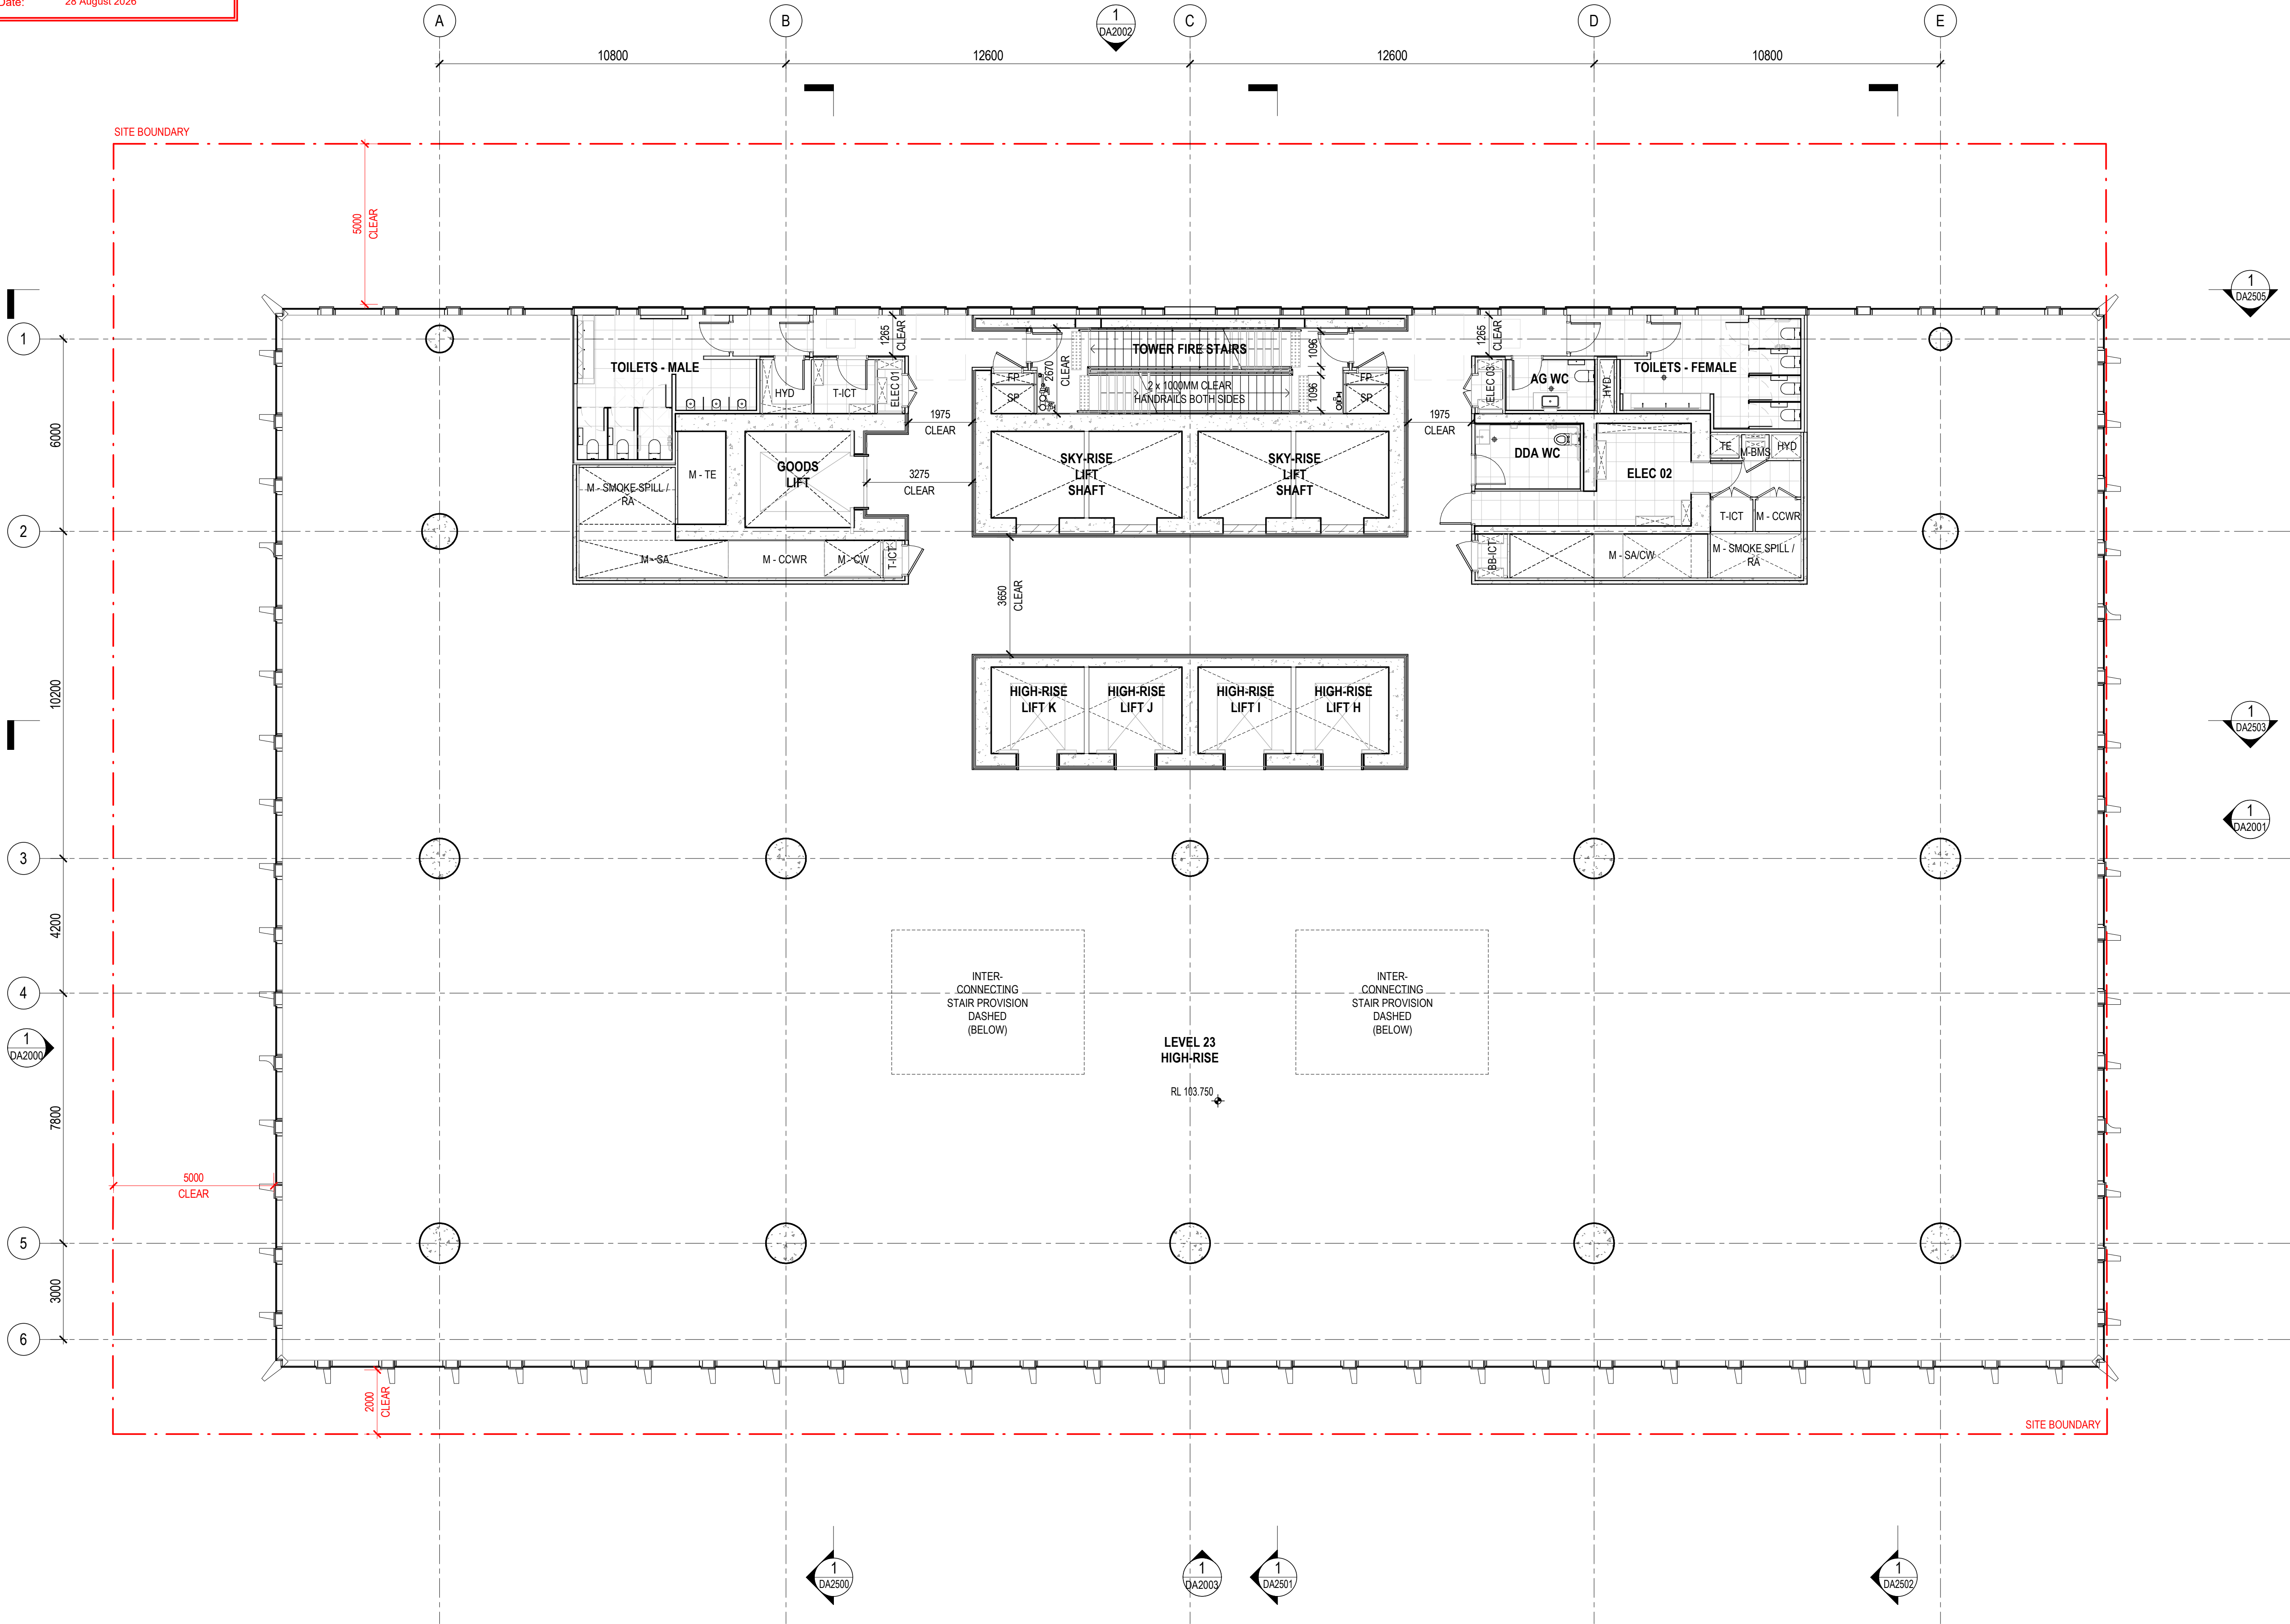

**Henning
Larsen**

HENNING LARSEN
Gadigal Country,
Level 4, 283-285 Clarence St
Sydney NSW 2000

www.henninglarsen.com

architectus™

Adelaide
Brisbane
Canberra
Gold Coast
Hobart
Melbourne
Newcastle
Perth
Sydney
Townsville

Tumbal and Jagara/Yuggera Country
Level 11, 123 Eagle Street
Brisbane QLD 4000
T (+61 7) 3229 3555
brisbane@architectus.com.au

ABN 90 131 245 684

project

101 ALBERT STREET

101 ALBERT STREET, BRISBANE
Tumbal Country

drawing

LEVEL 23 - HIGH RISE TYPICAL

project no	doc type	drawing no.
200048.00	DRW	DA1020
location	submission	scale
BNE	DA	1 : 100 @A1
prepared	checked	approved
AD	JP	MS

revision



DEVELOPMENT APPLICATION 4

BNE-DRW-DA1020

25/05/2026 4:03:34 PM



rev.	purpose of issue	chkd.	apvd.	date
P6	ISSUE FOR COORDINATION			02.12.2022
P7	OWNERS CONSENT ISSUE			08.12.2022
1	DEVELOPMENT APPLICATION ISSUE			14.12.2022
2	AMENDED ARCHITECTURAL PLANS			10.07.2024
3	PRELIMINARY ISSUE FOR REVIEW			06.05.2026
4	REVISED DA ISSUE			25.05.2026

 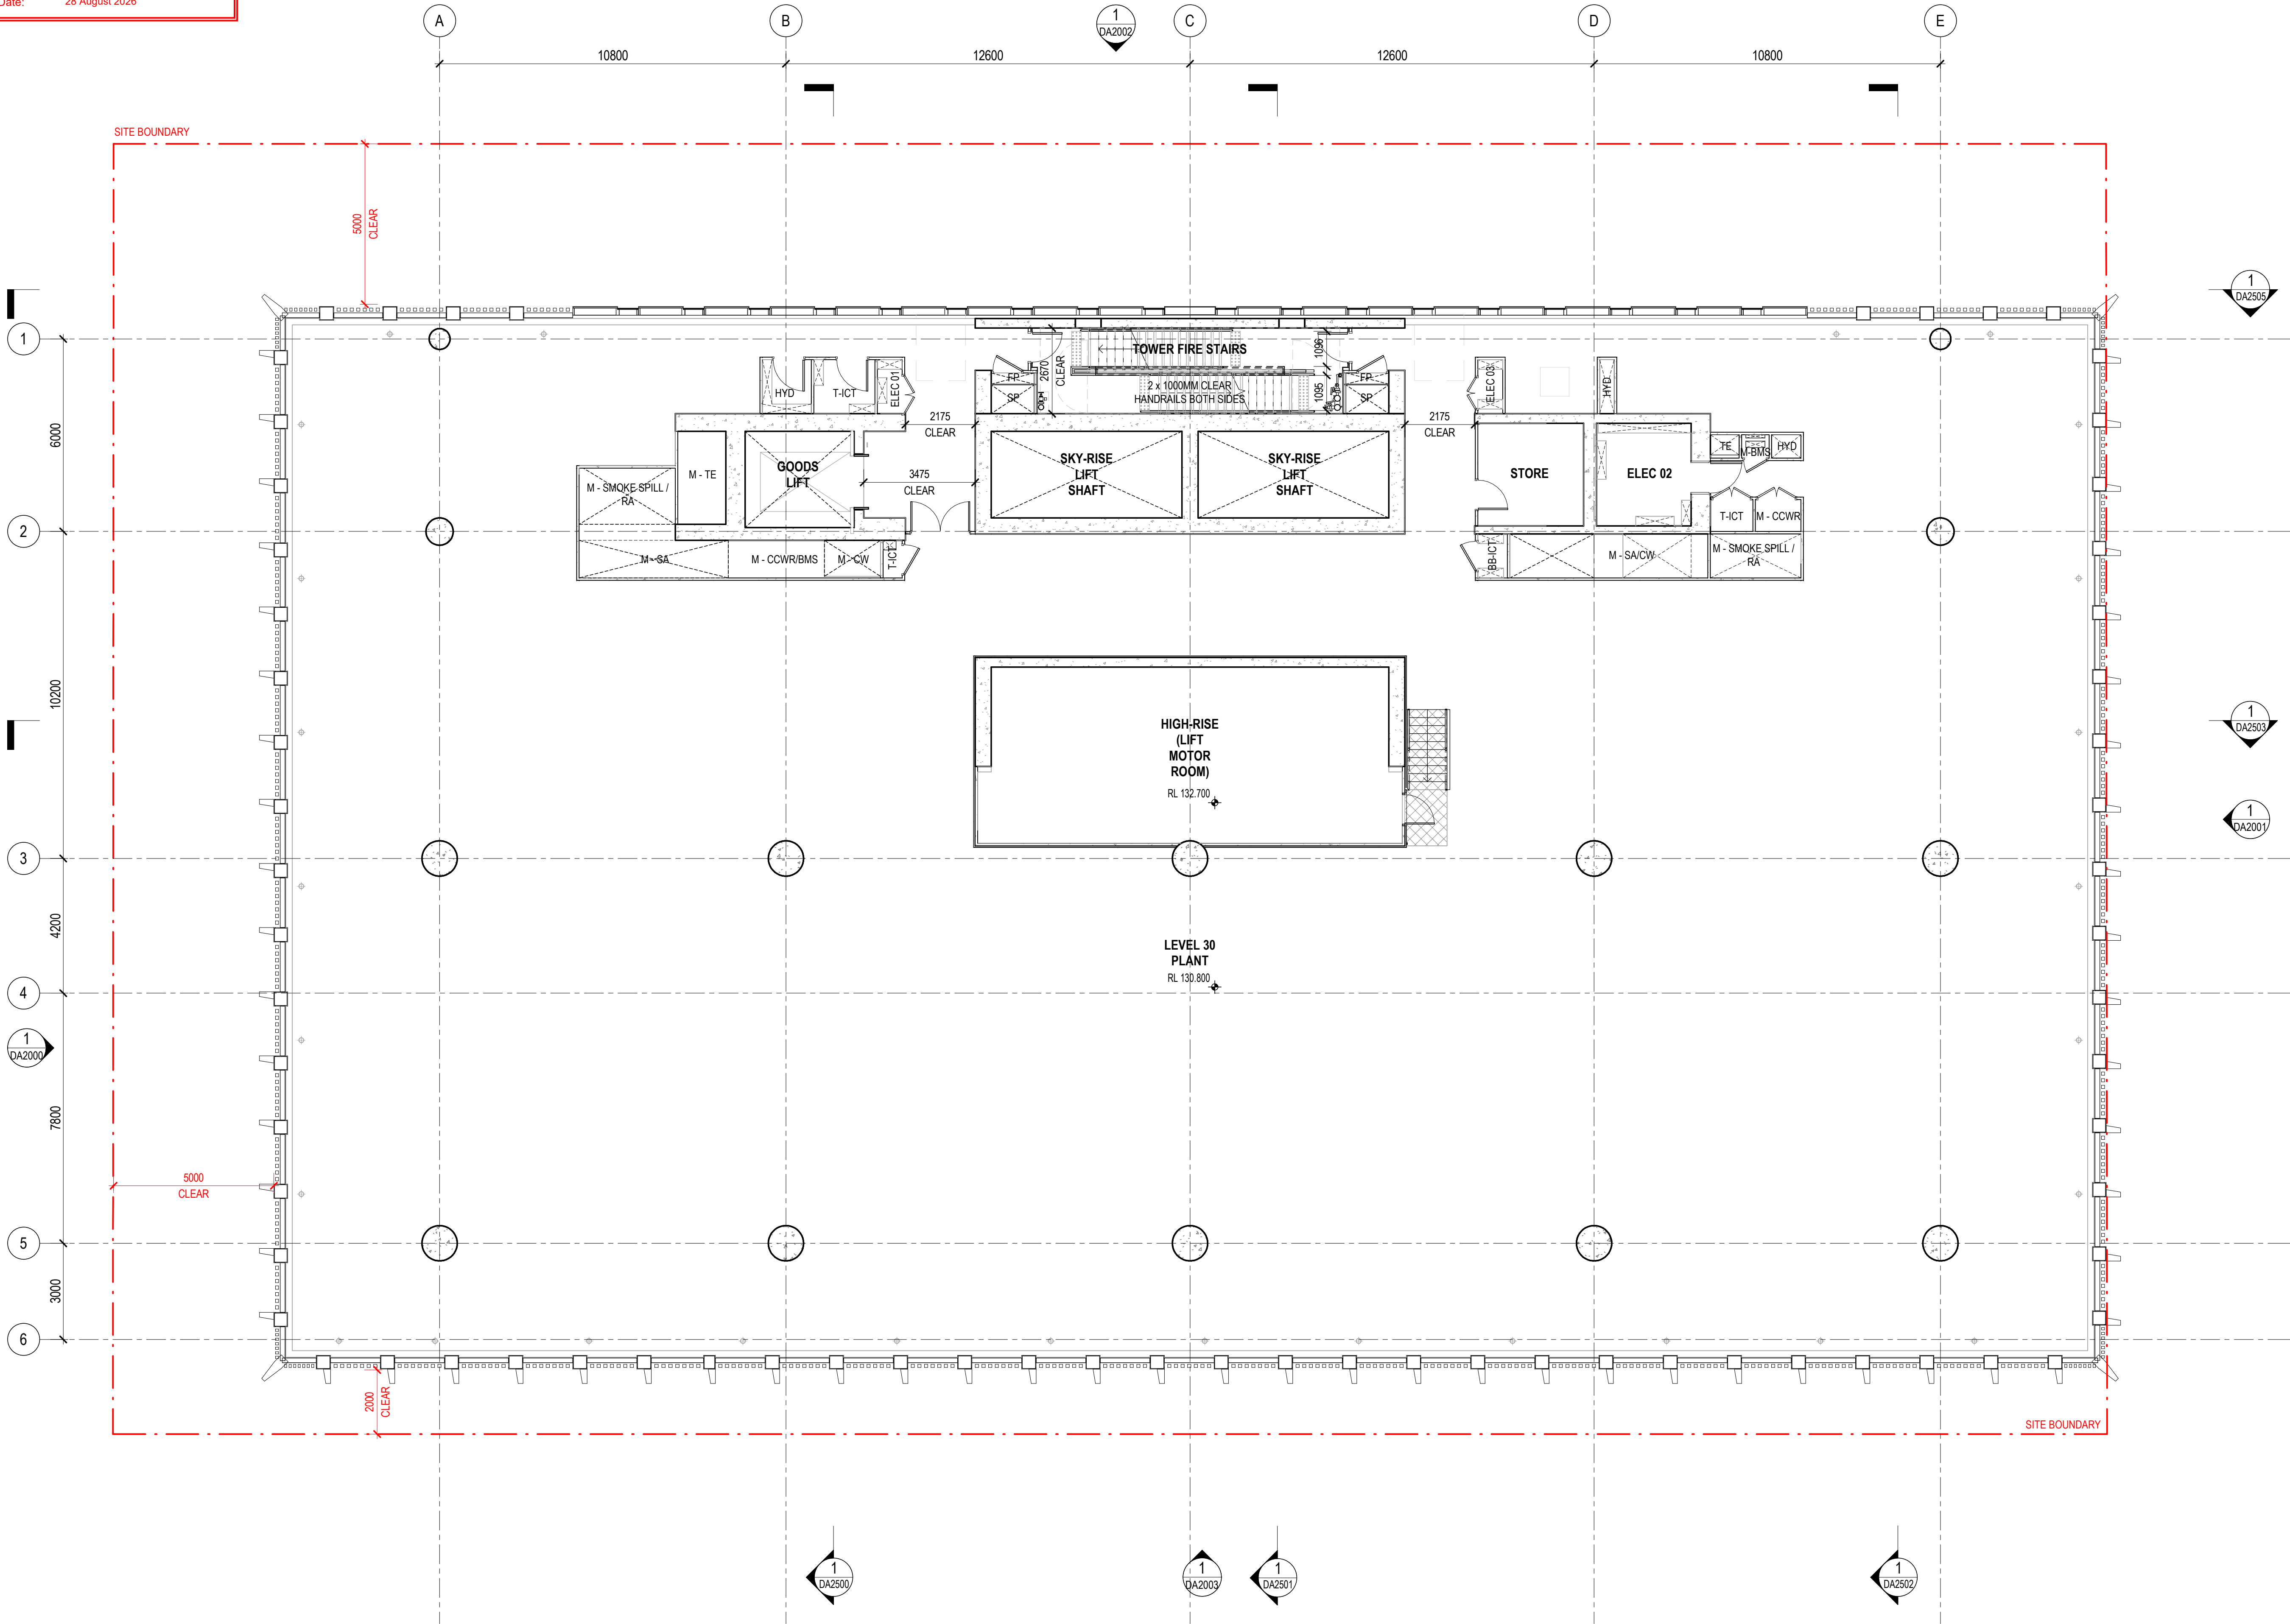

**Henning
Larsen**

HENNING LARSEN
Gadigal Country,
Level 4, 283-285 Clarence St
Sydney NSW 2000

www.henninglarsen.com

architectus™

Aselaide
Brisbane
Canberra
Gold Coast
Hobart
Newcastle
Perth
Sydney
Townsville

Tumbul and Jagara/Yuggera Country
Level 11, 123 Eagle Street
Brisbane QLD 4000
T (+61 7) 3229 3555
brisbane@architectus.com.au

ABN 90 131 245 684

project

101 ALBERT STREET

101 ALBERT STREET, BRISBANE
Tumbal Country

drawing

LEVEL 30 - PLANT

project no	doc type	drawing no.
200048.00	DRW	DA1021
location	submission	scale
BNE	DA	1 : 100 @A1
prepared	checked	approved
AD	JP	MS

revision

DEVELOPMENT APPLICATION



4

BNE-DRW-DA1021

25/05/2026 4:03:42 PM



rev.	purpose of issue	chkd.	apvd.	date
P6	ISSUE FOR COORDINATION			02.12.2022
P7	OWNERS CONSENT ISSUE			08.12.2022
1	DEVELOPMENT APPLICATION ISSUE			14.12.2022
2	AMENDED ARCHITECTURAL PLANS			10.07.2024
3	PRELIMINARY ISSUE FOR REVIEW			06.05.2026
4	REVISED DA ISSUE			25.05.2026

 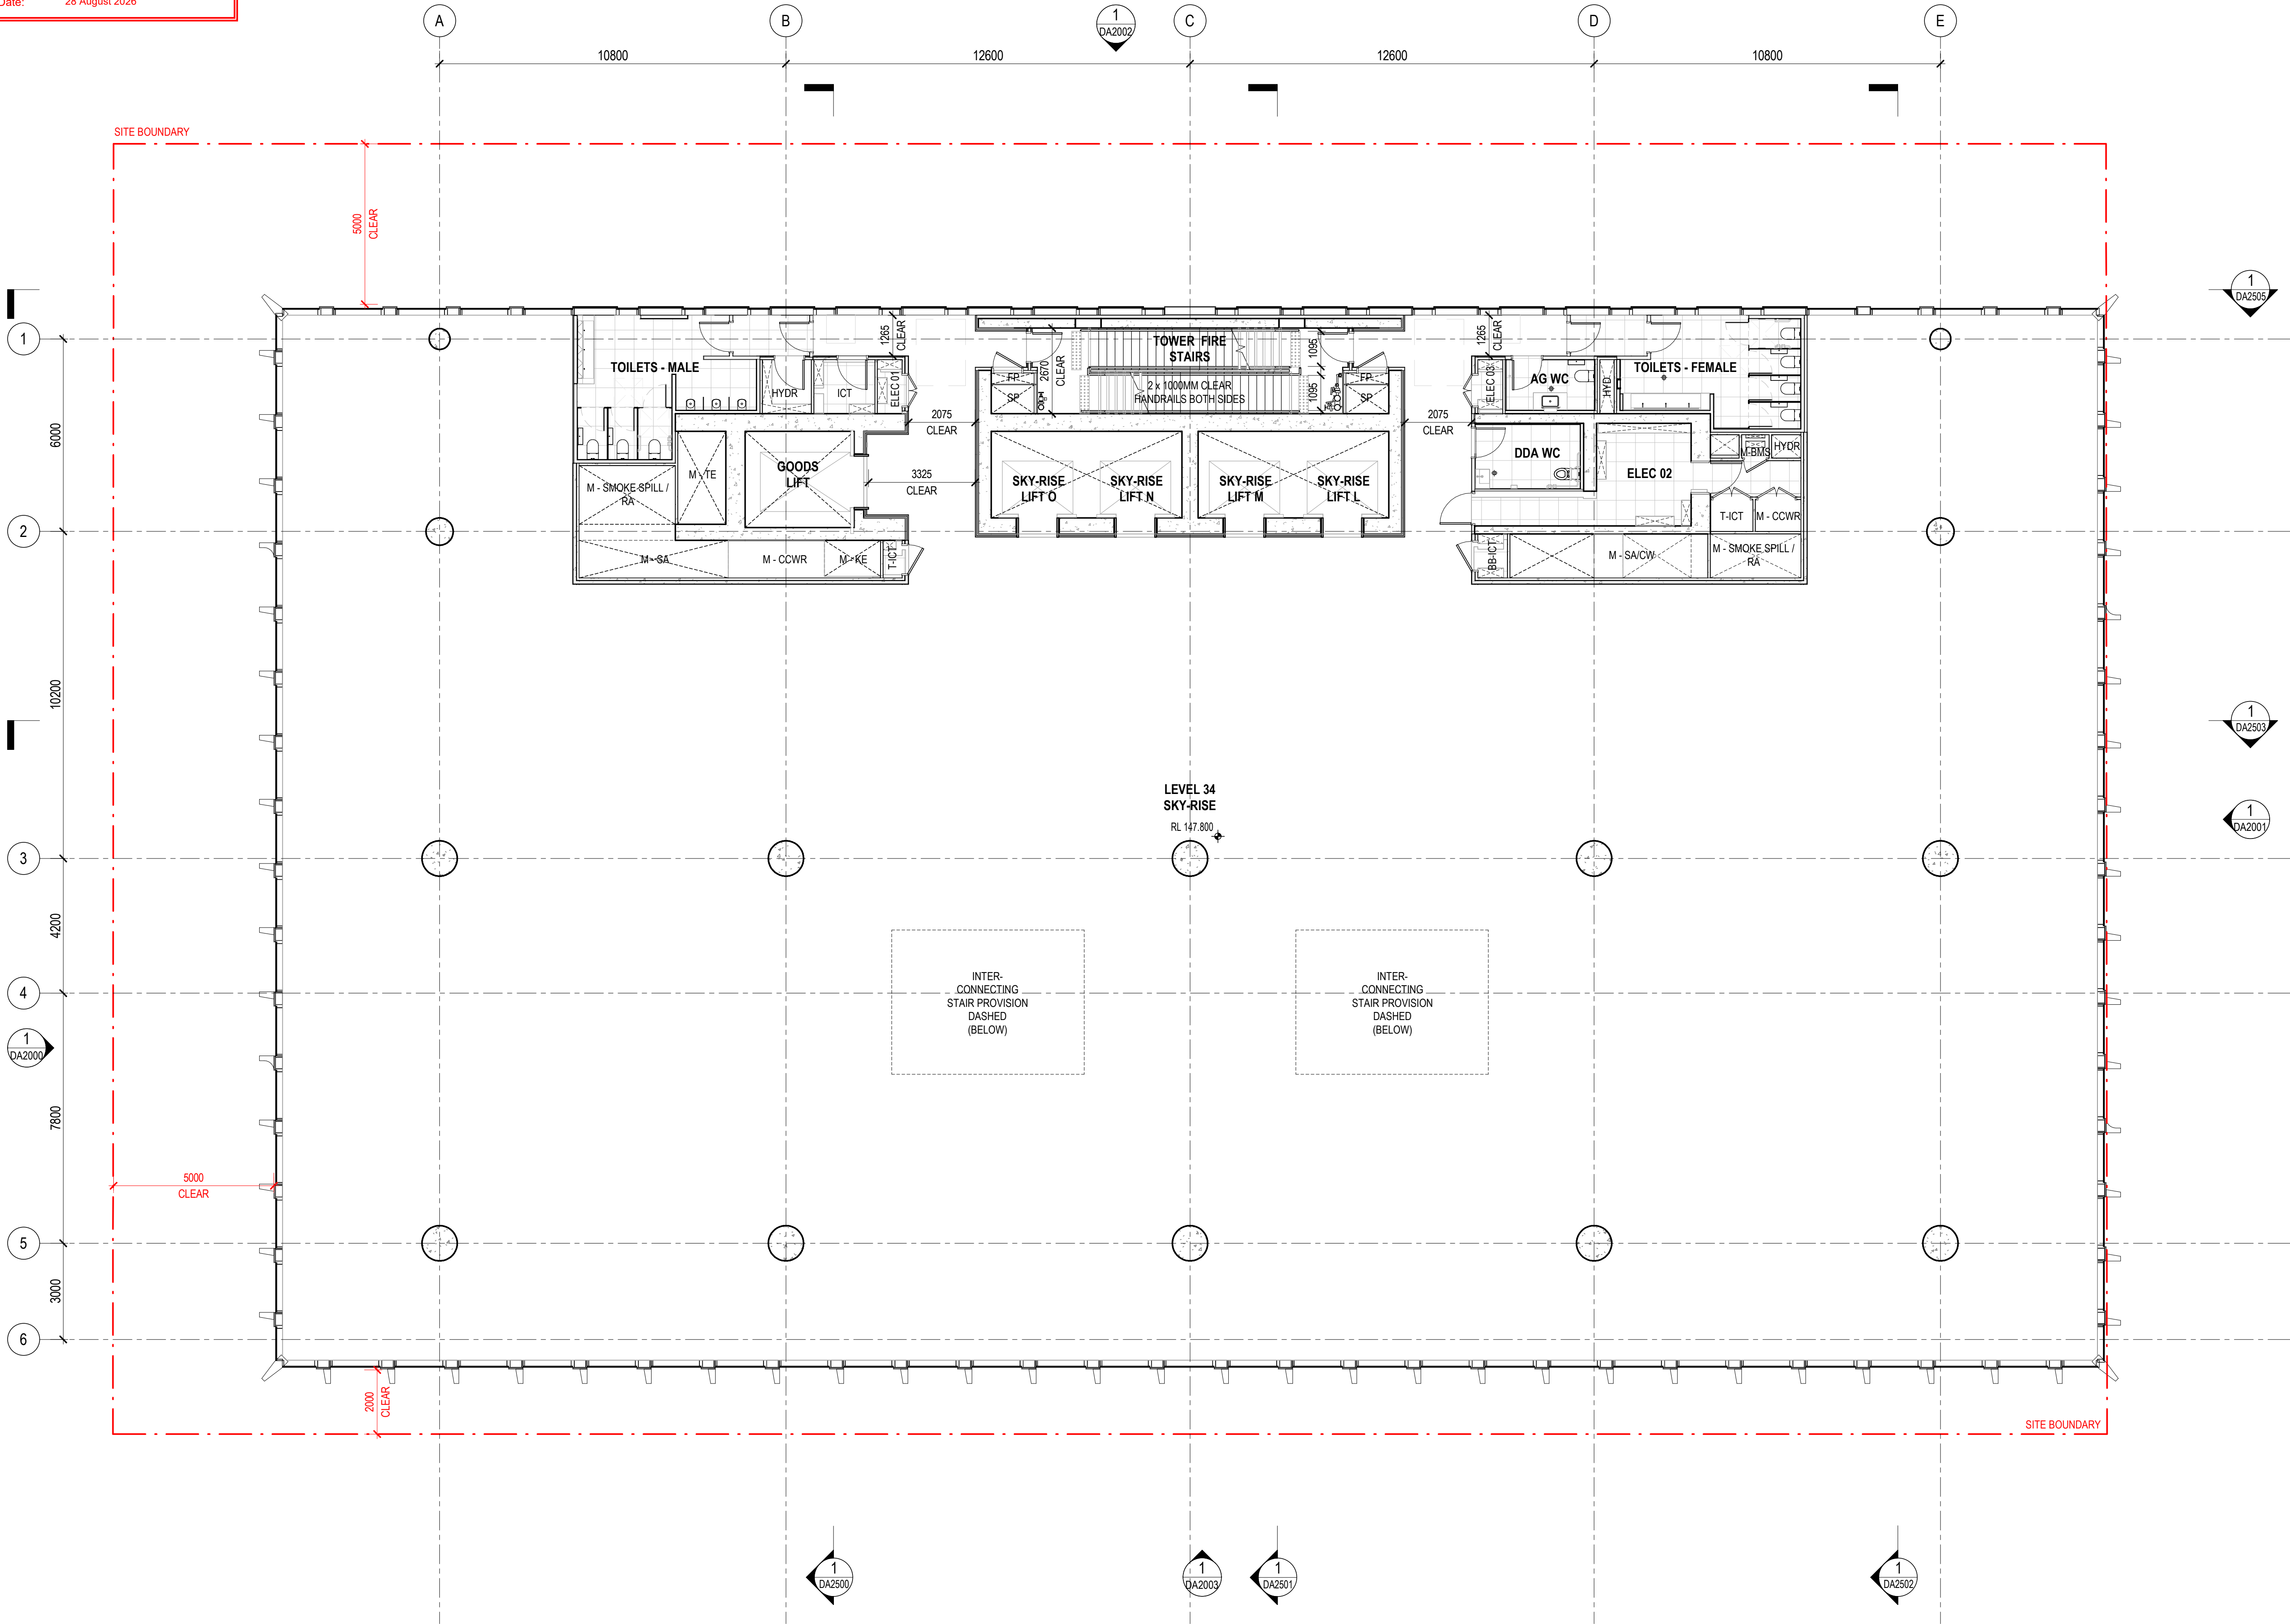

**Henning
Larsen**

HENNING LARSEN
Gadigal Country,
Level 4, 283-285 Clarence St
Sydney NSW 2000

www.henninglarsen.com

architectus™

Adelaide
Brisbane
Canberra
Gold Coast
Hobart
Melbourne
Newcastle
Perth
Sydney
Townsville

Tumbal and Jagara/Yuggera Country
Level 11, 123 Eagle Street
Brisbane QLD 4000
T (+61 7) 3229 3555
brisbane@architectus.com.au

ABN 90 131 245 684

project

101 ALBERT STREET

101 ALBERT STREET, BRISBANE
Tumbal Country

drawing

LEVEL 34 - SKY RISE TYPICAL

project no	doc type	drawing no.
200048.00	DRW	DA1022
location	submission	scale
BNE	DA	1 : 100 @A1
prepared	checked	approved
AD	JP	MS

revision

DEVELOPMENT APPLICATION 4

BNE-DRW-DA1022

25/05/2026 4:03:50 PM

DRAWING COLOUR CODED - PRINT ALL COPIES IN COLOUR.



° architectus°



Architectus Australia Pty Ltd is the owner of the copyright subsisting in these drawings, plans, designs and specifications. They must not be used, reproduced or copied, in whole or in part, nor may the information, ideas and concepts therein contained (which are confidential to Architectus Australia Pty Ltd) be disclosed to any person without the prior written consent of that company.

Registrations and Nominated Architects

ACT: Ray Brown 2528
NSW: Ray Brown 6359, Mark van den Enden 7593,
Robert Ousey 10214, Lawrence Toaldo 10255
NT: Architectus Australia Pty Ltd AR750
QLD: Lawrence Toaldo 3117
SA: Architectus Australia 3426
TAS: Architectus Australia F109
VIC: Architectus Australia 51176
WA: Architectus Australia 3209, Ray Brown 2929

Do not scale drawings. Verify all dimensions on site. If in doubt, refer to architect.

rev.	purpose of issue	chkd.	apvd.	date
P6	ISSUE FOR COORDINATION			02.12.2022
P7	OWNERS CONSENT ISSUE			08.12.2022
1	DEVELOPMENT APPLICATION ISSUE			14.12.2022
3	DEVELOPMENT APPLICATION REISSUE			24.04.2024
4	AMENDED ARCHITECTURAL PLANS			10.07.2024
5	PRELIMINARY ISSUE FOR REVIEW			06.05.2026
6	REVISED DA ISSUE			25.05.2026

 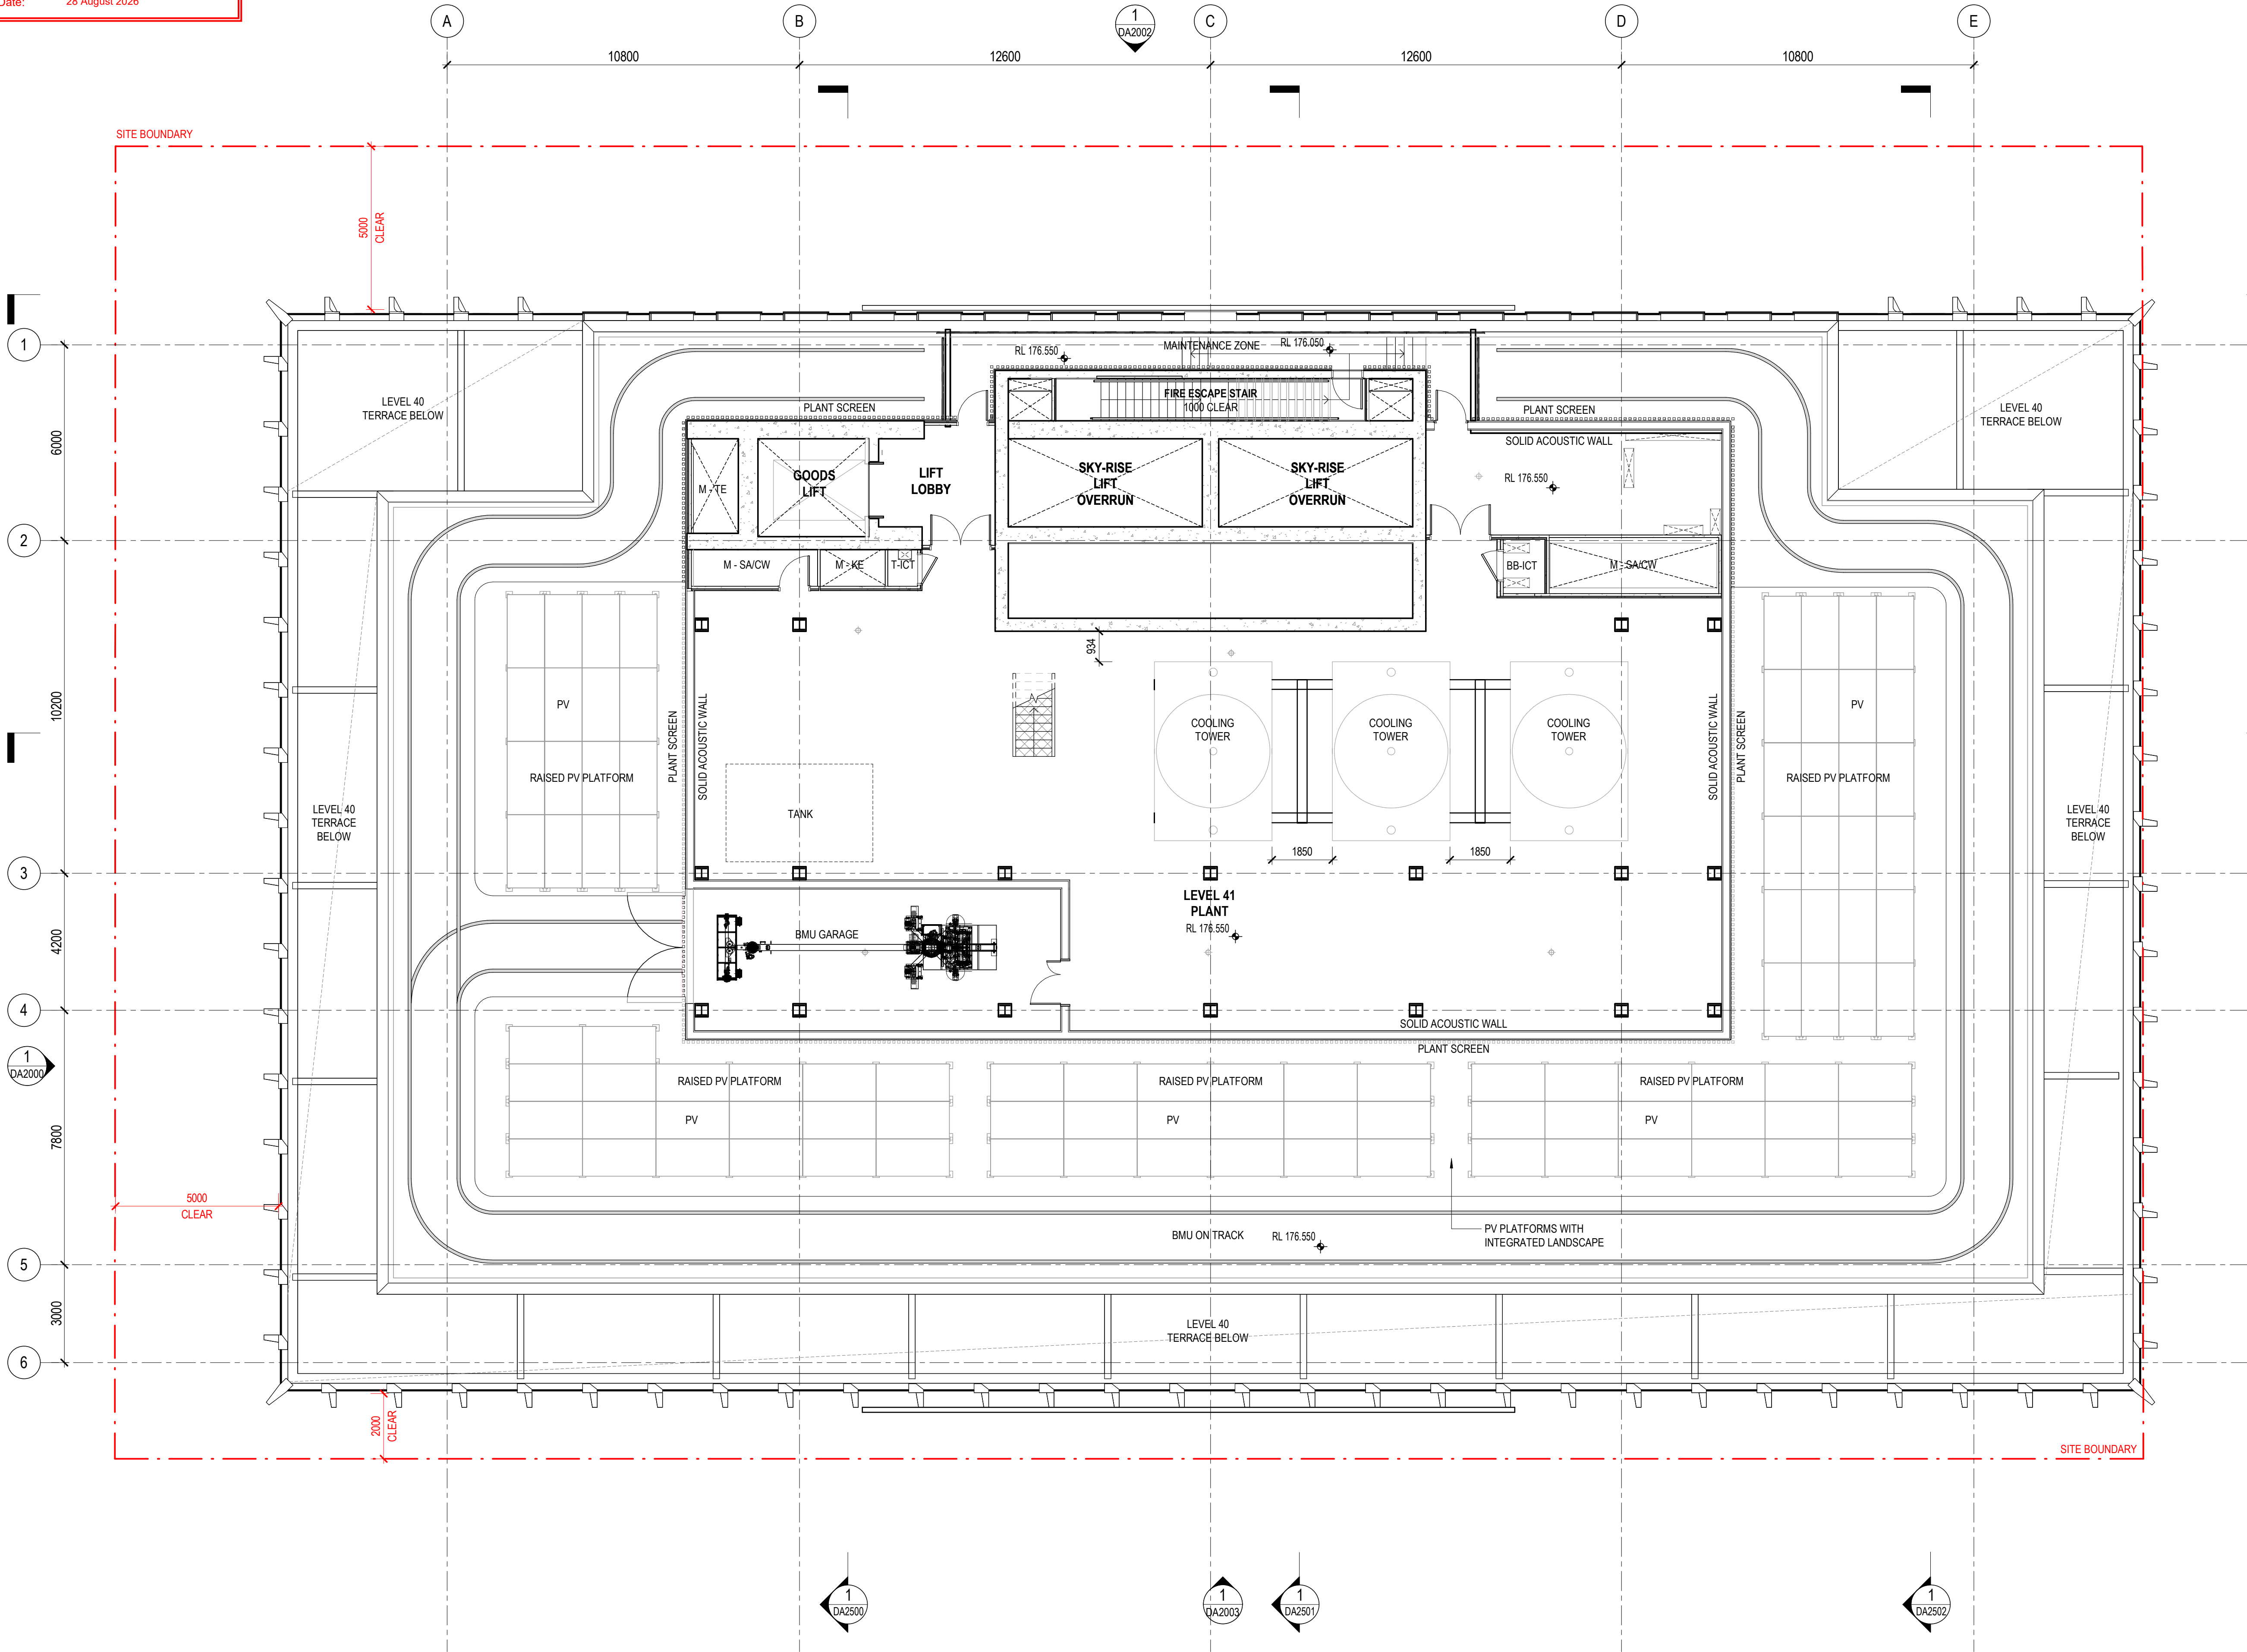

**Henning
Larsen**

HENNING LARSEN
Gadigal Country,
Level 4, 283-285 Clarence St
Sydney NSW 2000
www.henninglarsen.com

architectus™

Adelaide
Brisbane
Canberra
Gold Coast
Hobart
Melbourne
Newcastle
Perth
Sydney
Townsville

Tumbul and Jagara/Yuggera Country
Level 11, 123 Eagle Street
Brisbane QLD 4000
T (+61 7) 3229 3555
brisbane@architectus.com.au

ABN 90 131 245 684

project

101 ALBERT STREET

101 ALBERT STREET, BRISBANE
Tumbal Country

drawing

LEVEL 41 - PLANT

project no	doc type	drawing no.
200048.00	DRW	DA1024
location	submission	scale
BNE	DA	1 : 100 @A1
prepared	checked	approved
AD	JP	MS

revision

DEVELOPMENT APPLICATION

6

BNE-DRW-DA1024

25/05/2026 4:04:06 PM

DRAWING COLOUR CODED - PRINT ALL COPIES IN COLOUR.



° architectus°


Architectus Australia Pty Ltd is the owner of the copyright subsisting in these drawings, plans, designs and specifications. They must not be used, reproduced or copied, in whole or in part, nor may the information, ideas and concepts therein contained (which are confidential to Architectus Australia Pty Ltd) be disclosed to any person without the prior written consent of that company.

Registrations and Nominated Architects

ACT: Ray Brown 2528
NSW: Ray Brown 6359, Mark van den Enden 7593,
Robert Ousey 10214, Lawrence Toalido 10255
NT: Architectus Australia Pty Ltd AR750
QLD: Lawrence Toalido 3117
SA: Architectus Australia 3426
TAS: Architectus Australia F109
VIC: Architectus Australia 51176
WA: Architectus Australia 3209, Ray Brown 2929

Do not scale drawings. Verify all dimensions on site. If in doubt, refer to architect.

rev.	purpose of issue	chkd.	apvd.	date
P6	ISSUE FOR COORDINATION			02.12.2022
P7	OWNERS CONSENT ISSUE			08.12.2022
1	DEVELOPMENT APPLICATION ISSUE			14.12.2022
3	DEVELOPMENT APPLICATION REISSUE			24.04.2024
4	AMENDED ARCHITECTURAL PLANS			10.07.2024
5	PRELIMINARY ISSUE FOR REVIEW			06.05.2026
6	REVISED DA ISSUE			25.05.2026

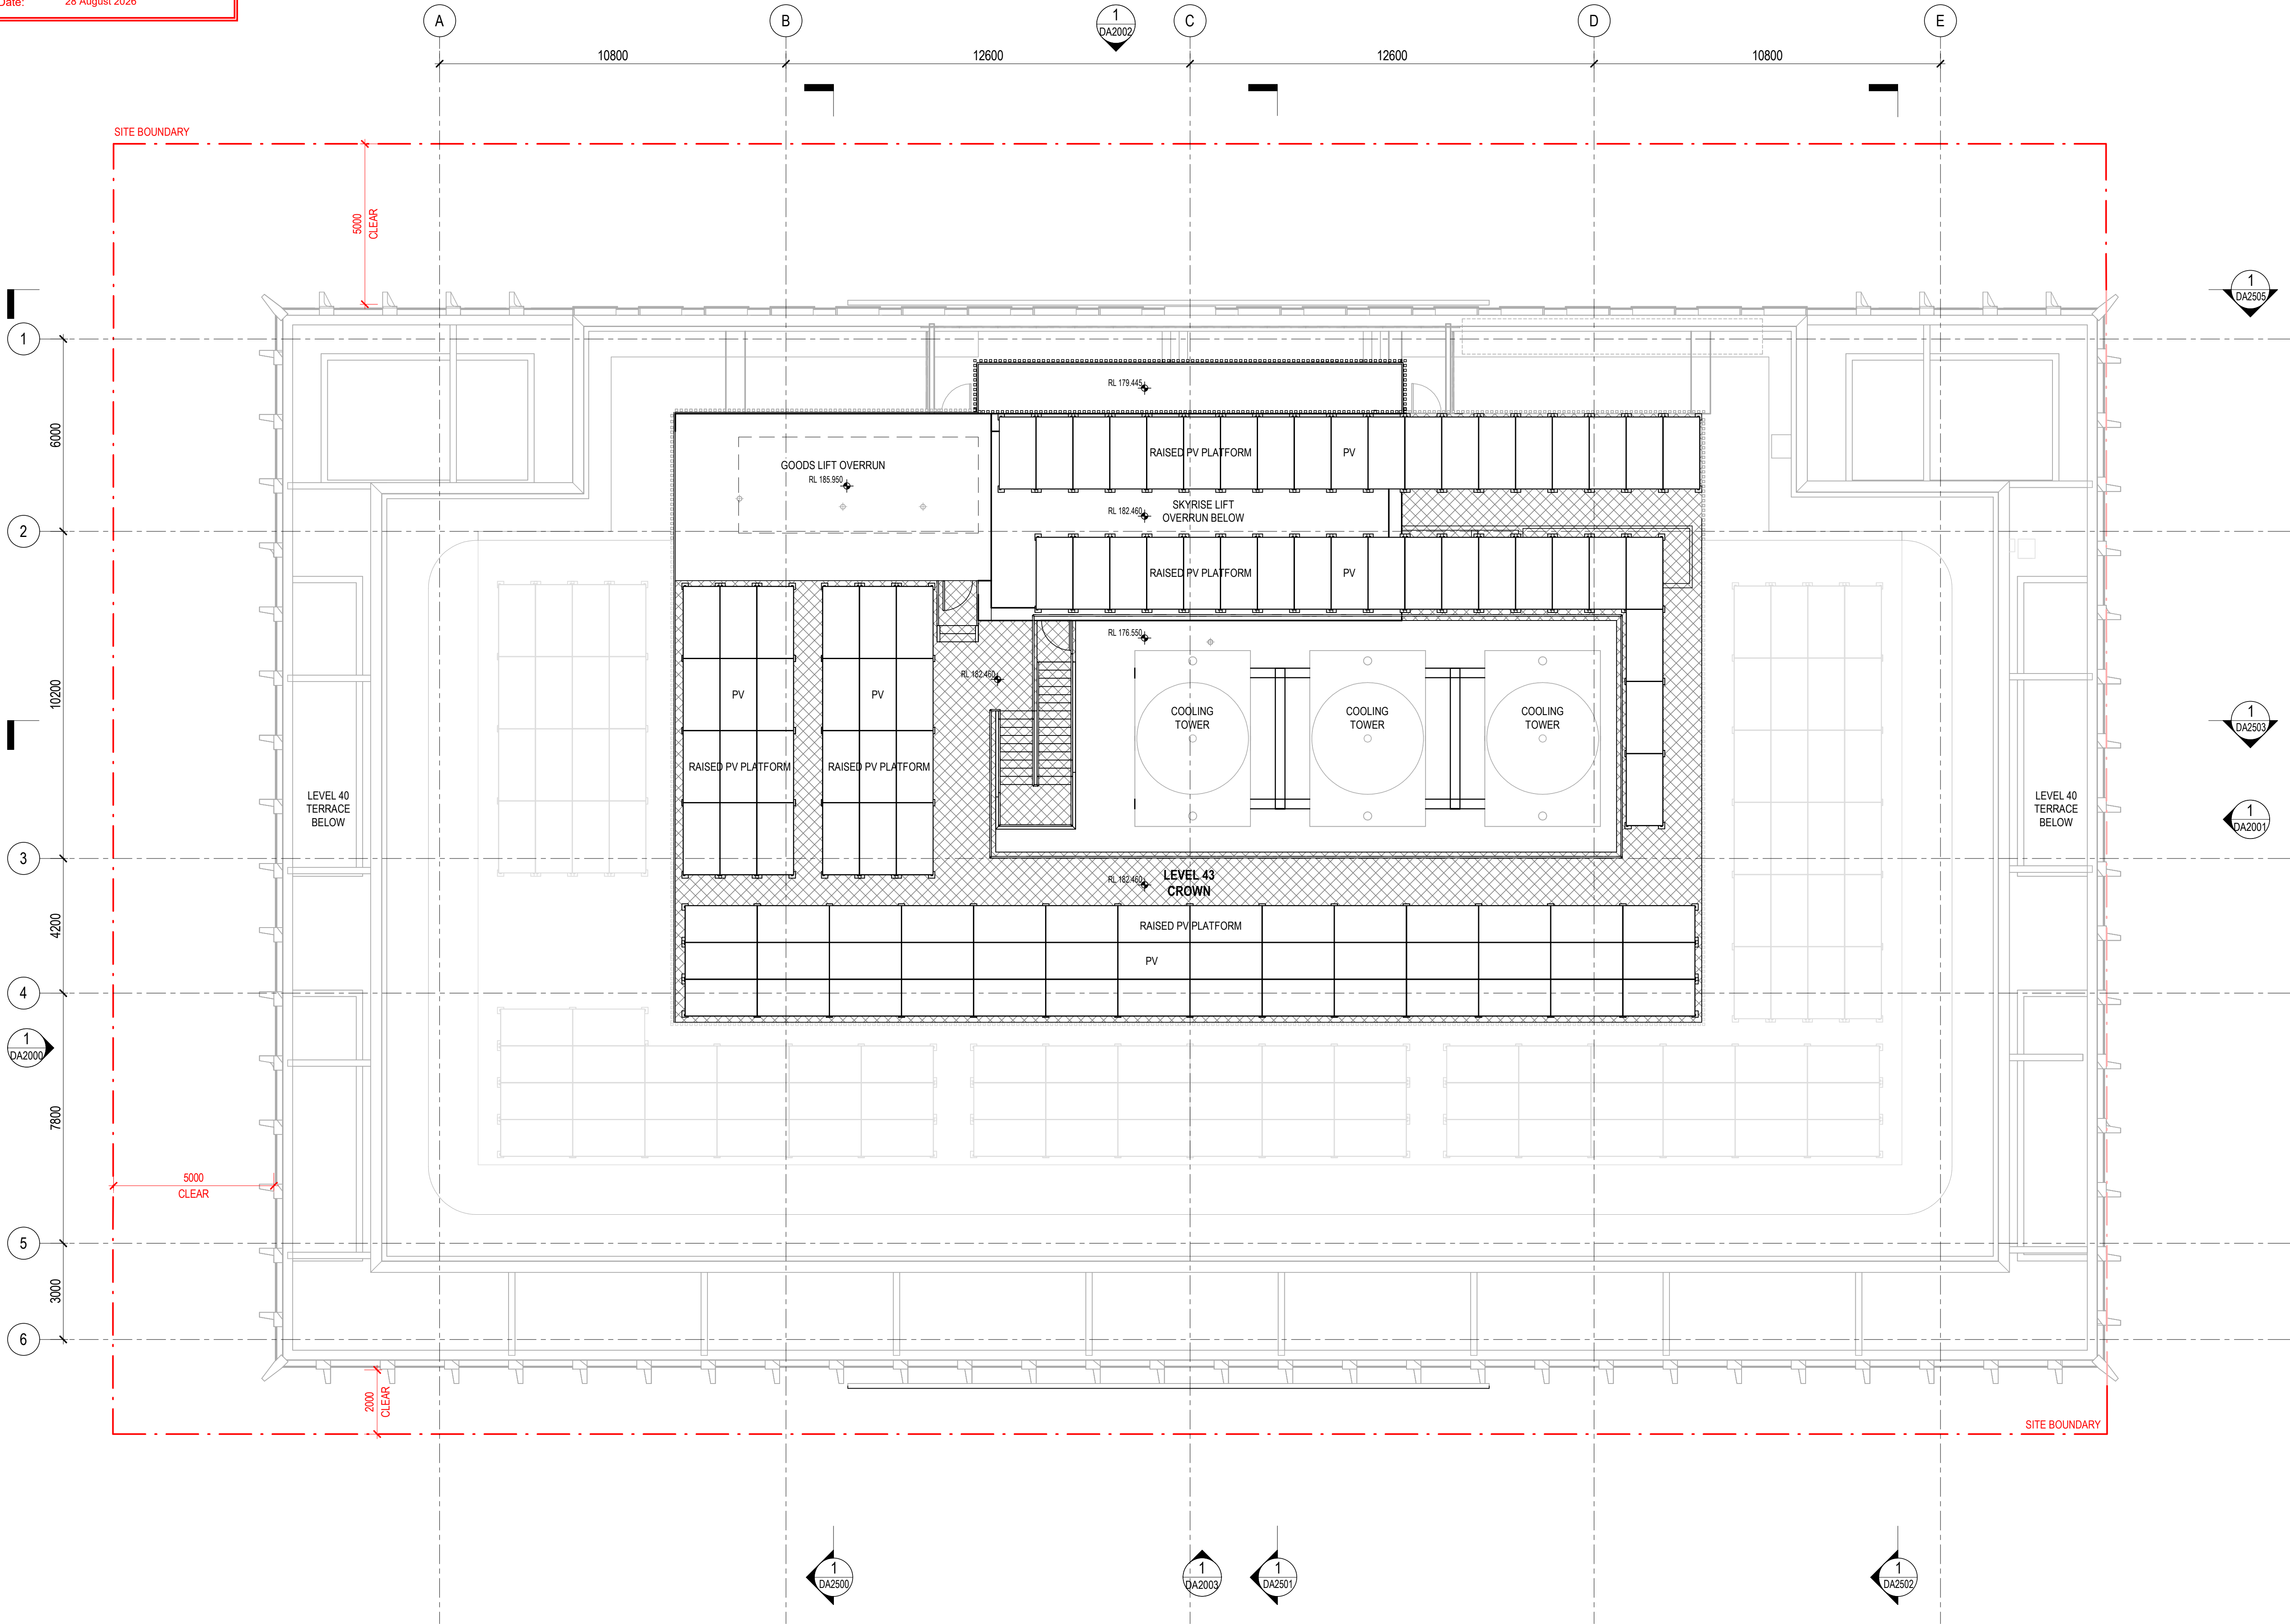

Henning
Larsen

HENNING LARSEN
Gadigal Country,
Level 4, 283-285 Clarence St
Sydney NSW 2000

www.henninglarsen.com

architectus™

Adelaide
Brisbane
Canberra
Gold Coast
Hobart
Melbourne
Newcastle
Perth
Sydney
Townsville

Tumbul and Jagara/Yuggera Country
Level 11, 123 Eagle Street
Brisbane QLD 4000
T (+61 7) 3229 3555
brisbane@architectus.com.au

ABN 90 131 245 684

project

101 ALBERT STREET

101 ALBERT STREET, BRISBANE
Tumbal Country

drawing

LEVEL 43 - CROWN

project no	doc type	drawing no.
200048.00	DRW	DA1025
location	submission	scale
BNE	DA	1 : 100 @A1
prepared	checked	approved
AD	JP	MS


revision

DEVELOPMENT APPLICATION 6

BNE-DRW-DA1025

25/05/2026 4:04:17 PM

DRAWING COLOUR CODED - PRINT ALL COPIES IN COLOUR.

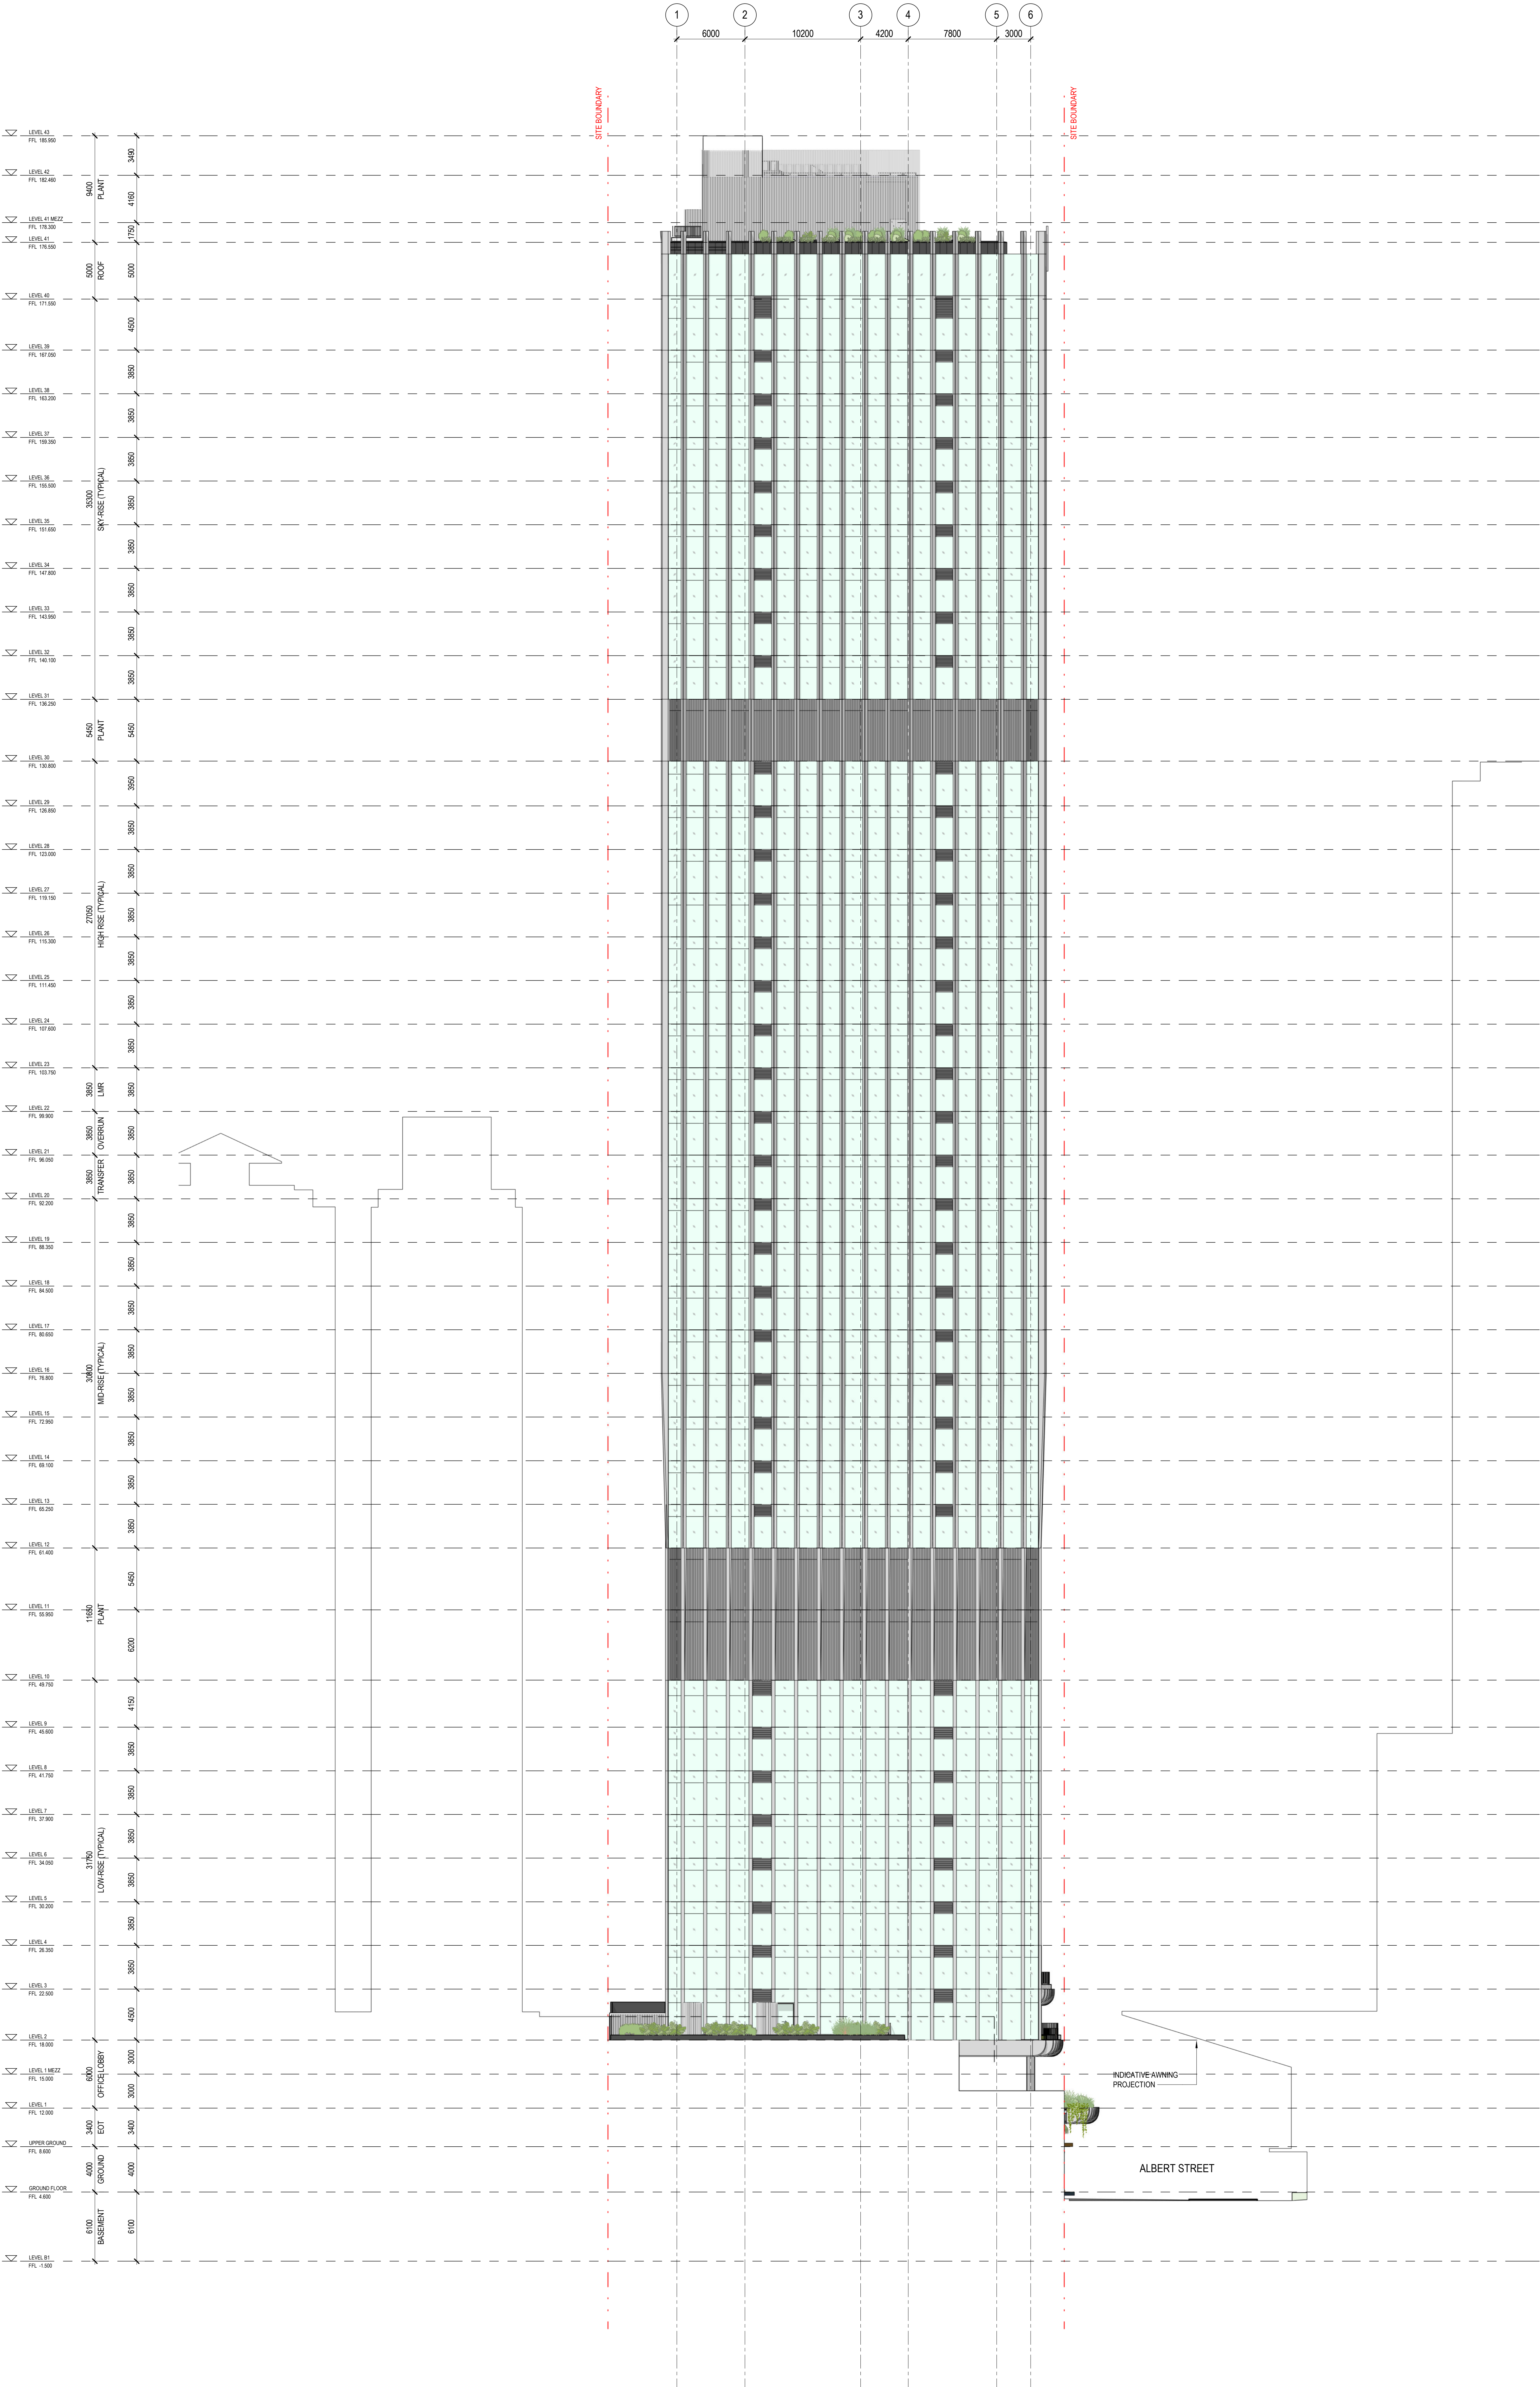

©architectus®			
Architectus Australia Pty Ltd is the owner of the copyright subsisting in these drawings, plans, designs and specifications. They must not be used, reproduced or copied, in whole or in part, nor may the information, ideas and concepts therein contained (which are confidential to Architectus Australia Pty Ltd) be disclosed to any person without the prior written consent of that company.			
Registrations and Nominated Architects			
ACT: Ray Brown 2528 NSW: Ray Brown 6259, Mark van den Enden 7593, Robert Osney 10214, Lawrence Toakio 10255 NT: Architectus Australia Pty Ltd ARTD QLD: Lawrence Toakio 3117 SA: Architectus Australia 3429 TAS: Architectus Australia 1109 VIC: Architectus Australia 5119 WA: Architectus Australia 3209, Ray Brown 2929			
Do not scale drawings. Verify all dimensions on site. If in doubt, refer to architect.			
rev.	purpose of issue	chkd.	apvd.
P6	ISSUE FOR COORDINATION		02.12.2022
P7	OWNERS CONSENT ISSUE		08.12.2022
1	DEVELOPMENT APPLICATION ISSUE		14.12.2022
3	DEVELOPMENT APPLICATION REISSUE		24.04.2024
4	AMENDED ARCHITECTURAL PLANS		10.07.2024
5	PRELIMINARY ISSUE FOR REVIEW		06.02.2026
6	REVISED DA ISSUE		25.05.2026

Henning Larsen

HENNING LARSEN
Cardinal Country,
Level 4, 283-285 Clarence St
Sydney NSW 2000
www.henninglarsen.com


architectus™

Architectus
Brisbane
Gold Coast
Melbourne
Newcastle
Perth
Sydney
Townsville
A/NZ 96 131 345 684

project
101 ALBERT STREET
101 ALBERT STREET, BRISBANE
Turbul Country

NORTH-WEST ELEVATION			
project no	disc type	drawing no	
200048.00	DRW	DA2000	
location	submission	scale	
BNE	DA	1 : 200	@A0
prepared	checked	approved	
CH/AD	JP	MS	
			revision

DEVELOPMENT APPLICATION **6**
BNE-DRW-DA2000 25/05/2026 3:17:03 PM

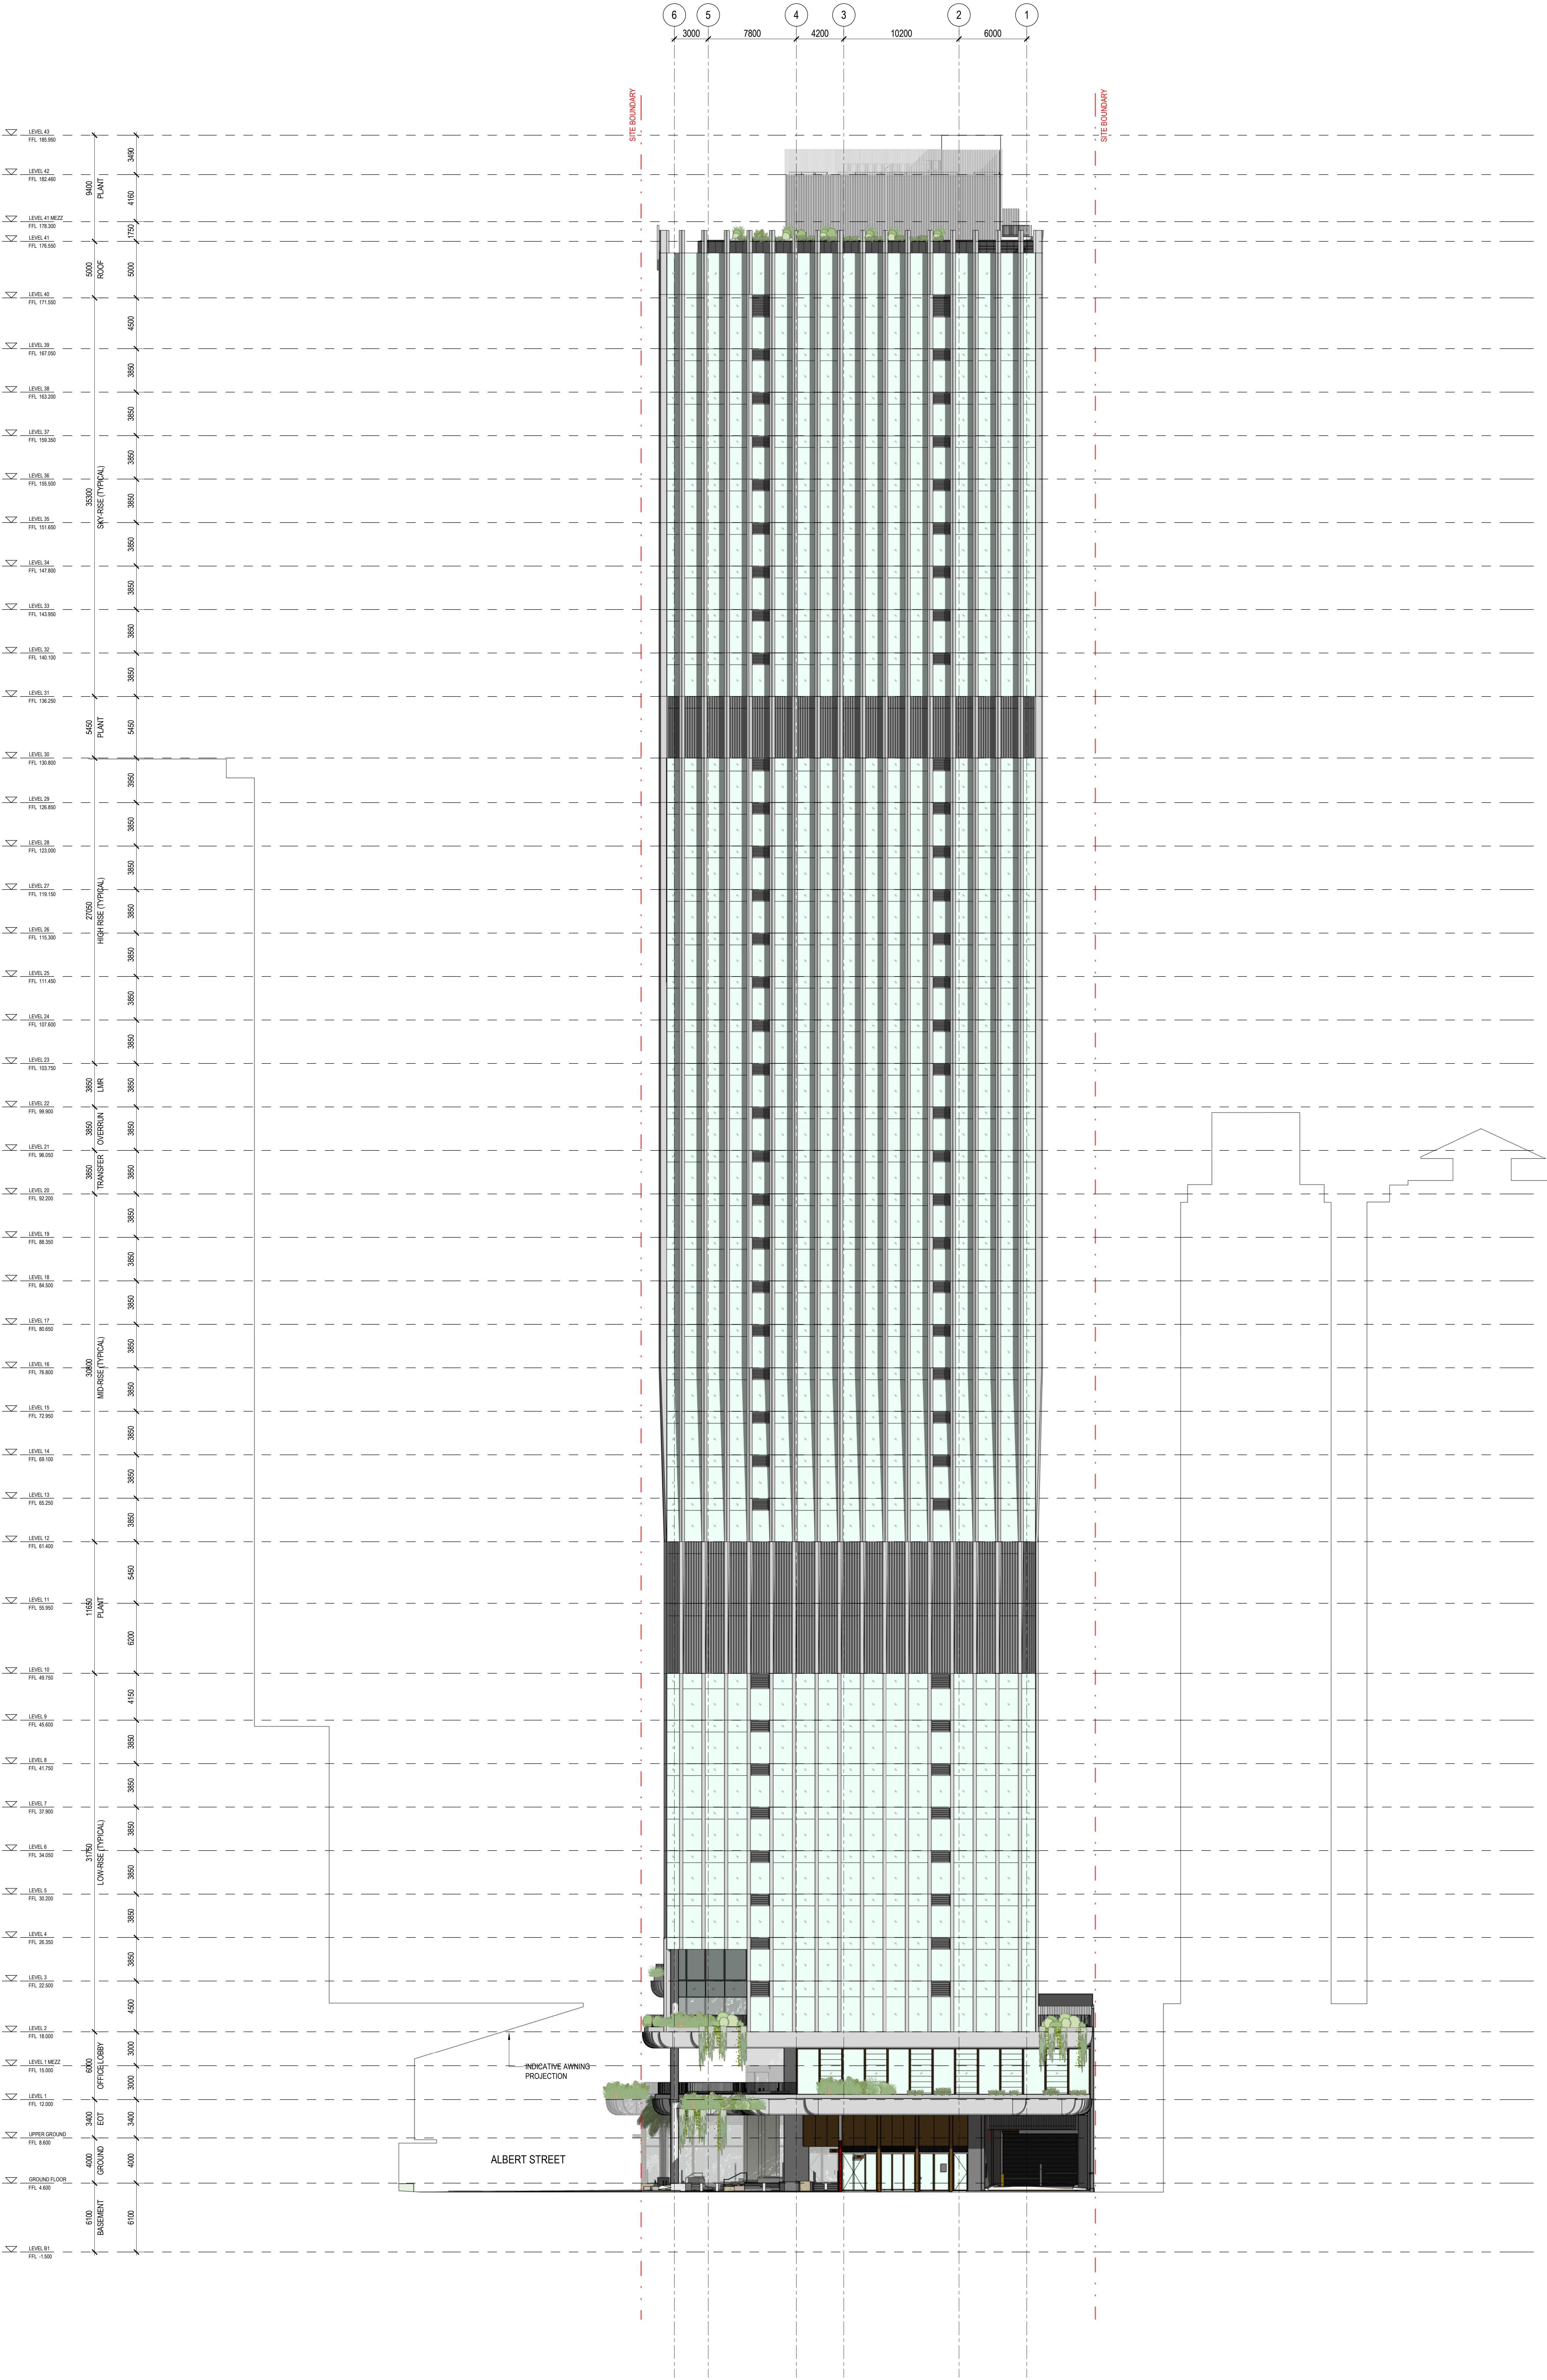

©architectus®			
Architectus Australia Pty Ltd is the owner of the copyright subsisting in these drawings, plans, designs and specifications. They must not be used, reproduced or copied, in whole or in part, nor may the information, ideas and concepts therein contained (which are confidential to Architectus Australia Pty Ltd) be disclosed to any person without the prior written consent of that company.			
Registrations and Nominated Architects			
ACT: Ray Brown 2528 NSW: Ray Brown 6259, Mark van den Enden 7593, Robert Osney 10214, Lawrence Toakio 10255 NT: Architectus Australia Pty Ltd ARTD QLD: Lawrence Toakio 3117 SA: Architectus Australia 3429 TAS: Architectus Australia 1109 VIC: Architectus Australia 5119 WA: Architectus Australia 3209, Ray Brown 2929			
Do not scale drawings. Verify all dimensions on site. If in doubt, refer to architect.			
Rev.	Purpose of issue	Chkd.	Apvd.
P6	ISSUE FOR COORDINATION		02.12.2022
P7	OWNERS CONSENT ISSUE		08.12.2022
1	DEVELOPMENT APPLICATION ISSUE		14.12.2022
3	DEVELOPMENT APPLICATION REISSUE		24.04.2024
4	AMENDED ARCHITECTURAL PLANS		10.07.2024
5	PRELIMINARY ISSUE FOR REVIEW		06.02.2026
6	REVISED DA ISSUE		25.05.2026

Henning Larsen

HENNING LARSEN
Cardinal Country,
Level 4, 283-285 Clarence St
Sydney NSW 2000
www.henninglarsen.com


architectus™

Architectus Australia Pty Ltd
Brisbane
Gold Coast
Melbourne
Newcastle
Perth
Sydney
Townsville
Adelaide
Brisbane
Cardinal Country
Level 11, 123 Eagle Street
Brisbane QLD 4000
Phone: (07) 3229 2929
brisbane@architectus.com.au
A/NZ 96 131 345 684

project
101 ALBERT STREET
101 ALBERT STREET, BRISBANE
Turbul Country

drawing

SOUTH-EAST ELEVATION			
project no	doc type	drawing no	
200048.00	DRW	DA2001	
location	submission	scale	
BNE	DA	1 : 200	@A0
prepared	checked	approved	
CH/AD	JP	MS	
			revision
DEVELOPMENT APPLICATION			6
BNE-DRW-DA2001			25/05/2026 3:19:41 PM

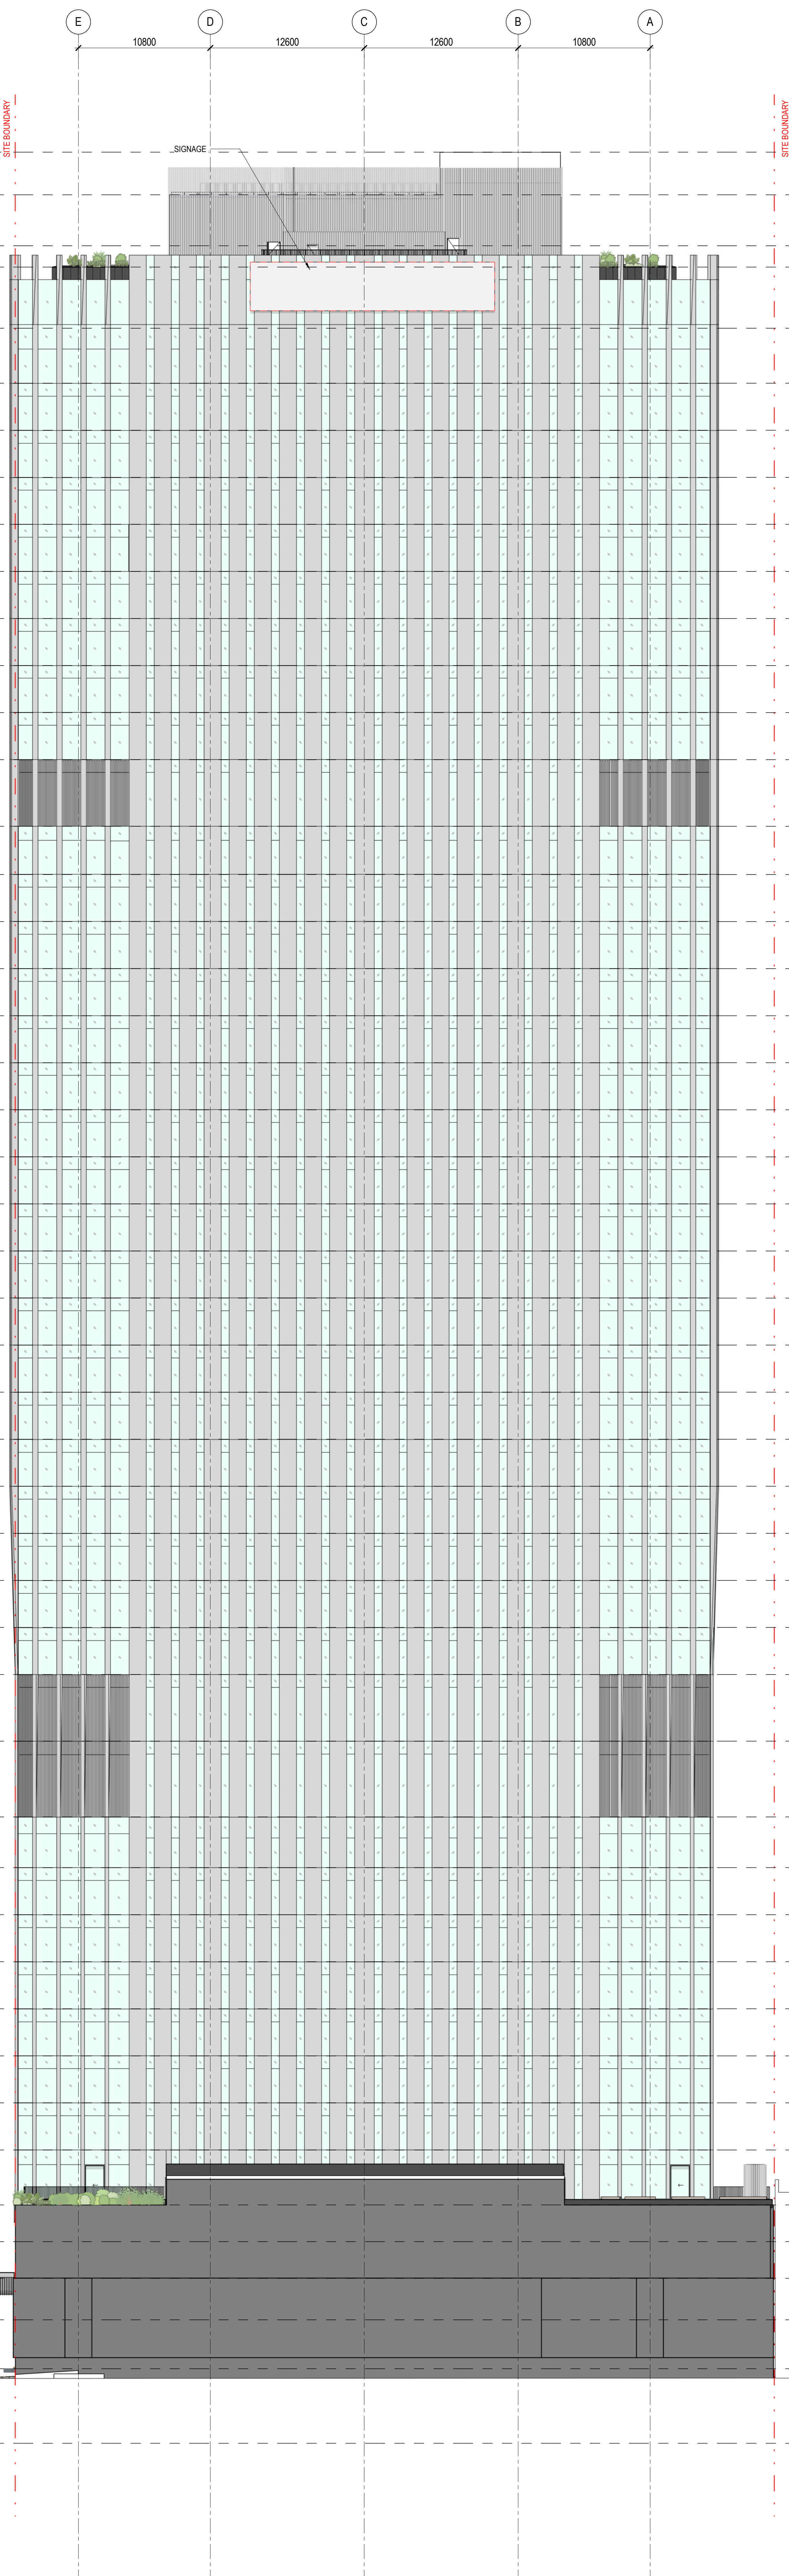

Architectus Australia Pty Ltd is the owner of the copyright subsisting in these drawings, plans, designs and specifications. They must not be used, reproduced or copied, in whole or in part, nor may the information and concepts therein contained (which are confidential to Architectus Australia Pty Ltd) be disclosed to any person without the prior written consent of that company.

ACT: Ray Brown 2528
NSW: Ray Brown 6359, Mark van den Enden 7593,
Robert Cusey 10214, Lawrence Toaldo 10255
NT: Architectus Australia Pty Ltd AR750
QLD: Lawrence Toaldo 3117
SA: Architectus Australia 3426
TAS: Architectus Australia F109
VIC: Architectus Australia 51176
WA: Architectus Australia 3209, Ray Brown 2929

rev.	purpose of issue	chkd.	apvd.	date
p6	ISSUE FOR COORDINATION			02.12.20
p7	OWNERS CONSENT ISSUE			08.12.20
1	DEVELOPMENT APPLICATION ISSUE			14.12.20
3	DEVELOPMENT APPLICATION REISSUE			24.04.20
4	AMENDED ARCHITECTURAL PLANS			10.07.20
5	PRELIMINARY ISSUE FOR REVIEW			06.05.20
6	REVISED DA ISSUE			25.05.20

HENNING LARSEN
Gadigal Country
Level 4, 283-285 Clarence St
Sydney NSW 2002
www.henningslarson.com

Adelaide
Brisbane
Canberra
Gold Coast
Melbourne
Newcastle
Perth
Sydney
Townsville



Tumult and Jagara/Yupurga Country
Level 11, 123 Eagle Street
Brisbane QLD 4000
T (61 7) 3229 3555
brisbane@architectus.com.au

ABN 90 131 245 684

101 ALBERT STREET, BRISBANE
Turbal County

project no 200048.00	doc type DRW	drawing no. DA2002
location BNE	submission DA	scale 1 : 200 @A
prepared CH/AD	checked JP	approved MS

DEVELOPMENT APPLICATION 25/06/2006 3:20:56 PM

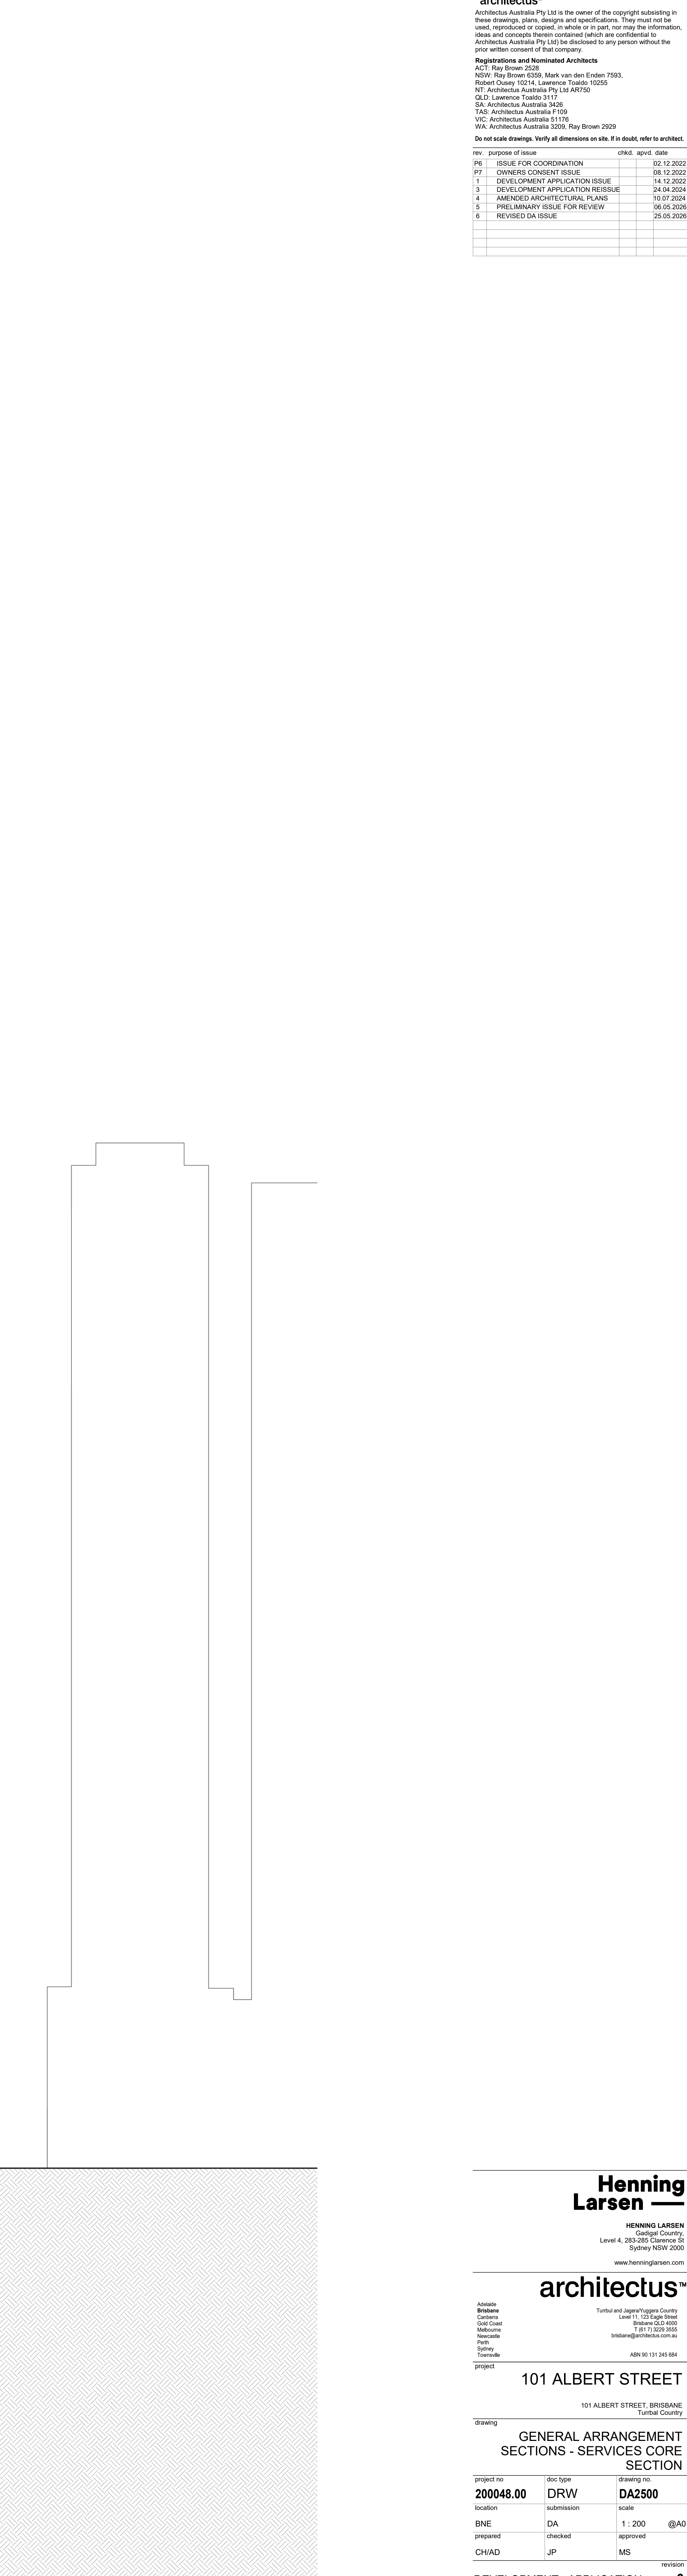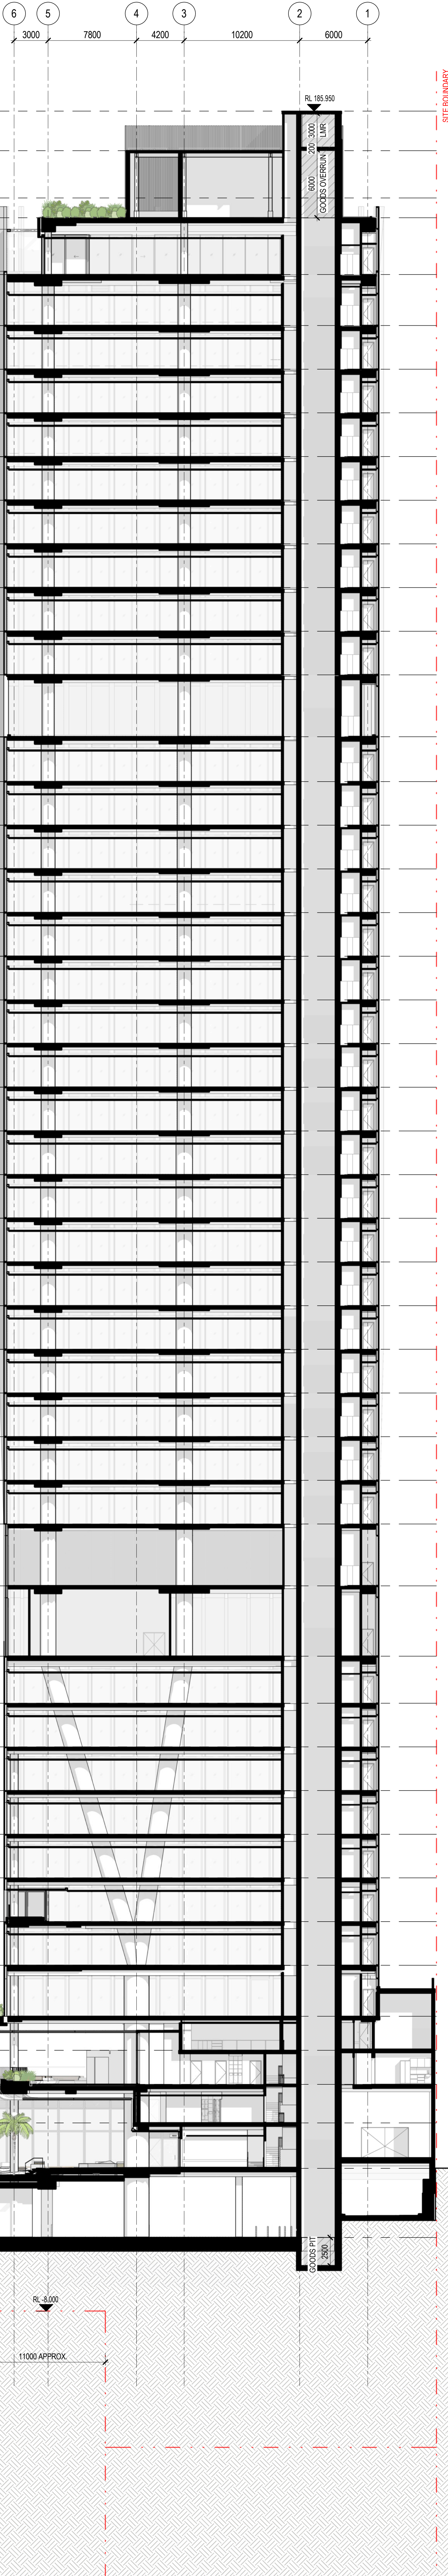

©architectus®

Architectus Australia Pty Ltd is the owner of the copyright subsisting in these drawings, plans, designs and specifications. They must not be used, reproduced or copied, in whole or in part, nor may the information, ideas and concepts therein contained (which are confidential to Architectus Australia Pty Ltd) be disclosed to any person without the prior written consent of that company.

Registrations and Nominated Architects

ACT: Ray Brown 2528
NSW: Ray Brown 6359, Mark van den Enden 7593,
Robert Osney 10214, Lawrence Toakio 10255
NT: Architectus Australia Pty Ltd ARTD0
QLD: Lawrence Toakio 3117
SA: Architectus Australia 3429
TAS: Architectus Australia F109
VIC: Architectus Australia 5119
WA: Architectus Australia 3209, Ray Brown 2929

Do not scale drawings. Verify all dimensions on site. If in doubt, refer to architect.

rev.	purpose of issue	chgd.	apvd.	date
P6	ISSUE FOR COORDINATION			02.12.2022
P7	OWNERS CONSENT ISSUE			08.12.2022
1	DEVELOPMENT APPLICATION ISSUE			14.12.2022
3	DEVELOPMENT APPLICATION REISSUE			24.04.2024
4	AMENDED ARCHITECTURAL PLANS			10.07.2024
5	PRELIMINARY ISSUE FOR REVIEW			06.05.2026
6	REVISED DA ISSUE			25.05.2026

Henning Larsen

HENNING LARSEN
Level 4, 283-285 Clarence St
Sydney NSW 2000

www.henninglarsen.com

architectus™

Adelaide
Brisbane
Cardiff
Gold Coast
Melbourne
Newcastle
Perth
Sydney
Townsville

Turbul and Jagga/Toggers Country
Level 11, 123 Eagle Street
Brisbane QLD 4000
Tel: (07) 3229 2929
brisbane@architectus.com.au
ABN 96 131 345 684

project
101 ALBERT STREET
101 ALBERT STREET, BRISBANE
Turbul Country

drawing
**GENERAL ARRANGEMENT
SECTIONS - SERVICES CORE
SECTION**

project no	doc type	drawing no
200048.00	DRW	DA2500
location	submission	scale
BNE	DA	1 : 200 @A0
prepared	checked	approved
CH/AD	JP	MS

DEVELOPMENT APPLICATION
BNE-DRW-DA2500



revision: 6
25/05/2026 3:22:39 PM

Do not scale drawings. Verify all dimensions on site. If in doubt, refer to architect.

DEVELOPMENT APPLICATION 6
BNE-DRW-DA2501 25/06/2026 3:22:59 PM

101 ALBERT STREET, BRISBANE
Turrbal Country

DEVELOPMENT APPLICATION 6
BNE-DRW-DA2501 25/06/2026 3:22:59 PM

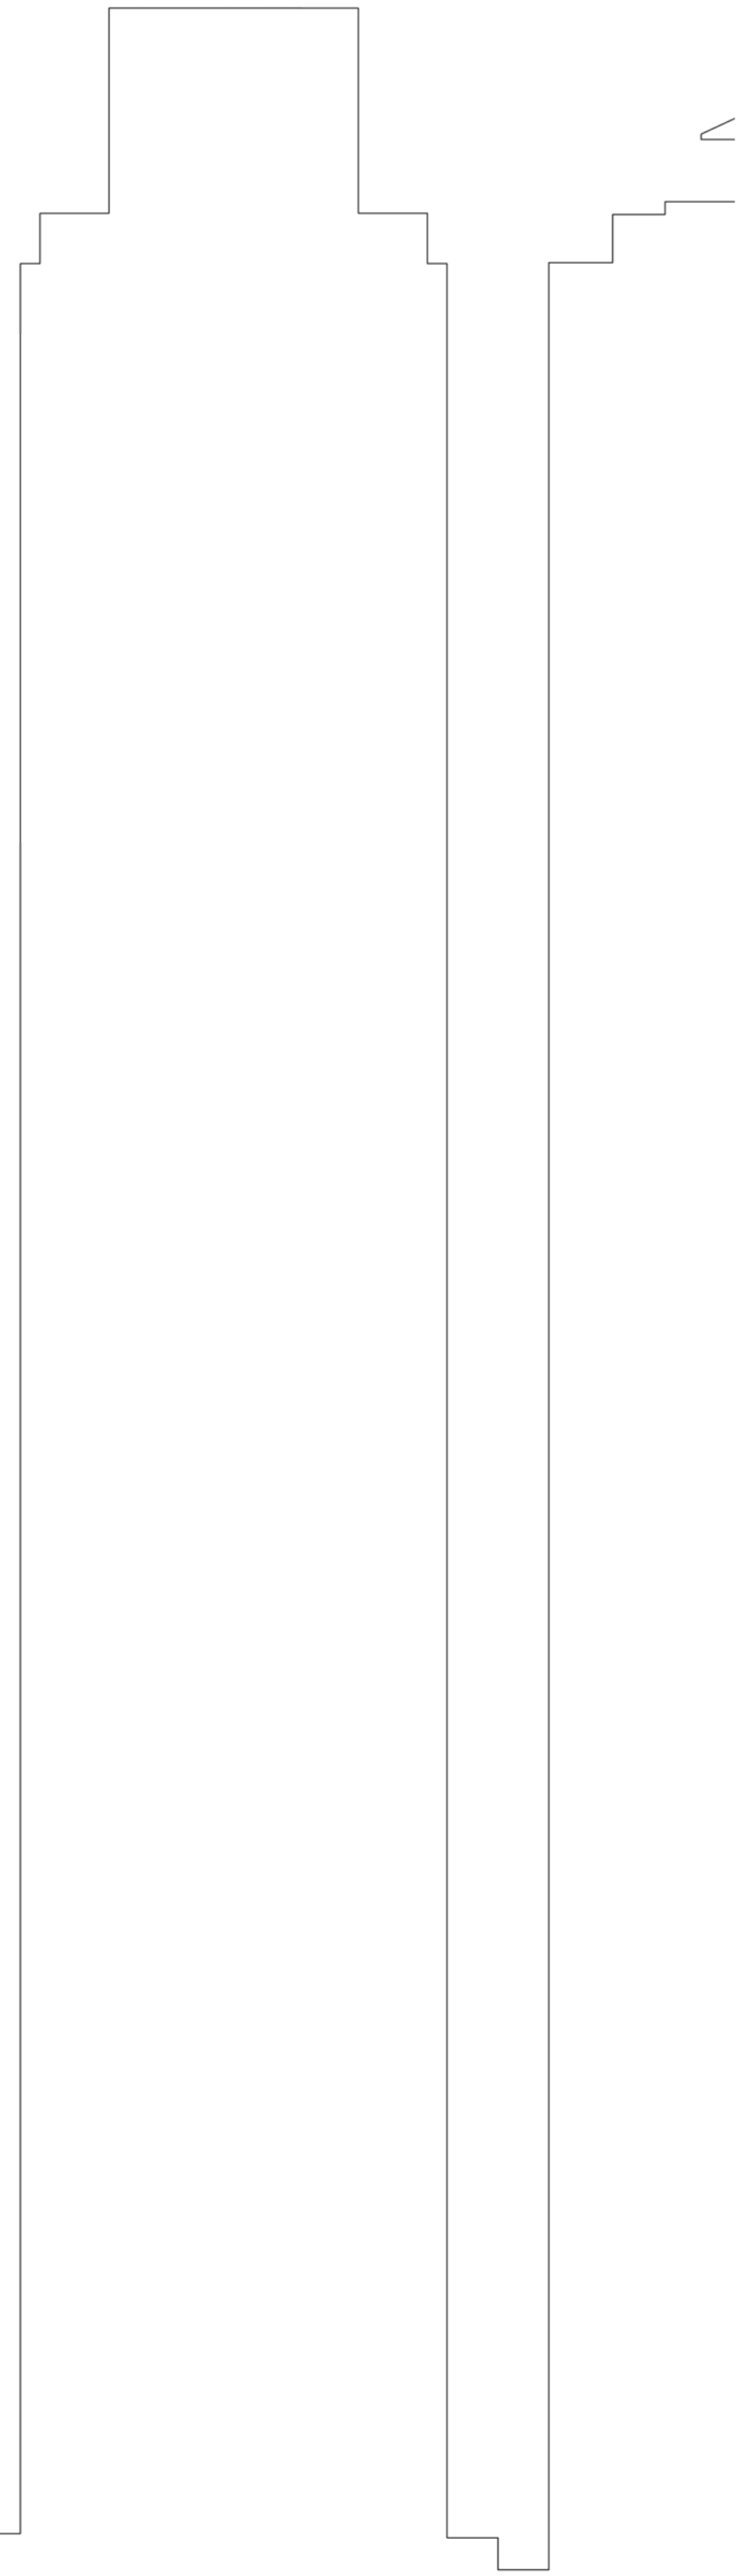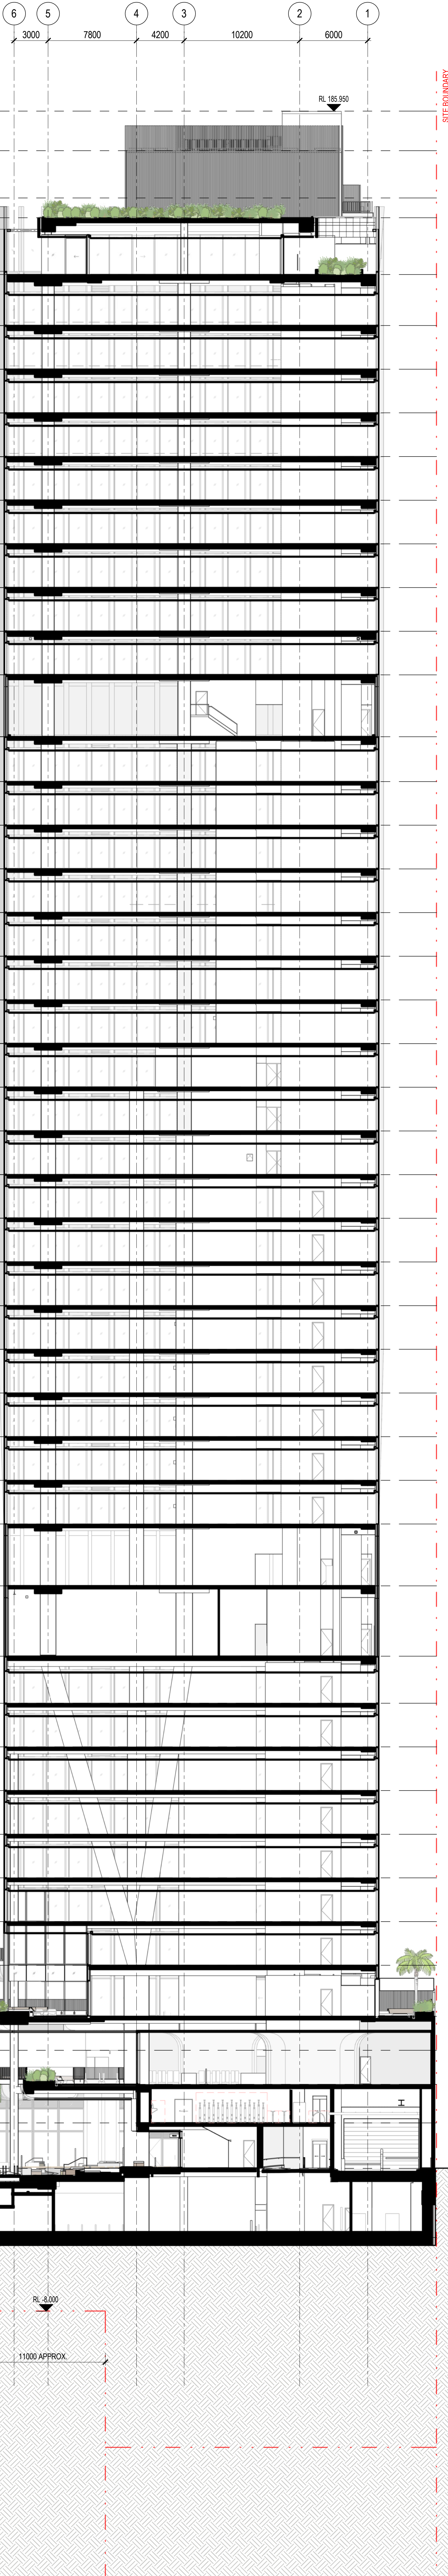

©architectus®

Architectus Australia Pty Ltd is the owner of the copyright subsisting in these drawings, plans, designs and specifications. They must not be used, reproduced or copied, in whole or in part, nor may the information, ideas and concepts therein contained (which are confidential to Architectus Australia Pty Ltd) be disclosed to any person without the prior written consent of that company.

Registrations and Nominated Architects

ACT: Ray Brown 2528
NSW: Ray Brown 6259, Mark van den Enden 7593,
Robert Osney 10214, Lawrence Toakio 10255
NT: Architectus Australia Pty Ltd ARTD
QLD: Lawrence Toakio 3117
SA: Architectus Australia 3429
TAS: Architectus Australia F109
VIC: Architectus Australia 5119
WA: Architectus Australia 3209, Ray Brown 2929

Do not scale drawings. Verify all dimensions on site. If in doubt, refer to architect.

Rev.	Purpose of Issue	Chkd.	App'd.	Date
P6	ISSUE FOR COORDINATION			02.12.2022
P7	OWNERS CONSENT ISSUE			08.12.2022
1	DEVELOPMENT APPLICATION ISSUE			14.12.2022
3	DEVELOPMENT APPLICATION REISSUE			24.04.2024
4	AMENDED ARCHITECTURAL PLANS			10.07.2024
5	PRELIMINARY ISSUE FOR REVIEW			06.02.2026
6	REVISED DA ISSUE			25.05.2026

Henning Larsen

HENNING LARSEN
Cardinal Country,
Level 4, 283-285 Clarence St
Sydney NSW 2000
www.henninglarsen.com

architectus™

Adelaide
Brisbane
Cardiff
Gold Coast
Melbourne
Newcastle
Perth
Sydney
Townsville
A&P 96 131 345 684

Turtul and Jagera/Toggen Country
Level 11, 123 Eagle Street
Brisbane QLD 4000
Brisbane
Brisbane@architectus.com.au
Brisbane 96 131 345 684


101 ALBERT STREET

101 ALBERT STREET, BRISBANE
Turtul Country

Drawing
**GENERAL ARRANGEMENT
SECTIONS - SHUTTLE CORE
SECTION**

project no	doc type	drawing no
200048.00	DRW	DA2502
location	submission	scale
BNE	DA	1 : 200 @A0
prepared	checked	approved
CH/AD	JP	MS
revision		
DEVELOPMENT APPLICATION 6		

BNE-DRW-DA2502 25/05/2026 3:23:23 PM

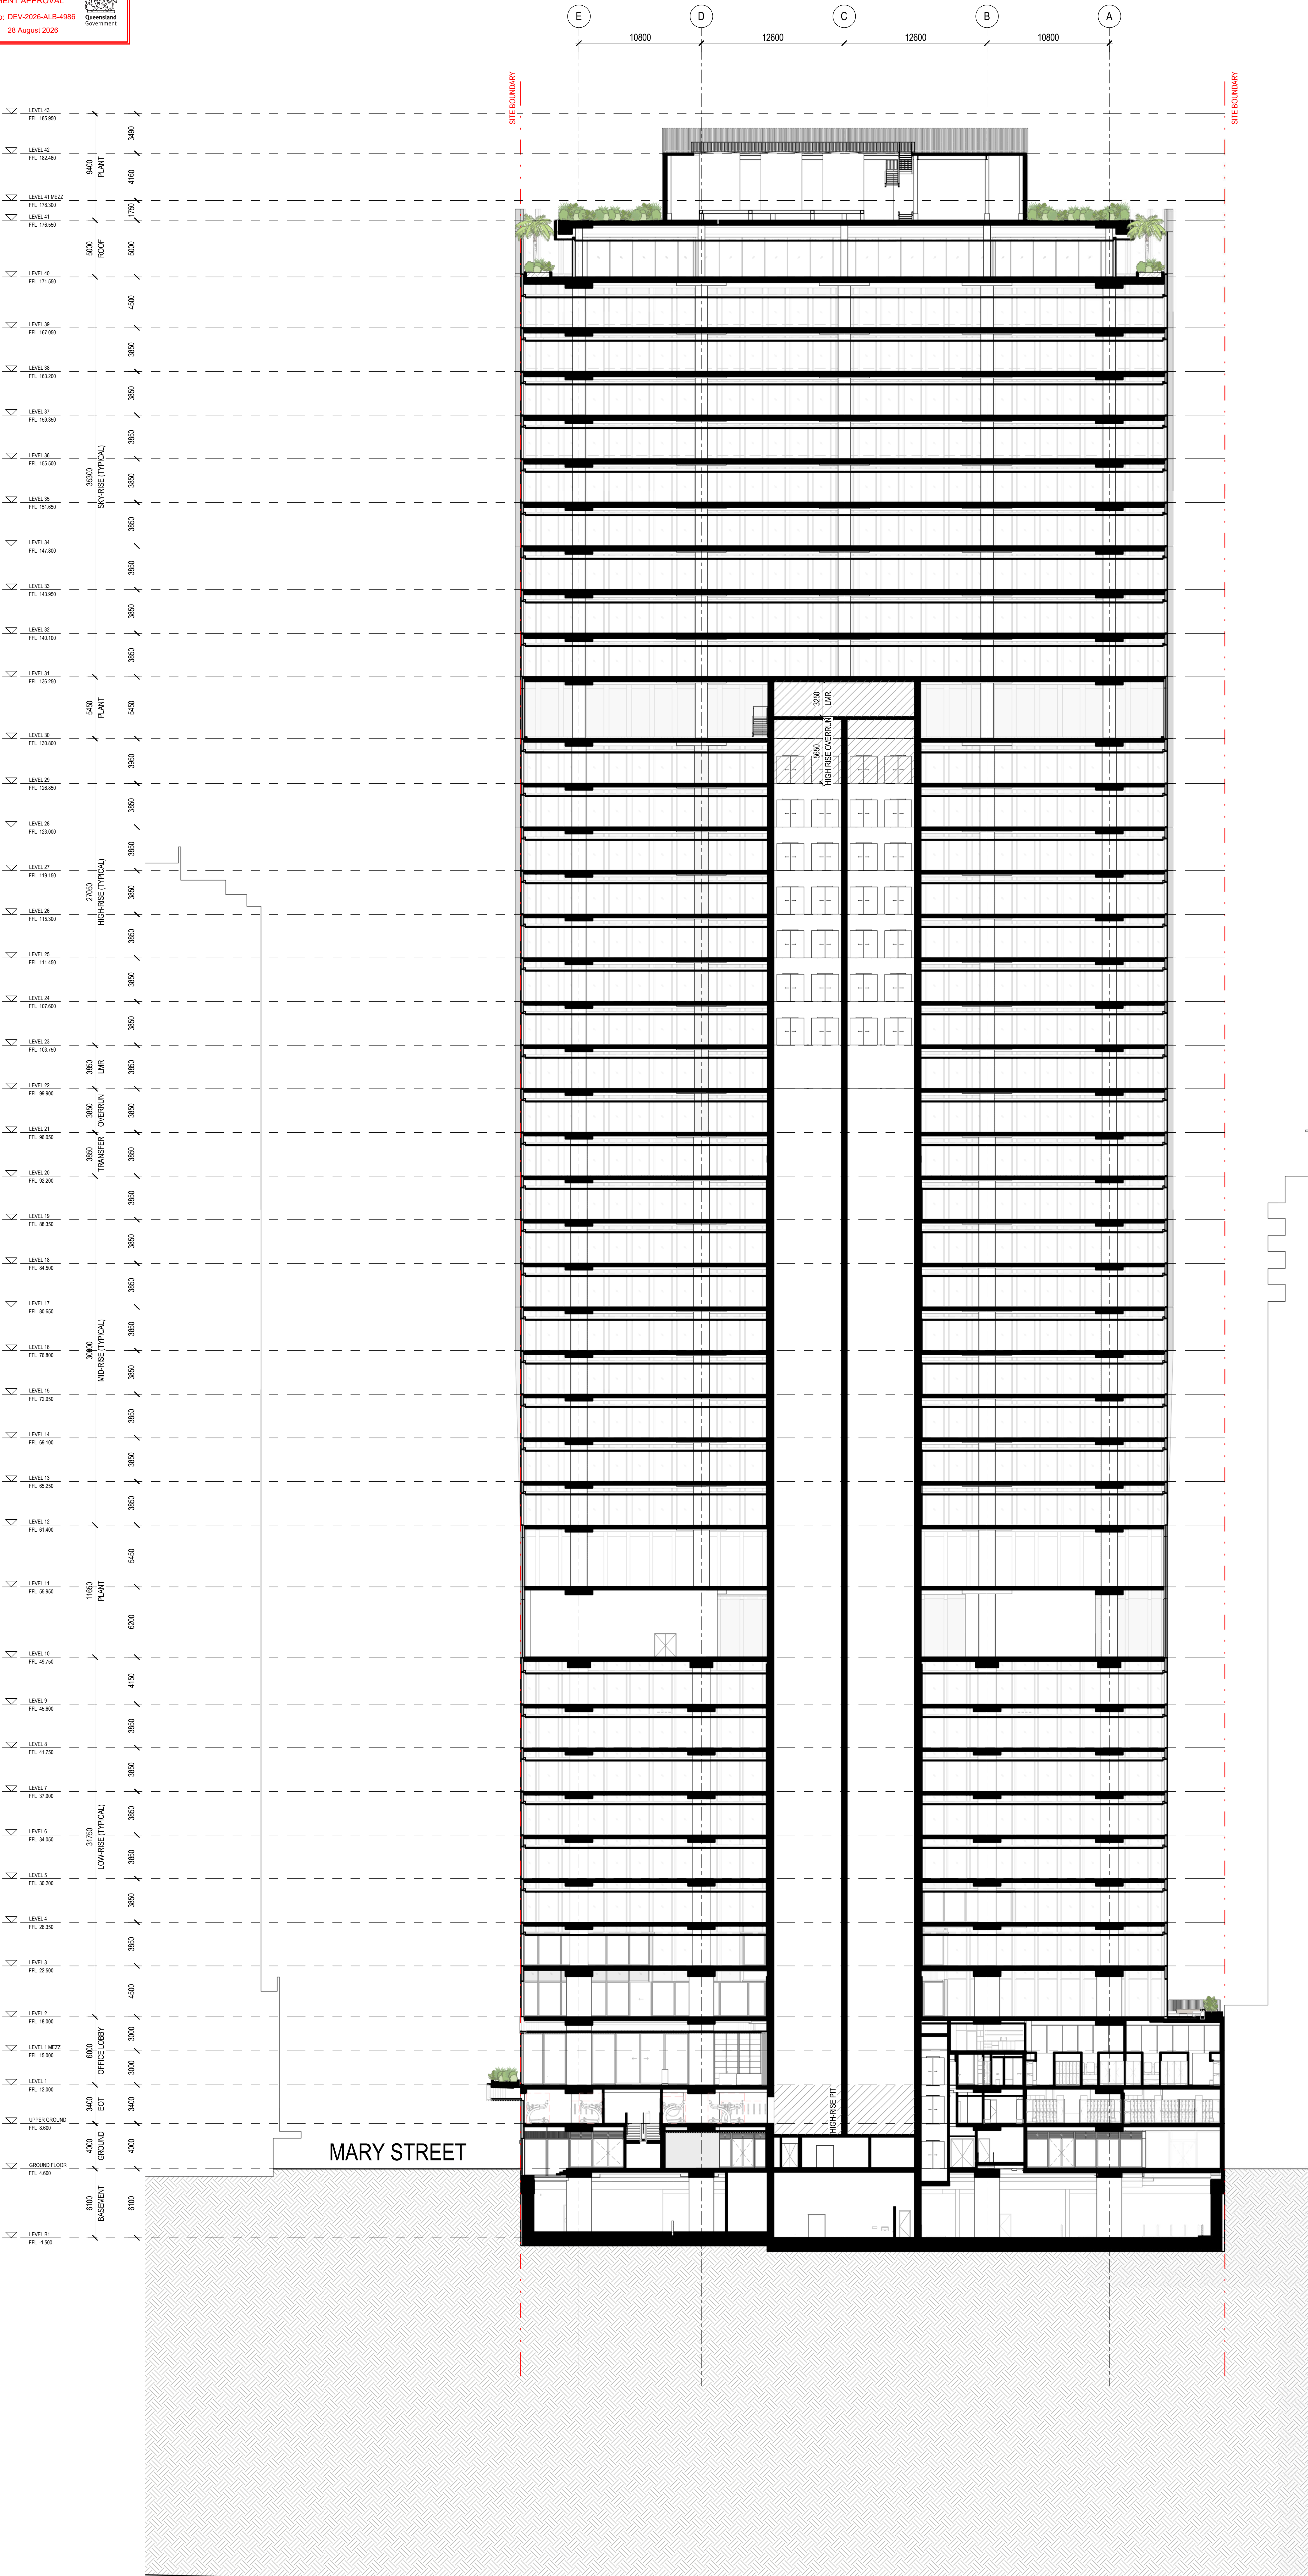

architectus
Architectus Australia Pty Ltd is the owner of the copyright subsisting in these drawings, plans, designs and specifications. They must not be used, reproduced or copied, in whole or in part, nor may the information, ideas and concepts therein contained (which are confidential to Architectus Australia Pty Ltd) be disclosed to any person without the prior written consent of that company.

Registrations and Nominated Architects
ACT: Ray Brown 2528
NSW: Ray Brown 6359, Mark van den Enden 7593,
Robert Osney 10214, Lawrence Tooko 10255
NT: Architectus Australia Pty Ltd ARTD
QLD: Lawrence Tooko 3117
SA: Architectus Australia 3429
TAS: Architectus Australia F109
VIC: Architectus Australia 5119
WA: Architectus Australia 3209, Ray Brown 2929

Do not scale drawings. Verify all dimensions on site. If in doubt, refer to architect.

Rev.	Purpose of issue	Chkd.	App'd.	Date
P6	ISSUE FOR COORDINATION			02.12.2022
P7	OWNERS CONSENT ISSUE			08.12.2022
1	DEVELOPMENT APPLICATION ISSUE			14.12.2022
3	DEVELOPMENT APPLICATION REISSUE			24.04.2024
4	AMENDED ARCHITECTURAL PLANS			10.07.2024
5	AMENDED ARCHITECTURAL PLANS			28.02.2025
6	PRELIMINARY ISSUE FOR REVIEW			06.05.2026
7	REVISED DA ISSUE			29.05.2026

Henning Larsen
HENNING LARSEN
Cardinal Country,
Level 4, 283-285 Clarence St
Sydney NSW 2000
www.henninglarsen.com

architectus™
Architectus Australia Pty Ltd is the owner of the copyright subsisting in these drawings, plans, designs and specifications. They must not be used, reproduced or copied, in whole or in part, nor may the information, ideas and concepts therein contained (which are confidential to Architectus Australia Pty Ltd) be disclosed to any person without the prior written consent of that company.

101 ALBERT STREET
101 ALBERT STREET, BRISBANE
Turbul Country


GENERAL ARRANGEMENT SECTIONS - BUILDING LONGITUDINAL SECTION

project no	disc type	drawing no
200048.00	DRW	DA2503

location	submission	scale	@A0
BNE	DA	1: 200	

prepared	checked	approved	revision
CH/AD	JP	MS	

DEVELOPMENT APPLICATION 7
BNE-DRW-DA2503 29/05/2026 3:23:38 PM

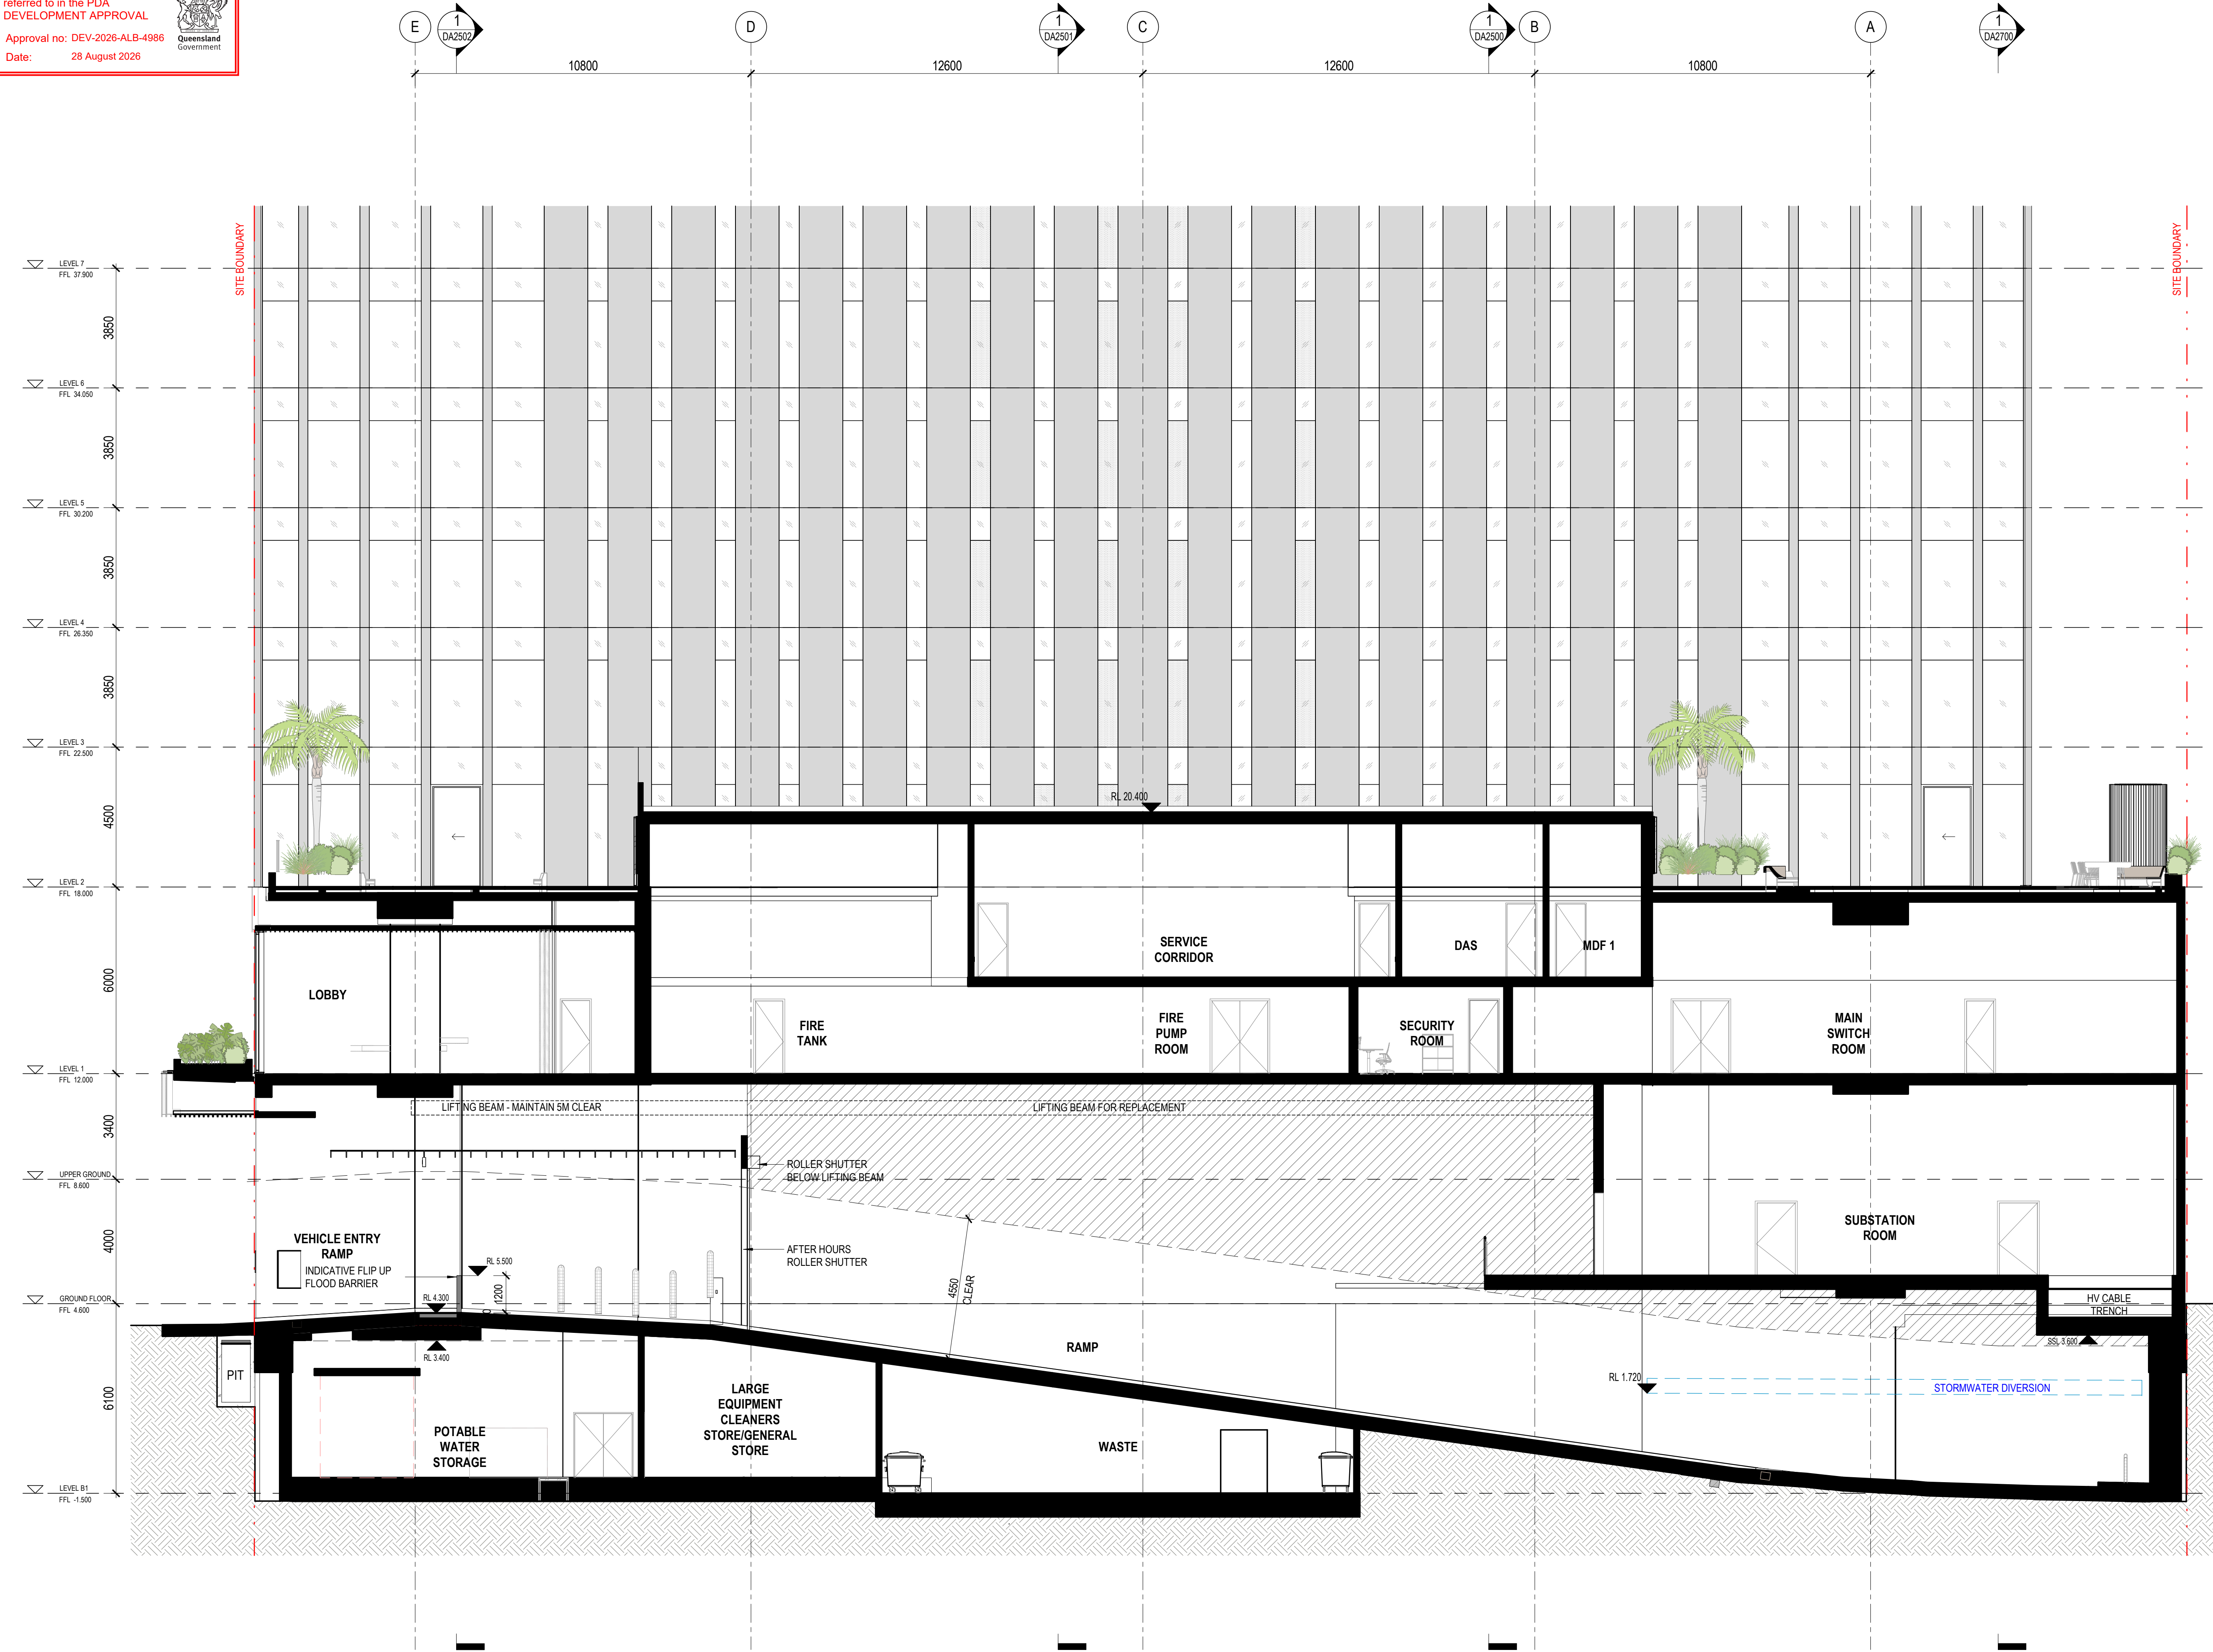

° architectus°

Architectus Australia Pty Ltd is the owner of the copyright subsisting in these drawings, plans, designs and specifications. They must not be used, reproduced or copied, in whole or in part, nor may the information, ideas and concepts therein contained (which are confidential to Architectus Australia Pty Ltd) be disclosed to any person without the prior written consent of that company.

Registrations and Nominated Architects

ACT: Ray Brown 2528
NSW: Ray Brown 6359, Mark van den Enden 7593, Robert Ousey 10214, Lawrence Toaldo 10255
NT: Architectus Australia Pty Ltd AR750
QLD: Lawrence Toaldo 3117
SA: Architectus Australia 3426
TAS: Architectus Australia F109
VIC: Architectus Australia 51176
WA: Architectus Australia 3209, Ray Brown 2929

Do not scale drawings. Verify all dimensions on site. If in doubt, refer to architect.

rev.	purpose of issue	chkd.	apvd.	date
P6	ISSUE FOR COORDINATION			02.12.2022
P7	OWNERS CONSENT ISSUE			08.12.2022
1	DEVELOPMENT APPLICATION ISSUE			14.12.2022
3	DEVELOPMENT APPLICATION REISSUE			24.04.2024
4	AMENDED ARCHITECTURAL PLANS			10.07.2024
5	PRELIMINARY ISSUE FOR REVIEW			06.05.2026
6	REVISED DA ISSUE			25.05.2026

Henning Larsen

HENNING LARSEN
Gadigal Country,
Level 4, 283-285 Clarence St
Sydney NSW 2000
www.henninglarsen.com

architectus™

Aselaide
Brisbane
Brisbane
Carlisle
Gold Coast
Hobart
Newcastle
Perth
Sydney
Townsville

Tumbul and Jagara/Yuggera Country
Level 11, 123 Eagle Street
Brisbane QLD 4000
T (+61 7) 3229 3555
brisbane@architectus.com.au
ABN 90 131 245 684

project


101 ALBERT STREET

101 ALBERT STREET, BRISBANE
Tumbal Country

drawing

PODIUM SECTION - BASEMENT RAMP SECTION

project no	doc type	drawing no.
200048.00	DRW	DA2600
location	submission	scale
BNE	DA	1 : 100 @A1
prepared	checked	approved
CH	JP	MS
revision		
DEVELOPMENT APPLICATION		
BNE-DRW-DA2600		
25/05/2026 4:02:46 PM		

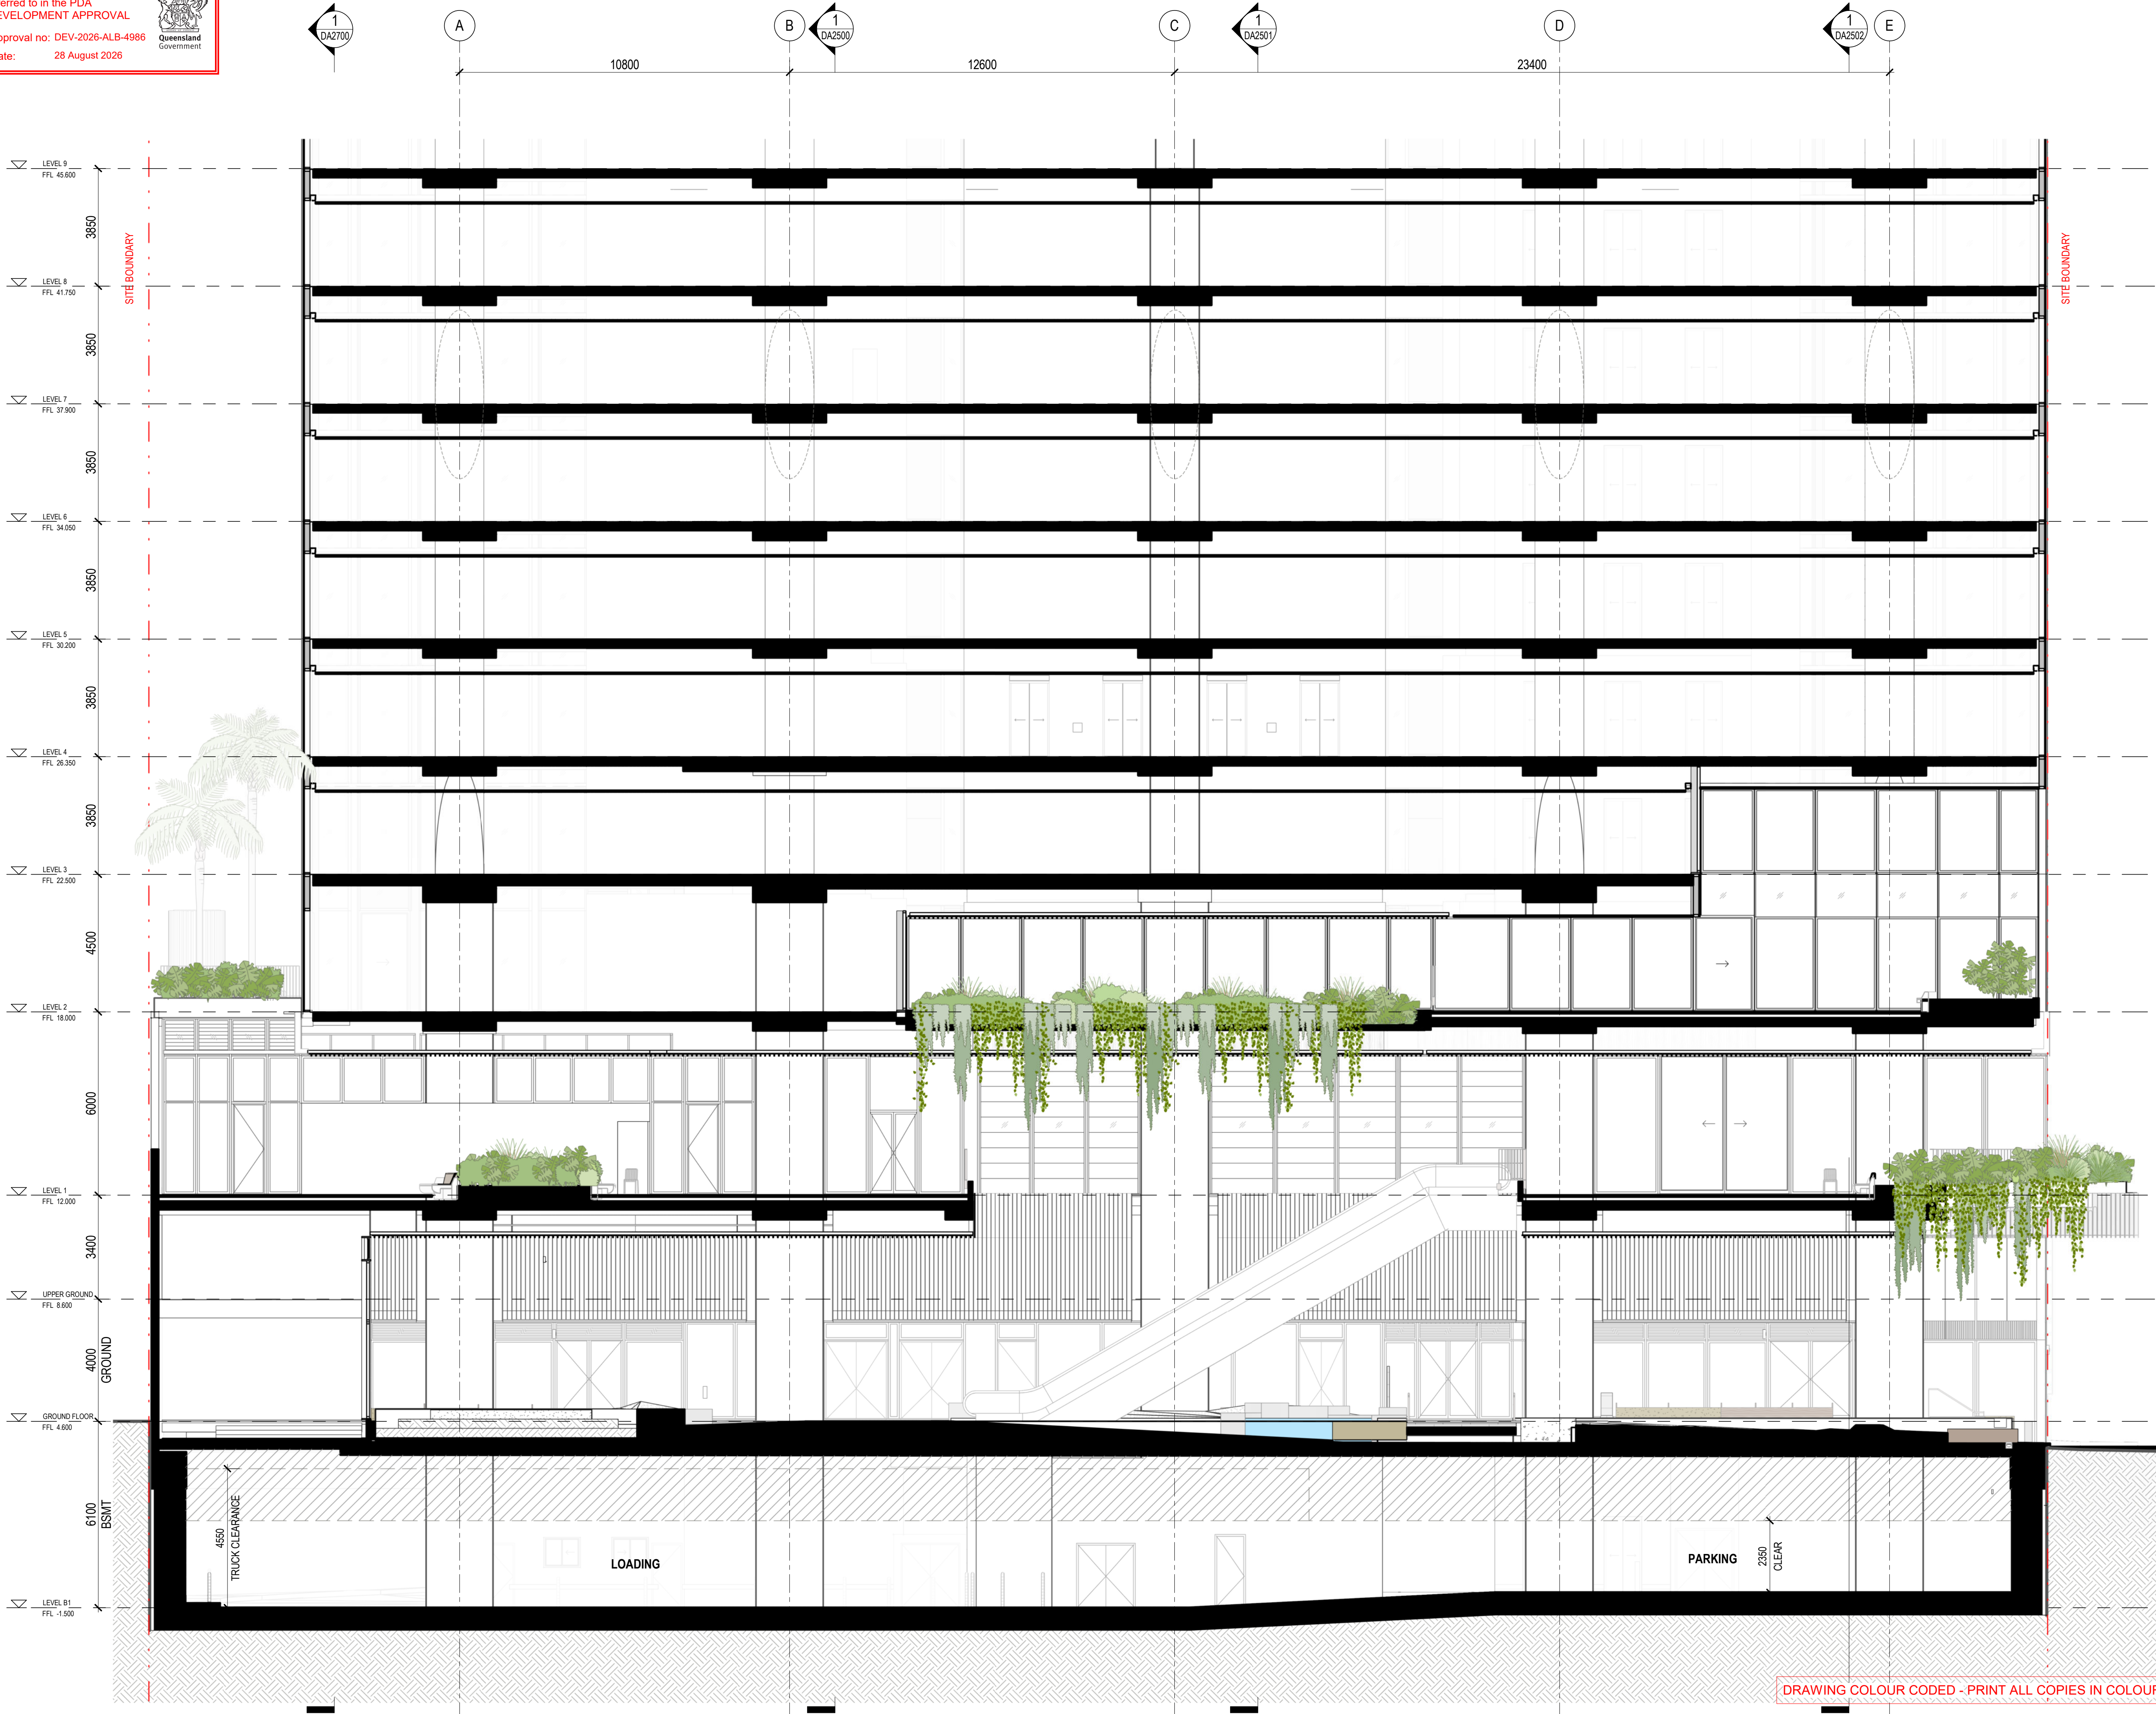

° architectus°

Architectus Australia Pty Ltd is the owner of the copyright subsisting in these drawings, plans, designs and specifications. They must not be used, reproduced or copied, in whole or in part, nor may the information, ideas and concepts therein contained (which are confidential to Architectus Australia Pty Ltd) be disclosed to any person without the prior written consent of that company.

Registrations and Nominated Architects
ACT: Ray Brown 2528
NSW: Ray Brown 6359, Mark van den Enden 7593, Robert Ousey 10214, Lawrence Toaldo 10255
NT: Architectus Australia Pty Ltd AR750
QLD: Lawrence Toaldo 3117
SA: Architectus Australia 3426
TAS: Architectus Australia F109
VIC: Architectus Australia 51176
WA: Architectus Australia 3209, Ray Brown 2929

Do not scale drawings. Verify all dimensions on site. If in doubt, refer to architect.

rev.	purpose of issue	chkd.	apvd.	date
P6	ISSUE FOR COORDINATION			02.12.2022
P7	OWNERS CONSENT ISSUE			08.12.2022
1	DEVELOPMENT APPLICATION ISSUE			14.12.2022
3	DEVELOPMENT APPLICATION REISSUE			24.04.2024
4	AMENDED ARCHITECTURAL PLANS			10.07.2024
5	PRELIMINARY ISSUE FOR REVIEW			06.05.2026
6	REVISED DA ISSUE			25.05.2026

Henning Larsen

HENNING LARSEN
Gadigal Country,
Level 4, 283-285 Clarence St
Sydney NSW 2000
www.henninglarsen.com

Aselaide
Brisbane
Carlisle
Gold Coast
Hobart
Newcastle
Perth
Sydney
Townsville

Tumbal and Jagara/Yuggera Country
Level 11, 123 Eagle Street
Brisbane QLD 4000
T (+61 7) 3229 3555
brisbane@architectus.com.au
ABN 90 131 245 684

project

101 ALBERT STREET

101 ALBERT STREET, BRISBANE
Tumbal Country

drawing


PODIUM SECTION - ERODED
PLANTER SECTION

project no	doc type	drawing no.
200048.00	DRW	DA2601
location	submission	scale
BNE	DA	1 : 100 @A1
prepared	checked	approved
CH	JP	MS

revision

DEVELOPMENT APPLICATION 6

BNE-DRW-DA2601 25/05/2026 4:03:03 PM

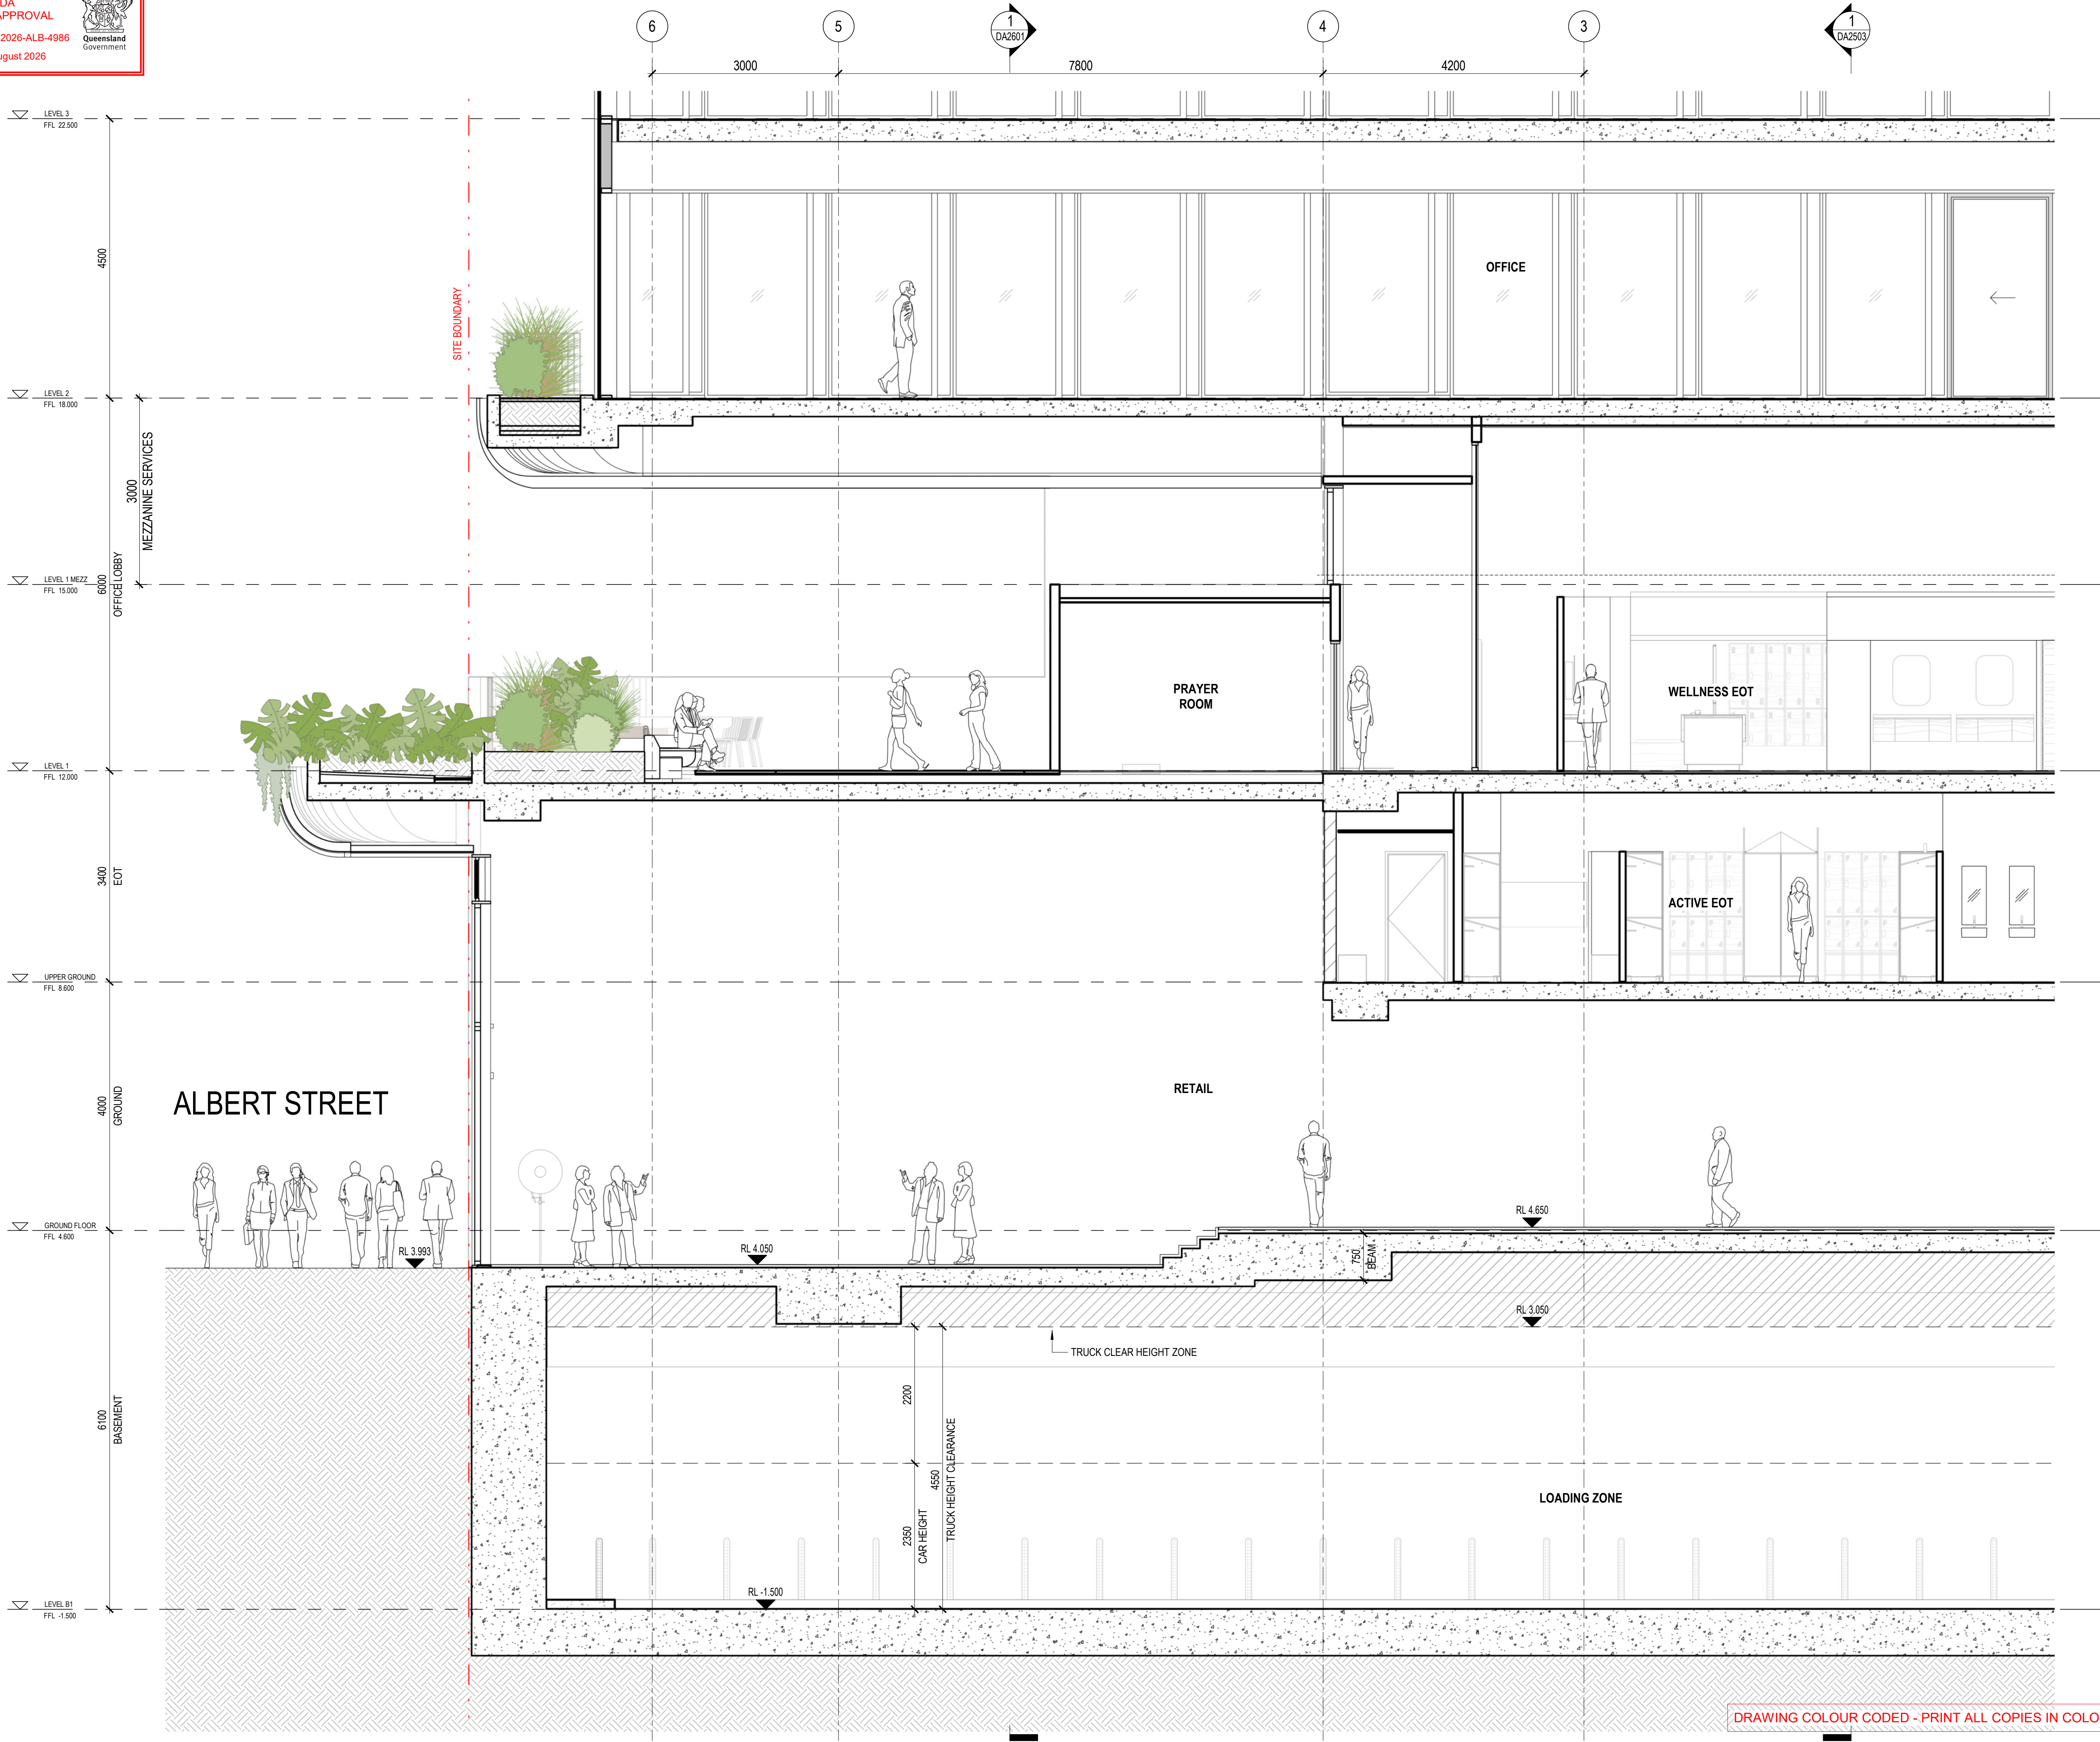

° architectus°


Architectus Australia Pty Ltd is the owner of the copyright subsisting in these drawings, plans, designs and specifications. They must not be used, reproduced or copied, in whole or in part, nor may the information, ideas and concepts therein contained (which are confidential to Architectus Australia Pty Ltd) be disclosed to any person without the prior written consent of that company.

Registrations and Nominated Architects

ACT: Ray Brown 2528
NSW: Ray Brown 6359, Mark van den Enden 7593,
Robert Ousey 10214, Lawrence Toalido 10255
NT: Architectus Australia Pty Ltd AR750
QLD: Lawrence Toalido 3117
SA: Architectus Australia 3426
TAS: Architectus Australia F109
VIC: Architectus Australia 51176
WA: Architectus Australia 3209, Ray Brown 2929

Do not scale drawings. Verify all dimensions on site. If in doubt, refer to architect.

rev.	purpose of issue	chkd.	apvd.	date
P6	ISSUE FOR COORDINATION			02.12.2022
P7	OWNERS CONSENT ISSUE			08.12.2022
1	DEVELOPMENT APPLICATION ISSUE			14.12.2022
3	DEVELOPMENT APPLICATION REISSUE			24.04.2024
4	AMENDED ARCHITECTURAL PLANS			10.07.2024
5	PRELIMINARY ISSUE FOR REVIEW			06.05.2026
6	REVISED DA ISSUE			25.05.2026

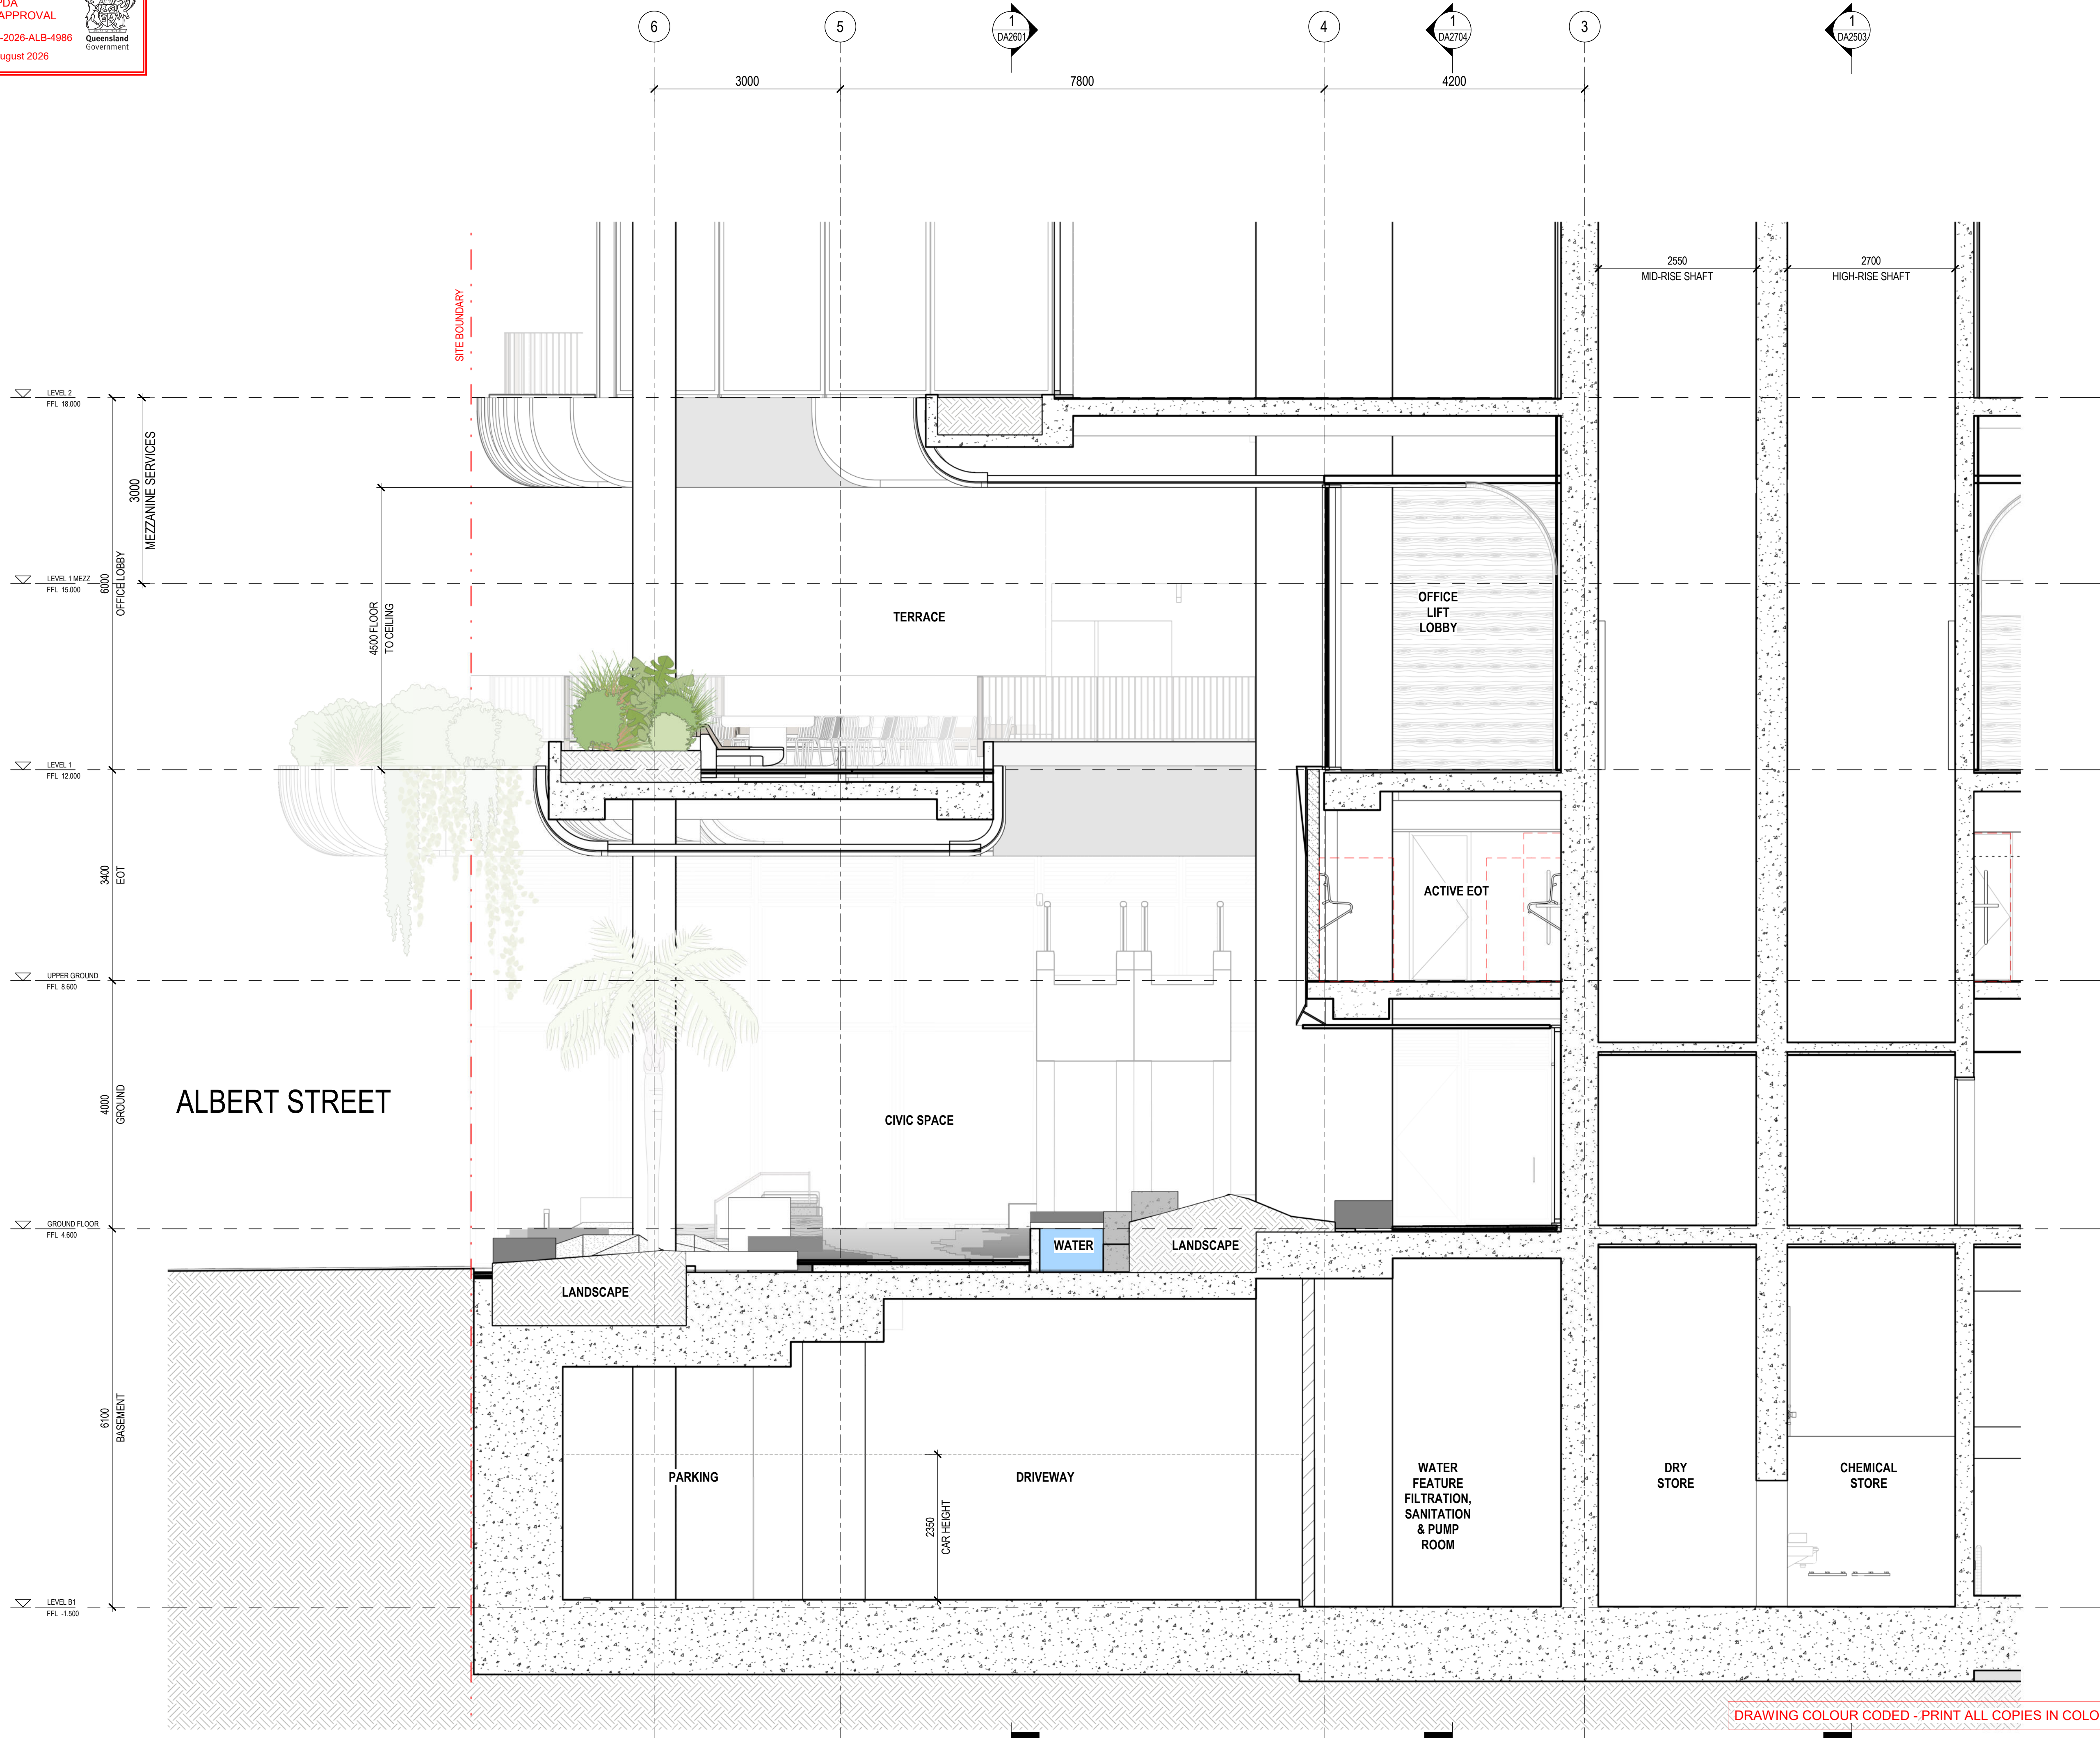

° architectus™

Architectus Australia Pty Ltd is the owner of the copyright subsisting in these drawings, plans, designs and specifications. They must not be used, reproduced or copied, in whole or in part, nor may the information, ideas and concepts therein contained (which are confidential to Architectus Australia Pty Ltd) be disclosed to any person without the prior written consent of that company.

Registrations and Nominated Architects

ACT: Ray Brown 2528
NSW: Ray Brown 6359, Mark van den Enden 7593,
Robert Ousey 10214, Lawrence Toaldo 10255
NT: Architectus Australia Pty Ltd AR750
QLD: Lawrence Toaldo 3117
SA: Architectus Australia 3426
TAS: Architectus Australia F109
VIC: Architectus Australia 51176
WA: Architectus Australia 3209, Ray Brown 2929

Do not scale drawings. Verify all dimensions on site. If in doubt, refer to architect.

rev.	purpose of issue	chkd.	apvd.	date
P6	ISSUE FOR COORDINATION			02.12.2022
P7	OWNERS CONSENT ISSUE			08.12.2022
1	DEVELOPMENT APPLICATION ISSUE			14.12.2022
3	DEVELOPMENT APPLICATION REISSUE			24.04.2024
4	AMENDED ARCHITECTURAL PLANS			10.07.2024
5	PRELIMINARY ISSUE FOR REVIEW			06.05.2026
6	REVISED DA ISSUE			25.05.2026

**Henning
Larsen**

HENNING LARSEN
Gadigal Country,
Level 4, 283-285 Clarence St
Sydney NSW 2000

www.henninglarsen.com

architectus™

Adelaide
Brisbane
Canberra
Gold Coast
Hobart
Melbourne
Newcastle
Perth
Sydney
Townsville

Tumbal and Jagara/Yuggera Country
Level 11, 123 Eagle Street
Brisbane QLD 4000
T (+61 7) 3229 3555
brisbane@architectus.com.au

ABN 90 131 245 684

project

101 ALBERT STREET

101 ALBERT STREET, BRISBANE
Tumbal Country

drawing

**DETAIL SECTION - GROUND DEEP
PLANTING ZONE SECTION**

project no	doc type	drawing no.
200048.00	DRW	DA2701
location	submission	scale
BNE	DA	1 : 50 @A1
prepared	checked	approved
CH	JP	MS


revision

DEVELOPMENT APPLICATION

BNE-DRW-DA2701

25/05/2026 4:03:16 PM

DRAWING COLOUR CODED - PRINT ALL COPIES IN COLOUR.

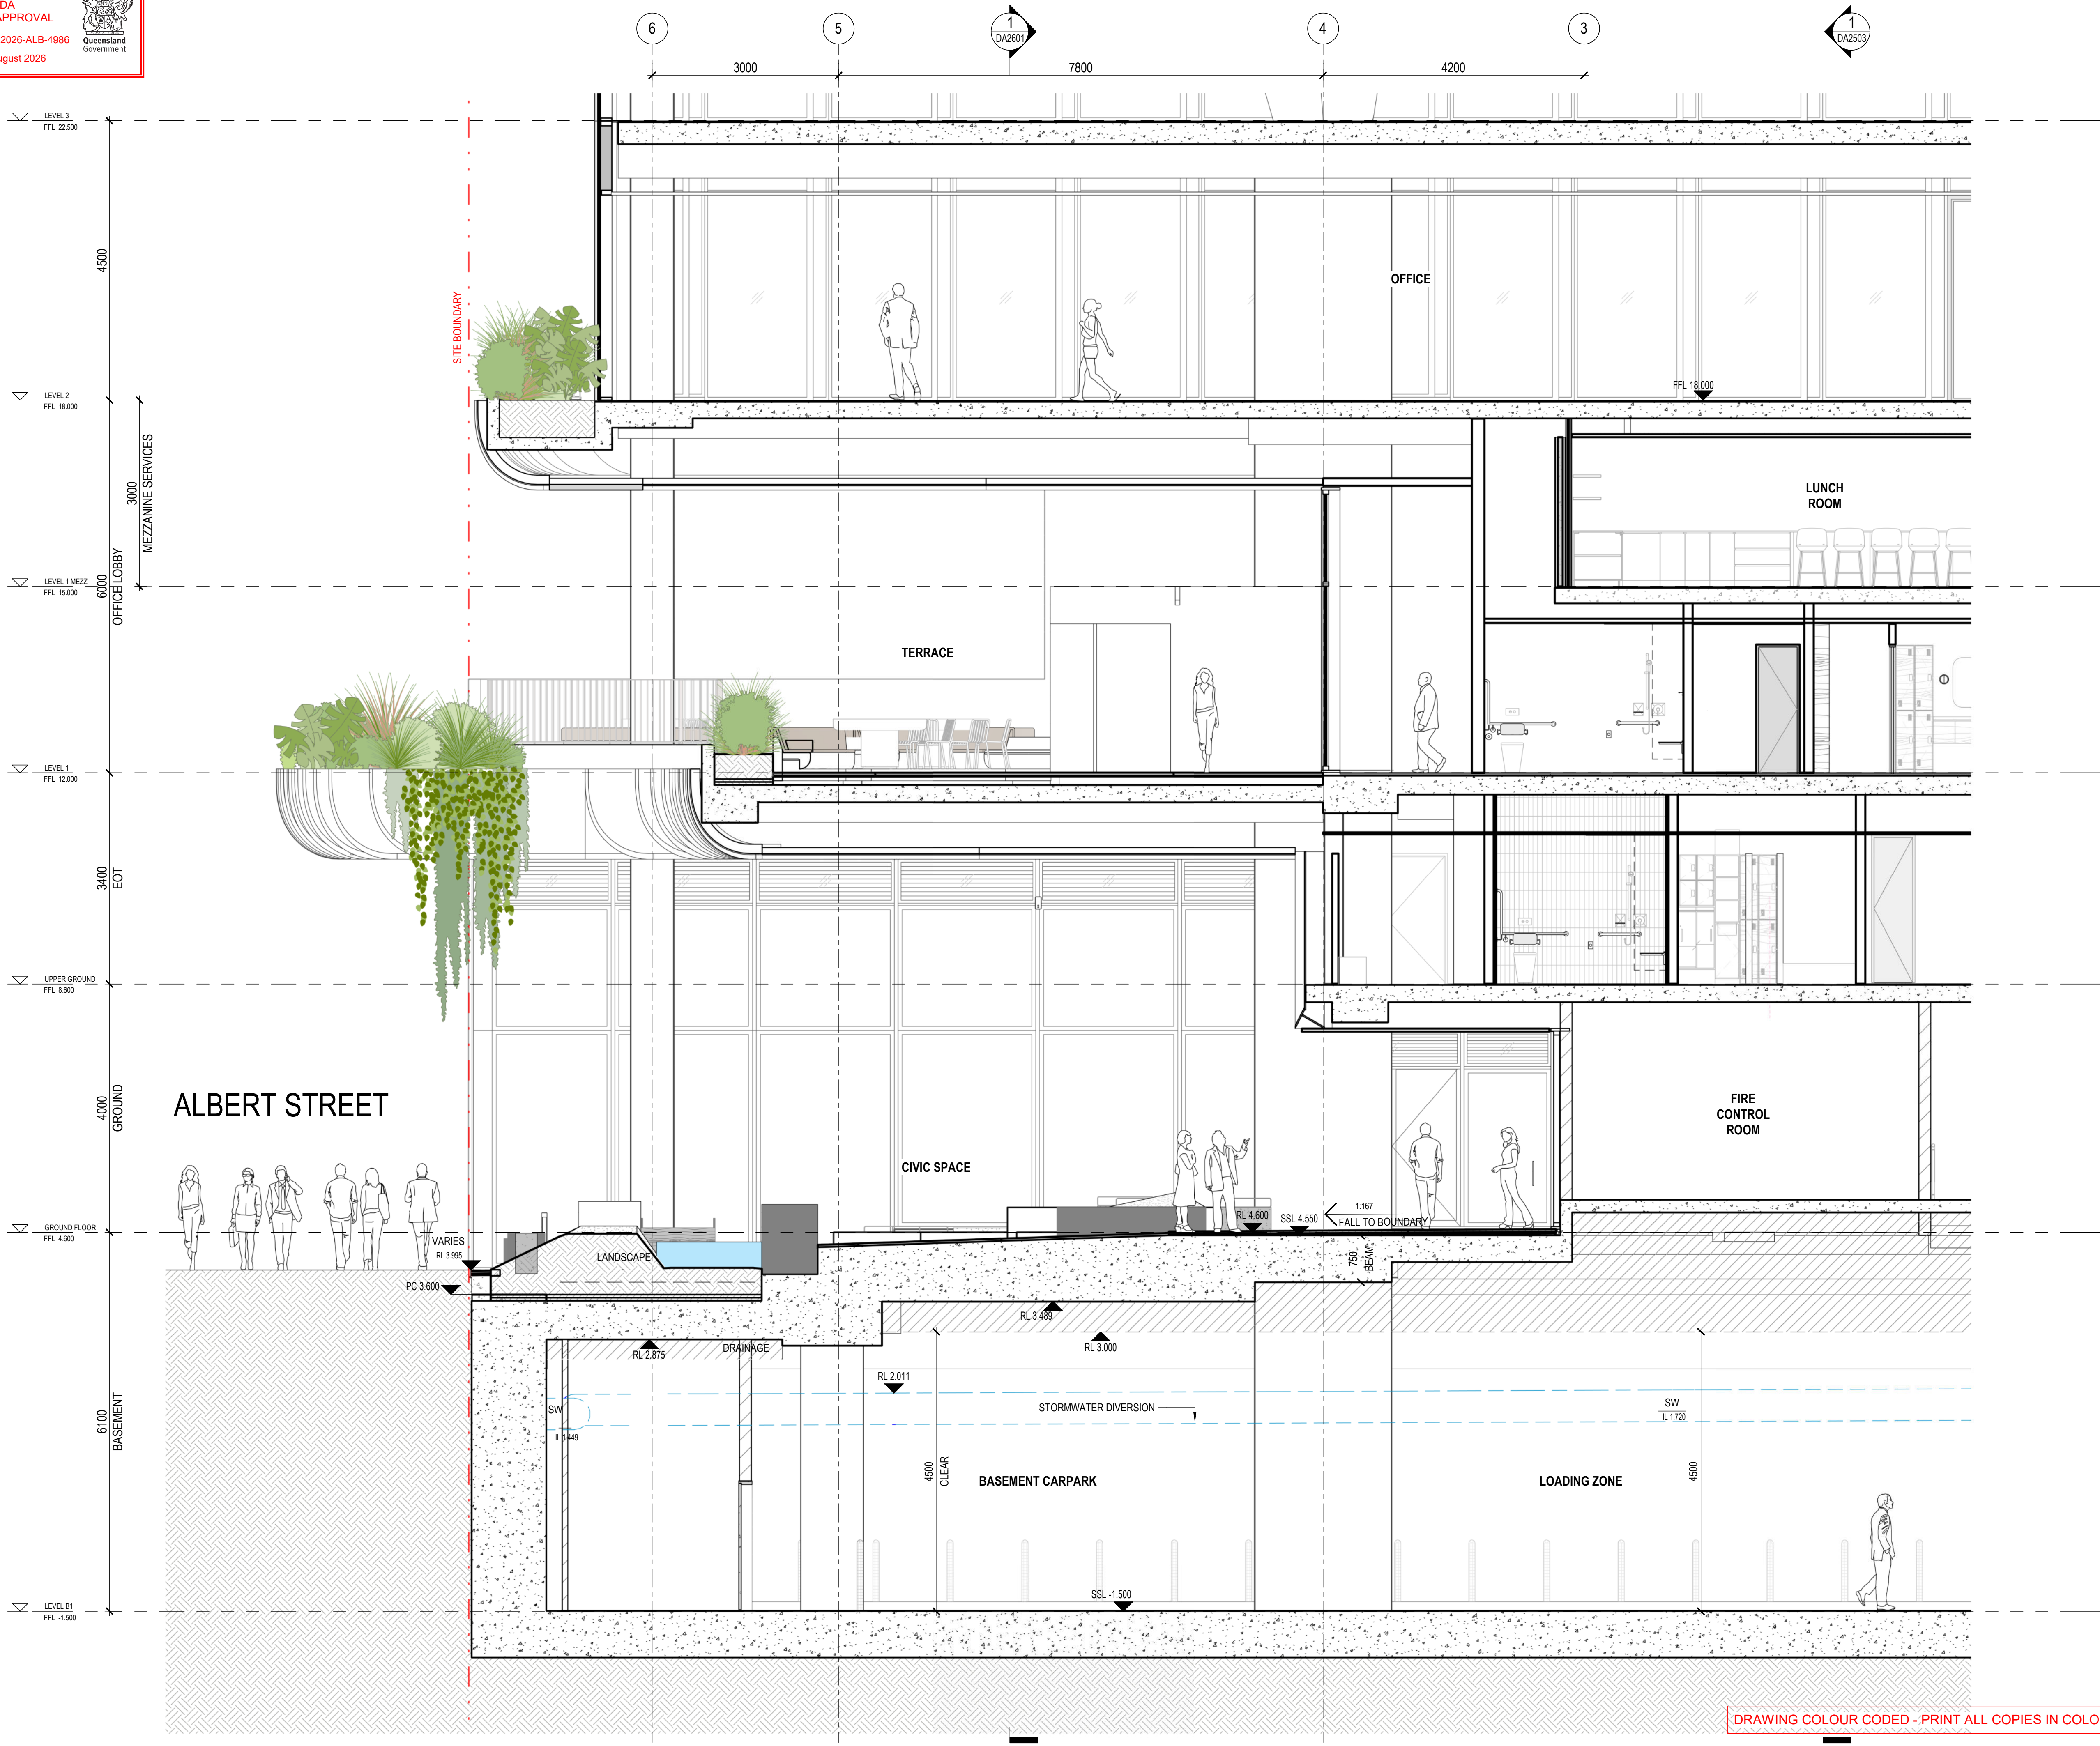

° architectus™

Architectus Australia Pty Ltd is the owner of the copyright subsisting in these drawings, plans, designs and specifications. They must not be used, reproduced or copied, in whole or in part, nor may the information, ideas and concepts therein contained (which are confidential to Architectus Australia Pty Ltd) be disclosed to any person without the prior written consent of that company.

Registrations and Nominated Architects

ACT: Ray Brown 2528
NSW: Ray Brown 6359, Mark van den Enden 7593, Robert Ousey 10214, Lawrence Toaldo 10255
NT: Architectus Australia Pty Ltd AR750
QLD: Lawrence Toaldo 3117
SA: Architectus Australia 3426
TAS: Architectus Australia F109
VIC: Architectus Australia 51176
WA: Architectus Australia 3209, Ray Brown 2929

Do not scale drawings. Verify all dimensions on site. If in doubt, refer to architect.

rev.	purpose of issue	chkd.	apvd.	date
P6	ISSUE FOR COORDINATION			02.12.2022
P7	OWNERS CONSENT ISSUE			08.12.2022
1	DEVELOPMENT APPLICATION ISSUE			14.12.2022
3	DEVELOPMENT APPLICATION REISSUE			24.04.2024
4	AMENDED ARCHITECTURAL PLANS			10.07.2024
5	PRELIMINARY ISSUE FOR REVIEW			06.05.2026
6	REVISED DA ISSUE			25.05.2026

**Henning
Larsen**

HENNING LARSEN
Gadigal Country,
Level 4, 283-285 Clarence St
Sydney NSW 2000
www.henninglarsen.com

architectus™

Aselaide
Brisbane
Brisbane
Carberra
Gold Coast
Hobbourne
Newcastle
Perth
Sydney
Townsville

Tumbal and Jagara/Yuggera Country
Level 11, 123 Eagle Street
Brisbane QLD 4000
T (+61 7) 3229 3555
brisbane@architectus.com.au

ABN 90 131 245 684

101 ALBERT STREET


101 ALBERT STREET, BRISBANE
Tumbal Country

**DETAIL SECTION - GROUND DEEP
PLANTING ZONE SECTION**

project no	doc type	drawing no.
200048.00	DRW	DA2702
location	submission	scale
BNE	DA	1 : 50 @A1
prepared	checked	approved
CH	JP	MS

DEVELOPMENT APPLICATION **6**

BNE-DRW-DA2702 25/05/2026 4:03:22 PM

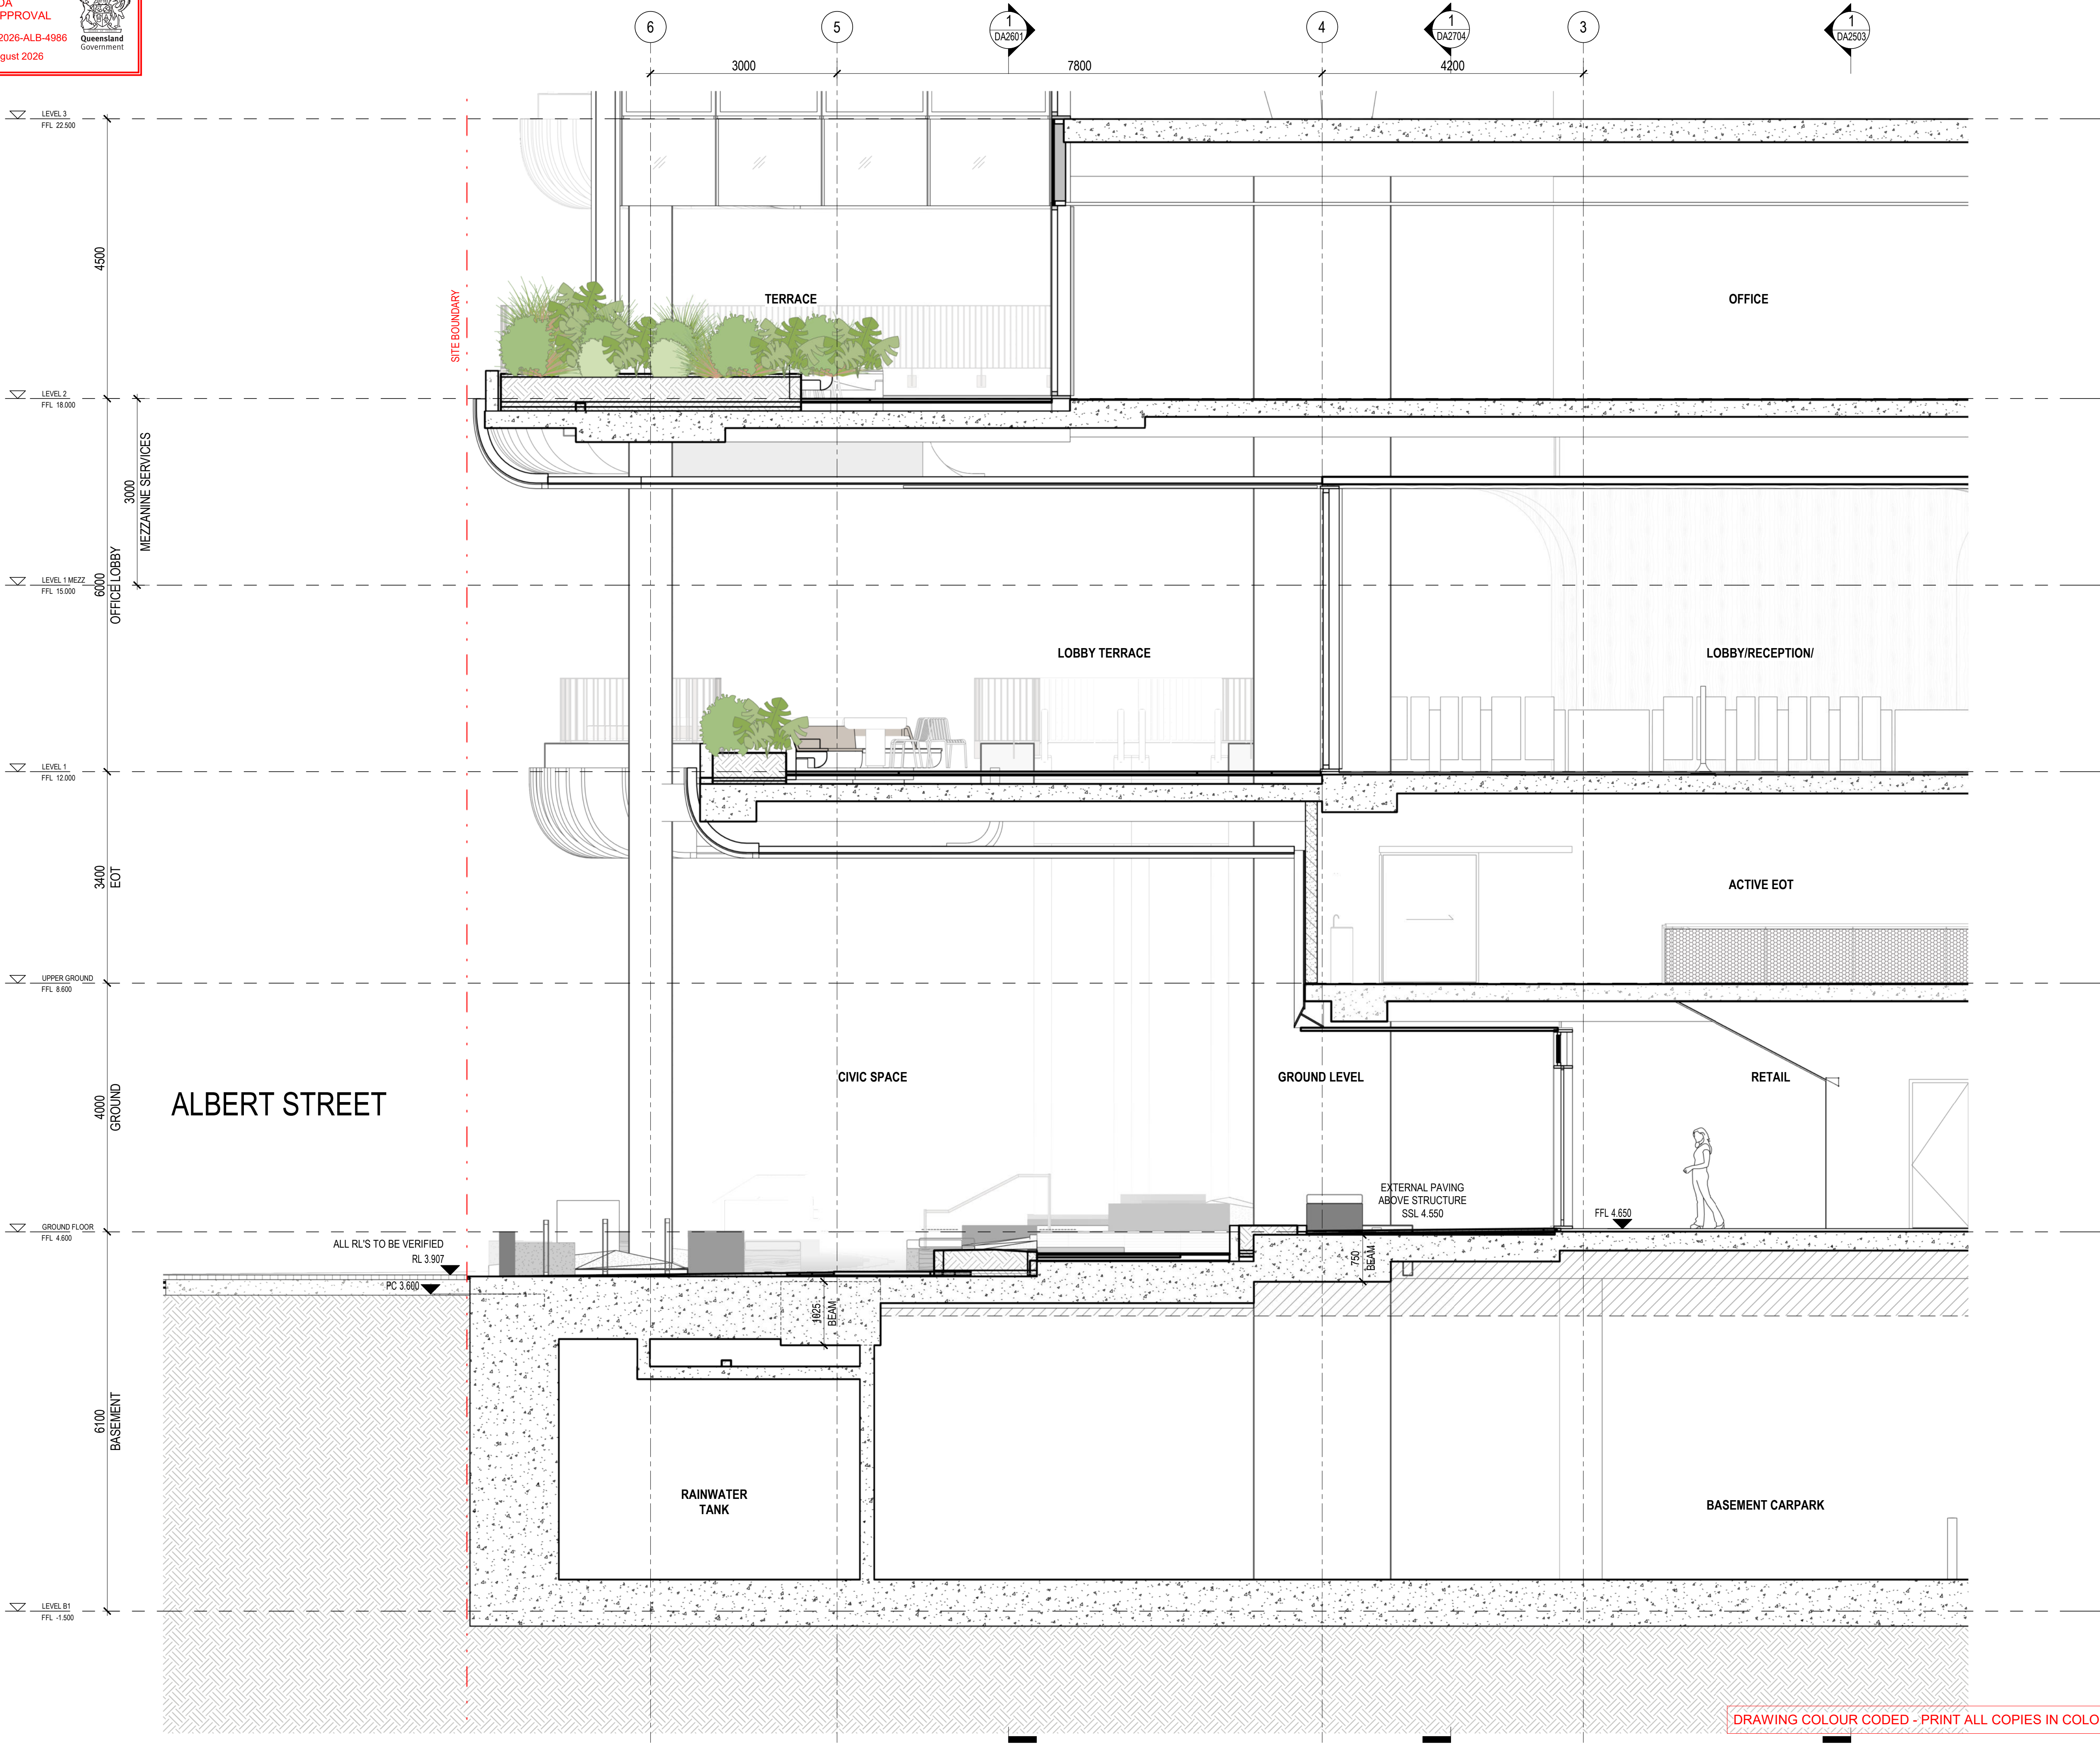

° architectus°

Architectus Australia Pty Ltd is the owner of the copyright subsisting in these drawings, plans, designs and specifications. They must not be used, reproduced or copied, in whole or in part, nor may the information, ideas and concepts therein contained (which are confidential to Architectus Australia Pty Ltd) be disclosed to any person without the prior written consent of that company.

Registrations and Nominated Architects

ACT: Ray Brown 2528
NSW: Ray Brown 6359, Mark van den Enden 7593,
Robert Ousey 10214, Lawrence Toaldo 10255
NT: Architectus Australia Pty Ltd AR750
QLD: Lawrence Toaldo 3117
SA: Architectus Australia 3426
TAS: Architectus Australia F109
VIC: Architectus Australia 51176
WA: Architectus Australia 3209, Ray Brown 2929

Do not scale drawings. Verify all dimensions on site. If in doubt, refer to architect.

rev.	purpose of issue	chkd.	apvd.	date
P6	ISSUE FOR COORDINATION			02.12.2022
P7	OWNERS CONSENT ISSUE			08.12.2022
1	DEVELOPMENT APPLICATION ISSUE			14.12.2022
3	DEVELOPMENT APPLICATION REISSUE			24.04.2024
4	AMENDED ARCHITECTURAL PLANS			10.07.2024
5	PRELIMINARY ISSUE FOR REVIEW			06.05.2026
6	REVISED DA ISSUE			25.05.2026

Henning
Larsen

HENNING LARSEN
Gadigal Country,
Level 4, 283-285 Clarence St
Sydney NSW 2000

www.henninglarsen.com

architectus™

Adelaide
Brisbane
Canberra
Gold Coast
Hobart
Melbourne
Newcastle
Perth
Sydney
Townsville

Tumbal and Jagara/Yuggera Country
Level 11, 123 Eagle Street
Brisbane QLD 4000
T (+61 7) 3229 3555
brisbane@architectus.com.au

ABN 90 131 245 684

project

101 ALBERT STREET

101 ALBERT STREET, BRISBANE
Tumbal Country

drawing

DETAIL SECTION - EOT PLANTER
ZONE SECTION


project no	doc type	drawing no.
200048.00	DRW	DA2703
location	submission	scale
BNE	DA	1 : 50 @A1
prepared	checked	approved
CH	JP	MS

revision

DEVELOPMENT APPLICATION 6

BNE-DRW-DA2703

25/05/2026 4:03:29 PM

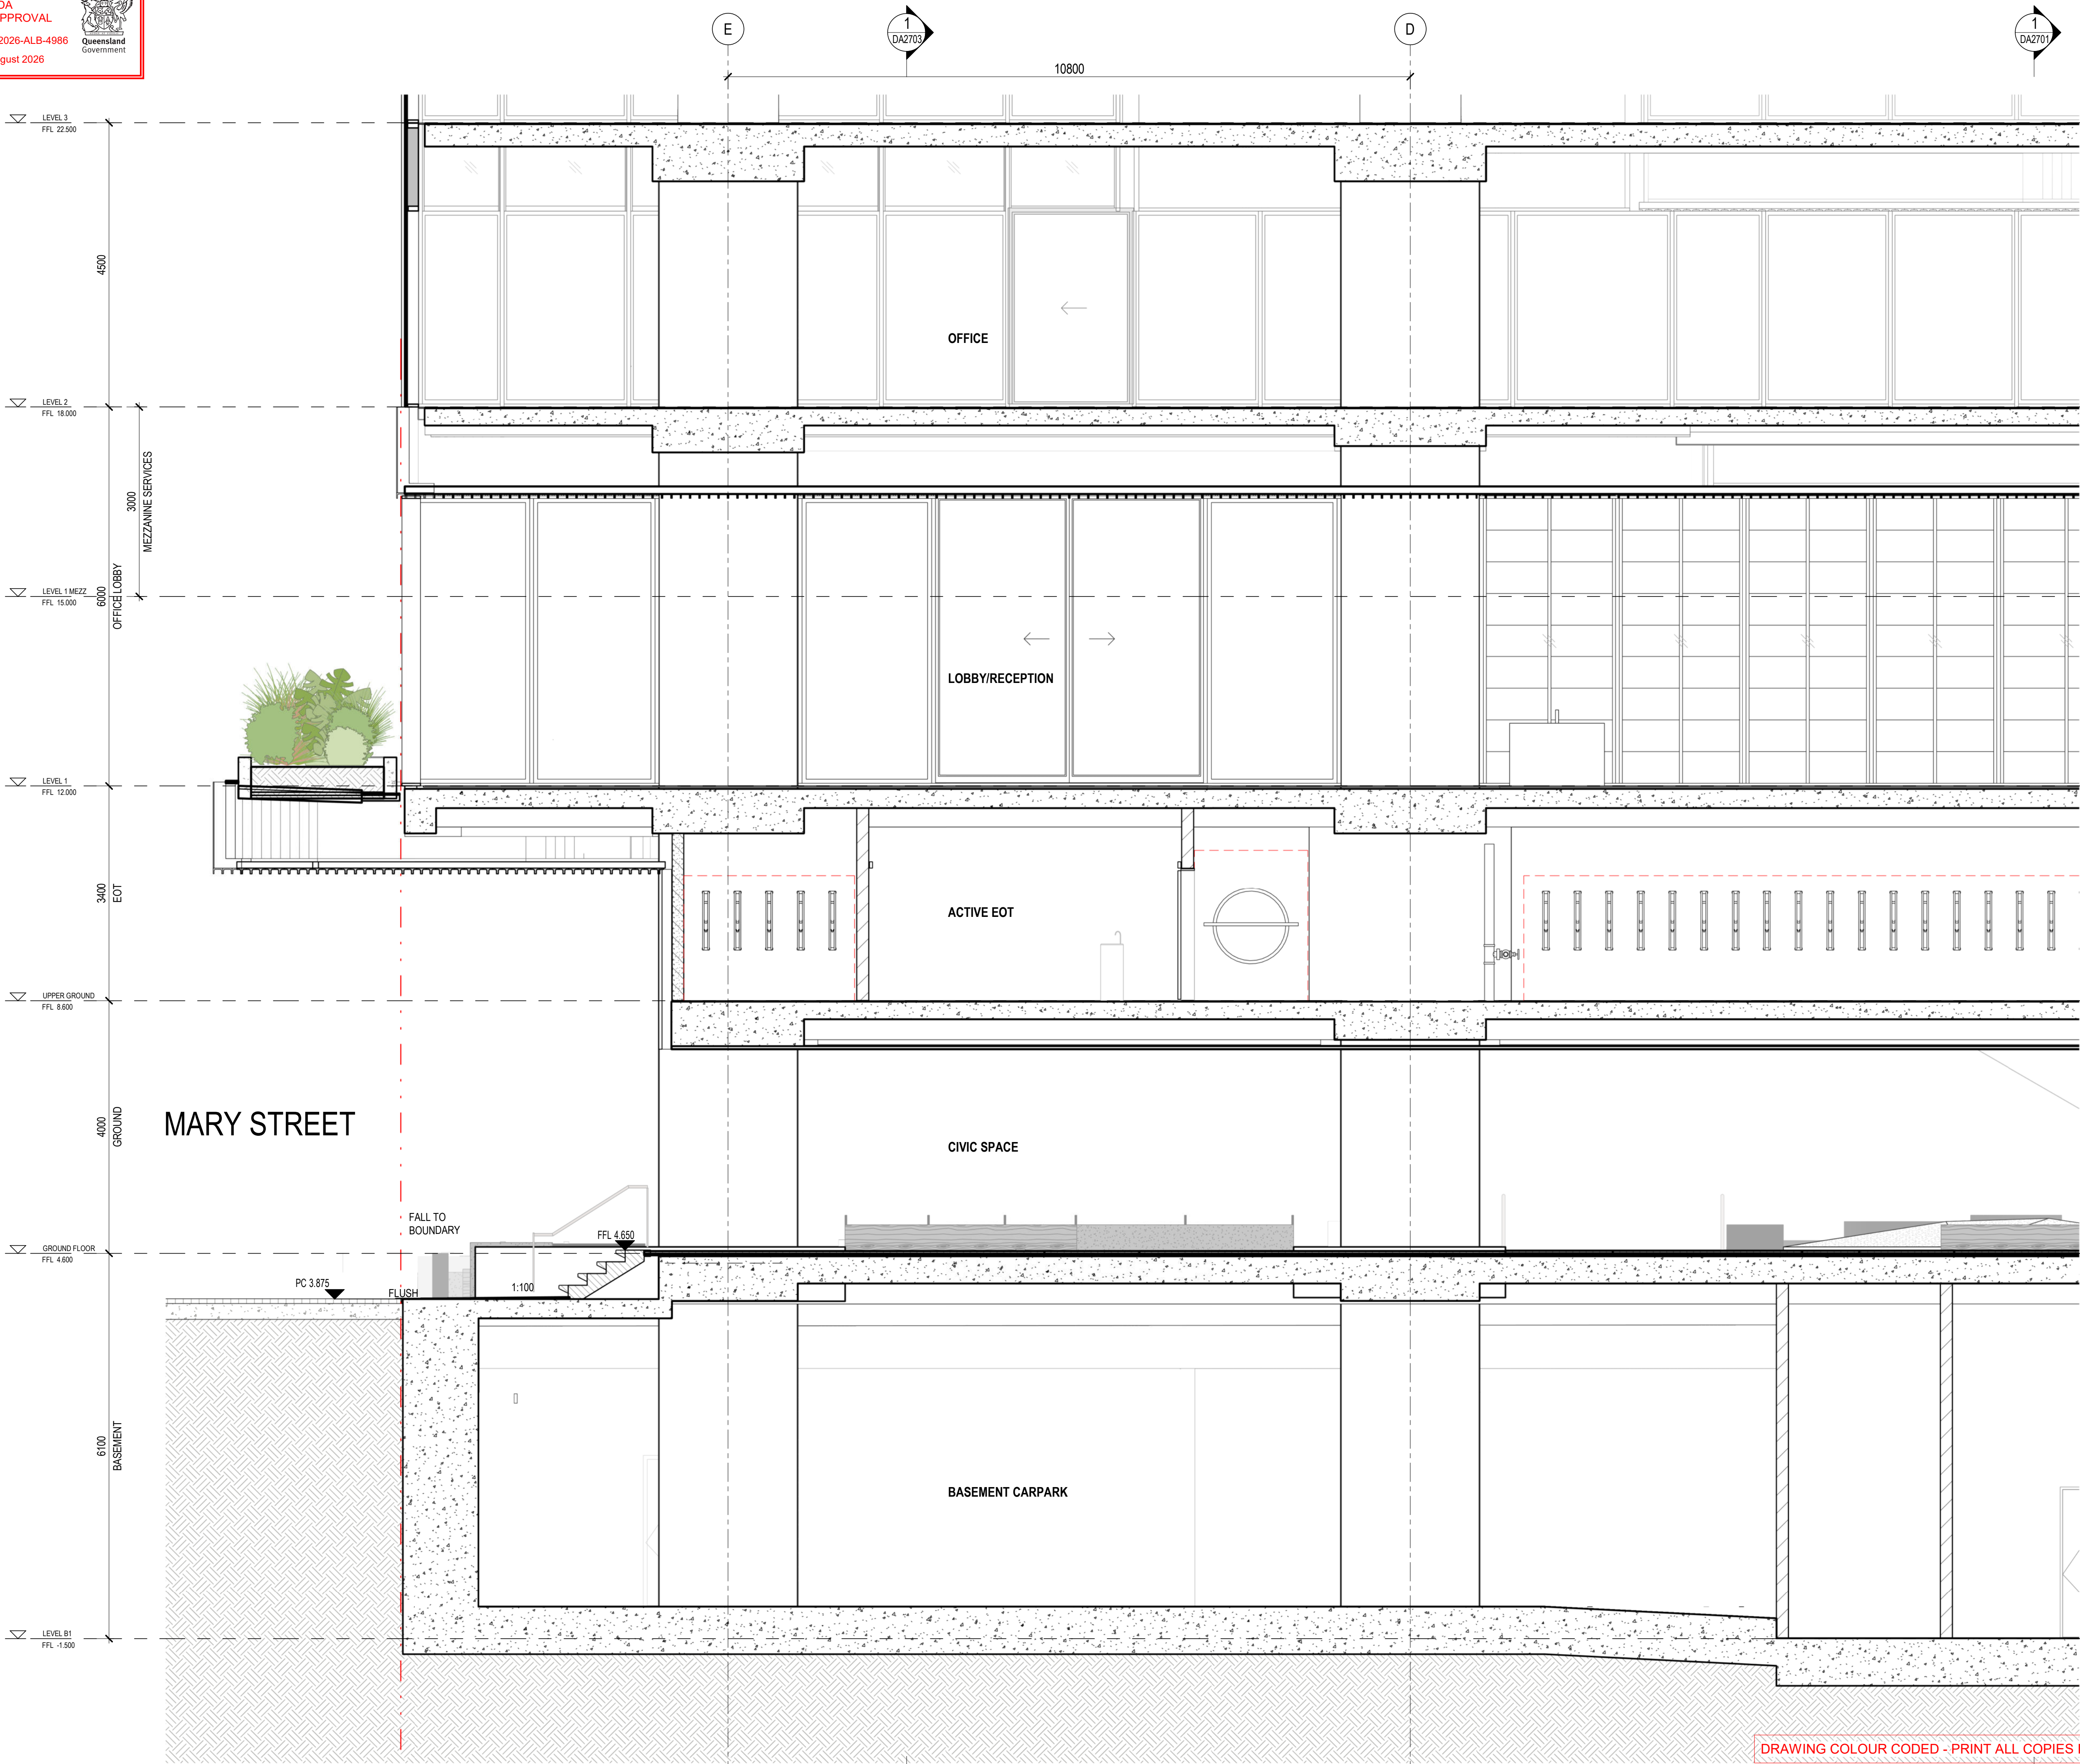

° architectus°

Architectus Australia Pty Ltd is the owner of the copyright subsisting in these drawings, plans, designs and specifications. They must not be used, reproduced or copied, in whole or in part, nor may the information, ideas and concepts therein contained (which are confidential to Architectus Australia Pty Ltd) be disclosed to any person without the prior written consent of that company.

Registrations and Nominated Architects

ACT: Ray Brown 2528
NSW: Ray Brown 6359, Mark van den Enden 7593,
Robert Ousey 10214, Lawrence Toalido 10255
NT: Architectus Australia Pty Ltd AR750
QLD: Lawrence Toalido 3117
SA: Architectus Australia 3426
TAS: Architectus Australia F109
VIC: Architectus Australia 51176
WA: Architectus Australia 3209, Ray Brown 2929

Do not scale drawings. Verify all dimensions on site. If in doubt, refer to architect.

rev.	purpose of issue	chkd.	apvd.	date
P6	ISSUE FOR COORDINATION			02.12.2022
P7	OWNERS CONSENT ISSUE			08.12.2022
1	DEVELOPMENT APPLICATION ISSUE			14.12.2022
3	DEVELOPMENT APPLICATION REISSUE			24.04.2024
4	AMENDED ARCHITECTURAL PLANS			10.07.2024
5	PRELIMINARY ISSUE FOR REVIEW			06.05.2026
6	REVISED DA ISSUE			25.05.2026



ARTIST IMPRESSION ONLY

City view

Henning Larsen

HENNING LARSEN
Gadigal Country,
Level 4, 283-285 Clarence St
Sydney NSW 2000

www.henninglarsen.com

architectus™

Adelaide
Brisbane
Canberra
Gold Coast
Hobart
Melbourne
Newcastle
Perth
Sydney
Townsville

Tumbul and Jagara/Yuggera Country
Level 11, 123 Eagle Street
Brisbane QLD 4000
T (+61 7) 3229 3555
brisbane@architectus.com.au

ABN 90 131 245 684

project

101 ALBERT STREET

101 ALBERT STREET, BRISBANE

Tumbal Country

drawing

PERSPECTIVES - AERIAL

project no	doc type	drawing no.
200048.00	DRW	DA3601
location	submission	scale
BNE	DA	@A1
prepared	checked	approved
KA	JP	MS

revision

DEVELOPMENT APPLICATION 4

BNE-DRW-DA3601 25/05/2026 4:03:37 PM



ARTIST IMPRESSION ONLY

View from Albert street - Podium

Henning
Larsen

HENNING LARSEN
Gadigal Country,
Level 4, 283-285 Clarence St
Sydney NSW 2000
www.henninglarsen.com

architectus™

Adelaide
Brisbane
Canberra
Gold Coast
Melbourne
Newcastle
Perth
Sydney
Townsville

Tumbal and Jagara/Yuggera Country
Level 11, 123 Eagle Street
Brisbane QLD 4000
T (+61 7) 3229 3555
brisbane@architectus.com.au
ABN 90 131 245 684

project
101 ALBERT STREET
101 ALBERT STREET, BRISBANE
Tumbal Country

drawing

PERSPECTIVES - ALBERT ST
PODIUM VIEW

project no	doc type	drawing no.
200048.00	DRW	DA3602
location	submission	scale
BNE	DA	@A1
prepared	checked	approved
KA	JP	MS

revision
DEVELOPMENT APPLICATION5
BNE-DRW-DA360225/05/2026 4:03:38 PM



ARTIST IMPRESSION ONLY

View from Albert street / Mary street corner - Podium

° architectus°

Architectus Australia Pty Ltd is the owner of the copyright subsisting in these drawings, plans, designs and specifications. They must not be used, reproduced or copied, in whole or in part, nor may the information, ideas and concepts therein contained (which are confidential to Architectus Australia Pty Ltd) be disclosed to any person without the prior written consent of that company.

Registrations and Nominated Architects

ACT: Ray Brown 2528
NSW: Ray Brown 6359, Mark van den Enden 7593,
Robert Ousey 10214, Lawrence Toaldo 10255
NT: Architectus Australia Pty Ltd AR750
QLD: Lawrence Toaldo 3117
SA: Architectus Australia 3426
TAS: Architectus Australia F109
VIC: Architectus Australia 51176
WA: Architectus Australia 3209, Ray Brown 2929

Do not scale drawings. Verify all dimensions on site. If in doubt, refer to architect.

rev.	purpose of issue	chkd.	apvd.	date
P6	ISSUE FOR COORDINATION			02.12.2022
P7	OWNERS CONSENT ISSUE			08.12.2022
1	DEVELOPMENT APPLICATION ISSUE			14.12.2022
2	PRELIMINARY ISSUE FOR REVIEW			06.05.2026
3	REVISED DA ISSUE			25.05.2026

Henning
Larsen

HENNING LARSEN
Gadigal Country,
Level 4, 283-285 Clarence St
Sydney NSW 2000

www.henninglarsen.com

architectus™

Adelaide
Brisbane
Canberra
Gold Coast
Melbourne
Newcastle
Perth
Sydney
Townsville

Tumbal and Jagara/Yuggera Country
Level 11, 123 Eagle Street
Brisbane QLD 4000
T (+61 7) 3229 3555
brisbane@architectus.com.au

ABN 90 131 245 684

project

101 ALBERT STREET

101 ALBERT STREET, BRISBANE
Tumbal Country

drawing

PERSPECTIVES - ALBERT AND
MARY PODIUM VIEW

project no	doc type	drawing no.
200048.00	DRW	DA3603
location	submission	scale
BNE	DA	@A1
prepared	checked	approved
KA	JP	MS


revision

DEVELOPMENT APPLICATION 3

BNE-DRW-DA3603

25/05/2026 4:03:40 PM

DRAWING COLOUR CODED - PRINT ALL COPIES IN COLOUR.

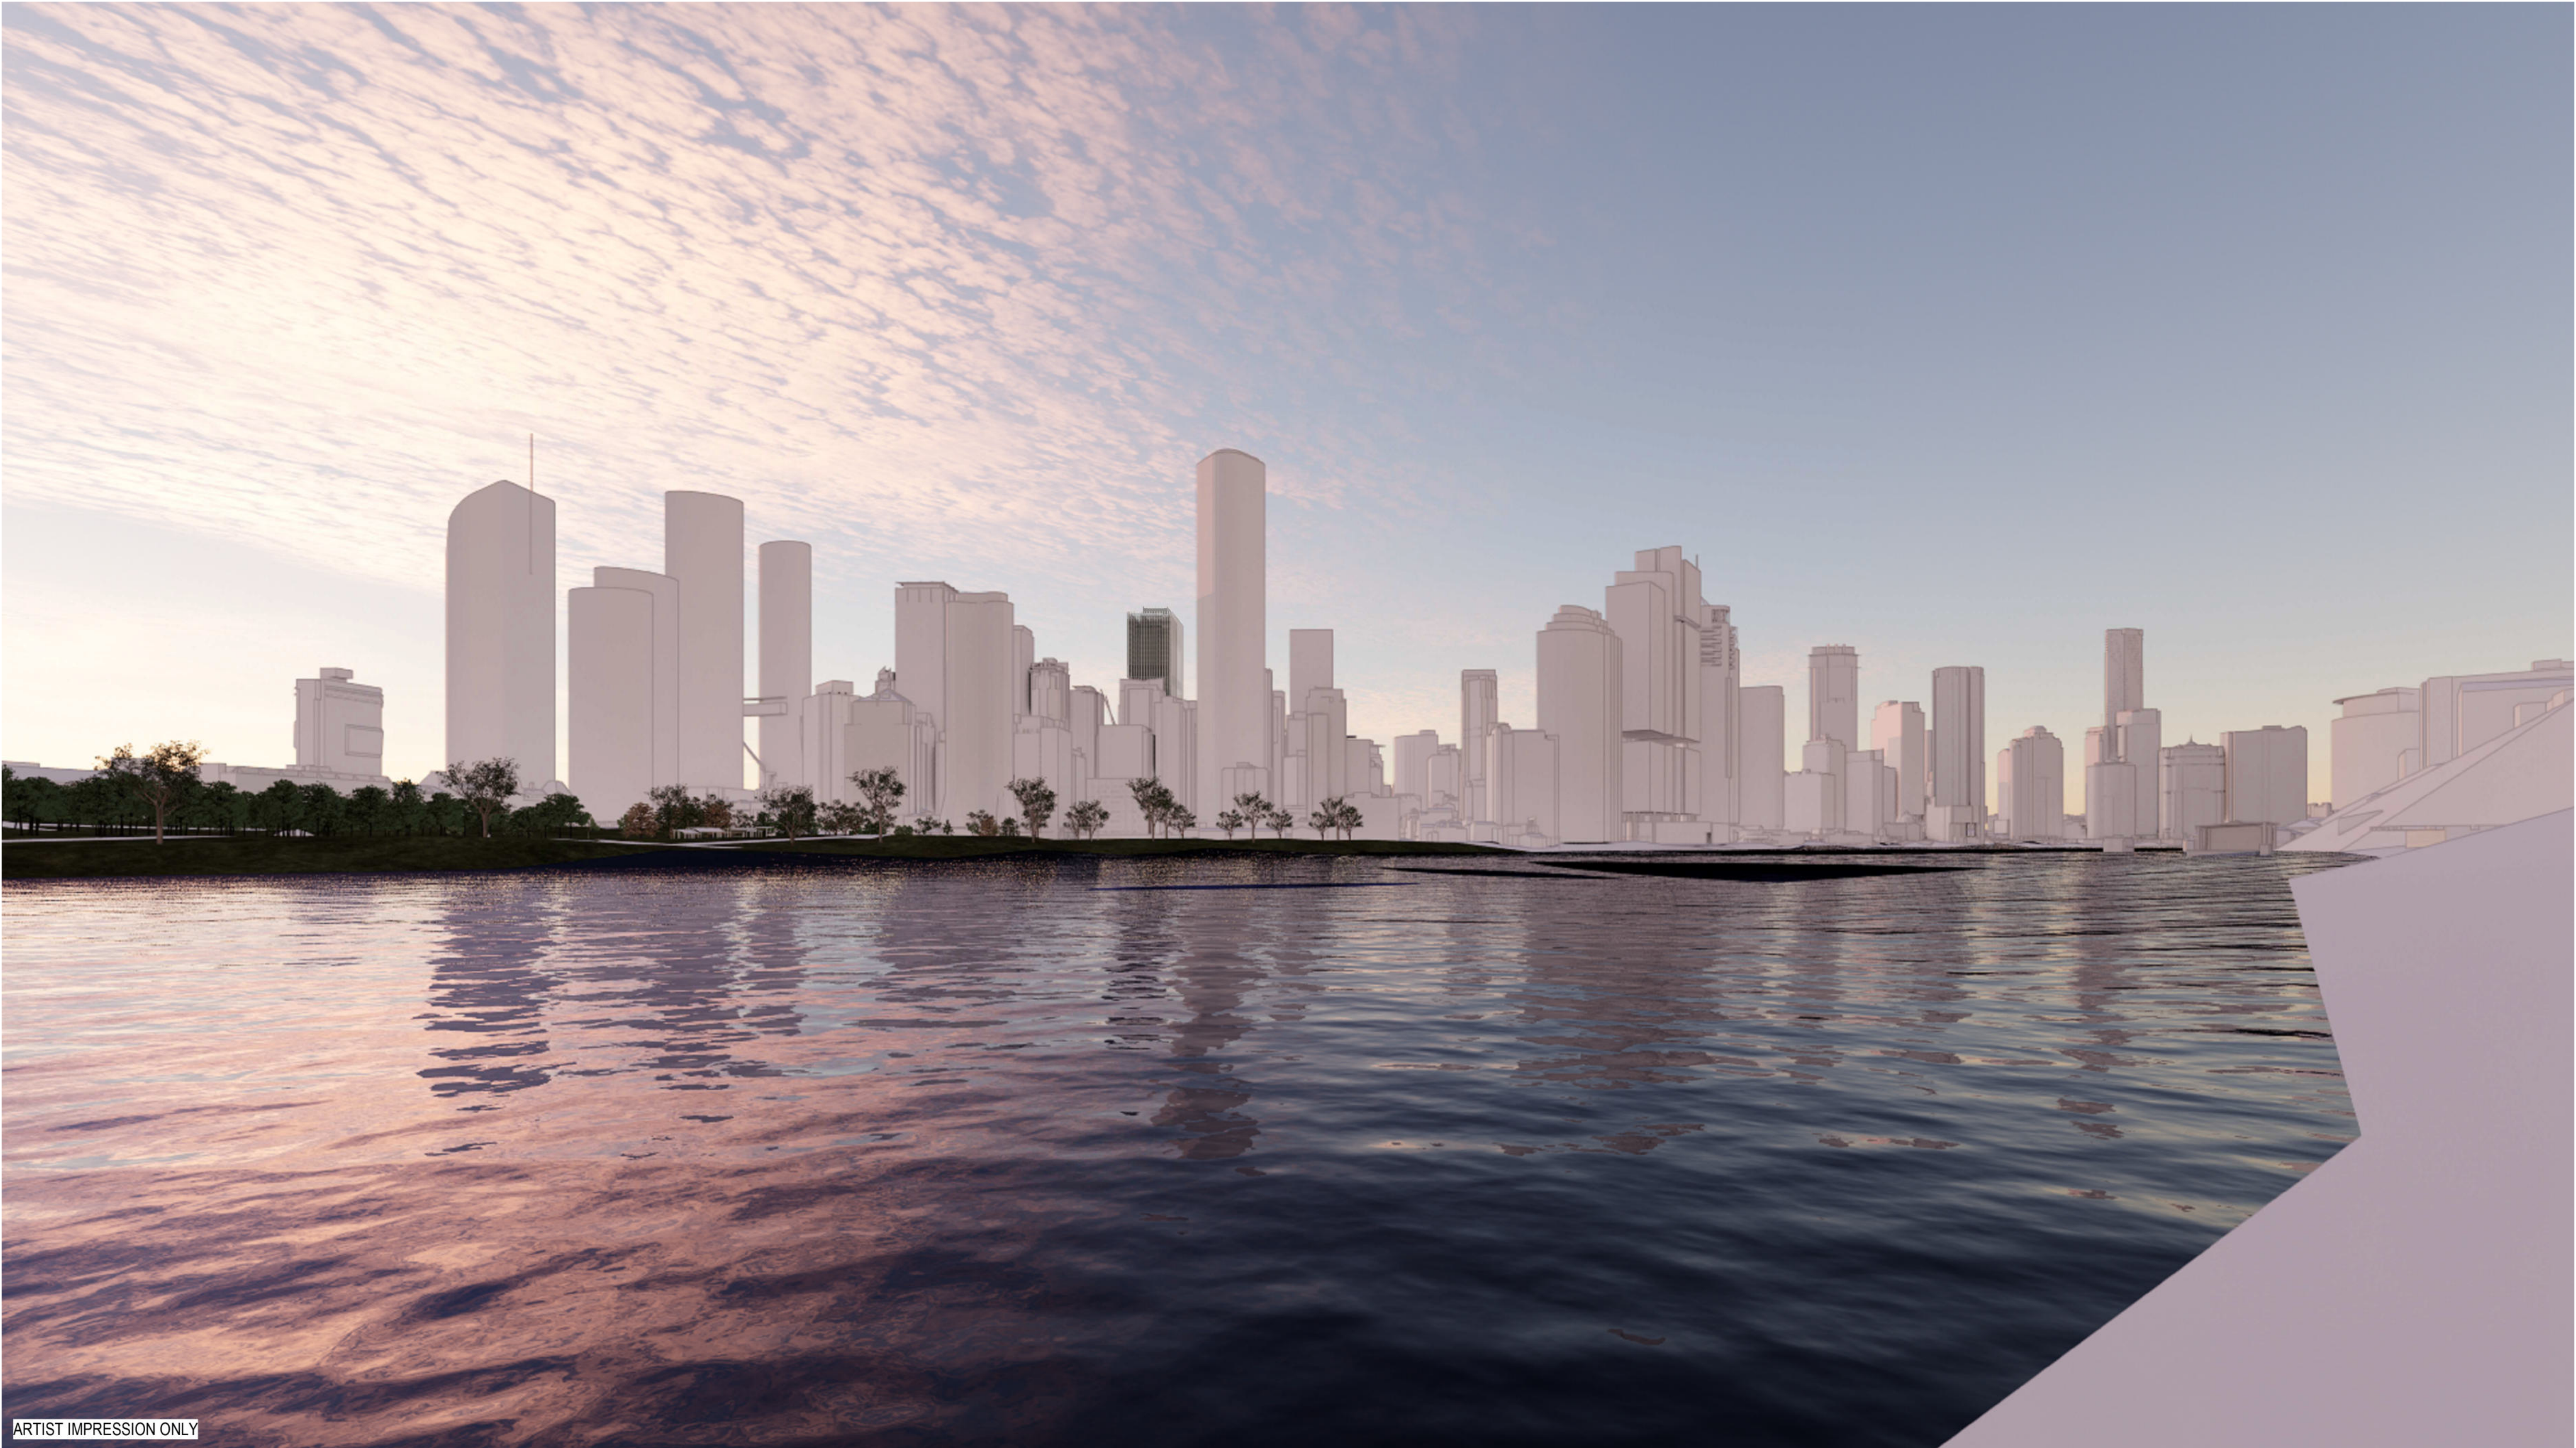

ARTIST IMPRESSION ONLY

View from Kangaroo Point Cliffs Park - Tower

° architectus°

Architectus Australia Pty Ltd is the owner of the copyright subsisting in these drawings, plans, designs and specifications. They must not be used, reproduced or copied, in whole or in part, nor may the information, ideas and concepts therein contained (which are confidential to Architectus Australia Pty Ltd) be disclosed to any person without the prior written consent of that company.

Registrations and Nominated Architects

ACT: Ray Brown 2528
NSW: Ray Brown 6359, Mark van den Enden 7593,
Robert Ousey 10214, Lawrence Toaldo 10255
NT: Architectus Australia Pty Ltd AR1750
QLD: Lawrence Toaldo 3117
SA: Architectus Australia 3426
TAS: Architectus Australia F109
VIC: Architectus Australia 51176
WA: Architectus Australia 3209, Ray Brown 2929

Do not scale drawings. Verify all dimensions on site. If in doubt, refer to architect.

rev.	purpose of issue	chkd.	apvd.	date
P6	ISSUE FOR COORDINATION			02.12.2022
P7	OWNERS CONSENT ISSUE			08.12.2022
1	DEVELOPMENT APPLICATION ISSUE			14.12.2022
2	PRELIMINARY ISSUE FOR REVIEW			06.05.2026
3	REVISED DA ISSUE			25.05.2026

Henning
Larsen

HENNING LARSEN
Gadigal Country,
Level 4, 283-285 Clarence St
Sydney NSW 2000

www.henninglarsen.com

architectus™

Aselaide
Brisbane
Canberra
Gold Coast
Hobbourne
Newcastle
Perth
Sydney
Townsville

Tumbul and Jagara/Yuggera Country
Level 11, 123 Eagle Street
Brisbane QLD 4000
T (61 7) 3229 3555
brisbane@architectus.com.au

ABN 90 131 245 684

project

101 ALBERT STREET

101 ALBERT STREET, BRISBANE
Tumbal Country

drawing

PERSPECTIVES - TOWER 01

project no	doc type	drawing no.
200048.00	DRW	DA3606
location	submission	scale
BNE	DA	@A1
prepared	checked	approved
KA	JP	MS

revision

DEVELOPMENT APPLICATION 3


BNE-DRW-DA3606

25/05/2026 4:03:42 PM

DRAWING COLOUR CODED - PRINT ALL COPIES IN COLOUR.

Do not scale drawings. Verify all dimensions on site. If in doubt, refer to architect.

rev.	purpose of issue	chkd.	apvd.	date
P6	ISSUE FOR COORDINATION			02.12.2022
P7	OWNERS CONSENT ISSUE			08.12.2022
1	DEVELOPMENT APPLICATION ISSUE			14.12.2022
2	PRELIMINARY ISSUE FOR REVIEW			06.05.2026
3	REVISED DA ISSUE			25.05.2026

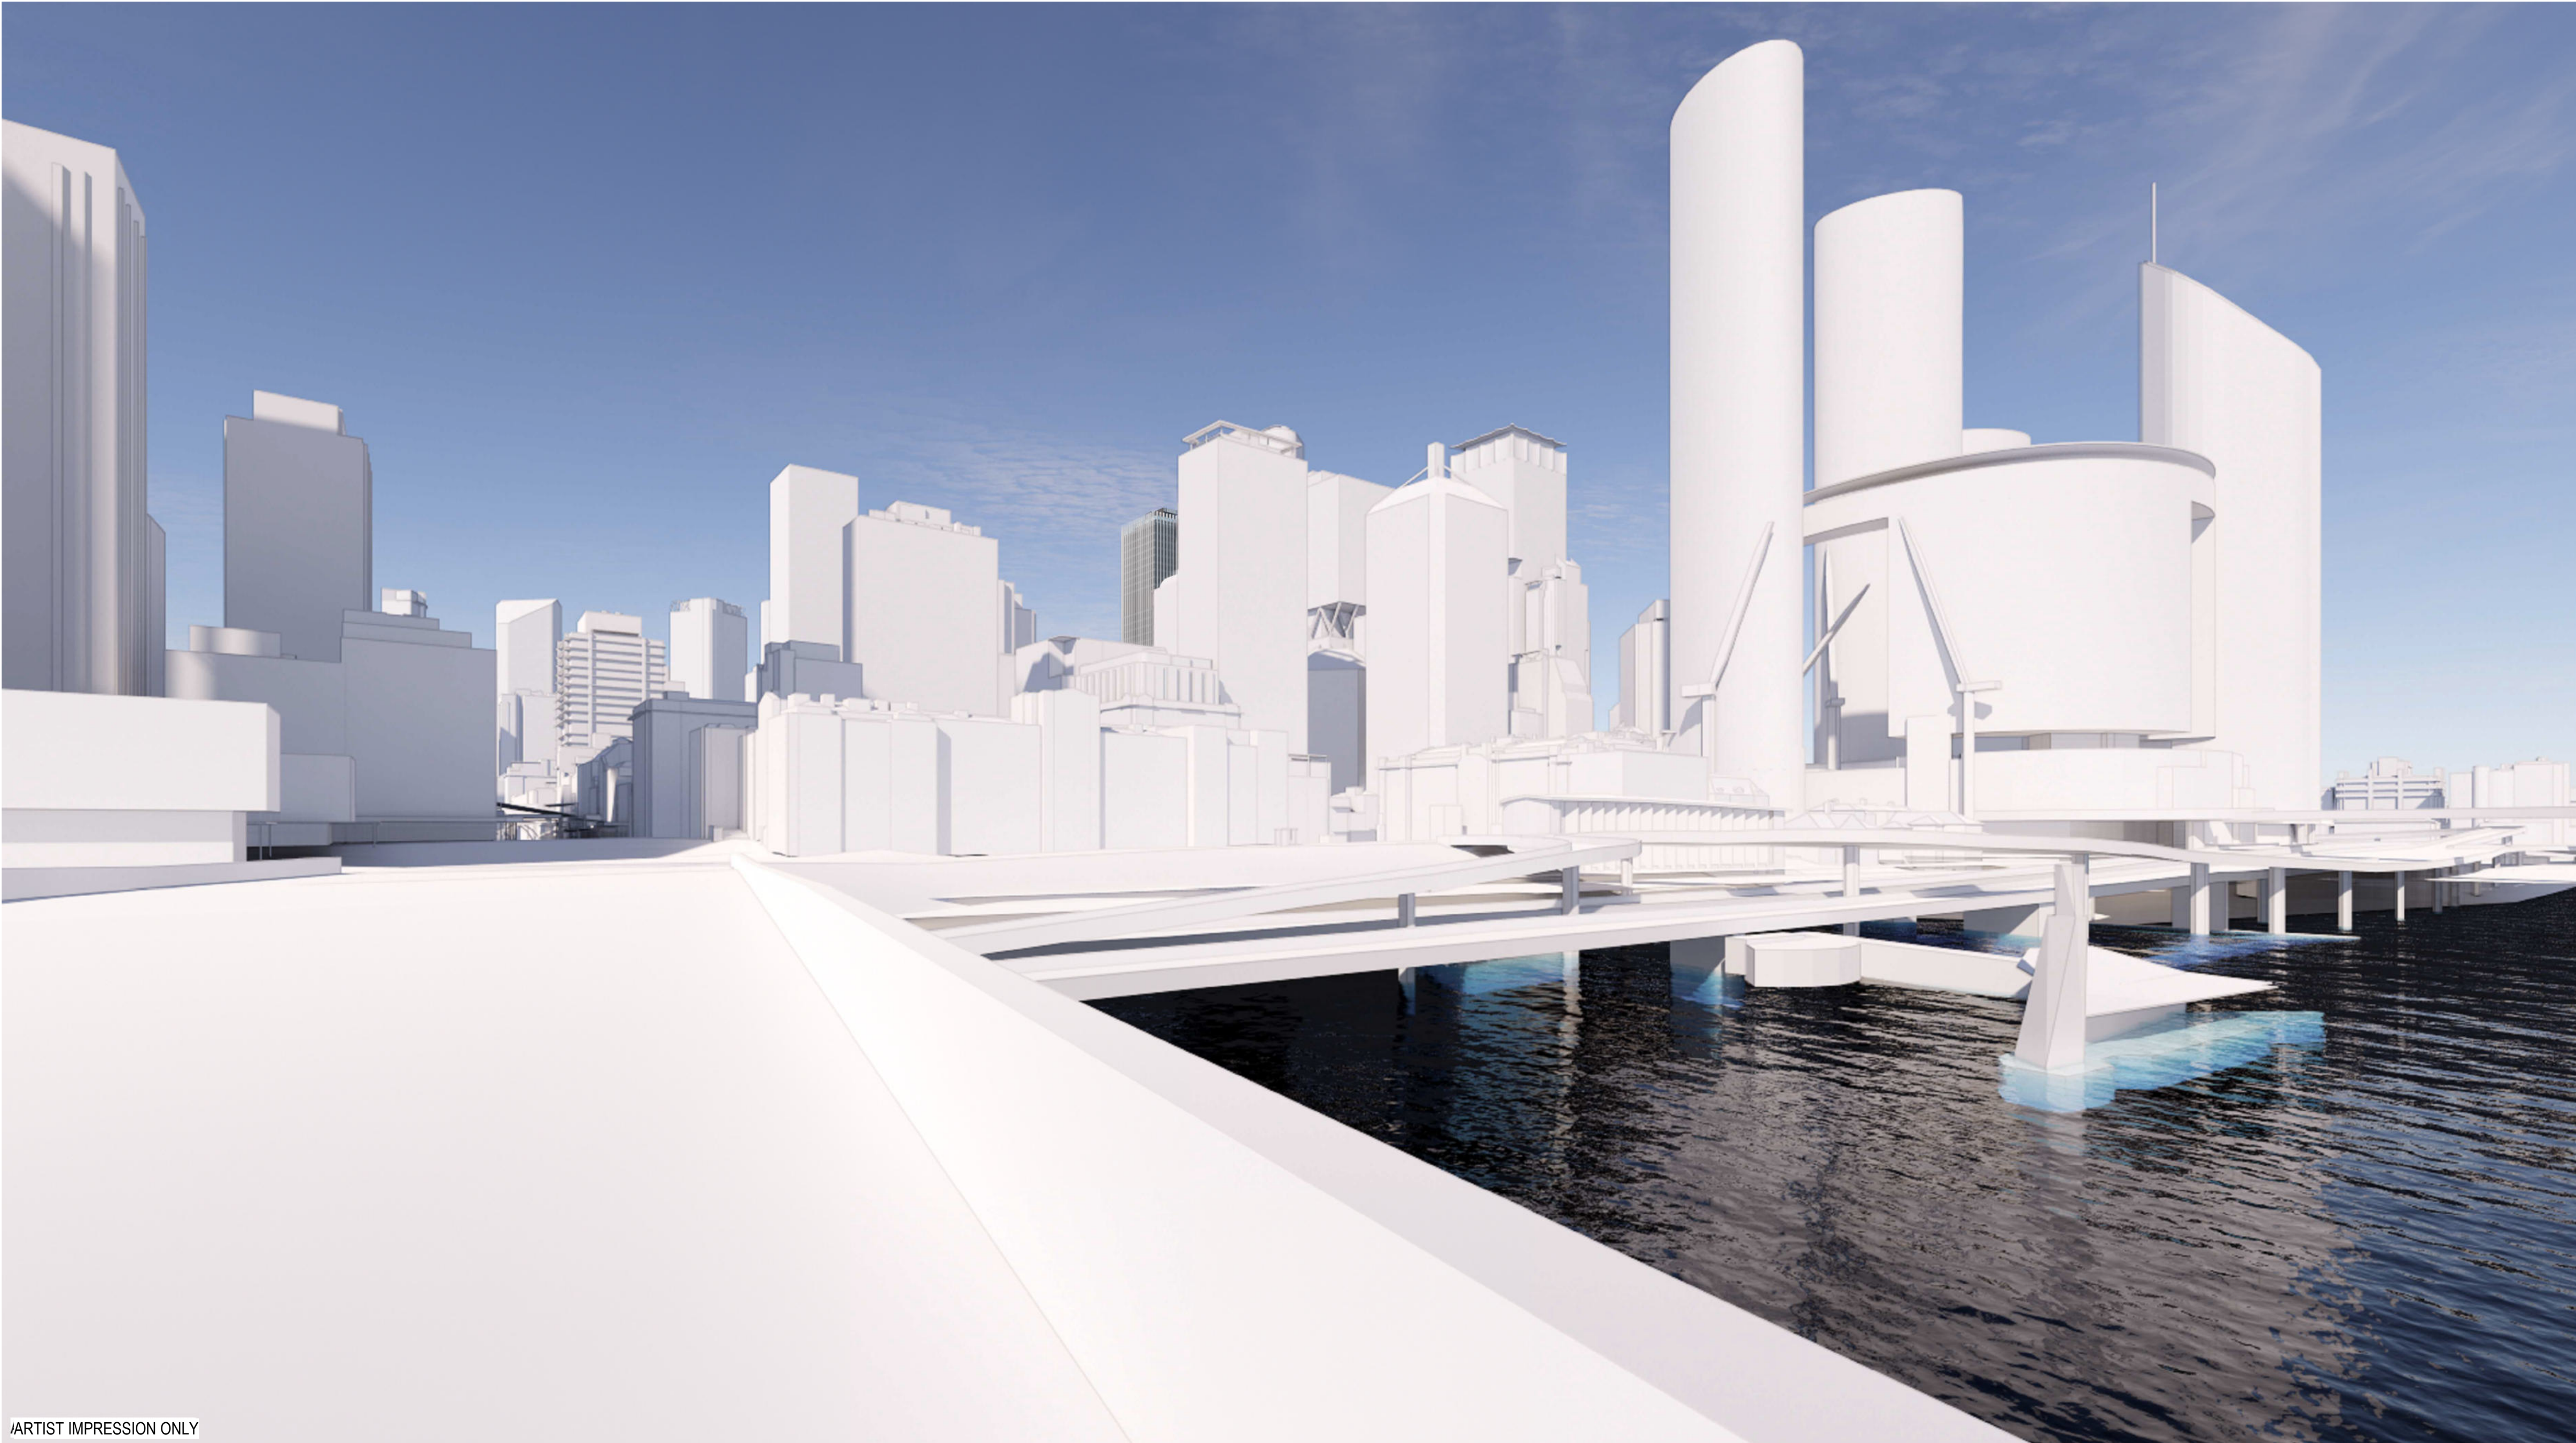

/ARTIST IMPRESSION ONLY

View from Victoria bridge - Tower

Henning Larsen

HENNING LARSEN
Gadigal Country,
Level 4, 283-285 Clarence St
Sydney NSW 2000

www.henninglarsen.com

architectus™

Adelaide
Brisbane
Canberra
Gold Coast
Hobart
Newcastle
Perth
Sydney
Townsville

Tumbar and Jagara/Yuggera Country
Level 11, 123 Eagle Street
Brisbane QLD 4000
T (61 7) 3229 3555
brisbane@architectus.com.au

ABN 90 131 245 684

project

101 ALBERT STREET

101 ALBERT STREET, BRISBANE
Tumbar Country

drawing

PERSPECTIVES - TOWER 02

project no	doc type	drawing no.
200048.00	DRW	DA3607
location	submission	scale
BNE	DA	@A1
prepared	checked	approved
KA	JP	MS

revision

DEVELOPMENT APPLICATION 3

BNE-DRW-DA3607 25/05/2026 4:03:45 PM

DRAWING COLOUR CODED - PRINT ALL COPIES IN COLOUR.



ARTIST IMPRESSION ONLY

View from Albert street - Tower

Henning
Larsen

HENNING LARSEN
Gadigal Country,
Level 4, 283-285 Clarence St
Sydney NSW 2000
www.henninglarsen.com

architectus™

Adelaide
Brisbane
Canberra
Gold Coast
Hobart
Melbourne
Newcastle
Perth
Sydney
Townsville

Tumbal and Jagara/Yuggera Country
Level 11, 123 Eagle Street
Brisbane QLD 4000
T (+61 7) 3229 3555
brisbane@architectus.com.au
ABN 90 131 245 684

101 ALBERT STREET

101 ALBERT STREET, BRISBANE
Tumbal Country

drawing

PERSPECTIVES - TOWER 03

project no	doc type	drawing no.
200048.00	DRW	DA3608
location	submission	scale
BNE	DA	@A1
prepared	checked	approved
KA	JP	MS

DEVELOPMENT APPLICATION3

BNE-DRW-DA360825/05/2026 4:03:48 PM

DRAWING COLOUR CODED - PRINT ALL COPIES IN COLOUR.

Do not scale drawings. Verify all dimensions on site. If in doubt, refer to architect.

rev.	purpose of issue	chkd.	apvd.	date
P6	ISSUE FOR COORDINATION			02.12.2022
P7	OWNERS CONSENT ISSUE			08.12.2022
1	DEVELOPMENT APPLICATION ISSUE			14.12.2022
2	PRELIMINARY ISSUE FOR REVIEW			06.05.2026
3	REVISED DA ISSUE			25.05.2026



ARTIST IMPRESSION ONLY

View from Mary street - Tower

Henning Larsen

HENNING LARSEN
Gadigal Country,
Level 4, 283-285 Clarence St
Sydney NSW 2000
www.henninglarsen.com

Aselaide
Brisbane
Canberra
Gold Coast
Hobbourne
Newcastle
Perth
Sydney
Townsville

Tumbul and Jagara/Yuggera Country
Level 11, 123 Eagle Street
Brisbane QLD 4000
T (61 7) 3229 3555
brisbane@architectus.com.au
ABN 90 131 245 684

project

101 ALBERT STREET

101 ALBERT STREET, BRISBANE
Tumbal Country

drawing

PERSPECTIVES - TOWER 04			
project no	doc type	drawing no.	
200048.00	DRW	DA3609	
location	submission	scale	
BNE	DA	@A1	
prepared	checked	approved	
KA	JP	MS	
			revision
DEVELOPMENT APPLICATION			3
BNE-DRW-DA3609			25/05/2026 4:03:52 PM

DRAWING COLOUR CODED - PRINT ALL COPIES IN COLOUR.



ARTIST IMPRESSION ONLY

View from City Botanic Garden - Tower

° architectus°

Architectus Australia Pty Ltd is the owner of the copyright subsisting in these drawings, plans, designs and specifications. They must not be used, reproduced or copied, in whole or in part, nor may the information, ideas and concepts therein contained (which are confidential to Architectus Australia Pty Ltd) be disclosed to any person without the prior written consent of that company.

Registrations and Nominated Architects
ACT: Ray Brown 2528
NSW: Ray Brown 6359, Mark van den Enden 7593,
Robert Ousey 10214, Lawrence Toaldo 10255
NT: Architectus Australia Pty Ltd AR750
QLD: Lawrence Toaldo 3117
SA: Architectus Australia 3426
TAS: Architectus Australia F109
VIC: Architectus Australia 51176
WA: Architectus Australia 3209, Ray Brown 2929

Do not scale drawings. Verify all dimensions on site. If in doubt, refer to architect.

rev.	purpose of issue	chkd.	apvd.	date
P6	ISSUE FOR COORDINATION			02.12.2022
P7	OWNERS CONSENT ISSUE			08.12.2022
1	DEVELOPMENT APPLICATION ISSUE			14.12.2022
2	PRELIMINARY ISSUE FOR REVIEW			06.05.2026
3	REVISED DA ISSUE			25.05.2026

Henning
Larsen

HENNING LARSEN
Gadigal Country,
Level 4, 283-285 Clarence St
Sydney NSW 2000
www.henninglarsen.com

architectus™

Adelaide
Brisbane
Canberra
Gold Coast
Melbourne
Newcastle
Perth
Sydney
Townsville

Tumbar and Jagara/Yuggera Country
Level 11, 123 Eagle Street
Brisbane QLD 4000
T (61 7) 3229 3555
brisbane@architectus.com.au
ABN 90 131 245 684

project

101 ALBERT STREET

101 ALBERT STREET, BRISBANE
Tumbar Country

drawing

PERSPECTIVES - TOWER 05

project no	doc type	drawing no.
200048.00	DRW	DA3610
location	submission	scale
BNE	DA	@A1
prepared	checked	approved
KA	JP	MS
		revision

DEVELOPMENT APPLICATION3

BNE-DRW-DA361025/05/2026 4:03:55 PM

DRAWING COLOUR CODED - PRINT ALL COPIES IN COLOUR.



° architectus°

Architectus Australia Pty Ltd is the owner of the copyright subsisting in these drawings, plans, designs and specifications. They must not be used, reproduced or copied, in whole or in part, nor may the information, ideas and concepts therein contained (which are confidential to Architectus Australia Pty Ltd) be disclosed to any person without the prior written consent of that company.

Registrations and Nominated Architects

ACT: Ray Brown 2528
NSW: Ray Brown 6359, Mark van den Enden 7593,
Robert Ousey 10214, Lawrence Toaldo 10255
NT: Architectus Australia Pty Ltd AR150
QLD: Lawrence Toaldo 3117
SA: Architectus Australia 3426
TAS: Architectus Australia F109
VIC: Architectus Australia 51176
WA: Architectus Australia 3209, Ray Brown 2929

Do not scale drawings. Verify all dimensions on site. If in doubt, refer to architect.

rev.	purpose of issue	chkd.	apvd.	date
P6	ISSUE FOR COORDINATION			02.12.2022
P7	OWNERS CONSENT ISSUE			08.12.2022
1	DEVELOPMENT APPLICATION ISSUE			14.12.2022
3	DEVELOPMENT APPLICATION REISSUE			24.04.2024
4	AMENDED ARCHITECTURAL PLANS			10.07.2024
5	PRELIMINARY ISSUE FOR REVIEW			06.05.2026
6	REVISED DA ISSUE			25.05.2026

Henning Larsen

HENNING LARSEN
Gadigal Country,
Level 4, 283-285 Clarence St
Sydney NSW 2000
www.henninglarsen.com

architectus™

Aselaide
Brisbane
Canberra
Gold Coast
Hobart
Newcastle
Perth
Sydney
Townsville

Tumbul and Jagara/Yuggera Country
Level 11, 123 Eagle Street
Brisbane QLD 4000
T (61 7) 3229 3555
brisbane@architectus.com.au
ABN 90 131 245 684

project

101 ALBERT STREET

101 ALBERT STREET, BRISBANE
Turrbal Country

drawing

PODIUM ELEVATION

project no	doc type	drawing no.
200048.00	DRW	DA5001
location	submission	scale
BNE	DA	1 : 100 @A1
prepared	checked	approved
KA	JP	MS
		revision

DEVELOPMENT APPLICATION **6**

BNE-DRW-DA5001 25/05/2026 4:05:07 PM