

101 ALBERT STREET, BRISBANE

DEVELOPMENT APPLICATION



Henning
Larsen

HENNING LARSEN
Gadigal Country,
Level 4, 283-285 Clarence St
Sydney NSW 2000
www.henninglarsen.com

architectus™

Aselaide
Brisbane
Canberra
Gold Coast
Melbourne
Newcastle
Perth
Sydney
Townsville

Tumbal and Jagara/Yuggera Country
Level 11, 123 Eagle Street
Brisbane QLD 4000
T (+61 7) 3229 3555
brisbane@architectus.com.au
ABN 90 131 245 684

project

101 ALBERT STREET

101 ALBERT STREET, BRISBANE
Tumbal Country

drawing

COVER SHEET

project no	doc type	drawing no.
200048.00	DRW	DA0000
location	submission	scale
BNE	DA	@A1
prepared	checked	approved
KA	JP	MS
		revision

101 ALBERT STREET, BRISBANE

DEVELOPMENT APPLICATION

DEVELOPMENT APPLICATION - ALBERT STREET TOWER SHEET LIST							
SHEET NUMBER	SHEET NAME	SCALE	SHEET FORMAT	DRAWN BY	CHECKED BY	CURRENT REVISION	CURRENT REVISION DATE
DA0000 - DOCUMENTS							
DA0000	COVER SHEET	-	A1	KA	JP	5	25.05.2026
DA0001	DOCUMENT AND SHEET LIST	-	A1	KA	JP	8	28.05.2026
DA0002	DEVELOPMENT SCHEDULE	-	A1	KA	JP	5	25.05.2026
DA0100 - SITE & EXTERNAL WORKS							
DA0101	EXISTING SITE SURVEY PLAN	1:500	A1	KA	JP	3	25.05.2026
DA0104	SITE PLAN	1:500	A1	AD	JP	3	25.05.2026
DA0110	DEVELOPMENT BOUNDARY SETBACK	1:500, 1:1000	A1	KA	JP	4	25.05.2026
DA0111	SHADOW STUDY - SUMMER SOLSTICE	-	A1	KA	JP	3	25.05.2026
DA0112	SHADOW STUDY - WINTER SOLSTICE	-	A1	KA	JP	3	25.05.2026
DA0113	SHADOW STUDY - AUTUMN SOLSTICE	-	A1	KA	JP	3	25.05.2026
DA0200 - AREA PLANS - GFA							
DA0200	AREA PLANS - GFA	1:500	A1	KA	JP	4	25.05.2026
DA0250 - AREA PLANS - LANDSCAPE							
DA0250	AREA PLANS - LANDSCAPE	1:500	A1	KA	JP	4	25.05.2026
DA0300 - AREA PLANS - GBA							
DA0300	AREA PLANS - GBA	1:500	A1	KA	JP	4	25.05.2026
DA0500 - DEMOLITION PLANS							
DA0500	GROUND FLOOR - DEMO	1:200	A1	KA	JP	5	25.05.2026
DA1000 - FLOOR PLANS							
DA1000	LEVEL 02 - CARPARK	1:100	A1	TO	OO	2	10.07.2024
DA1001	LEVEL B1 - LOADING	1:100	A1	AD	JP	6	28.05.2026
DA1002	LOWER GROUND - EOT BIKES	1:100	A1	TO	OO	2	10.07.2024
DA1003	LEVEL 00 - GROUND LEVEL	1:100	A1	AD	JP	7	28.05.2026
DA1003M	LEVEL 00M - UPPER GROUND	1:100	A1	AD	JP	2	25.05.2026
DA1004	LEVEL 01 - OFFICE LOBBY	1:100	A1	AD	JP	7	28.05.2026
DA1005	LEVEL 01 - MEZZANINE SERVICES	1:100	A1	AD	JP	6	25.05.2026
DA1006	LEVEL 02 - LOW RISE	1:100	A1	AD	JP	7	28.05.2026
DA1007	LEVEL 03 - LOW RISE	1:100	A1	AD	JP	7	28.05.2026
DA1008	LEVEL 04 - LOW RISE	1:100	A1	AD	JP	6	25.05.2026
DA1009	LEVEL 05 - LOW RISE	1:100	A1	AD	JP	6	25.05.2026
DA1010	LEVEL 06 - LOW RISE	1:100	A1	AD	JP	6	25.05.2026
DA1011	LEVEL 07 - LOW RISE	1:100	A1	AD	JP	6	25.05.2026
DA1012	LEVEL 08 - LOW RISE	1:100	A1	AD	JP	6	25.05.2026
DA1013	LEVEL 10 - PLANT	1:100	A1	AD	JP	4	25.05.2026
DA1014	LEVEL 11 - PLANT	1:100	A1	AD	JP	4	25.05.2026
DA1015	LEVEL 13 - MID RISE TYPICAL	1:100	A1	AD	JP	4	25.05.2026
DA1016	LEVEL 15 - MID RISE TYPICAL	1:100	A1	AD	JP	4	25.05.2026
DA1017	LEVEL 20 - MID RISE TRANSFER	1:100	A1	AD	JP	4	25.05.2026
DA1018	LEVEL 21 - HIGH RISE OVERRUN	1:100	A1	AD	JP	5	25.05.2026
DA1019	LEVEL 22 - HIGH RISE LMR	1:100	A1	AD	JP	4	25.05.2026
DA1020	LEVEL 23 - HIGH RISE TYPICAL	1:100	A1	AD	JP	4	25.05.2026
DA1021	LEVEL 30 - PLANT	1:100	A1	AD	JP	4	25.05.2026
DA1022	LEVEL 34 - SKY RISE TYPICAL	1:100	A1	AD	JP	4	25.05.2026
DA1023	LEVEL 40 - ROOF TERRACE	1:100	A1	AD	JP	7	28.05.2026
DA1024	LEVEL 41 - PLANT	1:100	A1	AD	JP	6	25.05.2026
DA1025	LEVEL 43 - CROWN	1:100	A1	AD	JP	6	25.05.2026

DEVELOPMENT APPLICATION - ALBERT STREET TOWER SHEET LIST							
SHEET NUMBER	SHEET NAME	SCALE	SHEET FORMAT	DRAWN BY	CHECKED BY	CURRENT REVISION	CURRENT REVISION DATE
DA2000 - ELEVATIONS							
DA2000	NORTH-WEST ELEVATION	1:200	A0	CH/AD	JP	6	25.05.2026
DA2001	SOUTH-EAST ELEVATION	1:200	A0	CH/AD	JP	6	25.05.2026
DA2002	NORTH-EAST ELEVATION	1:200	A0	CH/AD	JP	6	25.05.2026
DA2003	SOUTH-WEST ELEVATION	1:200	A0	CH/AD	JP	6	25.05.2026
DA2500 - SECTIONS							
DA2500	GENERAL ARRANGEMENT SECTIONS - SERVICES CORE SECTION	1:200	A0	CH/AD	JP	6	25.05.2026
DA2501	GENERAL ARRANGEMENT SECTIONS - BUILDING CORE SECTION	1:200	A0	CH/AD	JP	6	25.05.2026
DA2502	GENERAL ARRANGEMENT SECTIONS - SHUTTLE CORE SECTION	1:200	A0	CH/AD	JP	6	25.05.2026
DA2503	GENERAL ARRANGEMENT SECTIONS - BUILDING LONGITUDINAL SECTION	1:200	A0	CH/AD	JP	7	25.05.2026
DA2505	GENERAL ARRANGEMENT SECTIONS - BASEMENT ENTRY SECTION	1:200	A0	CH/AD	JP	7	25.05.2026
DA2600	PODIUM SECTION - BASEMENT RAMP SECTION	1:100	A1	CH	JP	6	25.05.2026
DA2601	PODIUM SECTION - ERODED PLANTER SECTION	1:100	A1	CH	JP	6	25.05.2026
DA2700	DETAIL SECTION - GROUND RETAIL SECTION	1:50	A1	CH	JP	6	25.05.2026
DA2701	DETAIL SECTION - GROUND DEEP PLANTING ZONE SECTION	1:50	A1	CH	JP	6	25.05.2026
DA2702	DETAIL SECTION - GROUND DEEP PLANTING ZONE SECTION	1:50	A1	CH	JP	6	25.05.2026
DA2703	DETAIL SECTION - EOT PLANTER ZONE SECTION	1:50	A1	CH	JP	6	25.05.2026
DA2704	DETAIL SECTION - GROUND RAMP AND STAIR ACCESS SECTION	1:50	A1	CH	JP	6	25.05.2026
DA3600 - 3D VIEWS							
DA3601	PERSPECTIVES - AERIAL	-	A1	KA	JP	4	25.05.2026
DA3602	PERSPECTIVES - ALBERT ST PODIUM VIEW	-	A1	KA	JP	5	25.05.2026
DA3603	PERSPECTIVES - ALBERT AND MARY PODIUM VIEW	-	A1	KA	JP	3	25.05.2026
DA3604	PERSPECTIVES - ALBERT ST VIEW	-	A1	KA	JP	1	14.12.2022
DA3606	PERSPECTIVES - TOWER 01	-	A1	KA	JP	3	25.05.2026
DA3607	PERSPECTIVES - TOWER 02	-	A1	KA	JP	3	25.05.2026
DA3608	PERSPECTIVES - TOWER 03	-	A1	KA	JP	3	25.05.2026
DA3609	PERSPECTIVES - TOWER 04	-	A1	KA	JP	3	25.05.2026
DA3610	PERSPECTIVES - TOWER 05	-	A1	KA	JP	3	25.05.2026
DA5000 - MATERIAL SELECTIONS							
DA5001	PODIUM ELEVATION	1:100	A1	KA	JP	6	25.05.2026

DOCUMENT AND SHEET LIST		
project no	doc type	drawing no.
200048.00	DRW	DA0001
location	submission	scale
BNE	DA	@A1
prepared	checked	approved
KA	JP	MS
		revision
DEVELOPMENT APPLICATION		8
BNE-DRW-DA0001		28/05/2026 4:58:37 PM

101 ALBERT STREET, BRISBANE

DEVELOPMENT APPLICATION

° architectus°

Architectus Australia Pty Ltd is the owner of the copyright subsisting in these drawings, plans, designs and specifications. They must not be used, reproduced or copied, in whole or in part, nor may the information, ideas and concepts therein contained (which are confidential to Architectus Australia Pty Ltd) be disclosed to any person without the prior written consent of that company.

Registrations and Nominated Architects
ACT: Ray Brown 2528
NSW: Ray Brown 6359, Mark van den Enden 7593, Robert Ousey 10214, Lawrence Toaldo 10255
NT: Architectus Australia Pty Ltd AR750
QLD: Lawrence Toaldo 3117
SA: Architectus Australia 3426
TAS: Architectus Australia F109
VIC: Architectus Australia 51176
WA: Architectus Australia 3209, Ray Brown 2929

Do not scale drawings. Verify all dimensions on site. If in doubt, refer to architect.

rev.	purpose of issue	chkd.	apvd.	date
P6	ISSUE FOR COORDINATION			02.12.2022
P7	OWNERS CONSENT ISSUE			08.12.2022
1	DEVELOPMENT APPLICATION ISSUE			14.12.2022
2	DEVELOPMENT APPLICATION REISSUE			21.12.2022
3	AMENDED ARCHITECTURAL PLANS			10.07.2024
4	PRELIMINARY ISSUE FOR REVIEW			06.05.2026
5	REVISED DA ISSUE			25.05.2026

SUMMARY TABLE

GROSS FLOOR AREA	
TOTAL GFA	= 60,272 m2
SITE AREA	
TOTAL SITE AREA	= 2,500 m2
TOWER SITE COVER	
TOWER AREA	= 1,885m2 (MEASURED OUTSIDE FACE OF GLAZING)
TOWER SITE COVER	= 75%
OUTDOOR SPACE	
BCC CITY CENTRE NEIGHBOURHOOD PLAN (GUIDANCE ONLY) - MINIMUM 70% OF THE SITE AREA	= 1750m2
PROPOSED	= 3,047m2 COMBINED TERRACE & PLANTING
MAXIMUM BUILDING HEIGHT	
INCLUDING GOODS OVERRUN	= 185.950 RL
CARPARK SUMMARY	
DEVELOPMENT SCHEME REQUIREMENT - REFER TO TRAFFIC REPORTS	
PROPOSED	B1 = 17 CAR SPACES (INCLUDING 1 PWD & 2 SMALL SPACES)
EMPLOYEE EOT FACILITIES	
REFER TO TRAFFIC & SUSTAINABILITY REPORTS (FOR EMPLOYEES)	
GFA FOR EOT FACILITIES	= 60,272m2
(58,828m2 EXCLUDING 55m2 FOR GROUND LOBBY, 337m2 FOR UPPER GROUND ACTIVE EOT, 538m2 FOR LEVEL 1 LOBBY, 485m2 FOR LEVEL 1 WELLNESS EOT)	
BCC CITY CENTRE NEIGHBOURHOOD PLAN (GUIDANCE ONLY) - BICYCLE PARKING	= 302
PROPOSED BICYCLE PARKING	= 302
BCC CITY CENTRE NEIGHBOURHOOD PLAN (GUIDANCE ONLY) - SHOWERS	= 32
PROPOSED SHOWERS	= 33
BCC CITY CENTRE NEIGHBOURHOOD PLAN (GUIDANCE ONLY) - LOCKERS	= 602
PROPOSED LOCKERS	= 628
VISITOR BIKE PARKING AT GROUND	
REFER TO TRAFFIC REPORT (FOR VISITORS)	
PROPOSED VISITOR BICYCLE PARKS AT GROUND	20

AREA NOTES

AREAS TO BE VERIFIED BY BUILDING SURVEYOR:

REFER TO AREA PLANS DRAWINGS

DEVELOPMENT SCHEDULE TABLE

STACK			HEIGHTS		AREA SCHEDULE					
BUILDING STACK	LEVEL	USE	PROPOSED REDUCED LEVEL RL m	PROPOSED FLOOR TO FLOOR m	BCC GFA m2	GBA m2	EXT TERRACE m2	LANDSCAPE m2	STORAGE m2	CARPARK No.
PLANT	43	Goods Lift Lid	185.950							
	42	Goods Lift Motor Room	182.460	3.49						
	41M	Sky Rise LMR	178.300	4.16						
	41	Plant	176.550	1.75		630		515		
ROOF	40	Office + Roof Terrace	171.550	5.00	1061	1264	463	114		
SKY RISE	39	Office	167.050	4.50	1701	1885				
	38	Office	163.200	3.85	1701	1885				
	37	Office	159.350	3.85	1701	1885				
	36	Office	155.500	3.85	1701	1885				
	35	Office	151.650	3.85	1701	1885				
	34	Office	147.800	3.85	1701	1885				
	33	Office	143.950	3.85	1701	1885				
	32	Office	140.100	3.85	1701	1885				
PLANT	31	Office	136.250	3.85	1701	1885				
	30	Plant	130.800	5.45		1885			11	
HIGH RISE	29	Office	126.850	3.95	1662	1885				
	28	Office	123.000	3.85	1662	1885				
	27	Office	119.150	3.85	1662	1885				
	26	Office	115.300	3.85	1662	1885				
	25	Office	111.450	3.85	1662	1885				
	24	Office	107.600	3.85	1662	1885				
	23	Office	103.750	3.85	1662	1885				
	Lift Overrun / MR	22	Office	99.900	3.85	1588	1885			
MID RISE TRANSFER	Lift Overrun	21	Office	96.050	3.85	1620	1885			
	20	Office	92.200	3.85	1620	1885				
MID RISE	19	Office	88.350	3.85	1624	1885				
	18	Office	84.500	3.85	1624	1885				
	17	Office	80.650	3.85	1624	1885				
	16	Office	76.800	3.85	1624	1885				
	15	Office	72.950	3.85	1624	1885				
	14	Office	69.100	3.85	1624	1885				
	13	Office	65.250	3.85	1624	1885				
	12	Office	61.400	3.85	1624	1885				
PLANT	11	Plant	55.950	5.45		1885			9	
	10	Plant	49.750	6.20		1885			9	
Low Rise - IFO	9	Office	45.600	4.15	1606	1885				
	8	Office	41.750	3.85	1606	1885				
	7	Office	37.900	3.85	1606	1885				
	6	Office	34.050	3.85	1606	1885				
	5	Office	30.200	3.85	1606	1885				
	4	Office	26.350	3.85	1567	1846		12		
Low Rise Commercial	3	Office	22.500	3.85	1429	1707	36	45		
	2	Office	18.000	4.50	1334	1609	226	229		
OFFICE LOBBY	1Mezz	FM Facilities	15.000	3.00	164	622				18
	1	Wellness EOT			485					
		Café (Future)	12.000	6.00	0	1681				
		Main Lobby			538		355	178		2
Upper Ground Floor	UG	Active EOT	8.600	3.40	337	1046				
GROUND FLOOR	G	Common Areas / Lobbies			110		668			44
		Retail 0.01 (F&B)	4.600	4.00	308	1163				
		Retail 0.02 (F&B)			98			206		
BASEMENT	B1	Loading	-1.500	6.10	48	2490			164	17
					60272	80033	1748	1299	257	
							* excludes awnings over boundary			

Henning Larsen

HENNING LARSEN

Gadigal Country,
Level 4, 283-285 Clarence St
Sydney NSW 2000

www.henninglarsen.com

Aselaide
Brisbane
Canberra
Gold Coast
Hobart
Melbourne
Newcastle
Perth
Sydney
Townsville

Tumbar and Jagara/Yuggera Country
Level 11, 123 Eagle Street
Brisbane QLD 4000
T (+61 7) 3229 3555
brisbane@architectus.com.au

ABN 90 131 245 684


project

101 ALBERT STREET

101 ALBERT STREET, BRISBANE
Tumbar Country

drawing

DEVELOPMENT SCHEDULE		
project no	doc type	drawing no.
200048.00	DRW	DA0002
location	submission	scale
BNE	DA	@A1
prepared	checked	approved
KA	JP	MS
		revision
DEVELOPMENT APPLICATION		5
BNE-DRW-DA0002		25/05/2026 3:57:06 PM

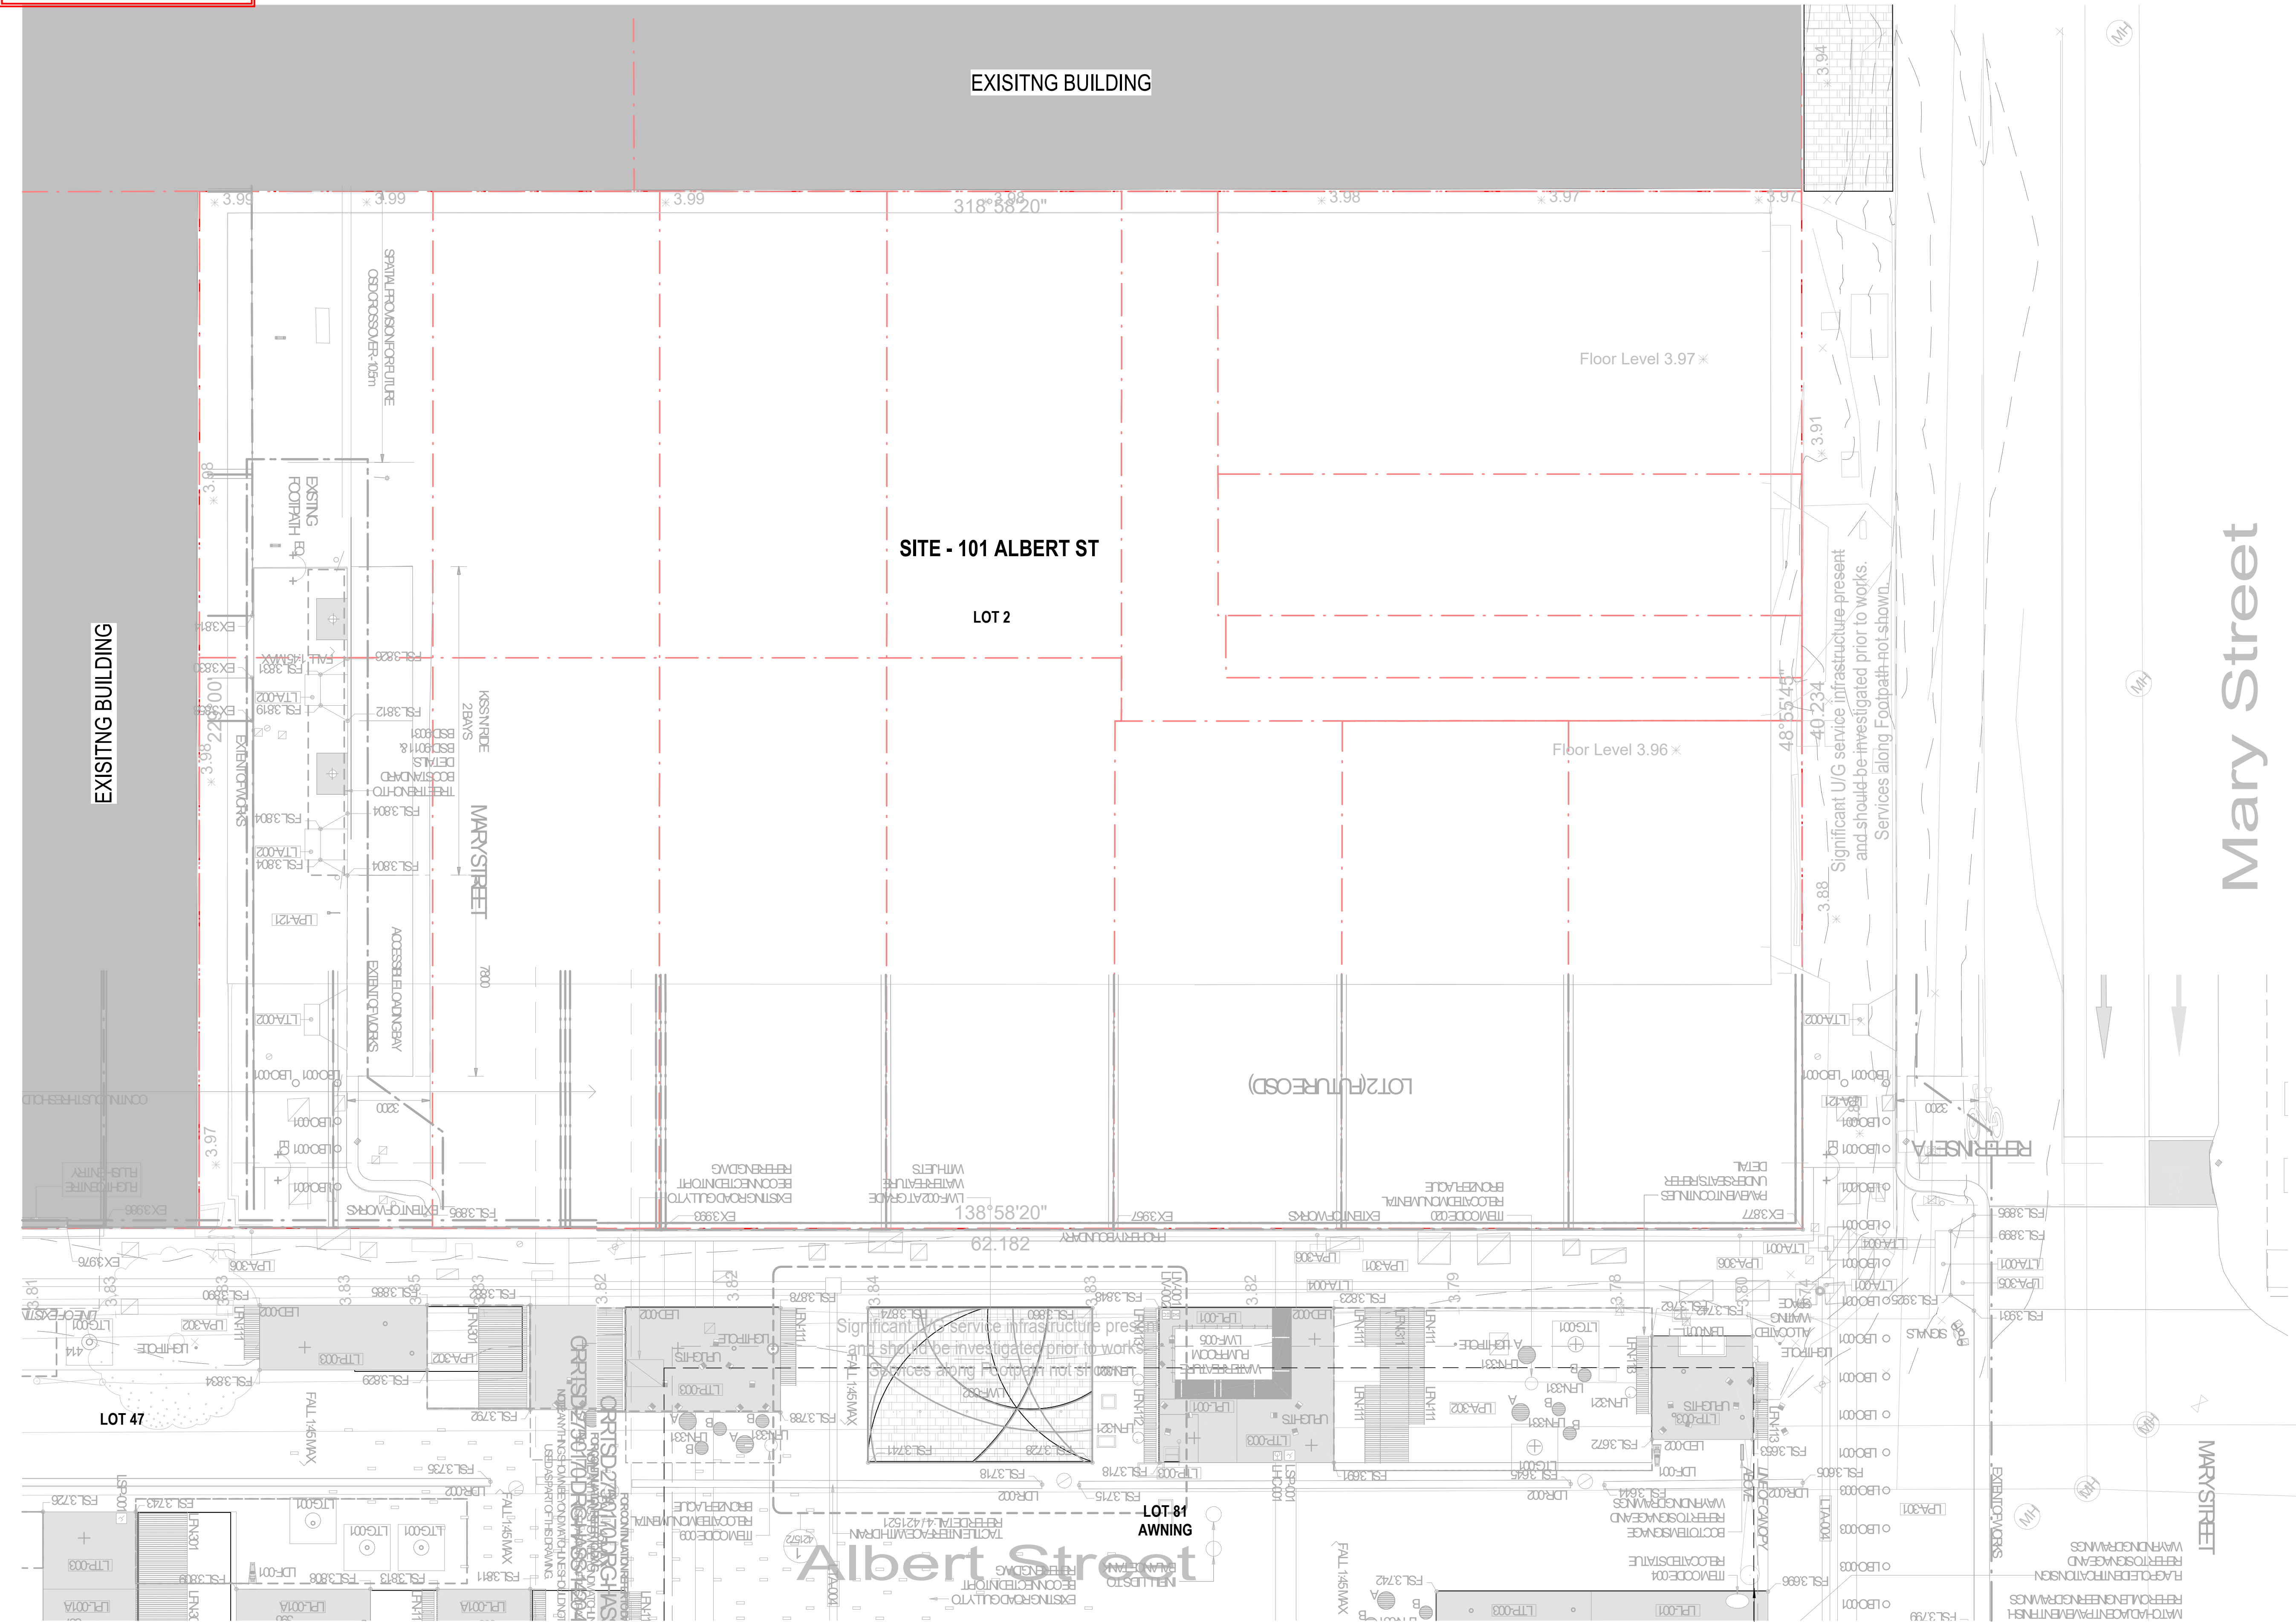

° architectus°

Architectus Australia Pty Ltd is the owner of the copyright subsisting in these drawings, plans, designs and specifications. They must not be used, reproduced or copied, in whole or in part, nor may the information, ideas and concepts therein contained (which are confidential to Architectus Australia Pty Ltd) be disclosed to any person without the prior written consent of that company.

Registrations and Nominated Architects
ACT: Ray Brown 2528
NSW: Ray Brown 6359, Mark van den Enden 7593, Robert Ousey 10214, Lawrence Toaldo 10255
NT: Architectus Australia Pty Ltd AR750
QLD: Lawrence Toaldo 3117
SA: Architectus Australia 3426
TAS: Architectus Australia F109
VIC: Architectus Australia 51176
WA: Architectus Australia 3209, Ray Brown 2929

Do not scale drawings. Verify all dimensions on site. If in doubt, refer to architect.

rev.	purpose of issue	chkd.	apvd.	date
P2	ISSUE FOR COORDINATION			25.10.2022
P4	ISSUE FOR COORDINATION			31.10.2022
P6	ISSUE FOR COORDINATION			02.12.2022
P7	OWNERS CONSENT ISSUE			08.12.2022
1	DEVELOPMENT APPLICATION ISSUE			14.12.2022
2	PRELIMINARY ISSUE FOR REVIEW			06.05.2026
3	REVISED DA ISSUE			25.05.2026

SURVEY NOTES

REFER TO ORIGINAL DOCUMENTATION AND SURVEY INFORMATION TO VERIFY ALL ON SITE CONDITIONS INCLUDING IN GROUND STRUCTURE AND SERVICES

SURVEY - BENNETT & BENNETT 2204004_S002_VER REV A 17/05/22

ALBERT ST SPINE AS BUILT DOCUMENTATION

CRR DOCUMENTATION

ALL SURROUNDING BUILDINGS, AWNINGS AND STRUCTURES ARE INDICATIVE ONLY TO BE VERIFIED BEFORE DEMOLITION AND CONSTRUCTION

Henning Larsen

HENNING LARSEN
Gadigal Country,
Level 4, 283-285 Clarence St
Sydney NSW 2000
www.henninglarsen.com

architectus™


Aelaide
Brisbane
Carlisle
Gold Coast
Hobart
Melbourne
Newcastle
Perth
Sydney
Townsville

Tumbil and Jagara/Yuggera Country
Level 11, 123 Eagle Street
Brisbane QLD 4000
T (61 7) 3229 3555
brisbane@architectus.com.au
ABN 90 131 245 684

101 ALBERT STREET

101 ALBERT STREET, BRISBANE
Tumbil Country

EXISTING SITE SURVEY PLAN			
project no	doc type	drawing no.	
200048.00	DRW	DA0101	
location	submission	scale	
BNE	DA	1 : 125 @A1	
prepared	checked	approved	
KA	JP	MS	

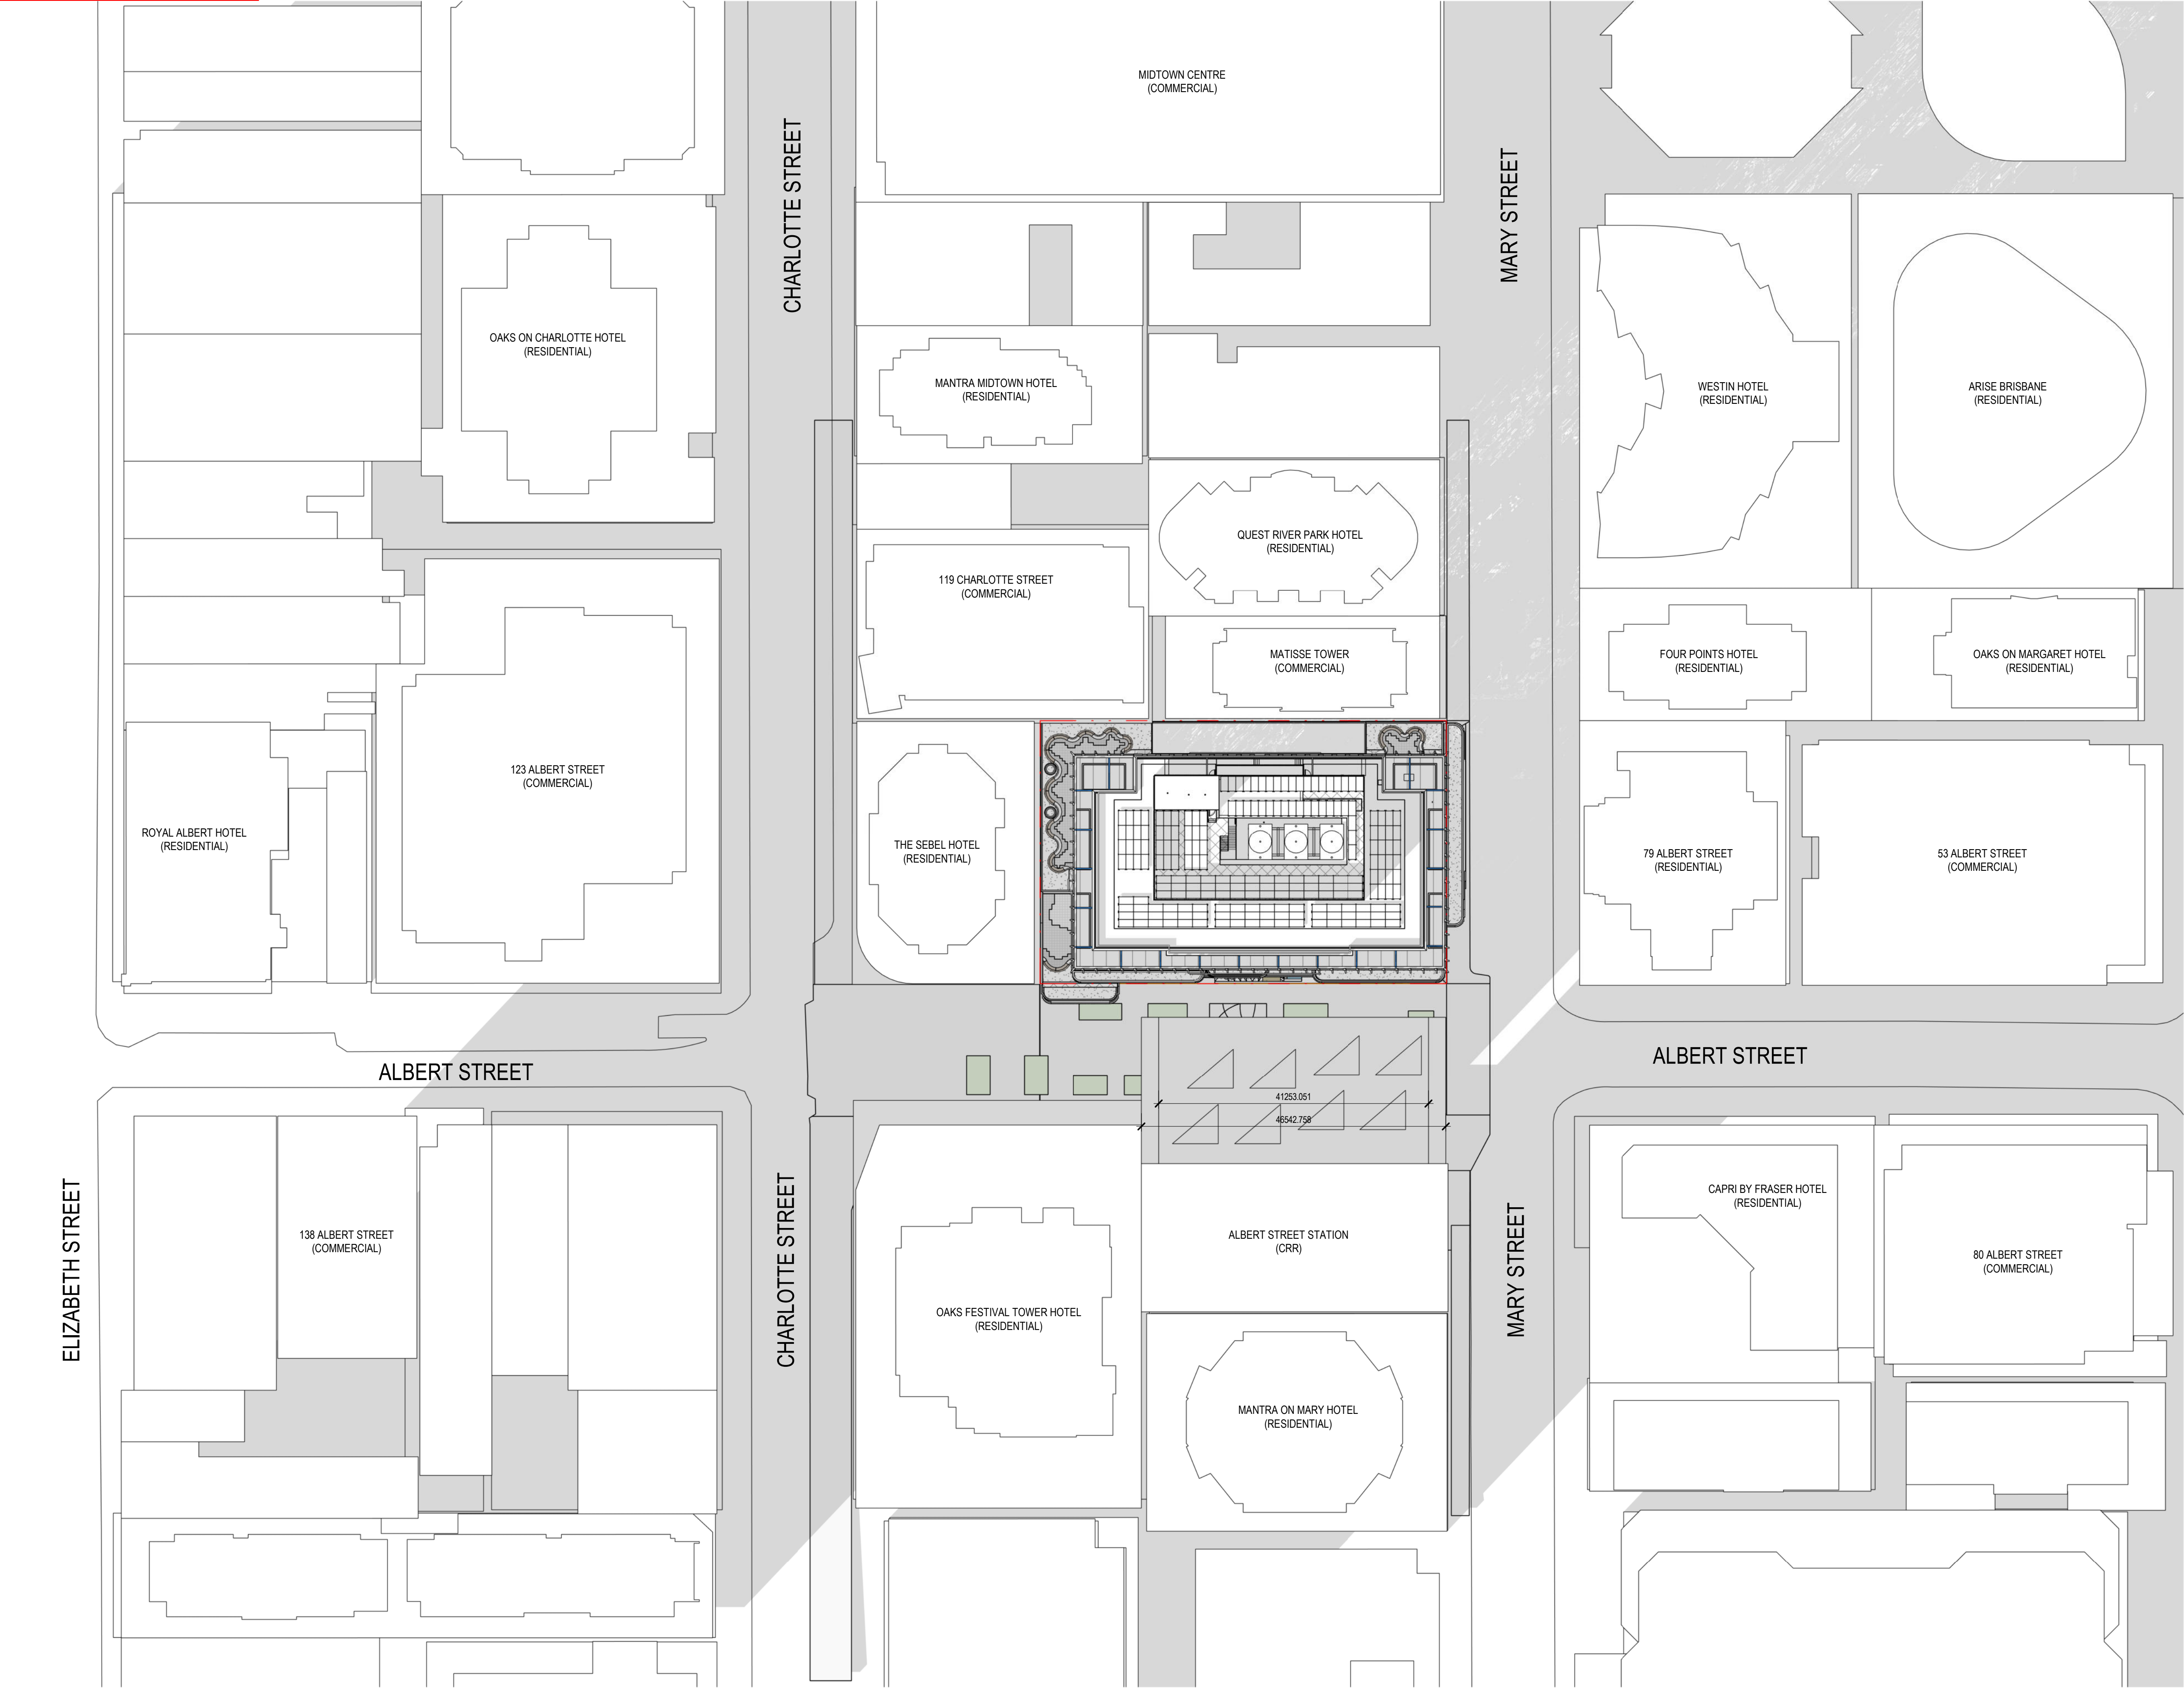

° architectus°


Architectus Australia Pty Ltd is the owner of the copyright subsisting in these drawings, plans, designs and specifications. They must not be used, reproduced or copied, in whole or in part, nor may the information, ideas and concepts therein contained (which are confidential to Architectus Australia Pty Ltd) be disclosed to any person without the prior written consent of that company.

Registrations and Nominated Architects

ACT: Ray Brown 2528
NSW: Ray Brown 6359, Mark van den Enden 7593,
Robert Ousey 10214, Lawrence Toaldo 10255
NT: Architectus Australia Pty Ltd AR750
QLD: Lawrence Toaldo 3117
SA: Architectus Australia 3426
TAS: Architectus Australia F109
VIC: Architectus Australia 51176
WA: Architectus Australia 3209, Ray Brown 2929

Do not scale drawings. Verify all dimensions on site. If in doubt, refer to architect.

rev.	purpose of issue	chkd.	apvd.	date
P2	ISSUE FOR COORDINATION			25.10.2022
P4	ISSUE FOR COORDINATION			31.10.2022
P6	ISSUE FOR COORDINATION			02.12.2022
P7	OWNERS CONSENT ISSUE			08.12.2022
1	DEVELOPMENT APPLICATION ISSUE			14.12.2022
2	PRELIMINARY ISSUE FOR REVIEW			06.05.2026
3	REVISED DA ISSUE			25.05.2026

 

Henning
Larsen

HENNING LARSEN
Gadigal Country,
Level 4, 283-285 Clarence St
Sydney NSW 2000
www.henninglarsen.com

architectus™

Aselaide
Brisbane
Canberra
Gold Coast
Hobart
Melbourne
Newcastle
Perth
Sydney
Townsville

Tumbal and Jagara/Yuggera Country
Level 11, 123 Eagle Street
Brisbane QLD 4000
T (61 7) 3229 3555
brisbane@architectus.com.au
ABN 90 131 245 684

project

101 ALBERT STREET

101 ALBERT STREET, BRISBANE
Tumbal Country

drawing


SITE PLAN

project no	doc type	drawing no.
200048.00	DRW	DA0104
location	submission	scale
BNE	DA	1 : 500 @A1
prepared	checked	approved
AD	JP	MS
		revision

DEVELOPMENT APPLICATION 3

BNE-DRW-DA0104 25/05/2026 3:58:07 PM

Do not scale drawings. Verify all dimensions on site. If in doubt, refer to architect.				
rev.	purpose of issue	chkd.	apvd.	date
P6	ISSUE FOR COORDINATION			02.12.2022
P7	OWNERS CONSENT ISSUE			08.12.2022
1	DEVELOPMENT APPLICATION ISSUE			14.12.2022
2	AMENDED ARCHITECTURAL PLANS			10.07.2024
3	PRELIMINARY ISSUE FOR REVIEW			06.05.2026
4	REVISED DA ISSUE			25.05.2026

 

Summer shadow casting


- Proposed Development
- Proposed shadow outline
- Nearby tower



9:00am

12:00pm

3:00pm

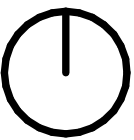

Summer Solstice 22nd of December

Disclaimer: Estimation based on computer generated shadows

° architectus°

Architectus Australia Pty Ltd is the owner of the copyright subsisting in these drawings, plans, designs and specifications. They must not be used, reproduced or copied, in whole or in part, nor may the information, ideas and concepts therein contained (which are confidential to Architectus Australia Pty Ltd) be disclosed to any person without the prior written consent of that company.

Registrations and Nominated Architects

ACT: Ray Brown 2528
NSW: Ray Brown 6359, Mark van den Enden 7593,
Robert Ousey 10214, Lawrence Toaldo 10255
NT: Architectus Australia Pty Ltd AR750
QLD: Lawrence Toaldo 3117
SA: Architectus Australia 3426
TAS: Architectus Australia F109
VIC: Architectus Australia 51176
WA: Architectus Australia 3209, Ray Brown 2929

Do not scale drawings. Verify all dimensions on site. If in doubt, refer to architect.

rev.	purpose of issue	chkd.	apvd.	date
P2	ISSUE FOR COORDINATION			25.10.2022
P4	ISSUE FOR COORDINATION			31.10.2022
P6	ISSUE FOR COORDINATION			02.12.2022
P7	OWNERS CONSENT ISSUE			08.12.2022
1	DEVELOPMENT APPLICATION ISSUE			14.12.2022
2	PRELIMINARY ISSUE FOR REVIEW			06.05.2026
3	REVISED DA ISSUE			25.05.2026

Henning
Larsen

HENNING LARSEN
Gadigal Country,
Level 4, 283-285 Clarence St
Sydney NSW 2000
www.henninglarsen.com

architectus™

Adelaide
Brisbane
Canberra
Gold Coast
Hobart
Melbourne
Newcastle
Perth
Sydney
Townsville
Tumbal and Jagara/Yuggera Country
Level 11, 123 Eagle Street
Brisbane QLD 4000
T (+61 7) 3229 3555
brisbane@architectus.com.au
ABN 90 131 245 684

project

101 ALBERT STREET

101 ALBERT STREET, BRISBANE
Tumbal Country

drawing

SHADOW STUDY - SUMMER
SOLSTICE

project no	doc type	drawing no.
200048.00	DRW	DA0111
location	submission	scale
BNE	DA	1 : 2000 @A1
prepared	checked	approved
KA	JP	MS

revision

DEVELOPMENT APPLICATION 3

BNE-DRW-DA0111 25/05/2026 3:59:09 PM

Winter shadow casting

- Proposed Development
- Proposed shadow outline
- Nearby tower


° architectus°

Architectus Australia Pty Ltd is the owner of the copyright subsisting in these drawings, plans, designs and specifications. They must not be used, reproduced or copied, in whole or in part, nor may the information, ideas and concepts therein contained (which are confidential to Architectus Australia Pty Ltd) be disclosed to any person without the prior written consent of that company.

Registrations and Nominated Architects
ACT: Ray Brown 2528
NSW: Ray Brown 6359, Mark van den Enden 7593,
Robert Ousey 10214, Lawrence Toaldo 10255
NT: Architectus Australia Pty Ltd AR750
QLD: Lawrence Toaldo 3117
SA: Architectus Australia 3426
TAS: Architectus Australia F109
VIC: Architectus Australia 51176
WA: Architectus Australia 3209, Ray Brown 2929

Do not scale drawings. Verify all dimensions on site. If in doubt, refer to architect.


rev.	purpose of issue	chkd.	apvd.	date
P2	ISSUE FOR COORDINATION			25.10.2022
P4	ISSUE FOR COORDINATION			31.10.2022
P6	ISSUE FOR COORDINATION			02.12.2022
P7	OWNERS CONSENT ISSUE			08.12.2022
1	DEVELOPMENT APPLICATION ISSUE			14.12.2022
2	PRELIMINARY ISSUE FOR REVIEW			06.05.2026
3	REVISED DA ISSUE			25.05.2026

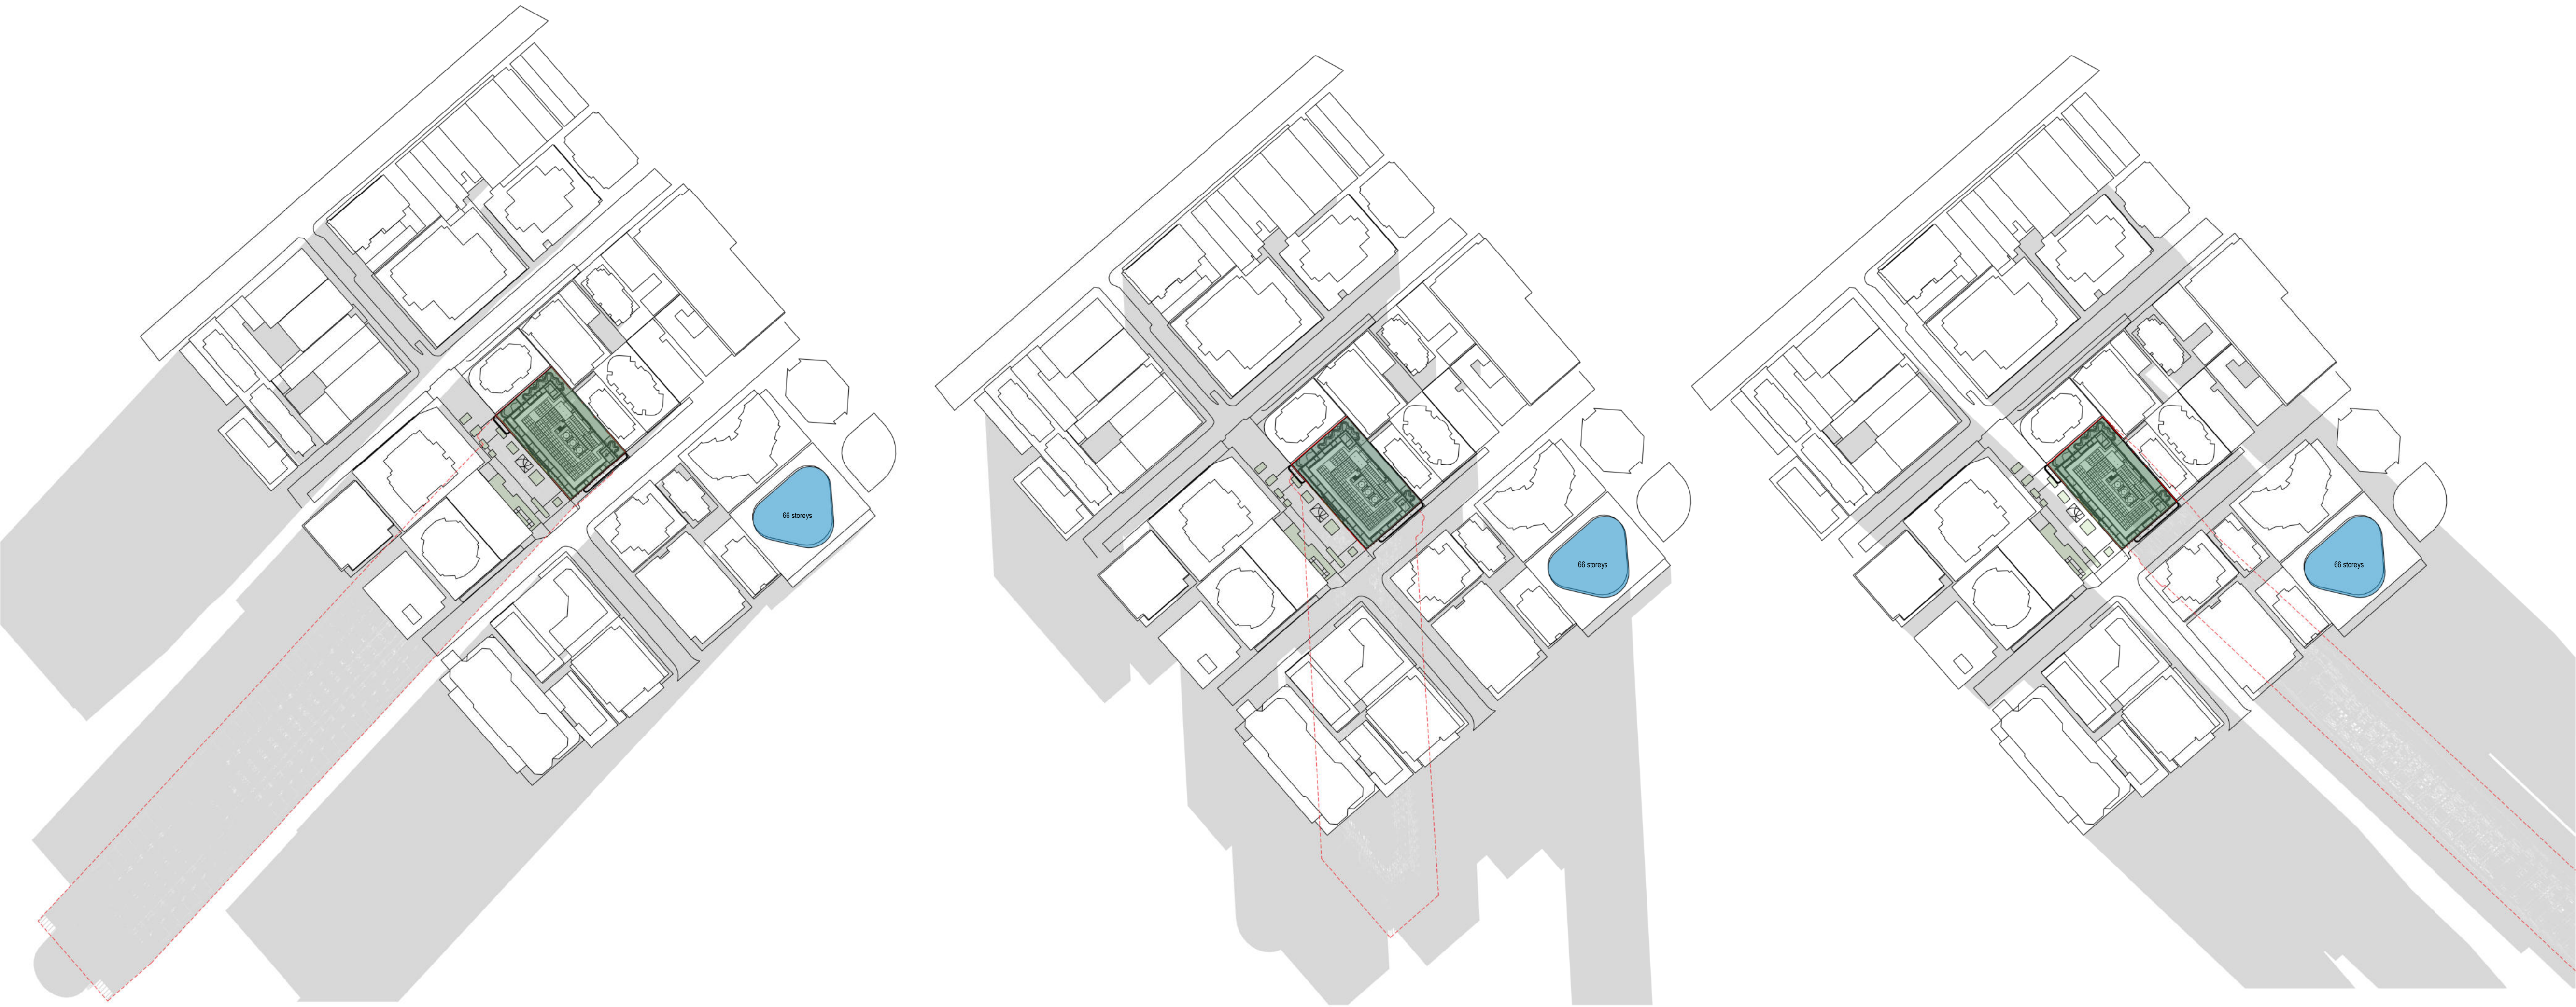

9:00am

12:00pm

3:00pm

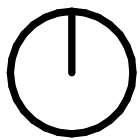

Winter Solstice 22nd of June

Disclaimer: Estimation based on computer generated shadows

Henning
Larsen

HENNING LARSEN
Gadigal Country,
Level 4, 283-285 Clarence St
Sydney NSW 2000
www.henninglarsen.com

architectus™

Aselaide
Brisbane
Canberra
Gold Coast
Hobart
Newcastle
Perth
Sydney
Townsville
Tumbar and Jagara/Yuggera Country
Level 11, 123 Eagle Street
Brisbane QLD 4000
T (+61 7) 3229 3555
brisbane@architectus.com.au
ABN 90 131 245 684

project

101 ALBERT STREET

101 ALBERT STREET, BRISBANE
Tumbar Country

drawing

SHADOW STUDY - WINTER
SOLSTICE

project no	doc type	drawing no.
200048.00	DRW	DA0112
location	submission	scale
BNE	DA	1 : 2000 @A1
prepared	checked	approved
KA	JP	MS
		revision

DEVELOPMENT APPLICATION 3

BNE-DRW-DA0112 25/05/2026 4:00:29 PM

Autumn shadow casting


- Proposed Development
- Proposed shadow outline
- Nearby tower



9:00am

12:00pm

3:00pm

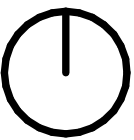

Autumn Solstice 22nd of September

Disclaimer: Estimation based on computer generated shadows

° architectus°

Architectus Australia Pty Ltd is the owner of the copyright subsisting in these drawings, plans, designs and specifications. They must not be used, reproduced or copied, in whole or in part, nor may the information, ideas and concepts therein contained (which are confidential to Architectus Australia Pty Ltd) be disclosed to any person without the prior written consent of that company.

Registrations and Nominated Architects

ACT: Ray Brown 2528
NSW: Ray Brown 6359, Mark van den Enden 7593,
Robert Ousey 10214, Lawrence Toaldo 10255
NT: Architectus Australia Pty Ltd AR750
QLD: Lawrence Toaldo 3117
SA: Architectus Australia 3426
TAS: Architectus Australia F109
VIC: Architectus Australia 51176
WA: Architectus Australia 3209, Ray Brown 2929

Do not scale drawings. Verify all dimensions on site. If in doubt, refer to architect.

rev.	purpose of issue	chkd.	apvd.	date
P2	ISSUE FOR COORDINATION			25.10.2022
P4	ISSUE FOR COORDINATION			31.10.2022
P6	ISSUE FOR COORDINATION			02.12.2022
P7	OWNERS CONSENT ISSUE			08.12.2022
1	DEVELOPMENT APPLICATION ISSUE			14.12.2022
2	PRELIMINARY ISSUE FOR REVIEW			06.05.2026
3	REVISED DA ISSUE			25.05.2026

Henning
Larsen

HENNING LARSEN
Gadigal Country,
Level 4, 283-285 Clarence St
Sydney NSW 2000
www.henninglarsen.com

architectus™

Aselaide
Brisbane
Canberra
Gold Coast
Hobart
Newcastle
Perth
Sydney
Townsville

Tumbul and Jagara/Yuggera Country
Level 11, 123 Eagle Street
Brisbane QLD 4000
T (+61 7) 3229 3555
brisbane@architectus.com.au
ABN 90 131 245 684

project

101 ALBERT STREET

101 ALBERT STREET, BRISBANE
Tumbal Country

drawing


SHADOW STUDY - AUTUMN
SOLSTICE

project no	doc type	drawing no.
200048.00	DRW	DA0113
location	submission	scale
BNE	DA	1 : 2000 @A1
prepared	checked	approved
KA	JP	MS


revision

DEVELOPMENT APPLICATION 3


BNE-DRW-DA0113 25/05/2026 4:01:46 PM

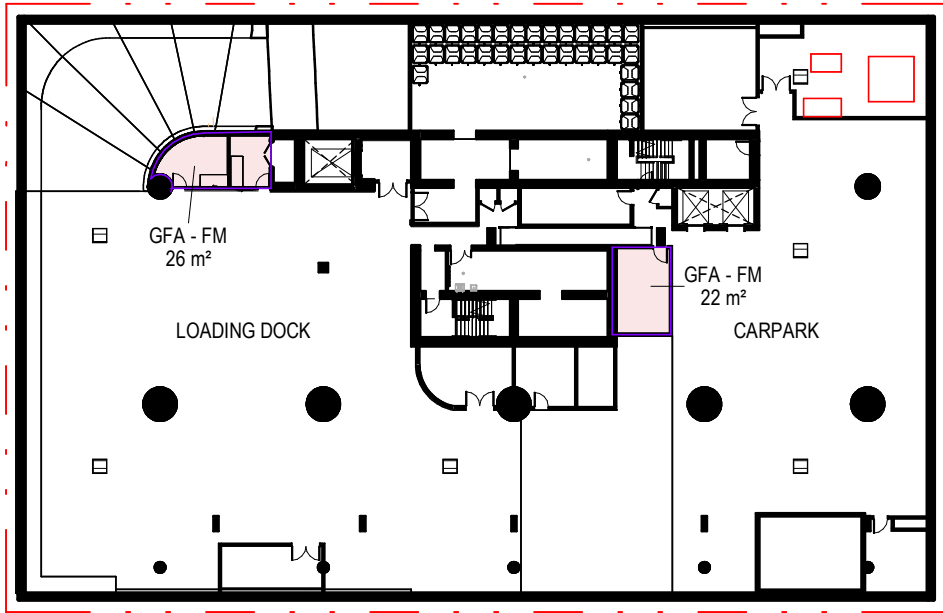


1 LEVEL B1
SCALE: 1 : 500

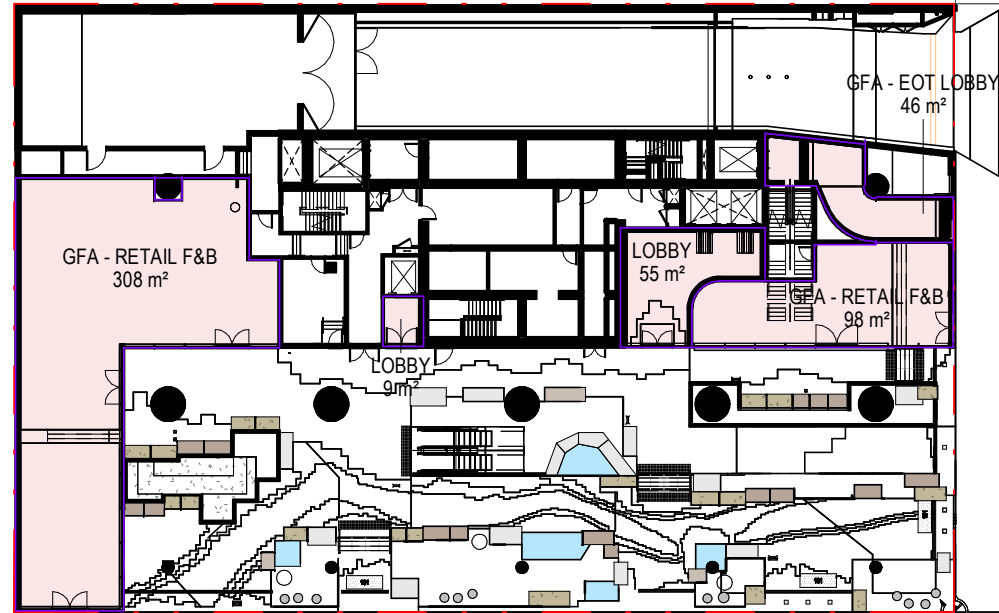


2 GROUND FLOOR
SCALE: 1 : 500

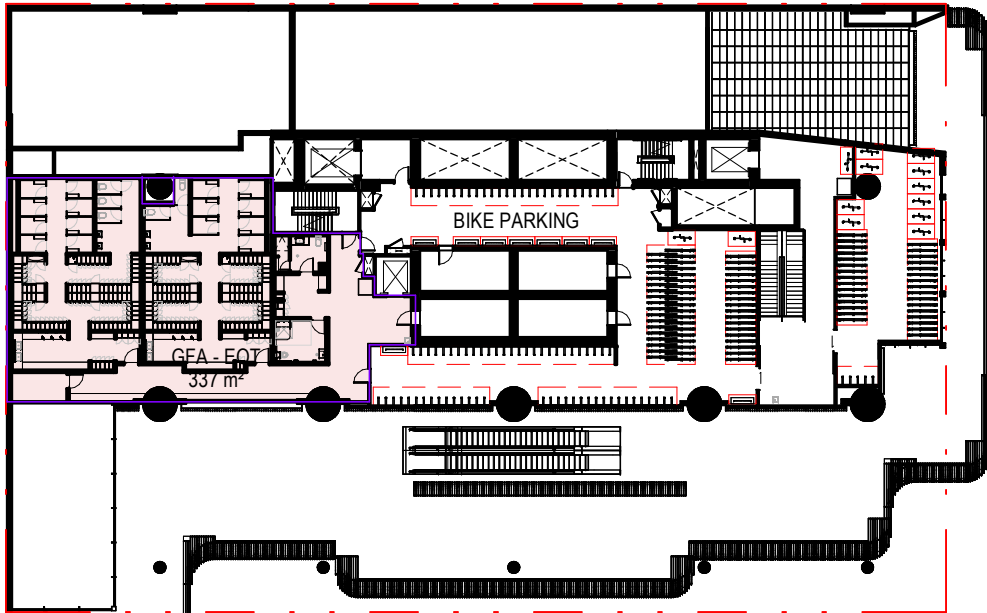


3 UPPER GROUND
SCALE: 1 : 500

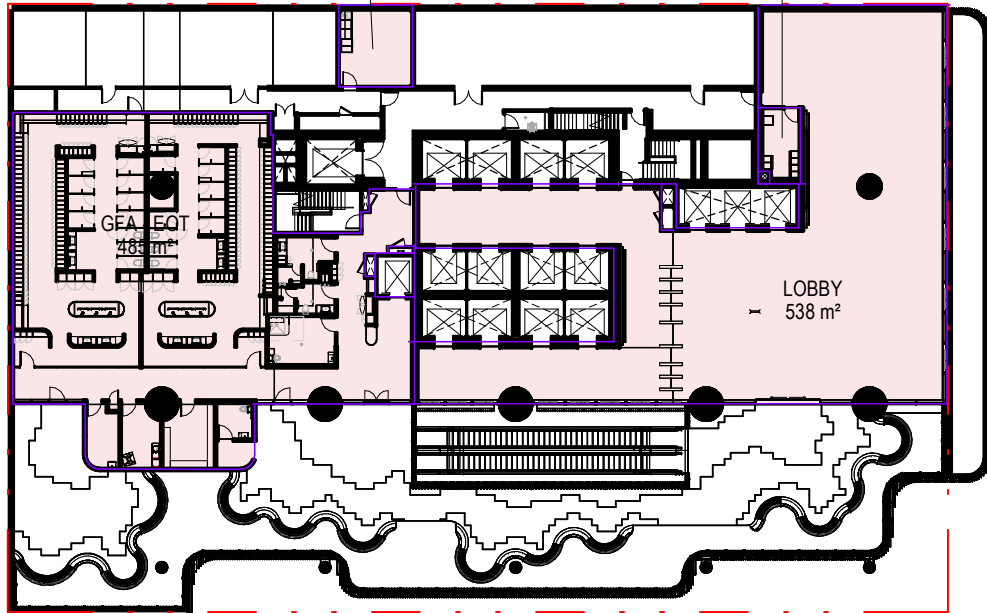


4 LEVEL 1
SCALE: 1 : 500

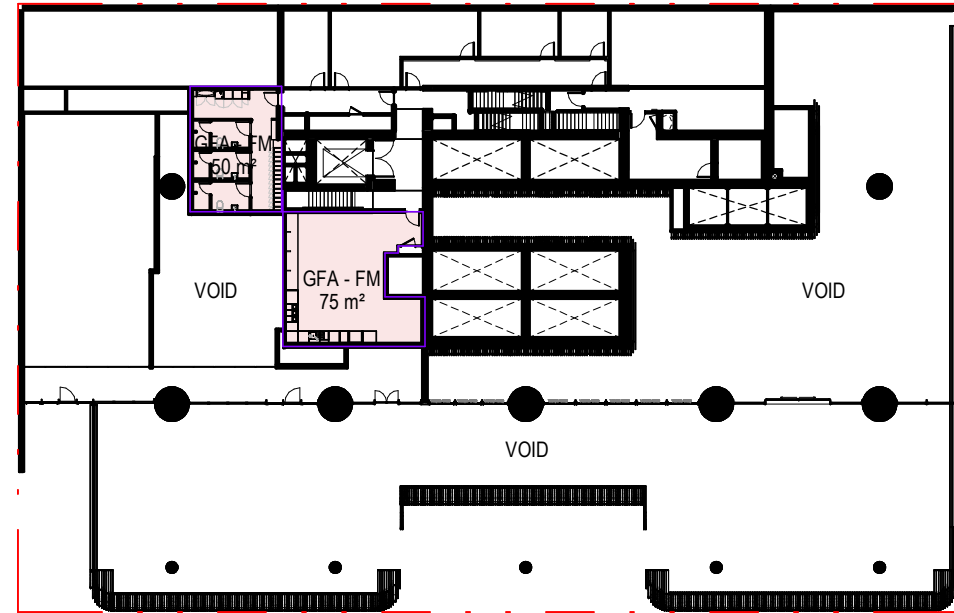


5 LEVEL 1 MEZZ
SCALE: 1 : 500

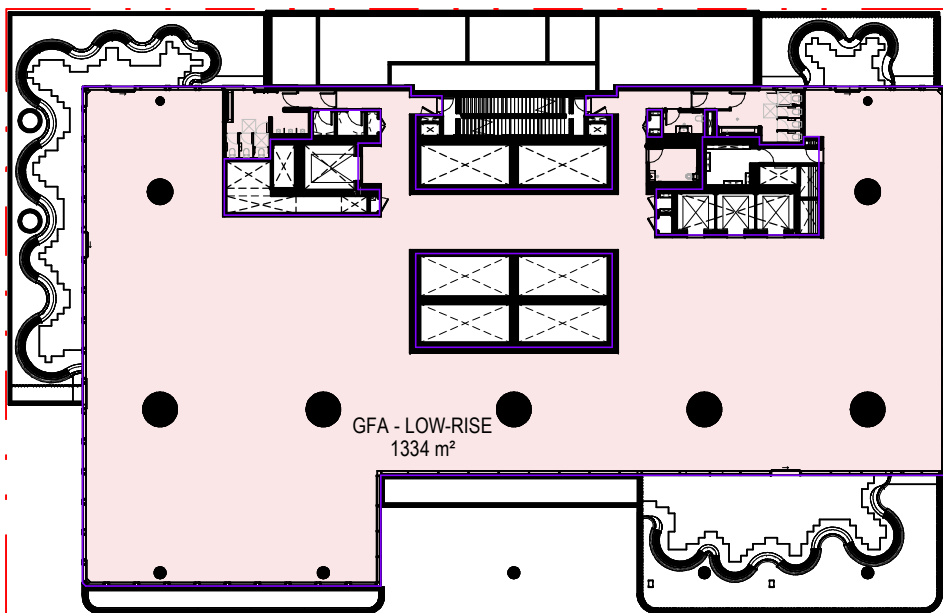


6 LEVEL 2
SCALE: 1 : 500

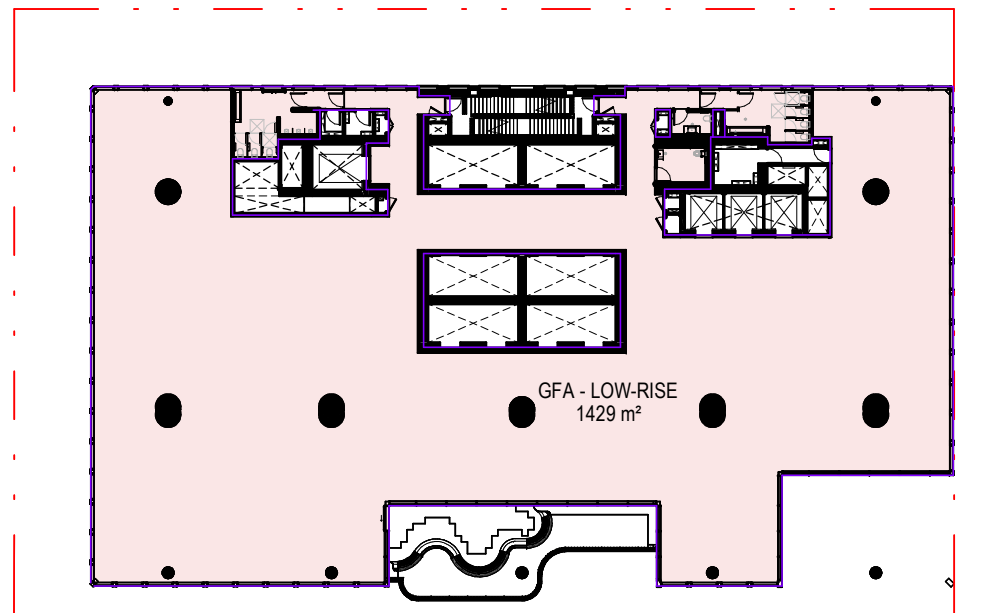


7 LEVEL 3
SCALE: 1 : 500

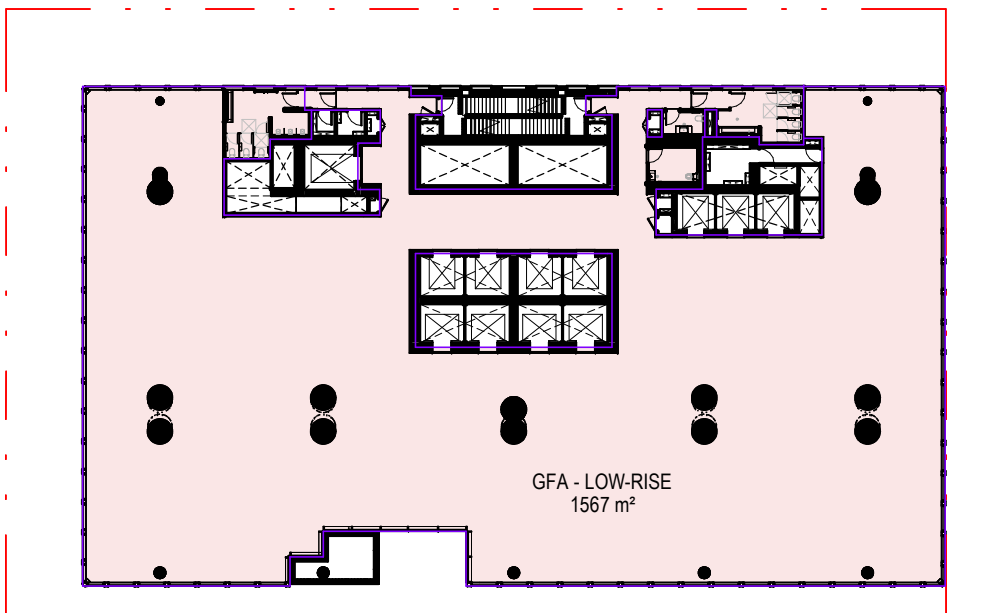


8 LEVEL 4
SCALE: 1 : 500

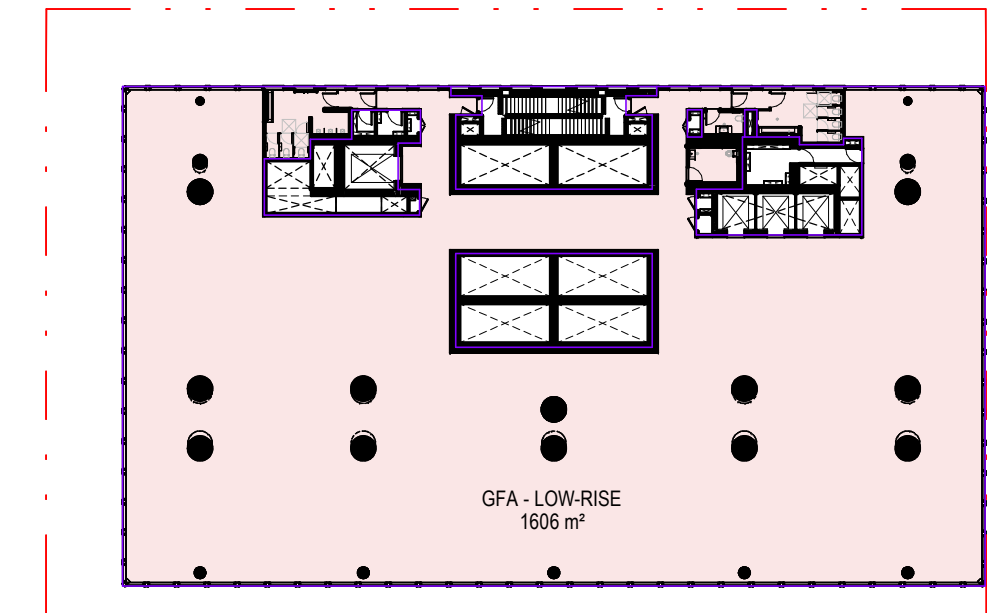


9 LEVEL 5
SCALE: 1 : 500

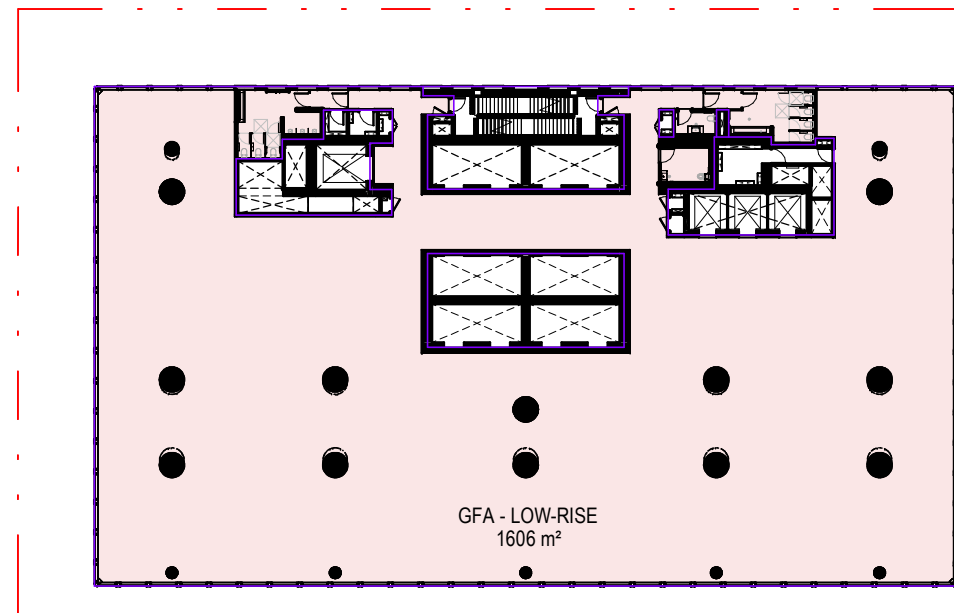


10 LEVEL 6
SCALE: 1 : 500

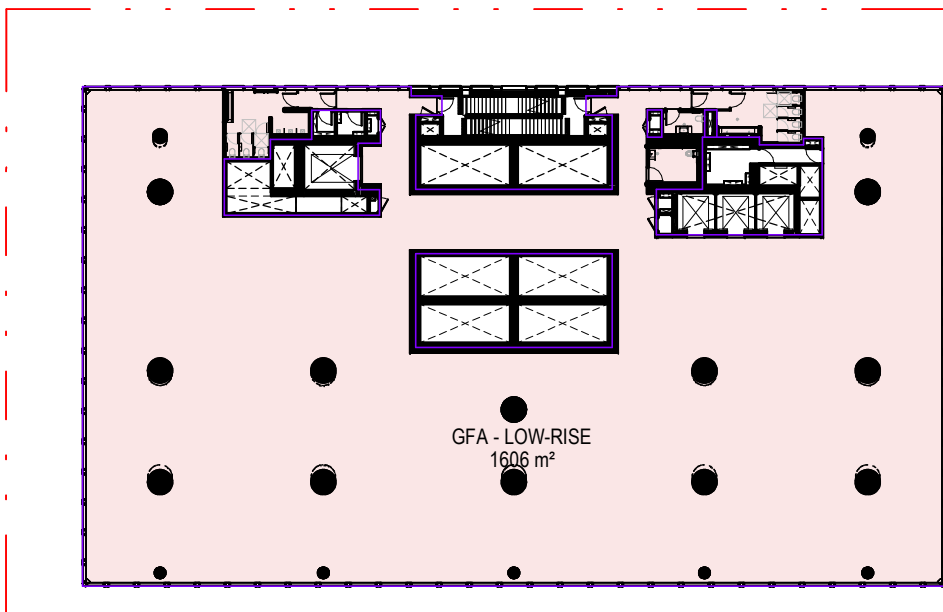


11 LEVEL 7
SCALE: 1 : 500

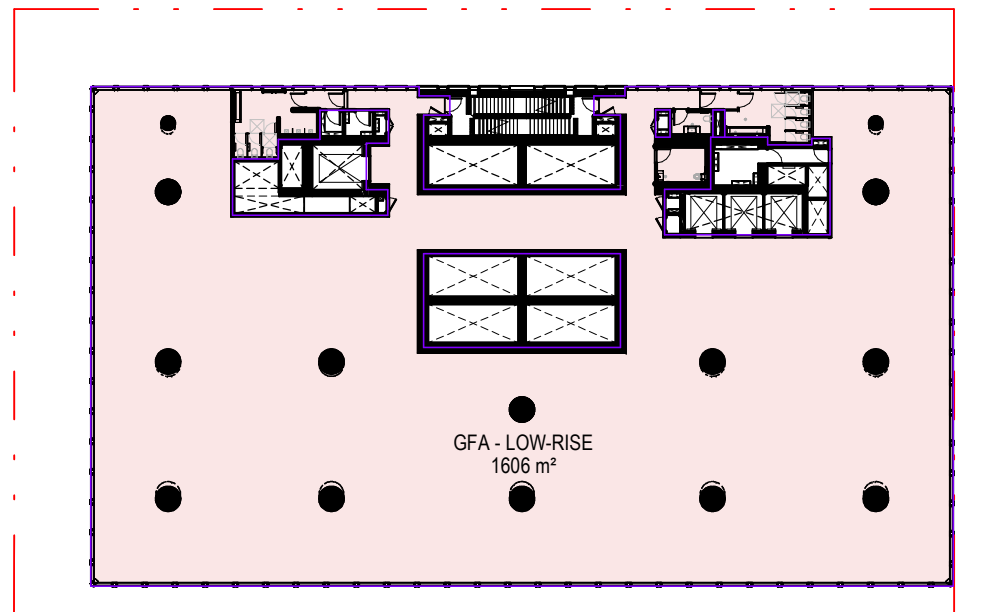


12 LEVEL 8
SCALE: 1 : 500

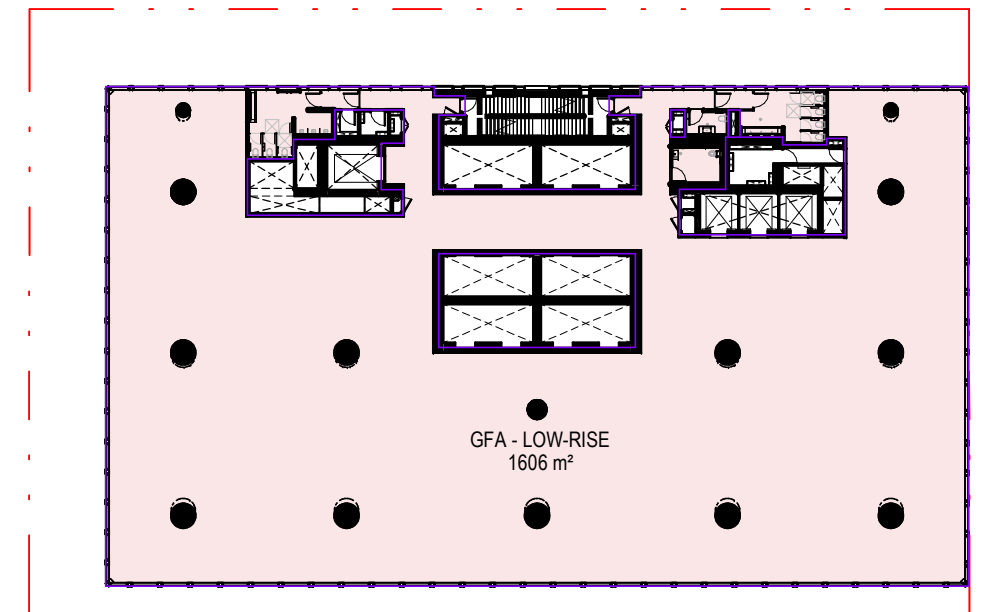


13 LEVEL 9
SCALE: 1 : 500

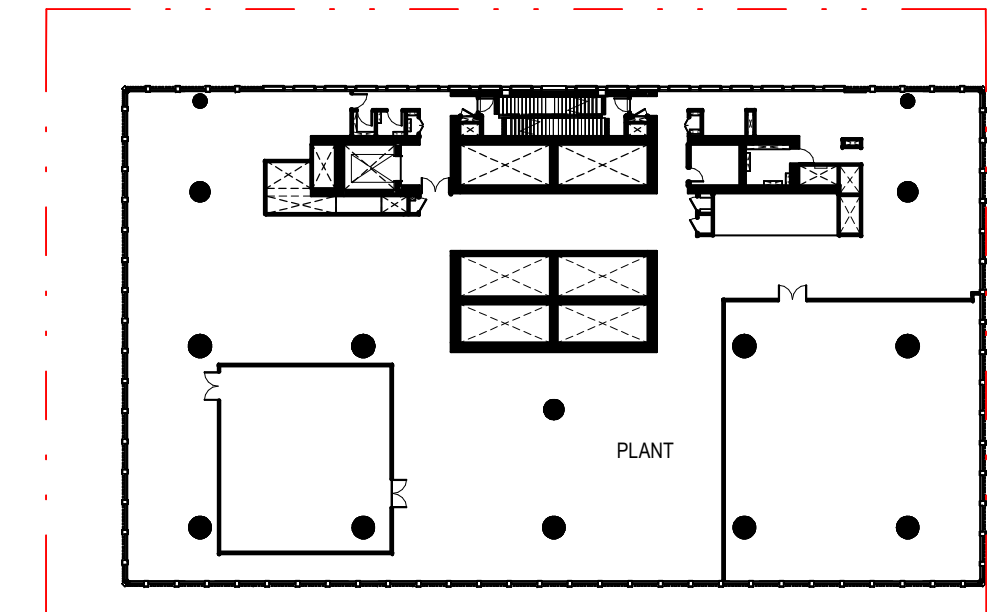


14 LEVEL 10
SCALE: 1 : 500

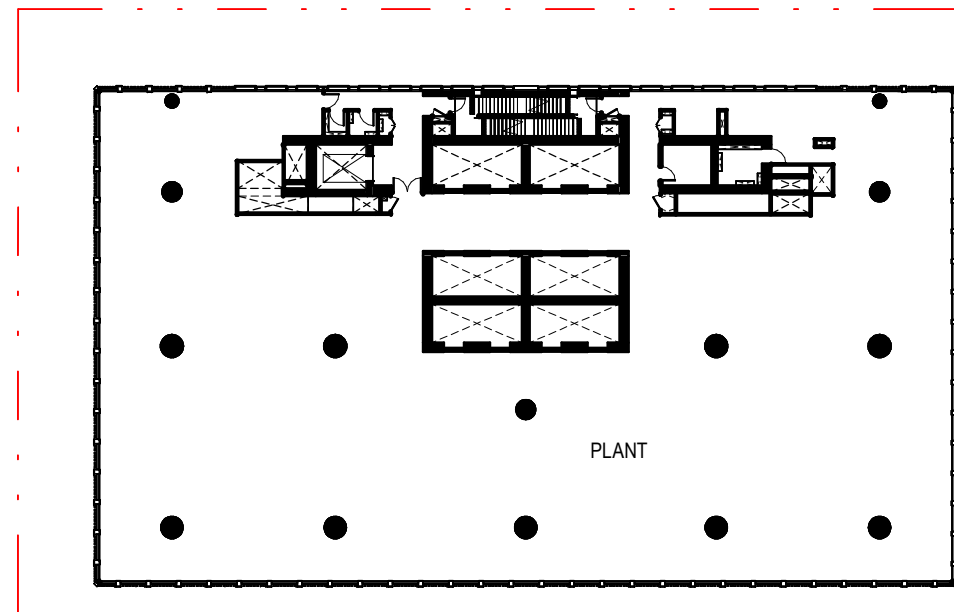


15 LEVEL 11
SCALE: 1 : 500

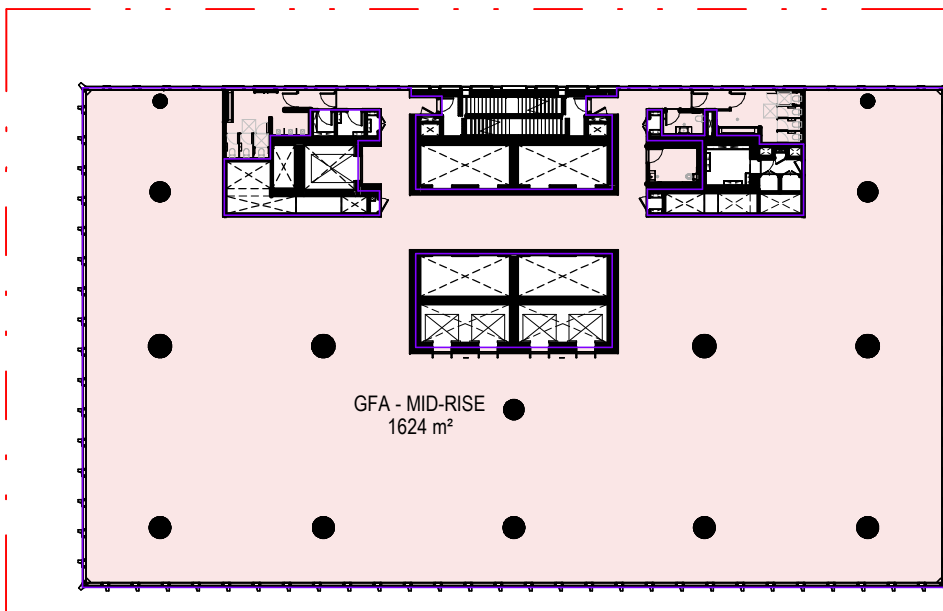


16 LEVEL 12 - 19
SCALE: 1 : 500

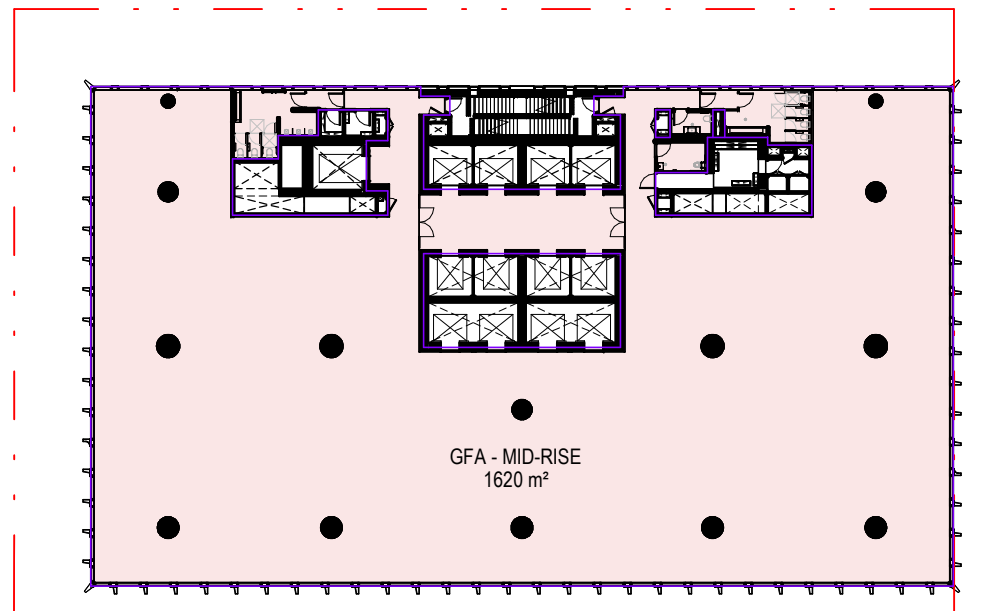


17 LEVEL 20
SCALE: 1 : 500

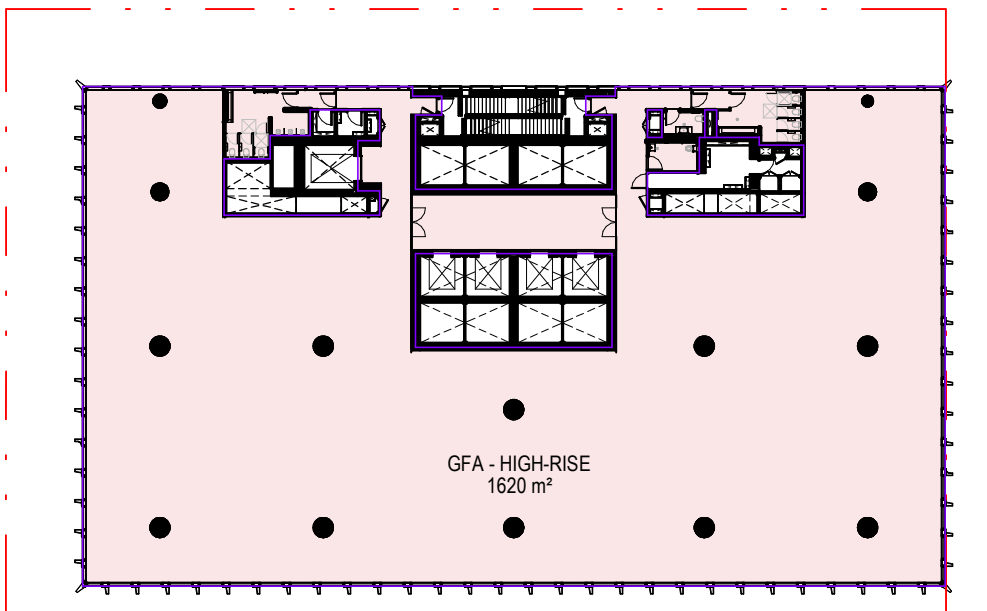


18 LEVEL 21
SCALE: 1 : 500

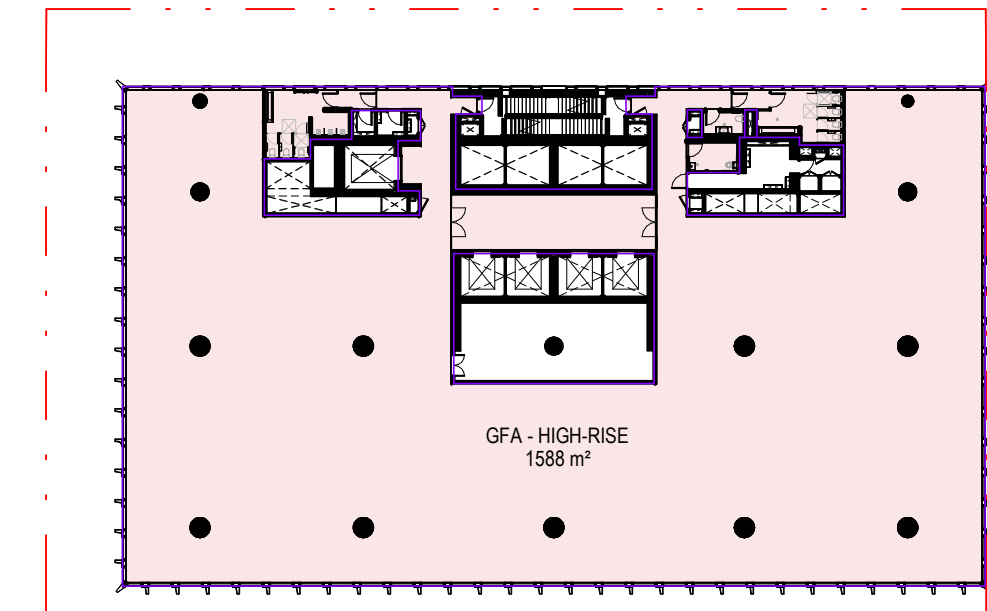


19 LEVEL 22
SCALE: 1 : 500

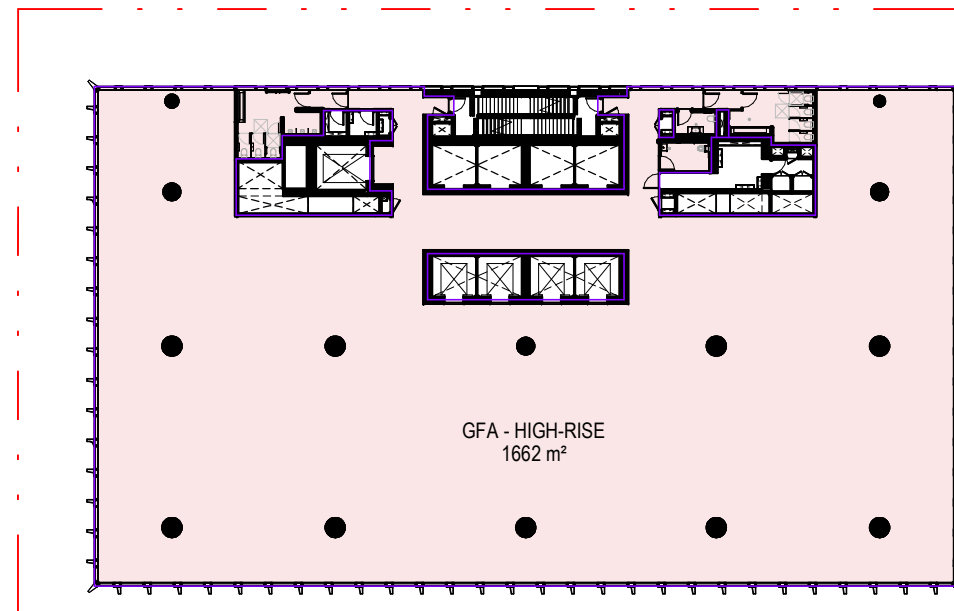


20 LEVEL 23 - 29
SCALE: 1 : 500

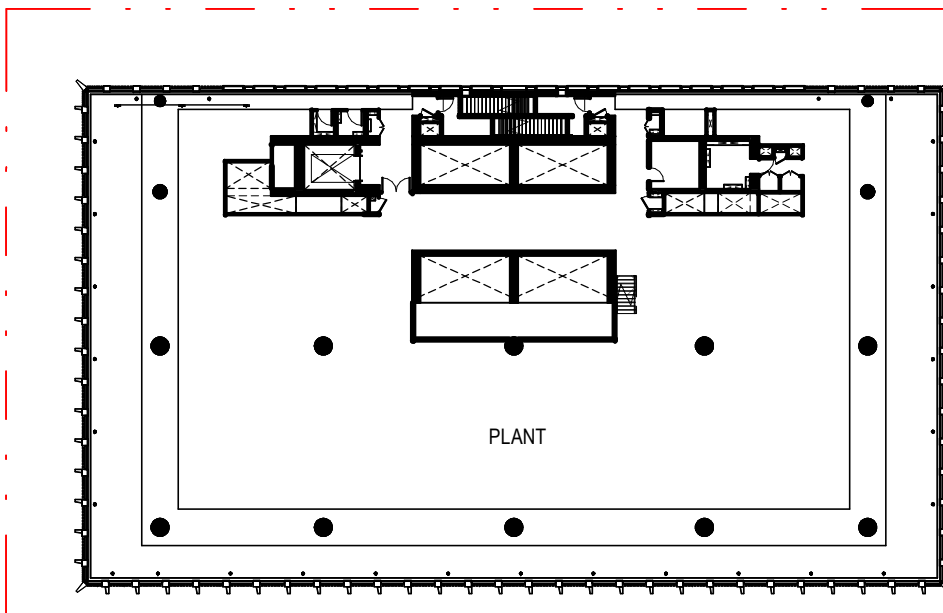

21 LEVEL 30
SCALE: 1 : 500

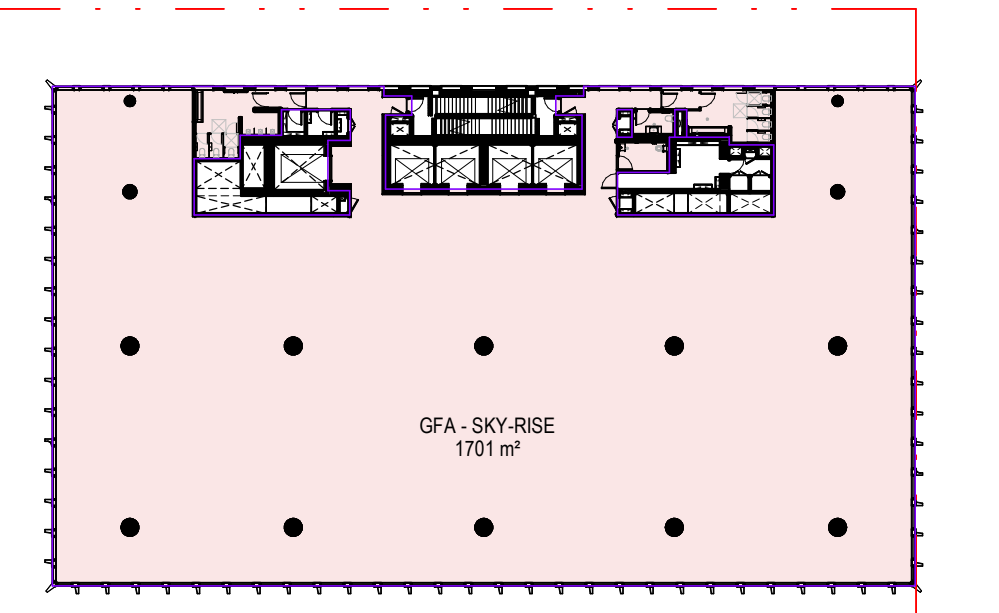

22 LEVEL 31-39
SCALE: 1 : 500

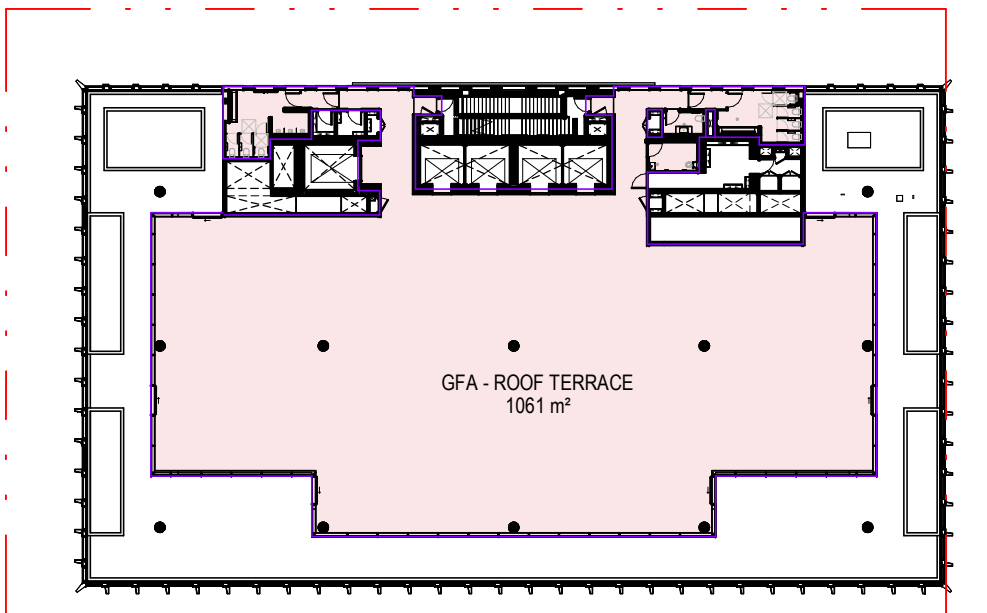

23 LEVEL 40
SCALE: 1 : 500

° architectus°

Architectus Australia Pty Ltd is the owner of the copyright subsisting in these drawings, plans, designs and specifications. They must not be used, reproduced or copied, in whole or in part, nor may the information, ideas and concepts therein contained (which are confidential to Architectus Australia Pty Ltd) be disclosed to any person without the prior written consent of that company.

Registrations and Nominated Architects

ACT: Ray Brown 2528
NSW: Ray Brown 6359, Mark van den Enden 7593,
Robert Ousey 10214, Lawrence Toaldo 10255
NT: Architectus Australia Pty Ltd AR750
QLD: Lawrence Toaldo 3117
SA: Architectus Australia 3426
TAS: Architectus Australia F109
VIC: Architectus Australia 51176
WA: Architectus Australia 3209, Ray Brown 2929

Do not scale drawings. Verify all dimensions on site. If in doubt, refer to architect.

rev.	purpose of issue	chkd.	apvd.	date
P6	ISSUE FOR COORDINATION			02.12.2022
P7	OWNERS CONSENT ISSUE			08.12.2022
1	DEVELOPMENT APPLICATION ISSUE			14.12.2022
2	AMENDED ARCHITECTURAL PLANS			10.07.2024
3	PRELIMINARY ISSUE FOR REVIEW			06.05.2026
4	REVISED DA ISSUE			25.05.2026

PLANS AND DOCUMENTS
referred to in the PDA
DEVELOPMENT APPROVAL

Approval no: DEV-2026-ALB-4986
Date: 28 August 2026



GFA LEGEND:


GFA

AREAS TO BE VERIFIED BY BUILDING SURVEYOR:

(AS PER BCC GROSS FLOOR AREA DEFINITION)

GROSS FLOOR AREA, FOR A BUILDING, MEANS THE TOTAL FLOOR AREA OF ALL STOREYS OF THE BUILDING MEASURED FROM THE OUTSIDE OF THE EXTERNAL WALLS AND THE CENTRE OF ANY COMMON WALLS OF THE BUILDING, OTHER THAN AREAS USED FOR—

- (A) BUILDING SERVICES, PLANT OR EQUIPMENT; OR
- (B) ACCESS BETWEEN LEVELS; OR
- (C) A GROUND FLOOR PUBLIC LOBBY; OR
- (D) A MALL; OR
- (E) PARKING, LOADING OR MANOEUVRING VEHICLES; OR
- (F) UNENCLOSED PRIVATE BALCONIES, WEATHERPROOFED OR NOT

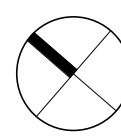

Henning
Larsen

HENNING LARSEN
Gadigal Country,
Level 4, 283-285 Clarence St
Sydney NSW 2000
www.henninglarsen.com

architectus™

Aselaide
Brisbane
Brisbane
Gold Coast
Hobart
Newcastle
Perth
Sydney
Townsville

Tumbal and Jagara/Yuggera Country
Level 11, 123 Eagle Street
Brisbane QLD 4000
T (+61 7) 3229 3555
brisbane@architectus.com.au

ABN 90 131 245 684

project

101 ALBERT STREET

101 ALBERT STREET, BRISBANE
Tumbal Country

drawing

AREA PLANS - GFA

project no	doc type	drawing no.
200048.00	DRW	DA0200
location	submission	scale
BNE	DA	1 : 500 @A1
prepared	checked	approved
KA	JP	MS

DEVELOPMENT APPLICATION 4

BNE-DRW-DA0200


25/05/2026 5:05:36 PM

DRAWING COLOUR CODED - PRINT ALL COPIES IN COLOUR.

GFA - AREA TOTAL		
Level	NAME	AREA
LEVEL B1	GFA - FM	26 m²
LEVEL B1	GFA - FM	22 m²
GROUND FLOOR	GFA - RETAIL F&B	308 m²
GROUND FLOOR	GFA - RETAIL F&B	98 m²
GROUND FLOOR	GFA - EOT LOBBY	46 m²
GROUND FLOOR	LOBBY	55 m²
GROUND FLOOR	LOBBY	9 m²
UPPER GROUND	GFA - EOT	337 m²
LEVEL 1	GFA - EOT	485 m²
LEVEL 1	LOBBY	538 m²
LEVEL 1	GFA - FM	26 m²
LEVEL 1	GFA - FM	13 m²
LEVEL 1 MEZZ	GFA - FM	75 m²
LEVEL 1 MEZZ	GFA - FM	50 m²
LEVEL 2	GFA - LOW-RISE	1334 m²
LEVEL 3	GFA - LOW-RISE	1429 m²
LEVEL 4	GFA - LOW-RISE	1567 m²
LEVEL 5	GFA - LOW-RISE	1606 m²
LEVEL 6	GFA - LOW-RISE	1606 m²
LEVEL 7	GFA - LOW-RISE	1606 m²
LEVEL 8	GFA - LOW-RISE	1606 m²
LEVEL 9	GFA - LOW-RISE	1606 m²

GFA - AREA TOTAL		
Level	NAME	AREA
LEVEL 12	GFA - MID-RISE	1624 m²
LEVEL 13	GFA - MID-RISE	1624 m²
LEVEL 14	GFA - MID-RISE	1624 m²
LEVEL 15	GFA - MID-RISE	1624 m²
LEVEL 16	GFA - MID-RISE	1624 m²
LEVEL 17	GFA - MID-RISE	1624 m²
LEVEL 18	GFA - MID-RISE	1624 m²
LEVEL 19	GFA - MID-RISE	1624 m²
LEVEL 20	GFA - MID-RISE	1620 m²
LEVEL 21	GFA - HIGH-RISE	1620 m²
LEVEL 22	GFA - HIGH-RISE	1588 m²
LEVEL 23	GFA - HIGH-RISE	1662 m²
LEVEL 24	GFA - HIGH-RISE	1662 m²
LEVEL 25	GFA - HIGH-RISE	1662 m²
LEVEL 26	GFA - HIGH-RISE	1662 m²

GFA - AREA TOTAL		
Level	NAME	AREA
LEVEL 27	GFA - HIGH-RISE	1662 m²
LEVEL 28	GFA - HIGH-RISE	1662 m²
LEVEL 29	GFA - HIGH-RISE	1662 m²
LEVEL 31	GFA - SKY-RISE	1701 m²
LEVEL 32	GFA - SKY-RISE	1701 m²
LEVEL 33	GFA - SKY-RISE	1701 m²
LEVEL 34	GFA - SKY-RISE	1701 m²
LEVEL 35	GFA - SKY-RISE	1701 m²
LEVEL 36	GFA - SKY-RISE	1701 m²
LEVEL 37	GFA - SKY-RISE	1701 m²
LEVEL 38	GFA - SKY-RISE	1701 m²
LEVEL 39	GFA - SKY-RISE	1701 m²
LEVEL 40	GFA - ROOF TERRACE	1061 m²
		60272 m²

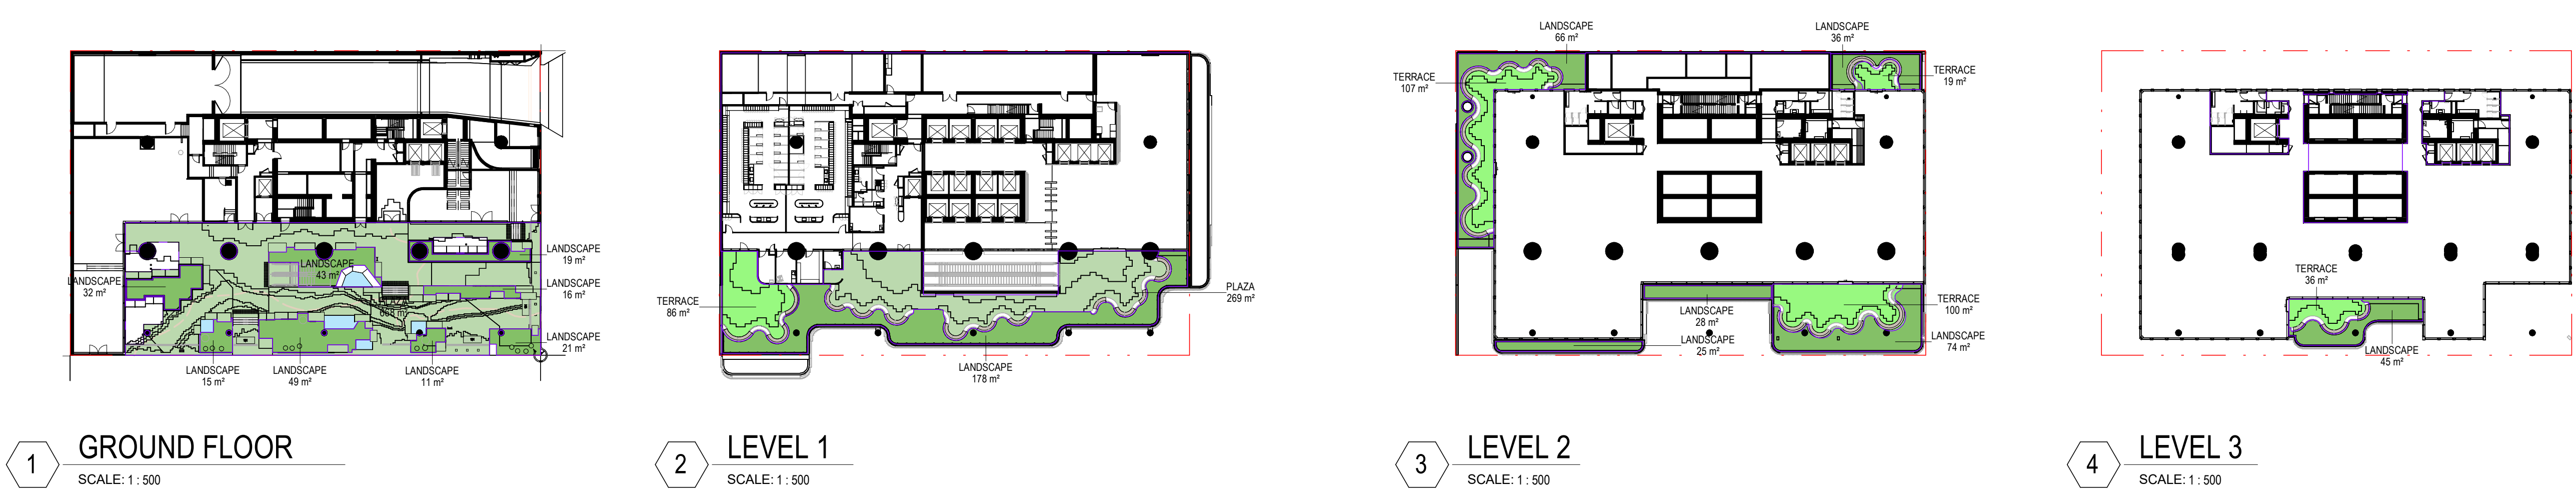

° architectus°

Architectus Australia Pty Ltd is the owner of the copyright subsisting in these drawings, plans, designs and specifications. They must not be used, reproduced or copied, in whole or in part, nor may the information, ideas and concepts therein contained (which are confidential to Architectus Australia Pty Ltd) be disclosed to any person without the prior written consent of that company.

Registrations and Nominated Architects

ACT: Ray Brown 2528
NSW: Ray Brown 6359, Mark van den Enden 7593, Robert Ousey 10214, Lawrence Toalido 10255
NT: Architectus Australia Pty Ltd AR750
QLD: Lawrence Toalido 3117
SA: Architectus Australia 3426
TAS: Architectus Australia F109
VIC: Architectus Australia 51176
WA: Architectus Australia 3209, Ray Brown 2929

Do not scale drawings. Verify all dimensions on site. If in doubt, refer to architect.

rev.	purpose of issue	chkd.	apvd.	date
P6	ISSUE FOR COORDINATION			02.12.2022
P7	OWNERS CONSENT ISSUE			08.12.2022
1	DEVELOPMENT APPLICATION ISSUE			14.12.2022
2	AMENDED ARCHITECTURAL PLANS			10.07.2024
3	PRELIMINARY ISSUE FOR REVIEW			06.05.2026
4	REVISED DA ISSUE			25.05.2026

PLANS AND DOCUMENTS referred to in the PDA DEVELOPMENT APPROVAL

Approval no: DEV-2026-ALB-4986
Date: 28 August 2026



Queensland Government

LANDSCAPE AREA LEGEND:

LANDSCAPE

TERRACE

PLAZA

 

Henning Larsen

HENNING LARSEN

Gadigal Country,
Level 4, 283-285 Clarence St
Sydney NSW 2000

www.henninglarsen.com

architectus™

Adelaide
Brisbane
Canberra
Gold Coast
Hobart
Newcastle
Perth
Sydney
Townsville

Tumbal and Jagara/Yuggera Country
Level 11, 123 Eagle Street
Brisbane QLD 4000
T (61 7) 3229 3555
brisbane@architectus.com.au

ABN 90 131 245 684

project


101 ALBERT STREET

101 ALBERT STREET, BRISBANE
Tumbal Country


LANDSCAPE - TERRACE		
LEVEL	NAME	AREA
GROUND FLOOR	PLAZA	668 m²
LEVEL 1	PLAZA	269 m²
LEVEL 1	TERRACE	86 m²
LEVEL 2	TERRACE	226 m²
LEVEL 3	TERRACE	36 m²
LEVEL 40	TERRACE	463 m²
		1748 m²

LANDSCAPE - LANDSCAPE		
LEVEL	NAME	AREA
GROUND FLOOR	LANDSCAPE	206 m²
LEVEL 1	LANDSCAPE	178 m²
LEVEL 2	LANDSCAPE	229 m²
LEVEL 3	LANDSCAPE	45 m²
LEVEL 4	LANDSCAPE	12 m²
LEVEL 40	LANDSCAPE	114 m²
LEVEL 41	LANDSCAPE	515 m²
		1299 m²


TOTAL TERRACE + LANDSCAPE = 3,047m²

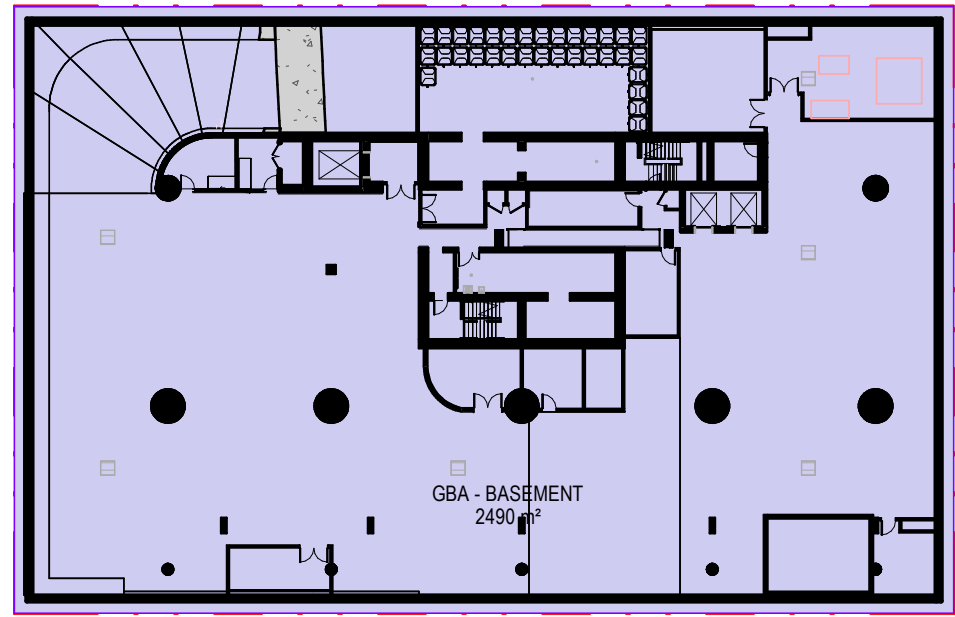


1 LEVEL B1
SCALE: 1 : 500

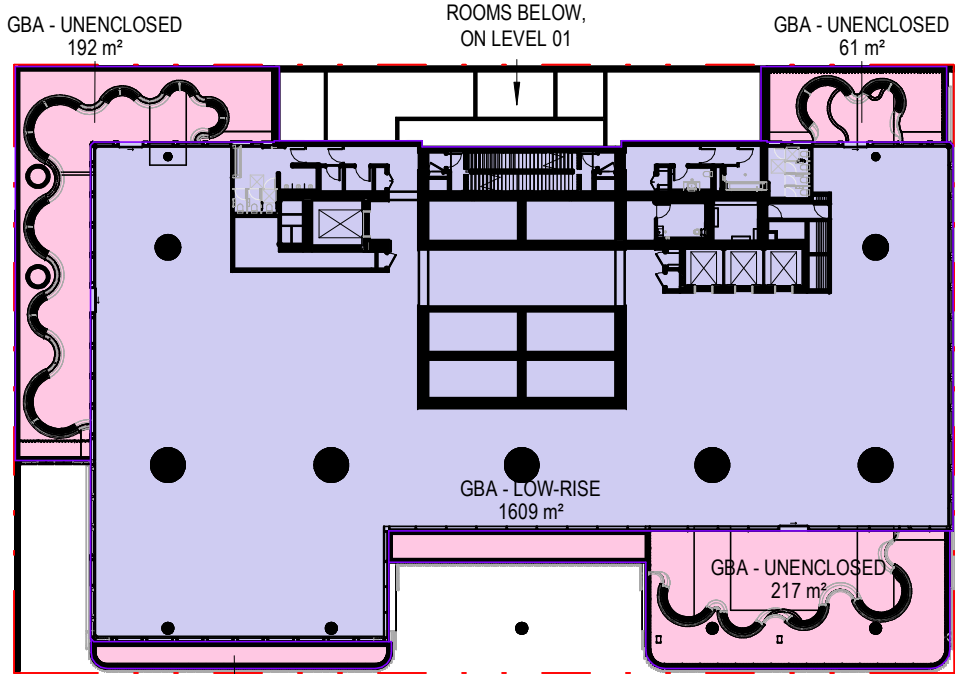


6 LEVEL 2
SCALE: 1 : 500

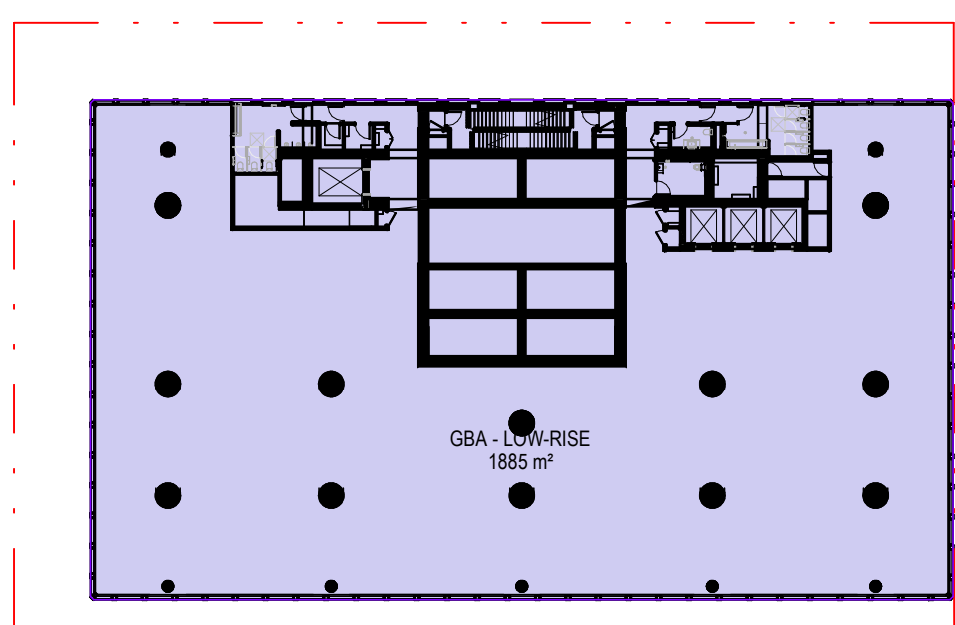


11 LEVEL 7
SCALE: 1 : 500

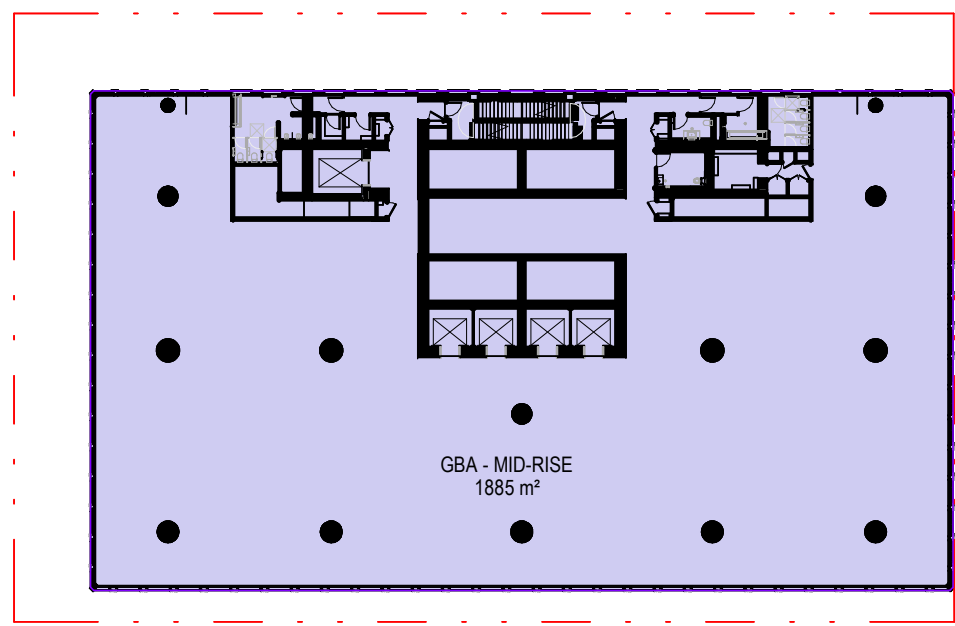


16 LEVEL 12, 13, 14
SCALE: 1 : 500

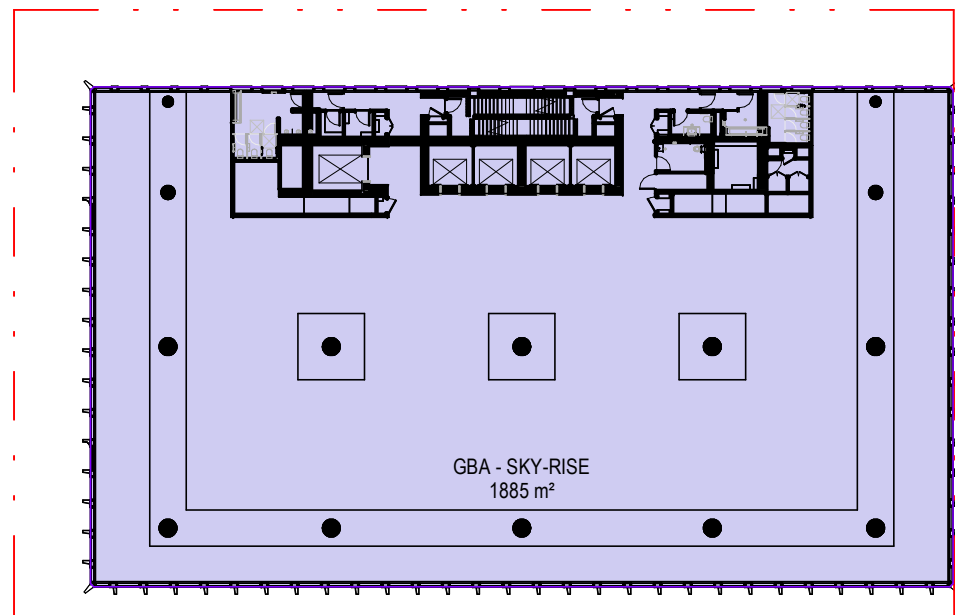


21 LEVEL 31, 32, 33, 34, 35, 36, 37, 38, 39
SCALE: 1 : 500

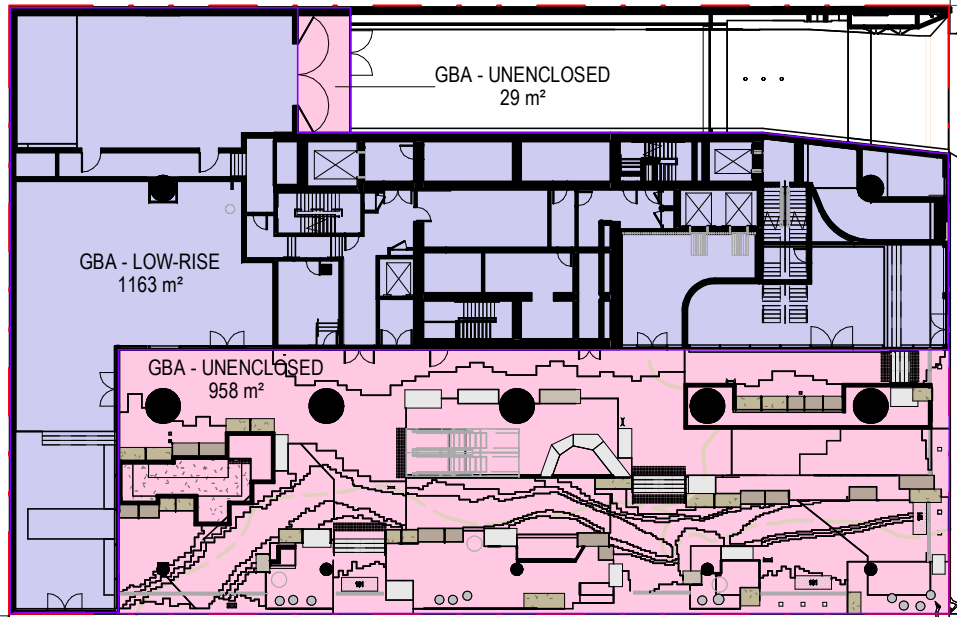


2 GROUND FLOOR
SCALE: 1 : 500

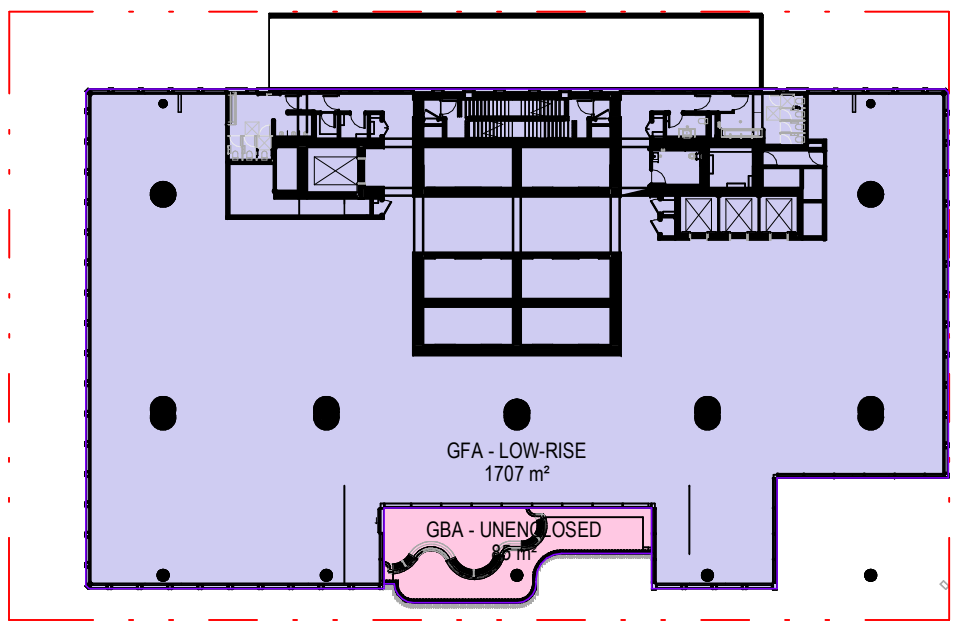


7 LEVEL 3
SCALE: 1 : 500

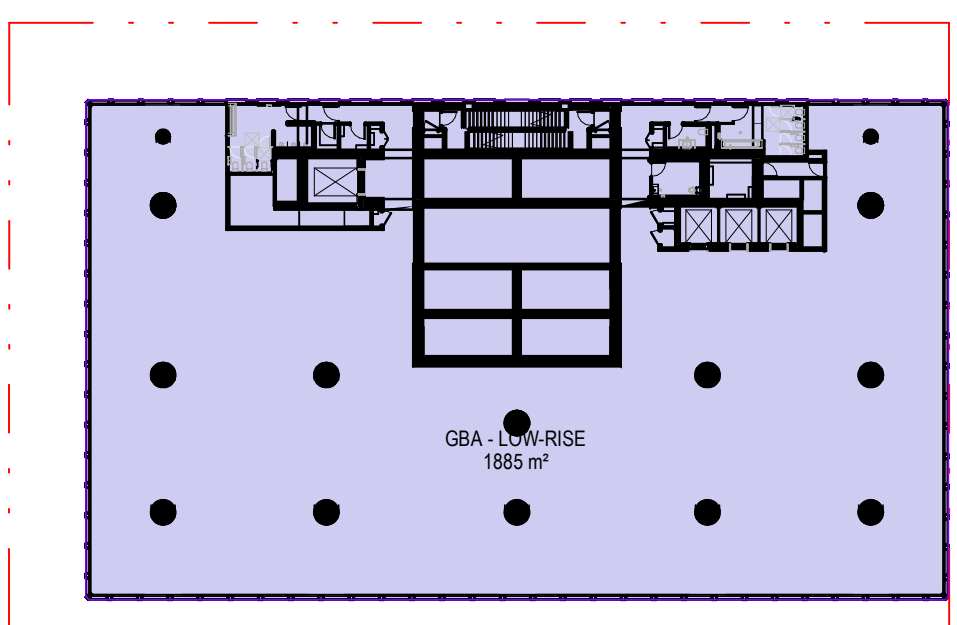


12 LEVEL 8
SCALE: 1 : 500

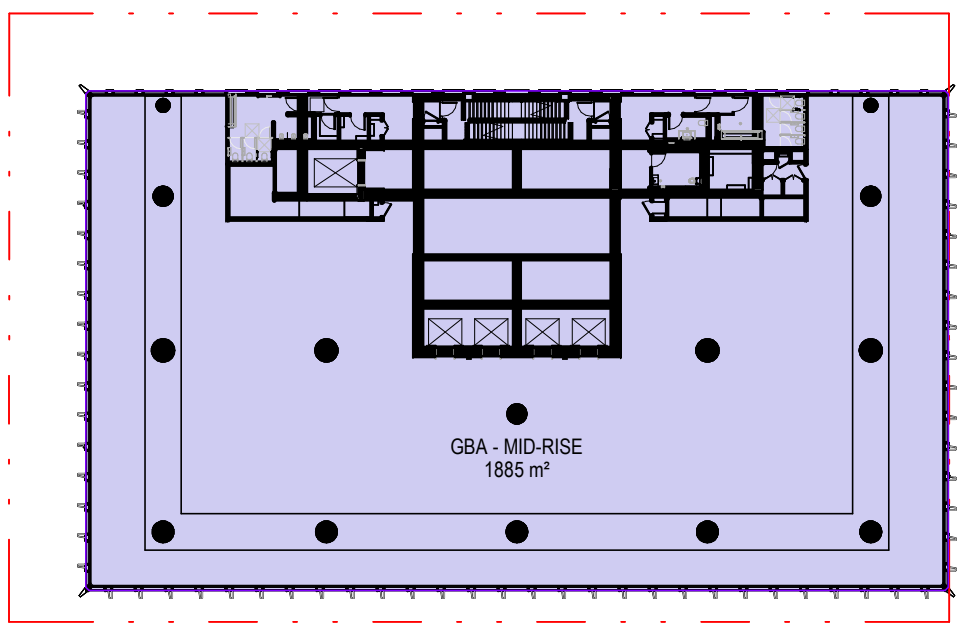


17 LEVEL 15, 16, 17, 18
SCALE: 1 : 500

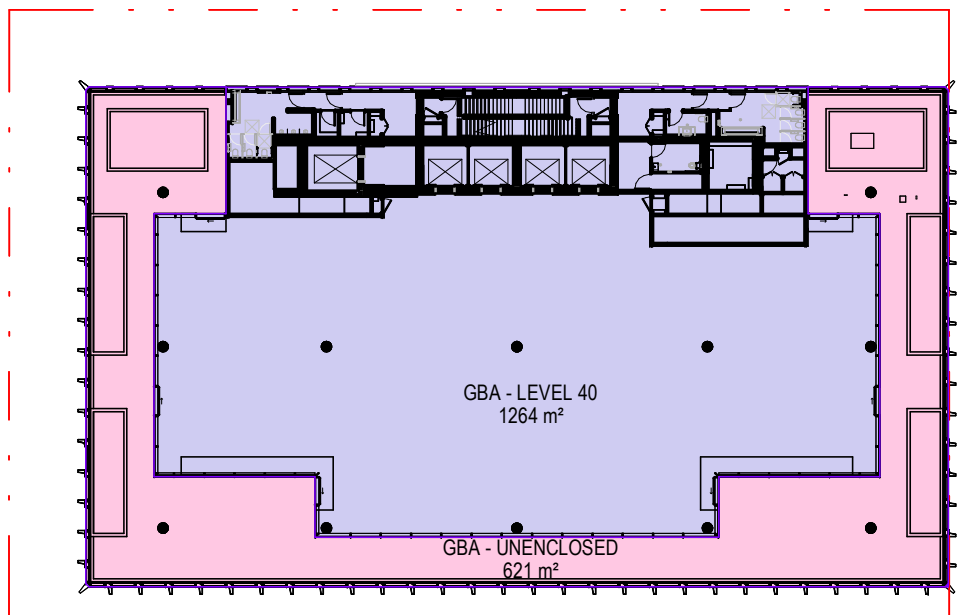


22 LEVEL 40
SCALE: 1 : 500

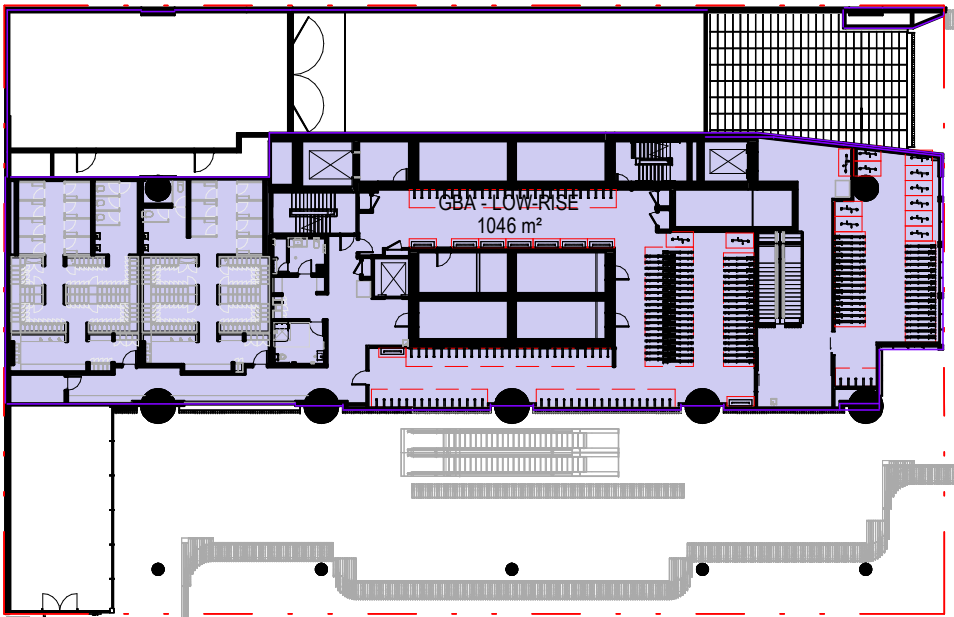


3 UPPER GROUND
SCALE: 1 : 500

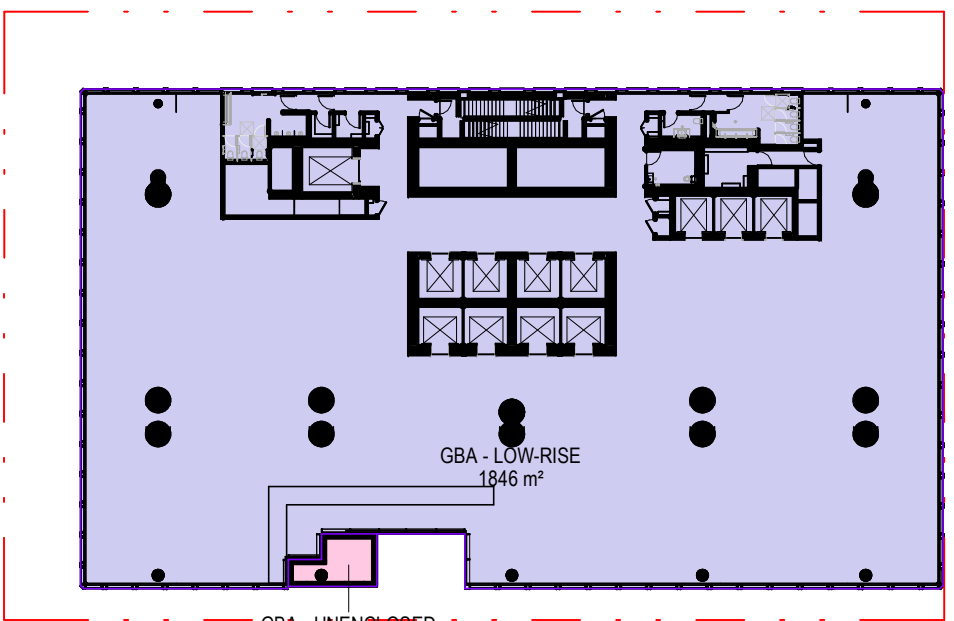


8 LEVEL 4
SCALE: 1 : 500

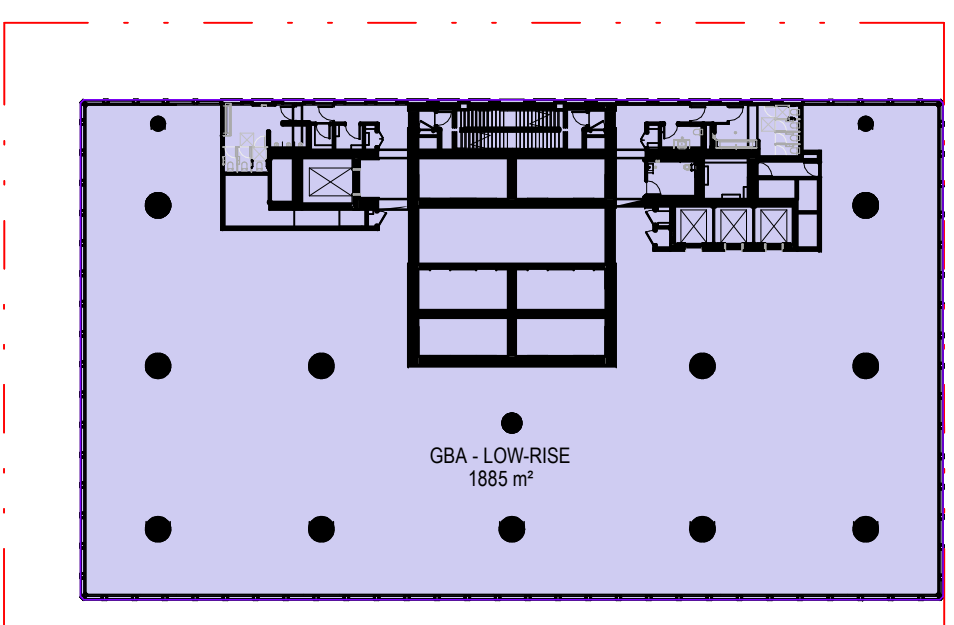


13 LEVEL 9
SCALE: 1 : 500

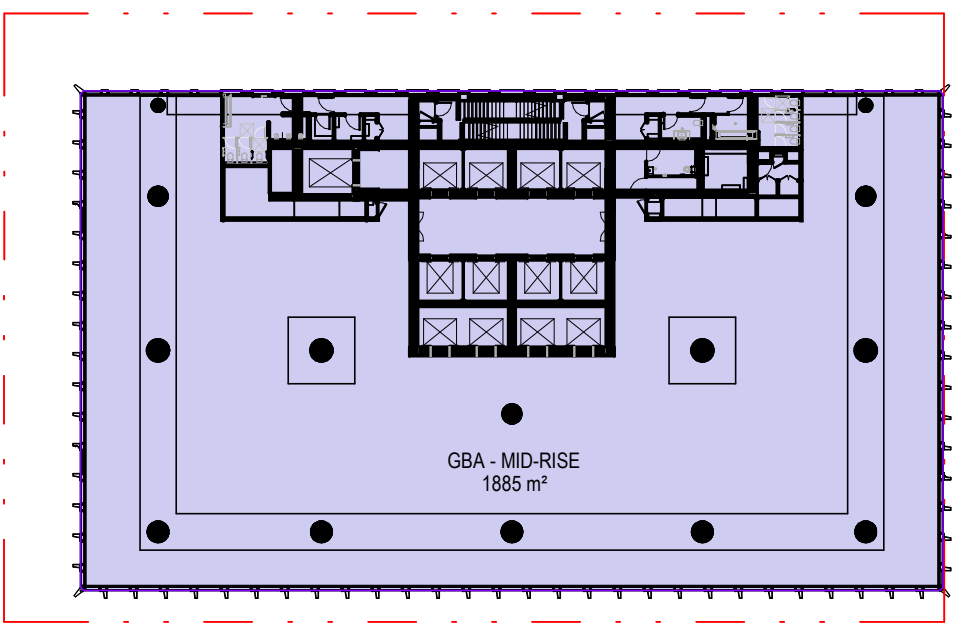


18 LEVEL 19, 20, 21
SCALE: 1 : 500

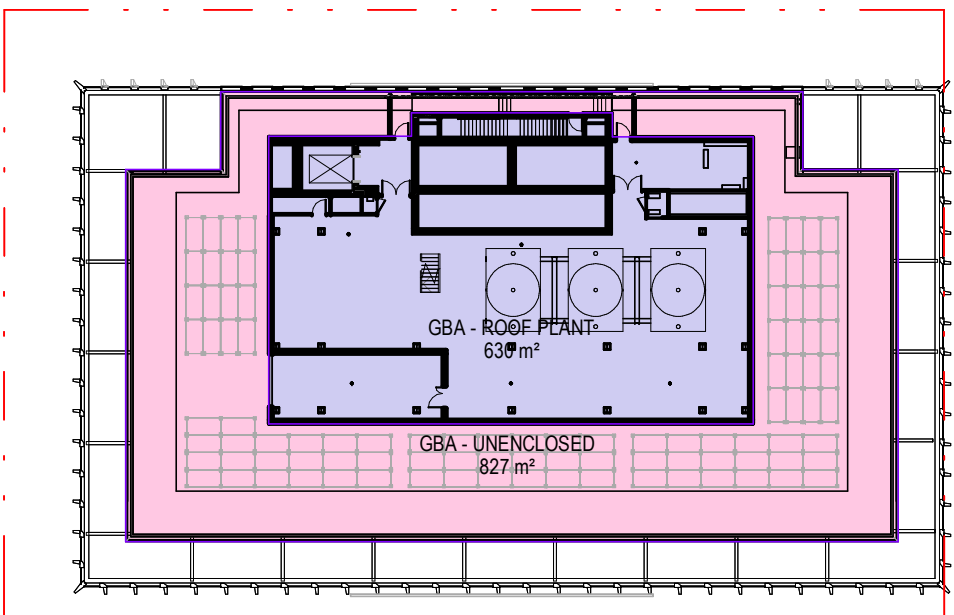


23 LEVEL 41 (ROOF PLANT)
SCALE: 1 : 500

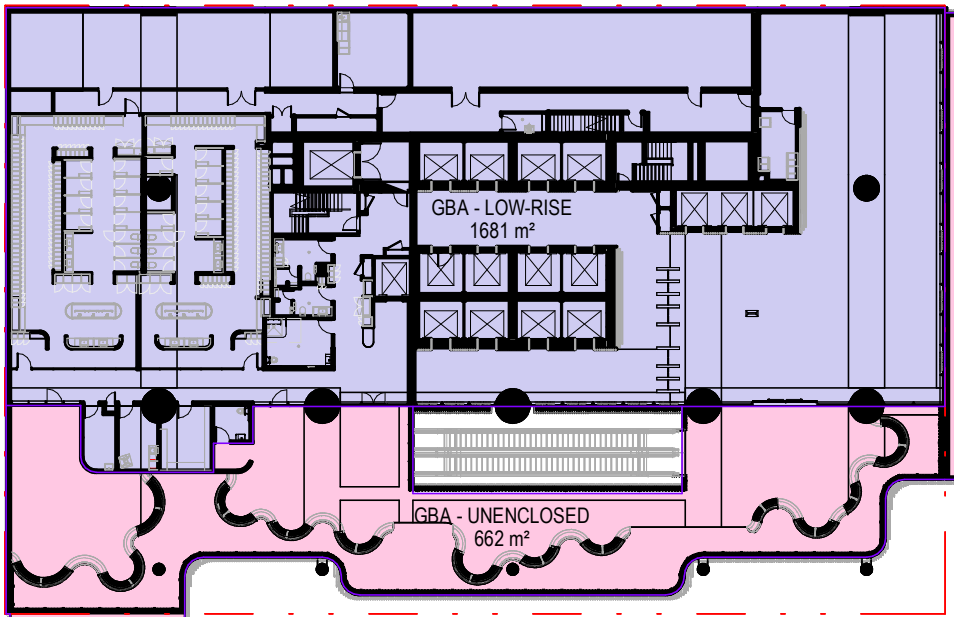


4 LEVEL 1
SCALE: 1 : 500

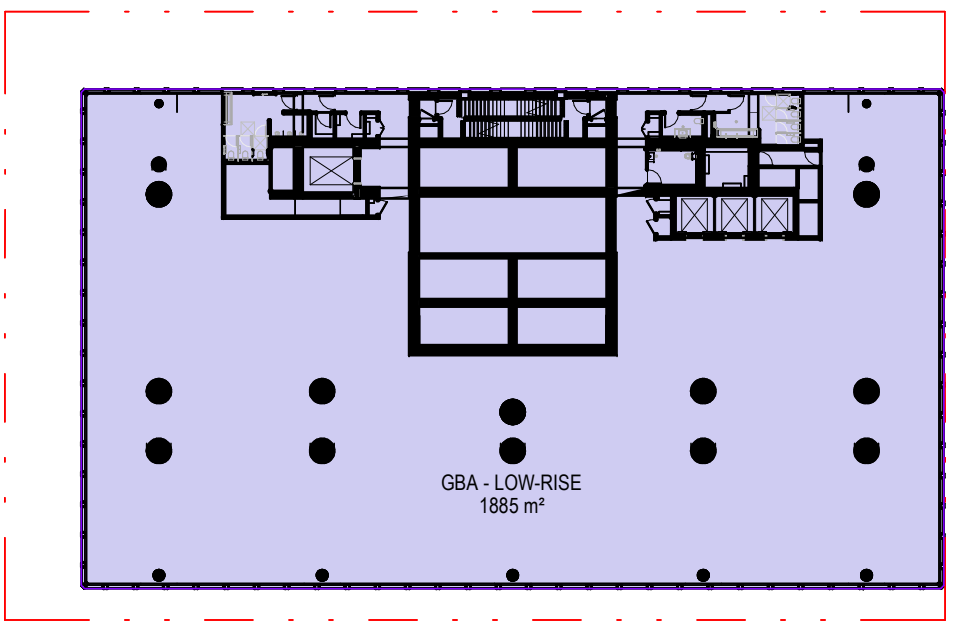

9 LEVEL 5
SCALE: 1 : 500

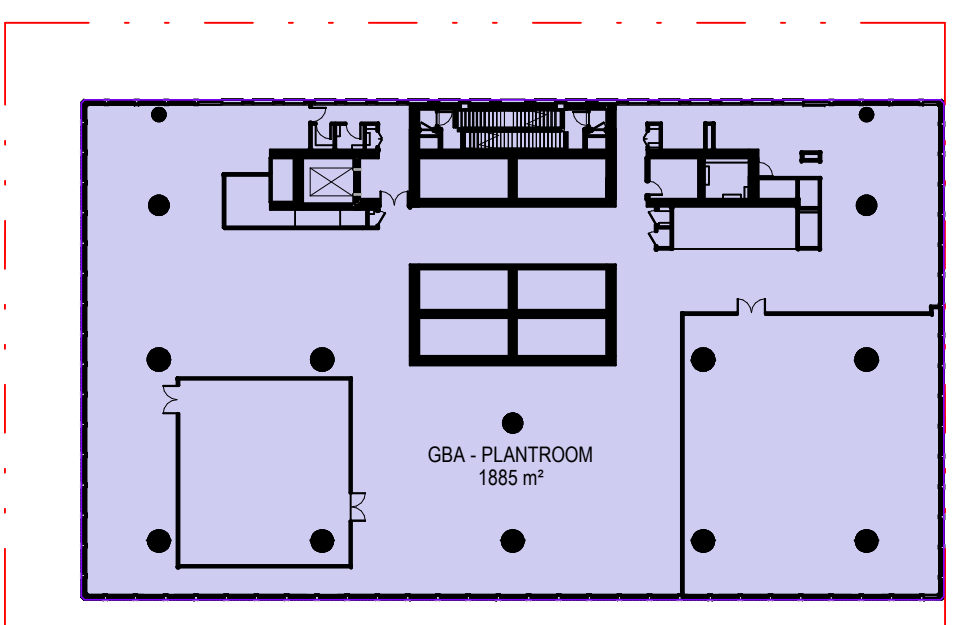

14 LEVEL 10
SCALE: 1 : 500

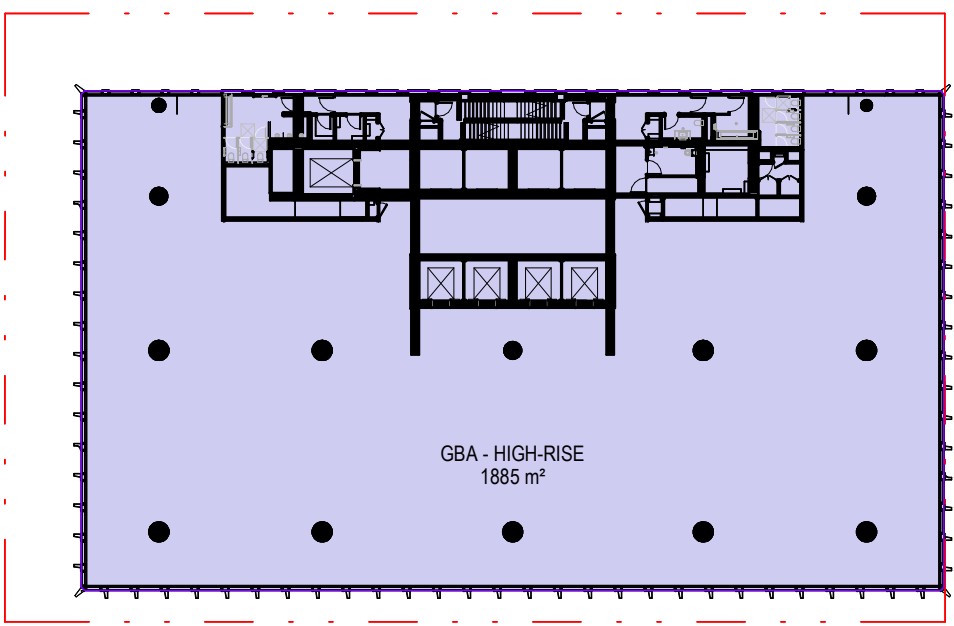


19 LEVEL 22, 23, 24, 25, 26, 27, 28
SCALE: 1 : 500


GBA - AREA TOTAL		
LEVEL	NAME	AREA
LEVEL B1	GBA - BASEMENT	2490 m²
GROUND FLOOR	GBA - LOW-RISE	1163 m²
UPPER GROUND	GBA - LOW-RISE	1046 m²
LEVEL 1	GBA - LOW-RISE	1681 m²
LEVEL 1 MEZZ	GBA - LOW-RISE	622 m²
LEVEL 2	GBA - LOW-RISE	1609 m²
LEVEL 3	GFA - LOW-RISE	1707 m²
LEVEL 4	GBA - LOW-RISE	1846 m²
LEVEL 5	GBA - LOW-RISE	1885 m²
LEVEL 6	GBA - LOW-RISE	1885 m²
LEVEL 7	GBA - LOW-RISE	1885 m²
LEVEL 8	GBA - LOW-RISE	1885 m²
LEVEL 9	GBA - LOW-RISE	1885 m²
LEVEL 10	GBA - PLANTROOM	1885 m²
LEVEL 11	GBA - PLANTROOM	1885 m²
LEVEL 12	GBA - MID-RISE	1885 m²
LEVEL 13	GBA - MID-RISE	1885 m²
LEVEL 14	GBA - MID-RISE	1885 m²
LEVEL 15	GBA - MID-RISE	1885 m²
LEVEL 16	GBA - MID-RISE	1885 m²
LEVEL 17	GBA - MID-RISE	1885 m²
LEVEL 18	GBA - MID-RISE	1885 m²
LEVEL 19	GBA - MID-RISE	1885 m²

GBA - AREA TOTAL		
LEVEL	NAME	AREA
LEVEL 20	GBA - MID-RISE	1885 m²
LEVEL 21	GBA - HIGH-RISE	1885 m²
LEVEL 22	GBA - HIGH-RISE	1885 m²
LEVEL 23	GBA - HIGH-RISE	1885 m²
LEVEL 24	GBA - HIGH-RISE	1885 m²
LEVEL 25	GBA - HIGH-RISE	1885 m²
LEVEL 26	GBA - HIGH-RISE	1885 m²
LEVEL 27	GBA - HIGH-RISE	1885 m²
LEVEL 28	GBA - HIGH-RISE	1885 m²
LEVEL 29	GBA - HIGH-RISE	1885 m²
LEVEL 30	GBA - PLANTROOM	1885 m²
LEVEL 31	GBA - SKY-RISE	1885 m²
LEVEL 32	GBA - SKY-RISE	1885 m²
LEVEL 33	GBA - SKY-RISE	1885 m²
LEVEL 34	GBA - SKY-RISE	1885 m²
LEVEL 35	GBA - SKY-RISE	1885 m²
LEVEL 36	GBA - SKY-RISE	1885 m²
LEVEL 37	GBA - SKY-RISE	1885 m²
LEVEL 38	GBA - SKY-RISE	1885 m²
LEVEL 39	GBA - SKY-RISE	1885 m²
LEVEL 40	GBA - LEVEL 40	1264 m²
LEVEL 41	GBA - ROOF PLANT	630 m²


80033 m²

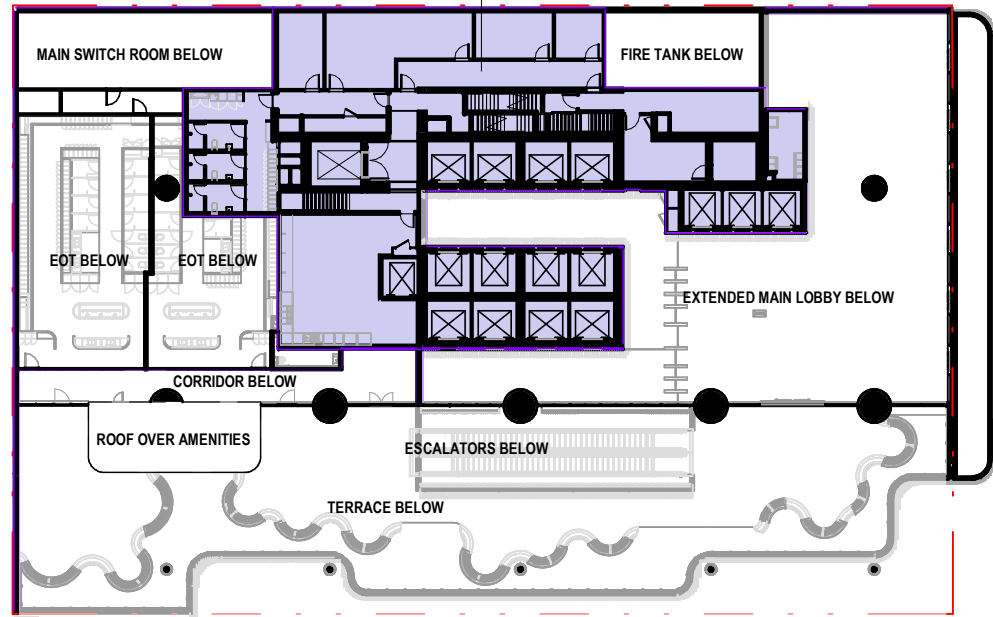


5 LEVEL 1 MEZZ
SCALE: 1 : 500

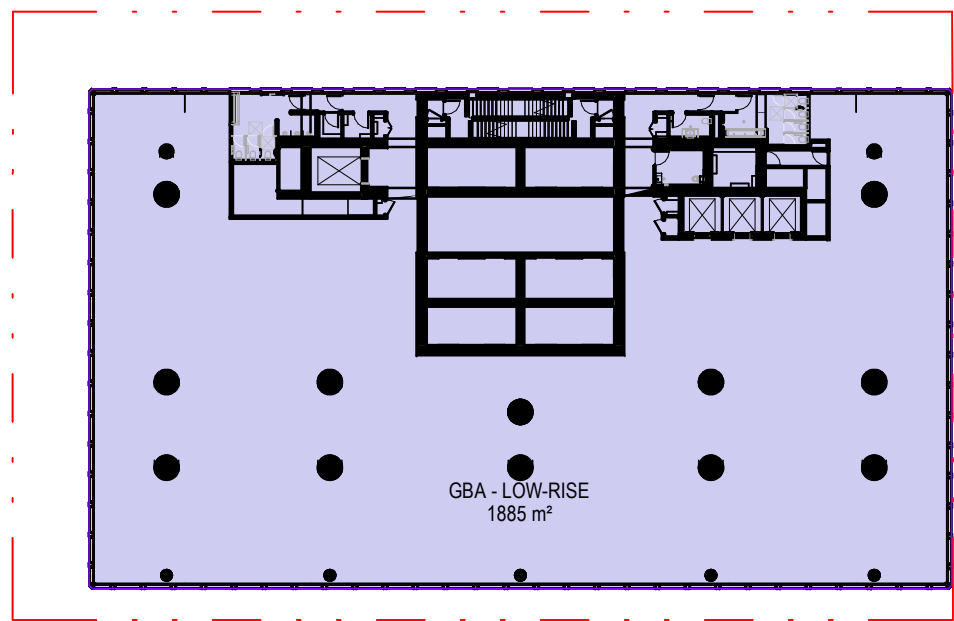

10 LEVEL 6
SCALE: 1 : 500

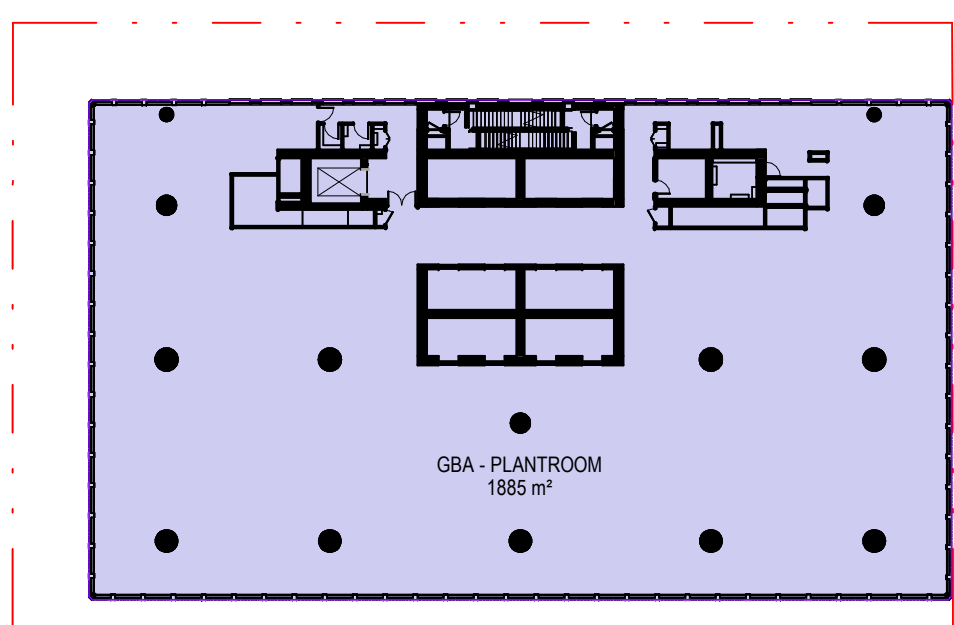

15 LEVEL 11
SCALE: 1 : 500

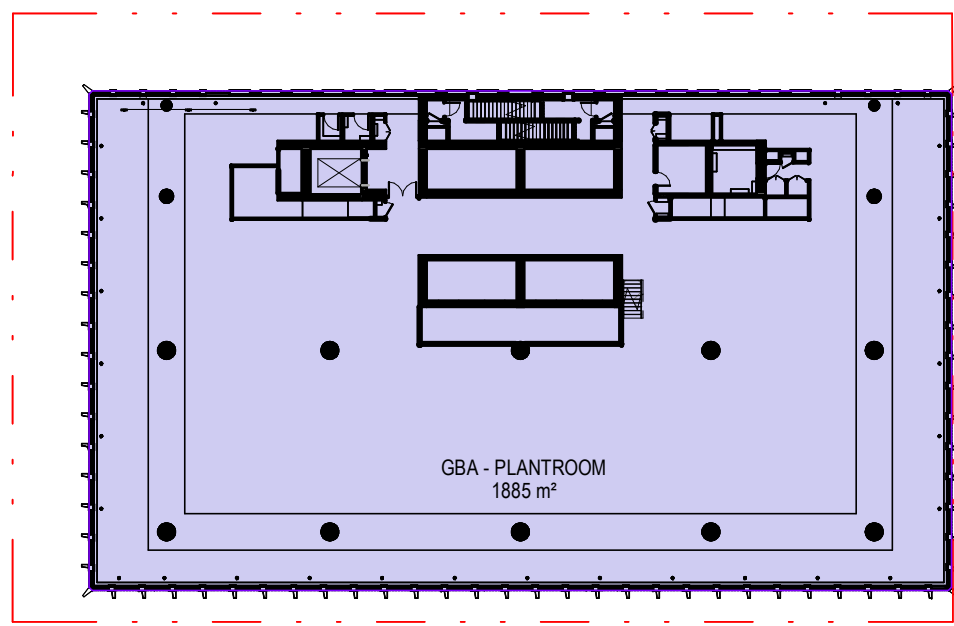

20 LEVEL 30
SCALE: 1 : 500

GBA - UNENCLOSED		
LEVEL	NAME	AREA
GROUND FLOOR	GBA - UNENCLOSED	958
GROUND FLOOR	GBA - UNENCLOSED	29
LEVEL 1	GBA - UNENCLOSED	662
LEVEL 2	GBA - UNENCLOSED	217
LEVEL 2	GBA - UNENCLOSED	192
LEVEL 2	GBA - UNENCLOSED	61
LEVEL 2	GBA - UNENCLOSED	35
LEVEL 3	GBA - UNENCLOSED	85
LEVEL 4	GBA - UNENCLOSED	17
LEVEL 40	GBA - UNENCLOSED	621
LEVEL 41	GBA - UNENCLOSED	827

3703

° architectus°

Architectus Australia Pty Ltd is the owner of the copyright subsisting in these drawings, plans, designs and specifications. They must not be used, reproduced or copied, in whole or in part, nor may the information, ideas and concepts therein contained (which are confidential to Architectus Australia Pty Ltd) be disclosed to any person without the prior written consent of that company.

Registrations and Nominated Architects

ACT: Ray Brown 2528
NSW: Ray Brown 6359, Mark van den Enden 7593,
Robert Ousey 10214, Lawrence Toalido 10255
NT: Architectus Australia Pty Ltd AR1750
QLD: Lawrence Toalido 3117
SA: Architectus Australia 3426
TAS: Architectus Australia F109
VIC: Architectus Australia 51176
WA: Architectus Australia 3209, Ray Brown 2929

Do not scale drawings. Verify all dimensions on site. If in doubt, refer to architect.

rev.	purpose of issue	chkd.	apvd.	date
P6	ISSUE FOR COORDINATION			02.12.2022
P7	OWNERS CONSENT ISSUE			08.12.2022
1	DEVELOPMENT APPLICATION ISSUE			14.12.2022
2	AMENDED ARCHITECTURAL PLANS			10.07.2024
3	PRELIMINARY ISSUE FOR REVIEW			06.05.2026
4	REVISED DA ISSUE			25.05.2026

PLANS AND DOCUMENTS
referred to in the PDA
DEVELOPMENT APPROVAL

Approval no: DEV-2026-ALB-4986
Date: 28 August 2026




GBA LEGEND:

EXTERNAL AREA
GBA

AREAS TO BE VERIFIED BY BUILDING SURVEYOR.

THE TOTAL ENCLOSED AND UNENCLOSED AREA OF THE BUILDING AT ALL BUILDING FLOOR LEVELS MEASURED BETWEEN THE NORMAL OUTSIDE FACE OF ANY ENCLOSING WALL, BALUSTRADES AND SUPPORTS.

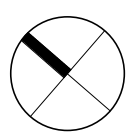

Henning
Larsen

HENNING LARSEN
Gadigal Country,
Level 4, 283-285 Clarence St
Sydney NSW 2000
www.henninglarsen.com

architectus™

Aselaide
Brisbane
Canberra
Gold Coast
Hobart
Melbourne
Newcastle
Perth
Sydney
Townsville
project
Tumbal and Jagara/Yuggera Country
Level 11, 123 Eagle Street
Brisbane QLD 4000
T (61 7) 3229 3555
brisbane@architectus.com.au
ABN 90 131 245 684

101 ALBERT STREET

101 ALBERT STREET, BRISBANE
Tumbal Country

drawing

AREA PLANS - GBA

project no	doc type	drawing no.
200048.00	DRW	DA0300
location	submission	scale
BNE	DA	1 : 500 @A1
prepared	checked	approved
KA	JP	MS

revision


DEVELOPMENT APPLICATION

BNE-DRW-DA0300

4

25/05/2026 5:06:11 PM

DRAWING COLOUR CODED - PRINT ALL COPIES IN COLOUR.

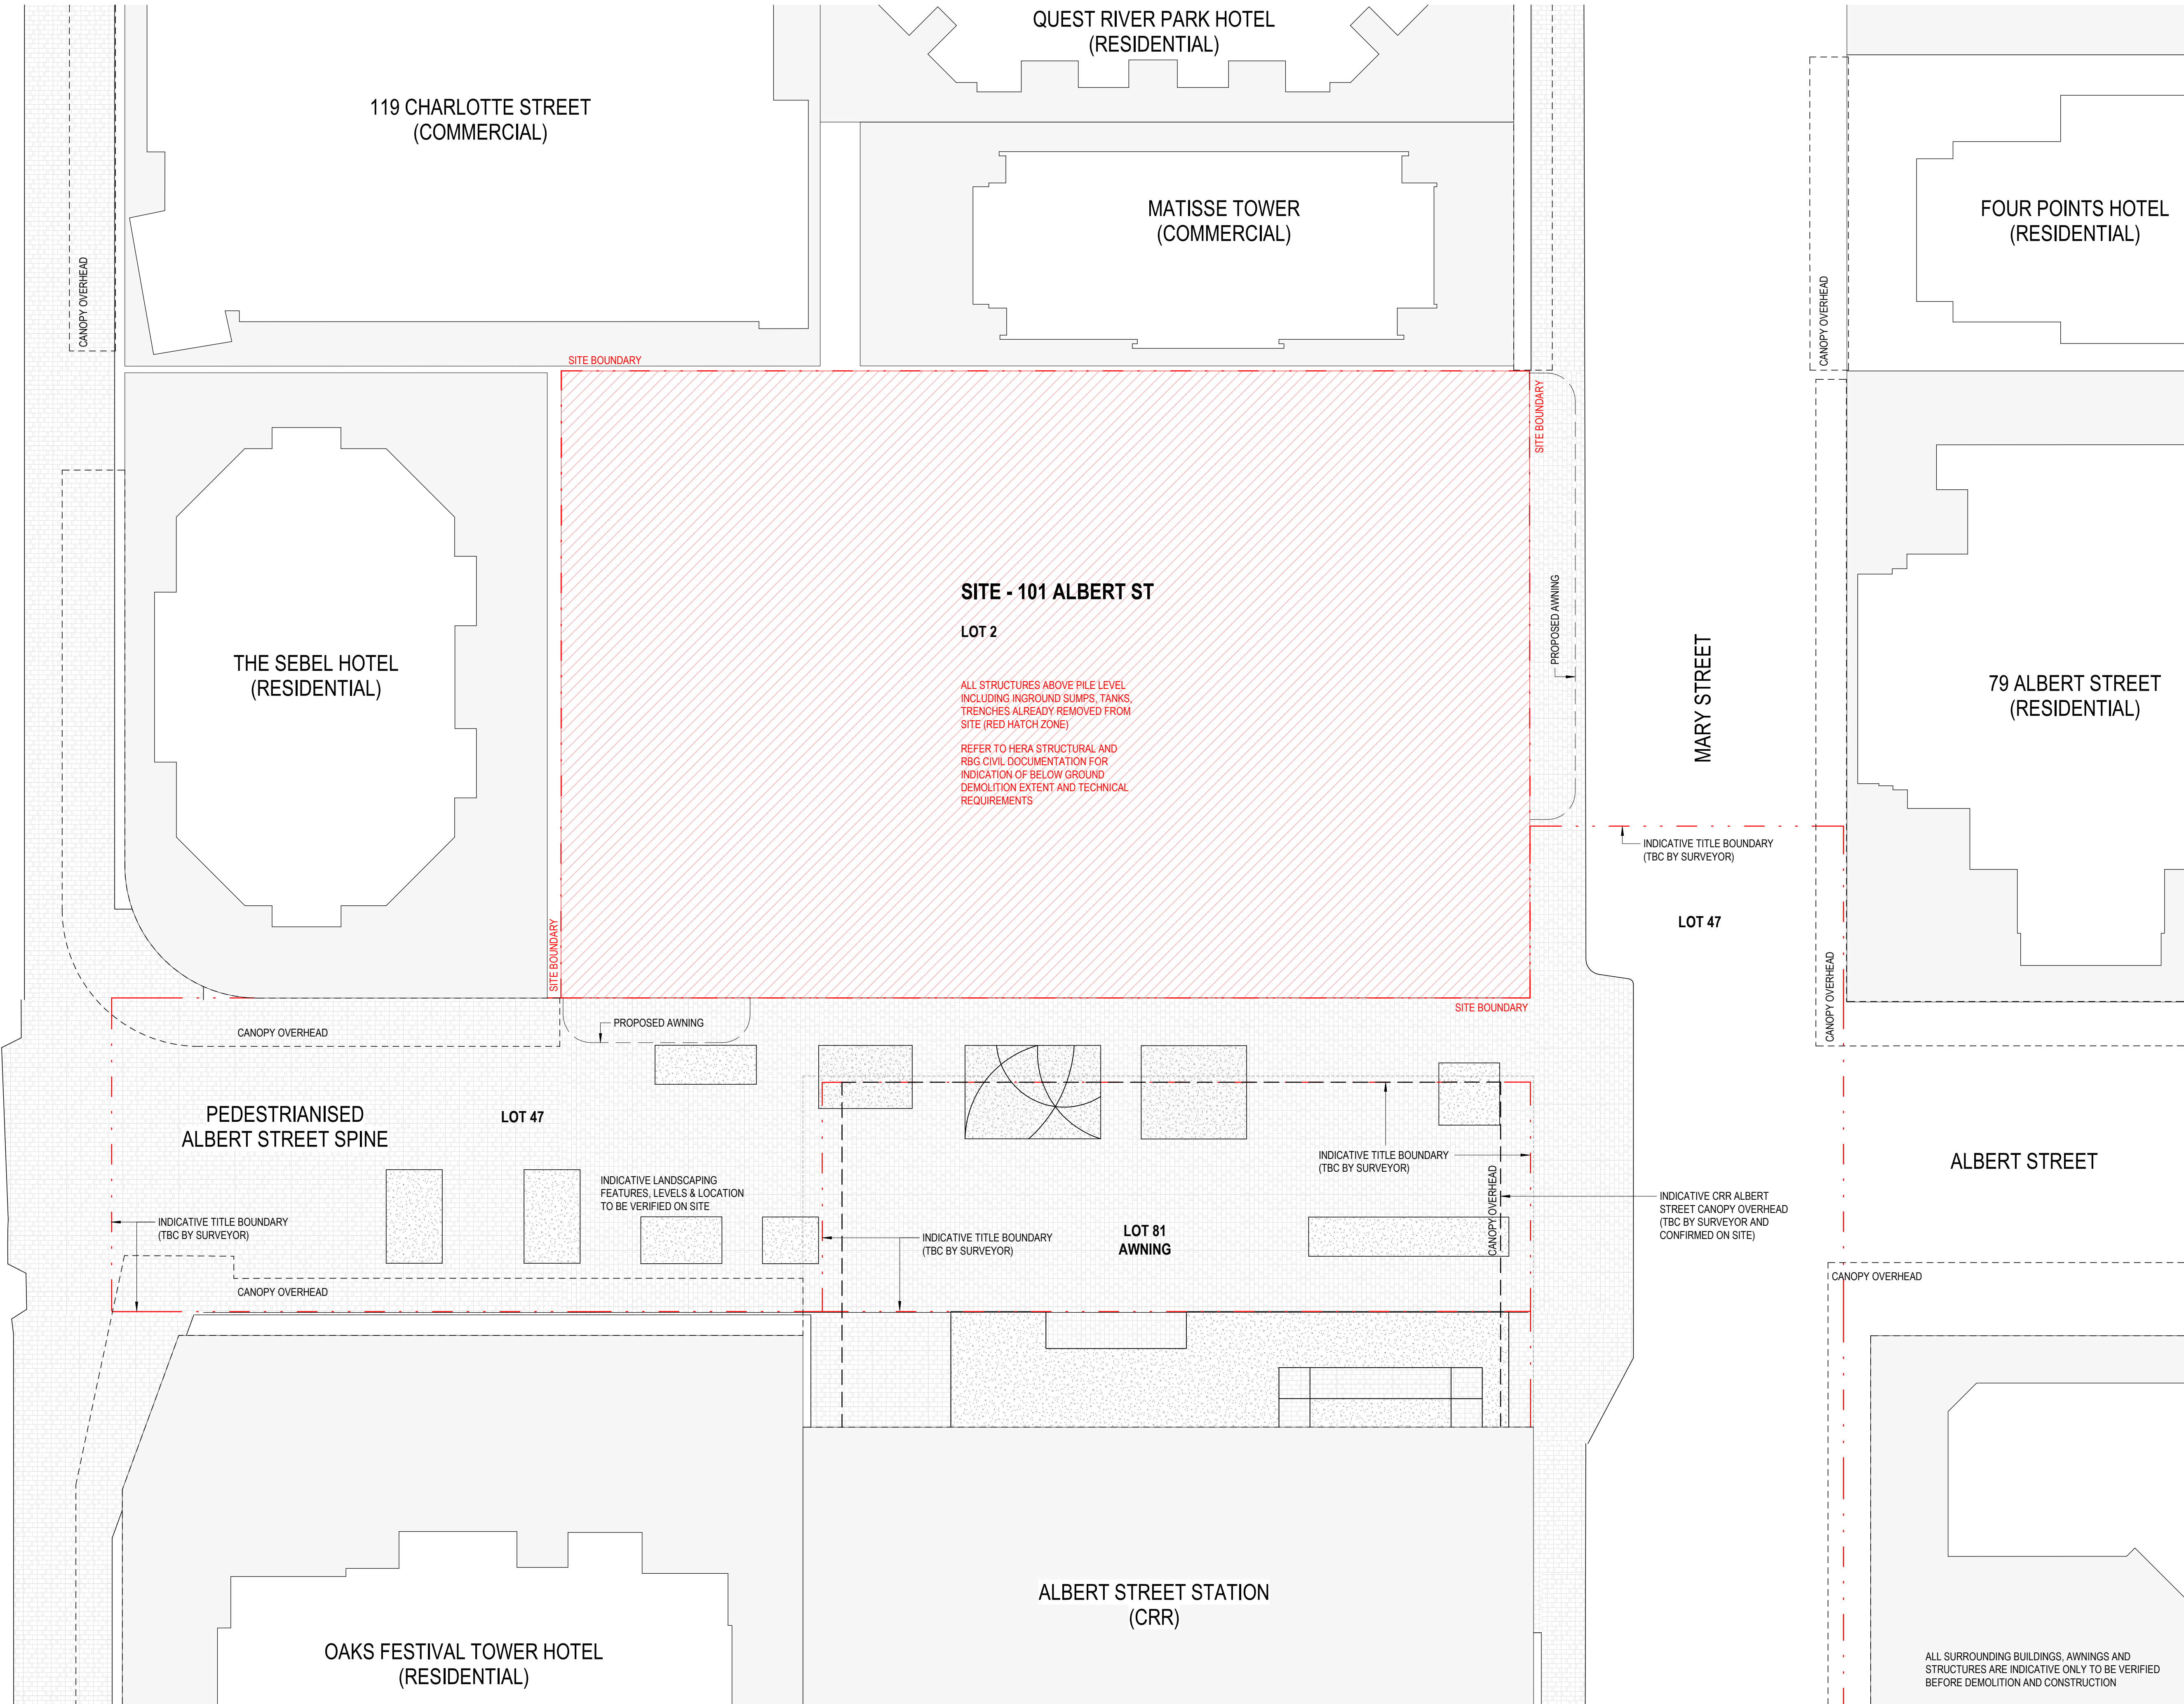

° architectus™

Architectus Australia Pty Ltd is the owner of the copyright subsisting in these drawings, plans, designs and specifications. They must not be used, reproduced or copied, in whole or in part, nor may the information, ideas and concepts therein contained (which are confidential to Architectus Australia Pty Ltd) be disclosed to any person without the prior written consent of that company.

Registrations and Nominated Architects
ACT: Ray Brown 2528
NSW: Ray Brown 6359, Mark van den Enden 7593, Robert Ousey 10214, Lawrence Toaldo 10255
NT: Architectus Australia Pty Ltd AR750
QLD: Lawrence Toaldo 3117
SA: Architectus Australia 3426
TAS: Architectus Australia F109
VIC: Architectus Australia 51176
WA: Architectus Australia 3209, Ray Brown 2929

Do not scale drawings. Verify all dimensions on site. If in doubt, refer to architect.

rev.	purpose of issue	chkd.	apvd.	date
P6	ISSUE FOR COORDINATION			02.12.2022
P7	OWNERS CONSENT ISSUE			08.12.2022
1	DEVELOPMENT APPLICATION ISSUE			14.12.2023
3	DEVELOPMENT APPLICATION REISSUE			24.04.2023
4	PRELIMINARY ISSUE FOR REVIEW			06.05.2026
5	REVISED DA ISSUE			25.05.2026

SURVEY NOTES

REFER TO ORIGINAL DOCUMENTATION AND SURVEY INFORMATION TO VERIFY ALL ON SITE CONDITIONS INCLUDING IN GROUND STRUCTURE AND SERVICES

SURVEY - BENNETT & BENNETT 2204004_S002_VER REV A 17/05/22

ALBERT ST SPINE AS BUILT DOCUMENTATION

CRR DOCUMENTATION

ALL SURROUNDING BUILDINGS, AWNINGS AND STRUCTURES ARE INDICATIVE ONLY TO BE VERIFIED BEFORE DEMOLITION AND CONSTRUCTION

PLANS AND DOCUMENTS referred to in the PDA
DEVELOPMENT APPROVAL

Approval no: DEV-2026-ALB-4986
Date: 28 August 2026

Henning Larsen

HENNING LARSEN
Gadigal Country,
Level 4, 283-285 Clarence St
Sydney NSW 2000

www.henninglarsen.com

architectus™

Aselaide
Brisbane
Canberra
Gold Coast
Melbourne
Newcastle
Perth
Sydney
Townsville

Tumbar and Jagara/Yuggera Country
Level 11, 123 Eagle Street
Brisbane QLD 4000
T (61 7) 3229 3555
brisbane@architectus.com.au

ABN 90 131 245 684

project

101 ALBERT STREET

101 ALBERT STREET, BRISBANE
Tumbar Country


drawing

GROUND FLOOR - DEMO			
project no	doc type	drawing no.	
200048.00	DRW	DA0500	
location	submission	scale	
BNE	DA	1 : 200	@A1
prepared	checked	approved	
KA	JP	MS	
			revision

DEVELOPMENT APPLICATION **5**

BNE-DRW-DA0500 25/05/2026 4:01:50 PM

DRAWING COLOUR CODED - PRINT ALL COPIES IN COLOUR.

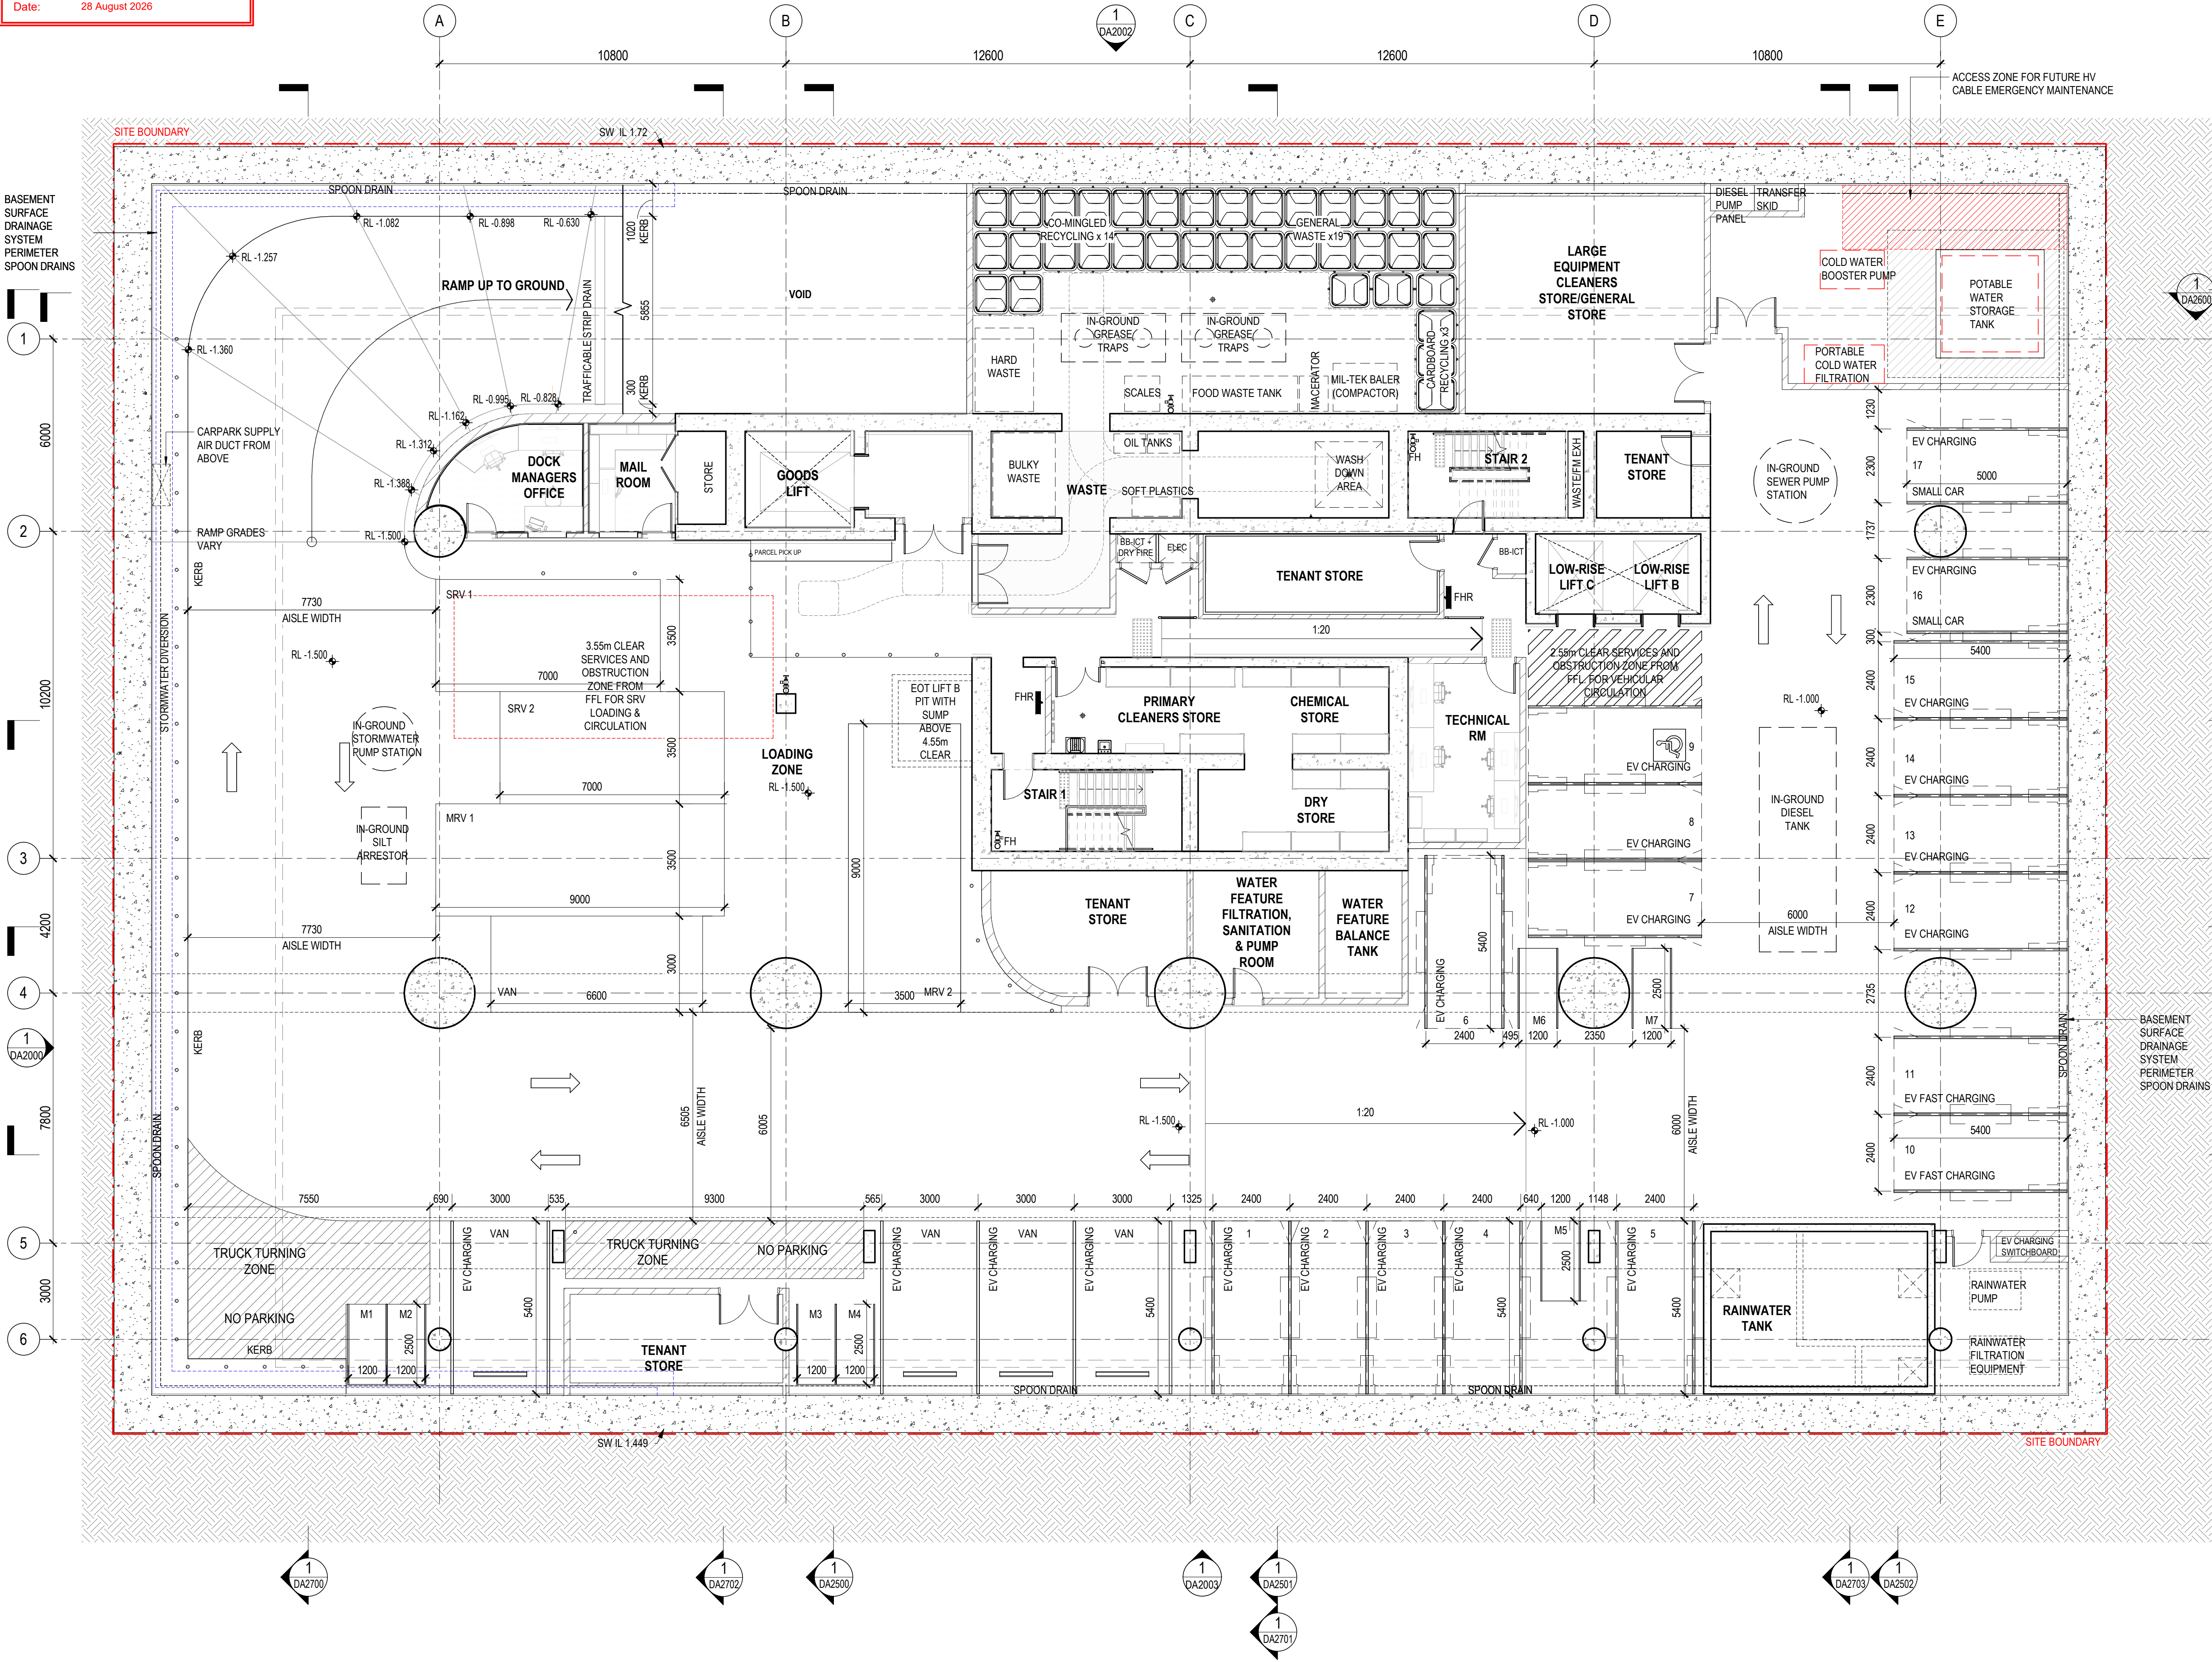

° architectus°

Architectus Australia Pty Ltd is the owner of the copyright subsisting in these drawings, plans, designs and specifications. They must not be used, reproduced or copied, in whole or in part, nor may the information, ideas and concepts therein contained (which are confidential to Architectus Australia Pty Ltd) be disclosed to any person without the prior written consent of that company.

Registrations and Nominated Architects

ACT: Ray Brown 2528
NSW: Ray Brown 6359, Mark van den Enden 7593, Robert Ousey 10214, Lawrence Toalido 10255
NT: Architectus Australia Pty Ltd AR750
QLD: Lawrence Toalido 3117
SA: Architectus Australia 3426
TAS: Architectus Australia F109
VIC: Architectus Australia 51176
WA: Architectus Australia 3209, Ray Brown 2929

Do not scale drawings. Verify all dimensions on site. If in doubt, refer to architect.

rev.	purpose of issue	chkd.	apvd.	date
P6	ISSUE FOR COORDINATION			02.12.2022
P7	OWNERS CONSENT ISSUE			08.12.2022
1	DEVELOPMENT APPLICATION ISSUE			14.12.2022
2	AMENDED ARCHITECTURAL PLANS			21.12.2022
3	AMENDED ARCHITECTURAL PLANS			10.07.2024
4	PRELIMINARY ISSUE FOR REVIEW			06.05.2026
5	REVISED DA ISSUE			25.05.2026
6	REVISED DA ISSUE			28.05.2026

Henning Larsen

HENNING LARSEN
Gadigal Country,
Level 4, 283-285 Clarence St
Sydney NSW 2000
www.henninglarsen.com

architectus™

Aselaide
Brisbane
Brisbane
Carberra
Gold Coast
Hobbourne
Newcastle
Perth
Sydney
Townsville

Tumbul and Jagara/Yuggera Country
Level 11, 123 Eagle Street
Brisbane QLD 4000
T (61) 7 3229 3555
brisbane@architectus.com.au

ABN 90 131 245 684

project

101 ALBERT STREET

101 ALBERT STREET, BRISBANE
Tumbal Country

drawing

LEVEL B1 - LOADING			
project no	doc type	drawing no.	
200048.00	DRW	DA1001	
location	submission	scale	
BNE	DA	1 : 100	@A1
prepared	checked	approved	
AD	JP	MS	

rev.	purpose of issue	chkd.	apvd.	date
P6	ISSUE FOR COORDINATION			02.12.2017
P7	OWNERS CONSENT ISSUE			08.12.2017
1	DEVELOPMENT APPLICATION ISSUE			14.12.2017
3	DEVELOPMENT APPLICATION REISSUE			24.04.2018
4	AMENDED ARCHITECTURAL PLANS			10.07.2018
5	PRELIMINARY ISSUE FOR REVIEW			06.05.2019
6	REVISED DA ISSUE			25.05.2019
7	REVISED DA ISSUE			28.05.2019

FINISH FLOOR TYPES LEGEND

- 
- PW01a. PAVING ON SCREED
 900X900MM (GF)
 - 
- PW01b. PAVING ON SCREED
 300X300MM (GF)
 - 
- PW01c. PAVING ON SCREED
 100X100MM (GF)
 - 
- PW02a. PAVING ON SCREED
 900X900MM (GF)
 - 
- PW02b. PAVING ON SCREED
 300X300MM (GF)
 - 
- PW02c. PAVING ON SCREED
 100X100MM EXFOLIATED (GF)
 - 
- PW03. PAVING ON SCREED (GF)
 - 
- PW04. PAVING ON SCREED
 100X100MM (GF)
 - 
- PW05. PAVING ON SCREED
 900X900MM (GF)
 - 
- PW06. PAVING ON PEDESTALS
 400X400MM

**Henning
Larsen —**

HENNING LARSEN
Gadigal Country,
Level 4, 283-285 Clarence St
Sydney NSW 2000
www.henninglarsen.com

www.henninglarsen.com

architectus™

Adelaide
Brisbane
Canberra
Gold Coast
Melbourne
Newcastle
Perth
Sydney
Townsville

project

Turrbul and Jagera/Yuggera Country
Level 11, 123 Eagle Street
Brisbane QLD 4000
T (61 7) 3229 3555
brisbane@architectus.com.au

ABN 90 131 245 684

101 ALBERT STREET

101 ALBERT STREET BRISBANE


drawing


LEVEL 00 - GROUND LEVEL

project no	doc type	drawing no.
200048.00	DRW	DA1003
location	submission	scale
BNE	DA	1 : 100 @A1
prepared	checked	approved
AD	JP	MS

DEVELOPMENT APPLICATION 7
BNE-DRW-DA1003 28/05/2026 1:22:39 PM

DRAWING COLOUR CODED - PRINT ALL COPIES IN COLOUR

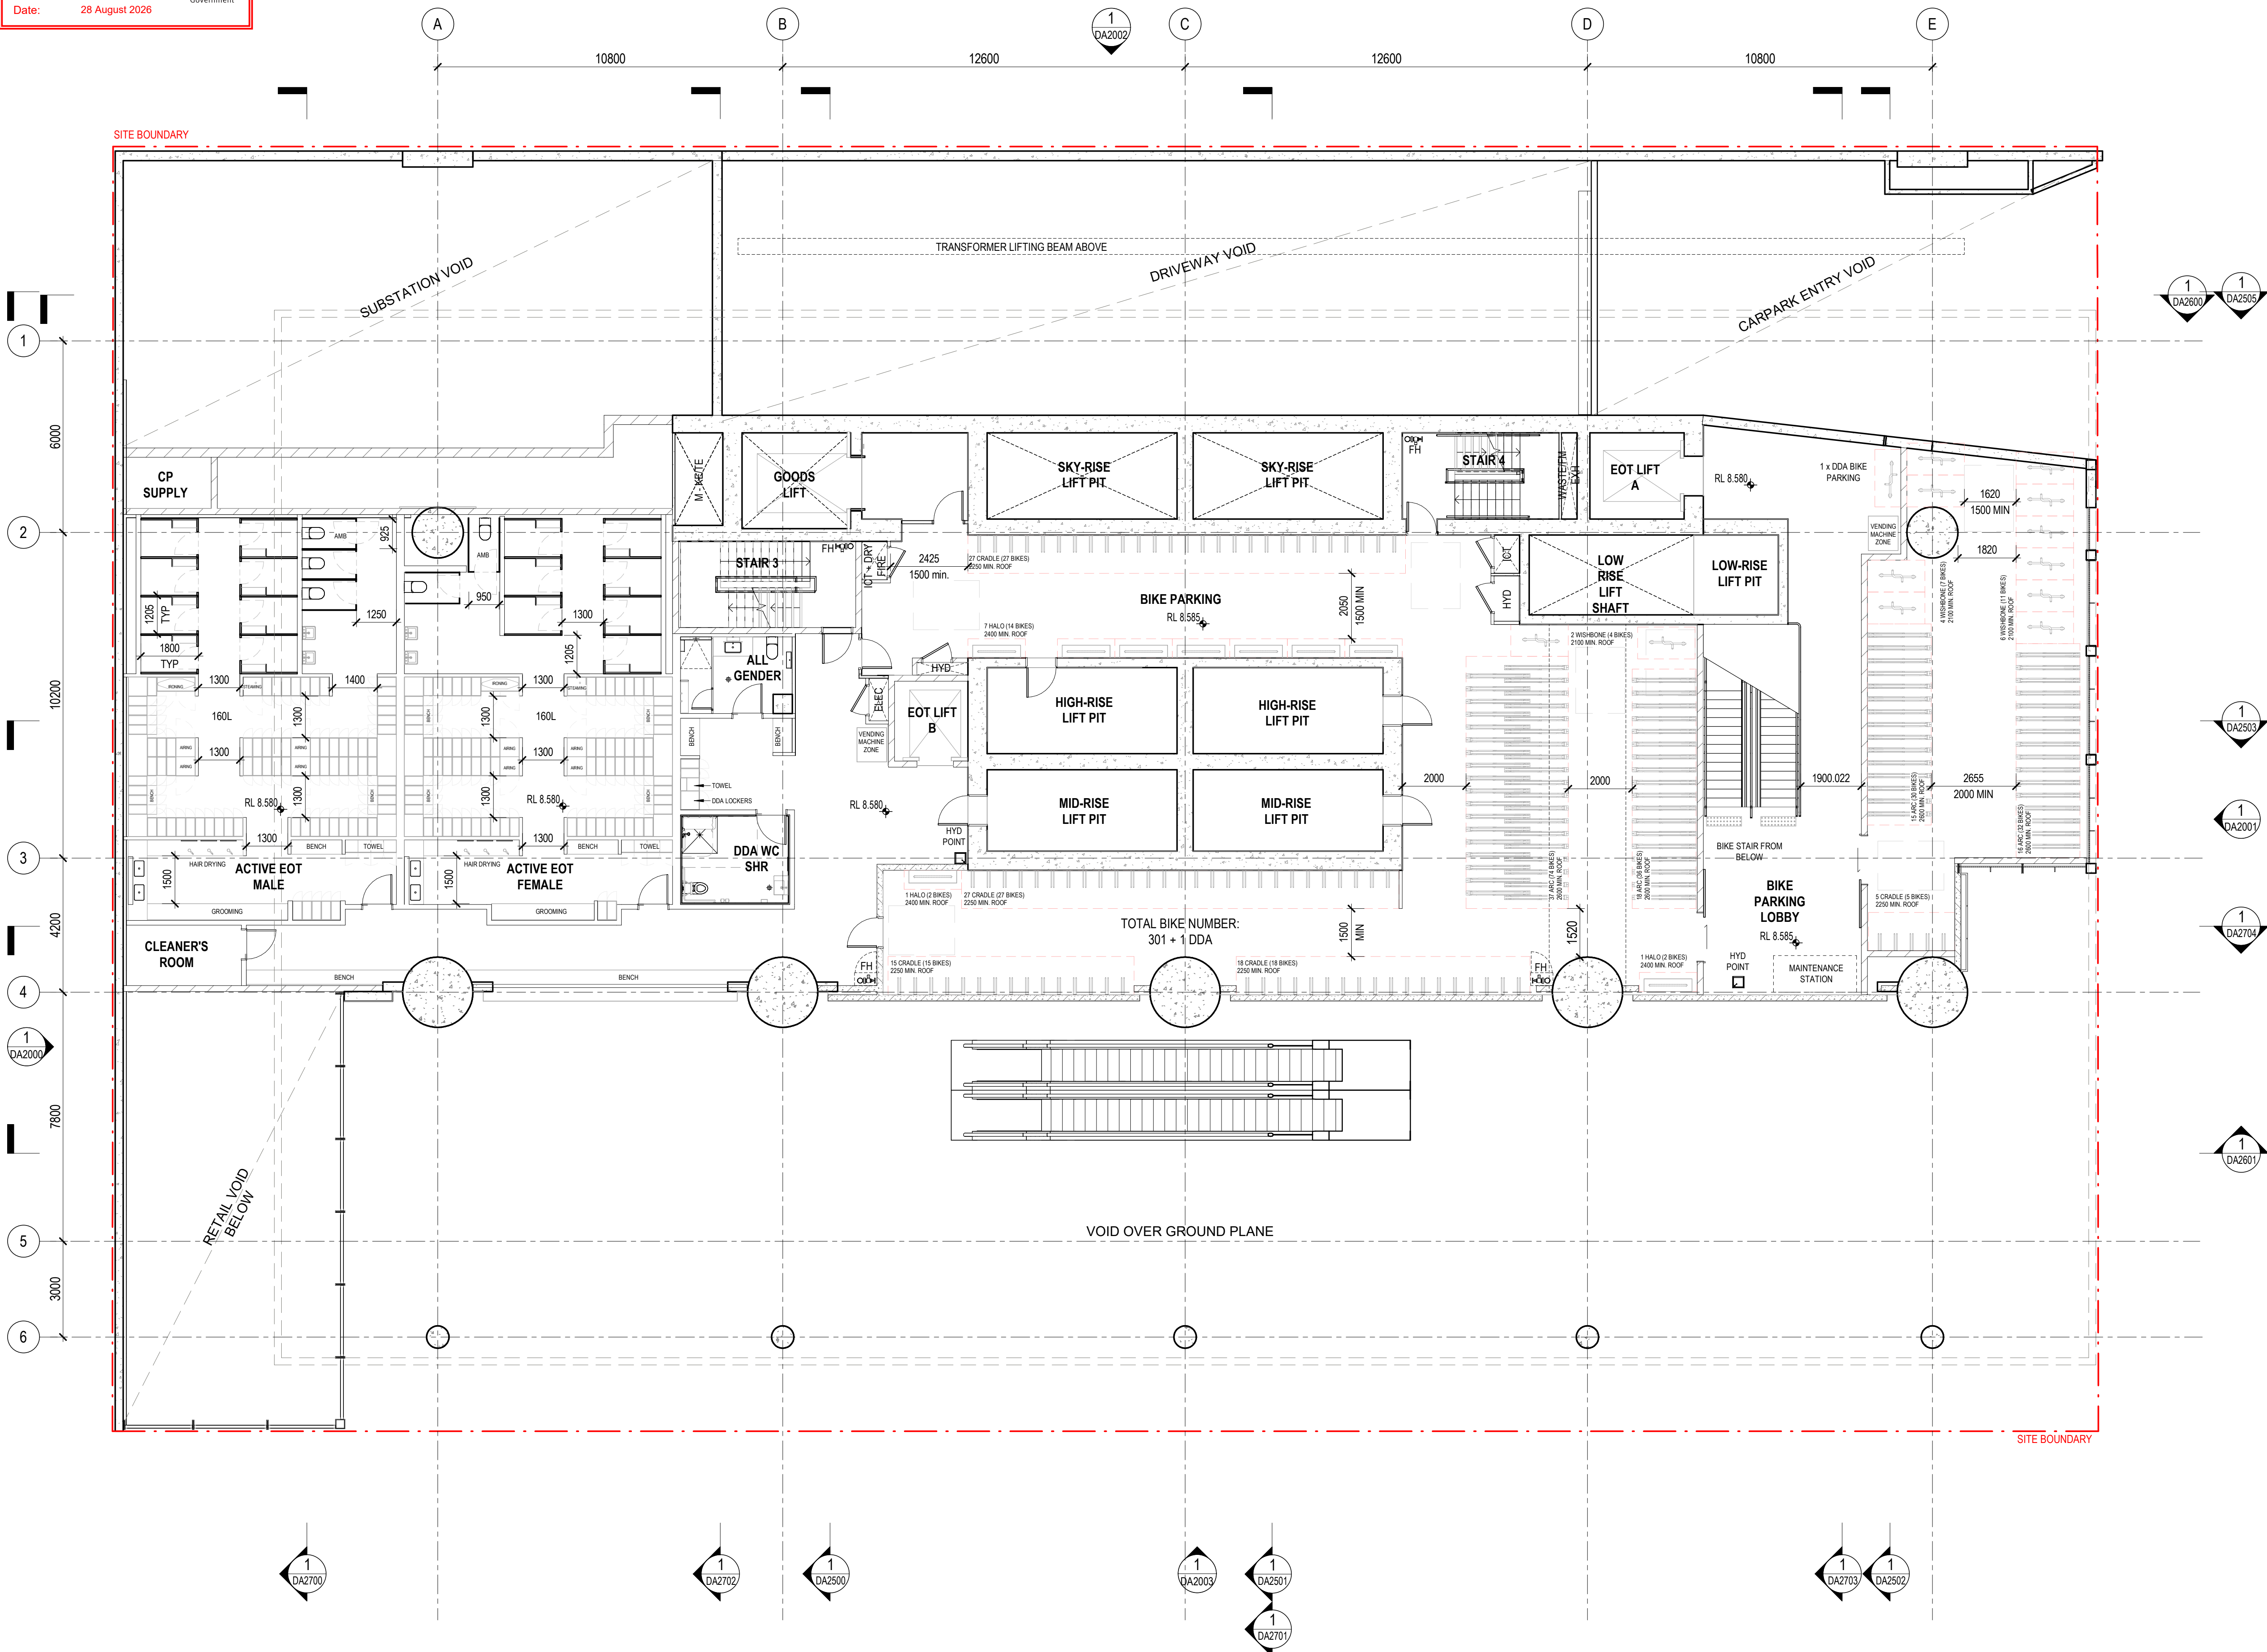[illegible]

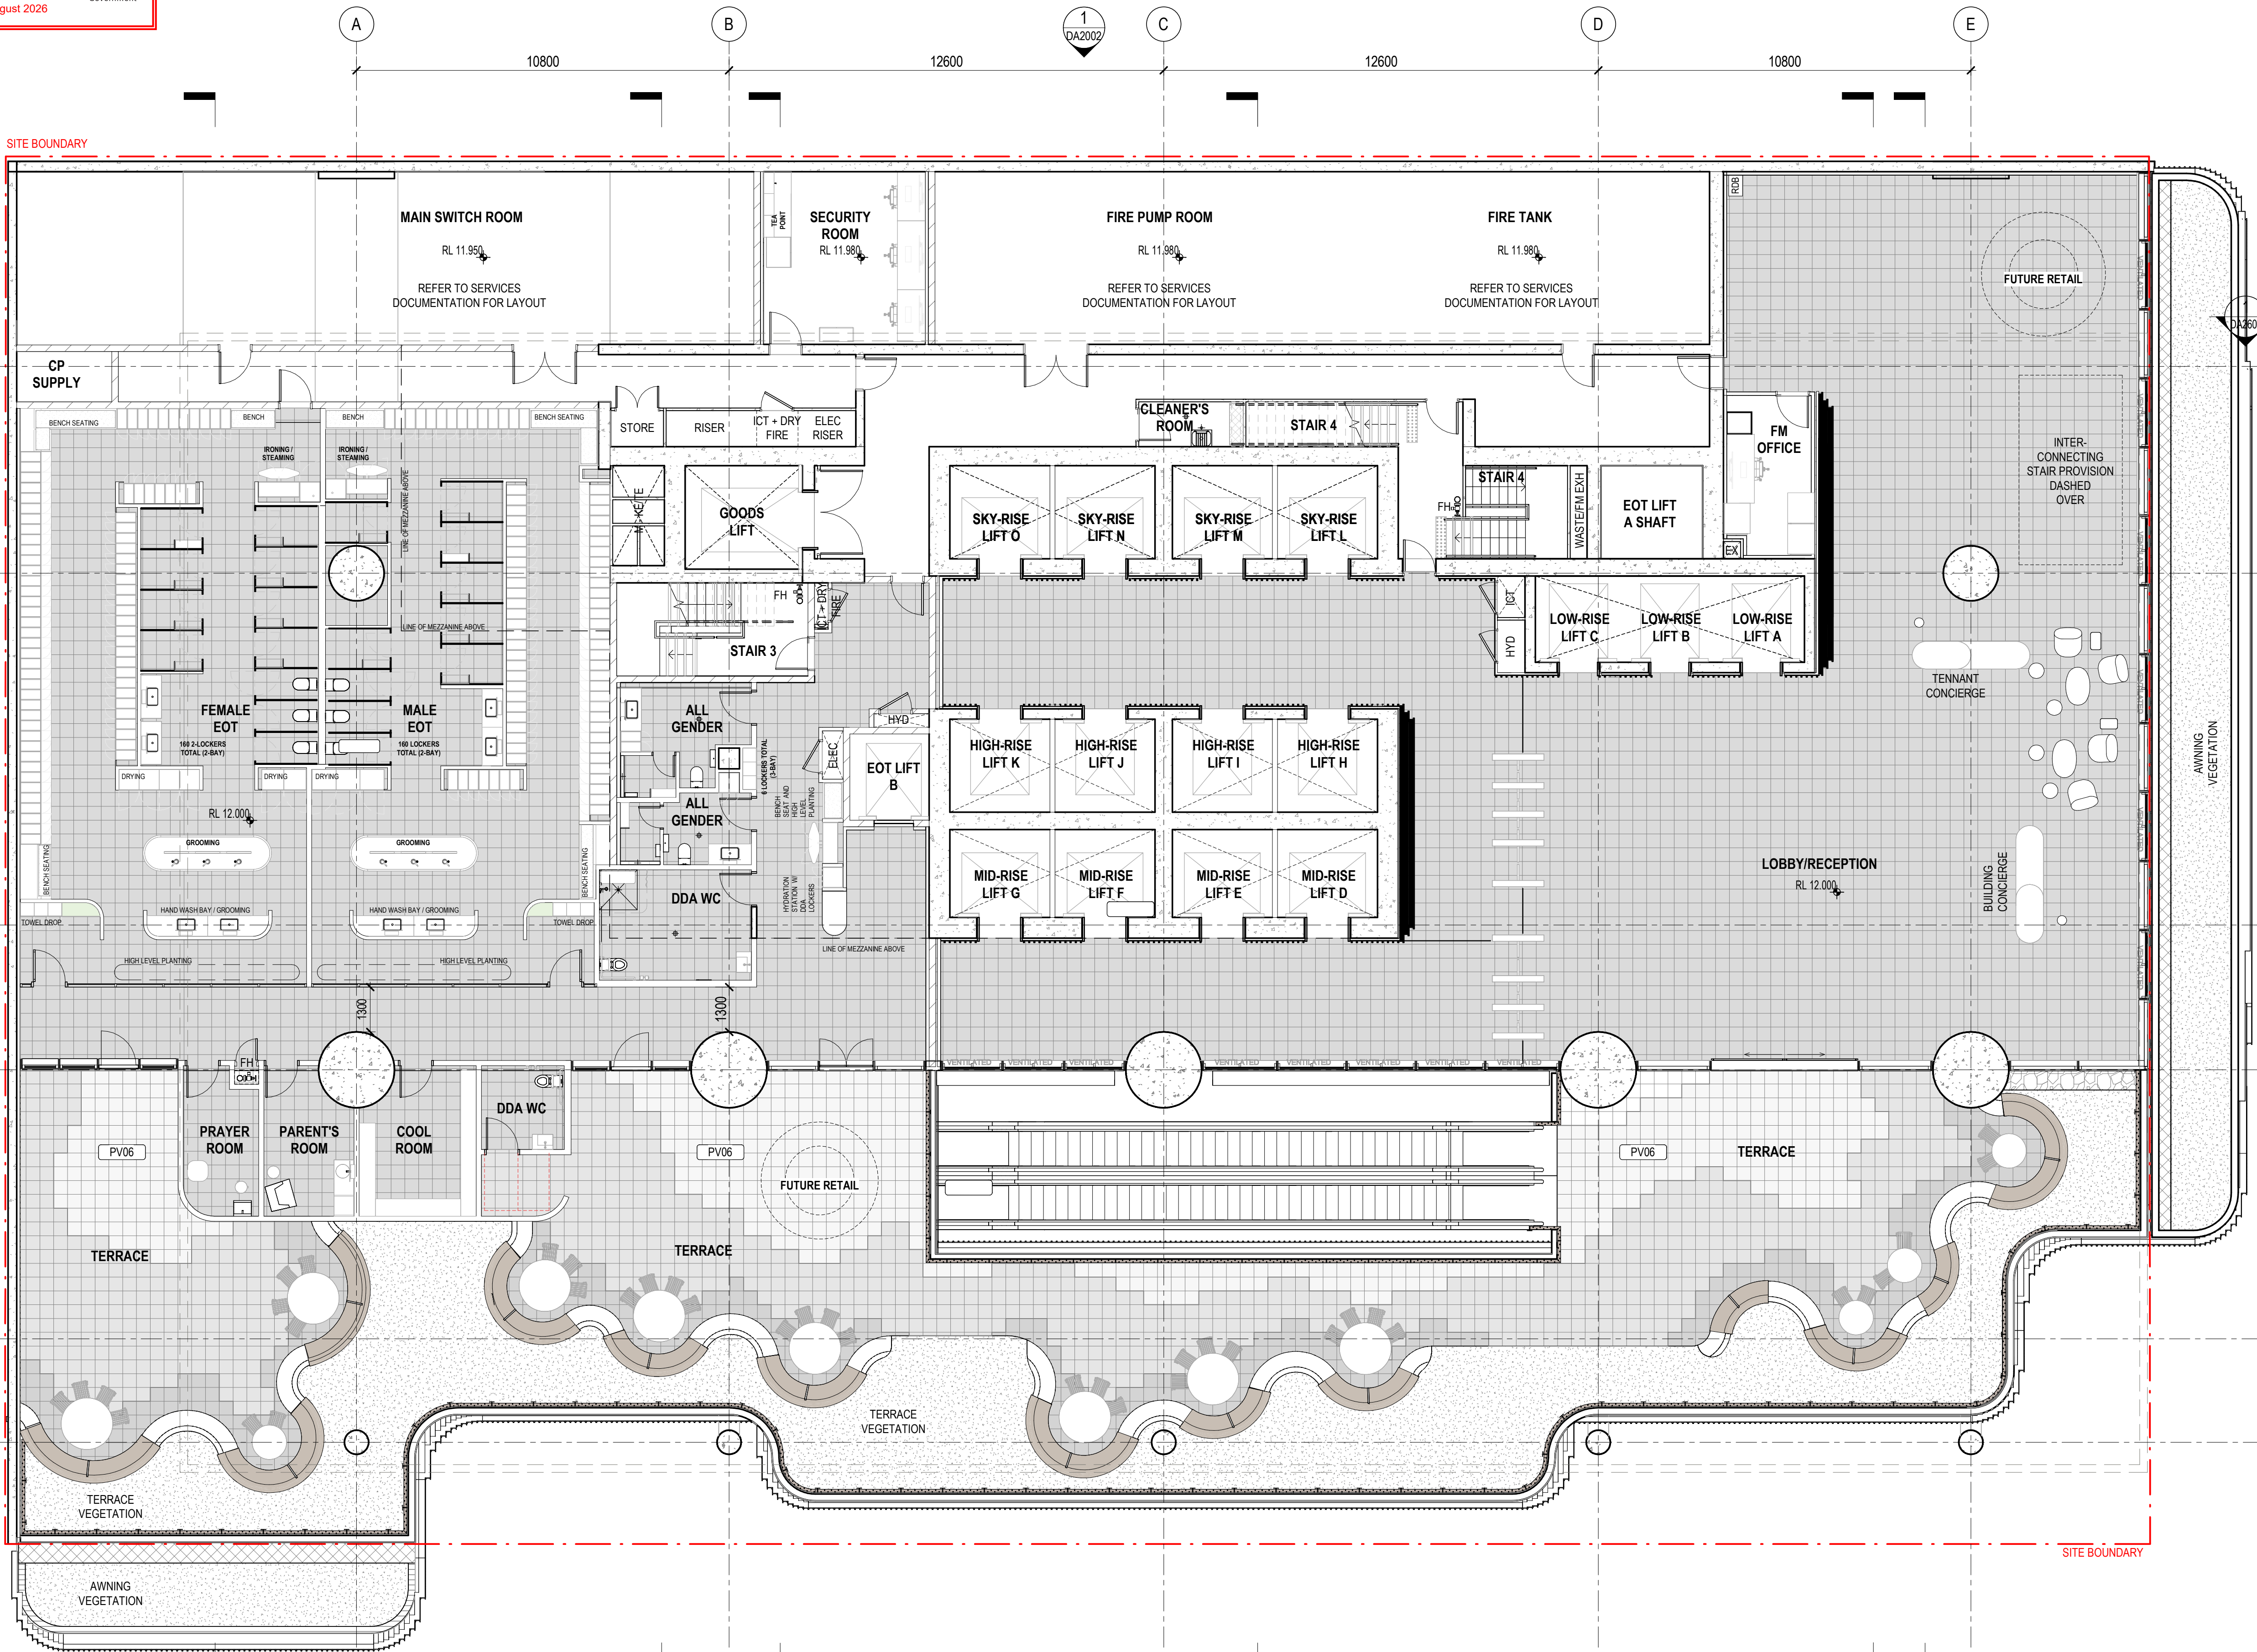

° architectus°

Architectus Australia Pty Ltd is the owner of the copyright subsisting in these drawings, plans, designs and specifications. They must not be used, reproduced or copied, in whole or in part, nor may the information, ideas and concepts therein contained (which are confidential to Architectus Australia Pty Ltd) be disclosed to any person without the prior written consent of that company.

Registrations and Nominated Architects

ACT: Ray Brown 2528
NSW: Ray Brown 6359, Mark van den Enden 7593, Robert Ousey 10214, Lawrence Toaldo 10255
NT: Architectus Australia Pty Ltd AR750
QLD: Lawrence Toaldo 3117
SA: Architectus Australia 3426
TAS: Architectus Australia F109
VIC: Architectus Australia 51176
WA: Architectus Australia 3209, Ray Brown 2929

Do not scale drawings. Verify all dimensions on site. If in doubt, refer to architect.

rev.	purpose of issue	chkd.	apvd.	date
P6	ISSUE FOR COORDINATION			02.12.2022
P7	OWNERS CONSENT ISSUE			08.12.2022
1	DEVELOPMENT APPLICATION ISSUE			14.12.2022
3	DEVELOPMENT APPLICATION REISSUE			24.04.2024
4	AMENDED ARCHITECTURAL PLANS			10.07.2024
5	PRELIMINARY ISSUE FOR REVIEW			06.05.2026
6	REVISED DA ISSUE			25.05.2026
7	REVISED DA ISSUE			28.05.2026

FINISH FLOOR TYPES LEGEND

- PV01a. PAVING ON SCREED 900X900MM (GF)	- PV06. PAVING ON PEDESTALS 400X400MM
- PV01b. PAVING ON SCREED 300X300MM (GF)	
- PV01c. PAVING ON SCREED 100X100MM (GF)	
- PV02a. PAVING ON SCREED 900X900MM (GF)	
- PV02b. PAVING ON SCREED 300X300MM (GF)	
- PV02c. PAVING ON SCREED 100X100MM EXFOLIATED (GF)	
- PV03. PAVING ON SCREED (GF)	
- PV04. PAVING ON SCREED 100X100MM (GF)	
- PV05. PAVING ON SCREED 900X900MM (GF)	



Henning Larsen

HENNING LARSEN
Gadigal Country,
Level 4, 283-285 Clarence St
Sydney NSW 2000
www.henninglarsen.com

architectus™

Aselaide
Brisbane
Canberra
Gold Coast
Hobart
Newcastle
Perth
Sydney
Townsville

Tumbal and Jagara/Yuggera Country
Level 11, 123 Eagle Street
Brisbane QLD 4000
T (+61 7) 3229 3555
brisbane@architectus.com.au

ABN 90 131 245 684

101 ALBERT STREET

101 ALBERT STREET, BRISBANE
Tumbal Country

drawing

LEVEL 01 - OFFICE LOBBY


project no	doc type	drawing no.
200048.00	DRW	DA1004
location	submission	scale
BNE	DA	1 : 100 @A1
prepared	checked	approved
AD	JP	MS

revision

DEVELOPMENT APPLICATION 7

BNE-DRW-DA1004 28/05/2026 1:22:48 PM

DRAWING COLOUR CODED - PRINT ALL COPIES IN COLOUR.

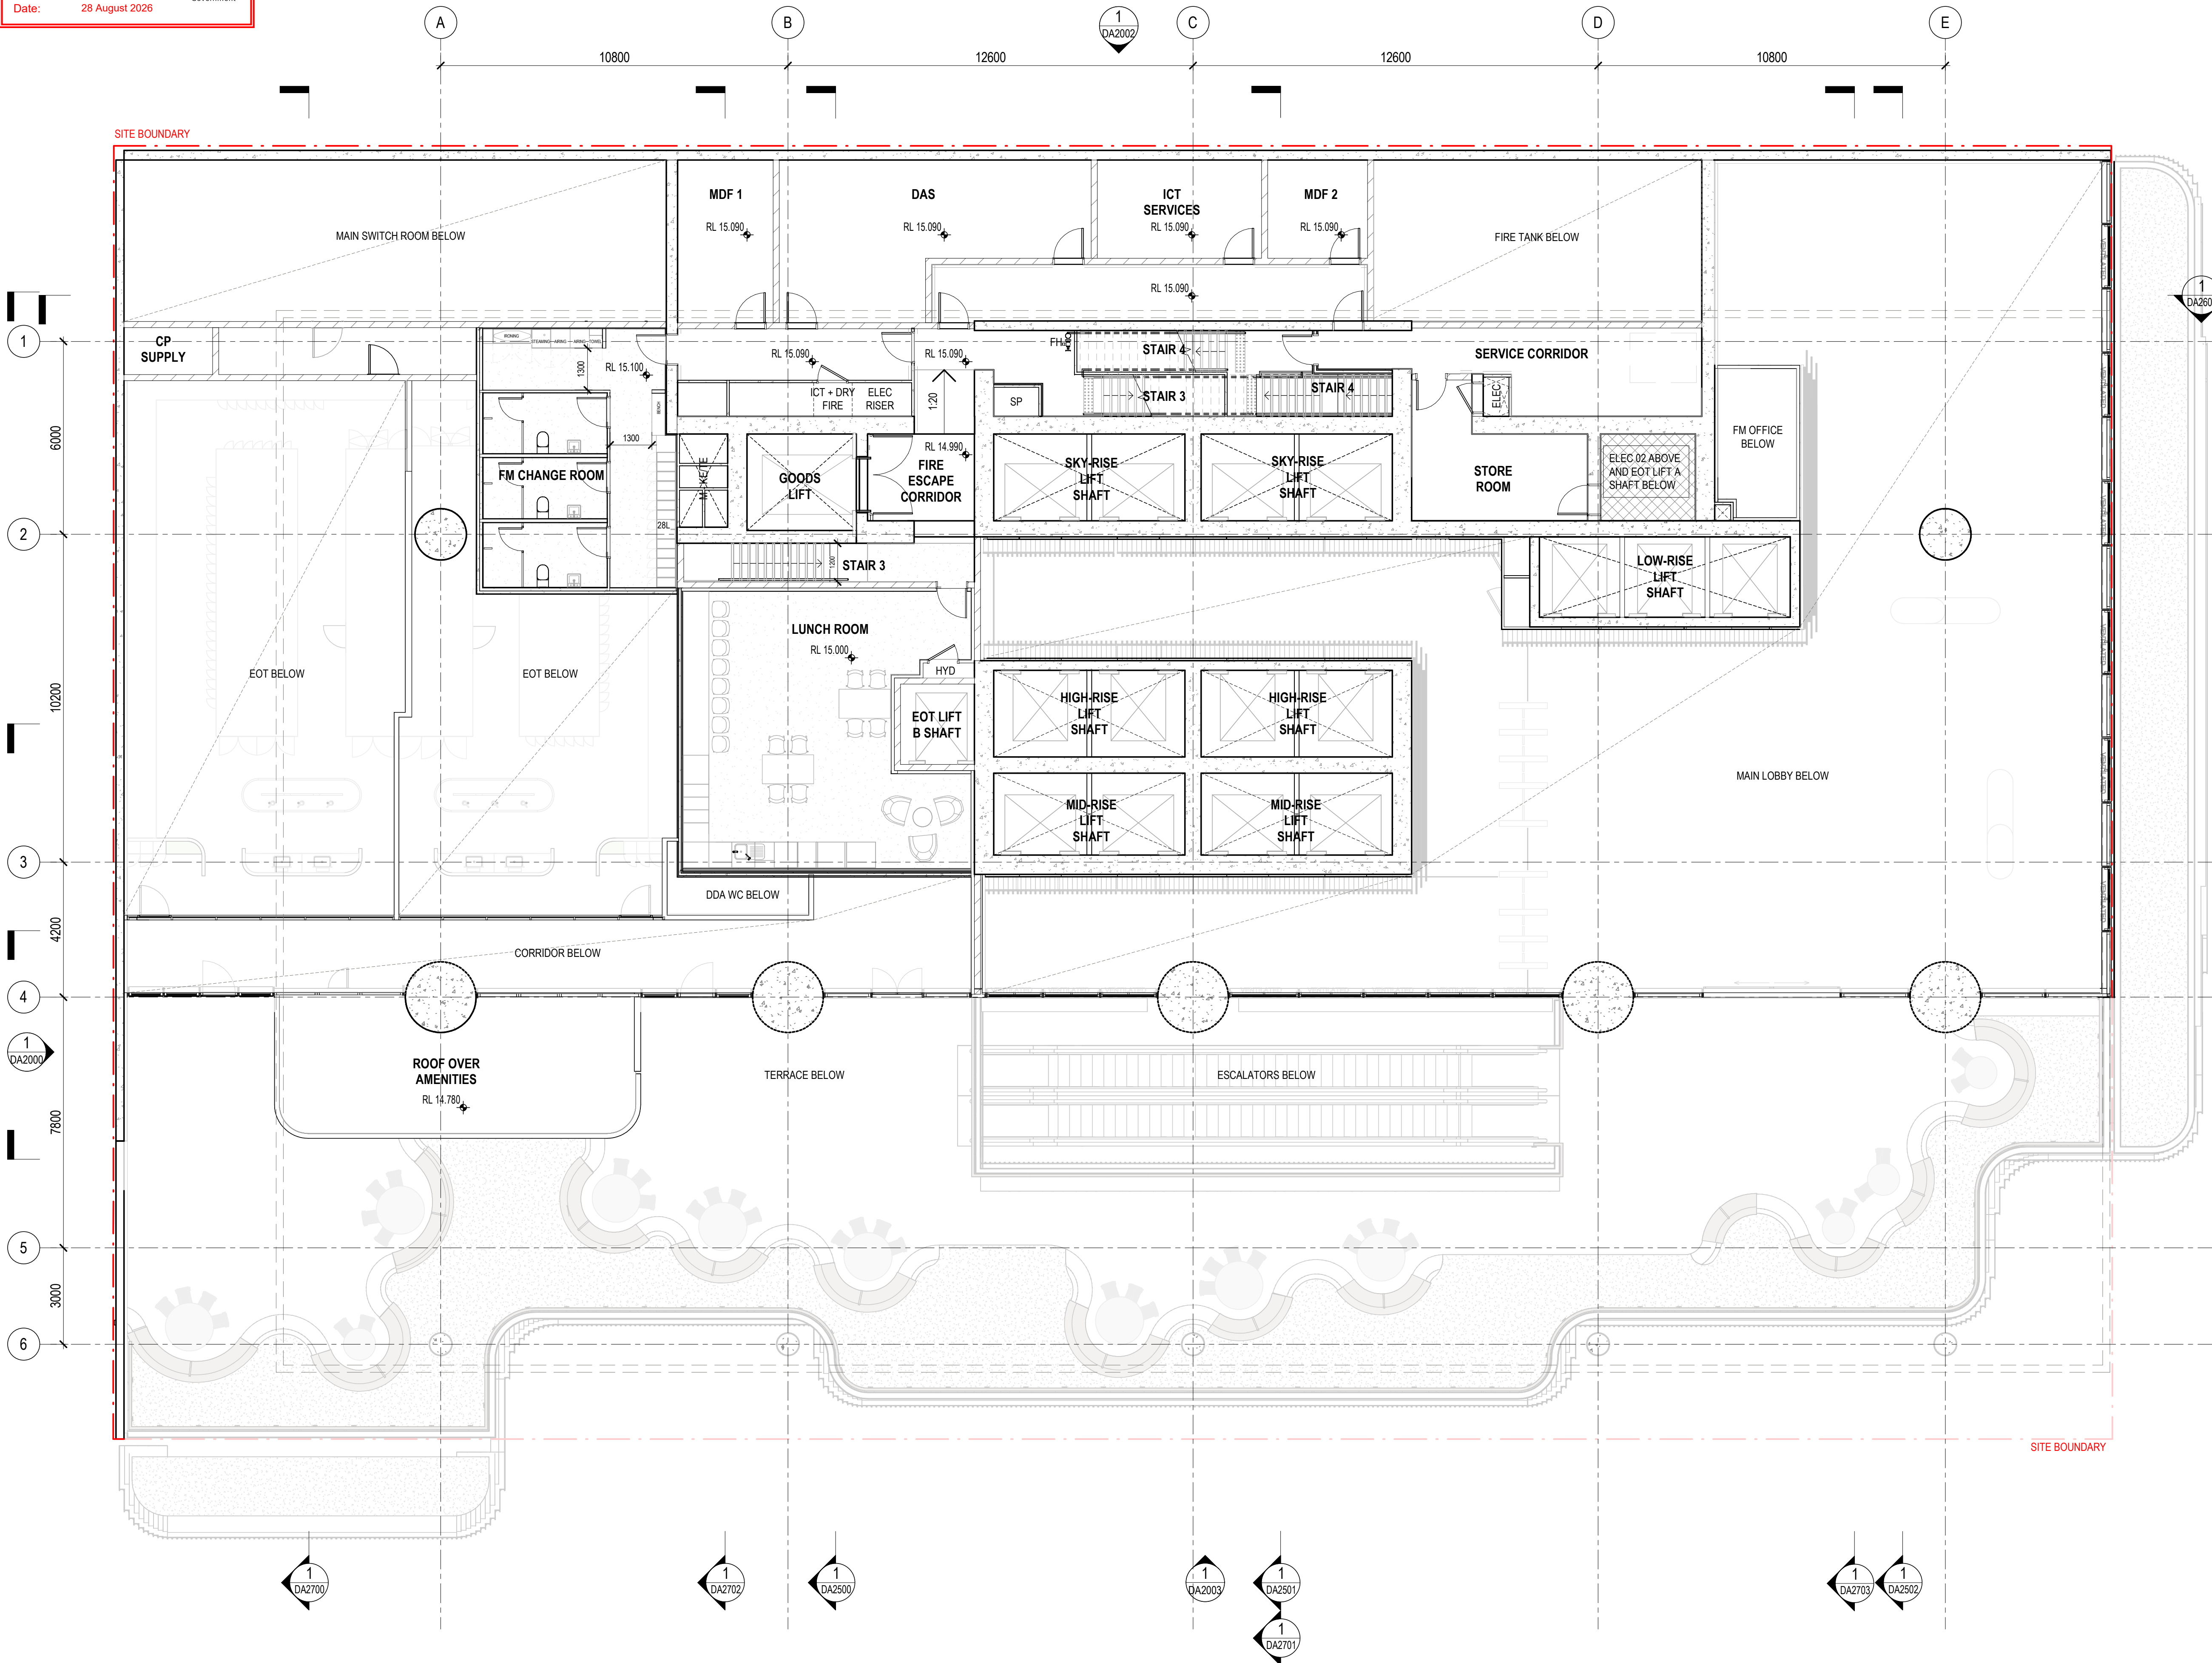

° architectus°

Architectus Australia Pty Ltd is the owner of the copyright subsisting in these drawings, plans, designs and specifications. They must not be used, reproduced or copied, in whole or in part, nor may the information, ideas and concepts therein contained (which are confidential to Architectus Australia Pty Ltd) be disclosed to any person without the prior written consent of that company.

Registrations and Nominated Architects

ACT: Ray Brown 2528
NSW: Ray Brown 6359, Mark van den Enden 7593,
Robert Ousey 10214, Lawrence Toaldo 10255
NT: Architectus Australia Pty Ltd AR150
QLD: Lawrence Toaldo 3117
SA: Architectus Australia 3426
TAS: Architectus Australia F109
VIC: Architectus Australia 51176
WA: Architectus Australia 3209, Ray Brown 2929

Do not scale drawings. Verify all dimensions on site. If in doubt, refer to architect.

rev.	purpose of issue	chkd.	apvd.	date
P6	ISSUE FOR COORDINATION			02.12.2022
P7	OWNERS CONSENT ISSUE			08.12.2022
1	DEVELOPMENT APPLICATION ISSUE			14.12.2022
3	DEVELOPMENT APPLICATION REISSUE			24.04.2024
4	AMENDED ARCHITECTURAL PLANS			10.07.2024
5	PRELIMINARY ISSUE FOR REVIEW			06.05.2026
6	REVISED DA ISSUE			25.05.2026

Henning Larsen

HENNING LARSEN
Gadigal Country,
Level 4, 283-285 Clarence St
Sydney NSW 2000
www.henninglarsen.com

architectus™

Aselaide
Brisbane
Canberra
Gold Coast
Hobart
Newcastle
Perth
Sydney
Townsville

Tumbul and Jagara/Yuggera Country
Level 11, 123 Eagle Street
Brisbane QLD 4000
T (61) 7 3229 3555
brisbane@architectus.com.au

ABN 90 131 245 684


101 ALBERT STREET

101 ALBERT STREET, BRISBANE
Tumbal Country






drawing

LEVEL 01 - MEZZANINE SERVICES			
project no	doc type	drawing no.	
200048.00	DRW	DA1005	
location	submission	scale	
BNE	DA	1 : 100	@A1
prepared	checked	approved	
AD	JP	MS	
			revision
DEVELOPMENT APPLICATION			6
BNE-DRW-DA1005			25/05/2026 4:02:24 PM

DRAWING COLOUR CODED - PRINT ALL COPIES IN COLOUR.

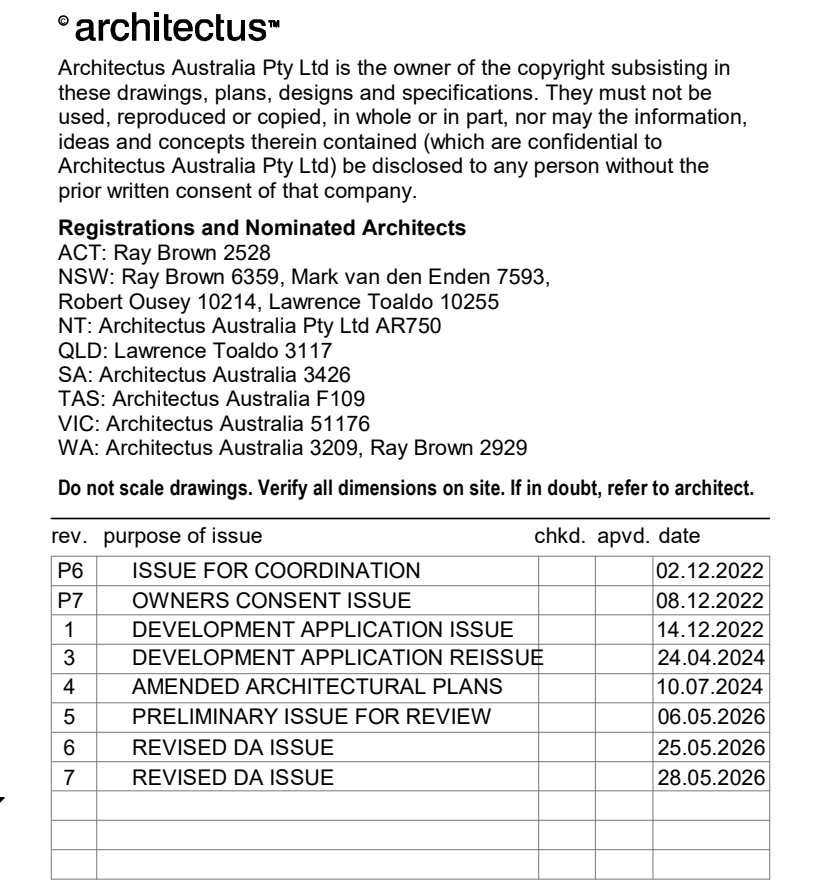

FINISH FLOOR TYPES LEGEND

     	- PV01a_PAVING ON SCREED 900X900MM (GF)		- PV06_PAVING ON PEDESTALS 400X400MM
	- PV01b_PAVING ON SCREED 300X300MM (GF)		
	- PV01c_PAVING ON SCREED 100X100MM (GF)		
	- PV02a_PAVING ON SCREED 900X900MM (GF)		
	- PV02b_PAVING ON SCREED 300X300MM (GF)		
	- PV02c_PAVING ON SCREED 100X100MM EXFOLIATED (GF)		
	- PV03_PAVING ON SCREED (GF)		
	- PV04_PAVING ON SCREED 100X100MM (GF)		
	- PV05_PAVING ON SCREED 900X900MM (GF)		



Henning Larsen

HENNING LARSEN

Gadigal Country,
Level 4, 283-285 Clarence St
Sydney NSW 2000

www.henninglarsen.com

architectus™

Adelaide
Brisbane
Canberra
Gold Coast
Melbourne
Newcastle
Perth
Sydney
Townsville

Tumbar and Jagara/Yuggerra Country
Level 11, 123 Eagle Street
Brisbane QLD 4000
T (61 7) 3229 3555
brisbane@architectus.com.au

project

ABN 90 131 245 684


101 ALBERT STREET

101 ALBERT STREET, BRISBANE
Turrbal Country

drawing

LEVEL 02 - LOW RISE		
project no 200048.00	doc type DRW	drawing no. DA1006
location BNE	submission DA	scale 1 : 100 @A1
prepared	checked	approved
AD	JP	MS

DEVELOPMENT APPLICATION **7**
BNE-DRW-DA1006 28/05/2026 1:22:54 PM

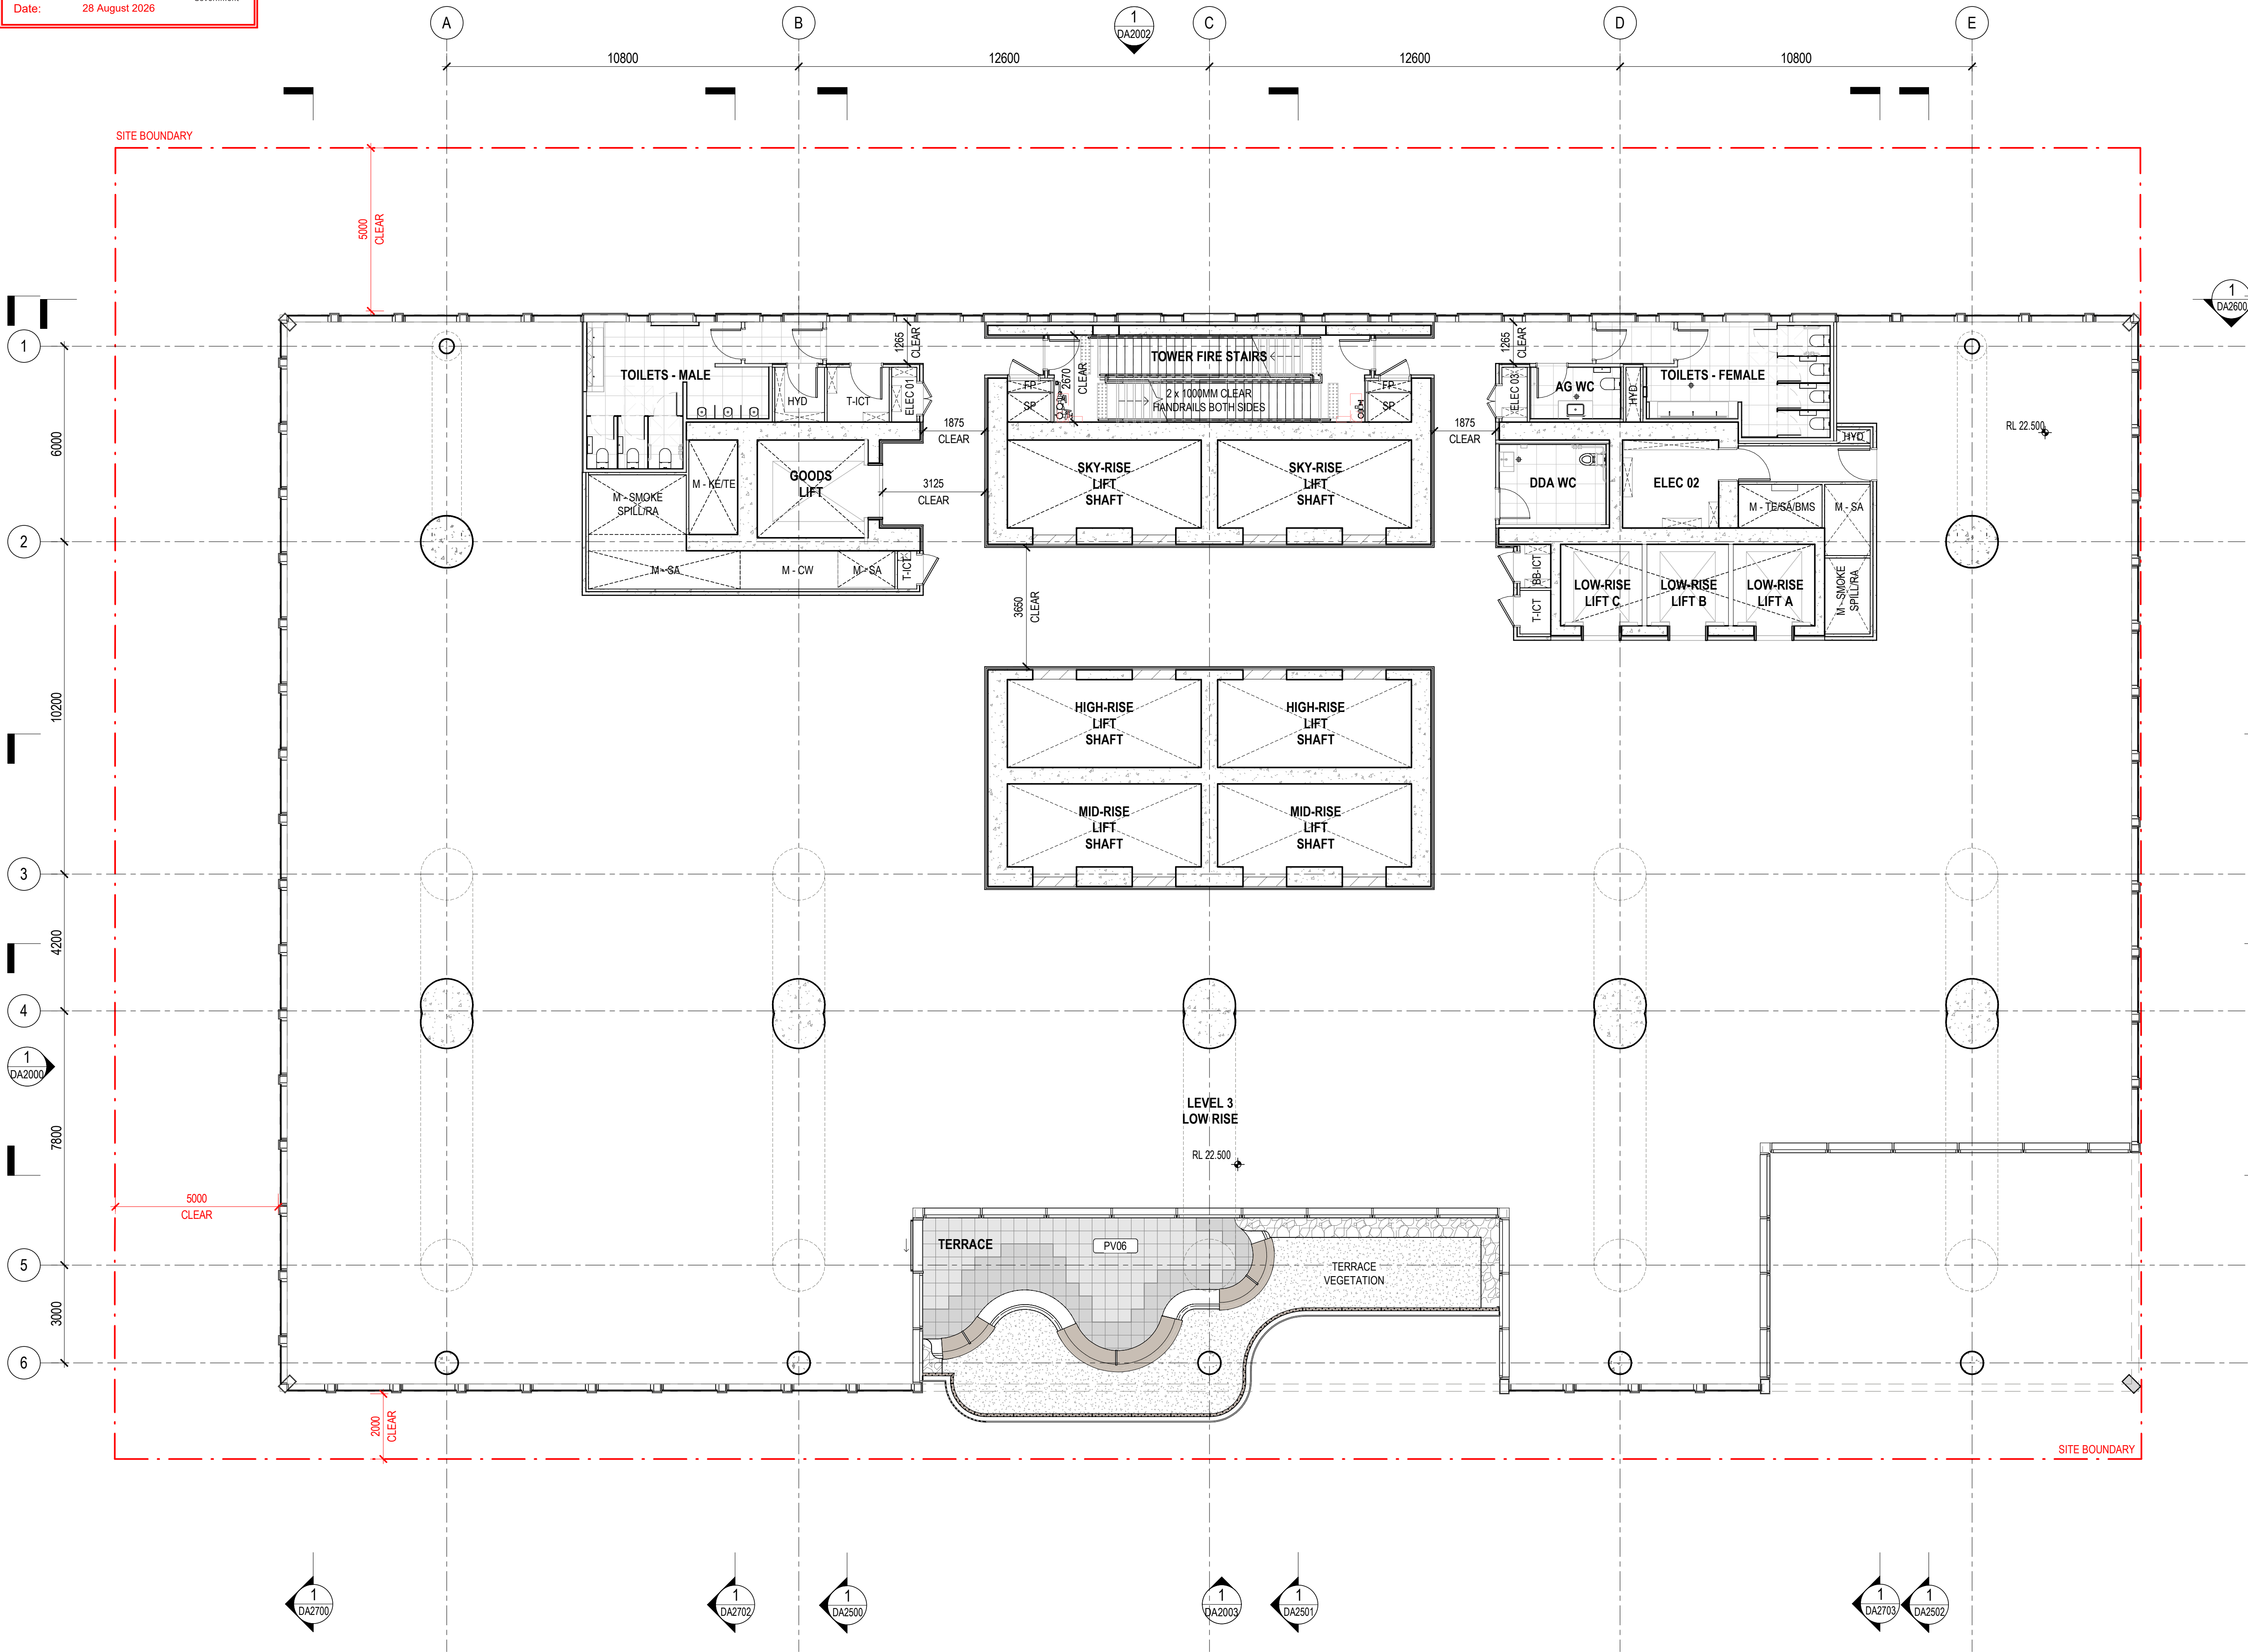

° architectus°

Architectus Australia Pty Ltd is the owner of the copyright subsisting in these drawings, plans, designs and specifications. They must not be used, reproduced or copied, in whole or in part, nor may the information, ideas and concepts therein contained (which are confidential to Architectus Australia Pty Ltd) be disclosed to any person without the prior written consent of that company.

Registrations and Nominated Architects

ACT: Ray Brown 2528
NSW: Ray Brown 6359, Mark van den Enden 7593, Robert Ousey 10214, Lawrence Toalido 10255
NT: Architectus Australia Pty Ltd AR750
QLD: Lawrence Toalido 3117
SA: Architectus Australia 3426
TAS: Architectus Australia F109
VIC: Architectus Australia 51176
WA: Architectus Australia 3209, Ray Brown 2929

Do not scale drawings. Verify all dimensions on site. If in doubt, refer to architect.

rev.	purpose of issue	chkd.	apvd.	date
P6	ISSUE FOR COORDINATION			02.12.2022
P7	OWNERS CONSENT ISSUE			08.12.2022
1	DEVELOPMENT APPLICATION ISSUE			14.12.2022
3	DEVELOPMENT APPLICATION REISSUE			24.04.2024
4	AMENDED ARCHITECTURAL PLANS			10.07.2024
5	PRELIMINARY ISSUE FOR REVIEW			06.05.2026
6	REVISED DA ISSUE			25.05.2026
7	REVISED DA ISSUE			28.05.2026

FINISH FLOOR TYPES LEGEND	
- PV01a_PAVING ON SCREED 900X900MM (GF)	- PV06_PAVING ON PEDESTALS 400X400MM
- PV01b_PAVING ON SCREED 300X300MM (GF)	
- PV01c_PAVING ON SCREED 100X100MM (GF)	
- PV02a_PAVING ON SCREED 900X900MM (GF)	
- PV02b_PAVING ON SCREED 300X300MM (GF)	
- PV02c_PAVING ON SCREED 100X100MM EXFOLIATED (GF)	
- PV03_PAVING ON SCREED (GF)	
- PV04_PAVING ON SCREED 100X100MM (GF)	
- PV05_PAVING ON SCREED 900X900MM (GF)	

HENNING LARSEN
Gadigal Country,
Level 4, 283-285 Clarence St
Sydney NSW 2000
www.henninglarsen.com

architectus™

Aselaide
Brisbane
Canberra
Gold Coast
Hobart
Melbourne
Newcastle
Perth
Sydney
Townsville

Tumbal and Jagara/Yuggera Country
Level 11, 123 Eagle Street
Brisbane QLD 4000
T (61 7) 3229 3555
brisbane@architectus.com.au


ABN 90 131 245 684

101 ALBERT STREET

101 ALBERT STREET, BRISBANE
Tumbal Country

drawing

LEVEL 03 - LOW RISE		
project no 200048.00	doc type DRW	drawing no. DA1007
location BNE	submission DA	scale 1 : 100 @A1
prepared AD	checked JP	approved MS

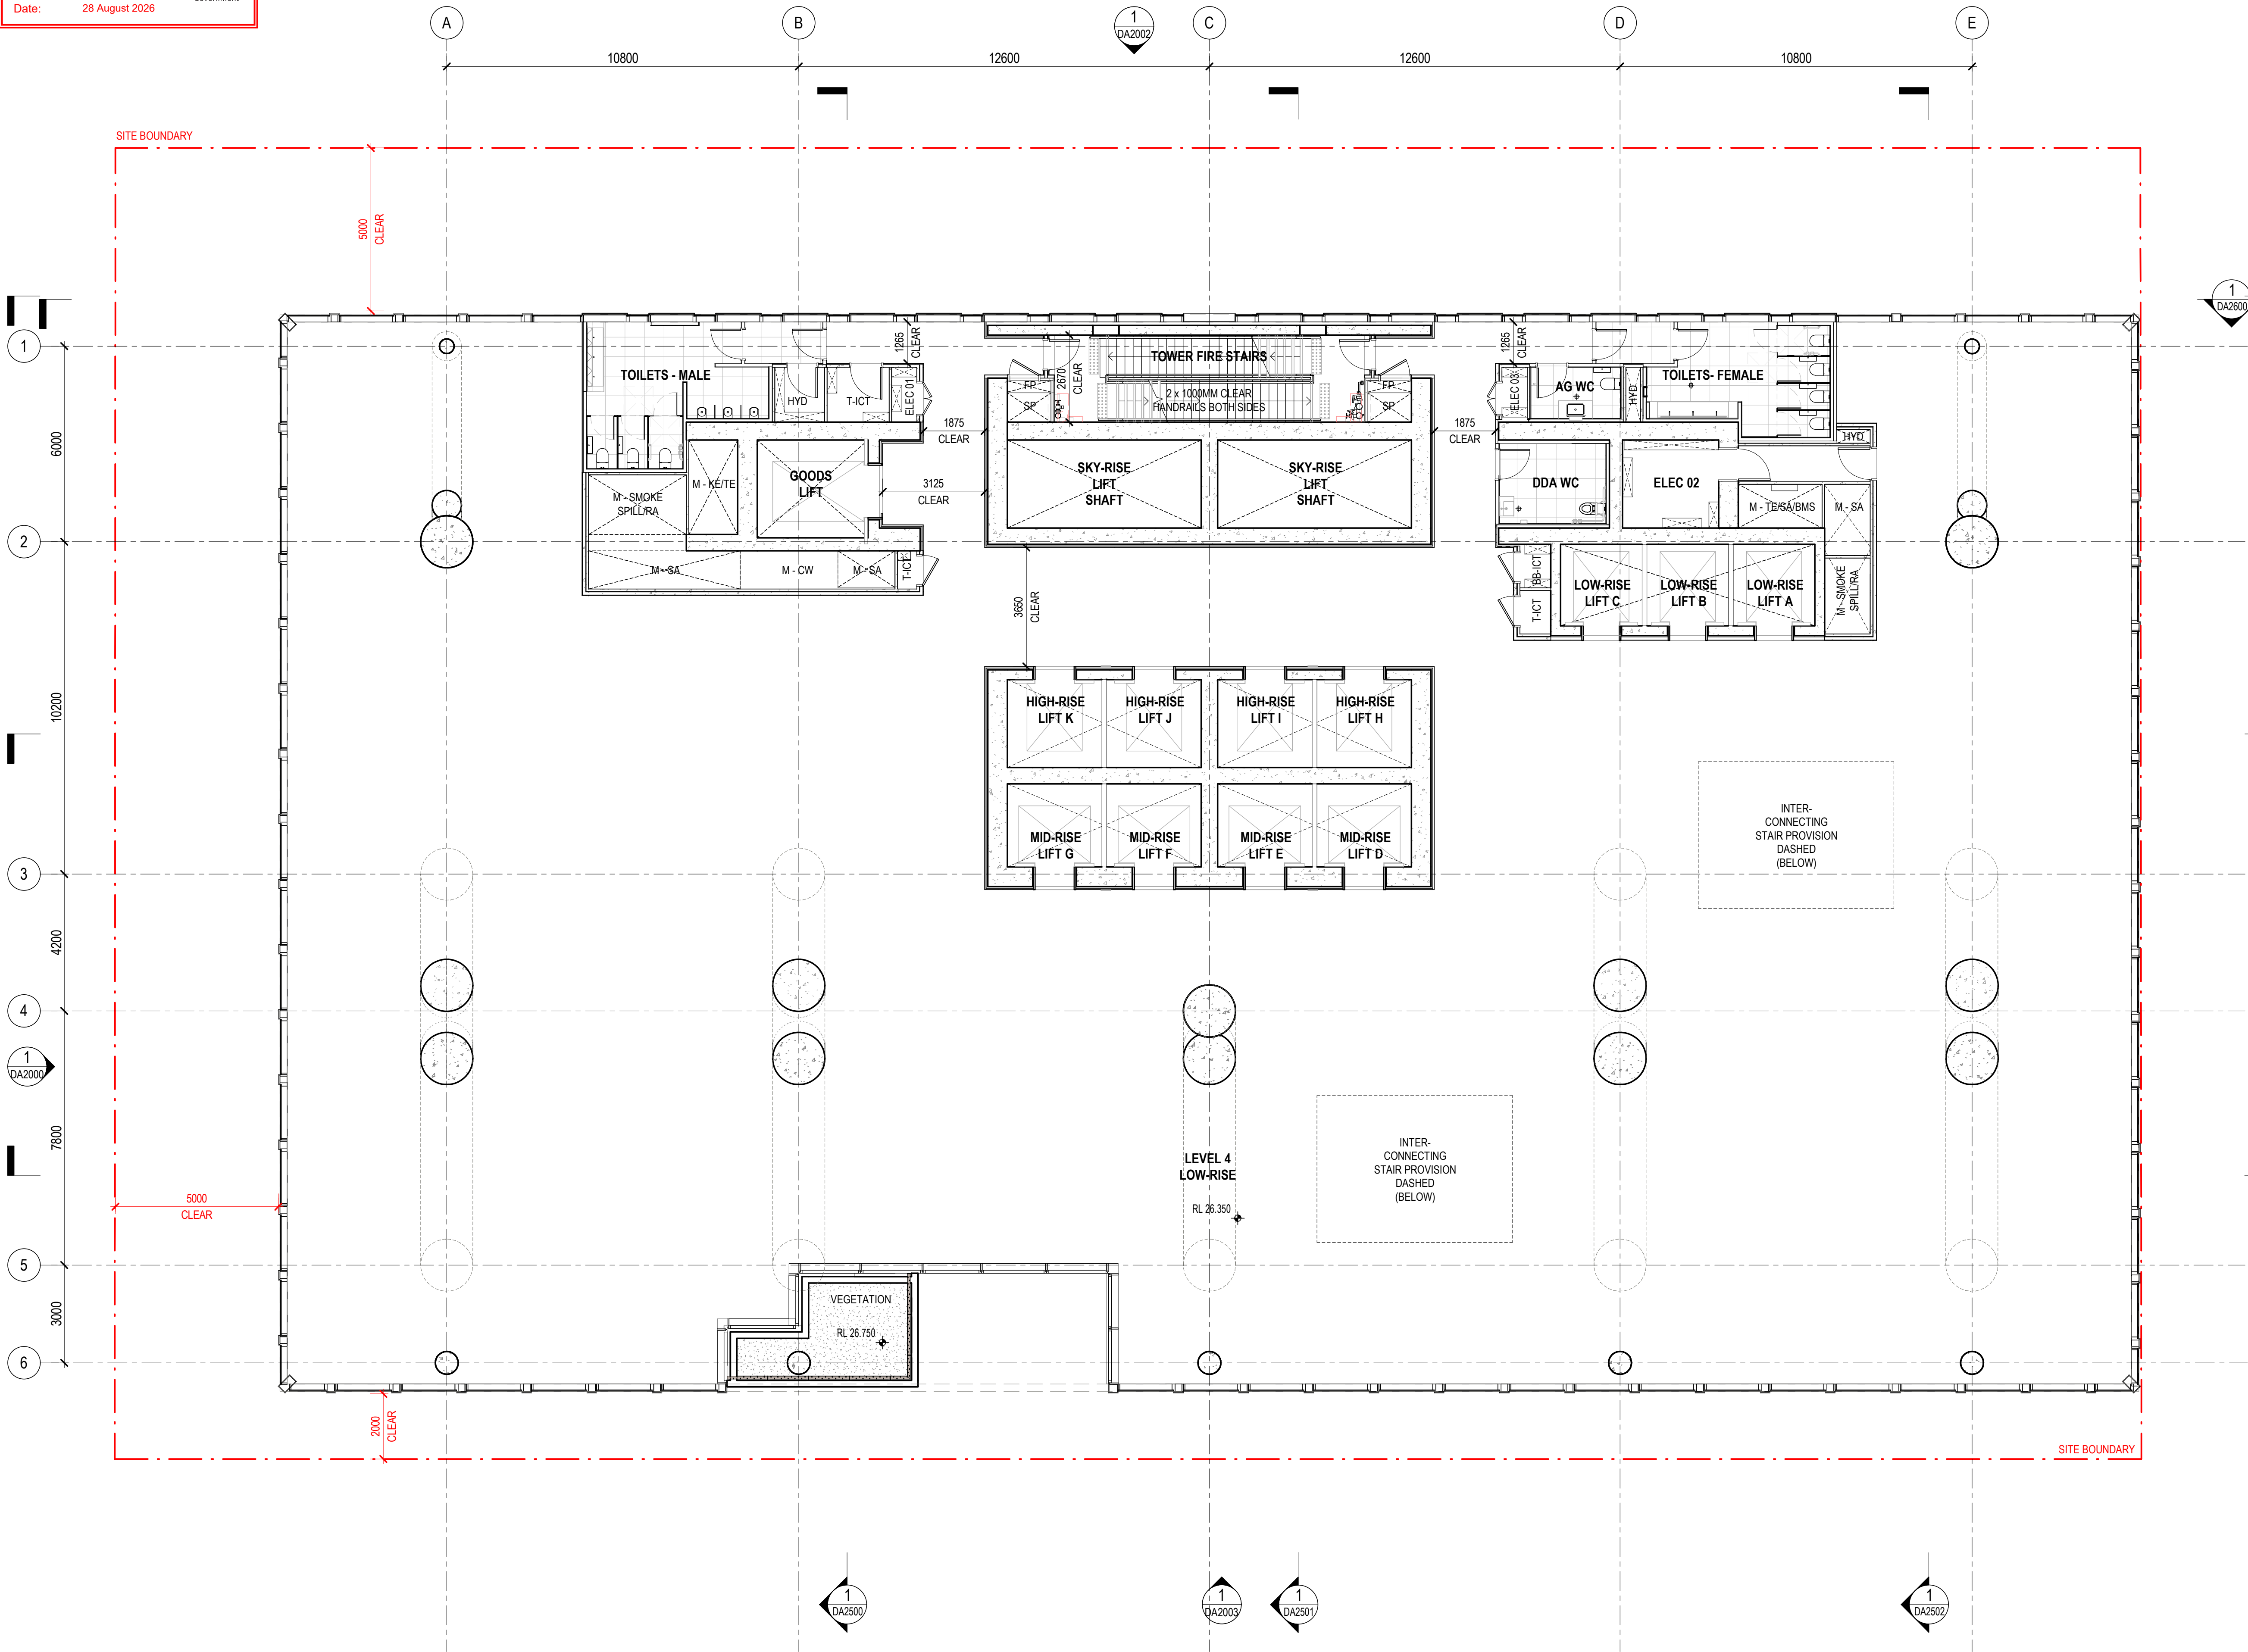

° architectus°

Architectus Australia Pty Ltd is the owner of the copyright subsisting in these drawings, plans, designs and specifications. They must not be used, reproduced or copied, in whole or in part, nor may the information, ideas and concepts therein contained (which are confidential to Architectus Australia Pty Ltd) be disclosed to any person without the prior written consent of that company.

Registrations and Nominated Architects

ACT: Ray Brown 2528
NSW: Ray Brown 6359, Mark van den Enden 7593,
Robert Ousey 10214, Lawrence Toalido 10255
NT: Architectus Australia Pty Ltd AR1750
QLD: Lawrence Toalido 3117
SA: Architectus Australia 3426
TAS: Architectus Australia F109
VIC: Architectus Australia 51176
WA: Architectus Australia 3209, Ray Brown 2929

Do not scale drawings. Verify all dimensions on site. If in doubt, refer to architect.

rev.	purpose of issue	chkd.	apvd.	date
P6	ISSUE FOR COORDINATION			02.12.2022
P7	OWNERS CONSENT ISSUE			08.12.2022
1	DEVELOPMENT APPLICATION ISSUE			14.12.2022
3	DEVELOPMENT APPLICATION REISSUE			24.04.2024
4	AMENDED ARCHITECTURAL PLANS			10.07.2024
5	PRELIMINARY ISSUE FOR REVIEW			06.05.2026
6	REVISED DA ISSUE			25.05.2026

Henning Larsen

HENNING LARSEN
Gadigal Country,
Level 4, 283-285 Clarence St
Sydney NSW 2000
www.henninglarsen.com

architectus™

Aselaide
Brisbane
Canberra
Gold Coast
Hobart
Newcastle
Perth
Sydney
Townsville

Tumbul and Jagara/Yuggera Country
Level 11, 123 Eagle Street
Brisbane QLD 4000
T (+61 7) 3229 3555
brisbane@architectus.com.au


ABN 90 131 245 684

101 ALBERT STREET

101 ALBERT STREET, BRISBANE
Tumbal Country

drawing

LEVEL 04 - LOW RISE			
project no	doc type	drawing no.	
200048.00	DRW	DA1008	
location	submission	scale	@A1
BNE	DA	1 : 100	
prepared	checked	approved	
AD	JP	MS	

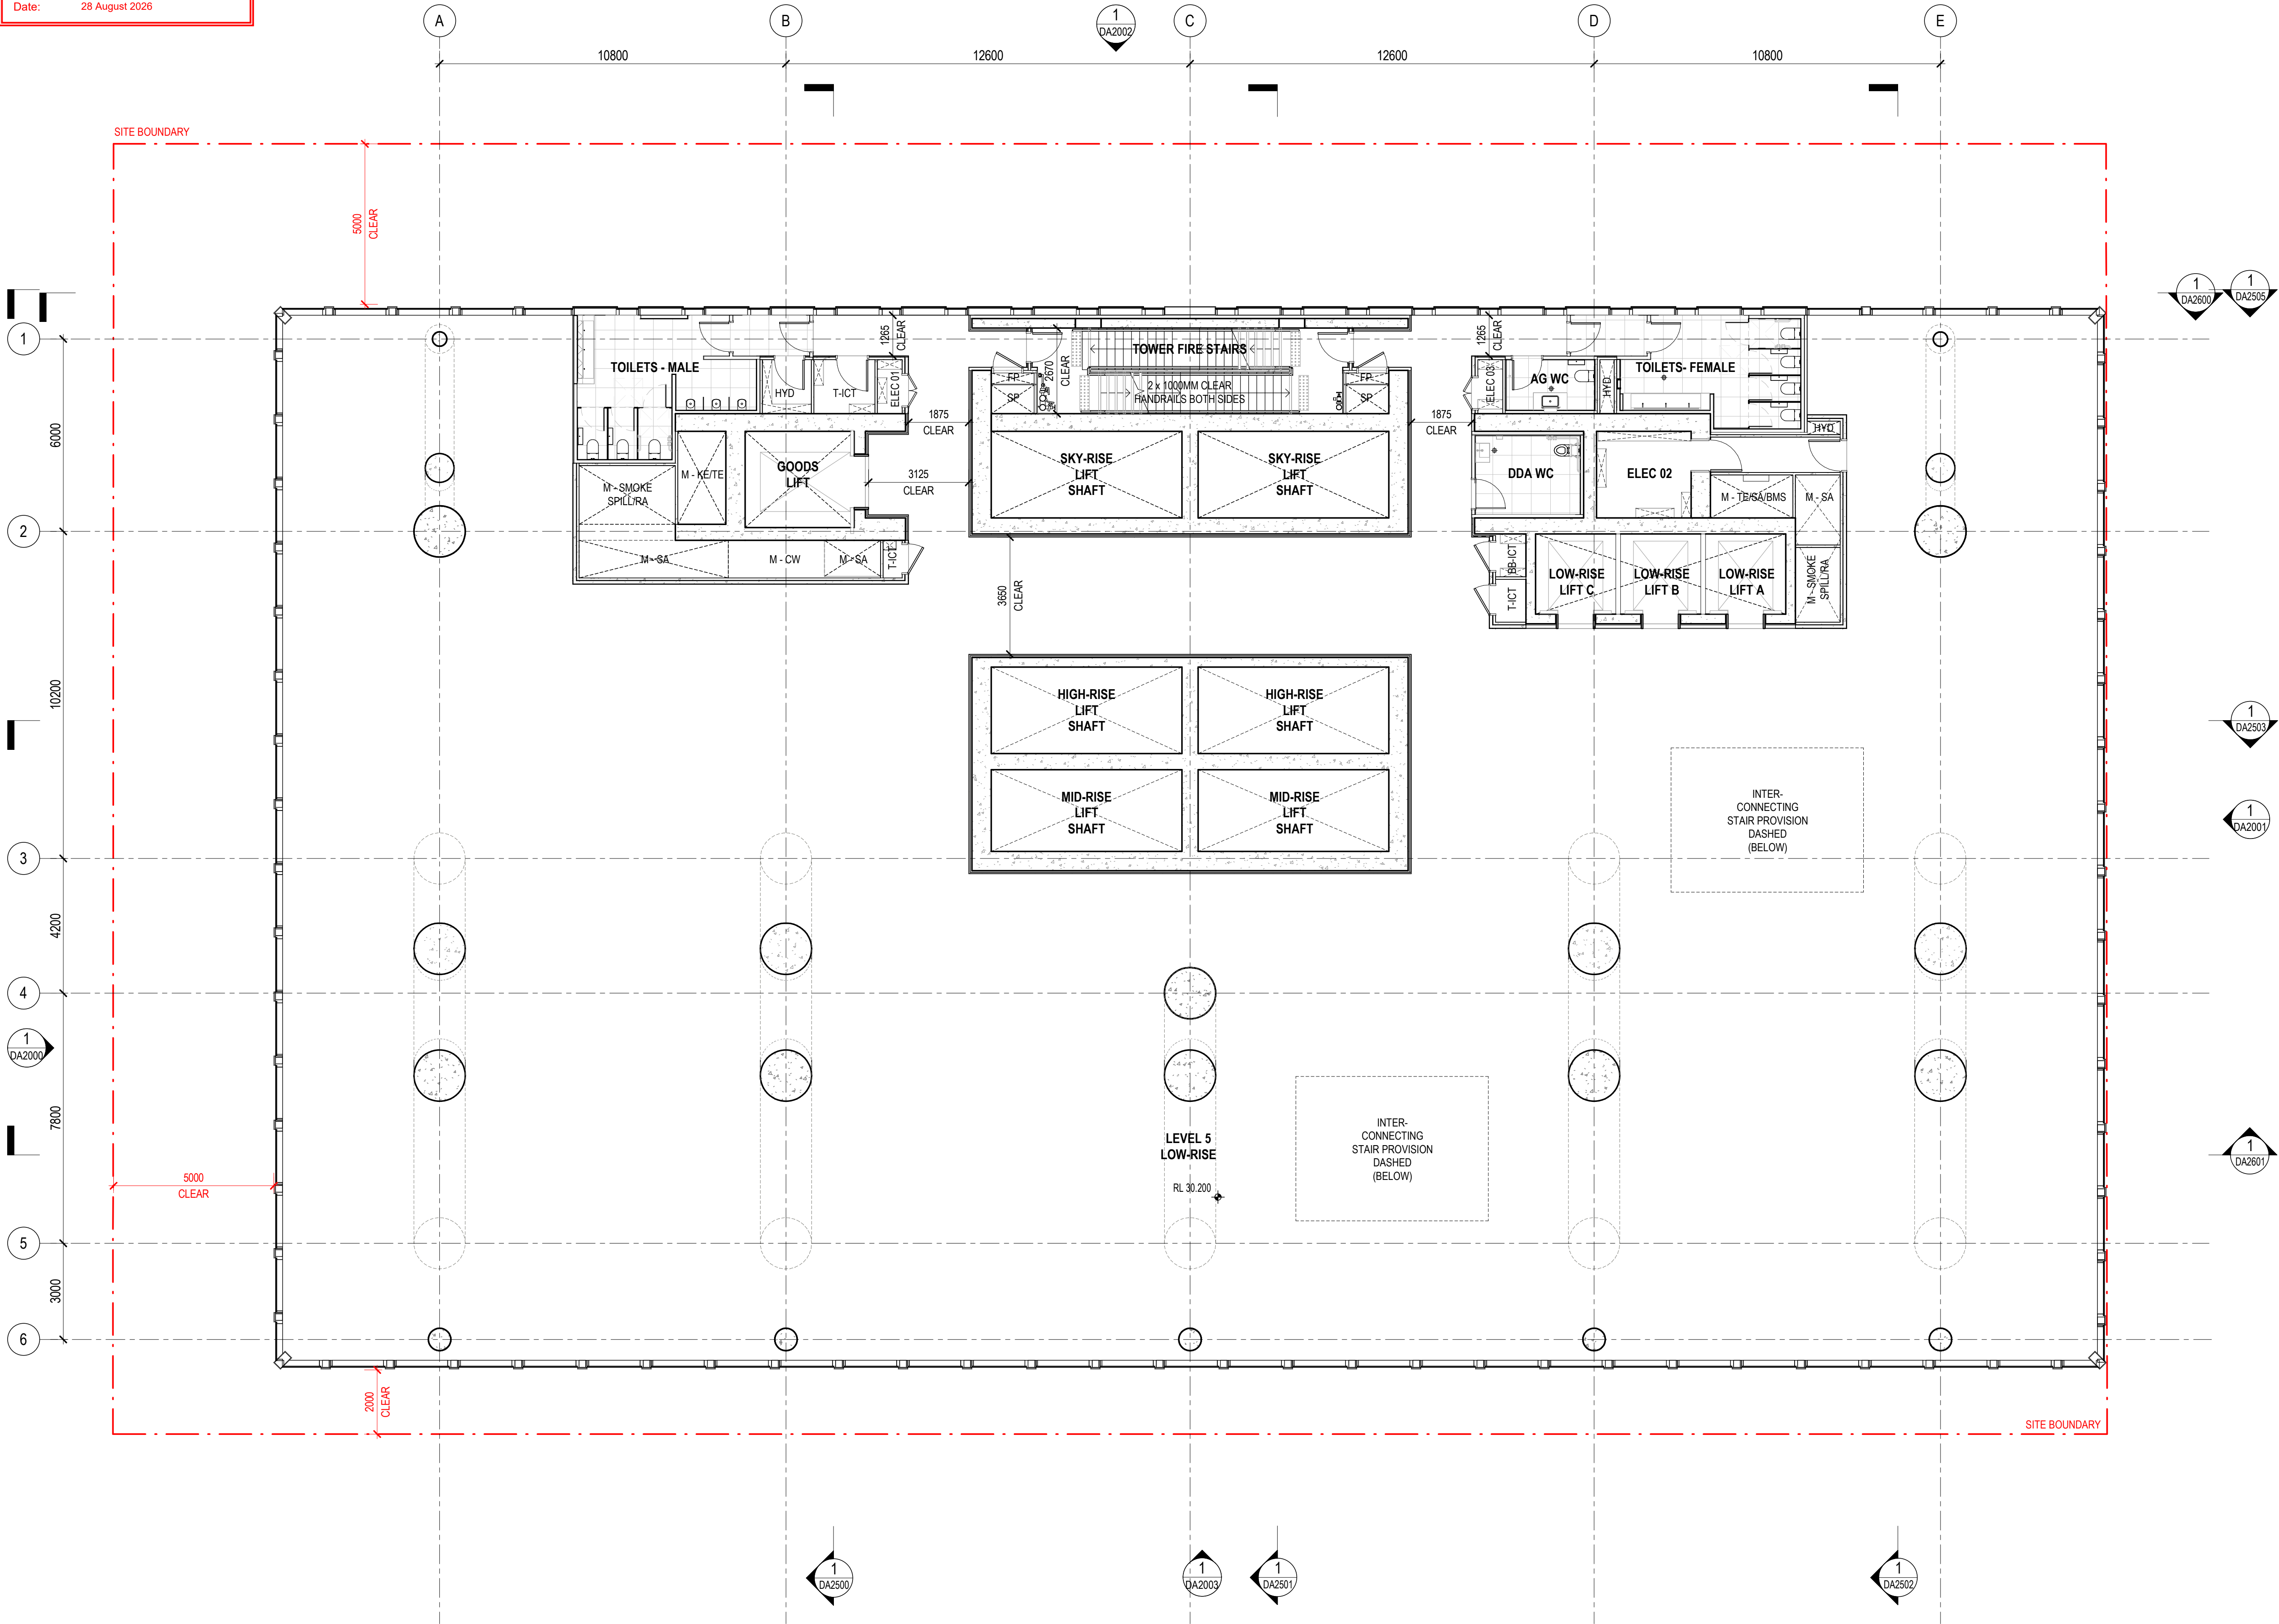

° architectus°

Architectus Australia Pty Ltd is the owner of the copyright subsisting in these drawings, plans, designs and specifications. They must not be used, reproduced or copied, in whole or in part, nor may the information, ideas and concepts therein contained (which are confidential to Architectus Australia Pty Ltd) be disclosed to any person without the prior written consent of that company.

Registrations and Nominated Architects

ACT: Ray Brown 2528
NSW: Ray Brown 6359, Mark van den Enden 7593,
Robert Ousey 10214, Lawrence Toalido 10255
NT: Architectus Australia Pty Ltd AR1750
QLD: Lawrence Toalido 3117
SA: Architectus Australia 3426
TAS: Architectus Australia F109
VIC: Architectus Australia 51176
WA: Architectus Australia 3209, Ray Brown 2929

Do not scale drawings. Verify all dimensions on site. If in doubt, refer to architect.

rev.	purpose of issue	chkd.	apvd.	date
P6	ISSUE FOR COORDINATION			02.12.2022
P7	OWNERS CONSENT ISSUE			08.12.2022
1	DEVELOPMENT APPLICATION ISSUE			14.12.2022
3	DEVELOPMENT APPLICATION REISSUE			24.04.2024
4	AMENDED ARCHITECTURAL PLANS			10.07.2024
5	PRELIMINARY ISSUE FOR REVIEW			06.05.2026
6	REVISED DA ISSUE			25.05.2026

Henning Larsen

HENNING LARSEN
Gadigal Country,
Level 4, 283-285 Clarence St
Sydney NSW 2000
www.henninglarsen.com

architectus™

Aselaide
Brisbane
Brisbane
Carberra
Gold Coast
Hobart
Newcastle
Perth
Sydney
Townsville

Tumbal and Jagara/Yuggera Country
Level 11, 123 Eagle Street
Brisbane QLD 4000
T (+61 7) 3229 3555
brisbane@architectus.com.au


ABN 90 131 245 684

101 ALBERT STREET

101 ALBERT STREET, BRISBANE
Tumbal Country

drawing

LEVEL 05 - LOW RISE			
project no	doc type	drawing no.	
200048.00	DRW	DA1009	
location	submission	scale	
BNE	DA	1 : 100	@A1
prepared	checked	approved	
AD	JP	MS	

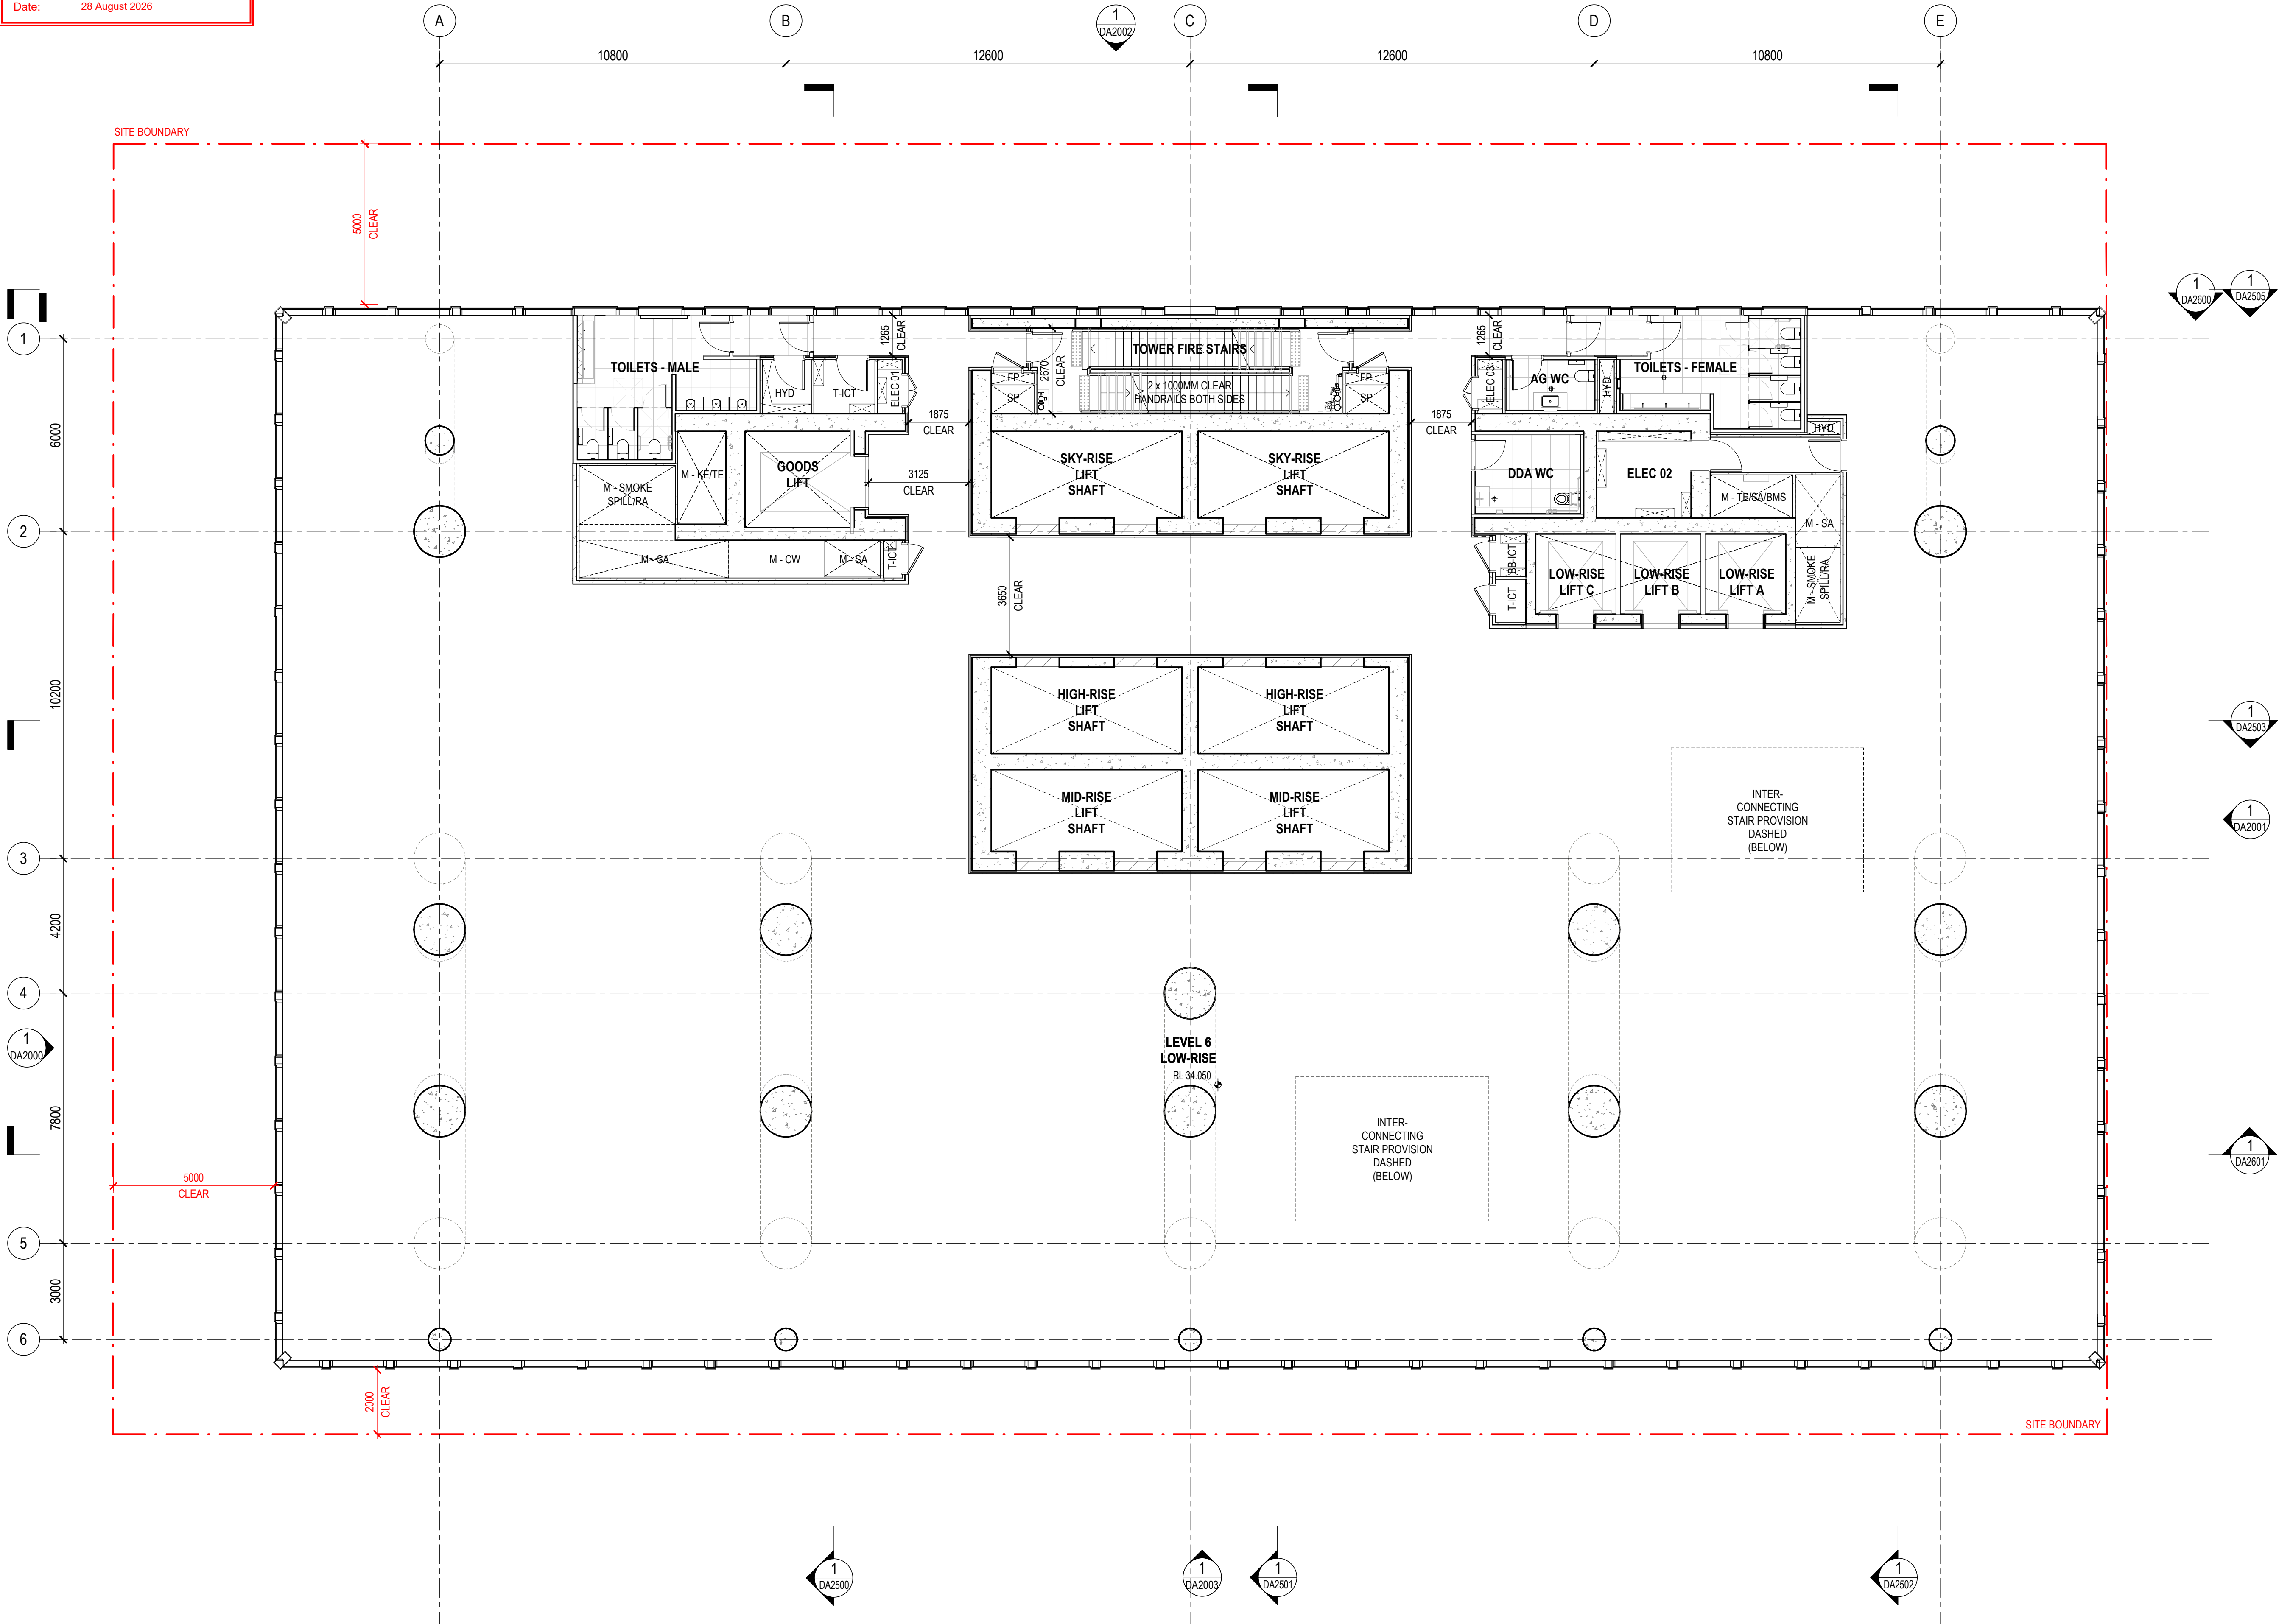

° architectus°

Architectus Australia Pty Ltd is the owner of the copyright subsisting in these drawings, plans, designs and specifications. They must not be used, reproduced or copied, in whole or in part, nor may the information, ideas and concepts therein contained (which are confidential to Architectus Australia Pty Ltd) be disclosed to any person without the prior written consent of that company.

Registrations and Nominated Architects

ACT: Ray Brown 2528
NSW: Ray Brown 6359, Mark van den Enden 7593,
Robert Ousey 10214, Lawrence Toalido 10255
NT: Architectus Australia Pty Ltd AR750
QLD: Lawrence Toalido 3117
SA: Architectus Australia 3426
TAS: Architectus Australia F109
VIC: Architectus Australia 51176
WA: Architectus Australia 3209, Ray Brown 2929

Do not scale drawings. Verify all dimensions on site. If in doubt, refer to architect.

rev.	purpose of issue	chkd.	apvd.	date
P6	ISSUE FOR COORDINATION			02.12.2022
P7	OWNERS CONSENT ISSUE			08.12.2022
1	DEVELOPMENT APPLICATION ISSUE			14.12.2022
3	DEVELOPMENT APPLICATION REISSUE			24.04.2024
4	AMENDED ARCHITECTURAL PLANS			10.07.2024
5	PRELIMINARY ISSUE FOR REVIEW			06.05.2026
6	REVISED DA ISSUE			25.05.2026

Henning Larsen

HENNING LARSEN
Gadigal Country,
Level 4, 283-285 Clarence St
Sydney NSW 2000
www.henninglarsen.com

architectus™

Aselaide
Brisbane
Canberra
Gold Coast
Hobart
Newcastle
Perth
Sydney
Townsville

Tumbal and Jagara/Yuggera Country
Level 11, 123 Eagle Street
Brisbane QLD 4000
T (+61 7) 3229 3555
brisbane@architectus.com.au


ABN 90 131 245 684

101 ALBERT STREET

101 ALBERT STREET, BRISBANE
Tumbal Country

drawing

LEVEL 06 - LOW RISE			
project no	doc type	drawing no.	
200048.00	DRW	DA1010	
location	submission	scale	
BNE	DA	1 : 100	@A1
prepared	checked	approved	
AD	JP	MS	

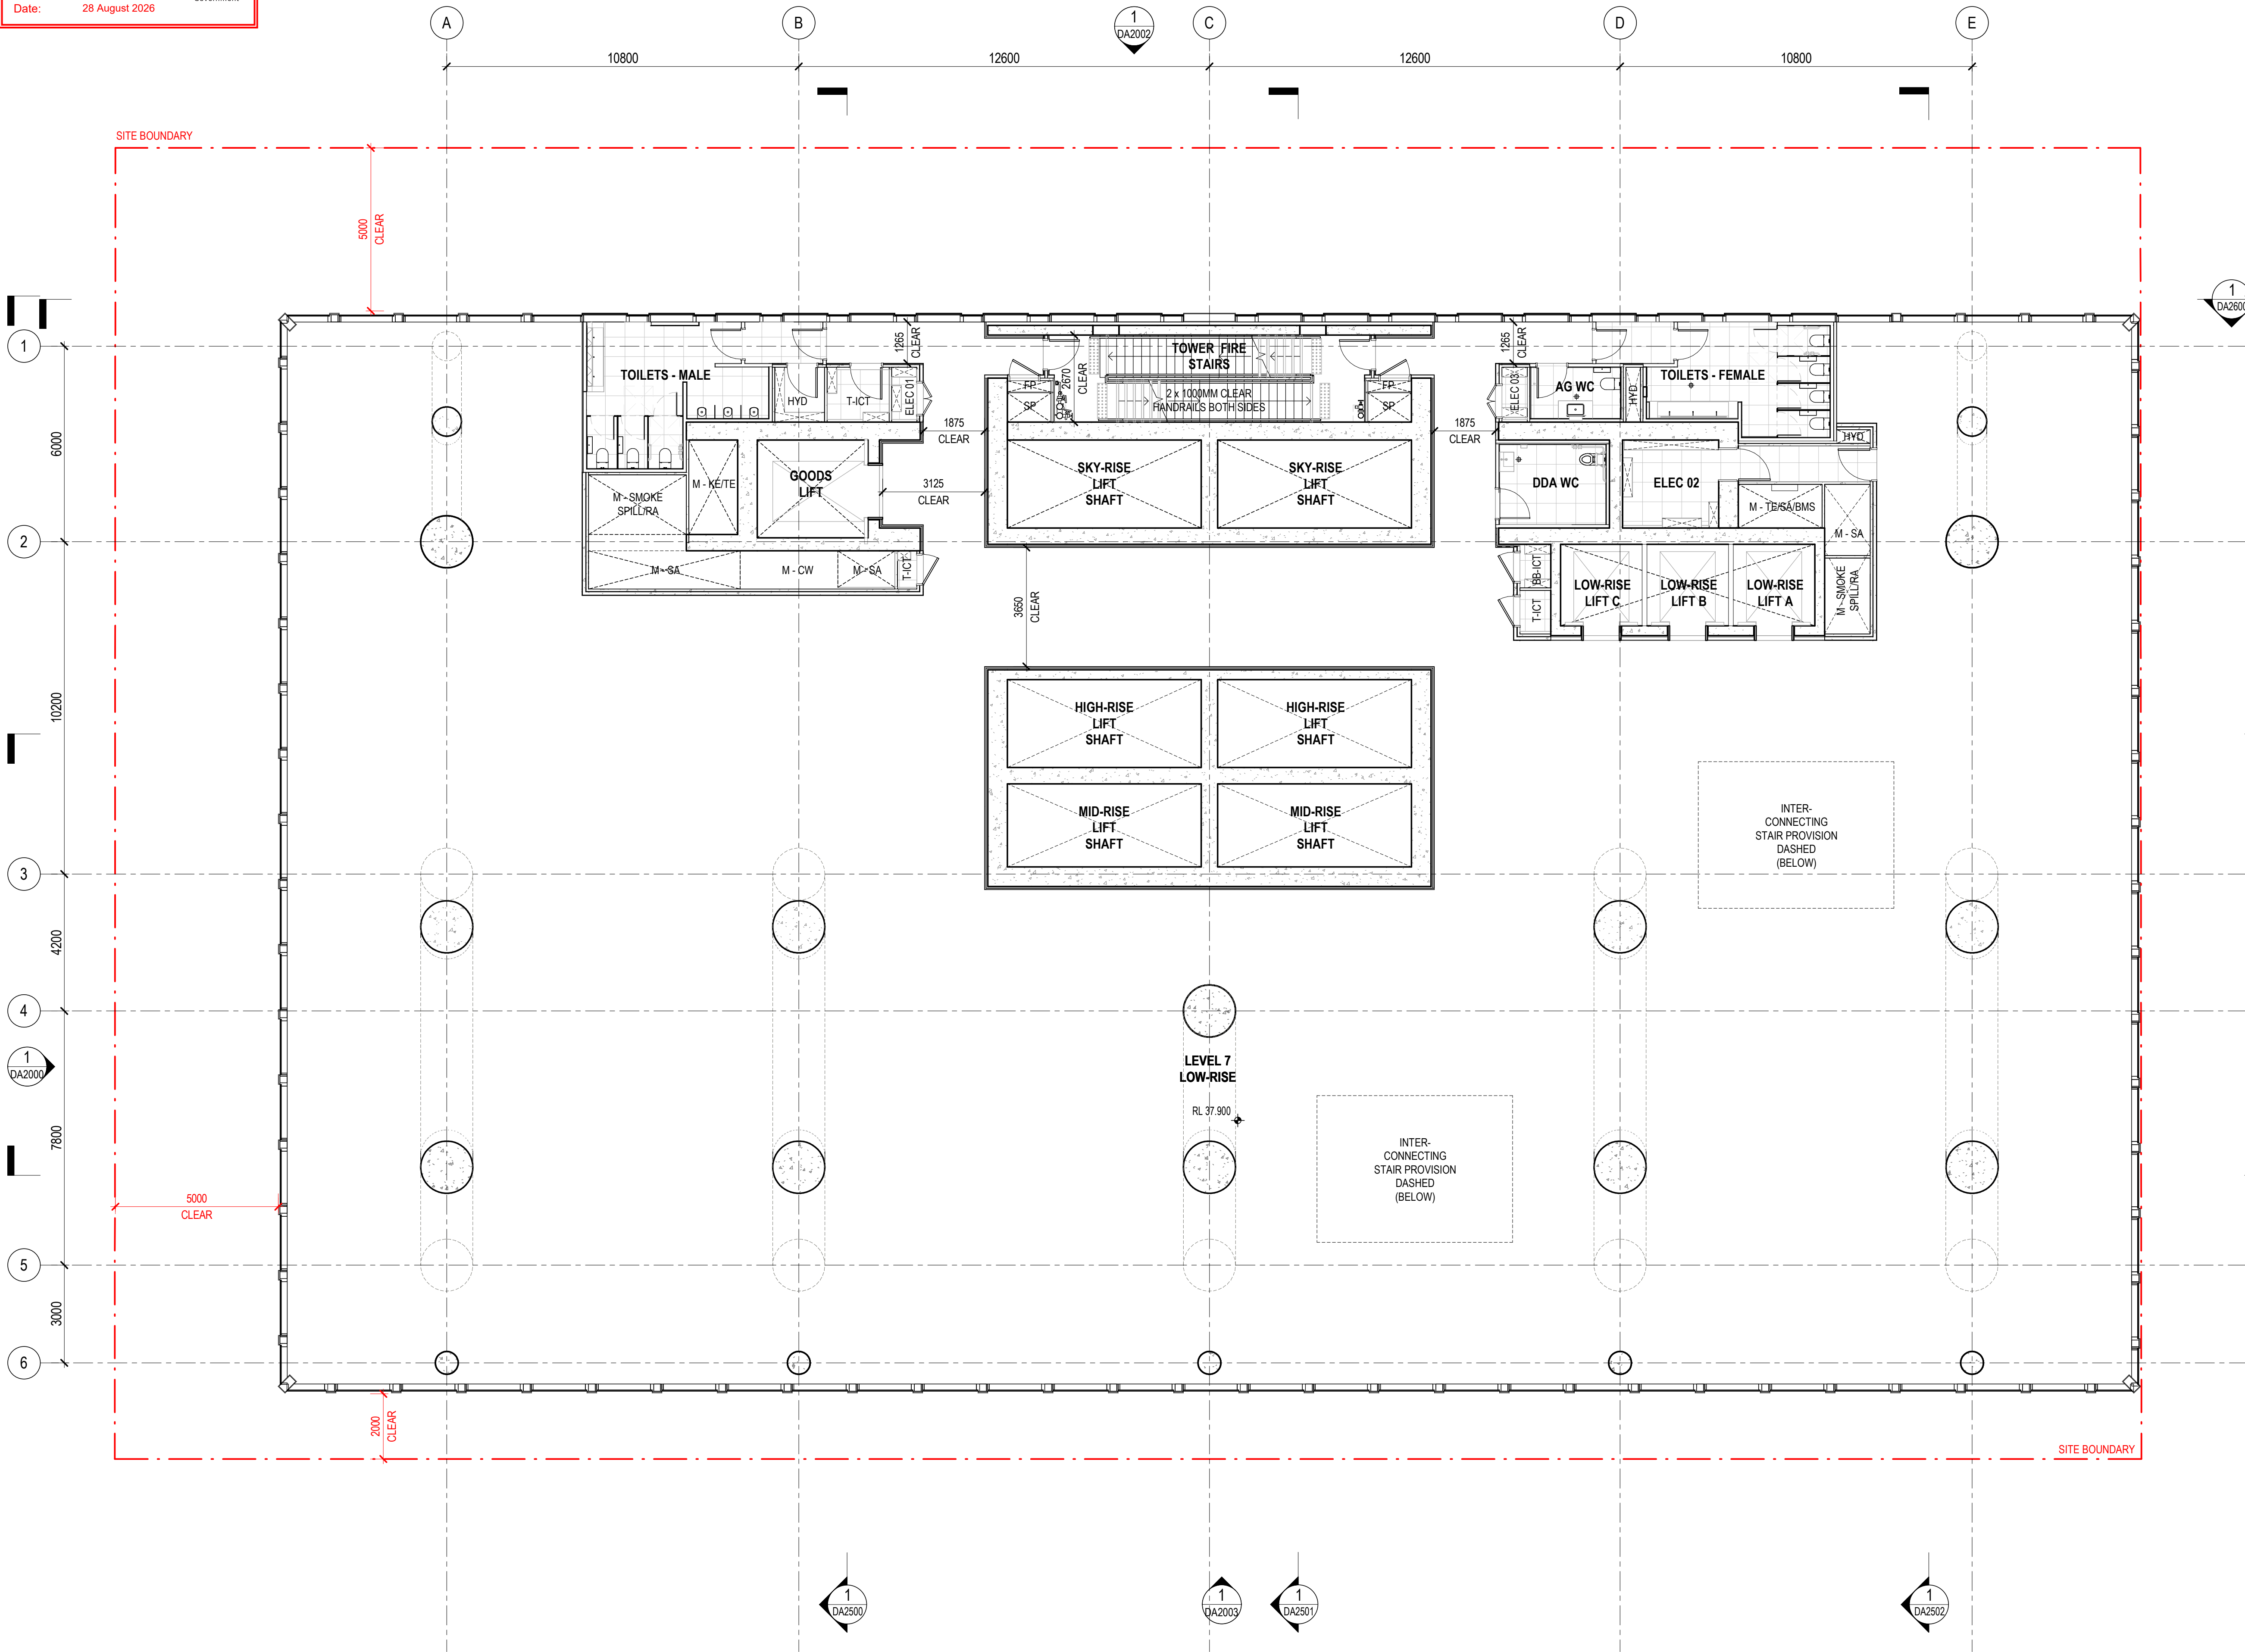

° architectus°

Architectus Australia Pty Ltd is the owner of the copyright subsisting in these drawings, plans, designs and specifications. They must not be used, reproduced or copied, in whole or in part, nor may the information, ideas and concepts therein contained (which are confidential to Architectus Australia Pty Ltd) be disclosed to any person without the prior written consent of that company.

Registrations and Nominated Architects

ACT: Ray Brown 2528
NSW: Ray Brown 6359, Mark van den Enden 7593,
Robert Ousey 10214, Lawrence Toalido 10255
NT: Architectus Australia Pty Ltd AR1750
QLD: Lawrence Toalido 3117
SA: Architectus Australia 3426
TAS: Architectus Australia F109
VIC: Architectus Australia 51176
WA: Architectus Australia 3209, Ray Brown 2929

Do not scale drawings. Verify all dimensions on site. If in doubt, refer to architect.

rev.	purpose of issue	chkd.	apvd.	date
P6	ISSUE FOR COORDINATION			02.12.2022
P7	OWNERS CONSENT ISSUE			08.12.2022
1	DEVELOPMENT APPLICATION ISSUE			14.12.2022
3	DEVELOPMENT APPLICATION REISSUE			24.04.2024
4	AMENDED ARCHITECTURAL PLANS			10.07.2024
5	PRELIMINARY ISSUE FOR REVIEW			06.05.2026
6	REVISED DA ISSUE			25.05.2026

Henning Larsen

HENNING LARSEN
Gadigal Country,
Level 4, 283-285 Clarence St
Sydney NSW 2000
www.henninglarsen.com

architectus™

Aselaide
Brisbane
Brisbane
Carberra
Gold Coast
Hobart
Newcastle
Perth
Sydney
Townsville

Tumbal and Jagara/Yuggera Country
Level 11, 123 Eagle Street
Brisbane QLD 4000
T (+61 7) 3229 3555
brisbane@architectus.com.au

ABN 90 131 245 684

project

101 ALBERT STREET

101 ALBERT STREET, BRISBANE
Tumbal Country

drawing


LEVEL 07 - LOW RISE			
project no	doc type	drawing no.	
200048.00	DRW	DA1011	
location	submission	scale	
BNE	DA	1 : 100	@A1
prepared	checked	approved	
AD	JP	MS	

DEVELOPMENT APPLICATION

BNE-DRAW-DA1011

25/05/2026 4:02:39 PM

DRAWING COLOUR CODED - PRINT ALL COPIES IN COLOUR.

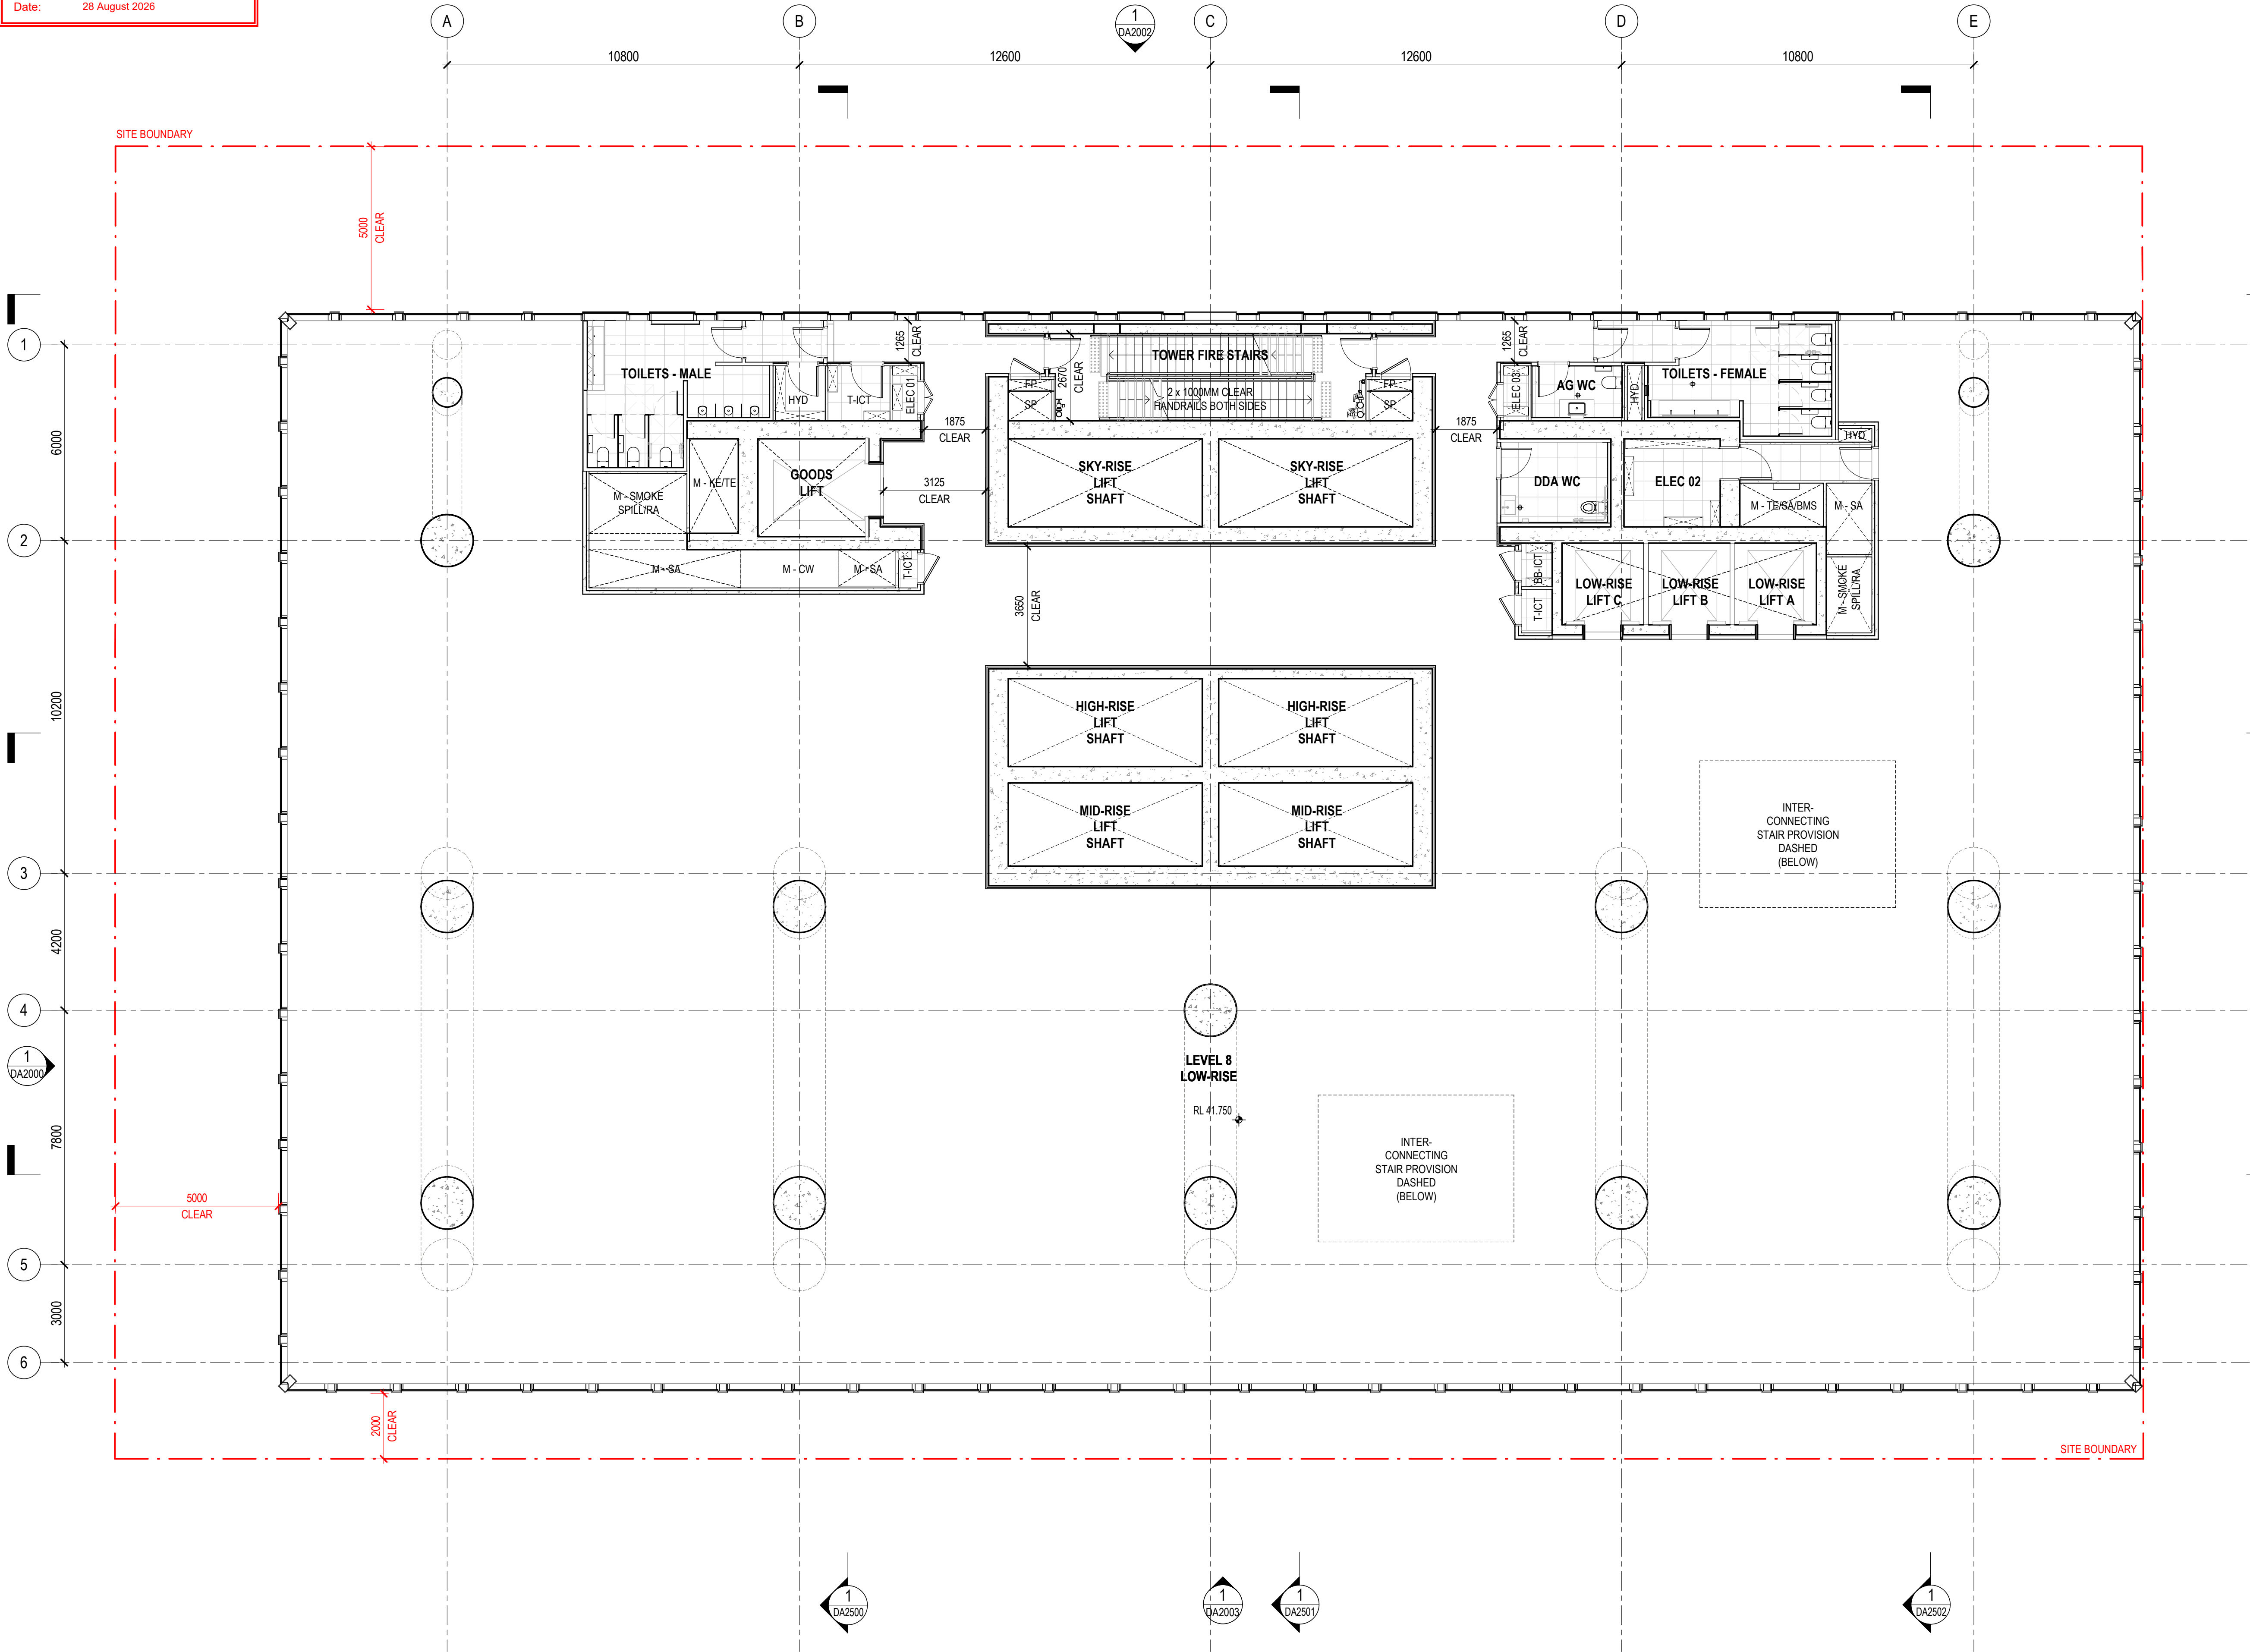

° architectus°

Architectus Australia Pty Ltd is the owner of the copyright subsisting in these drawings, plans, designs and specifications. They must not be used, reproduced or copied, in whole or in part, nor may the information, ideas and concepts therein contained (which are confidential to Architectus Australia Pty Ltd) be disclosed to any person without the prior written consent of that company.

Registrations and Nominated Architects

ACT: Ray Brown 2528
NSW: Ray Brown 6359, Mark van den Enden 7593,
Robert Ousey 10214, Lawrence Toalido 10255
NT: Architectus Australia Pty Ltd AR750
QLD: Lawrence Toalido 3117
SA: Architectus Australia 3426
TAS: Architectus Australia F109
VIC: Architectus Australia 51176
WA: Architectus Australia 3209, Ray Brown 2929

Do not scale drawings. Verify all dimensions on site. If in doubt, refer to architect.

rev.	purpose of issue	chkd.	apvd.	date
P6	ISSUE FOR COORDINATION			02.12.2022
P7	OWNERS CONSENT ISSUE			08.12.2022
1	DEVELOPMENT APPLICATION ISSUE			14.12.2022
3	DEVELOPMENT APPLICATION REISSUE			24.04.2024
4	AMENDED ARCHITECTURAL PLANS			10.07.2024
5	PRELIMINARY ISSUE FOR REVIEW			06.05.2026
6	REVISED DA ISSUE			25.05.2026

Henning Larsen

HENNING LARSEN
Gadigal Country,
Level 4, 283-285 Clarence St
Sydney NSW 2000
www.henninglarsen.com

architectus™

Aselaide
Brisbane
Brisbane
Carberra
Gold Coast
Hobart
Newcastle
Perth
Sydney
Townsville

Tumbal and Jagara/Yuggera Country
Level 11, 123 Eagle Street
Brisbane QLD 4000
T (+61 7) 3229 3555
brisbane@architectus.com.au


ABN 90 131 245 684

101 ALBERT STREET

101 ALBERT STREET, BRISBANE
Tumbal Country

drawing

LEVEL 08 - LOW RISE			
project no	doc type	drawing no.	
200048.00	DRW	DA1012	
location	submission	scale	
BNE	DA	1 : 100	@A1
prepared	checked	approved	
AD	JP	MS	

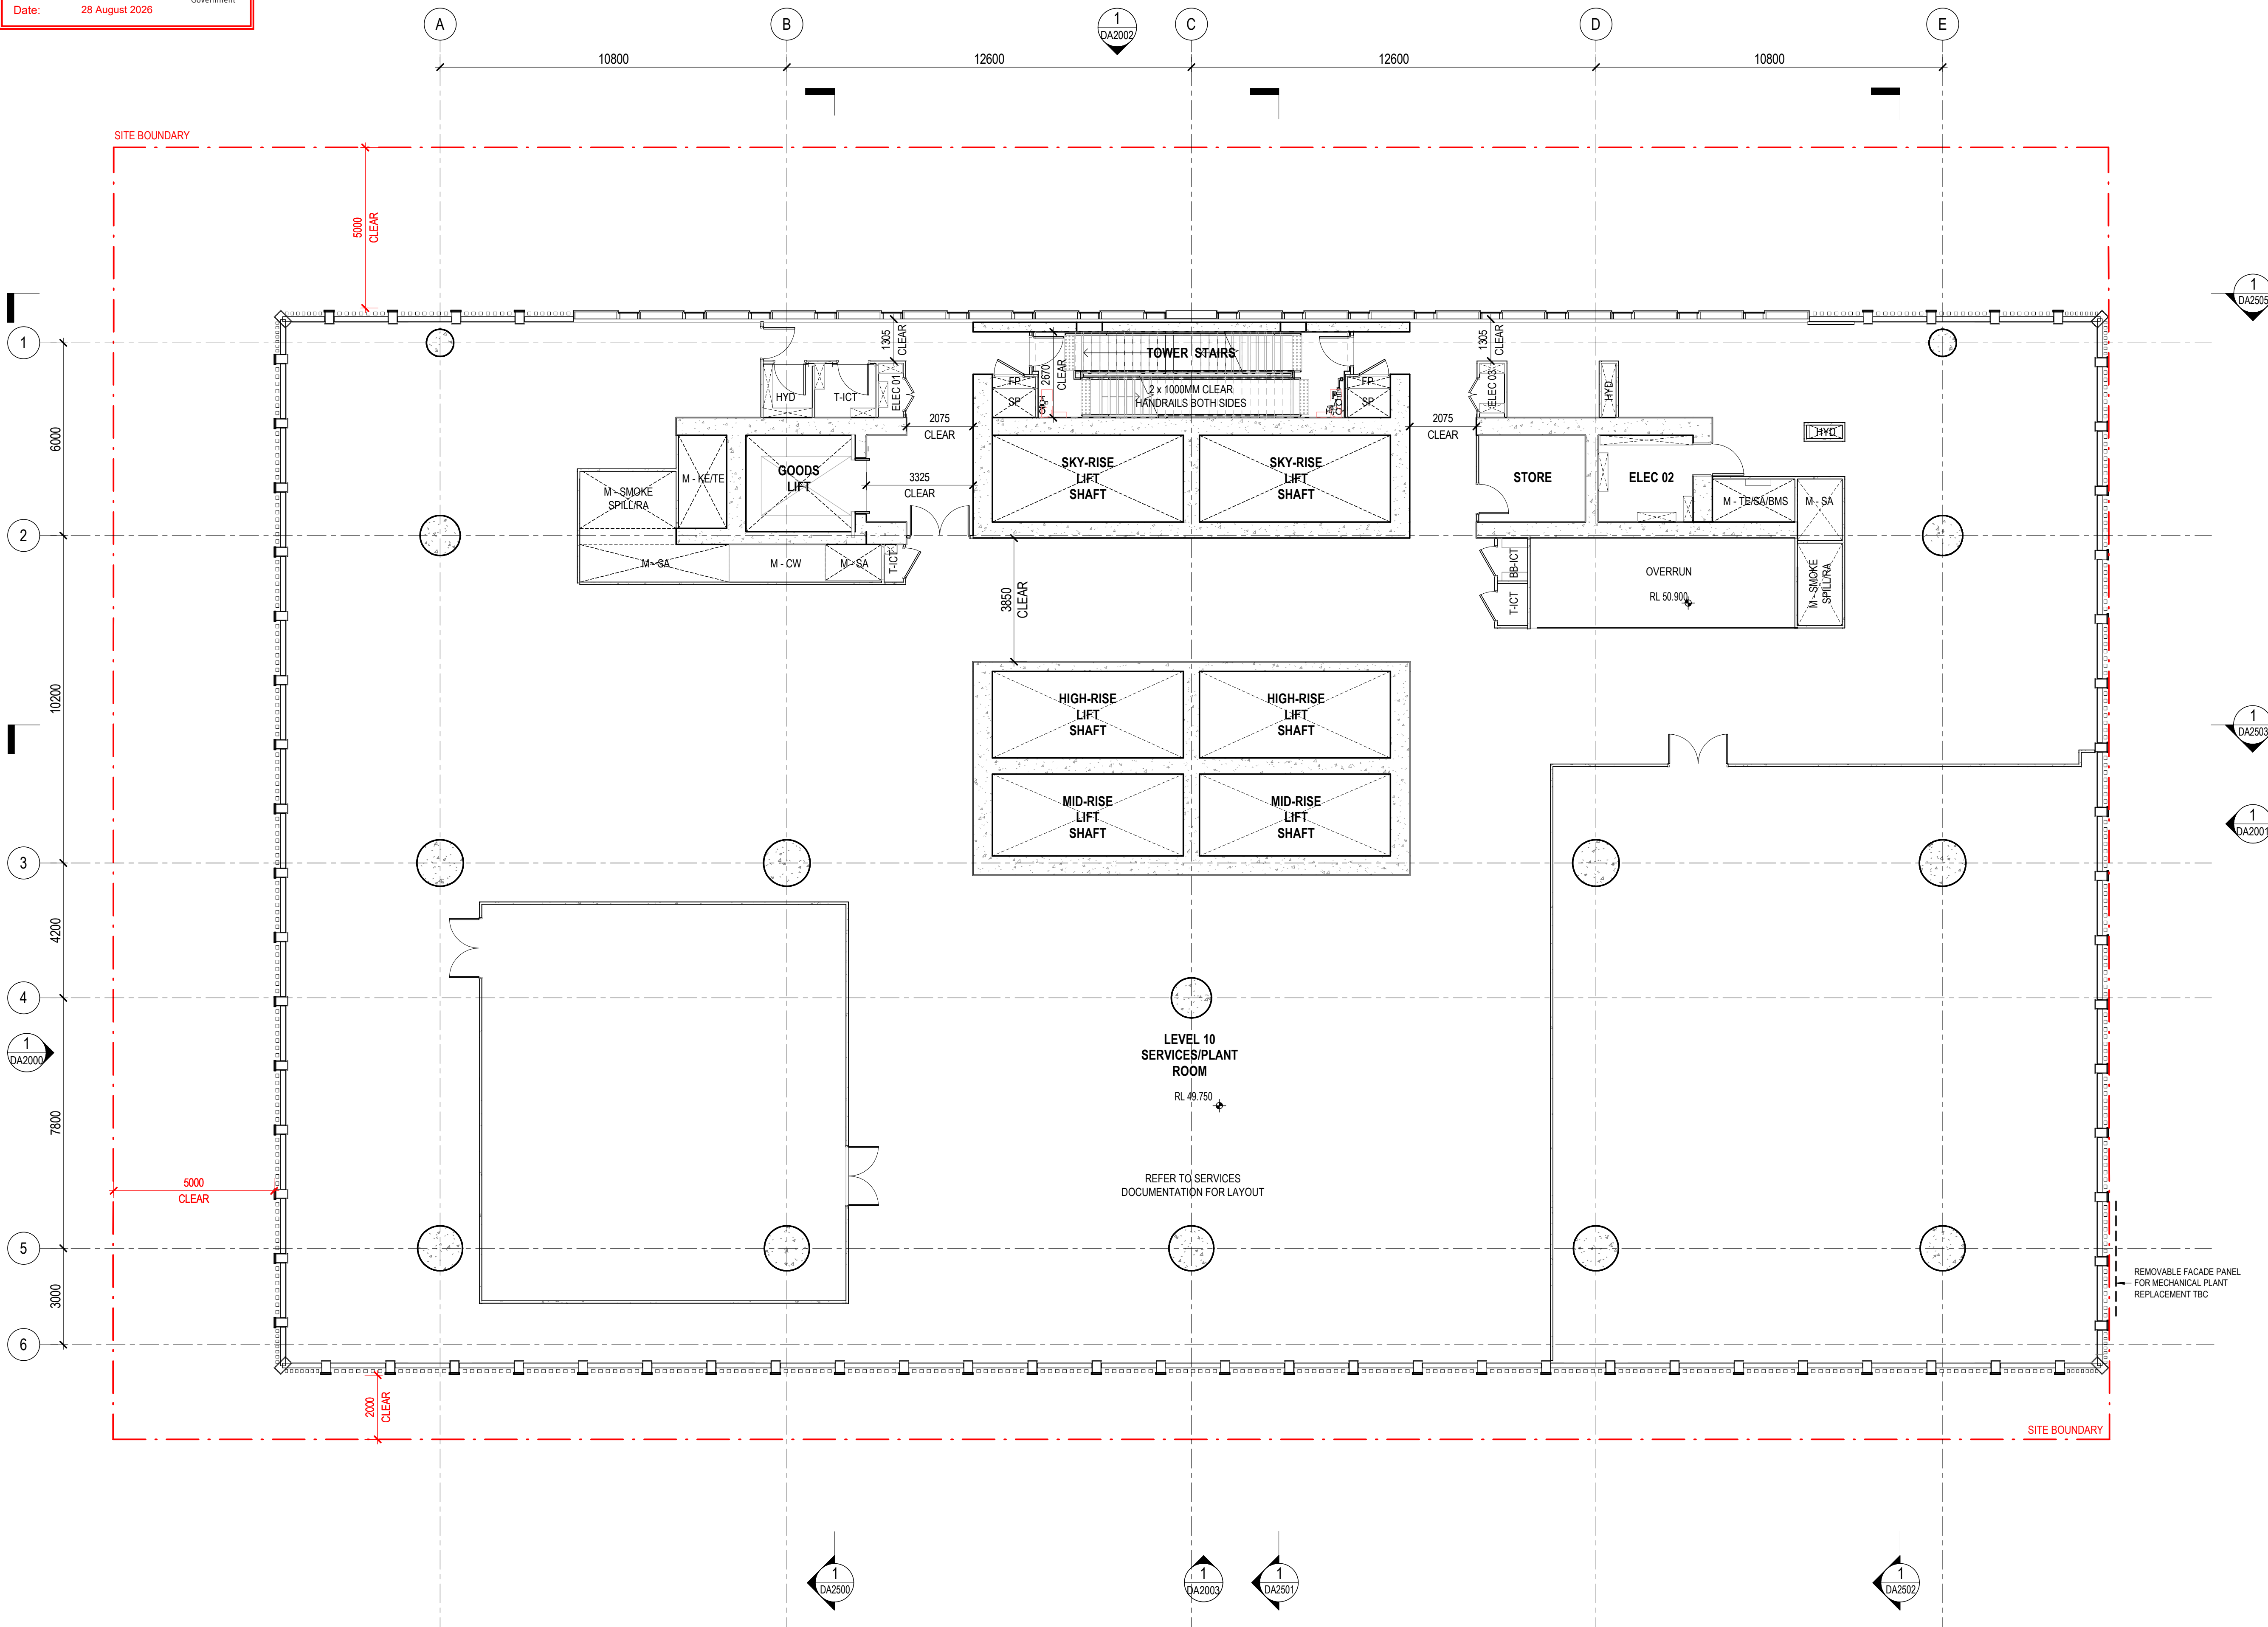

Architectus Australia Pty Ltd is the owner of the copyright subsisting in these drawings, plans, designs and specifications. They must not be used, reproduced or copied, in whole or in part, nor may the information, ideas and concepts therein contained (which are confidential to Architectus Australia Pty Ltd) be disclosed to any person without the prior written consent of that company.

ACT: Ray Brown 2528
NSW: Ray Brown 6359, Mark van den Enden 7593
Robert Ousey 10214, Lawrence Toaldo 10255
NT: Architectus Australia Pty Ltd AR750
QLD: Lawrence Toaldo 3117
SA: Architectus Australia 3426
TAS: Architectus Australia F109
VIC: Architectus Australia 51176
WA: Architectus Australia 3209, Ray Brown 2929

rev.	purpose of issue	chkd.	apvd.	date
P6	ISSUE FOR COORDINATION			02.12.2022
P7	OWNERS CONSENT ISSUE			08.12.2022
1	DEVELOPMENT APPLICATION ISSUE			14.12.2022
2	AMENDED ARCHITECTURAL PLANS			10.07.2024
3	PRELIMINARY ISSUE FOR REVIEW			06.05.2026
4	REVISED DA ISSUE			25.05.2026

rev.	purpose of issue	chkd.	apvd.	date
P6	ISSUE FOR COORDINATION			02.12.2022
P7	OWNERS CONSENT ISSUE			08.12.2022
1	DEVELOPMENT APPLICATION ISSUE			14.12.2022
2	AMENDED ARCHITECTURAL PLANS			10.07.2024
3	PRELIMINARY ISSUE FOR REVIEW			06.05.2026
4	REVISED DA ISSUE			25.05.2026

**Henning
Larsen —**

HENNING LARSEN
Gadigal Country,
Level 4, 283-285 Clarence St
Sydney NSW 2000

www.henninglarsen.com

architectus™

Adelaide
Brisbane
Canberra
Gold Coast
Melbourne
Newcastle
Perth
Sydney
Townsville

Turrbul and Jagera/Yuggera Country
Level 11, 123 Eagle Street
Brisbane QLD 4000
T (61 7) 3229 3555
brisbane@architectus.com.au

ABN 90 131 245 684

project

101 ALBERT STREET

101 ALBERT STREET, BRISBANE

drawing

LEVEL 10 - PLANT

project no	doc type	drawing no.
200048.00	DRW	DA1013
location	submission	scale
BNE	DA	1 : 100 @A1
prepared	checked	approved
AD	JP	MS


revision

DEVELOPMENT APPLICATION

BNE-DRW-DA1013

25/05/2026 4:02:47 PM

DRAWING COLOUR CODED - PRINT ALL COPIES IN COLOUR.

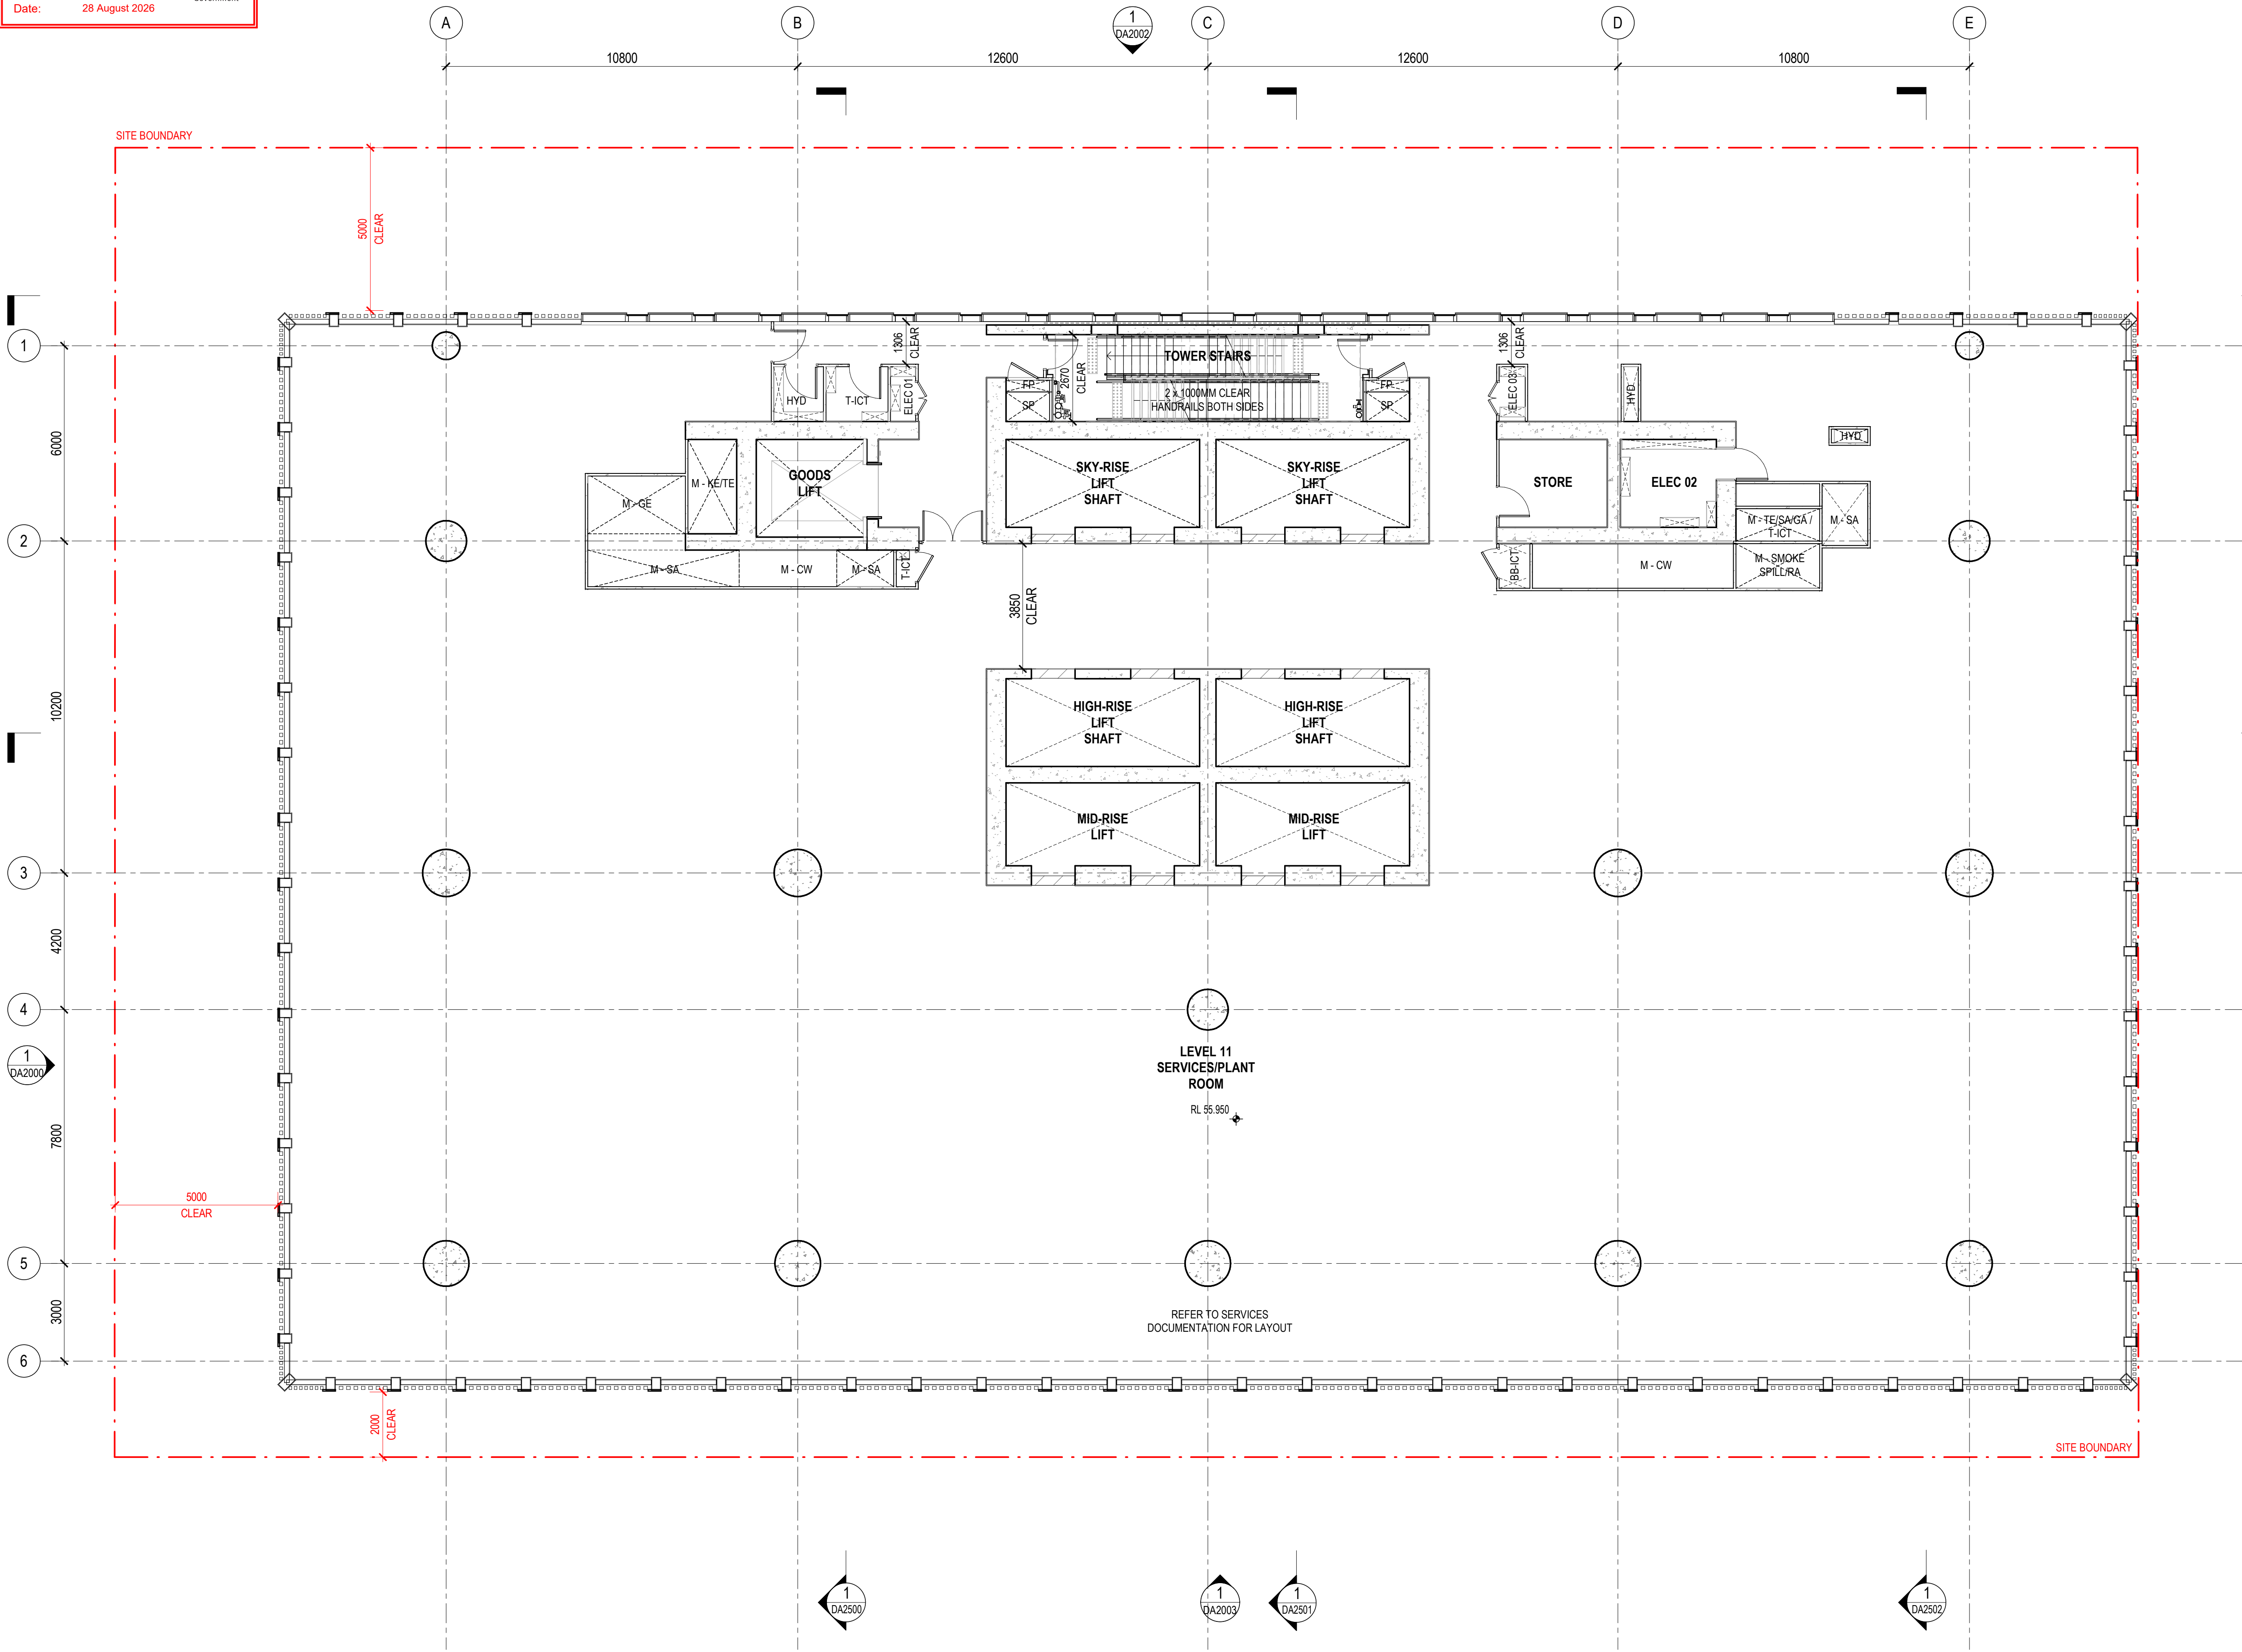

° architectus°


Architectus Australia Pty Ltd is the owner of the copyright subsisting in these drawings, plans, designs and specifications. They must not be used, reproduced or copied, in whole or in part, nor may the information, ideas and concepts therein contained (which are confidential to Architectus Australia Pty Ltd) be disclosed to any person without the prior written consent of that company.

Registrations and Nominated Architects

ACT: Ray Brown 2528
NSW: Ray Brown 6359, Mark van den Enden 7593,
Robert Ousey 10214, Lawrence Toaldo 10255
NT: Architectus Australia Pty Ltd AR750
QLD: Lawrence Toaldo 3117
SA: Architectus Australia 3426
TAS: Architectus Australia F109
VIC: Architectus Australia 51176
WA: Architectus Australia 3209, Ray Brown 2929

Do not scale drawings. Verify all dimensions on site. If in doubt, refer to architect.

rev.	purpose of issue	chkd.	apvd.	date
P6	ISSUE FOR COORDINATION			02.12.2022
P7	OWNERS CONSENT ISSUE			08.12.2022
1	DEVELOPMENT APPLICATION ISSUE			14.12.2022
2	AMENDED ARCHITECTURAL PLANS			10.07.2024
3	PRELIMINARY ISSUE FOR REVIEW			06.05.2026
4	REVISED DA ISSUE			25.05.2026

 

Henning Larsen

HENNING LARSEN
Gadigal Country,
Level 4, 283-285 Clarence St
Sydney NSW 2000

www.henninglarsen.com

architectus™

Aselaide
Brisbane
Canberra
Gold Coast
Hobart
Melbourne
Newcastle
Perth
Sydney
Townsville

Tumbal and Jagara/Yuggera Country
Level 11, 123 Eagle Street
Brisbane QLD 4000
T (+61 7) 3229 3555
brisbane@architectus.com.au

ABN 90 131 245 684

project

101 ALBERT STREET

101 ALBERT STREET, BRISBANE
Tumbal Country

drawing

LEVEL 11 - PLANT


project no	doc type	drawing no.
200048.00	DRW	DA1014
location	submission	scale
BNE	DA	1 : 100 @A1
prepared	checked	approved
AD	JP	MS

revision

DEVELOPMENT APPLICATION 4

BNE-DRW-DA1014 25/05/2026 4:02:51 PM

DRAWING COLOUR CODED - PRINT ALL COPIES IN COLOUR.

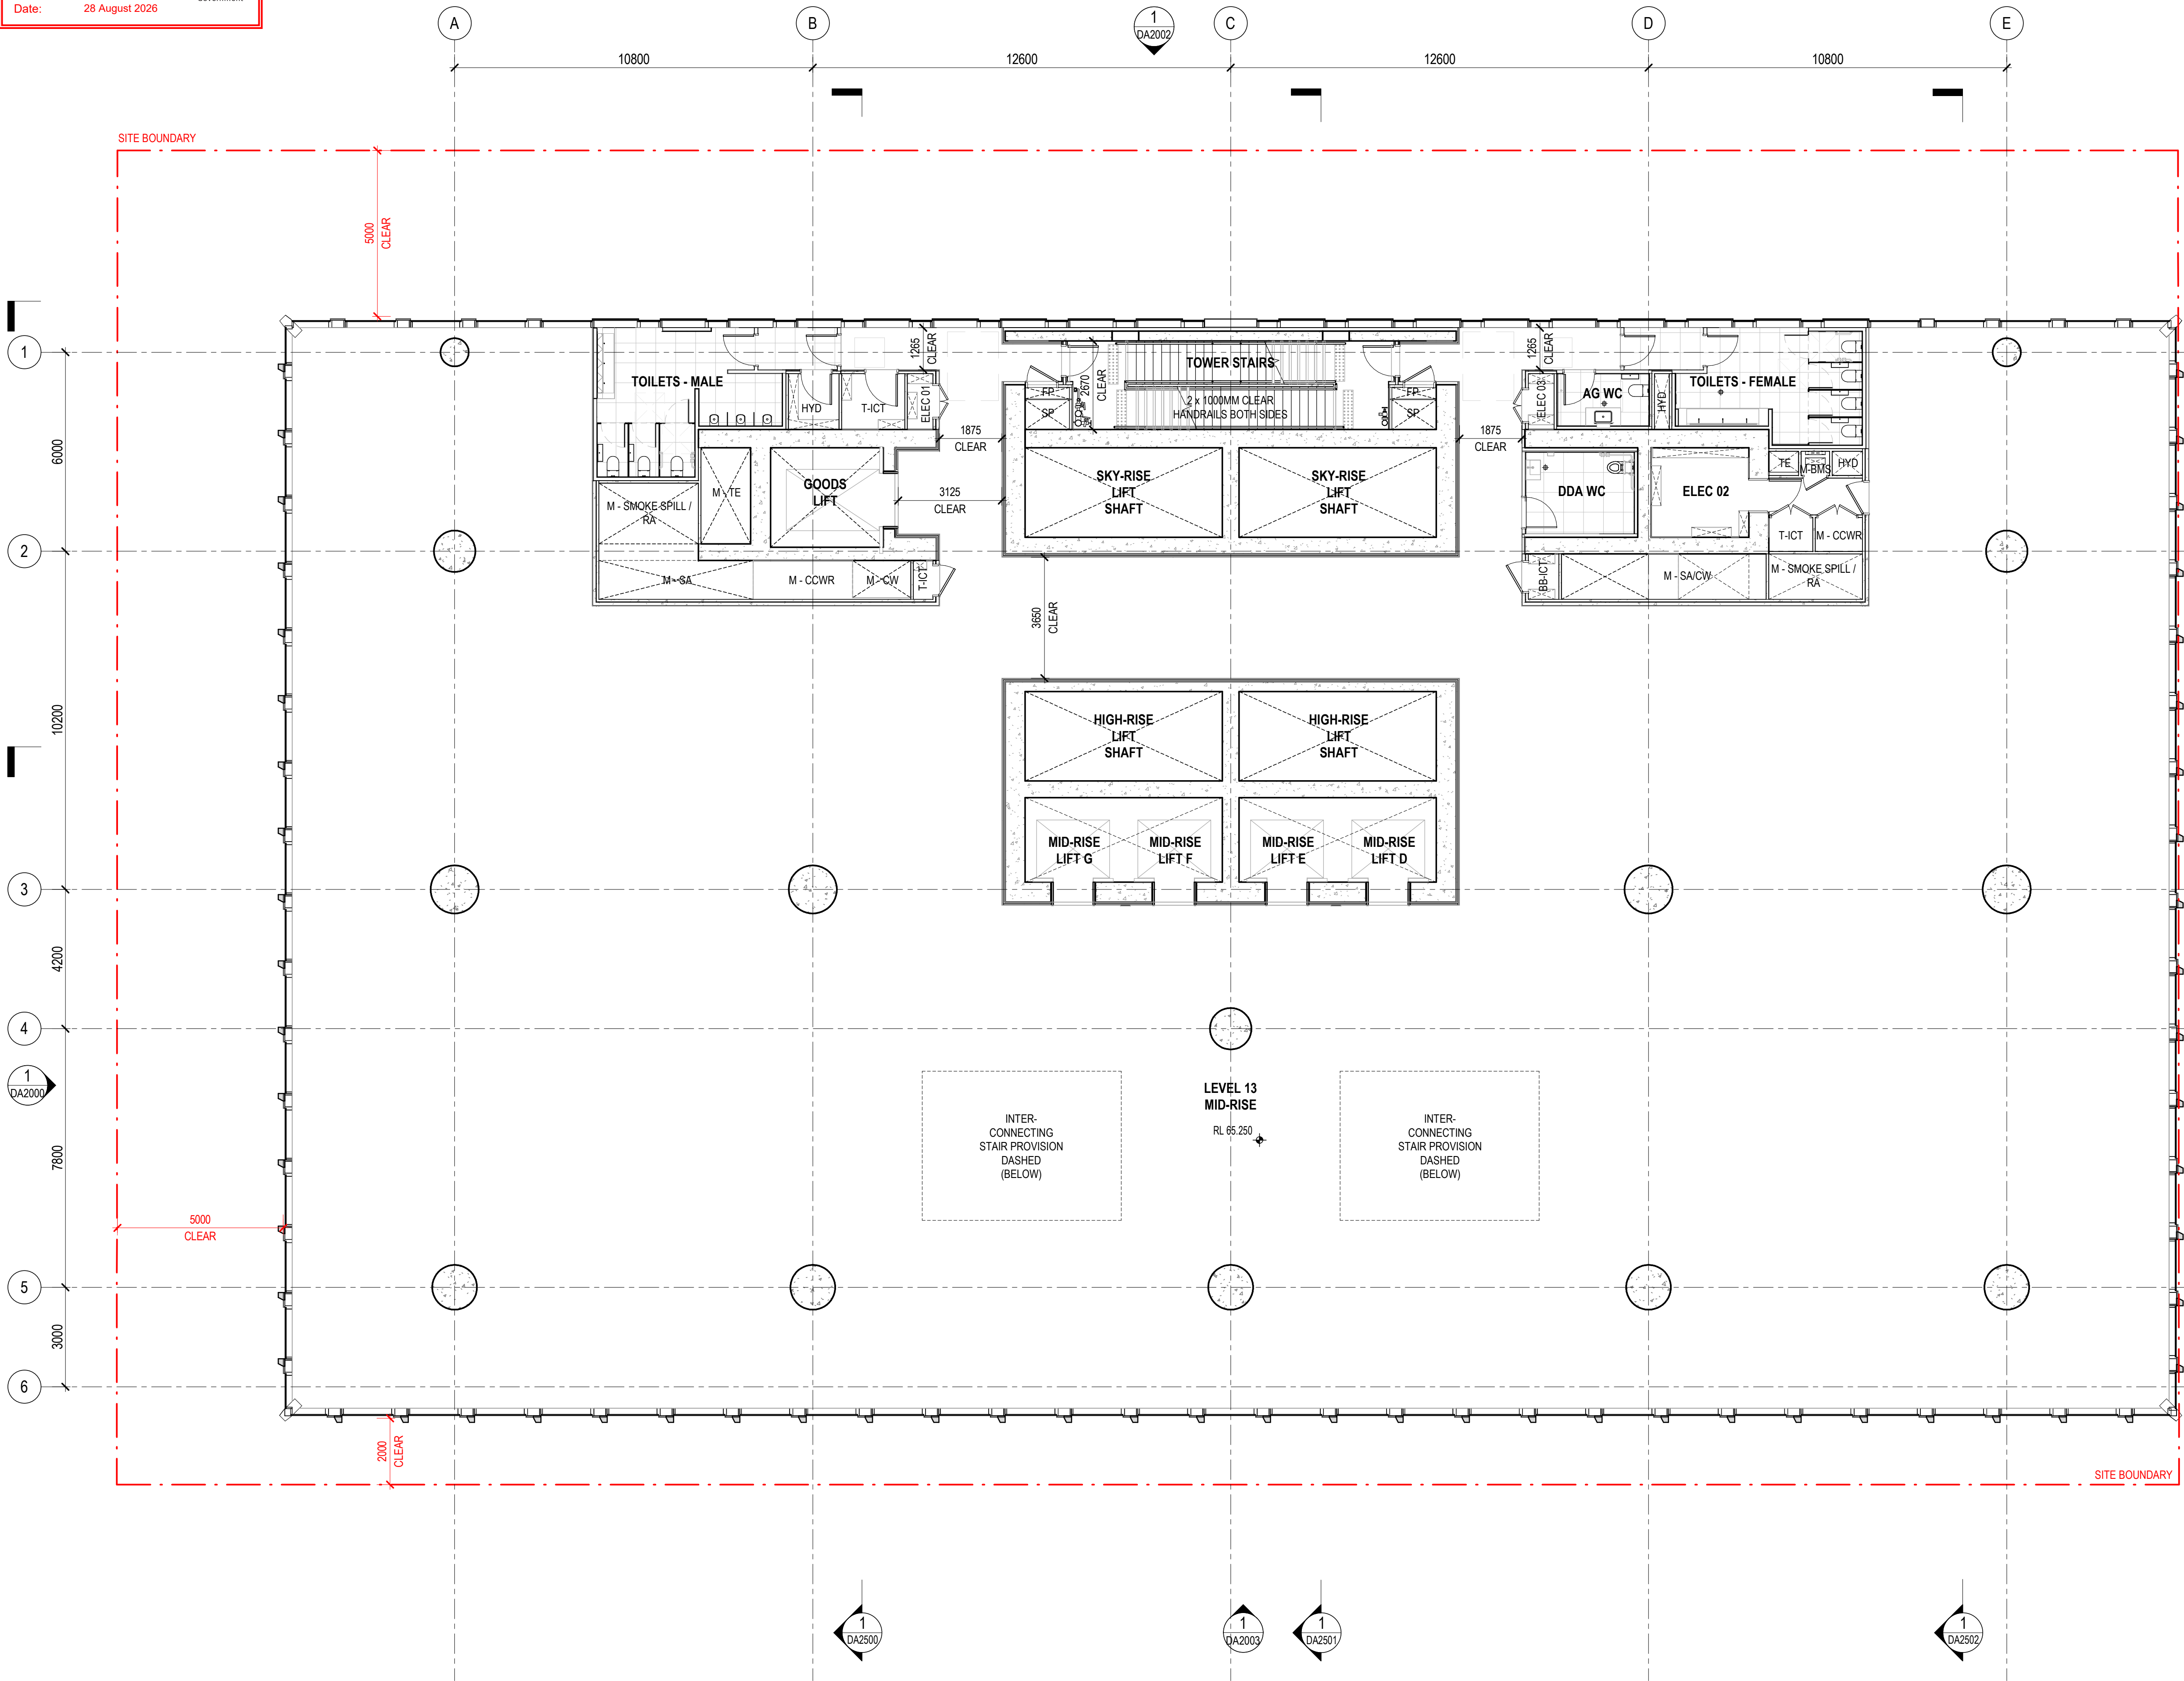

° architectus°

Architectus Australia Pty Ltd is the owner of the copyright subsisting in these drawings, plans, designs and specifications. They must not be used, reproduced or copied, in whole or in part, nor may the information, ideas and concepts therein contained (which are confidential to Architectus Australia Pty Ltd) be disclosed to any person without the prior written consent of that company.

Registrations and Nominated Architects
ACT: Ray Brown 2528
NSW: Ray Brown 6359, Mark van den Enden 7593, Robert Ousey 10214, Lawrence Toaldo 10255
NT: Architectus Australia Pty Ltd AR150
QLD: Lawrence Toaldo 3117
SA: Architectus Australia 3426
TAS: Architectus Australia F109
VIC: Architectus Australia 51176
WA: Architectus Australia 3209, Ray Brown 2929

Do not scale drawings. Verify all dimensions on site. If in doubt, refer to architect.

rev.	purpose of issue	chkd.	apvd.	date
P6	ISSUE FOR COORDINATION			02.12.2022
P7	OWNERS CONSENT ISSUE			08.12.2022
1	DEVELOPMENT APPLICATION ISSUE			14.12.2022
2	AMENDED ARCHITECTURAL PLANS			10.07.2024
3	PRELIMINARY ISSUE FOR REVIEW			06.05.2026
4	REVISED DA ISSUE			25.05.2026

Henning Larsen

HENNING LARSEN
Gadigal Country,
Level 4, 283-285 Clarence St
Sydney NSW 2000
www.henninglarsen.com

architectus™

Aselaide
Brisbane
Canberra
Gold Coast
Hobart
Newcastle
Perth
Sydney
Townsville

Tumbal and Jagara/Yuggera Country
Level 11, 123 Eagle Street
Brisbane QLD 4000
T (+61 7) 3229 3555
brisbane@architectus.com.au

ABN 90 131 245 684

project

101 ALBERT STREET


101 ALBERT STREET, BRISBANE
Tumbal Country

drawing

LEVEL 13 - MID RISE TYPICAL			
project no	doc type	drawing no.	
200048.00	DRW	DA1015	
location	submission	scale	
BNE	DA	1 : 100	@A1
prepared	checked	approved	
AD	JP	MS	

DEVELOPMENT APPLICATION **4**

BNE-DRW-DA1015 25/05/2026 4:02:56 PM

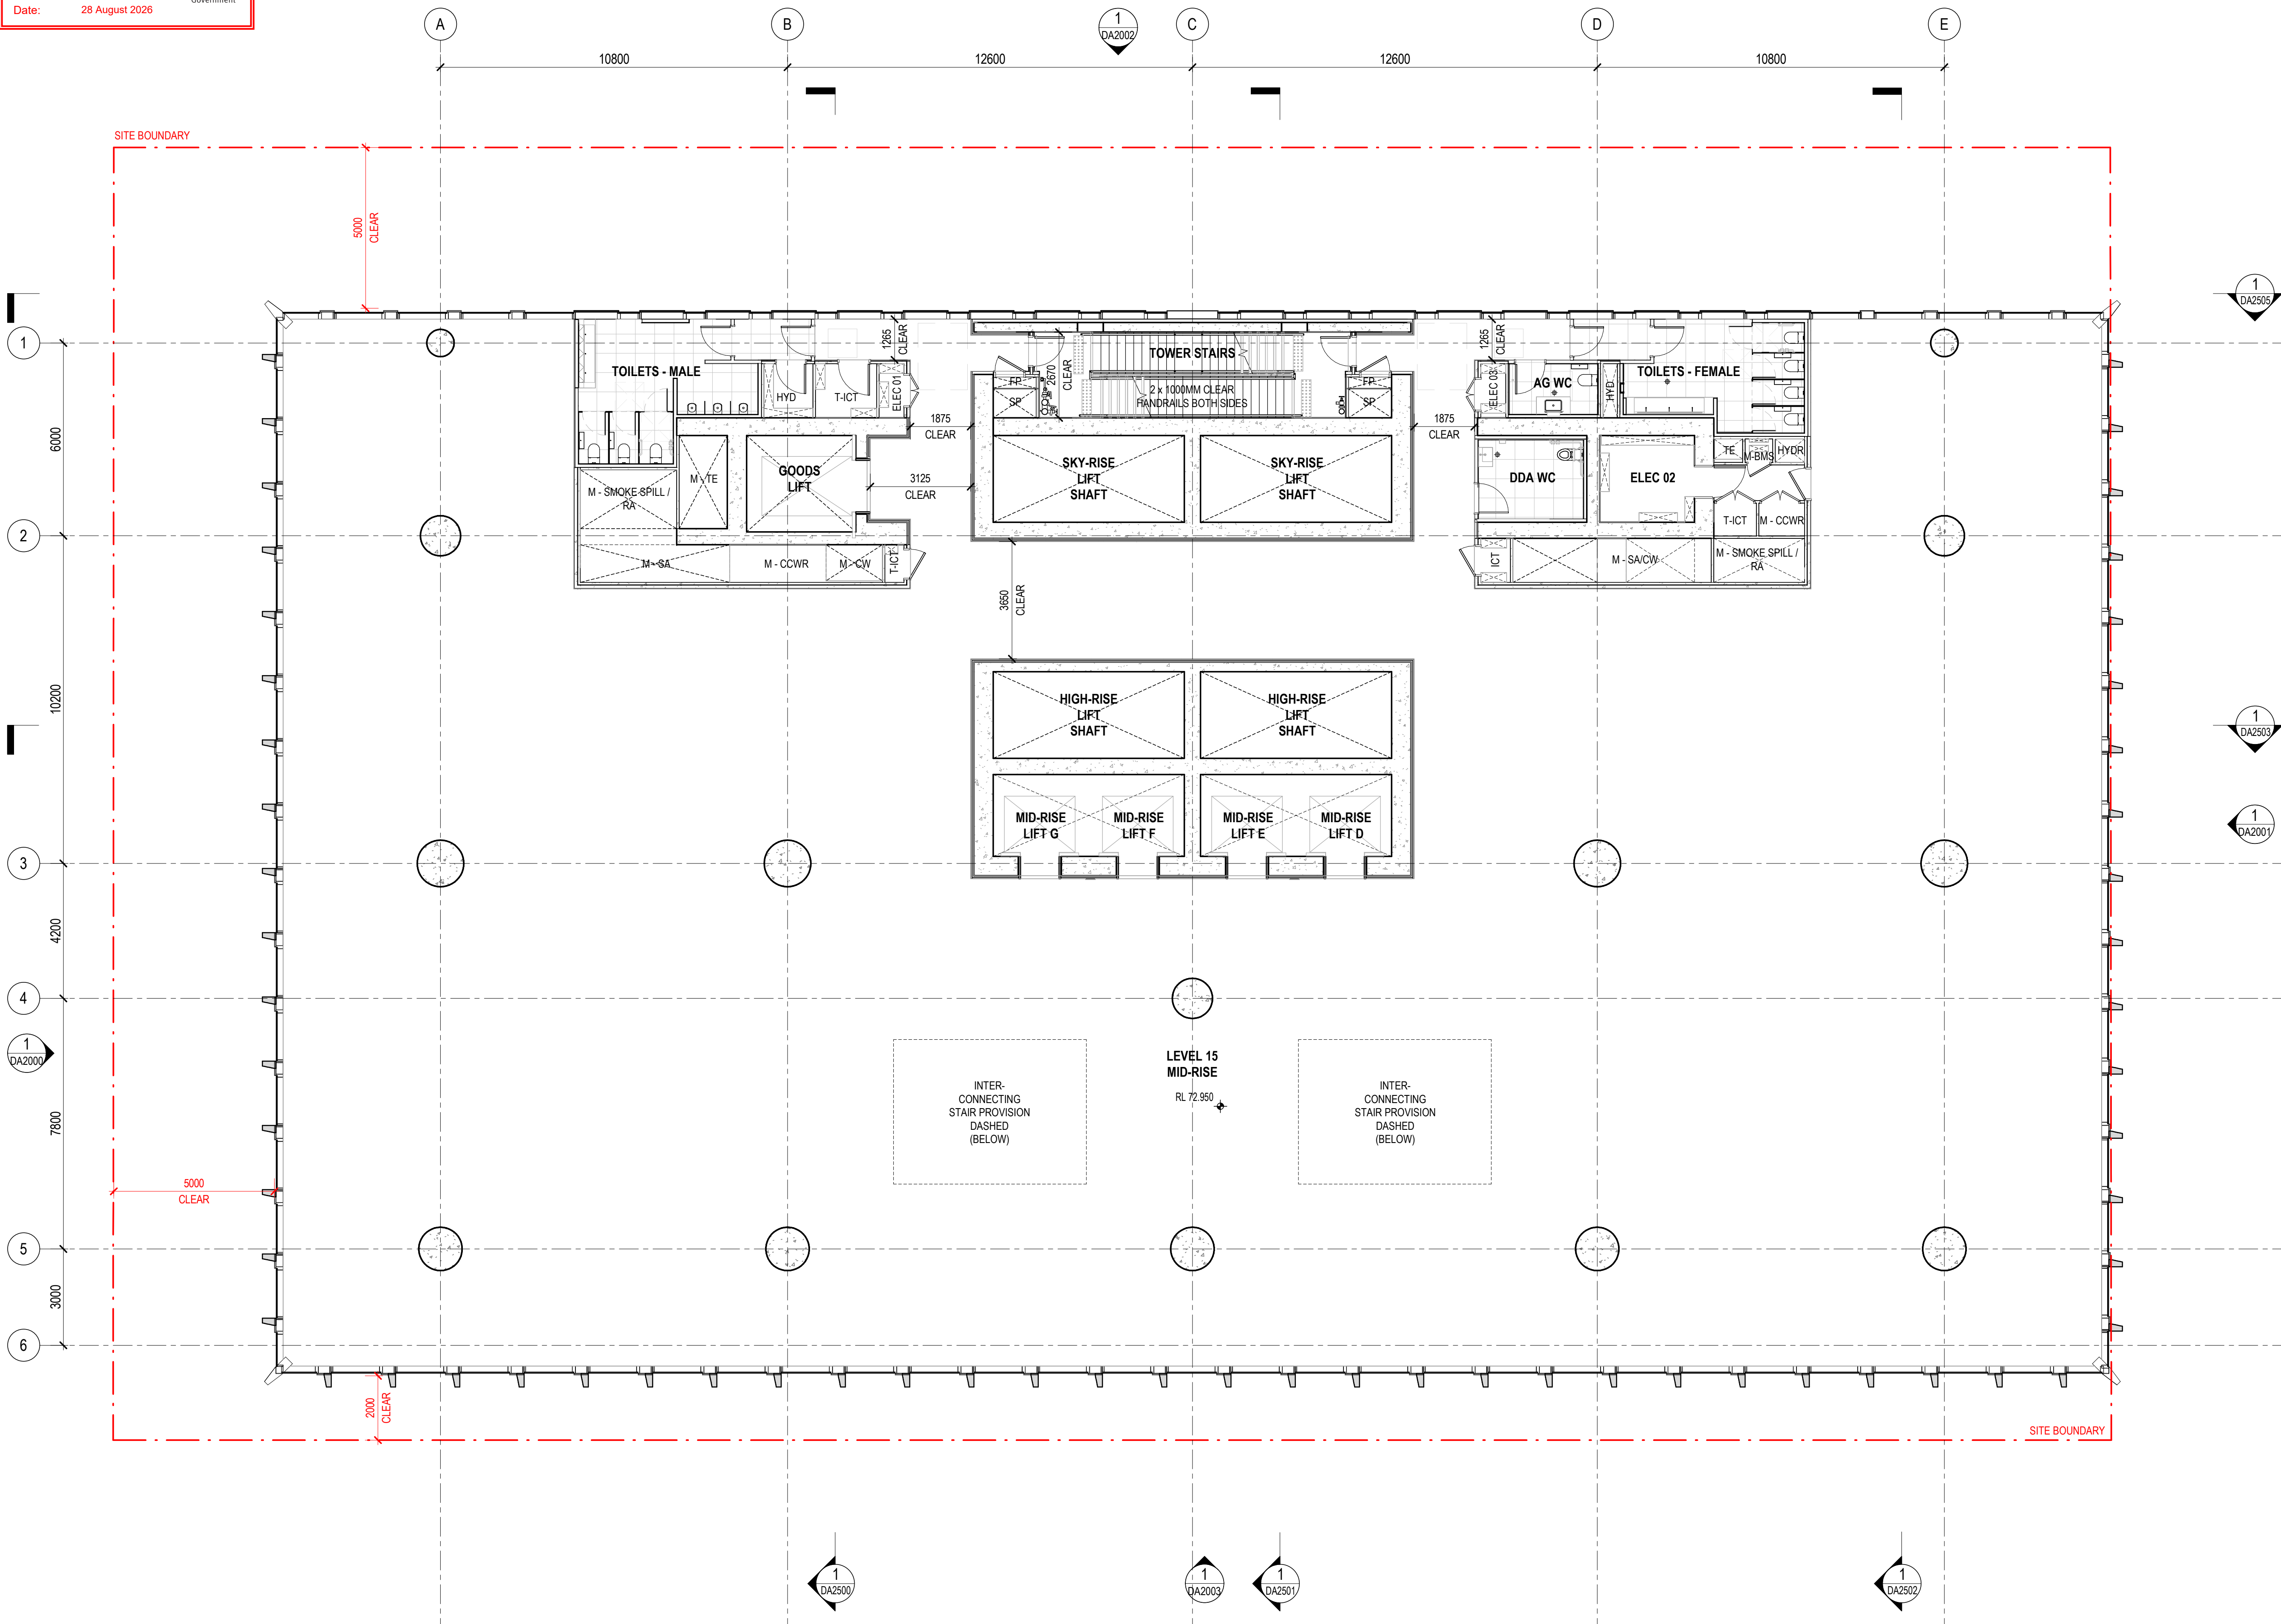

architects™

Architects Australia Pty Ltd is the owner of the copyright subsisting in these drawings, plans, designs and specifications. They must not be used, reproduced or copied, in whole or in part, nor may the information, design or drawings be disclosed (which are confidential to Architects Australia Pty Ltd) be disclosed to any person without the prior written consent of that company.

Registrations and Nominated Architects

ACT: Ray Brown 2029
 NSW: Ray Brown 6359, Mark van den Enden 7593,
 Robert Ousey 10214, Lawrence Todd 10255
 NT: Architects Australia Pty Ltd of AF750
 QLD: Lawrence Todd 3117
 SA: Architects Australia 3426
 TAS: Architects Australia 9179
 VIC: Architects Australia 5119
 WA: Architects Australia 3209, Ray Brown 2829

Do not scale drawings. Verify all dimensions on site. If in doubt, refer to architect.

rev.	purpose of issue	chkd.	apvd.	date
P6	ISSUE FOR COORDINATION			02.12.2022
P7	OWNERS CONSENT ISSUE			08.12.2022
1	DEVELOPMENT APPLICATION ISSUE			12.12.2022
2	AMENDED ARCHITECTURAL PLANS			10.07.2024
3	PRELIMINARY ISSUE FOR REVIEW			06.05.2026
4	REVISED DA ISSUE			25.05.2026

Do not scale drawings. Verify all dimensions on site. If in doubt, refer to architect

rev.	purpose of issue	chkd.	apvd.	date
P6	ISSUE FOR COORDINATION			02.12.2022
P7	OWNERS CONSENT ISSUE			08.12.2022
1	DEVELOPMENT APPLICATION ISSUE			14.12.2022
2	AMENDED ARCHITECTURAL PLANS			10.07.2024
3	PRELIMINARY ISSUE FOR REVIEW			06.05.2026
4	REVISED DA ISSUE			25.05.2026

**Henning
Larsen —**

HENNING LARSEN
Gadigal Country
Level 4, 283-285 Clarence St
Sydney NSW 2000

www.henninglarsen.com

architectus™

Adelaide
Brisbane
Canberra
Gold Coast
Melbourne
Newcastle
Perth
Sydney
Townsville

Turrbul and Jagera/Yuggera Country
Level 11, 123 Eagle Street
Brisbane QLD 4000
T (61 7) 3229 3555
brisbane@architectus.com.au

ABN 90 131 245 684

projec

101 ALBERT STREET

101 ALBERT STREET, BRISBANE

drawing

LEVEL 20 - MID RISE TRANSFER

project no	doc type	drawing no.
200048.00	DRW	DA1017
location	submission	scale
BNE	DA	1 : 100 @A1
prepared	checked	approved
AD	JP	MS

revisor

DEVELOPMENT APPLICATION 4

BNE-DRW-DA1017

25/05/2026 4:03:12 PM

DRAWING COLOUR CODED - PRINT ALL COPIES IN COLOUR

HENNING LARSEN
Gadigal Country,
Level 4, 283-285 Clarence St
Sydney NSW 2000
www.henninglarsen.com

Adelaide
Brisbane
Canberra
Gold Coast
Melbourne
Newcastle
Perth
Sydney
Townsville

Turrbul and Jagera/Yuggera Country
Level 11, 123 Eagle Street
Brisbane QLD 4000
T (61 7) 3229 3555
brisbane@architectus.com.au

ABN 90 131 245 684

drawing

project no	doc type	drawing no.
200048.00	DRW	DA1018
location	submission	scale
BNE	DA	1 : 100 @A1
prepared	checked	approved
AD	JP	MS

DEVELOPMENT APPLICATION **5**
BNE-DRW-DA1018 25/05/2026 4:03:18 PM

DRAWING COLOUR CODED - PRINT ALL COPIES IN COLOUR