



create it
your building partner

Create It Constructions Pty Ltd

Phone: 07 3265 4693

Email: info@createitconstructions.com.au

Address: Unit 5 / 344 Bilsen Road, Geebung,
Queensland 4034

Website: www.createitconstructions.com.au

ABN: 21 140 872 635

QBCC LICENSE NUMBER: 1191842

Client Name:

BOWEN HILLS UNIVERSITY

Project Location:

24 HAMILTON PLACE
BOWEN HILLS

DESIGN CLAUSES:

1. No dimensions are to be scaled from this drawing. All dimensions are in millimetres.
2. This drawing is to be read in conjunction with all relevant other drawings, details and specifications.
3. All levels and setting out given on this drawing are to be confirmed on site by the contractor prior to commencement of the works and any discrepancies forwarded to the Project Director as a matter of urgency.
4. This drawing is subject to Copyright and under no circumstances may it be reproduced without written consent.

Sheet Name:

PROPOSED FLOOR PLAN - LEVEL 1

Sheet Number:

2000


Drawing Scale:

1 : 100 @ A3

Concept Issue

ISSUE	DATE	REVISION
CONCEPT ISSUE	24/02/2026	REVISION A
CONCEPT ISSUE	06/03/2026	REVISION B
CONCEPT ISSUE	11/03/2026	REVISION C

Queensland
Government

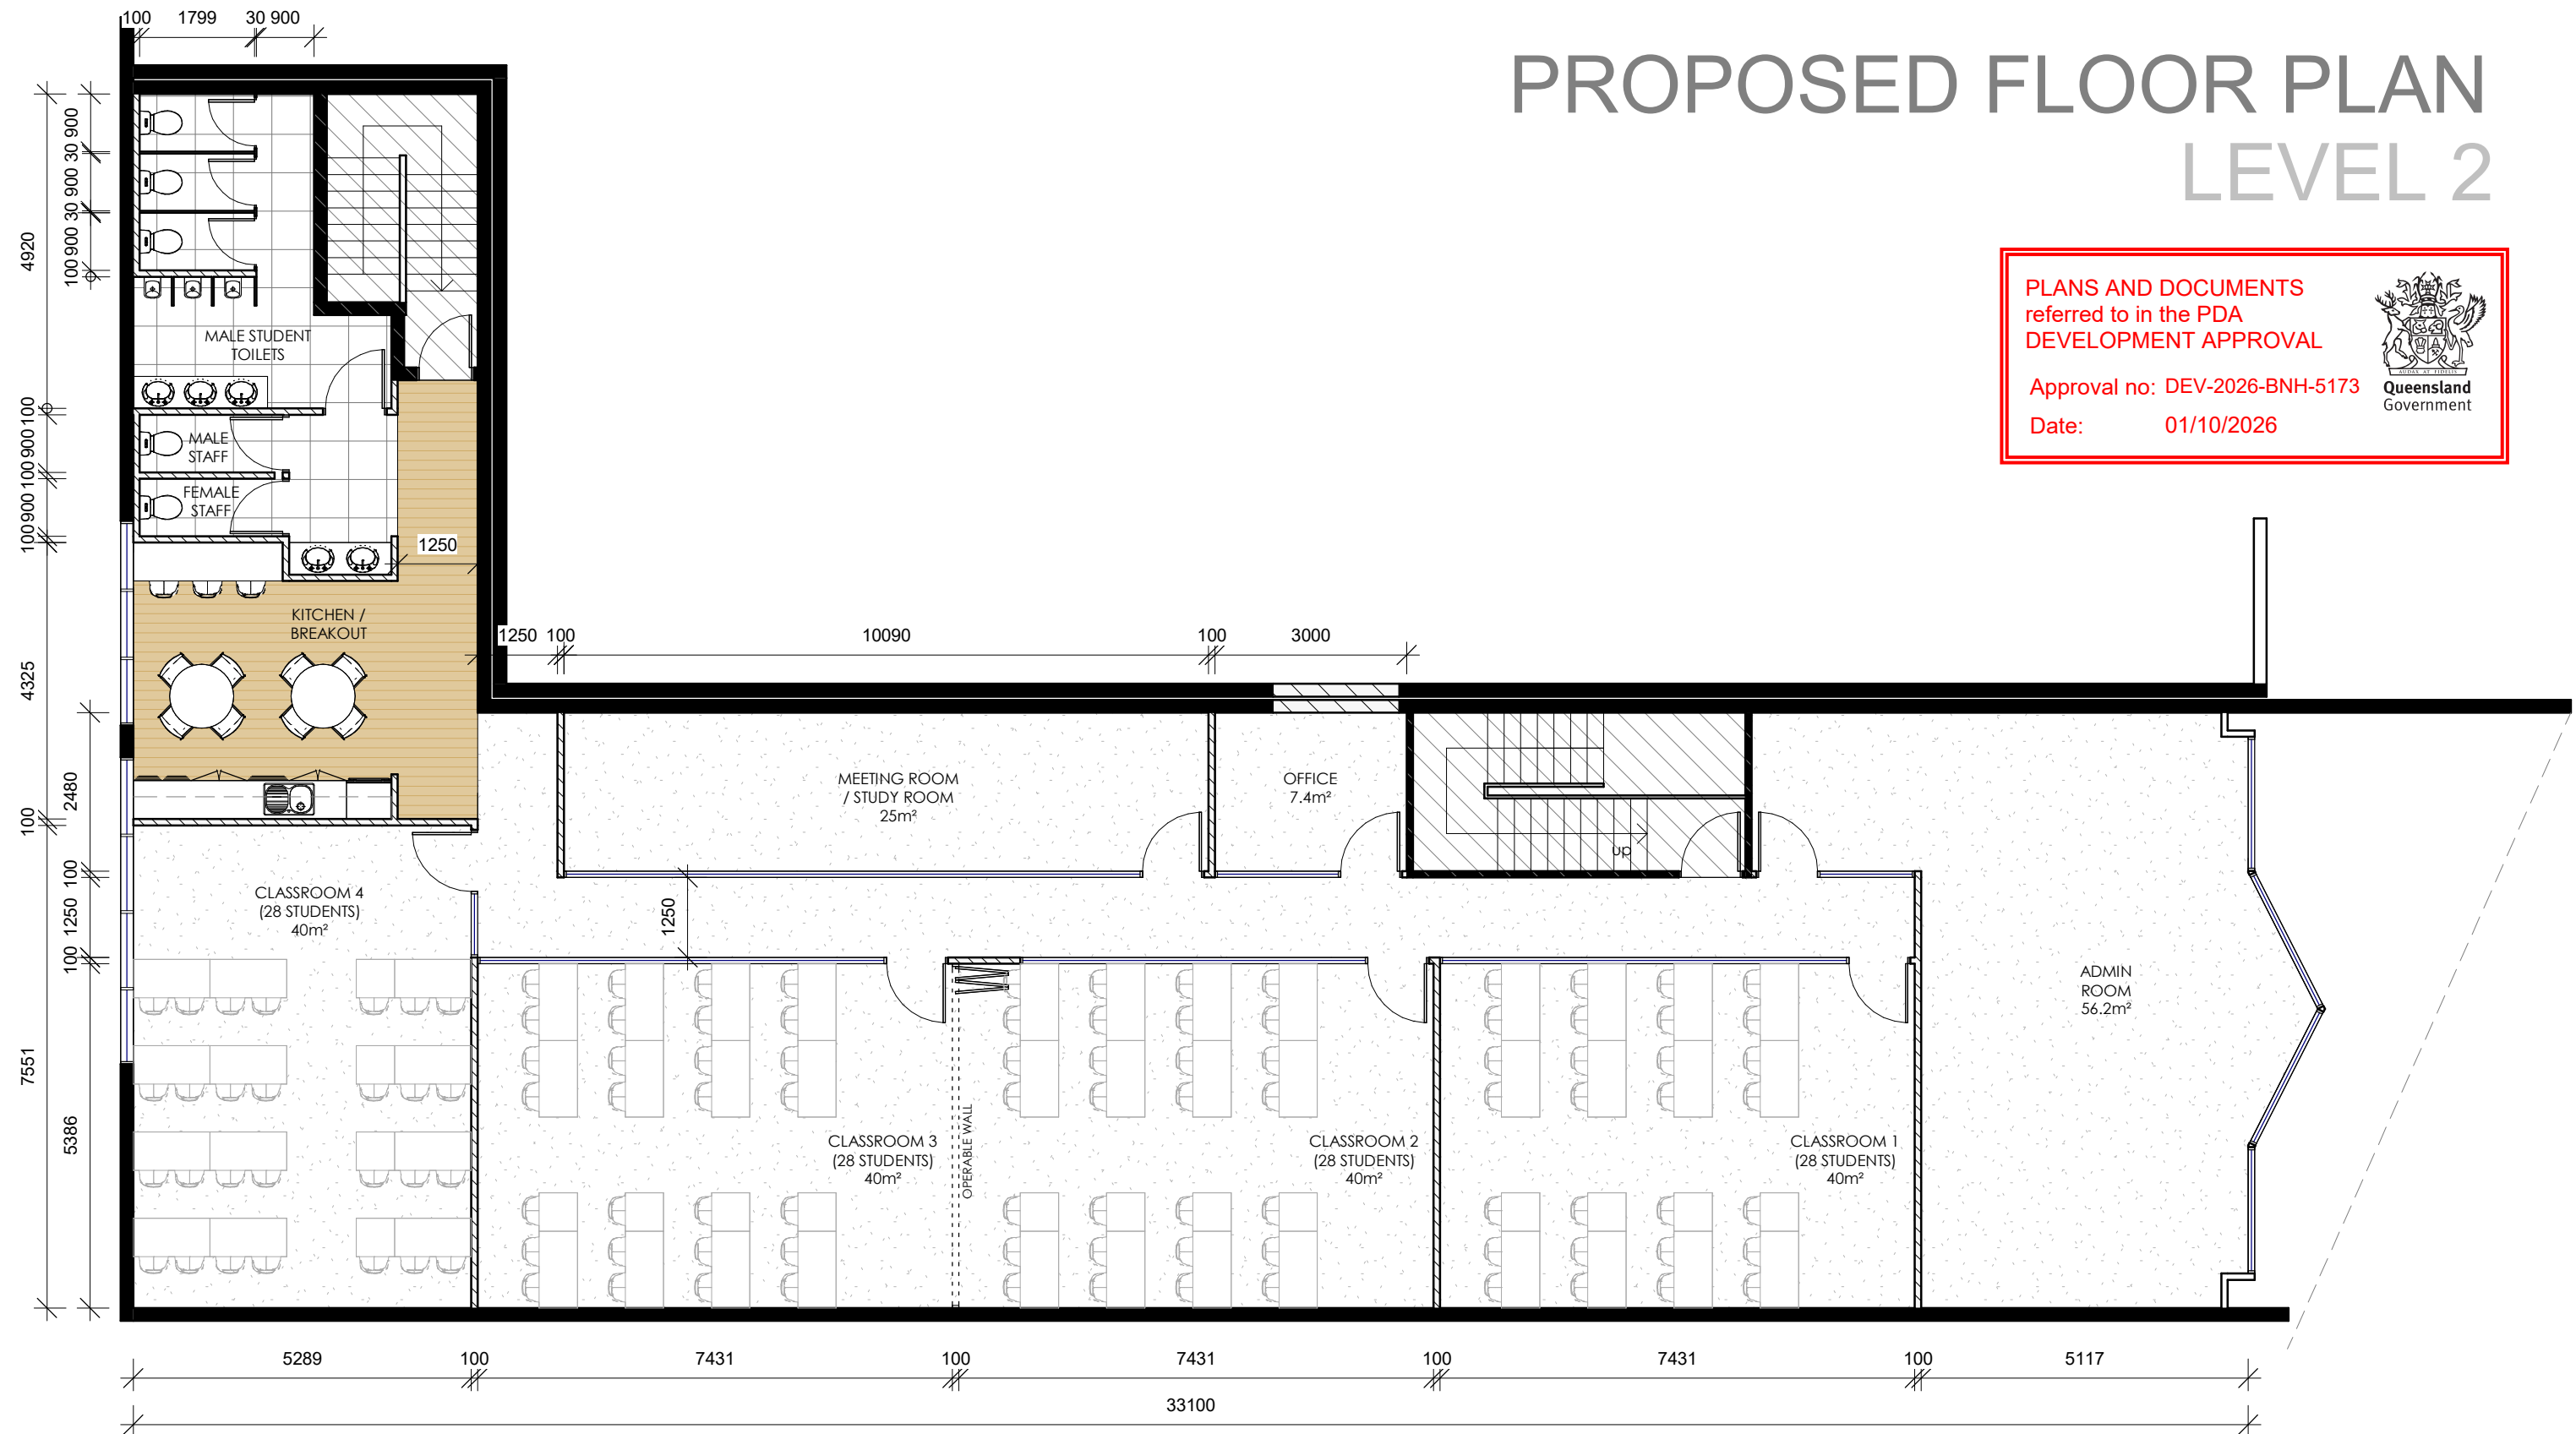

create it
your building partner

QBCC LICENSE NUMBER: 1191842

DESIGN VERBS:

1. No dimensions are to be scaled from this drawing. All dimensions are in millimetres.
2. This drawing is to be read in conjunction with all relevant other drawings, details and specifications.
3. All levels and setting out given on this drawing are to be confirmed on site by the contractor prior to commencement of the works and any discrepancies forwarded to the Project Director as a matter of urgency.
4. This drawing is subject to Copyright and under no circumstances may it be reproduced without written consent.

@ A3

Concept Issue

ISSUE	DATE	REVISION
CONCEPT ISSUE	24/02/2026	REVISION A
CONCEPT ISSUE	06/03/2026	REVISION B
CONCEPT ISSUE	11/03/2026	REVISION C