


LEGEND

- HIGHEST ASTRONOMICAL TIDE
- MEAN HIGH WATER SPRINGS
- LOWEST ASTRONOMICAL TIDE
- CONTOUR LINES

	AHD	LAT
HAT	1.65	2.89
MHWS	1.06	2.30
AHD	0.0	1.24
MLWS	-0.85	0.39
LAT	-1.24	0.0

TIDAL PLANES FOR 2013 TIDE TABLES

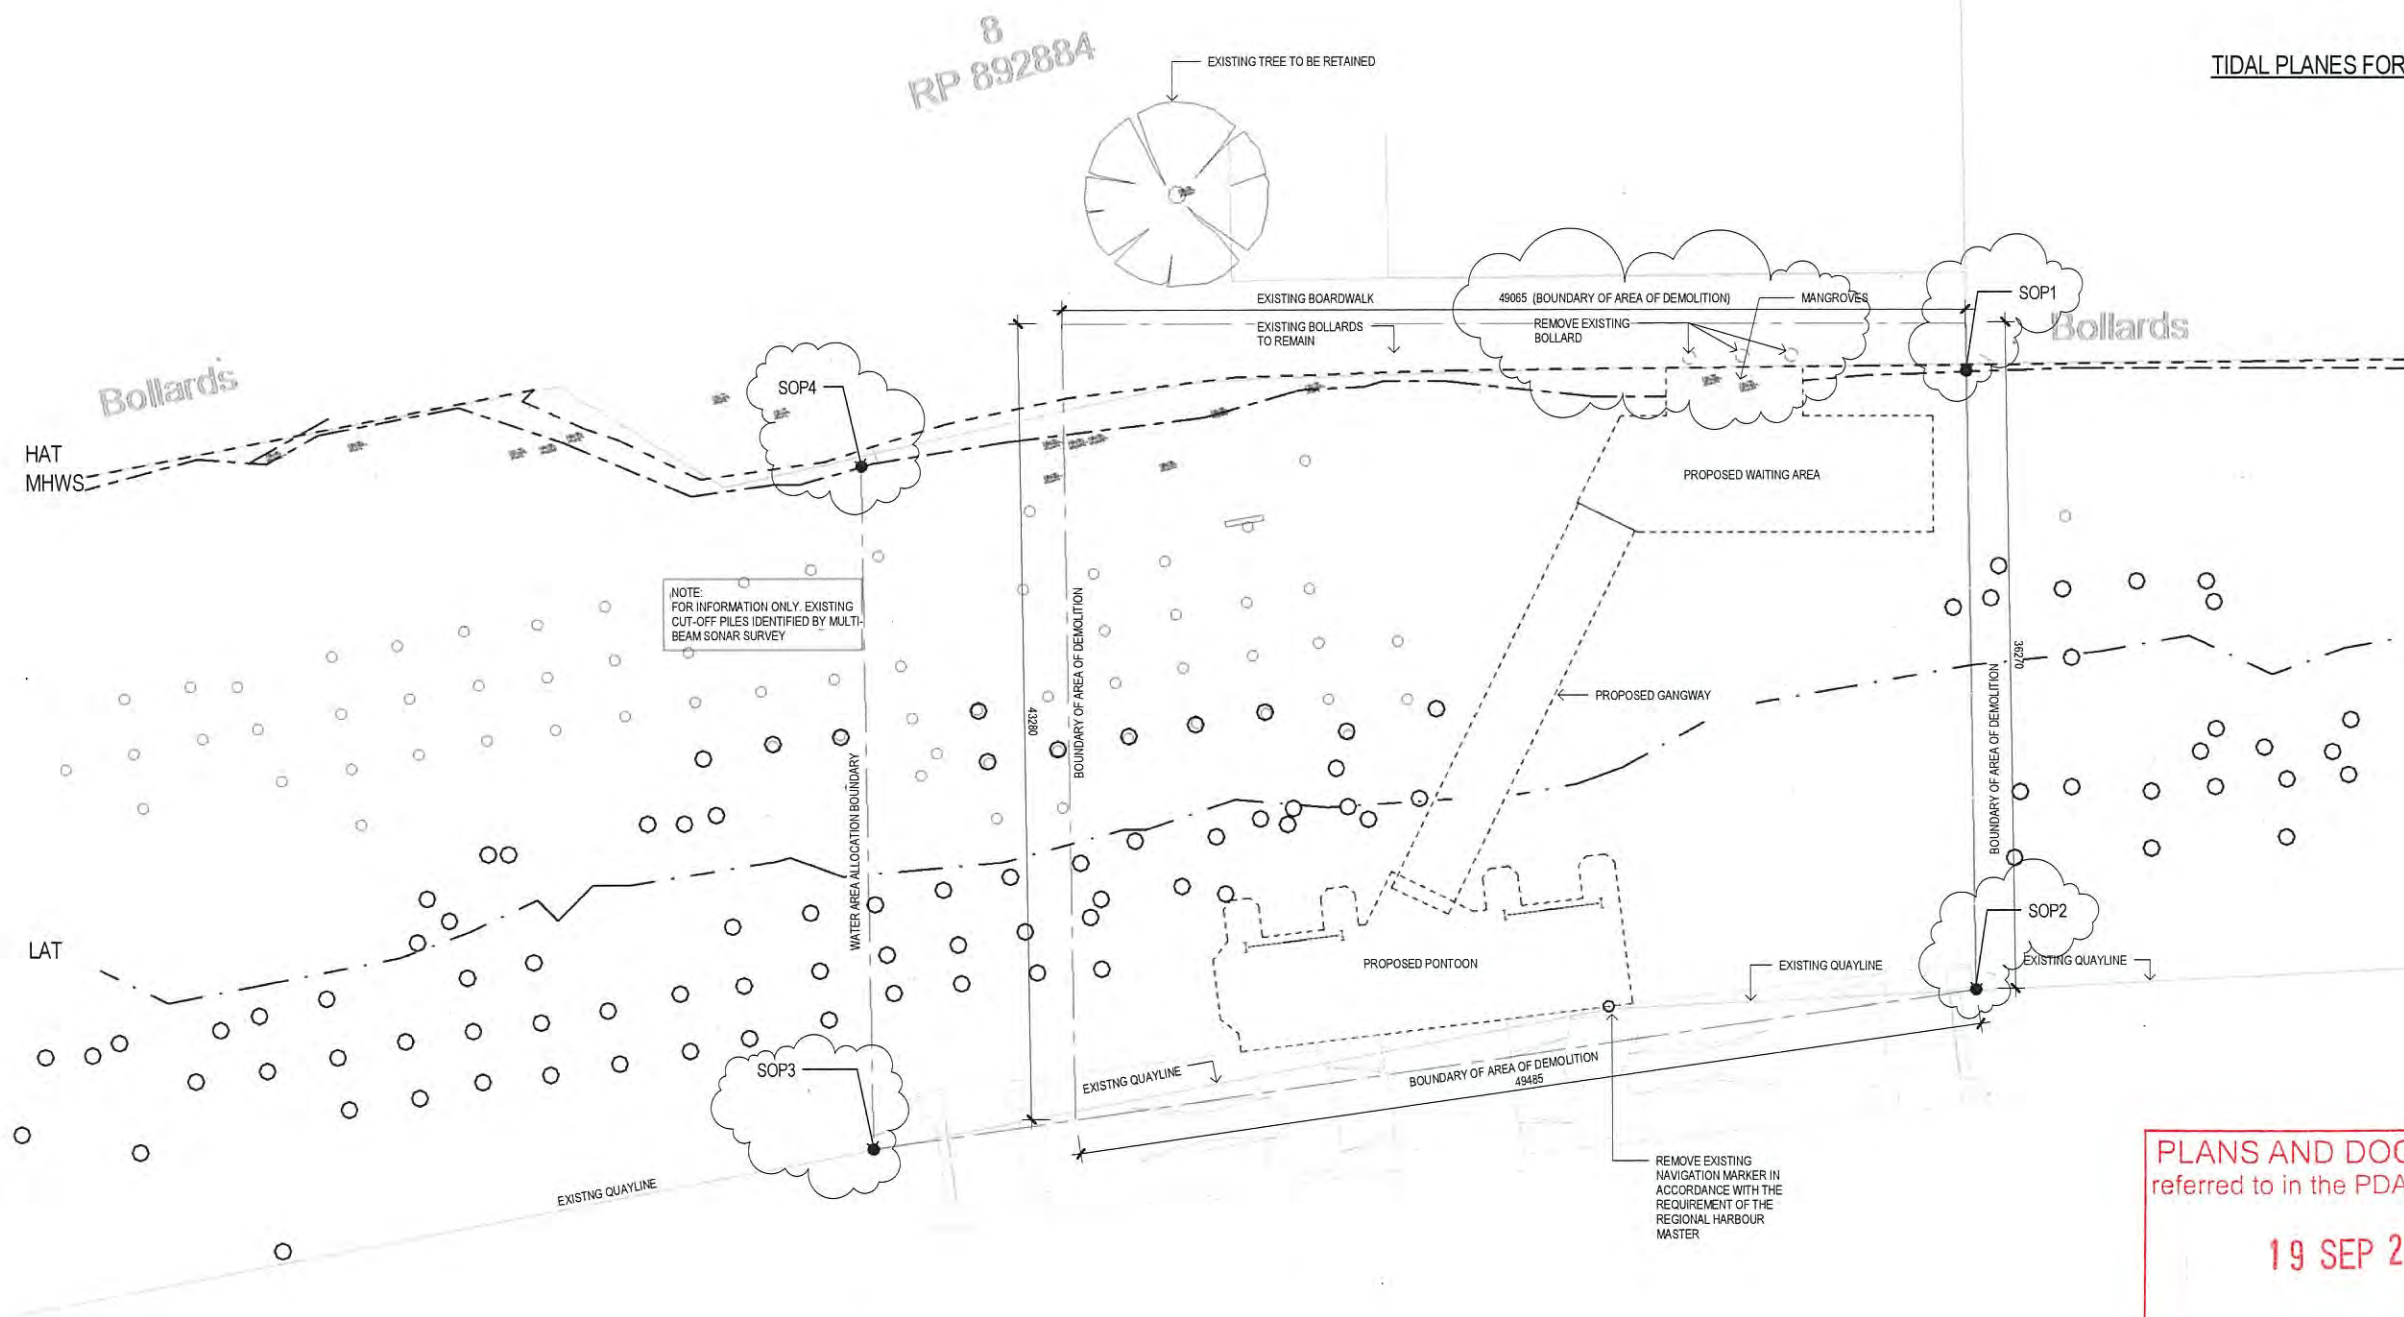

DEMOLITION PLAN
SCALE 1:200

PLANS AND DOCUMENTS
referred to in the PDA APPROVAL

19 SEP 2014

MEDQ

No	Revision	Note: * indicates signatures on original issue of drawing or last revision of drawing	Drawn	Checked	Approved	Date
1	REVISIONS AS CLOUDED		B.L.	MAE*	POK*	30.04.14
0	ISSUE FOR CONSTRUCTION		C.H.	MAE*	POK*	14.03.14

0 2000 4000 6000 8000 10000mm
SCALE 1:200 AT ORIGINAL SIZE

NOTE:
ALL LEVELS TO AHD



145 Ann St Brisbane QLD 4000 Australia
GPO Box 868 Brisbane QLD 4001
T 61 7 3316 3000 F 61 7 3316 3333
E brennall@ghd.com.au W www.ghd.com.au

DO NOT SCALE

Conditions of Use.
This document may only be used by
GHD's client (and any other person who
GHD has agreed can use this document)
for the purpose for which it was prepared
and must not be used by any other
person or for any other purpose.


Drawn	BL / C. HICKLING	Designed	GRK/L. CARTER
Drafting Check	*L. CLEM	Design Check	*R. WILLIAMS
Approved	P.O'KEEFE		R. WALLIS*
Date	14.03.14		RPEQ No. 949
Scale	As indicated		This Drawing must not be used for Construction unless signed as Approved

Client **BRISBANE CITY COUNCIL**
Project **BRETTS WHARF CityCat TERMINAL**

DEMOLITION PLAN

Original Size **A1** Drawing No: **41-27289-03-A003**

Rev: 1

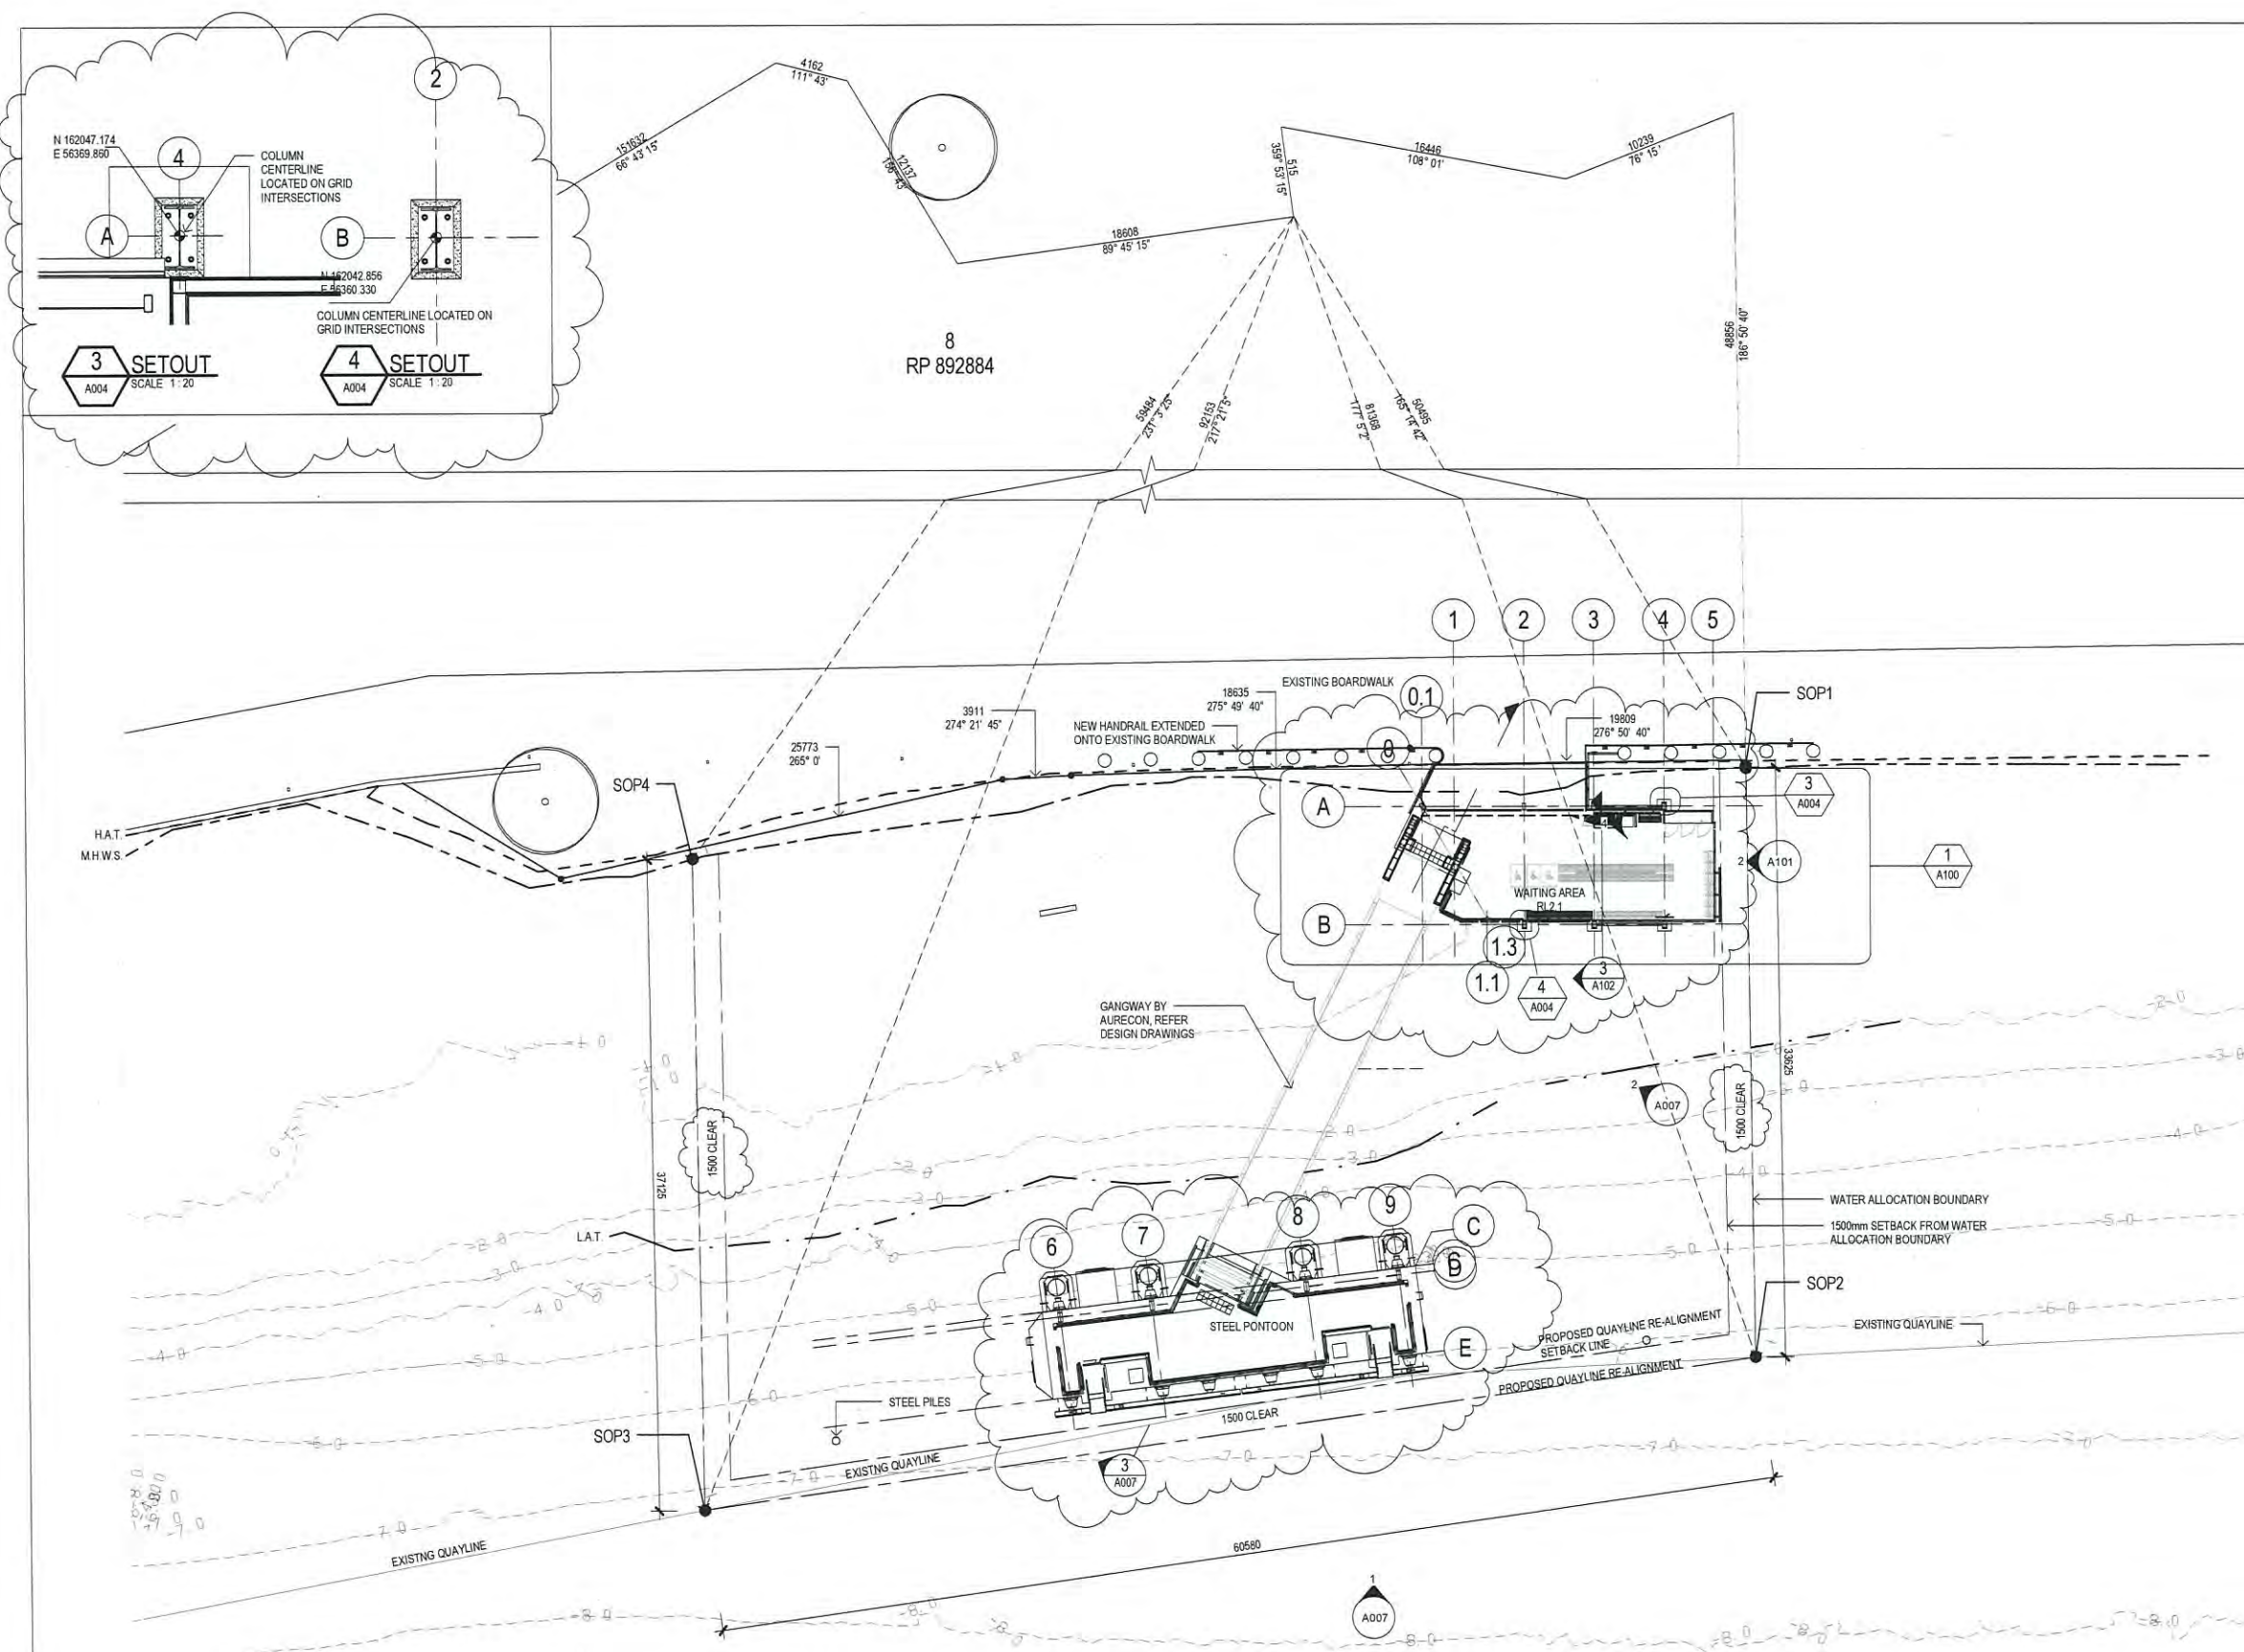

TERMINAL SITE PLAN
SCALE 1:200

NOTES:
1. CONTRACTORS SITE TO BE CONFIRMED BY
BRISBANE CITY COUNCIL
2. ALL LEVELS ARE MEASURED TO AHD
3. LANDWARD BOUNDARY OF COASTAL
MANAGEMENT DISTRICT COINCIDES WITH H.A.T.

	AHD	LAT
HAT	1.65	2.89
MHWS	1.06	2.30
AHD	0.0	1.24
MLWS	-0.85	0.39
LAT	-1.24	0.0

TIDAL PLANES FOR 2013 TIDE TABLES

REFER AURECON DESIGN
DRAWINGS FOR GANGWAY
SLOPE

PLANS AND DOCUMENTS
referred to in the PDA APPROVAL

19 SEP 2014

MEDQ

HORIZONTAL DATUM = BCSG

WATER ALLOCATION SETOUT TABLE

SETOUT POINT No.	EASTING	NORTHING
SOP 1	56374.912	162047.966
SOP 2	56366.191	162015.534
SOP 3	56305.142	162023.541
SOP 4	56315.787	162059.408

LEGEND

- HIGHEST ASTRONOMICAL TIDE
- MEAN HIGH WATER SPRINGS
- LOWEST ASTRONOMICAL TIDE
- CONTOUR LINES

No	Revision	Note	Drawn	Checked	Approved	Date
1	REVISIONS AS CLOUDED		B.L.	MAE*	POK*	30.04.14
0	ISSUE FOR CONSTRUCTION		C.H.	MAE*	POK*	14.03.14

0 2000 4000 6000 8000 10000mm
SCALE 1:200 AT ORIGINAL SIZE

NOTE:
ALL LEVELS TO AHD



DO NOT SCALE

Conditions of Use:
This document may only be used by
GHD's client (and any other person who
GHD has agreed can use this document)
for the purpose for which it was prepared
and must not be used by any other
person or for any other purpose.


Drawn	BL / C. HICKLING	Designed	GRK/L. CARTER
Drafting Check	L. CLEM	Design Check	R. WILLIAMS
Approved	P. O'KEEFE		B. GILES*
Date	14.03.14		RPEQ No. 10749
Scale	As indicated		This Drawing must not be used for Construction unless signed as Approved

Client **BRISBANE CITY COUNCIL**
Project **BRETT'S WHARF CityCat TERMINAL**

TERMINAL SITE PLAN

Original Size **A1** Drawing No: **41-27289-03-A004**

Rev: 1

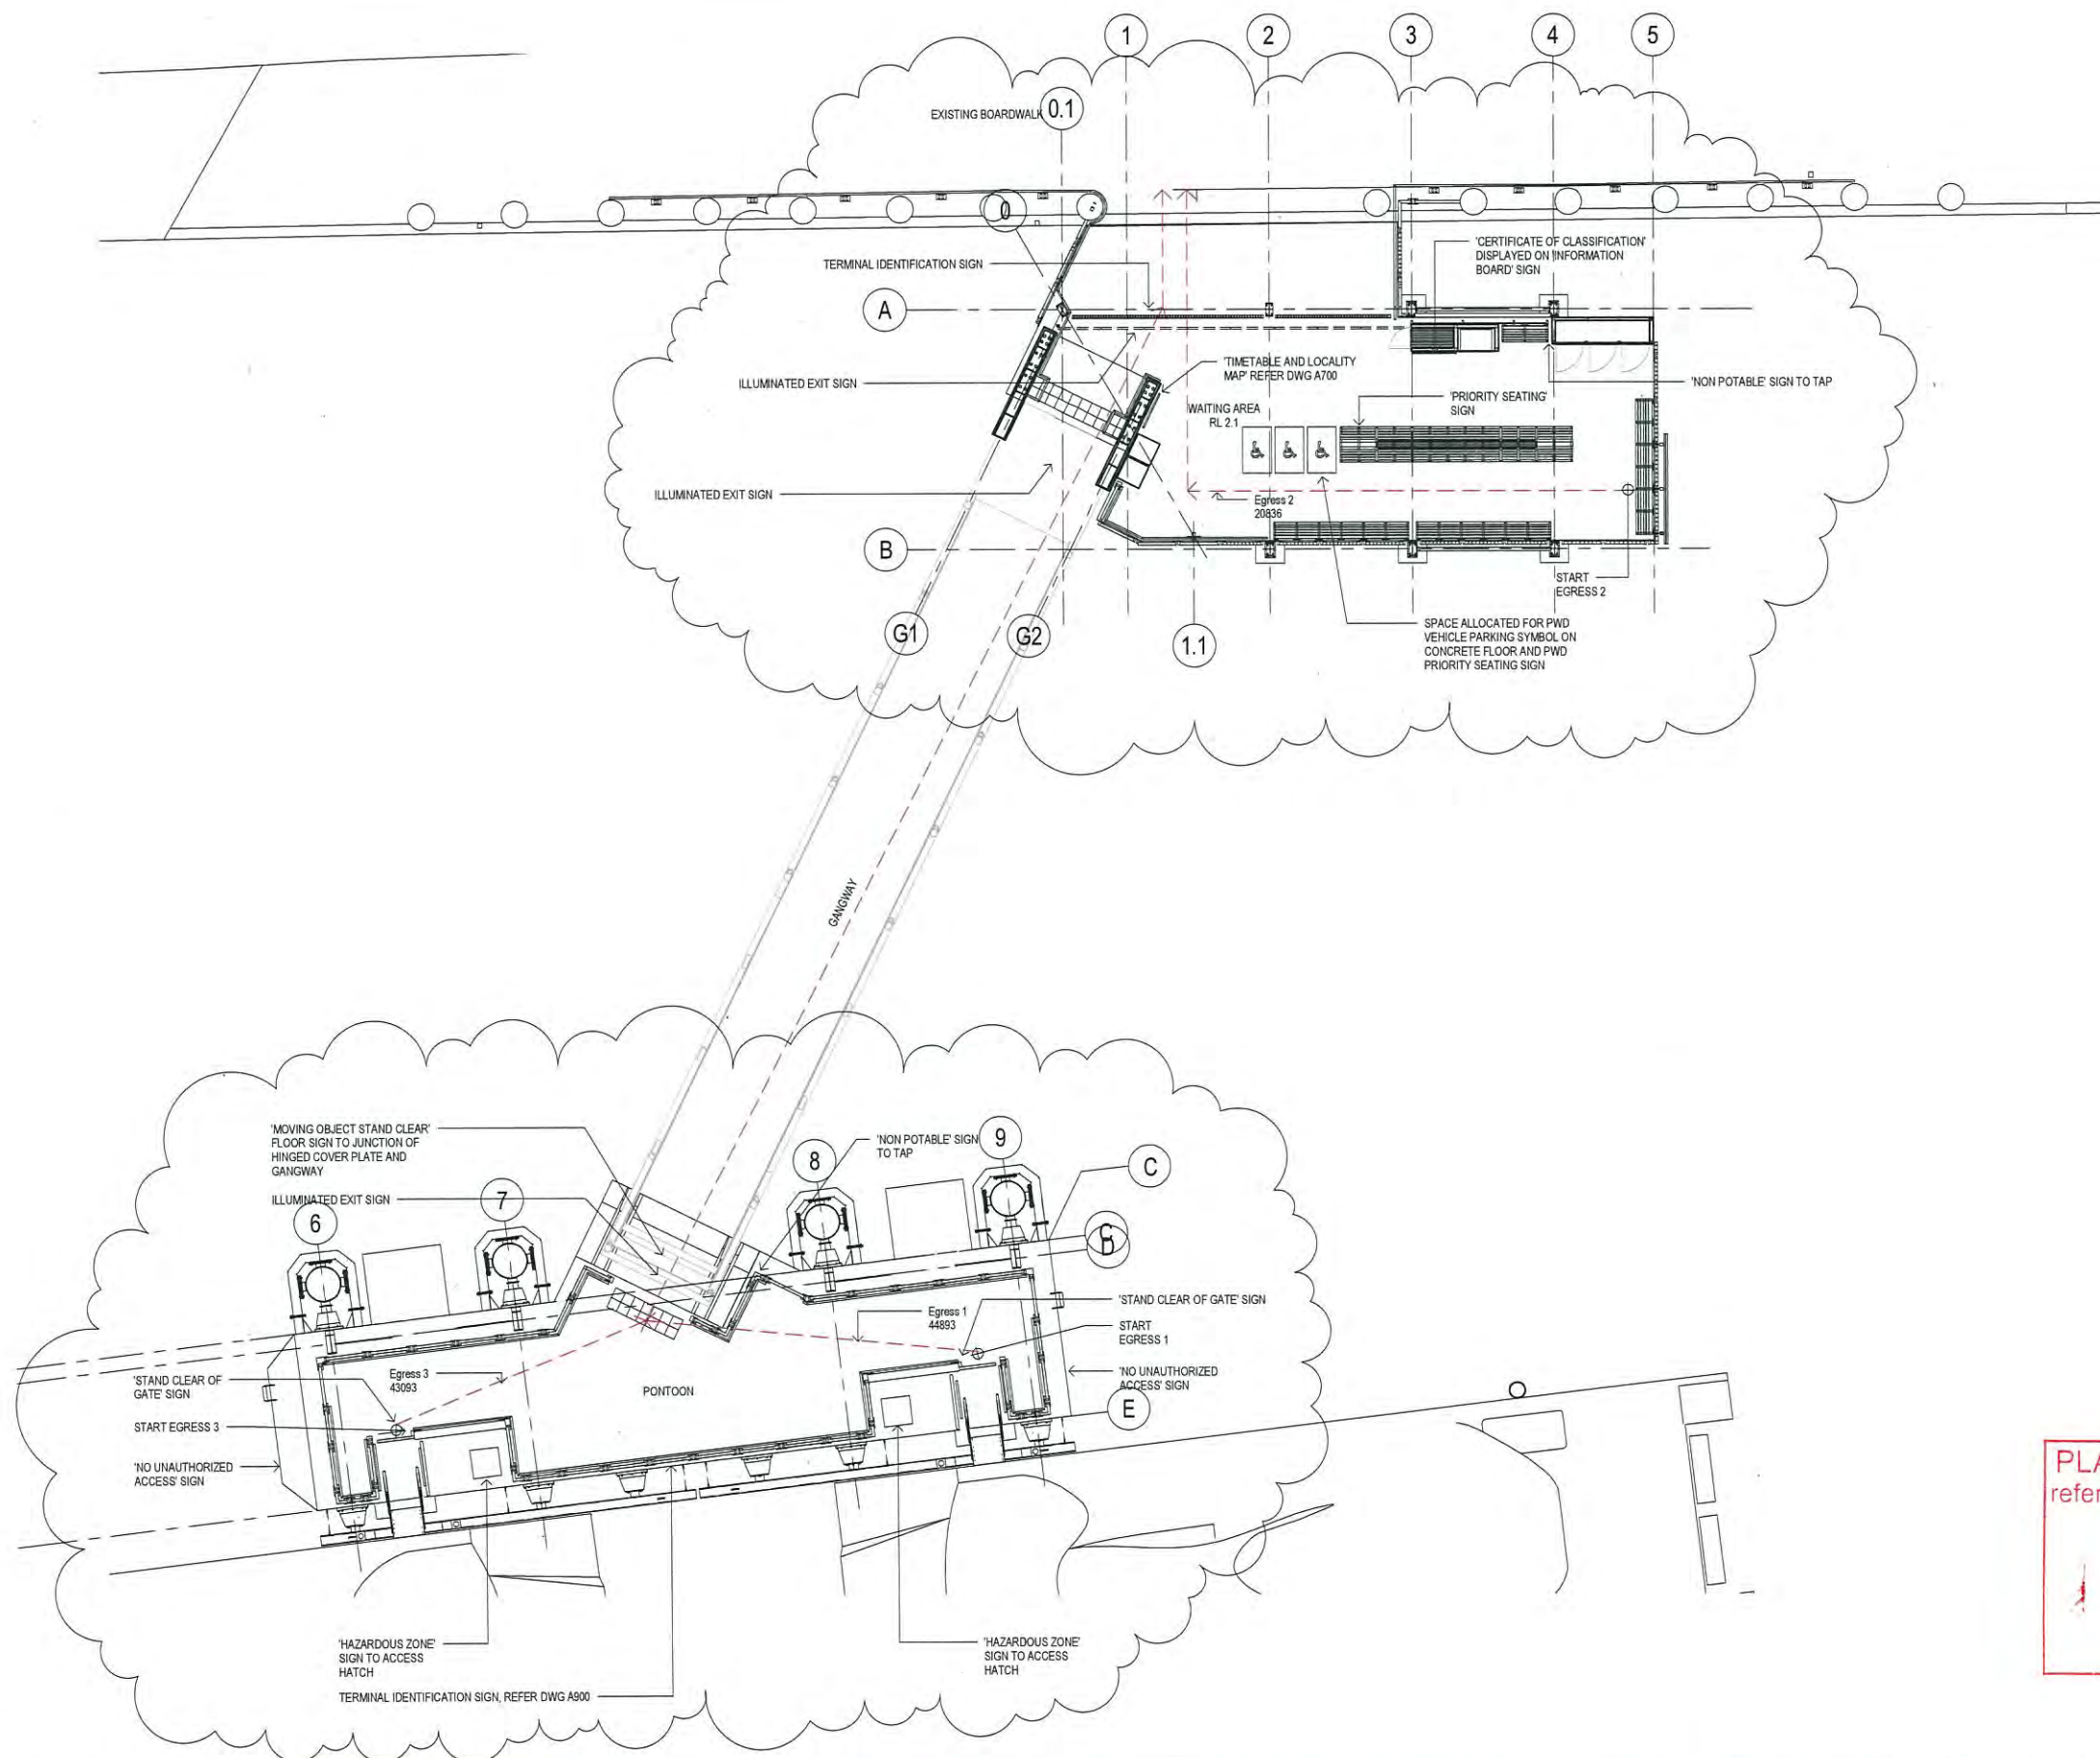

Fire Egress Travel Distances	
Path ID	TOTAL TRAVEL DISTANCE mm
Egress 1	44893
Egress 2	20836
Egress 3	60189

LIFE SAFETY PLAN
SCALE 1:100

PLANS AND DOCUMENTS
referred to in the PDA APPROVAL

19 SEP 2014

MEDQ

No	Revision	Note: * indicates signatures on original issue of drawing or last revision of drawing	Drawn	Checked	Approved	Date
1	REVISIONS AS CLOUDED		B.L.	MAE*	POK*	30.04.14
0	ISSUE FOR CONSTRUCTION		C.H.	MAE*	POK*	14.03.14

0 1000 2000 3000 4000 5000mm
SCALE 1:100 AT ORIGINAL SIZE




145 Ann St Brisbane QLD 4000 Australia
GPO Box 698 Brisbane QLD 4001
T 61 7 3316 3000 F 61 7 3316 3333
E bne@mail@ghd.com.au W www.ghd.com.au

DO NOT SCALE

Conditions of Use:
This document may only be used by
GHD's client (and any other person who
GHD has agreed can use this document)
for the purpose for which it was prepared
and must not be used by any other
person or for any other purpose.

Drawn	BL / C. HICKLING	Designed	GRIK/L. CARTER
Drafting Check	*L. CLEM	Design Check	*R. WILLIAMS
Approved	P. O'KEEFE		
Date	14.03.14		
Scale	1:100	This Drawing must not be used for Construction unless signed as Approved	

Client	BRISBANE CITY COUNCIL
Project	BRETT'S WHARF CityCat TERMINAL
Title	LIFE SAFETY & SIGNAGE PLAN
Original Size	A1
Drawing No:	41-27289-03-A005
Rev:	1

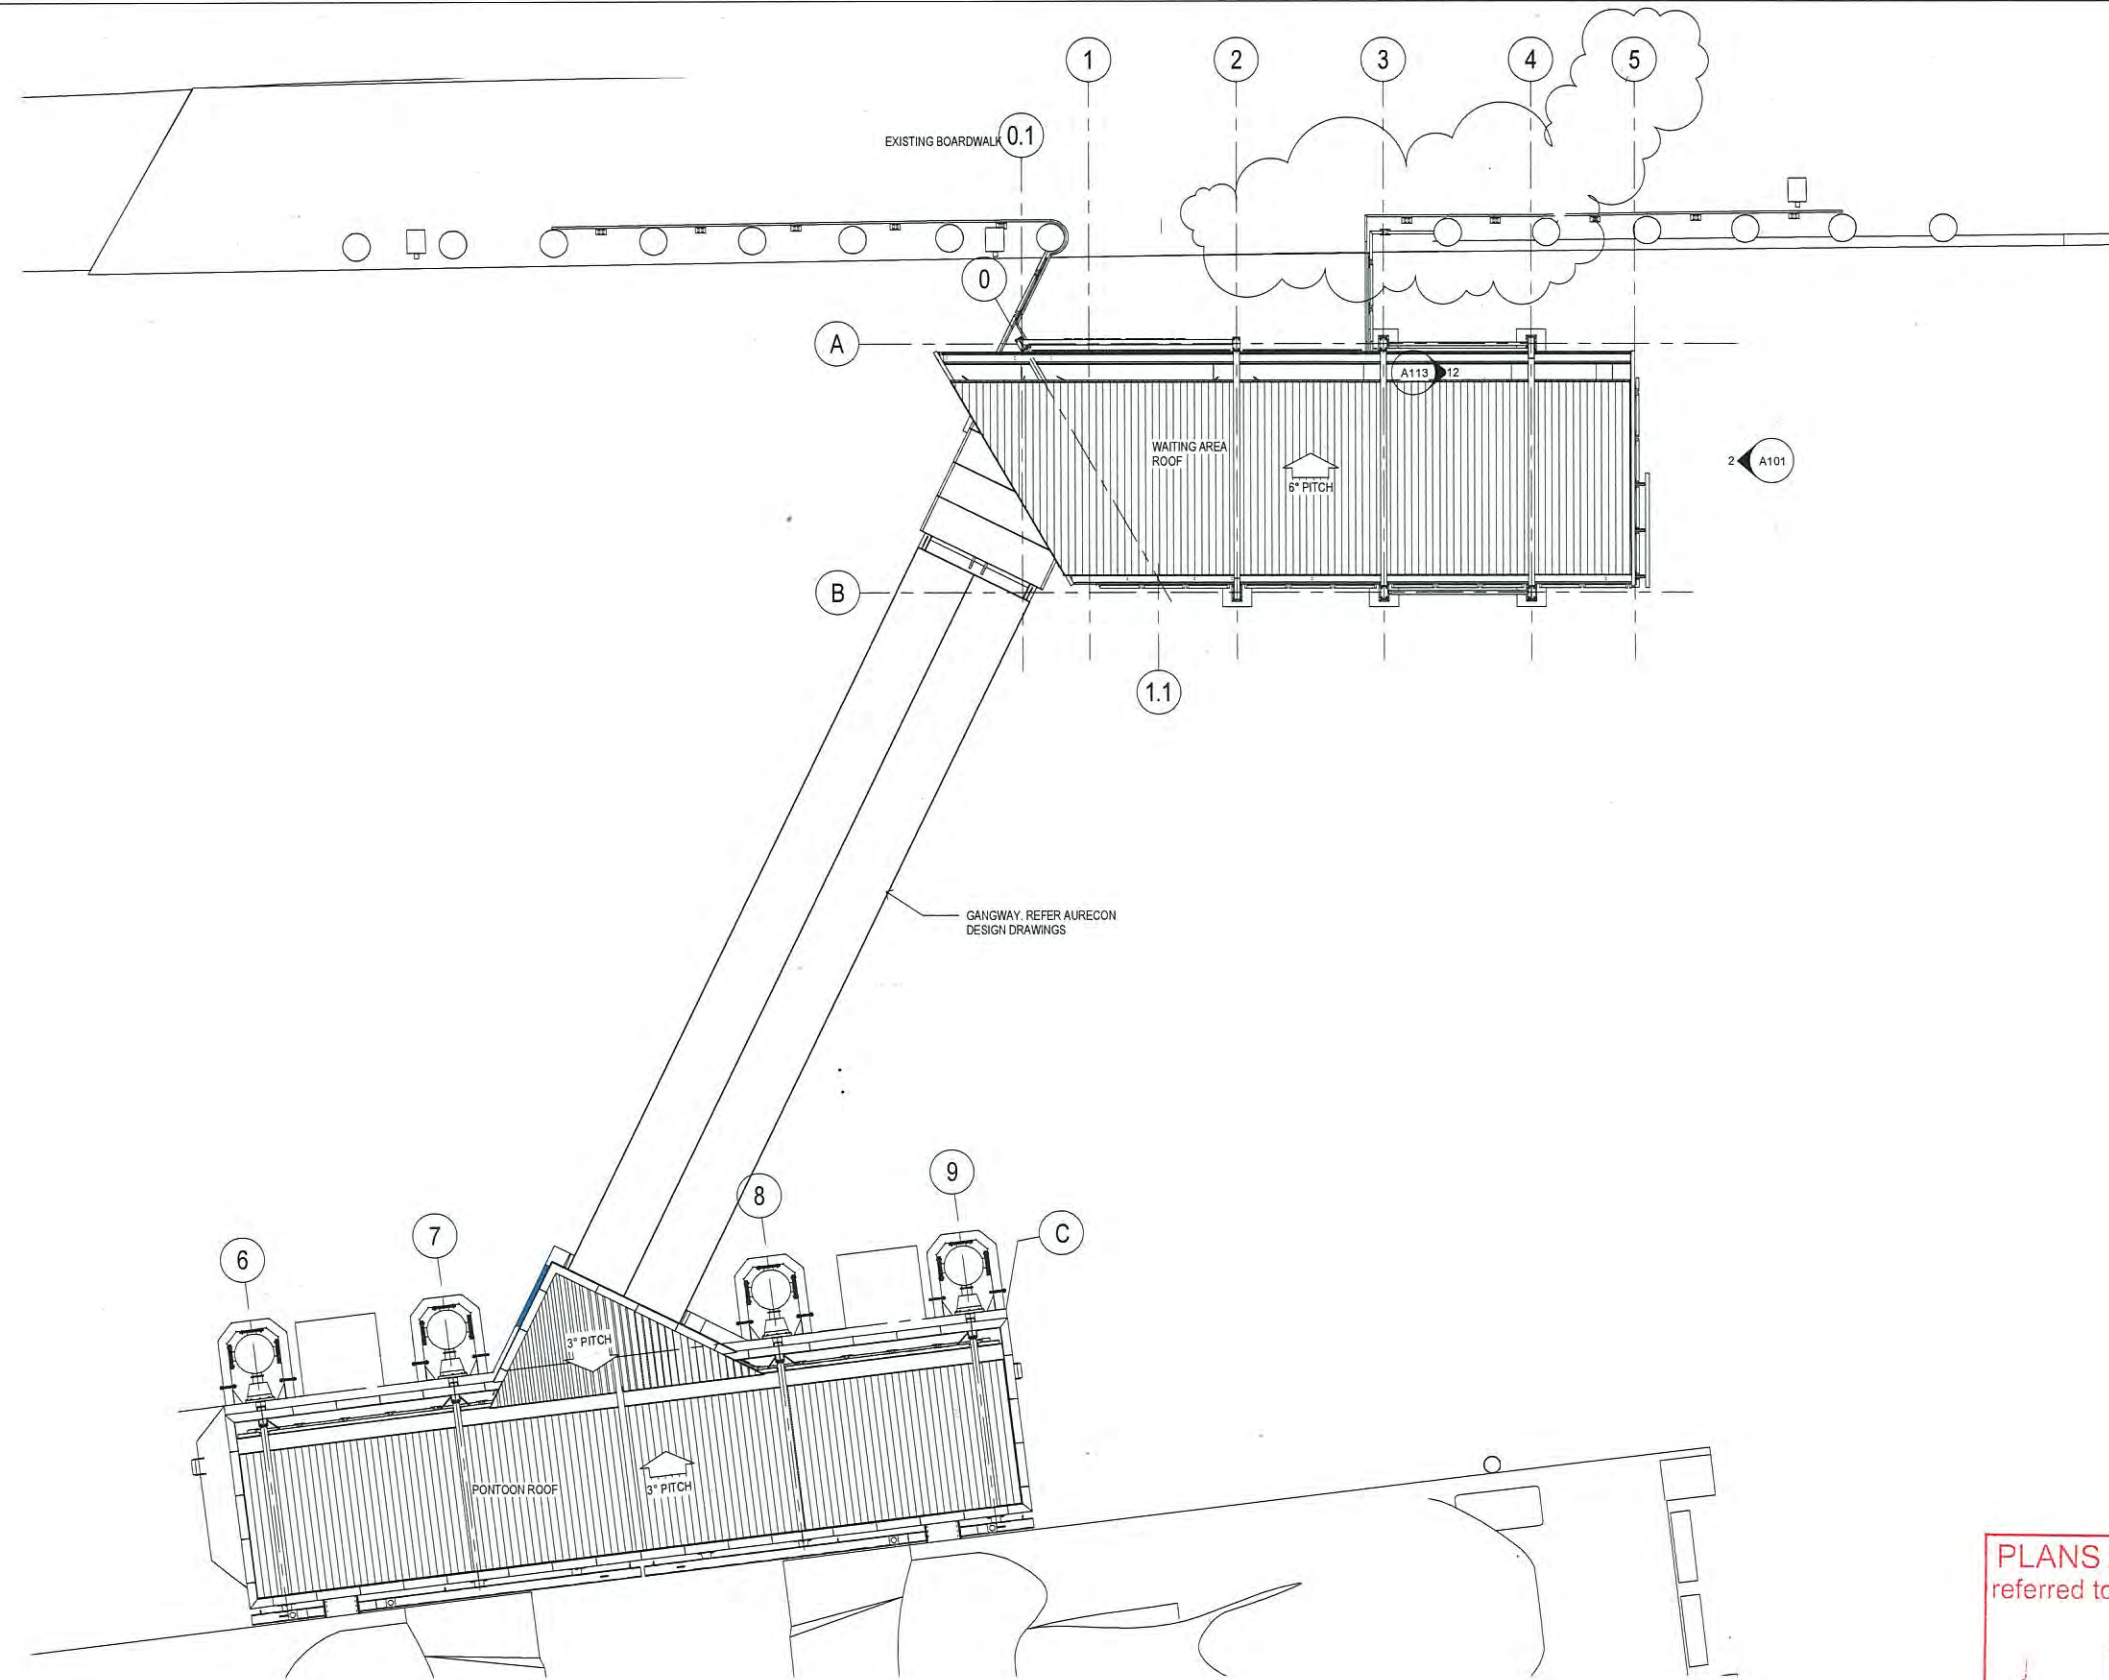

1 SITE ROOF PLAN
SCALE 1:100

PLANS AND DOCUMENTS
referred to in the PDA APPROVAL

19 SEP 2014

MEDQ

No	Revision	Note: * indicates signatures on original issue of drawing or last revision of drawing	Drawn	Checked	Approved	Date
1	REVISIONS AS CLOUDED		B.L.	MAE*	POK*	30.04.14
0	ISSUE FOR CONSTRUCTION		C.H.	MAE*	POK*	14.03.14

0 1000 2000 3000 4000 5000mm
SCALE 1:100 AT ORIGINAL SIZE



145 Ann St Brisbane QLD 4000 Australia
GPO Box 668 Brisbane QLD 4001
T 61 7 3316 3000 F 61 7 3316 3333
E bniemail@ghd.com.au W www.ghd.com.au

DO NOT SCALE

Conditions of Use:
This document may only be used by
GHD's client (and any other person who
GHD has agreed can use this document)
for the purpose for which it was prepared
and must not be used by any other
person or for any other purpose.


Drawn	BL / C. HICKLING	Designed	GRK/L. CARTER
Drafting Check	*L. CLEM	Design Check	*R. WILLIAMS
Approved	P. O'KEEFE		A. WOLSKI*
Date	14.03.14		RPEQ No. 2676
Scale	1:100	This Drawing must not be used for Construction unless signed as Approved	

Client **BRISBANE CITY COUNCIL**
Project **BRETTS WHARF CityCat TERMINAL**

Title **ROOF PLAN**

Original Size **A1** Drawing No: **41-27289-03-A006**


Rev: 1

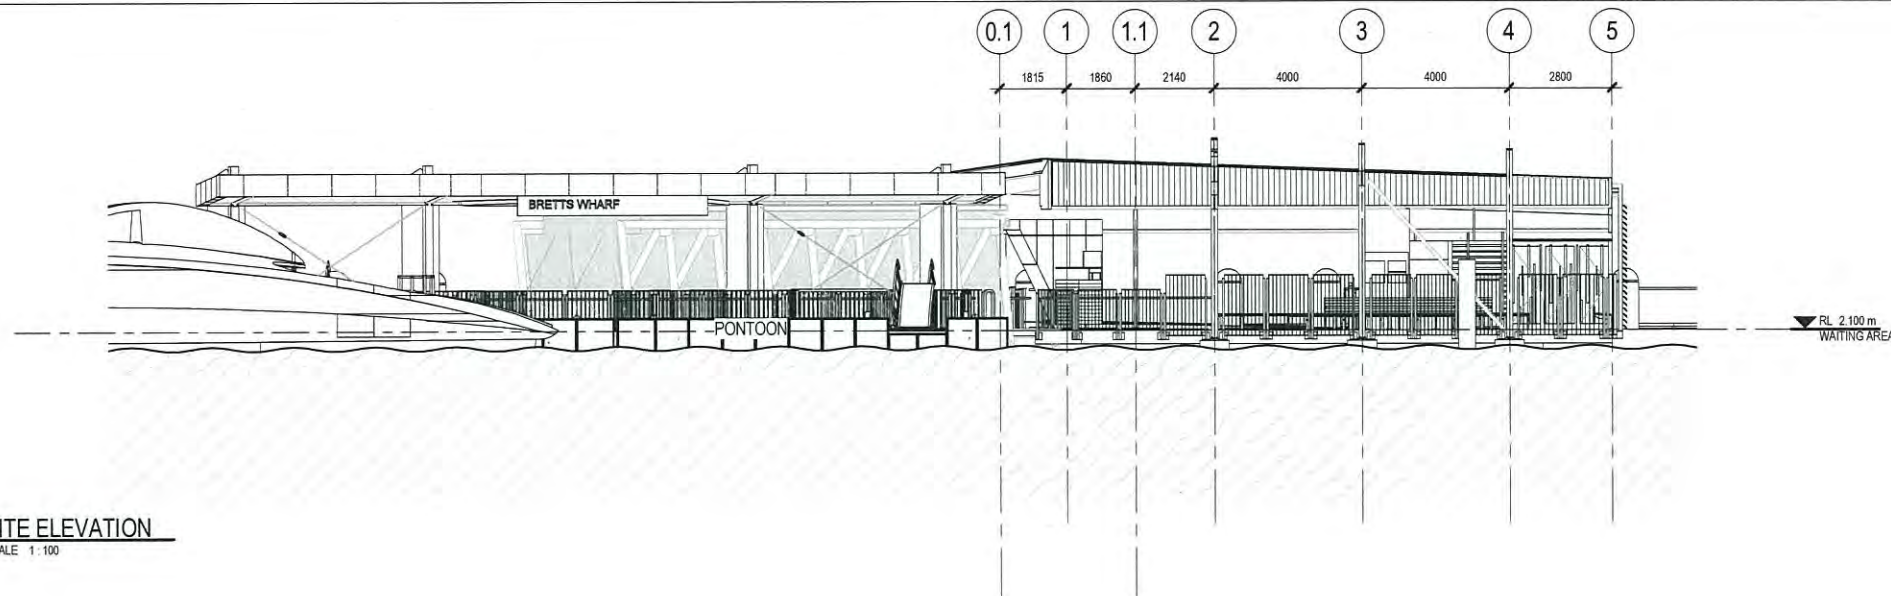

1 SITE ELEVATION
A004 SCALE 1:100

	AHD	LAT
HAT	1.65	2.89
MHWS	1.06	2.30
AHD	0.0	1.24
MLWS	-0.85	0.39
LAT	-1.24	0.0

TIDAL PLANES FOR 2013 TIDE TABLES

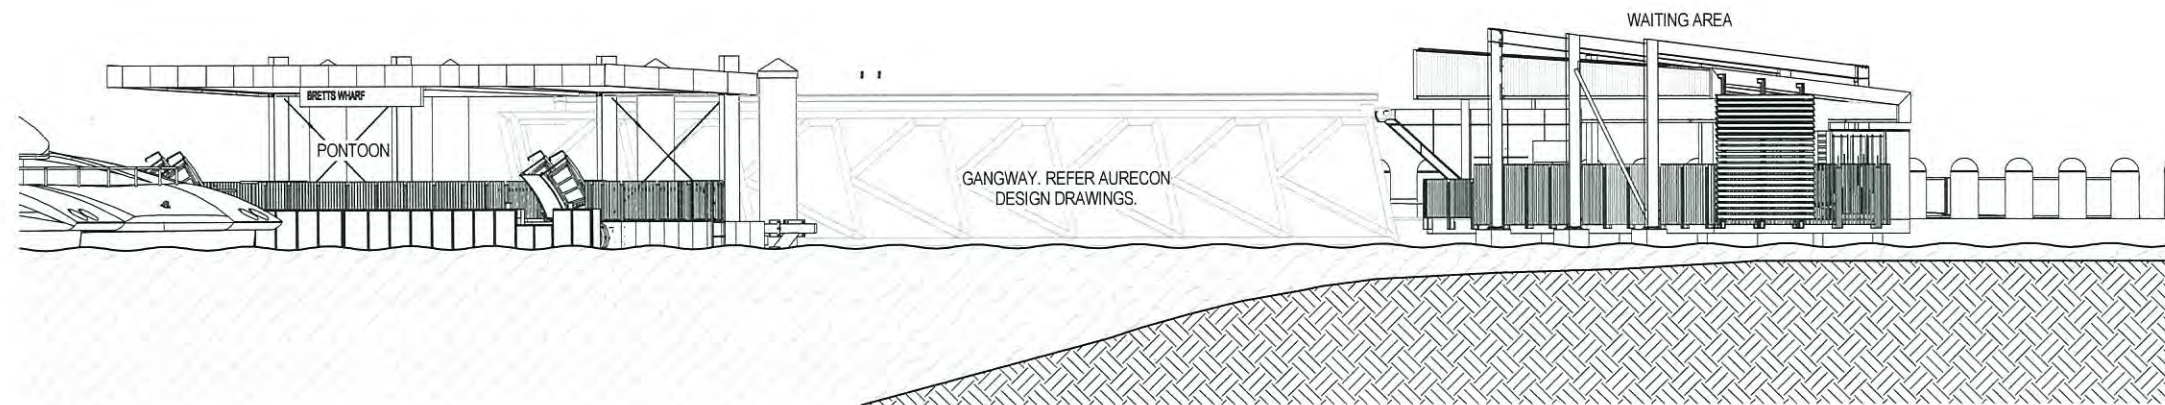

2 SITE ELEVATION
A004 SCALE 1:100



3 SITE SECTION
A004 SCALE 1:100

PLANS AND DOCUMENTS
referred to in the PDA APPROVAL

19 SEP 2014

MEDQ

No	Revision	Note: * indicates signatures on original issue of drawing or last revision of drawing	Drawn	Checked	Approved	Date
1	REVISIONS AS CLOUDED		B.L.	MAE*	POK*	30.04.14
0	ISSUE FOR CONSTRUCTION		C.H.	MAE*	POK*	14.03.14

0 1000 2000 3000 4000 5000mm
SCALE 1:100 AT ORIGINAL SIZE

NOTE:
ALL LEVELS TO AHD



145 Ann St Brisbane QLD 4000 Australia
GPO Box 668 Brisbane QLD 4001
T 61 7 3316 3000 F 61 7 3316 3333
E bne@mail@ghd.com.au W www.ghd.com.au

DO NOT SCALE

Conditions of Use:
This document may only be used by
GHD's client (and any other person who
GHD has agreed can use this document)
for the purpose for which it was prepared
and must not be used by any other
person or for any other purpose.


Drawn	BL / C. HICKLING	Designed	GRK/L. CARTER
Drafting Check	*L. CLEM	Design Check	*R. WILLIAMS
Approved	P. O'KEEFE		B. GILES*
Date	14.03.14		RPEQ No. 10749
Scale	As indicated	This Drawing must not be used for Construction unless signed as Approved	

Client **BRISBANE CITY COUNCIL**
Project **BRETT'S WHARF CityCat TERMINAL**


Title **SITE ELEVATIONS & SECTIONS**

Original Size **A1** Drawing No: **41-27289-03-A007**

Rev: 1

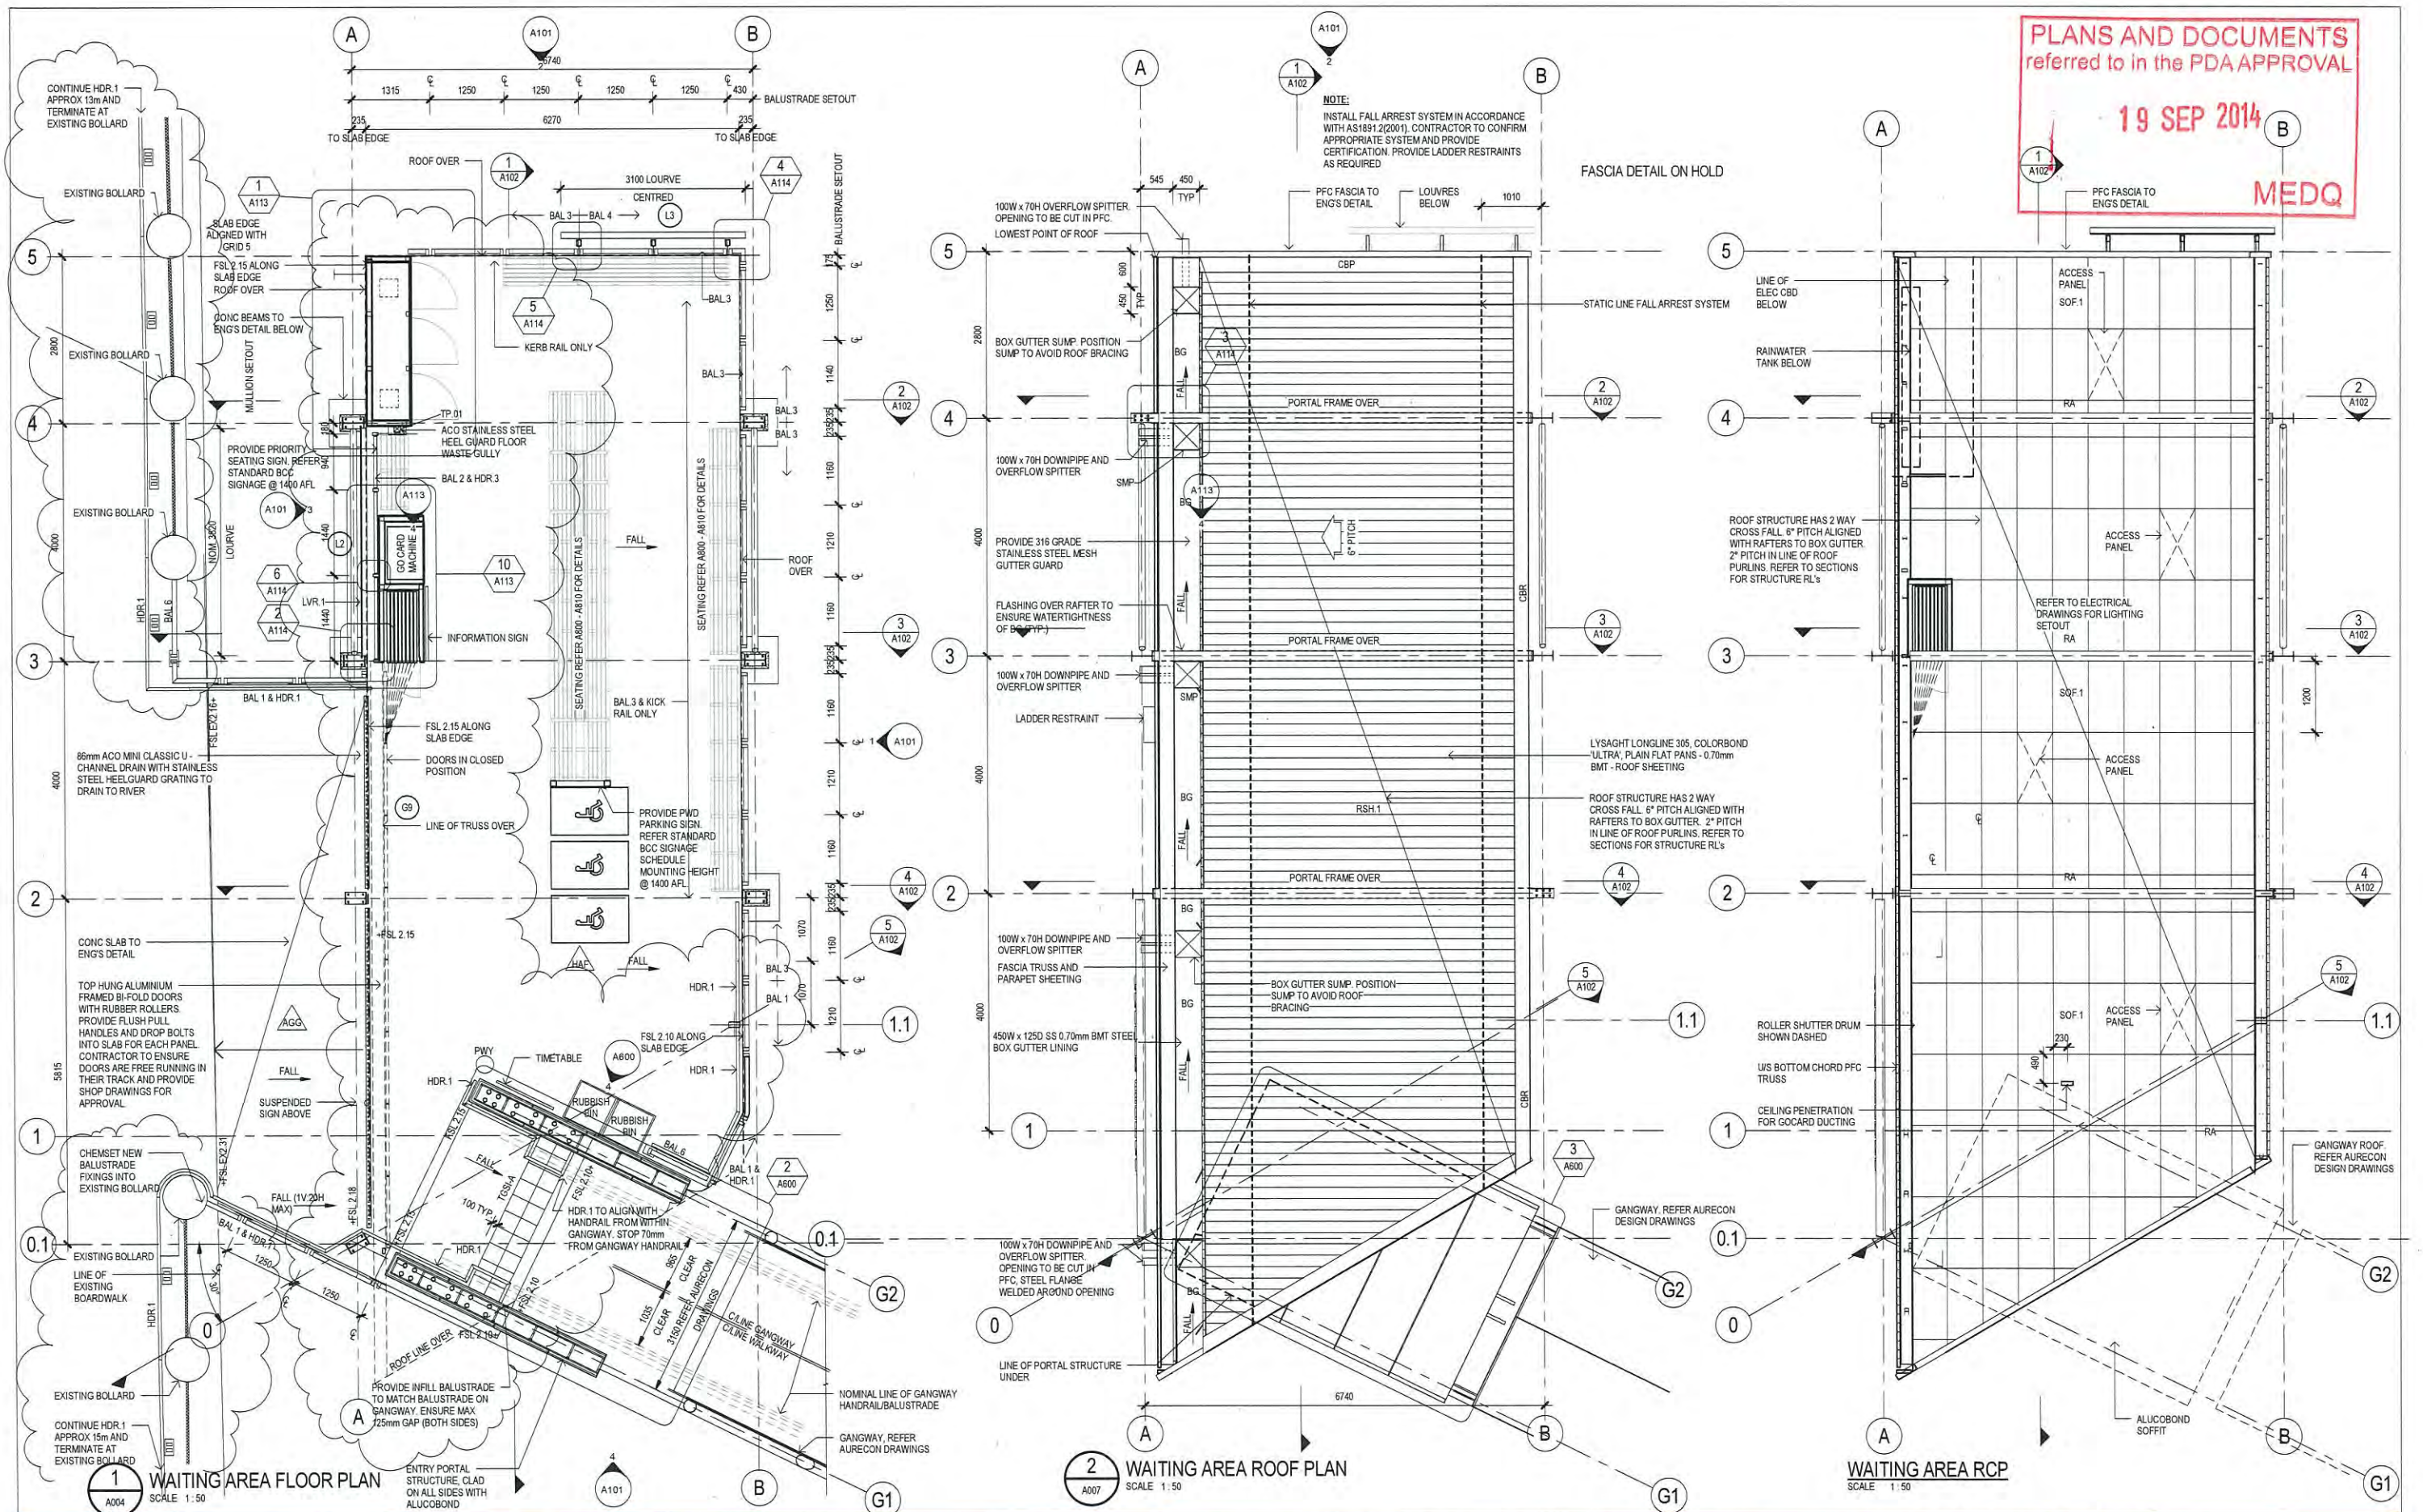


1" SIGNS REARRANGED, DOOR CHANGED, TANKS REMOVED 0 ISSUE FOR CONSTRUCTION No Revision Note: * indicates signatures on original issue of drawing or last revision of drawing				CH MAE* POK* 05.05.14 C.H MAE* POK* 14.03.14 Drawn Checked Approved Date				0 500 1000 1500 2000 2500mm SCALE 1:50 AT ORIGINAL SIZE				GHD 145 Ann St Brisbane QLD 4000 Australia GPO Box 668 Brisbane QLD 4001 T 61 7 3316 3000 F 61 7 3316 3333 E brennall@ghd.com.au W www.ghd.com.au				DO NOT SCALE Conditions of Use: This document may only be used by GHD's client (and any other person who GHD has agreed can use this document) for the purpose for which it was prepared and must not be used by any other person or for any other purpose.				Drawn BL / C. HICKLING Designed GRK/L. CARTER Drafting Check *L. CLEM Design Check *R. WILLIAMS Approved P.O'KEEFE Date 14.03.14 Scale 1:50 This Drawing must not be used for construction unless signed as Approved				Client BRISBANE CITY COUNCIL Project BRETT'S WHARF CityCat TERMINAL Title WAITING AREA Original Size A1 Drawing No: 41-27289-03-A100 Rev: 1			
--	--	--	--	---	--	--	--	---	--	--	--	---	--	--	--	--	--	--	--	--	--	--	--	---	--	--	--

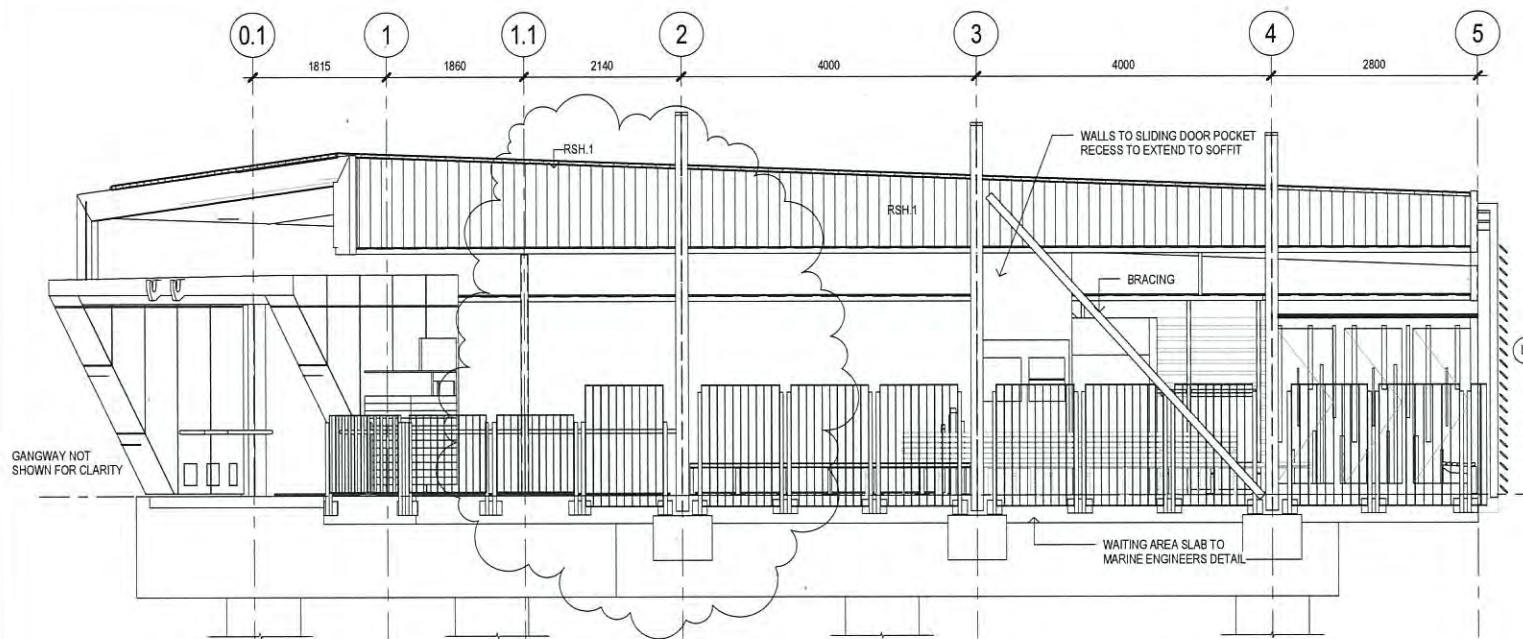


1 WAITING AREA SOUTH ELEVATION
A100 SCALE 1:50


PLANS AND DOCUMENTS
referred to in the PDA APPROVAL
19 SEP 2014
MEDQ

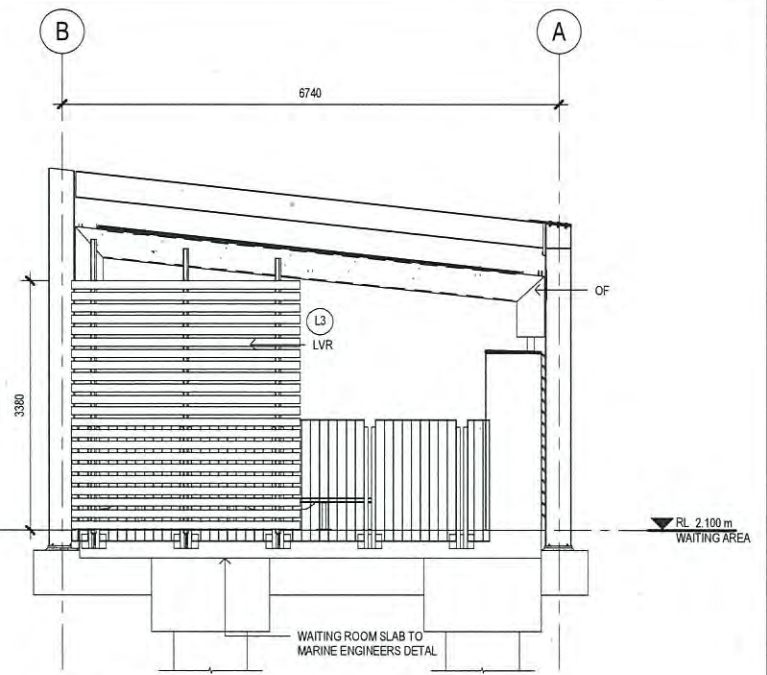


2 WAITING AREA EAST ELEVATION
A004 SCALE 1:50

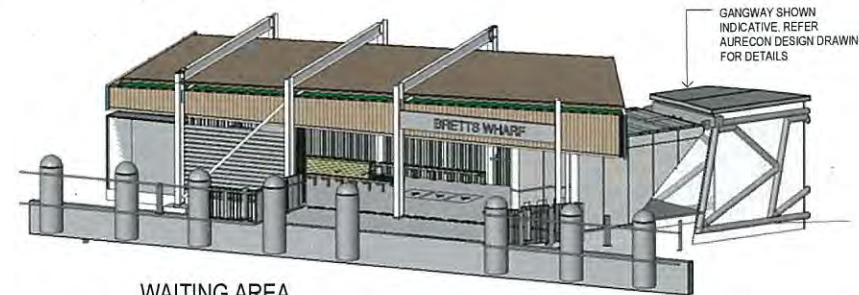

WAITING AREA

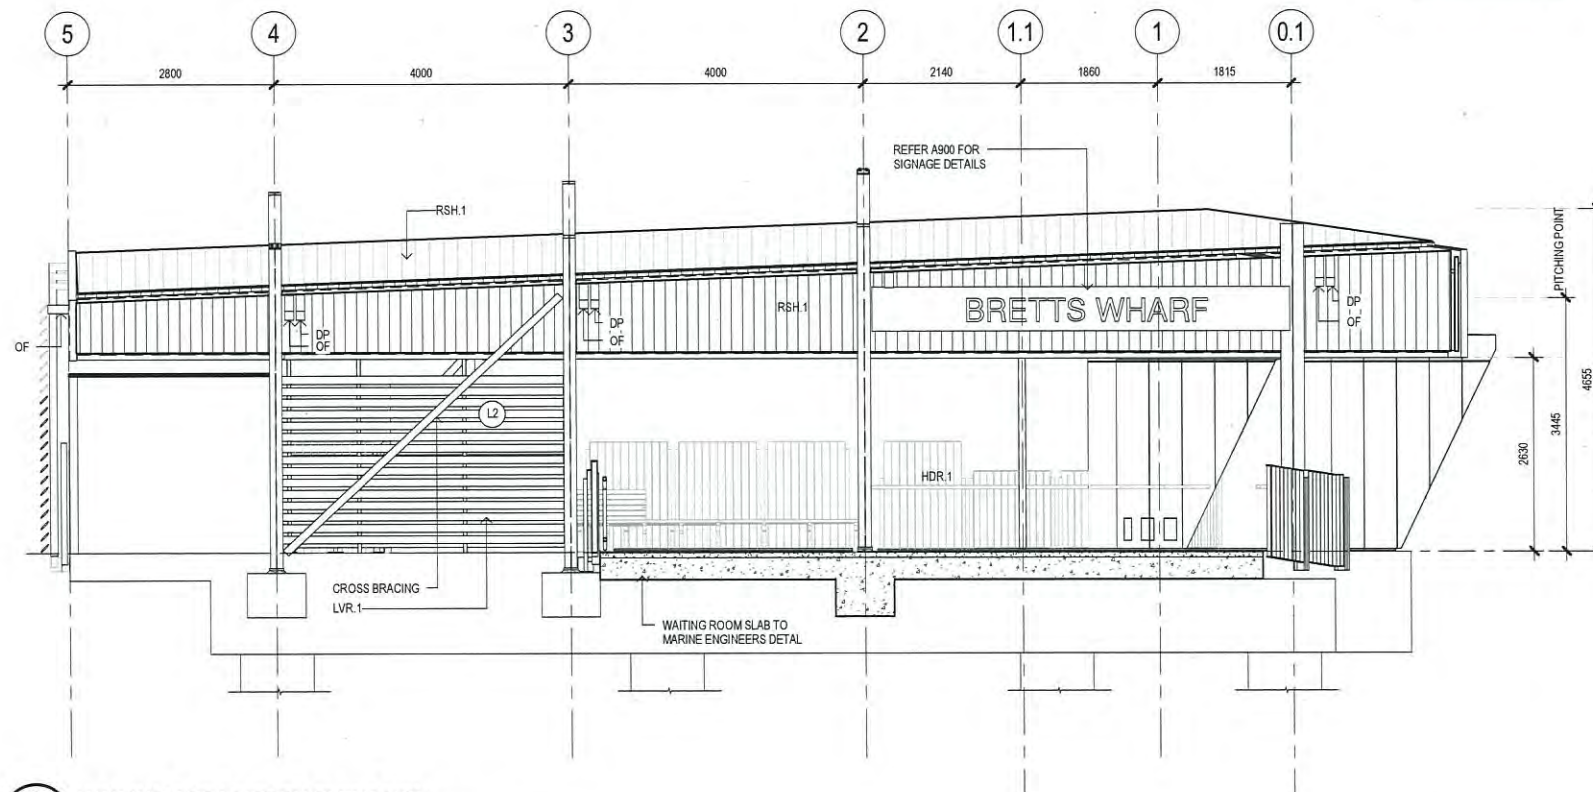

3 WAITING AREA NORTH ELEVATION
A100 SCALE 1:50

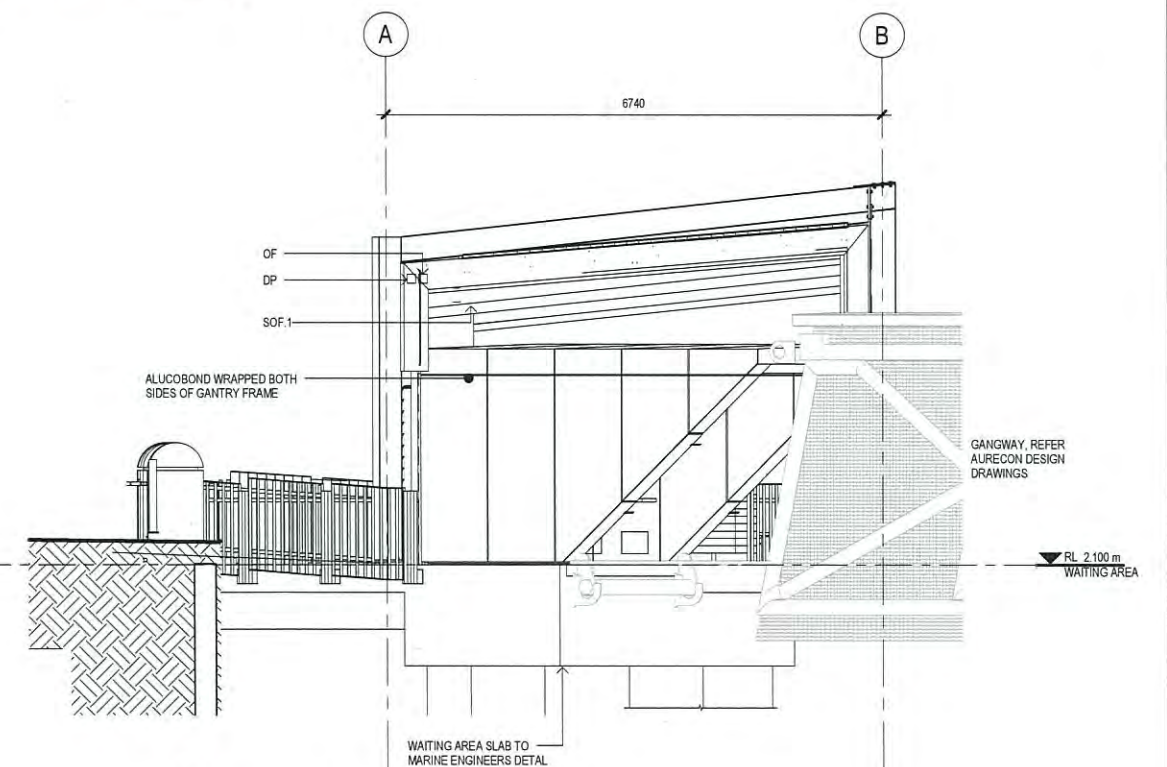

4 WAITING AREA WEST ELEVATION
A100 SCALE 1:50

No	Revision	Note	Drawn	Checked	Approved	Date
1	REVISIONS AS CLOUDED		B.L.	MAE*	POK*	30.04.14
0	ISSUE FOR CONSTRUCTION		C.H.	MAE*	POK*	14.03.14

0 500 1000 1500 2000 2500mm
SCALE 1:50 AT ORIGINAL SIZE



145 Ann St Brisbane QLD 4000 Australia
GPO Box 668 Brisbane QLD 4001
T 61 7 3316 3000 F 61 7 3316 3333
E brian@ghd.com.au W www.ghd.com.au


DO NOT SCALE

Conditions of Use
This document may only be used by
GHD's client (and any other person who
GHD has agreed can use this document)
for the purpose for which it was prepared
and must not be used by any other
person or for any other purpose.


Drawn BL / C. HICKLING Designed GRK/L. CARTER
Drafting Check *L. CLEM Design Check *R. WILLIAMS
Approved P.O'KEEFE
Date 14.03.14
Scale 1:50

Client BRISBANE CITY COUNCIL
Project BRETT'S WHARF CityCat TERMINAL
Title WAITING AREA
WAITING AREA ELEVATIONS
Original Size A1
Drawing No: 41-27289-03-A101

Rev: 1

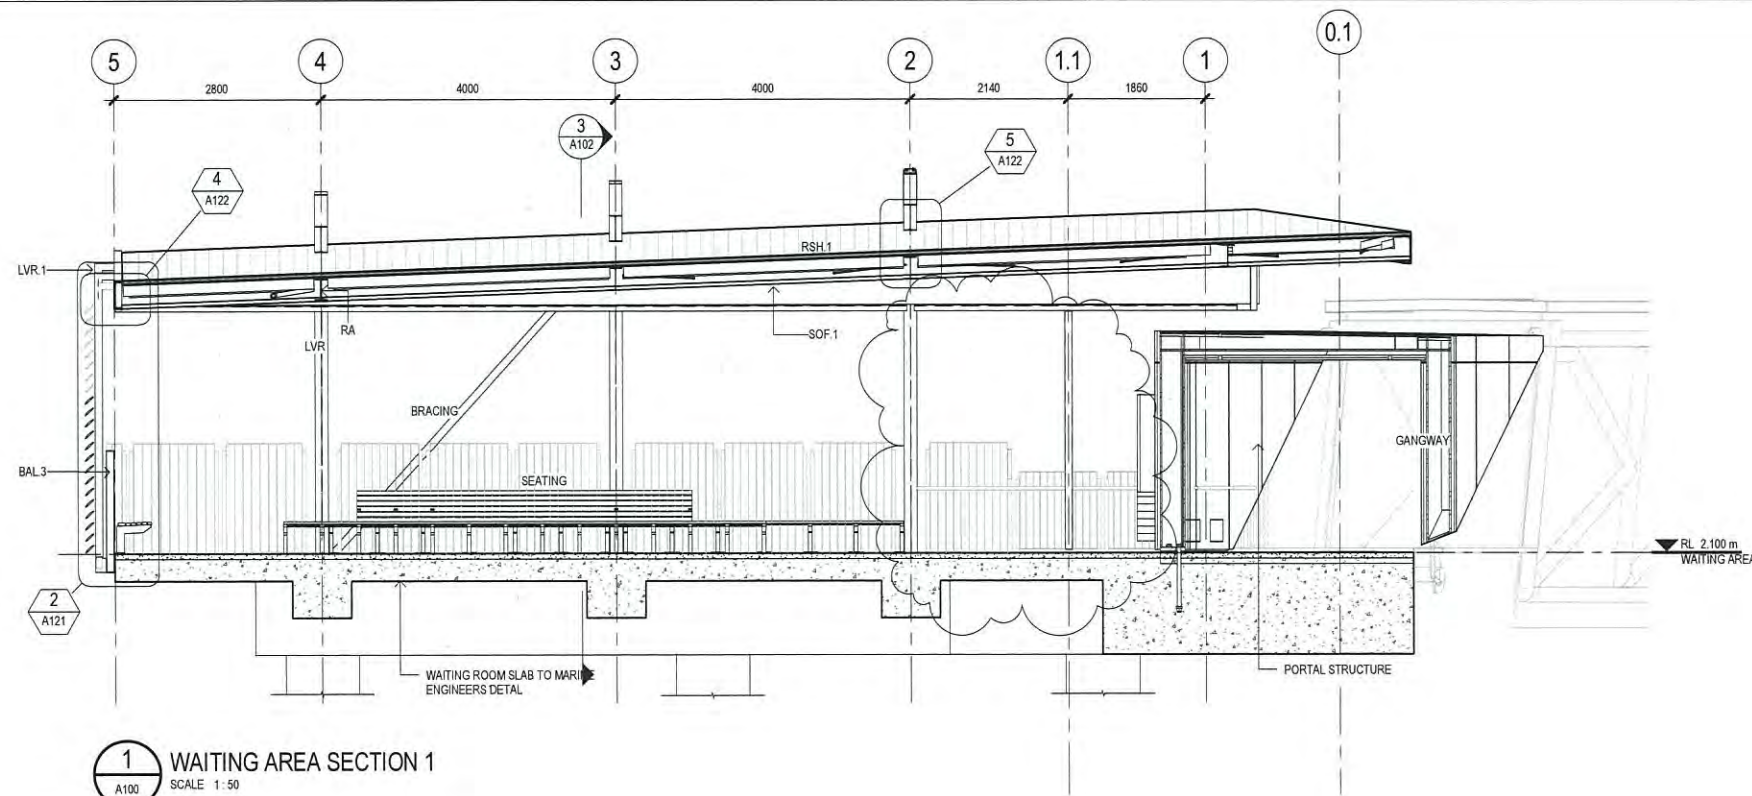

1 WAITING AREA SECTION 1
A100 SCALE 1:50

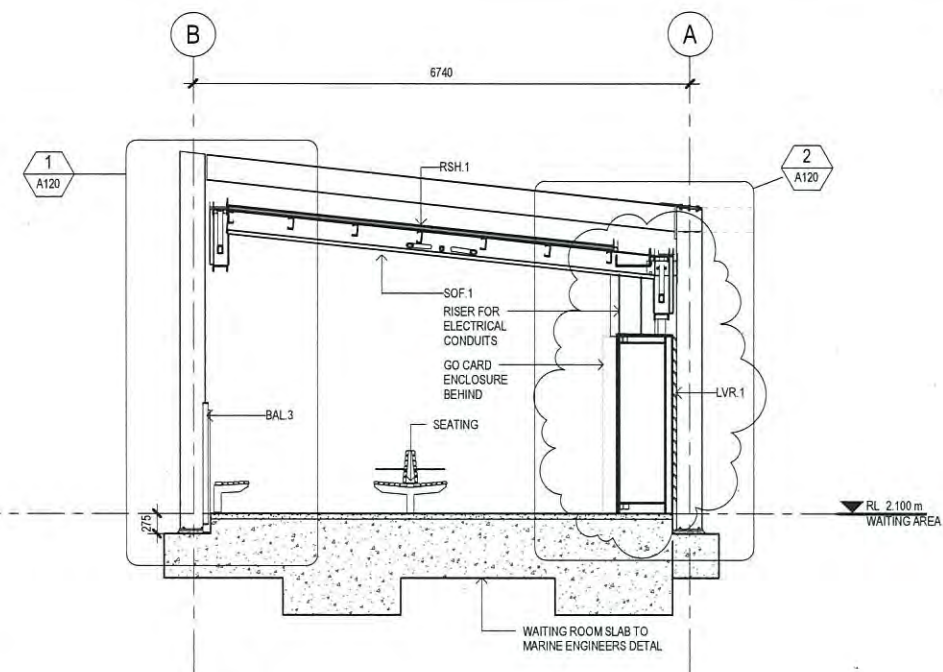


2 WAITING AREA SECTION - GRID 4
A100 SCALE 1:50


PLANS AND DOCUMENTS
referred to in the PDA APPROVAL

19 SEP 2014


MEDQ

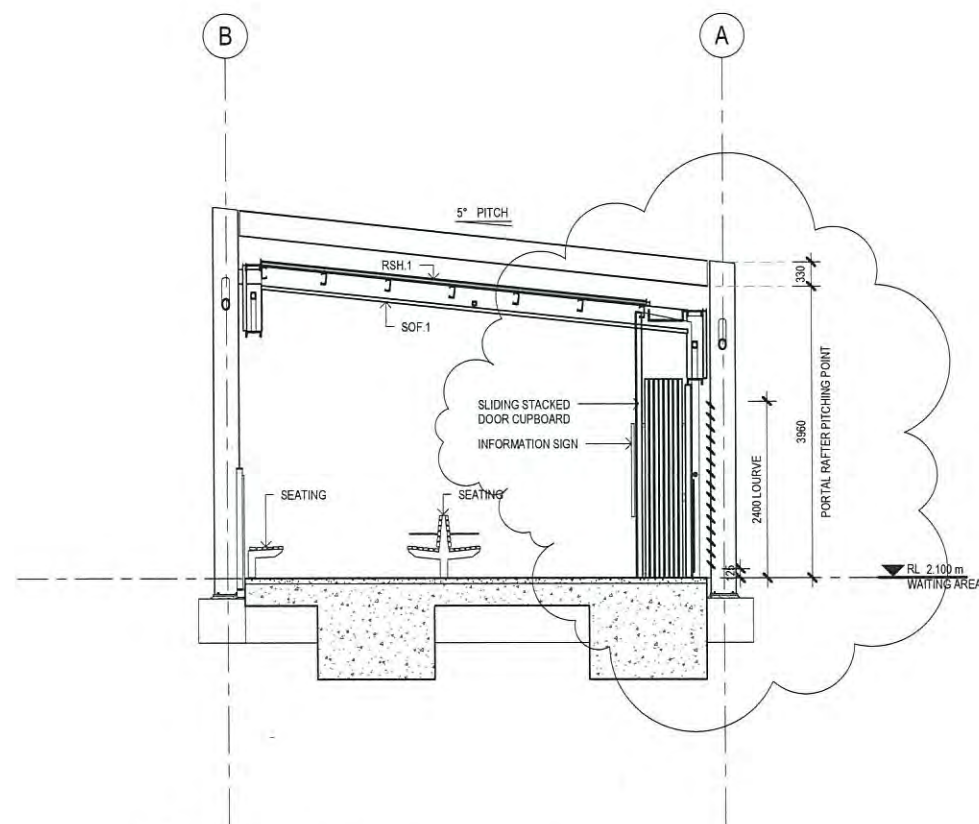

3 WAITING AREA SECTION - GRID 6
A004 SCALE 1:50

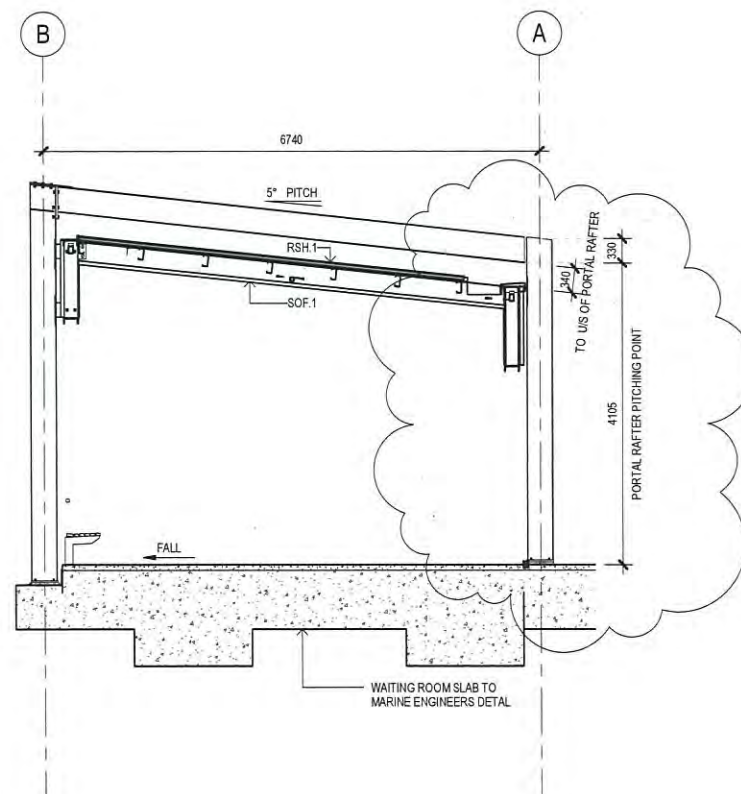


4 WAITING AREA SECTION - GRID 2
A100 SCALE 1:50

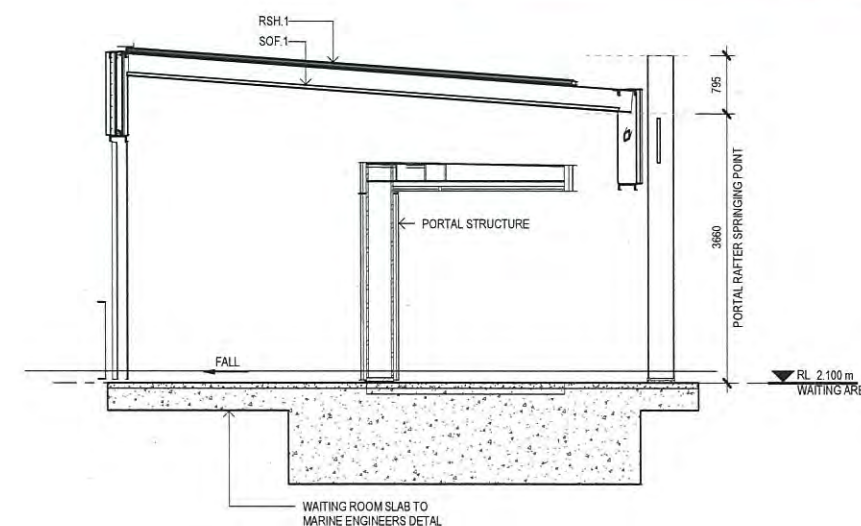

5 WAITING AREA SECTION - GRID 1
A100 SCALE 1:50

No	Revision	Note	Drawn	Checked	Approved	Date
1	REVISIONS AS CLOUDED		CH	MAE*	POK*	05.05.14
0	ISSUE FOR CONSTRUCTION		C.H	MAE*	POK*	14.03.14

 

GHD


145 Ann St Brisbane QLD 4000 Australia
GPO Box 688 Brisbane QLD 4001
T 61 7 3316 3000 F 61 7 3316 3333
E bnm@ghd.com.au W www.ghd.com.au

DO NOT SCALE




Conditions of Use:
This document may only be used by
GHD's client (and any other person who
GHD has agreed can use this document)
for the purpose for which it was prepared
and must not be used by any other
person or for any other purpose.

Drawn	BL / C. HICKLING	Designed	GRKL CARTER
Drafting Check	*L. CLEM	Design Check	*R. WILLIAMS
Approved	P.O'KEEFE		
Date	14.03.14		
Scale	1:50		

Client	BRISBANE CITY COUNCIL
Project	BRETT'S WHARF CityCat TERMINAL
Title	WAITING AREA WAITING AREA SECTIONS
Original Size	A1
Drawing No:	41-27289-03-A102
Rev:	1

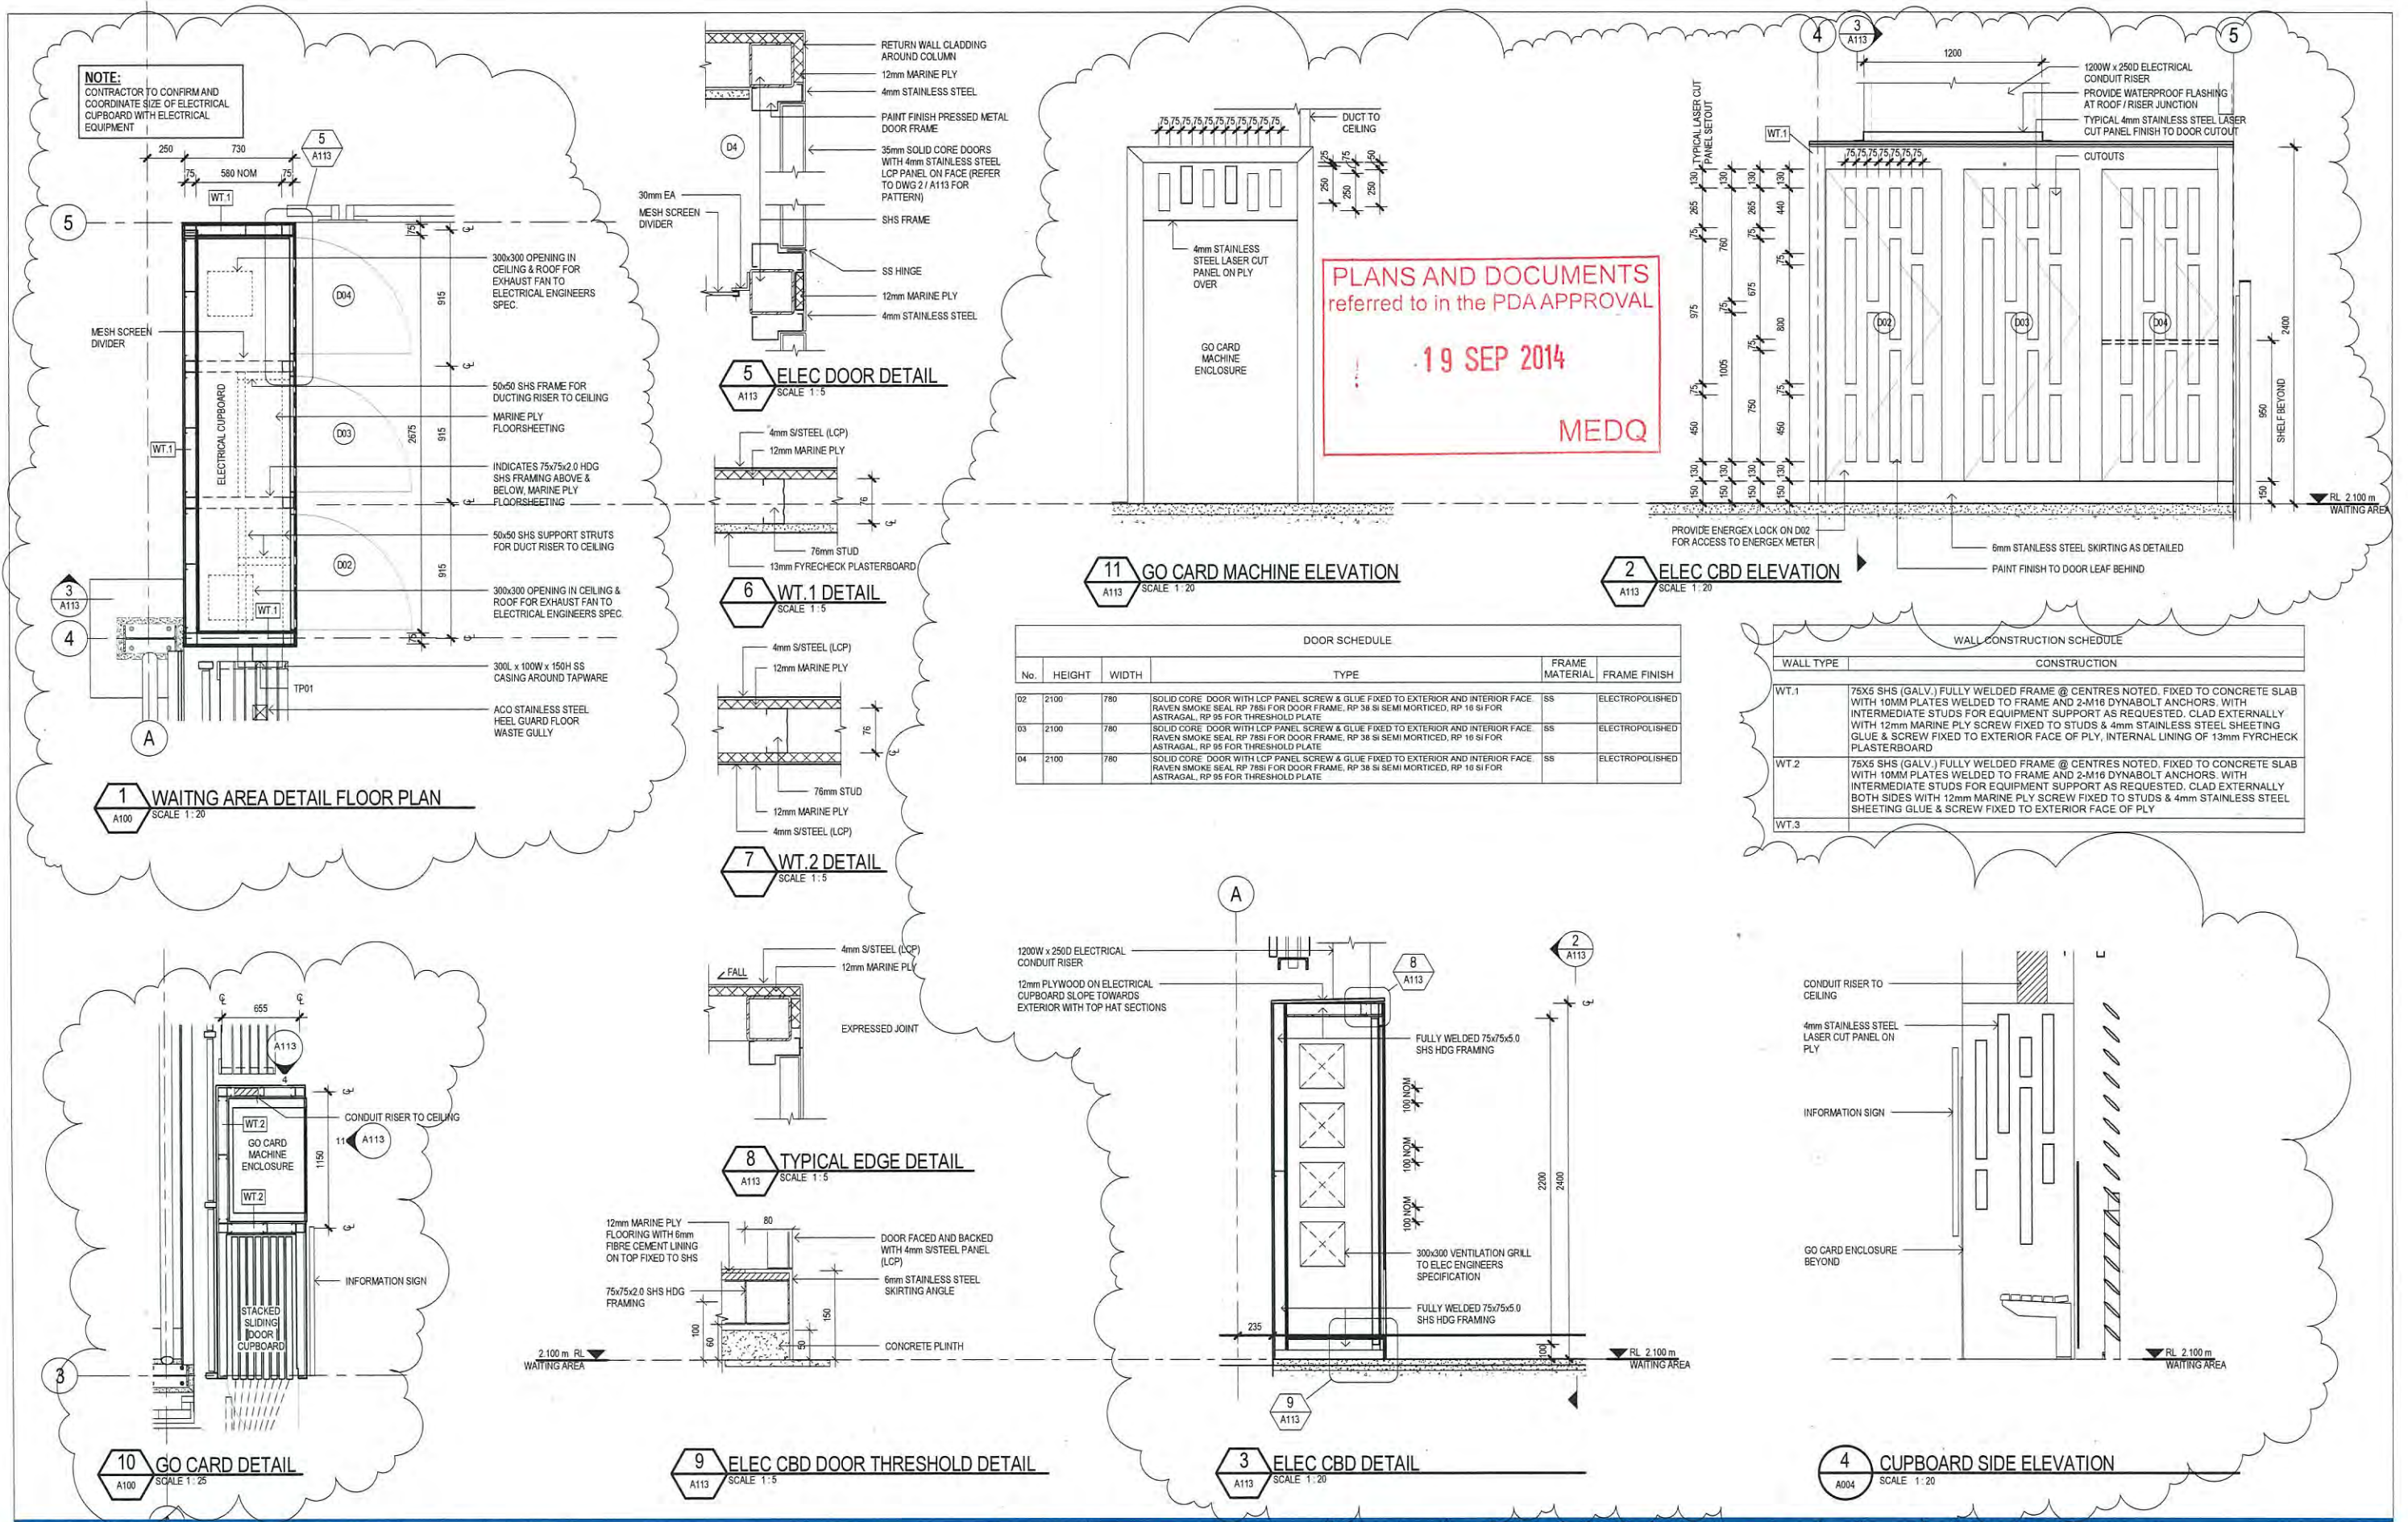

1 REVISIONS AS CLOUDED 0 ISSUE FOR CONSTRUCTION No Revision Note: * indicates signatures on original issue of drawing or last revision of drawing	B.L. MAE* POK* 30.04.14 C.H. MAE* POK* 14.03.14 Drawn Checked Approved Date	0 200 400 600 800 1000mm SCALE 1:20 AT ORIGINAL SIZE 0 50 100 150 200 250mm SCALE 1:5 AT ORIGINAL SIZE GHD 145 Ann St Brisbane QLD 4000 Australia GPO Box 668 Brisbane QLD 4001 T 61 7 3316 3000 F 61 7 3316 3333 E brennall@ghd.com.au W www.ghd.com.au	DO NOT SCALE Conditions of Use: This document may only be used by GHD's client (and any other person who GHD has agreed can use this document) for the purpose for which it was prepared and must not be used by any other person or for any other purpose.	Drawn BL / C. HICKLING Drafting Check *L. CLEM Approved P.O'KEEFE Date 14.03.14 Scale As indicated This Drawing must not be used for construction unless signed as Approved	Client BRISBANE CITY COUNCIL Project BRETT'S WHARF CityCat TERMINAL Title WAITING AREA WAITING AREA ELEC CUPBOARD DETAILS Original Size A1 Drawing No: 41-27289-03-A113 Rev: 1
--	--	---	--	---	--

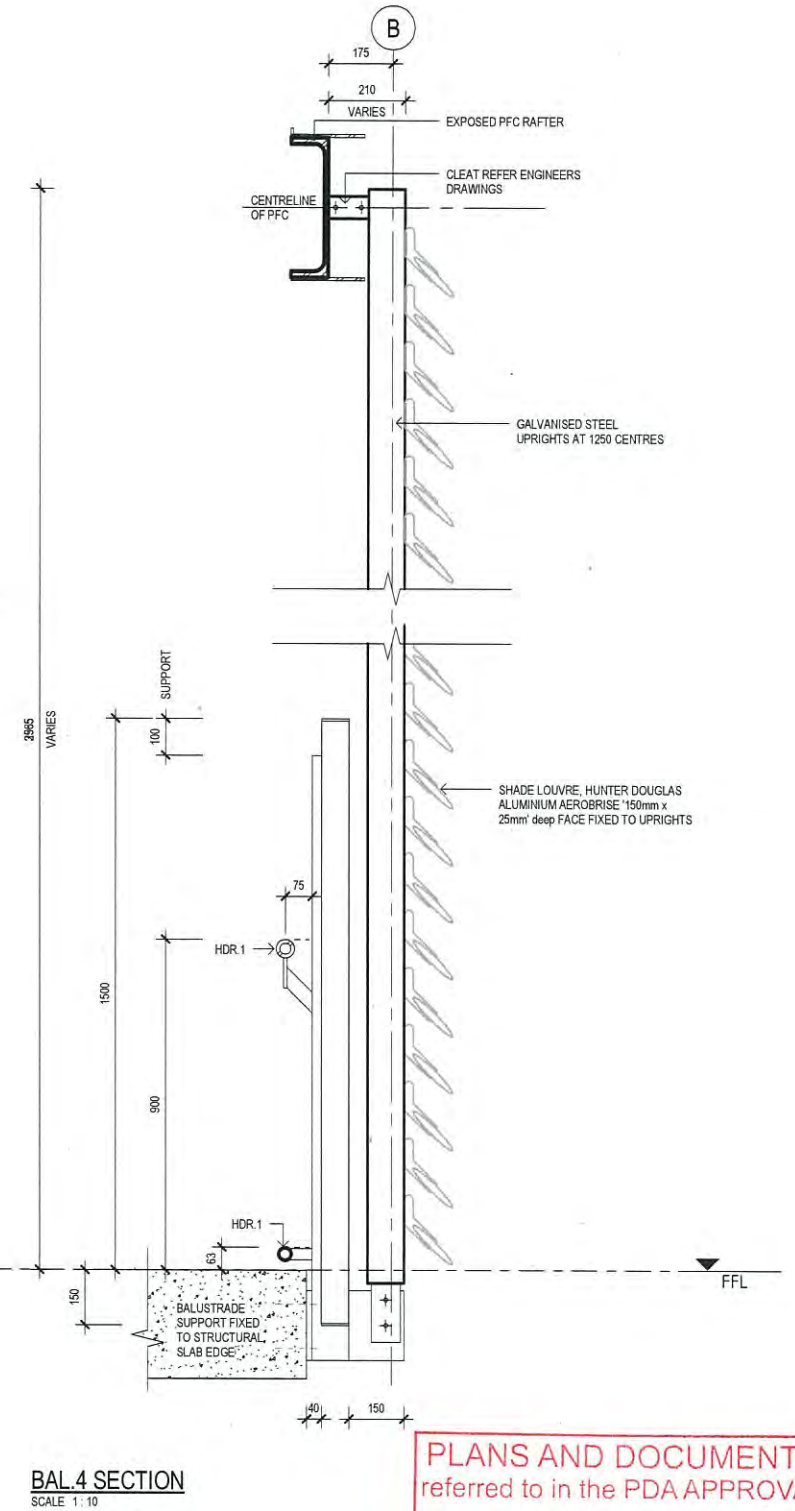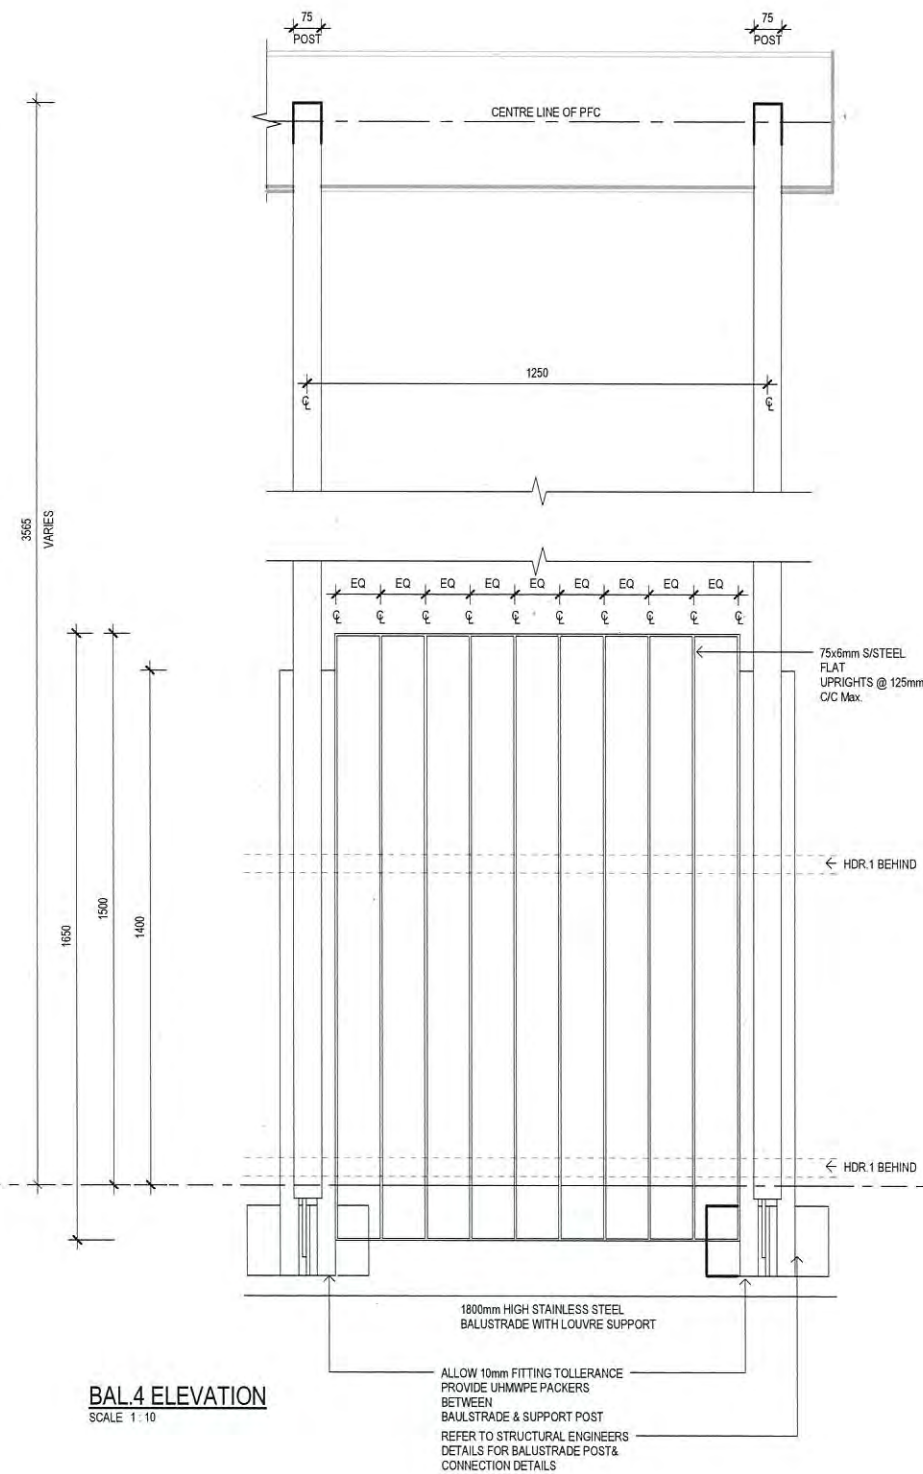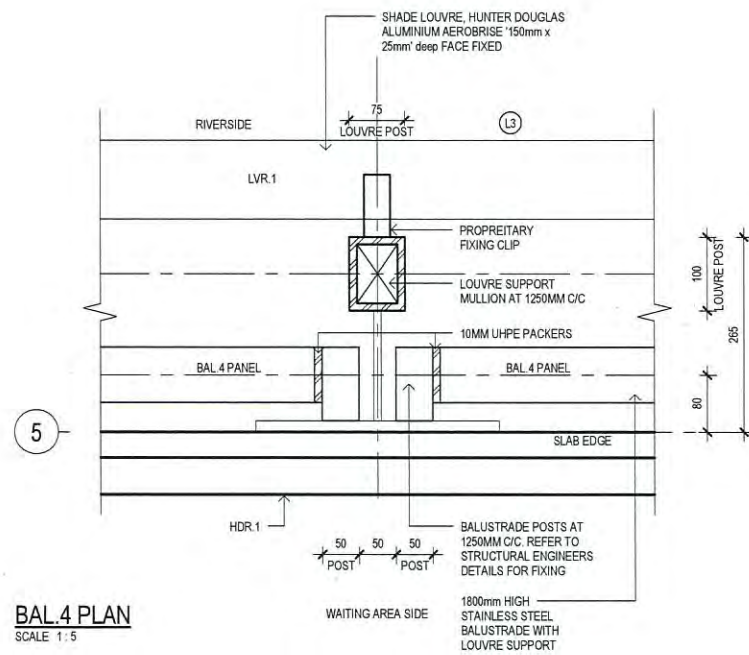


PLANS AND DOCUMENTS
referred to in the PDA APPROVAL

19 SEP 2014

MEDQ

0	ISSUE FOR CONSTRUCTION		CH	MAE*	POK*	14.03.14
No	Revision	Note: * indicates signatures on original issue of drawing or last revision of drawing	Drawn	Checked	Approved	Date

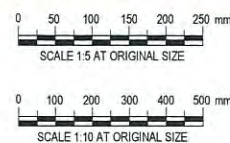


DO NOT SCALE


Conditions of Use:
This document may only be used by GHD's client (and any other person who GHD has agreed can use this document) for the purpose for which it was prepared and must not be used by any other person or for any other purpose.

Drawn	B.L./C.HICKLING	Designed	GRK/L.CARTER
Drafting Check	*L.CLEM	Design Check	*R.WILLIAMS
Approved	*P.O'KEEFE		
Date	14.03.14		
Scale	As indicated		


Client	BRISBANE CITY COUNCIL	Project	BRETTS WHARF CityCat TERMINAL
Title	STANDARD BALUSTRADE DETAILS SHEET 2 OF 3	Original Size	A1
Drawing No:	41-27289-03-A501	Rev:	0

 


Plot Date: 5/05/2014 2:41:30 PM Cad File No: C:\Users\chickling\Documents\41-27269-Bretts\Wharf-Pontoon_chickling.rvt

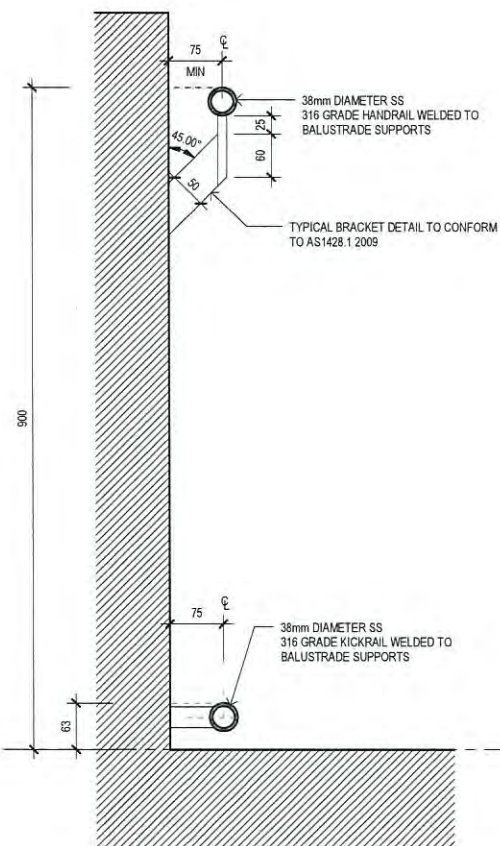

HDR.1 DETAIL
SCALE 1:5

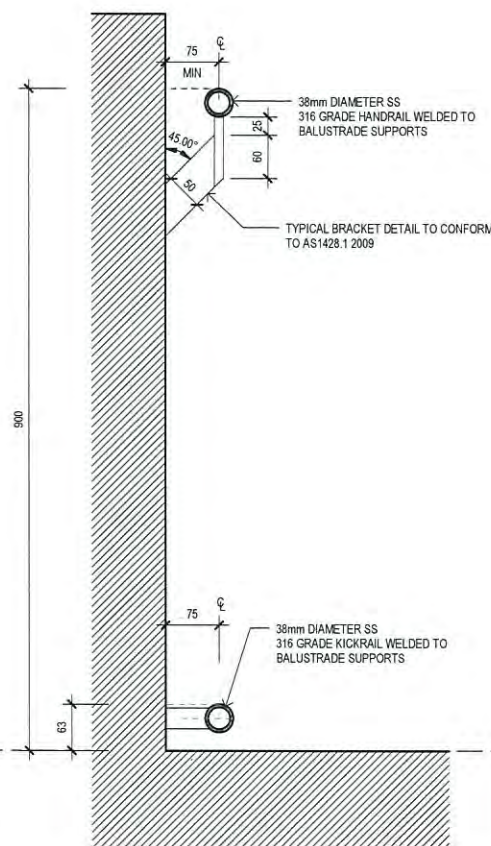

HDR.2 DETAIL
SCALE 1:5

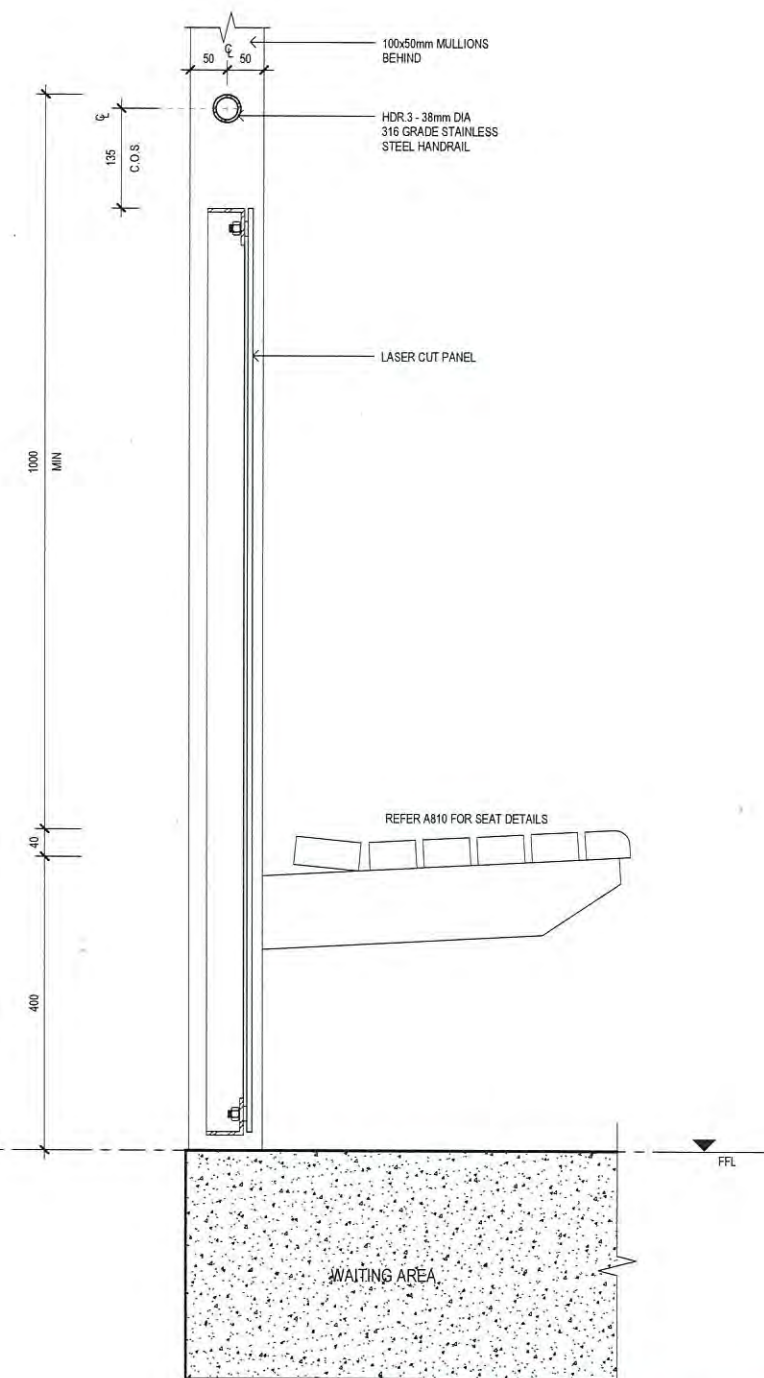


HDR.3 DETAIL
SCALE 1:5

PLANS AND DOCUMENTS
referred to in the PDA APPROVAL

19 SEP 2014

MEDQ

0	ISSUE FOR CONSTRUCTION		CH	MAE*	POK*	14.03.14
No	Revision	Note: * indicates signatures on original issue of drawing or last revision of drawing	Drawn	Checked	Approved	Date

 





145 Ann St Brisbane QLD 4000 Australia
GPO Box 668 Brisbane QLD 4001
T 61 7 3316 3000 F 61 7 3316 3333
E bnmall@ghd.com.au W www.ghd.com.au

DO NOT SCALE


Conditions of Use:
This document may only be used by
GHD's client (and any other person who
GHD has agreed can use this document)
for the purpose for which it was prepared
and must not be used by any other
person or for any other purpose.

Drawn	B.L. / C.HICKLING	Designed	GRK / L.CARTER
Drafting Check	*L.CLEM	Design Check	*R.WILLIAMS
Approved	*P.O'KEEFE		
Date	14.03.14		
Scale	1:5		

Client	BRISBANE CITY COUNCIL
Project	BRETTS WHARF CityCat TERMINAL
Title	STANDARD HANDRAIL DETAILS
Original Size	A1
Drawing No:	41-27289-03-A503
Rev:	0

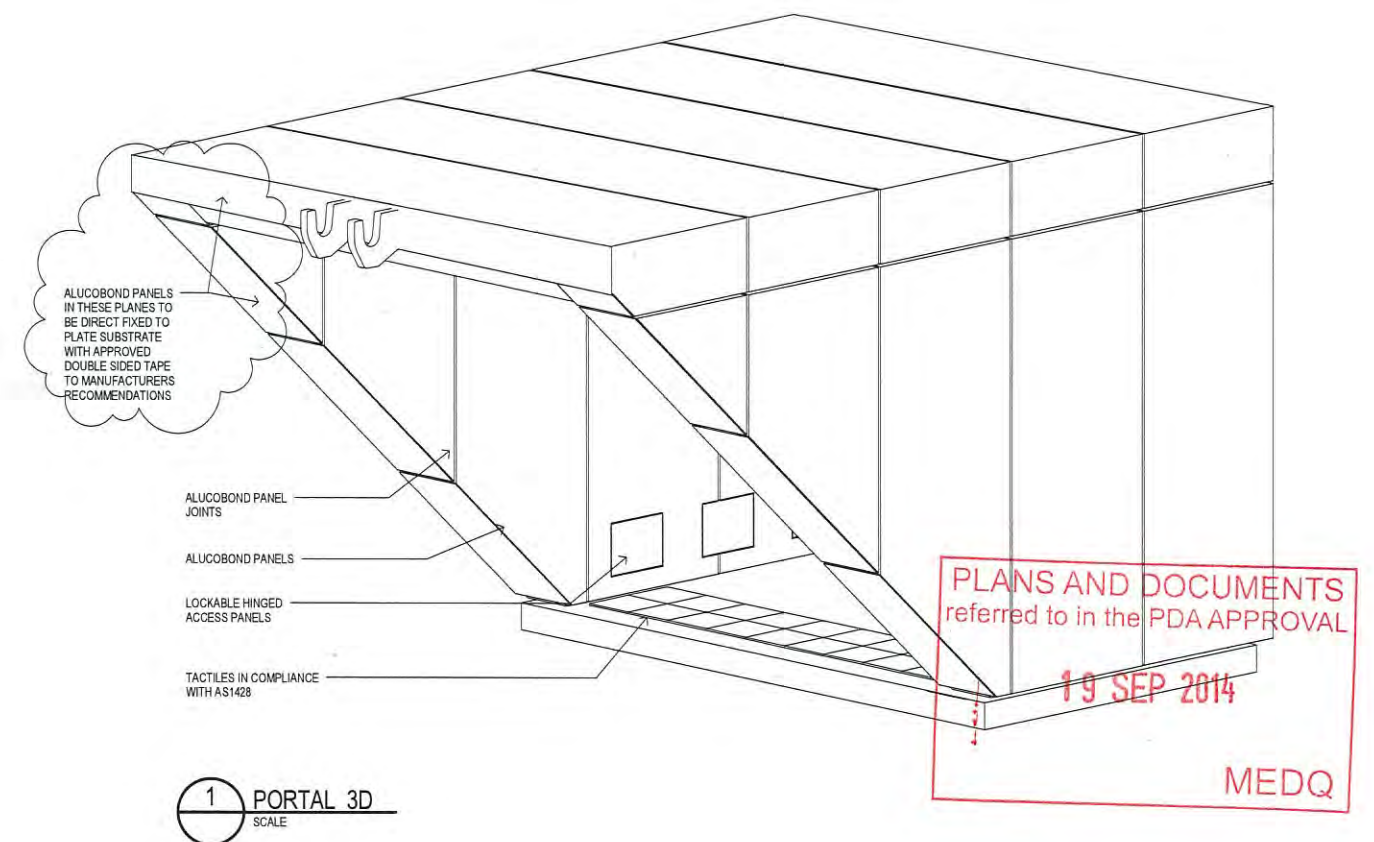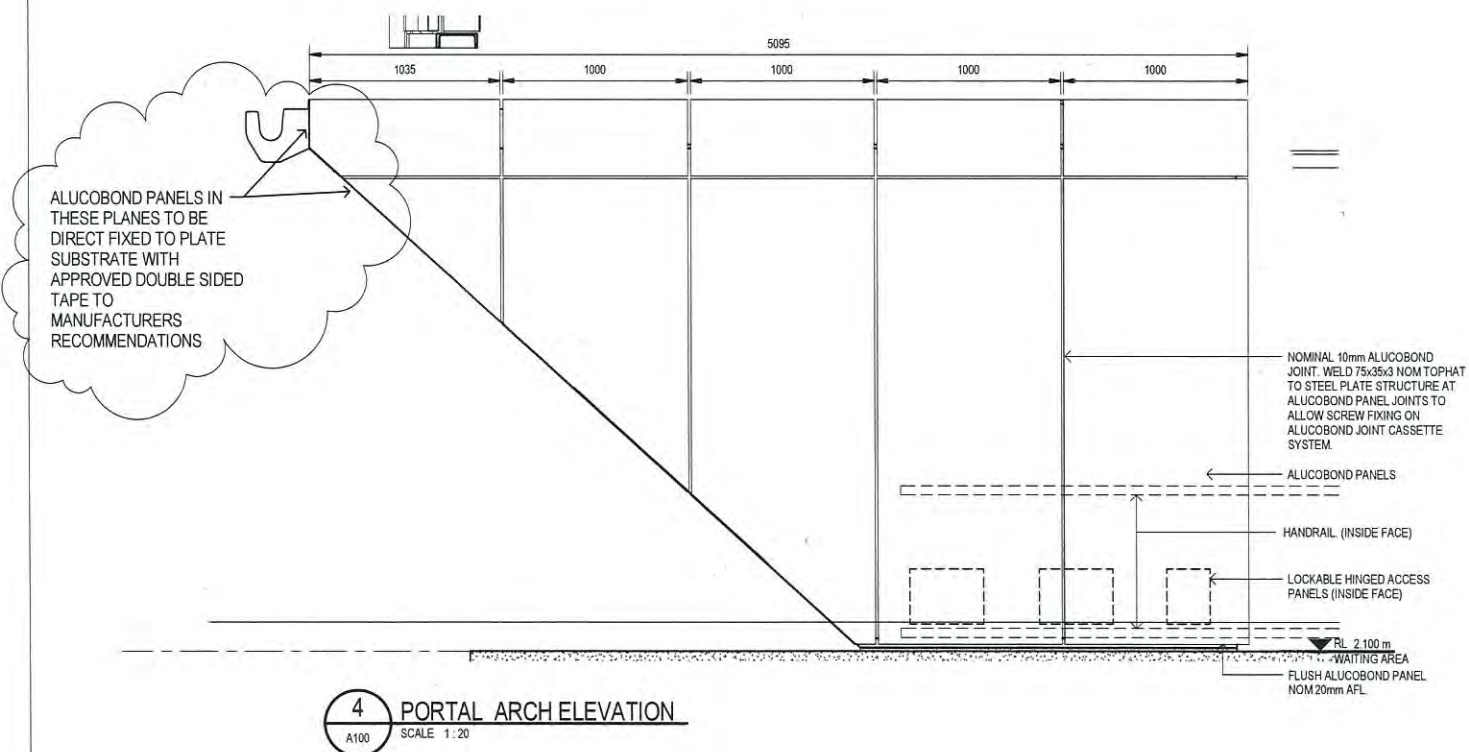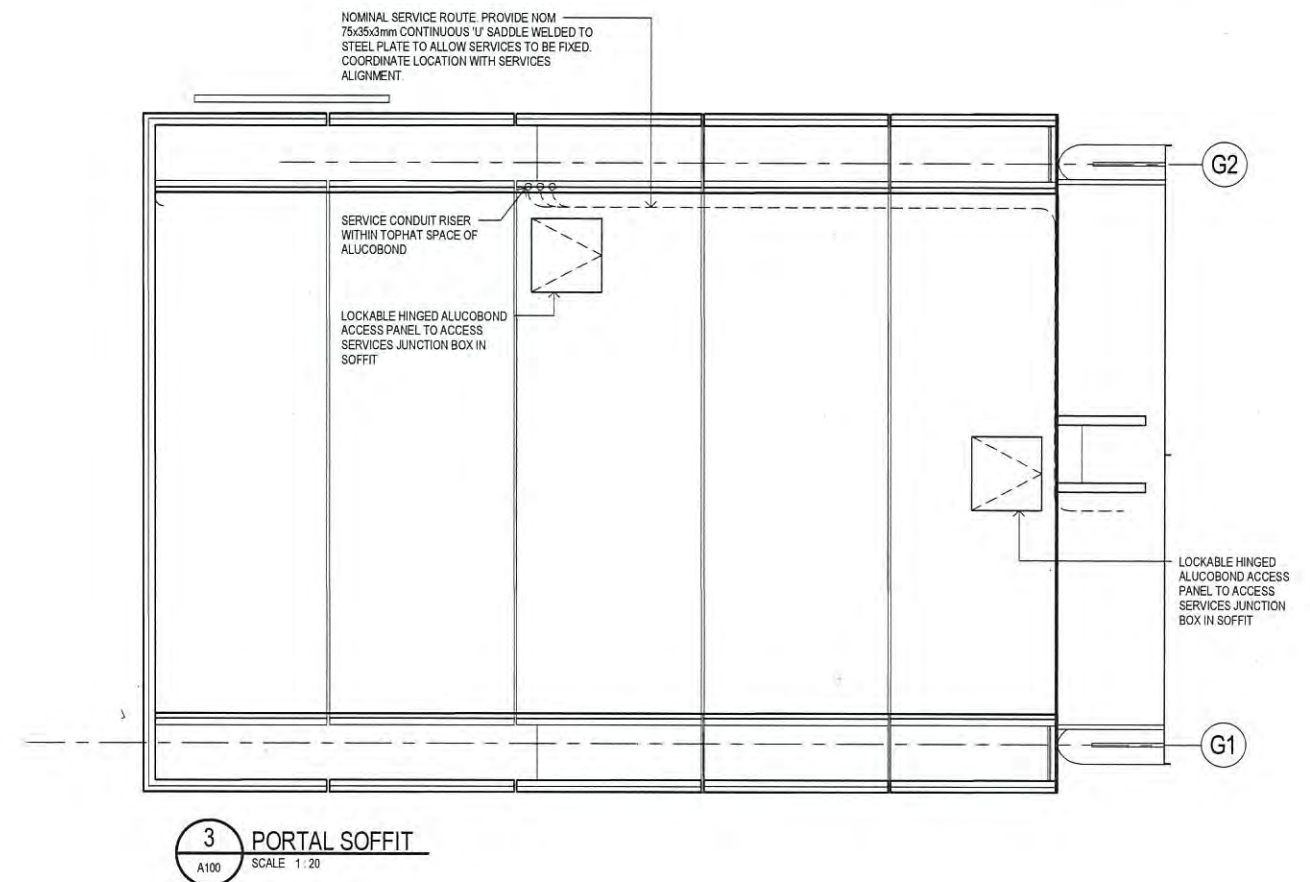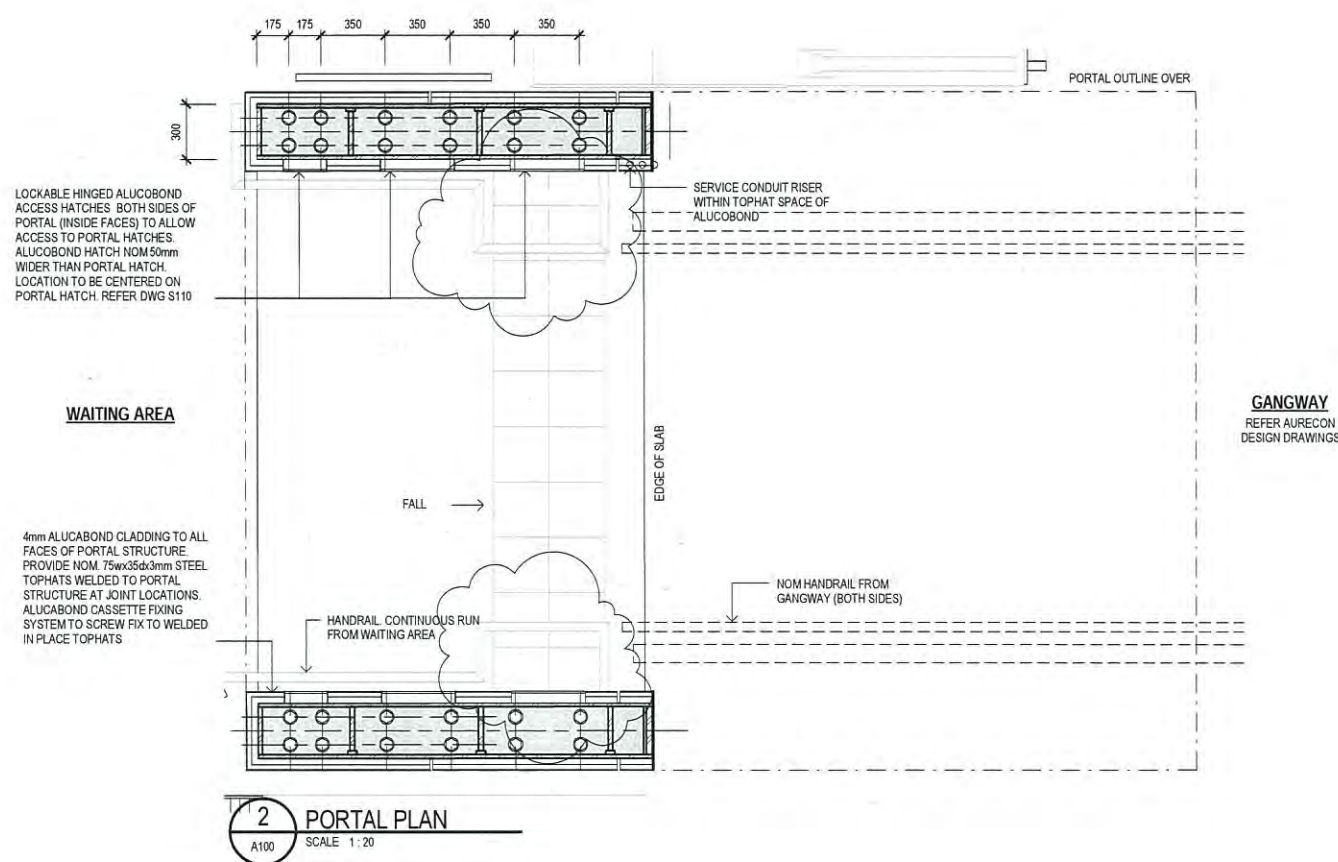

1	REVISIONS AS CLOUDED	CH	MAE*	POK*	06.05.14
0	ISSUE FOR CONSTRUCTION	C.H	MAE*	POK*	14.03.14
No	Revision	Note: * indicates signatures on original issue of drawing or last revision of drawing			
		Drawn	Checked	Approved	Date

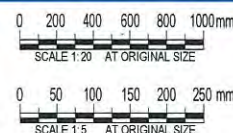

145 Ann St Brisbane QLD 4000 Australia
GPO Box 668 Brisbane QLD 4001
T 61 7 3316 3000 F 61 7 3316 3333
E bemail@ghd.com.au W www.ghd.com.au

DO NOT SCALE

Conditions of Use.
This document may only be used by GHD's client (and any other person who GHD has agreed can use this document) for the purpose for which it was prepared and must not be used by any other person or for any other purpose.


Drawn	J.OWEN	Designed	L.CARTER*
Drafting Check	C.HICKLING*	Design Check	*R. WILLIAMS
Approved	P.O'KEEFE		
Date	14.03.14		
Scale	1:20		

Client **BRISBANE CITY COUNCIL**
Project **BRETT'S WHARF CityCat TERMINAL**


Title **ENTRY PORTAL LAYOUT**

Original Size **A1** Drawing No: **41-27289-03-A600**


Rev: 1

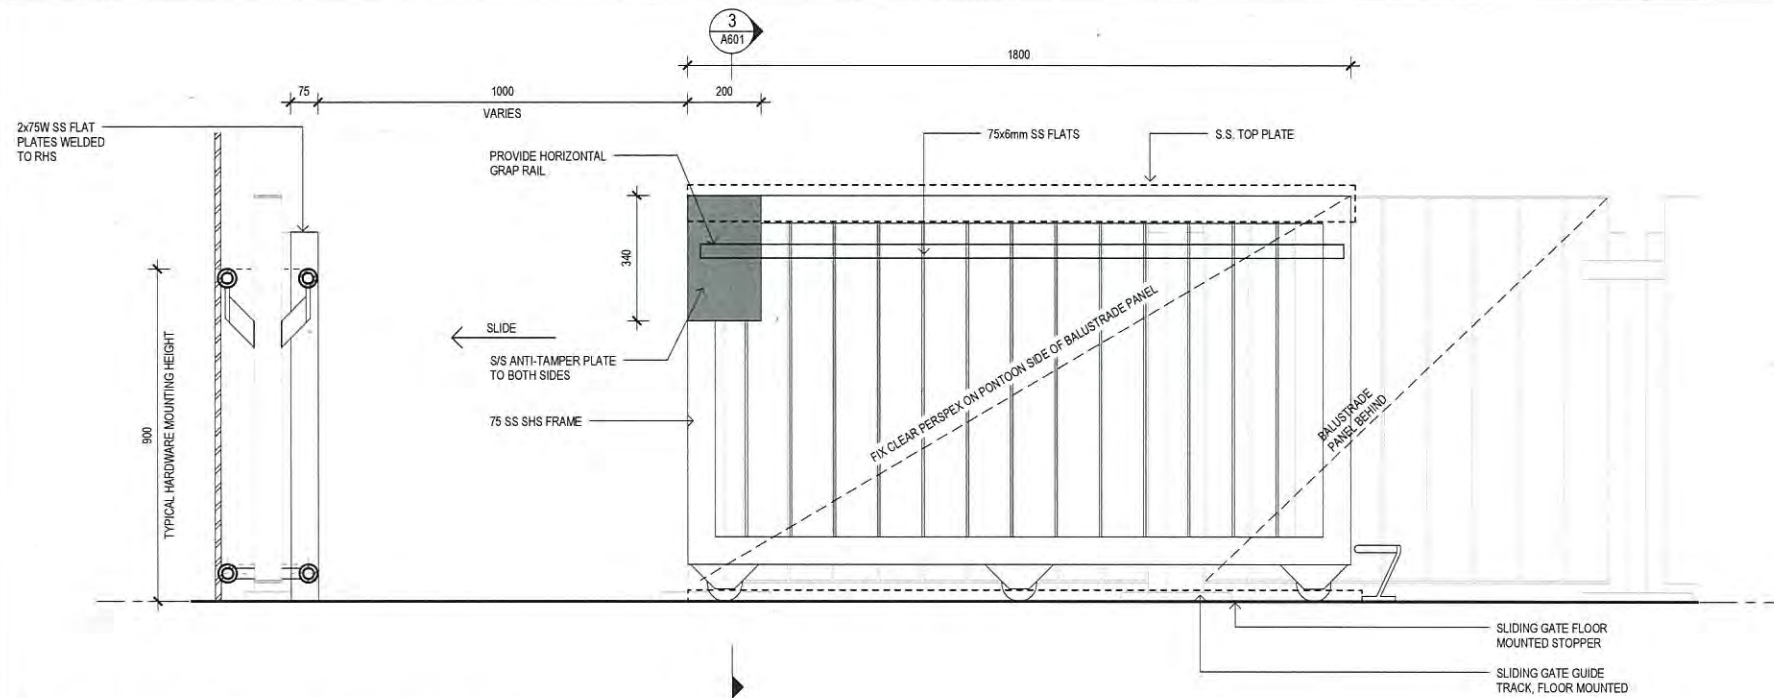


1 TYPICAL PONTOON G4, G5, ELEVATION
A200 SCALE 1:10

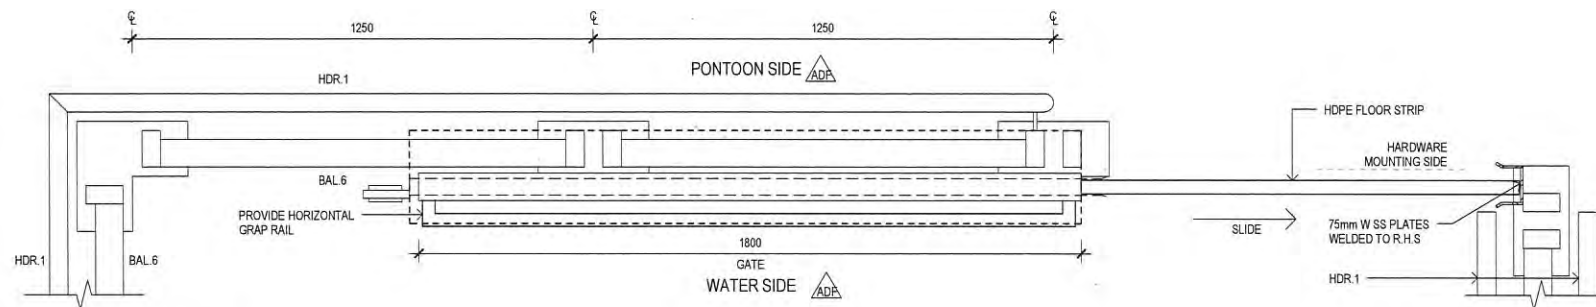

7 G4 PLAN (G5 MIRRORED)
A200 SCALE 1:10

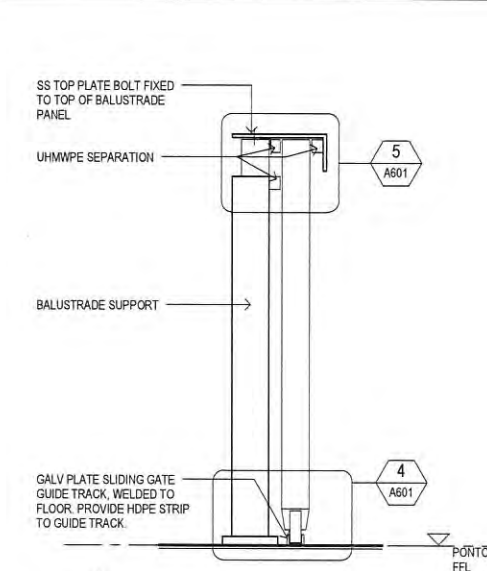


3 TYPICAL SLIDING GATE SECTION
A601 SCALE 1:10

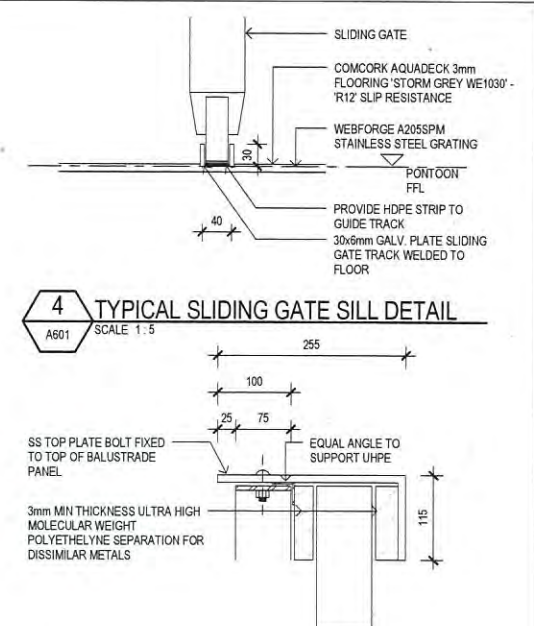


4 TYPICAL SLIDING GATE SILL DETAIL
A601 SCALE 1:5

5 TYPICAL SLIDING GATE HEAD DETAIL
A601 SCALE 1:5

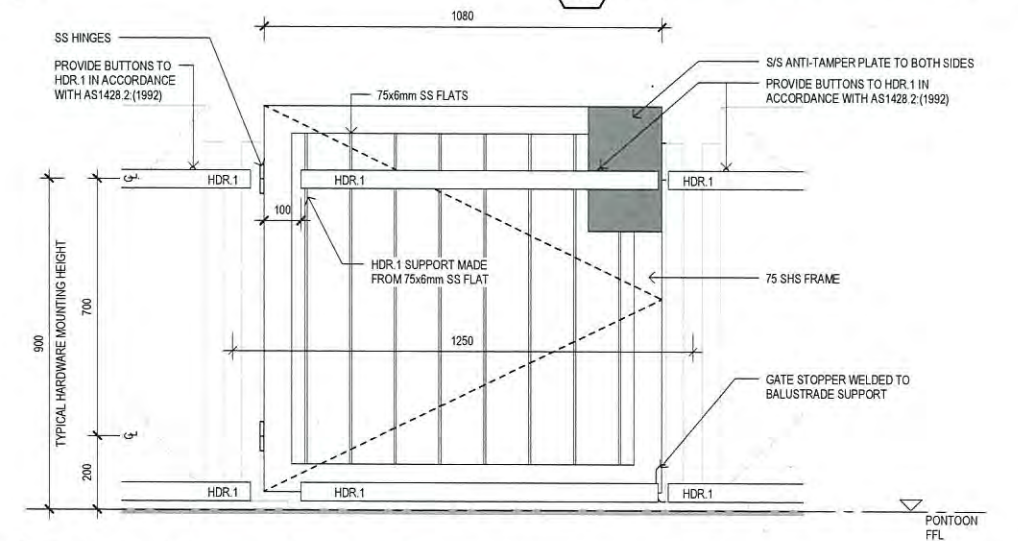

2 G2 ELEVATION (G3 & G6 SIMILAR)
A601 SCALE 1:10

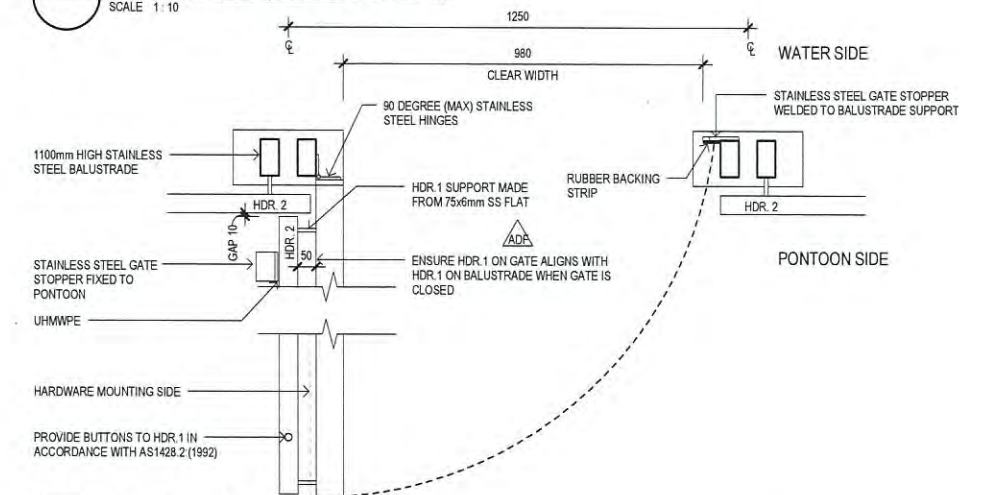


6 G2 PLAN (G3 & G6 SIMILAR)
A200 SCALE 1:10

PLANS AND DOCUMENTS
referred to in the PDA APPROVAL

19 SEP 2014

MEDQ

0	ISSUE FOR CONSTRUCTION	CH	MAE*	POK*	14.03.14
No	Revision	Note: * indicates signatures on original issue of drawing or last revision of drawing	Drawn	Checked	Approved

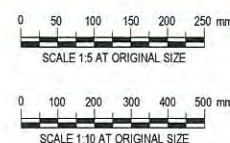

145 Ann St Brisbane QLD 4000 Australia
GPO Box 668 Brisbane QLD 4001
T 61 7 3316 3000 F 61 7 3316 3333
E bneal@ghd.com.au W www.ghd.com.au

DO NOT SCALE


Conditions of Use:
This document may only be used by
GHD's client (and any other person who
GHD has agreed can use this document)
for the purpose for which it was prepared
and must not be used by any other
person or for any other purpose.

Drawn	B.L./C.HICKLING	Designed	GRK./L.CARTER
Drafting Check	*L.CLEM	Design Check	*R.WILLIAMS
Approved	*P.O'KEEFE		
Date	14.03.14		
Scale	As indicated		


Client **BRISBANE CITY COUNCIL**
Project **BRETT'S WHARF CityCat TERMINAL**
Title **STANDARD GATE DETAILS SHEET 2**

Original Size **A1** Drawing No: **41-27289-03-A601**

Rev: 0

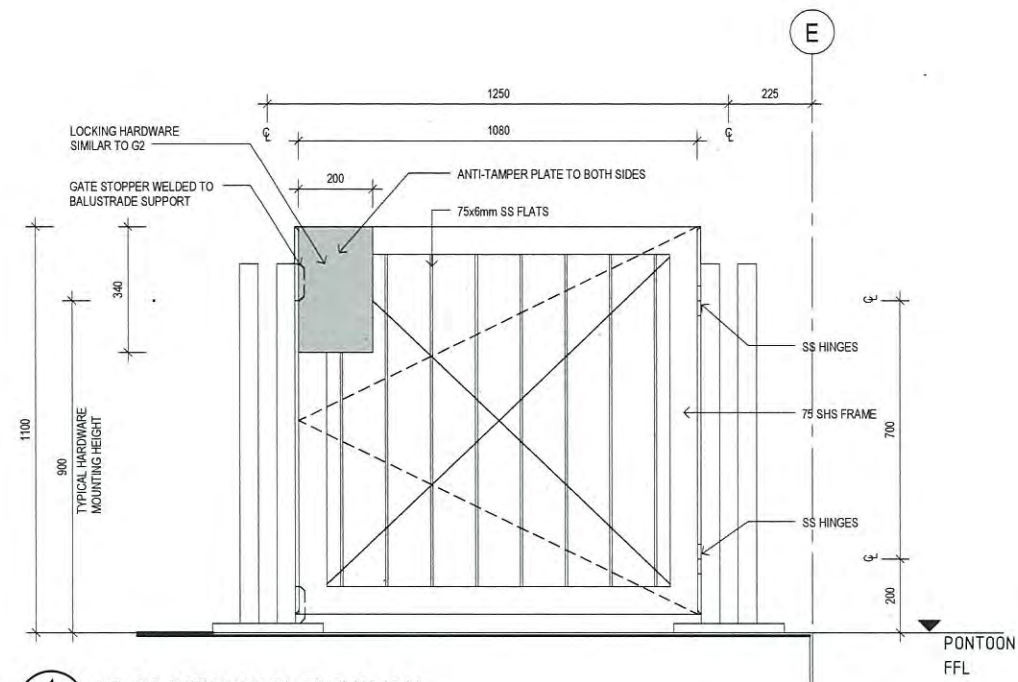

1 G7, G8 (MIRRORED) ELEVATION
SCALE 1:10

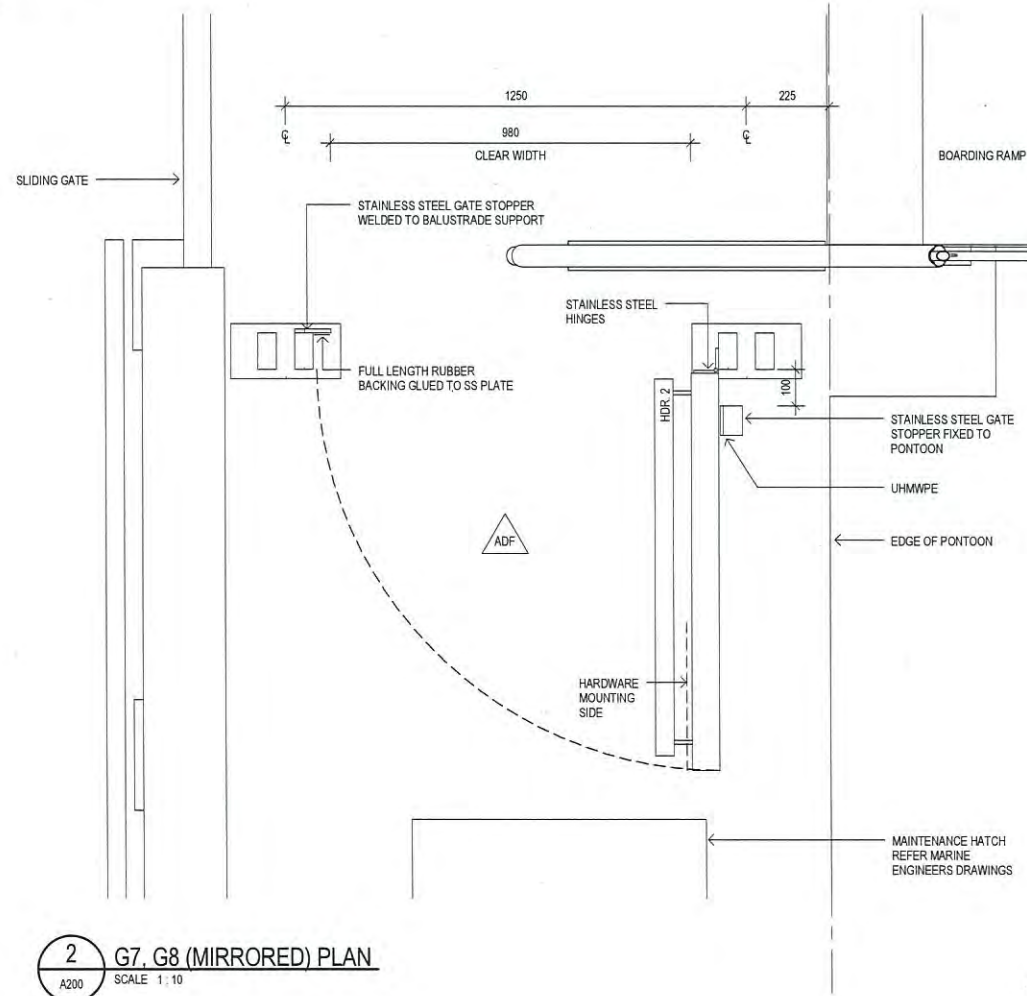

2 G7, G8 (MIRRORED) PLAN
SCALE 1:10

PLANS AND DOCUMENTS
referred to in the PDA APPROVAL

19 SEP 2014

MEDQ

0	ISSUE FOR CONSTRUCTION		CH	MAE*	POK*	14.03.14
No	Revision	Note: * indicates signatures on original issue of drawing or last revision of drawing	Drawn	Checked	Approved	Date






145 Ann St Brisbane QLD 4000 Australia
GPO Box 668 Brisbane QLD 4001
T 61 7 3316 3000 F 61 7 3316 3333
E brennall@ghd.com.au W www.ghd.com.au

DO NOT SCALE


Conditions of Use
This document may only be used by
GHD's client (and any other person who
GHD has agreed can use this document)
for the purpose for which it was prepared
and must not be used by any other
person or for any other purpose.

Drawn	B.L./C.HICKLING	Designed	GRK/L.CARTER
Drafting Check	*L.CLEM	Design Check	*R.WILLIAMS
Approved	*P.O'KEEFE		
Date	14.03.14		
Scale	1:10		


Client	BRISBANE CITY COUNCIL
Project	BRETTS WHARF CityCat TERMINAL
Title	GATE DETAILS SHEET 3
Original Size	A1
Drawing No:	41-27289-03-A604
Rev:	0

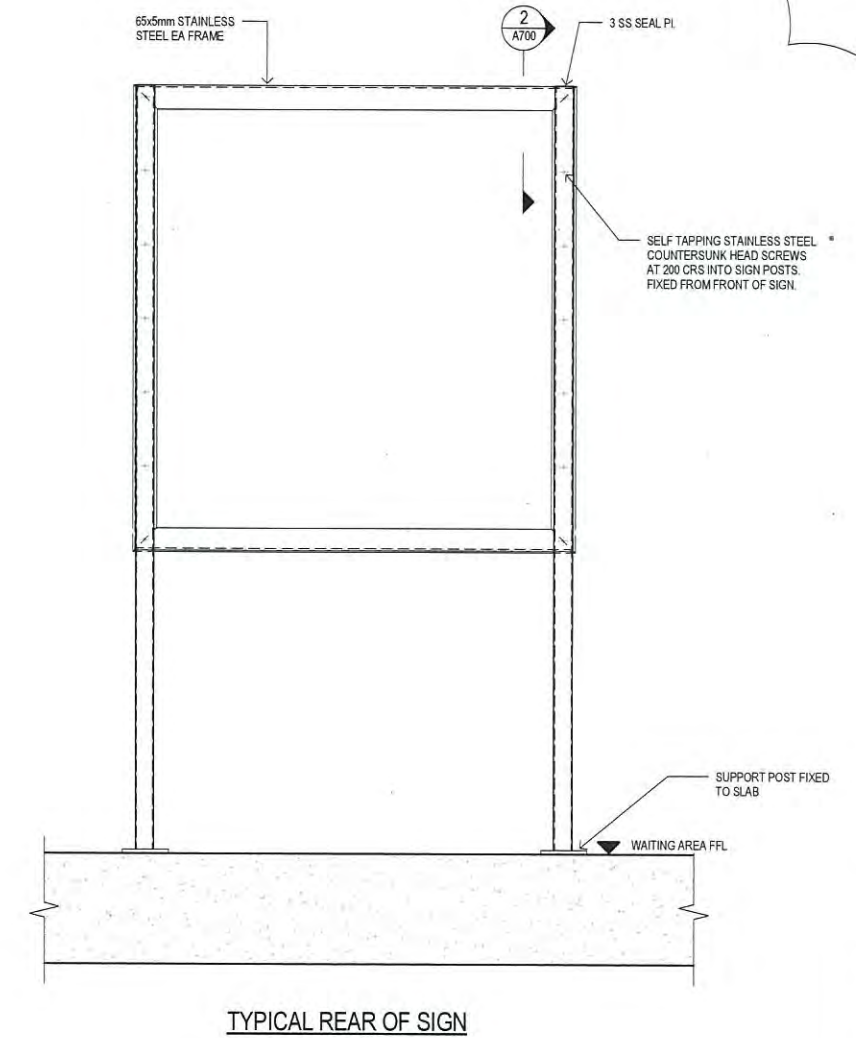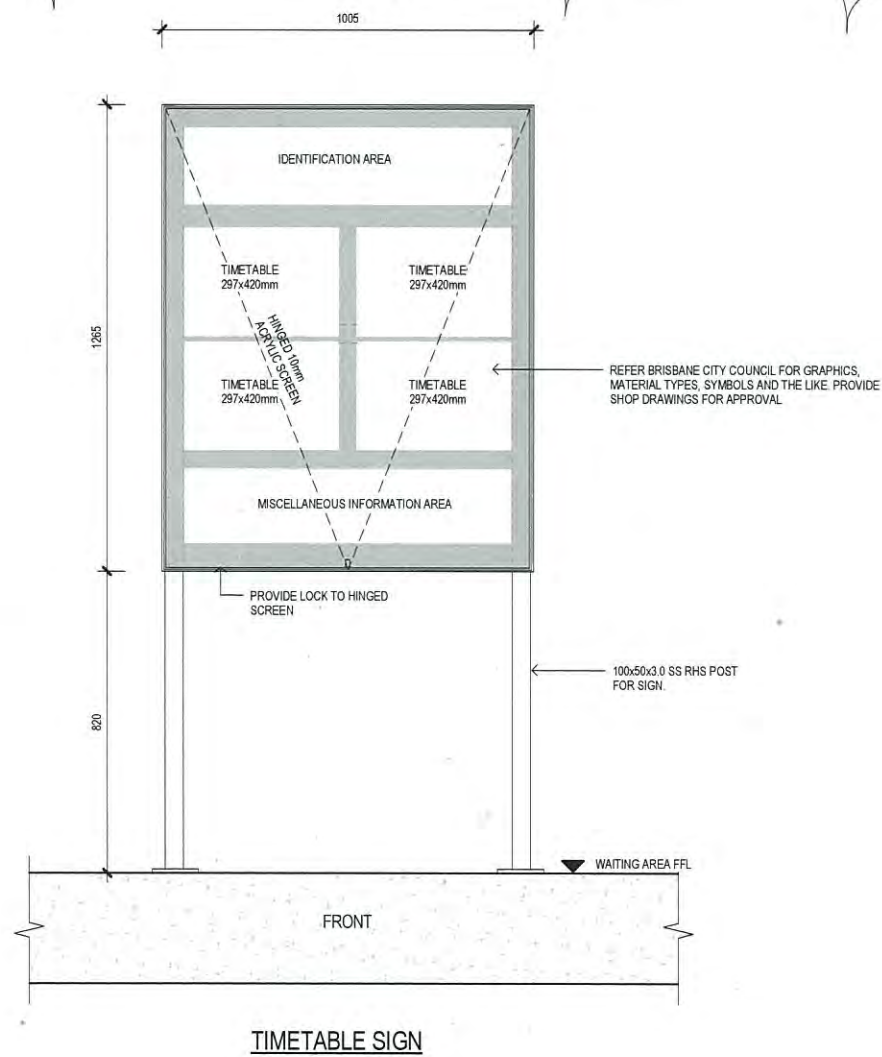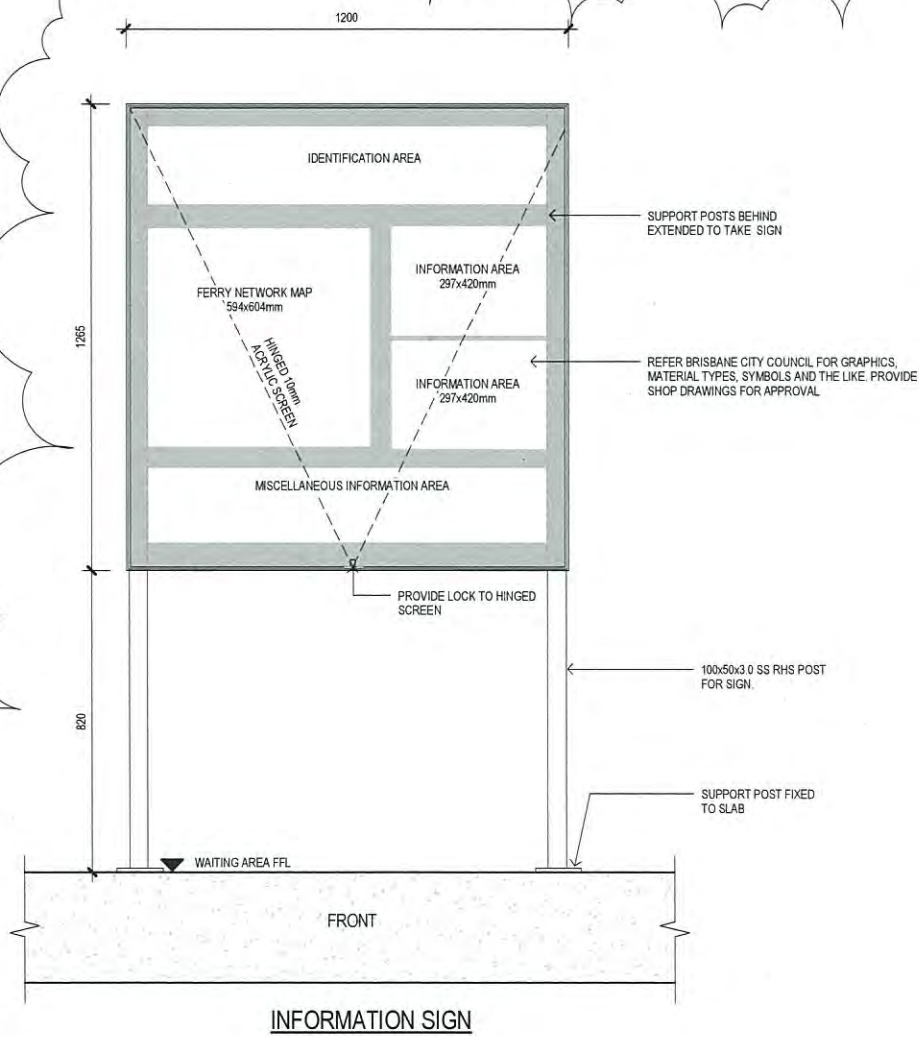

1 TIMETABLE ELEVATIONS SCALE 1:10

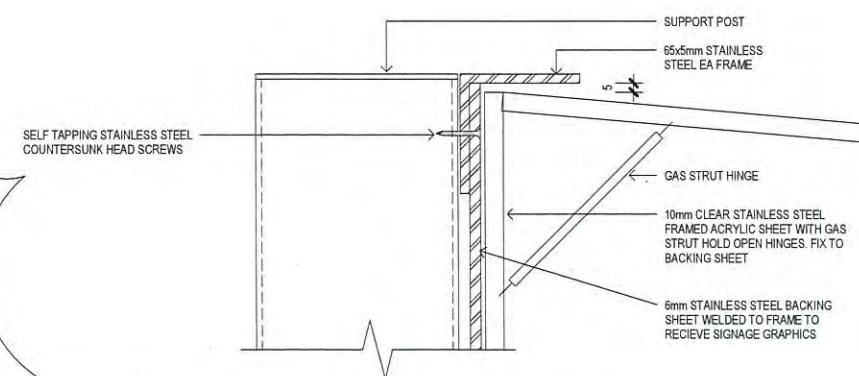

2 TYPICAL TIMETABLE DETAIL SCALE 1:2

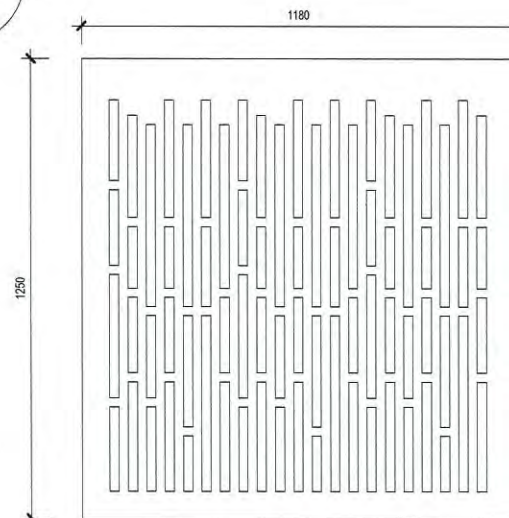


4 BAL 2 LCP DETAIL (CAD FILE TO BE PROVIDED) SCALE 1:10

PLANS AND DOCUMENTS referred to in the PDA APPROVAL


19 SEP 2014

MEDQ

No	Revision	Note	Drawn	Checked	Approved	Date
1	SIGNS REVISED		CH	MAE*	POK*	06.05.14
0	ISSUE FOR CONSTRUCTION		C.H	MAE*	POK*	14.03.14

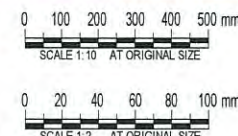

DO NOT SCALE		Drawn BL / C. HICKLING	Designed GRK/L. CARTER	Client BRISBANE CITY COUNCIL
Conditions of Use. This document may only be used by GHD's client (and any other person who GHD has agreed can use this document) for the purpose for which it was prepared and must not be used by any other person or for any other purpose.		Drafting Check *L. CLEM	Design Check *R. WILLIAMS	Project BRETT'S WHARF CityCat TERMINAL
		Approved P.O'KEEFE	Date 14.03.14	Title WAITING AREA WAITING AREA TIMETABLE & LCP DETAILS
		Scale As indicated	This Drawing must not be used for construction unless signed as Approved	Original Size A1 Drawing No: 41-27289-03-A700 Rev: 1

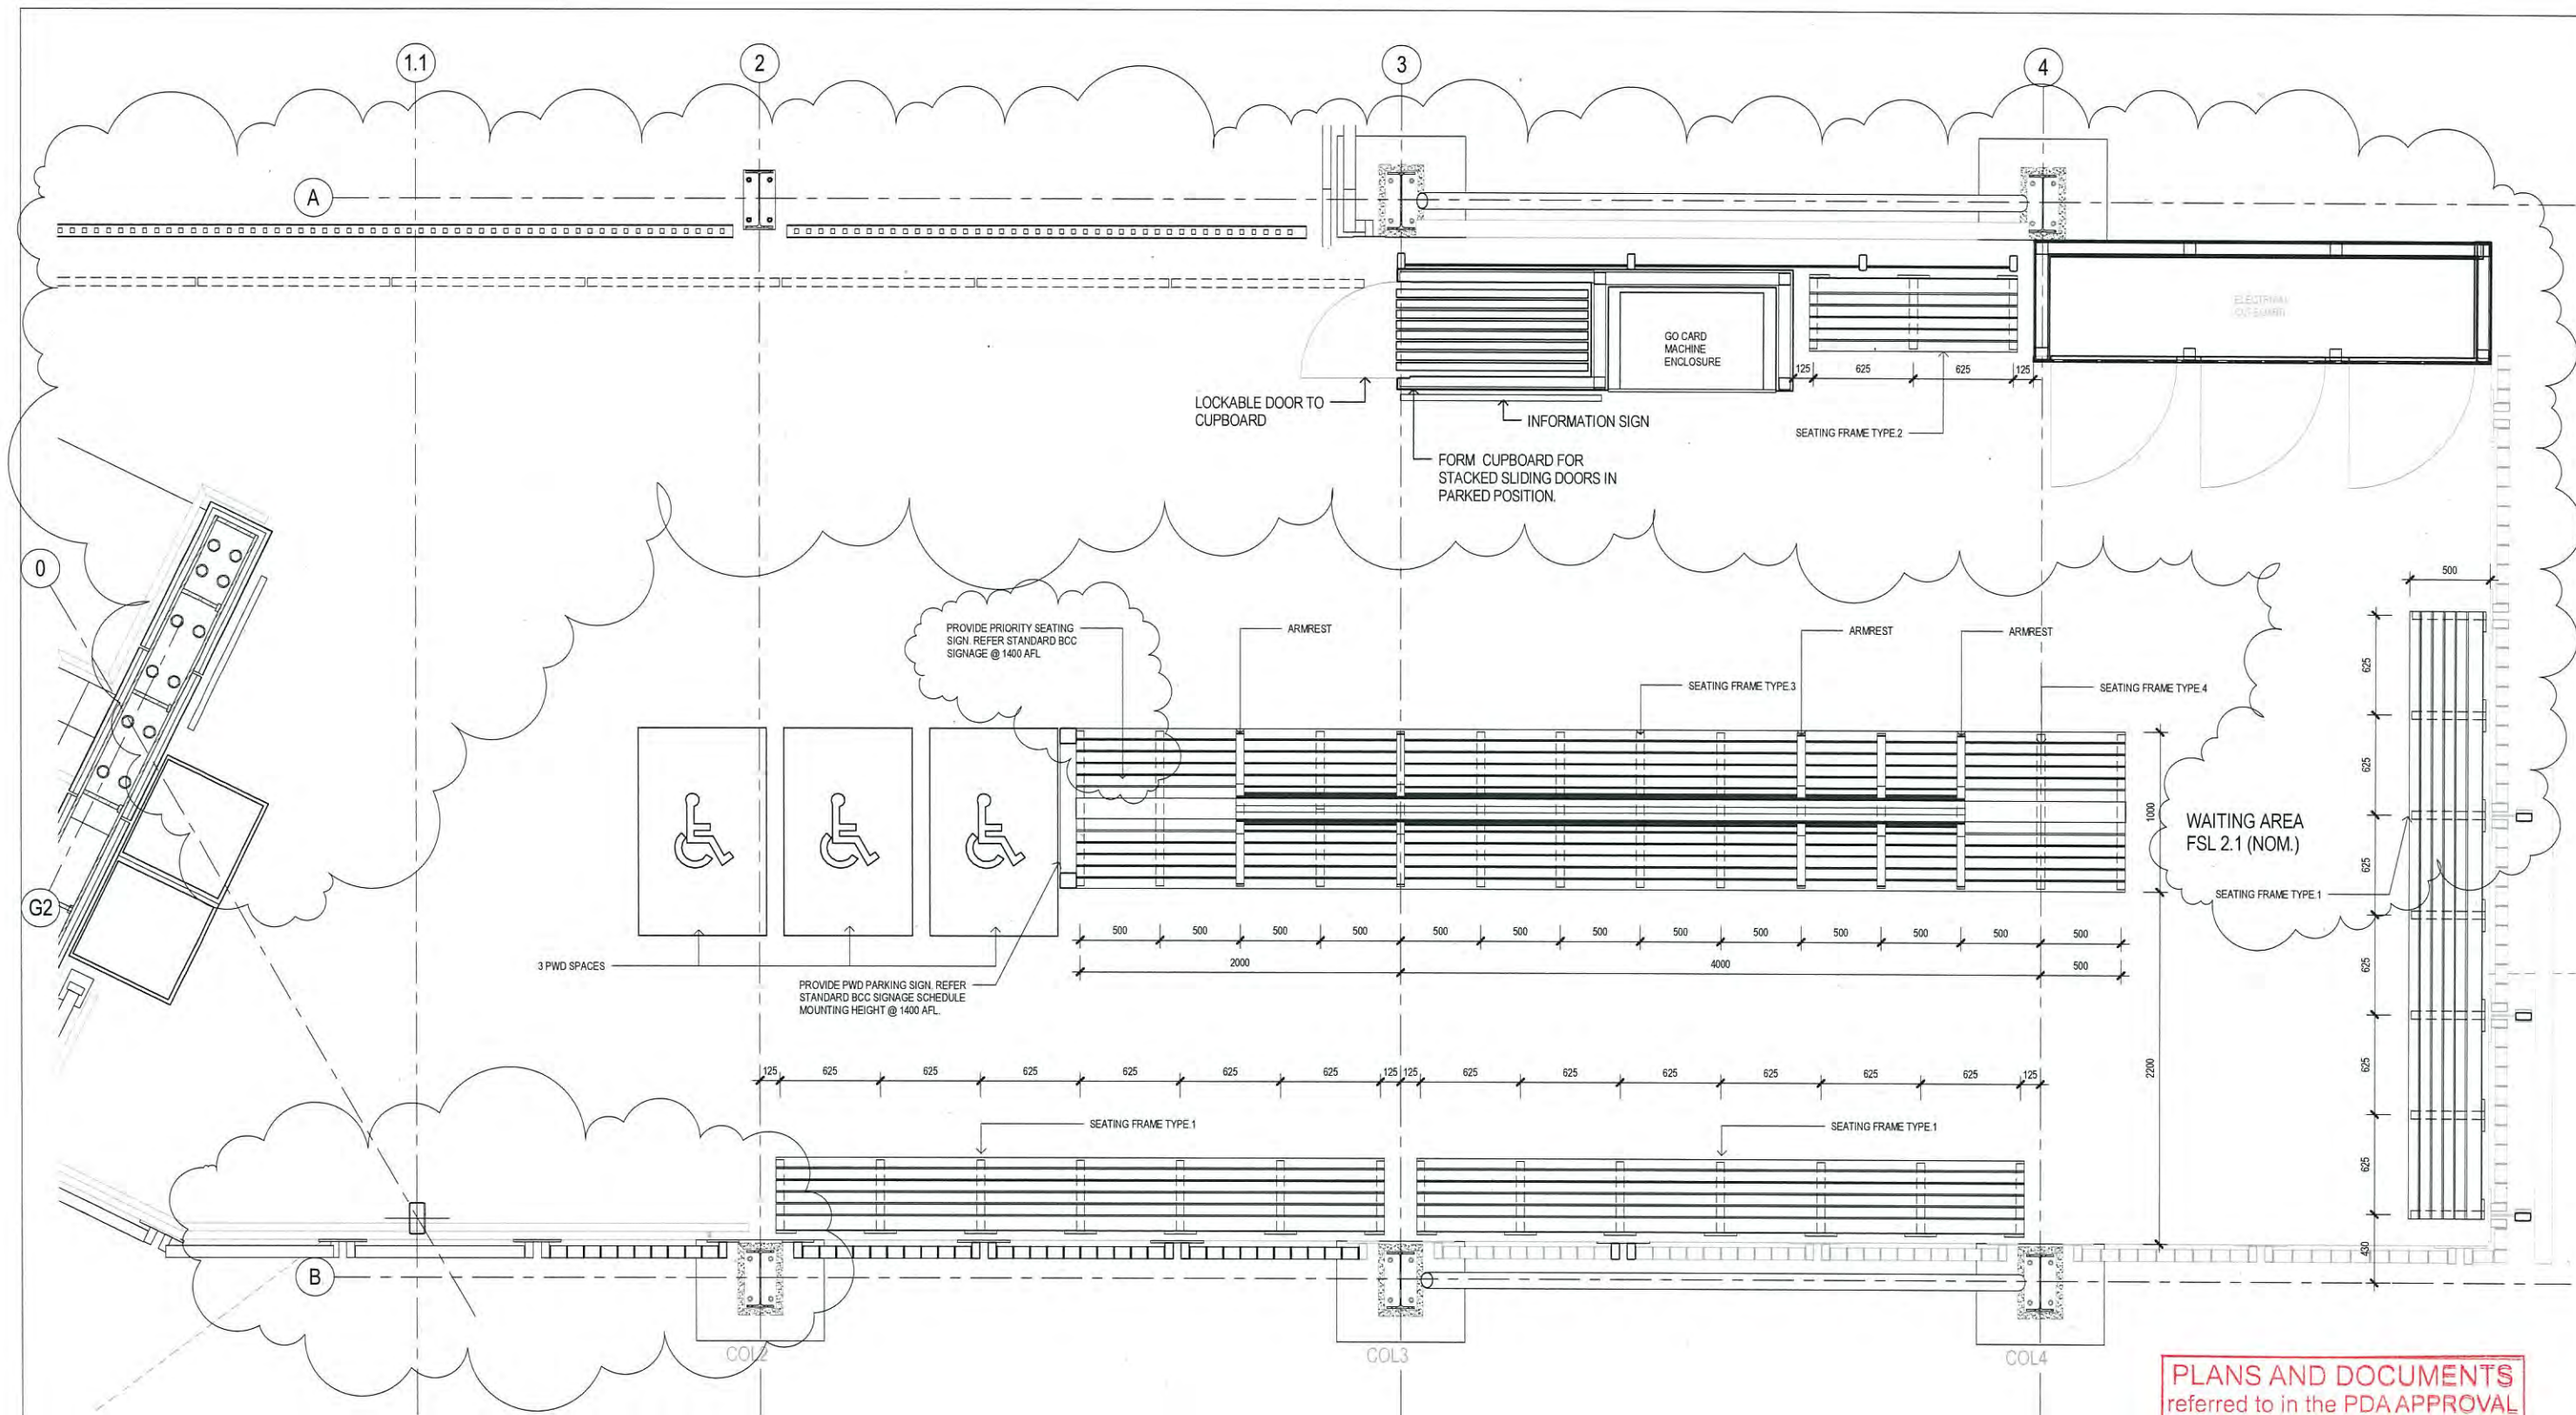

WAITING AREA SEATING PLAN
SCALE 1:20

PLANS AND DOCUMENTS
referred to in the PDA APPROVAL

19 SEP 2014

MEDQ

No	Revision	Note	Drawn	Checked	Approved	Date
1	REVISIONS AS CLOUDED		B.L	MAE*	POK*	30.04.14
0	ISSUE FOR CONSTRUCTION		C.H	MAE*	POK*	14.03.14

0 200 400 600 800 1000mm
SCALE 1:20 AT ORIGINAL SIZE



145 Ann St Brisbane QLD 4000 Australia
GPO Box 668 Brisbane QLD 4001
T 61 7 3316 3000 F 61 7 3316 3333
E bne@mail@ghd.com.au W www.ghd.com.au


DO NOT SCALE

Conditions of Use.
This document may only be used by
GHD's client (and any other person who
GHD has agreed can use this document)
for the purpose for which it was prepared
and must not be used by any other
person or for any other purpose.


Drawn	BL / C. HICKLING	Designed	GRK/L. CARTER
Drafting Check	*L. CLEM	Design Check	*R. WILLIAMS
Approved	P.O'KEEFE		
Date	14.03.14		
Scale	1:20		

Client **BRISBANE CITY COUNCIL**
Project **BRETT'S WHARF CityCat TERMINAL**
Title **WAITING AREA SEATING DETAILS PLAN**


Original Size **A1** Drawing No: **41-27289-03-A800** Rev: 1

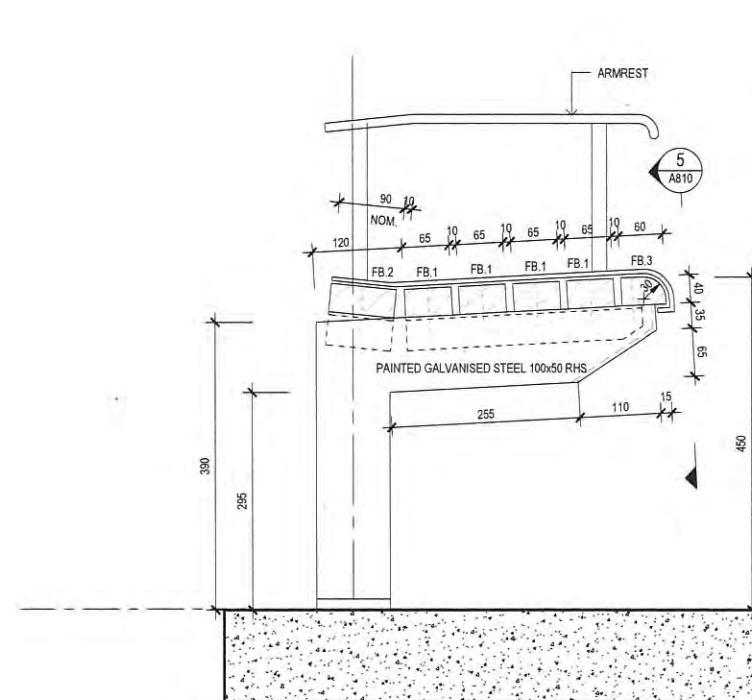


1 SEATING FRAME TYPE.1
SCALE 1:5

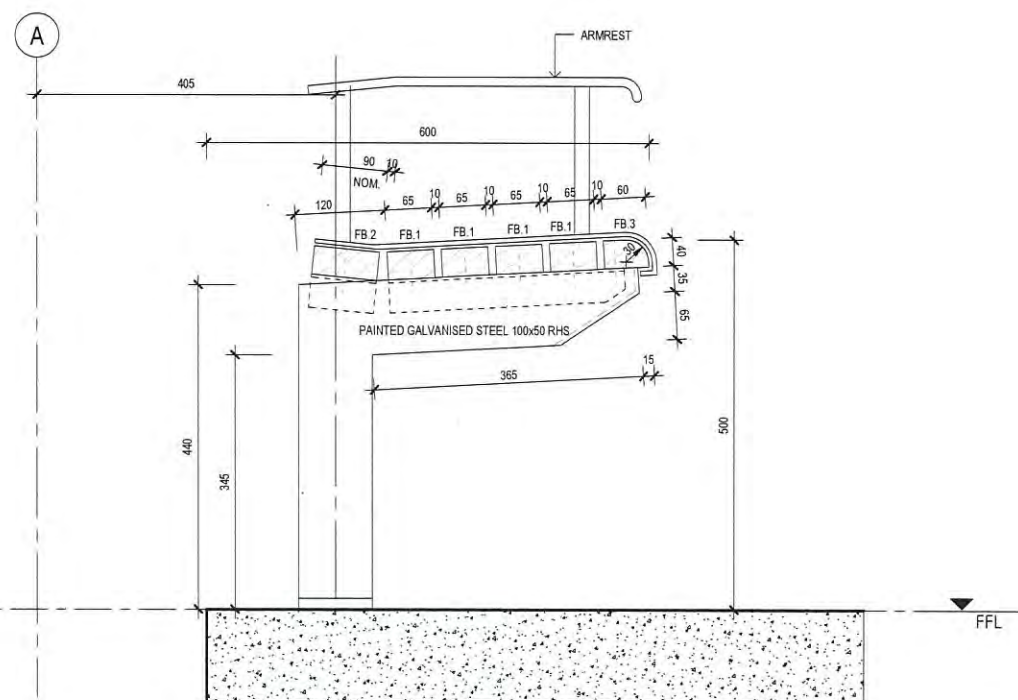


2 SEATING FRAME TYPE.2
SCALE 1:5

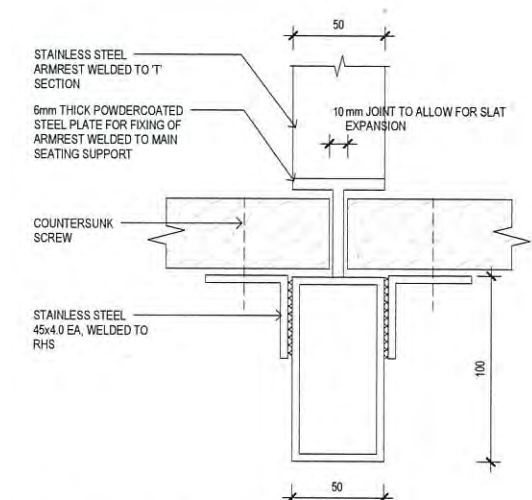

5 TYPICAL BUTT JOINT DETAIL
SCALE 1:2

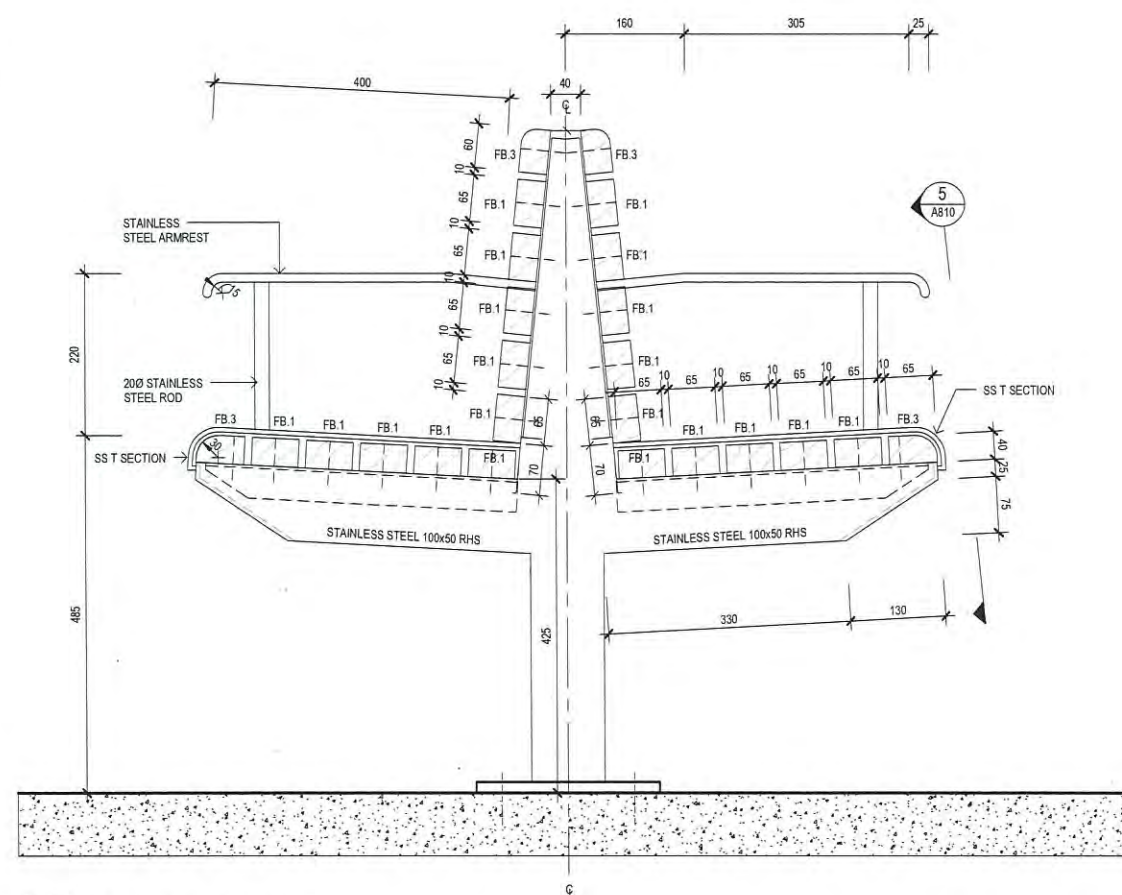

3 SEATING FRAME TYPE.3
SCALE 1:5

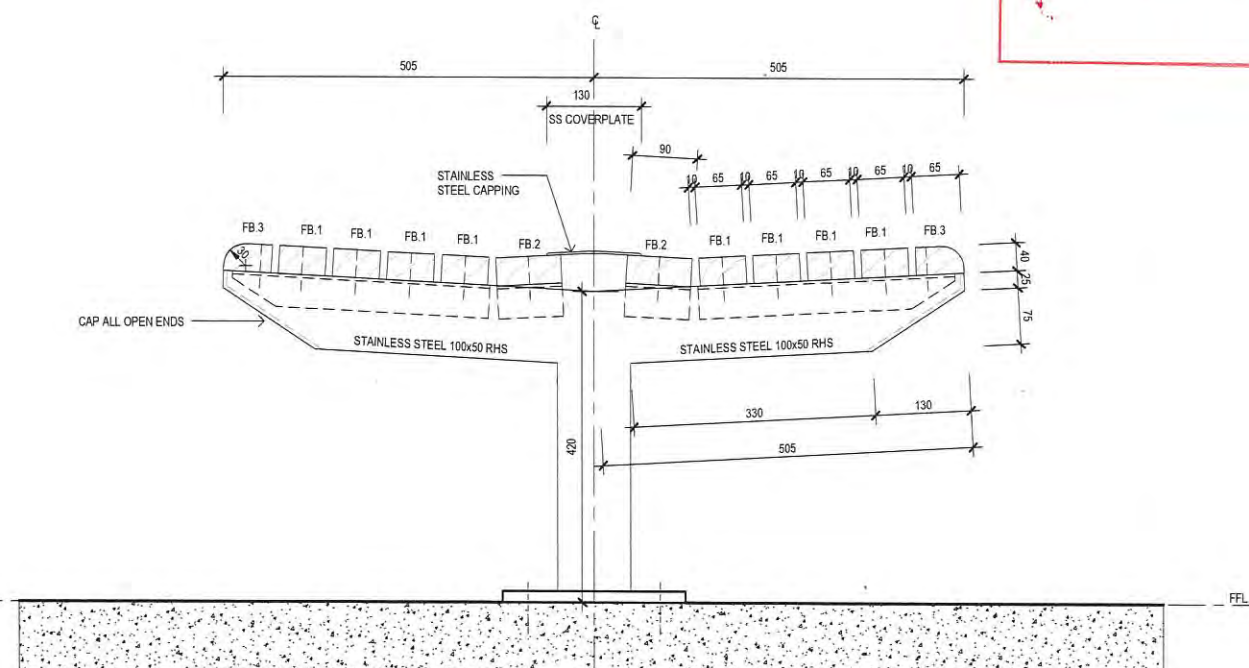


4 SEATING FRAME TYPE.4
SCALE 1:5

PLANS AND DOCUMENTS
referred to in the PDA APPROVAL

19 SEP 2014

MEDQ

No	Revision	Note	Drawn	Checked	Approved	Date
0		ISSUE FOR CONSTRUCTION	CH	MAE*	POK*	14.03.14
Note: * indicates signatures on original issue of drawing or last revision of drawing						

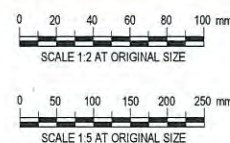

GHD

145 Ann St Brisbane QLD 4000 Australia
GPO Box 068 Brisbane QLD 4001
T 61 7 3316 3000 F 61 7 3316 3333
E bne@mail@ghd.com.au W www.ghd.com.au

DO NOT SCALE

Conditions of Use.
This document may only be used by
GHD's client (and any other person who
GHD has agreed can use this document)
for the purpose for which it was prepared
and must not be used by any other
person or for any other purpose.

Drawn	B.L./C.HICKLING	Designed	GRK/L.CARTER
Drafting Check	*L.CLEM	Design Check	*R.WILLIAMS
Approved	*P.O'KEEFE		
Date	14.03.14		
Scale	As indicated		

Client **BRISBANE CITY COUNCIL**
Project **BRETT'S WHARF CityCat TERMINAL**
Title **WAITING AREA SEATING DETAILS SHEET**

Original Size **A1** Drawing No: **41-27289-03-A810**

Rev: 0


NOTE:
FITTINGS TO BE DETERMINED AND AGREED
ON SITE PRIOR TO INSTALLATION



SIGNAGE PLAN
SCALE 1:10



1 SIGNAGE ELEVATION
SCALE 1:10

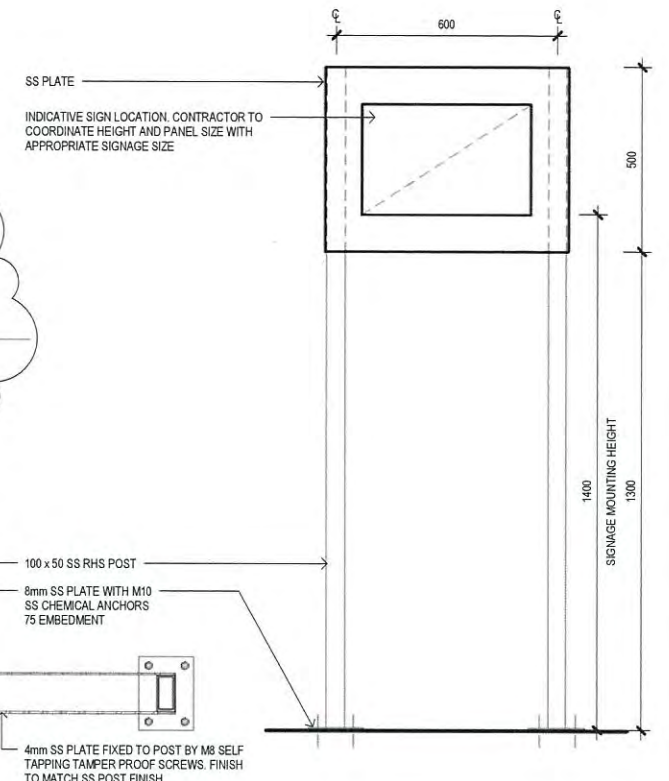


4 SIGN POST DETAIL
SCALE 1:10


PLANS AND DOCUMENTS
referred to in the PDA APPROVAL

19 SEP 2014

MEDQ

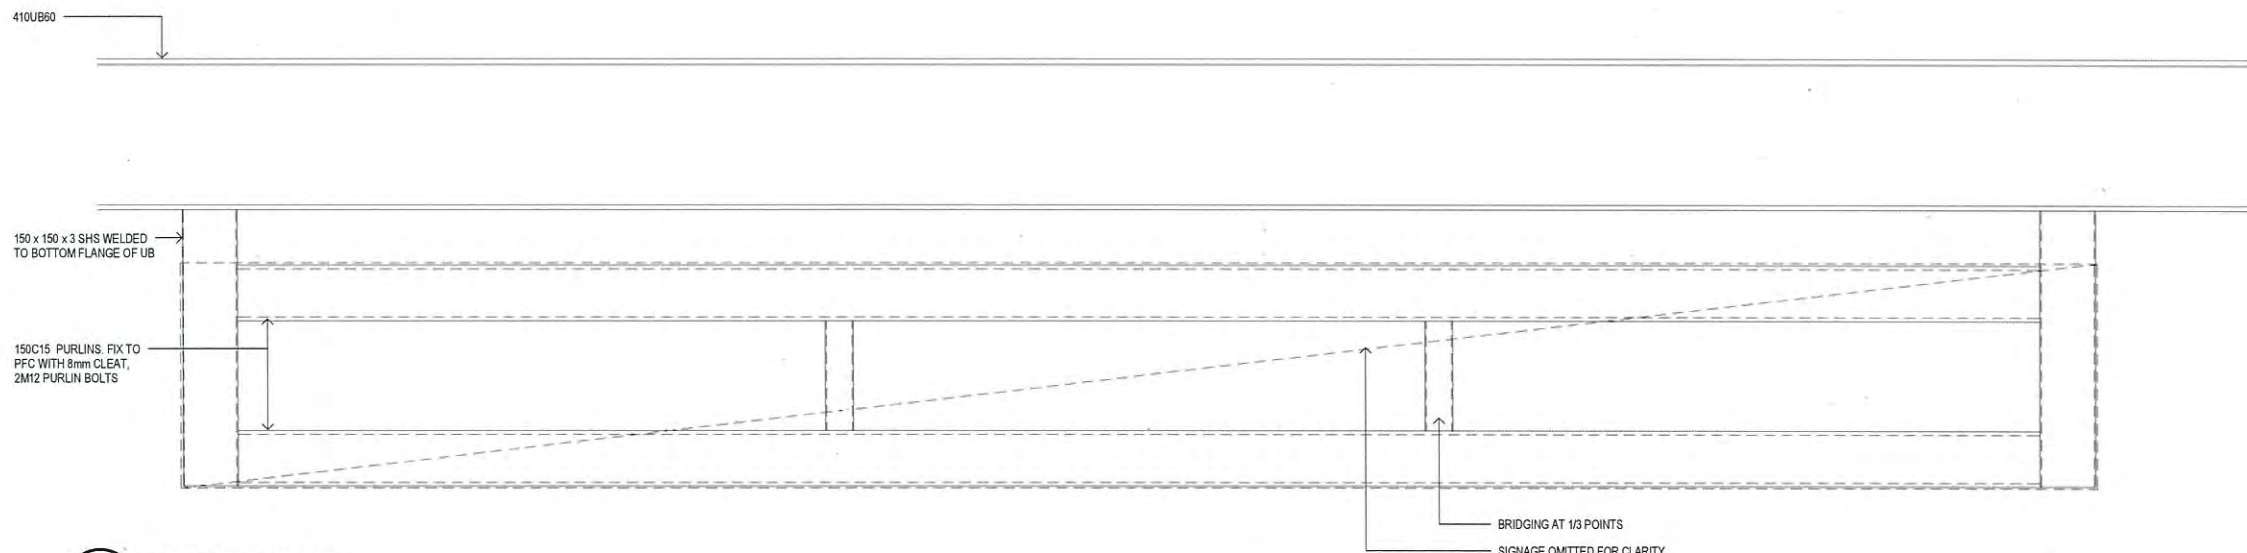

5 SIGNAGE SUPPORT
SCALE 1:10

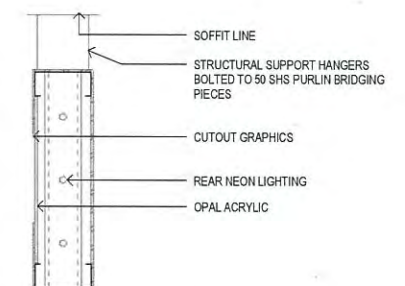

2 SIGNAGE SECTION
SCALE 1:10

No	Revision	Note	Drawn	Checked	Approved	Date
1	REVISIONS AS CLOUDED		B.L	MAE*	POK*	30.04.14
0	ISSUE FOR CONSTRUCTION		C.H	MAE*	POK*	14.03.14

0 100 200 300 400 500 mm
SCALE 1:10 AT ORIGINAL SIZE



145 Ann St Brisbane QLD 4000 Australia
GPO Box 668 Brisbane QLD 4001
T 61 7 3316 3000 F 61 7 3316 3333
E bneim@ghd.com.au W www.ghd.com.au


DO NOT SCALE

Conditions of Use
This document may only be used by
GHD's client (and any other person who
GHD has agreed can use this document)
for the purpose for which it was prepared
and must not be used by any other
person or for any other purpose.


Drawn	BL / C. HICKLING	Designed	GRKL. CARTER
Drafting Check	*L. CLEM	Design Check	*R. WILLIAMS
Approved	P.O'KEEFE		
Date	14.03.14		
Scale	1:10		

Client	BRISBANE CITY COUNCIL
Project	BRETT'S WHARF CityCat TERMINAL
Title	WAITING AREA SIGNAGE DETAILS
Original Size	A1
Drawing No:	41-27289-03-A900
Rev:	1


DETAIL REMOVED

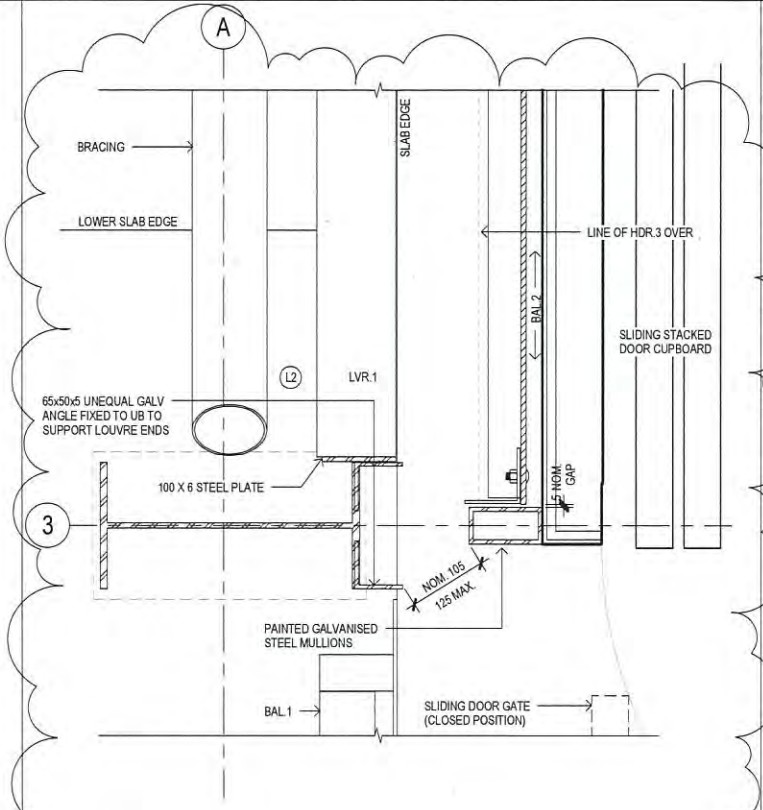


2 BAL 2/LVR.1 DETAIL
A100 SCALE 1:5

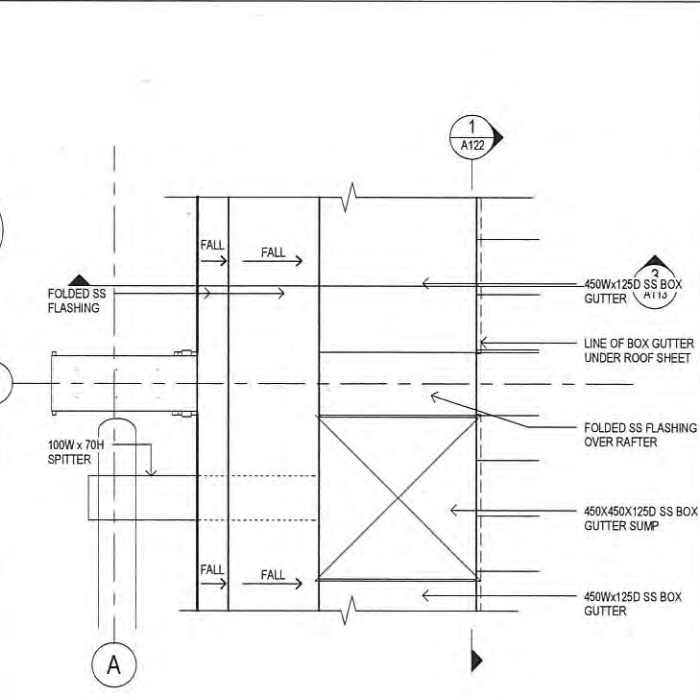


3 RAFTER/BOX GUTTER DETAIL
A100 SCALE 1:10

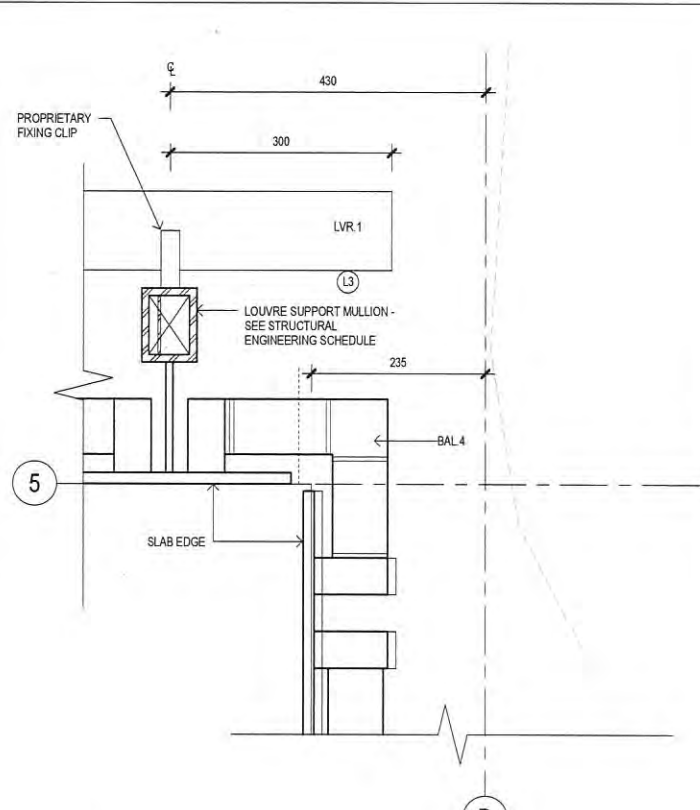

4 LOUVRE MITRE DETAIL
A100 SCALE 1:5

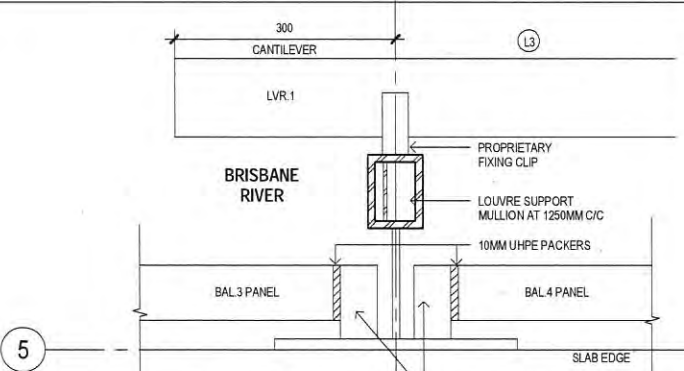

5 BAL/LVR.1 SUPPORT DETAIL
A100 SCALE 1:5

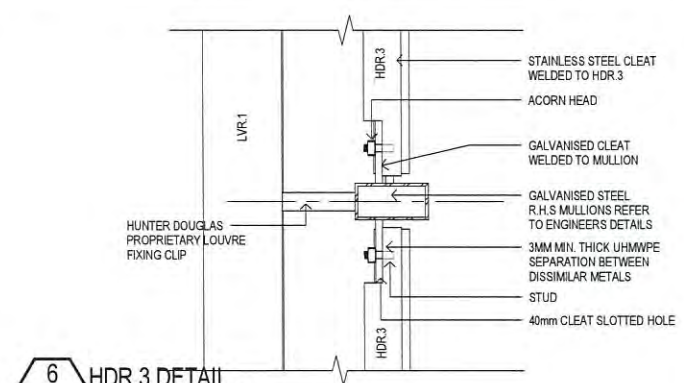

6 HDR.3 DETAIL
A100 SCALE 1:5

DETAIL REMOVED

DETAIL REMOVED

PLANS AND DOCUMENTS
referred to in the PDA APPROVAL


19 SEP 2014

MEDC


																DO NOT SCALE		Drawn BL / C. HICKLING		Designed GRKL CARTER		Client BRISBANE CITY COUNCIL	
1 REVISIONS AS CLOUDED		CH		MAE*		POK*		06.05.14								Conditions of Use. This document may only be used by GHD's client (and any other person who GHD has agreed can use this document) for the purpose for which it was prepared and must not be used by any other person or for any other purpose.		Drafting Check L. CLEM		Design Check R. WILLIAMS		Project BRETT'S WHARF CityCat TERMINAL	
0 ISSUE FOR CONSTRUCTION		C.H		MAE*		POK*		14.03.14										Approved P.O'KEEFE				Title WAITING AREA	
																		Date 14.03.14				Title WAITING AREA CONSTRUCTION DETAILS	
No Revision		Note: * indicates signatures on original issue of drawing or last revision of drawing		Drawn		Checked		Approved		Date								Scale As indicated		This Drawing must not be used for Construction unless signed as Approved		Original Size A1	
																						Drawing No: 41-27289-03-A114	
																						Rev: 1	

Plot Date: 6/05/2014 9:42:36 AM

Cad File No: C:\Users\chickling\Documents\41-27289-BrettsWharf_Site_Model_chickling.rvt

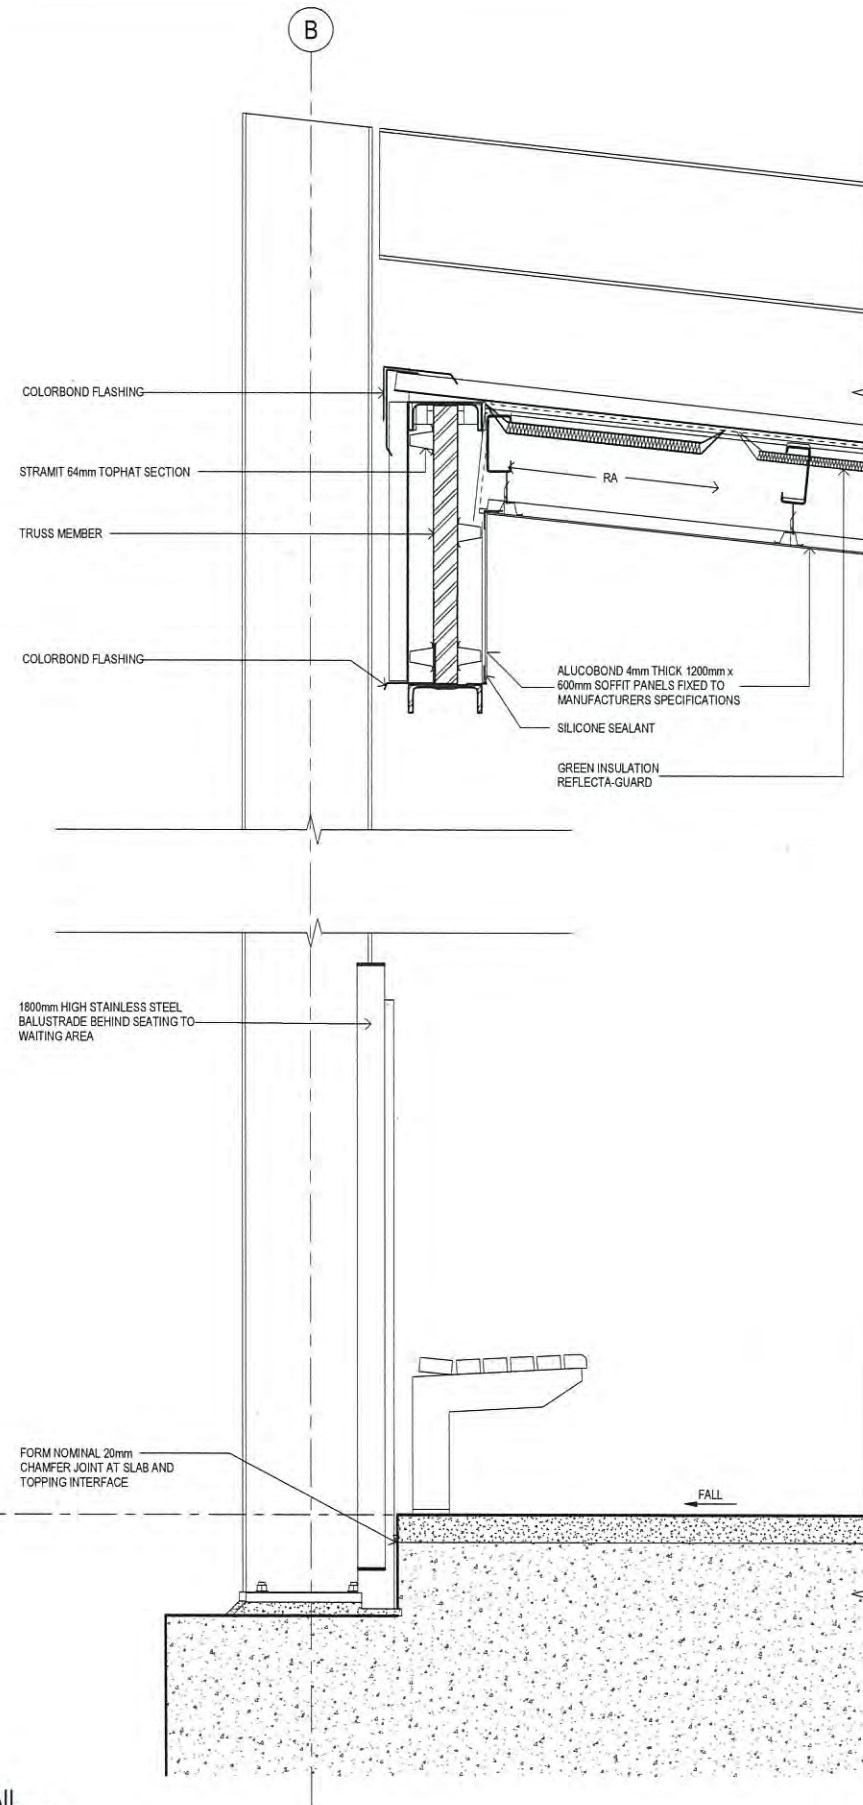

1 DETAIL
A102 SCALE 1:10

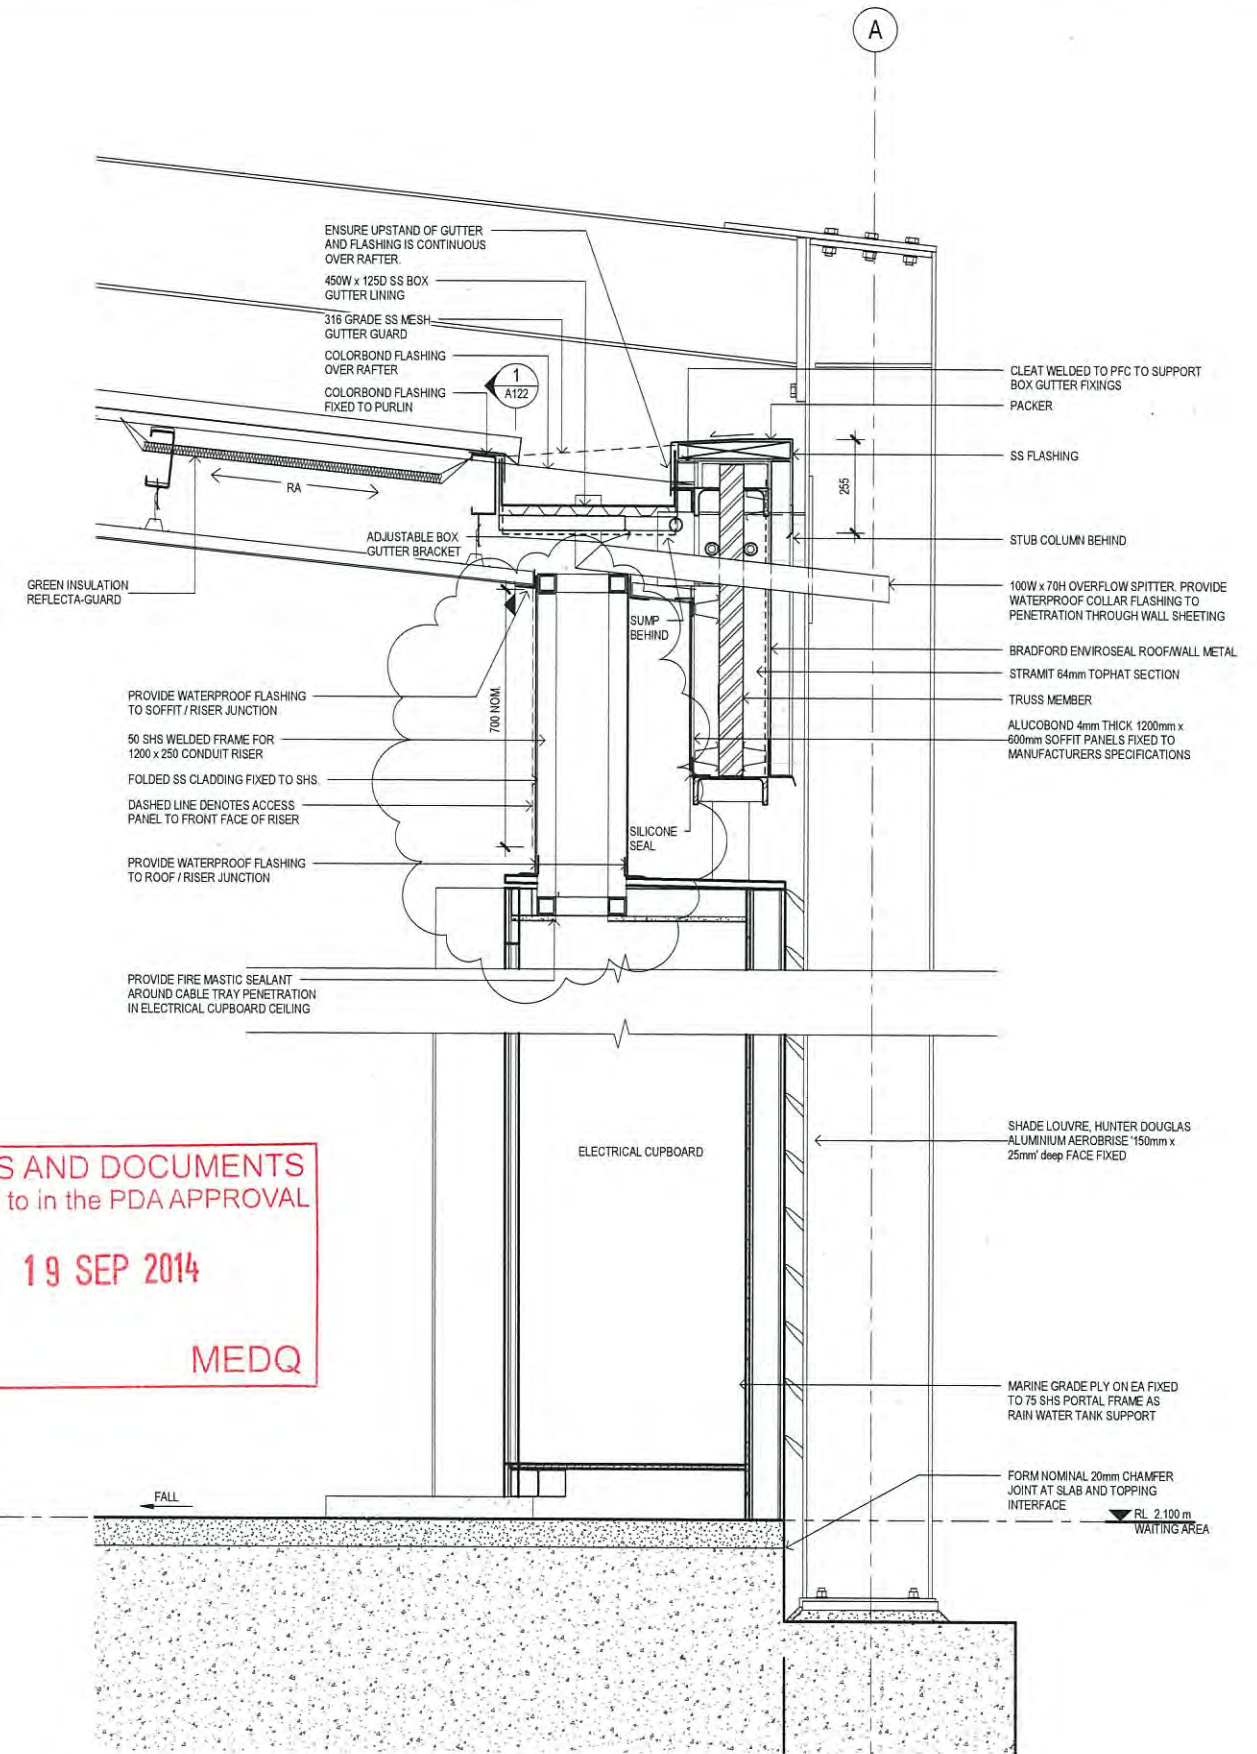

2 DETAIL
A102 SCALE 1:10

PLANS AND DOCUMENTS
referred to in the PDA APPROVAL
19 SEP 2014
MEDQ

No	Revision	Note	Drawn	Checked	Approved	Date
1	REVISIONS AS CLOUDED		CH	MAE*	POK*	06.05.14
0	ISSUE FOR CONSTRUCTION		C.H	MAE*	POK*	14.03.14

0 100 200 300 400 500 mm
SCALE 1:10 AT ORIGINAL SIZE



145 Ann St Brisbane QLD 4000 Australia
GPO Box 968 Brisbane QLD 4001
T 61 7 3316 3000 F 61 7 3316 3333
E bnmel@ghd.com.au W www.ghd.com.au



DO NOT SCALE

Conditions of Use.
This document may only be used by
GHD's client (and any other person who
GHD has agreed can use this document)
for the purpose for which it was prepared
and must not be used by any other
person or for any other purpose.

Drawn	BL / C. HICKLING	Designed	GRK/L. CARTER
Drafting Check	*L. CLEM	Design Check	*R. WILLIAMS
Approved	P.O'KEEFFE		
Date	14.03.14		
Scale	1:10		

This Drawing must not be
used for Construction unless
signed as Approved

Client	BRISBANE CITY COUNCIL
Project	BRETTS WHARF CityCat TERMINAL
Title	WAITING AREA WAITING AREA WALL SECTIONS SHEET 1
Original Size	A1
Drawing No:	41-27289-03-A120
Rev:	1

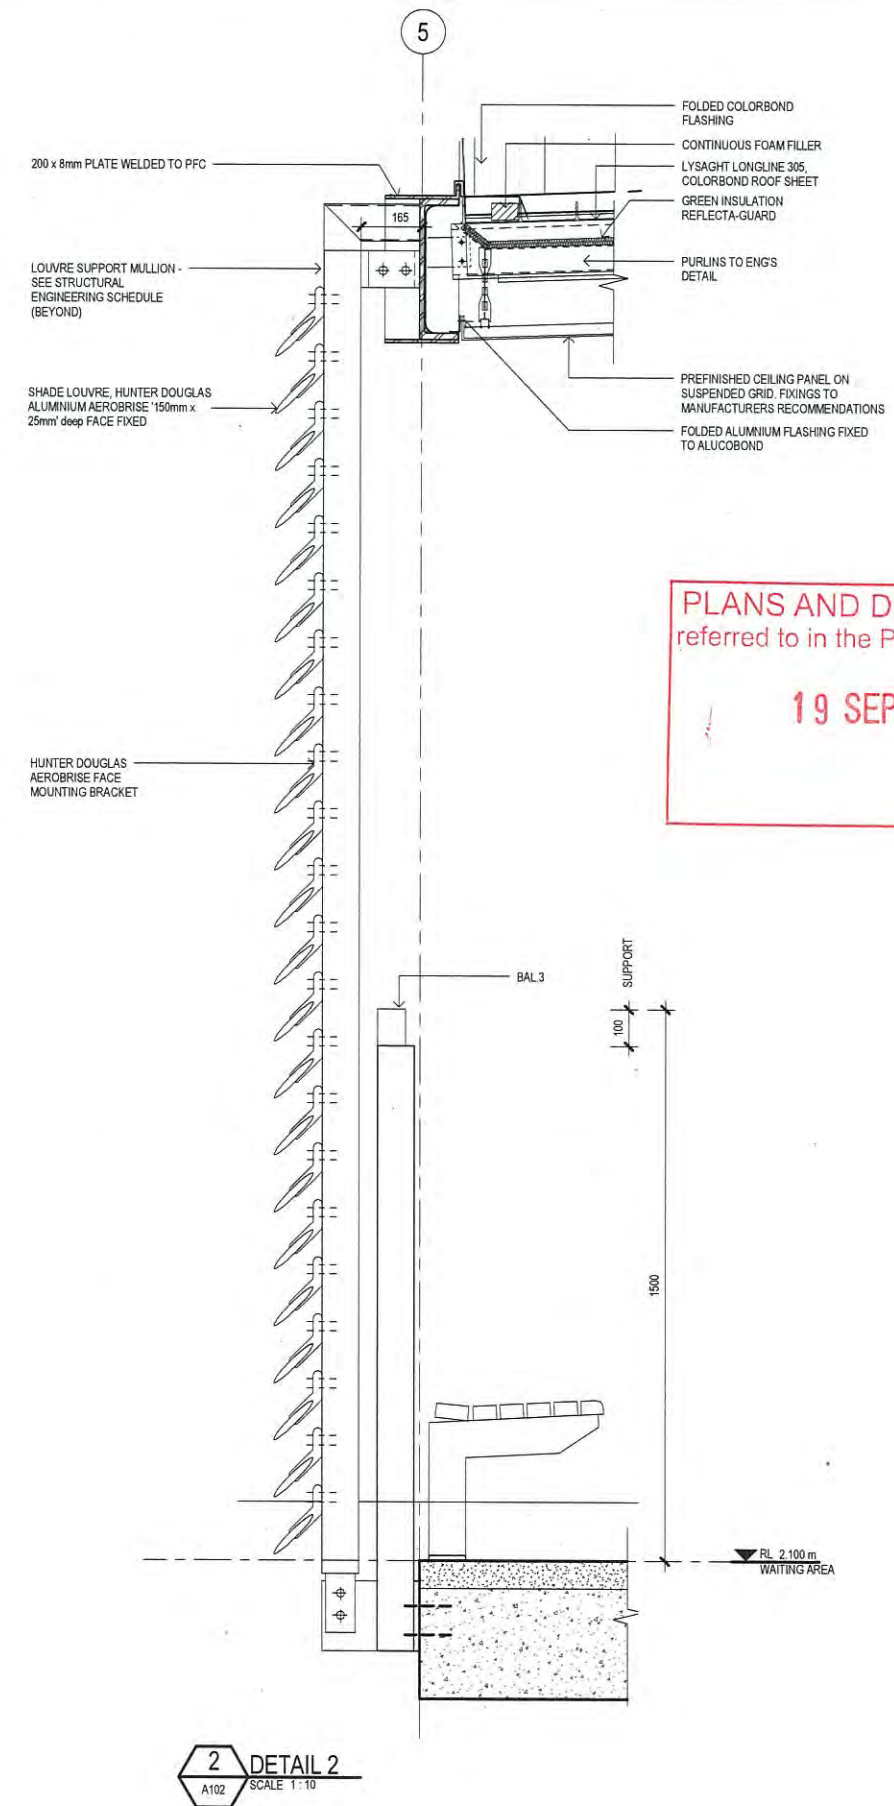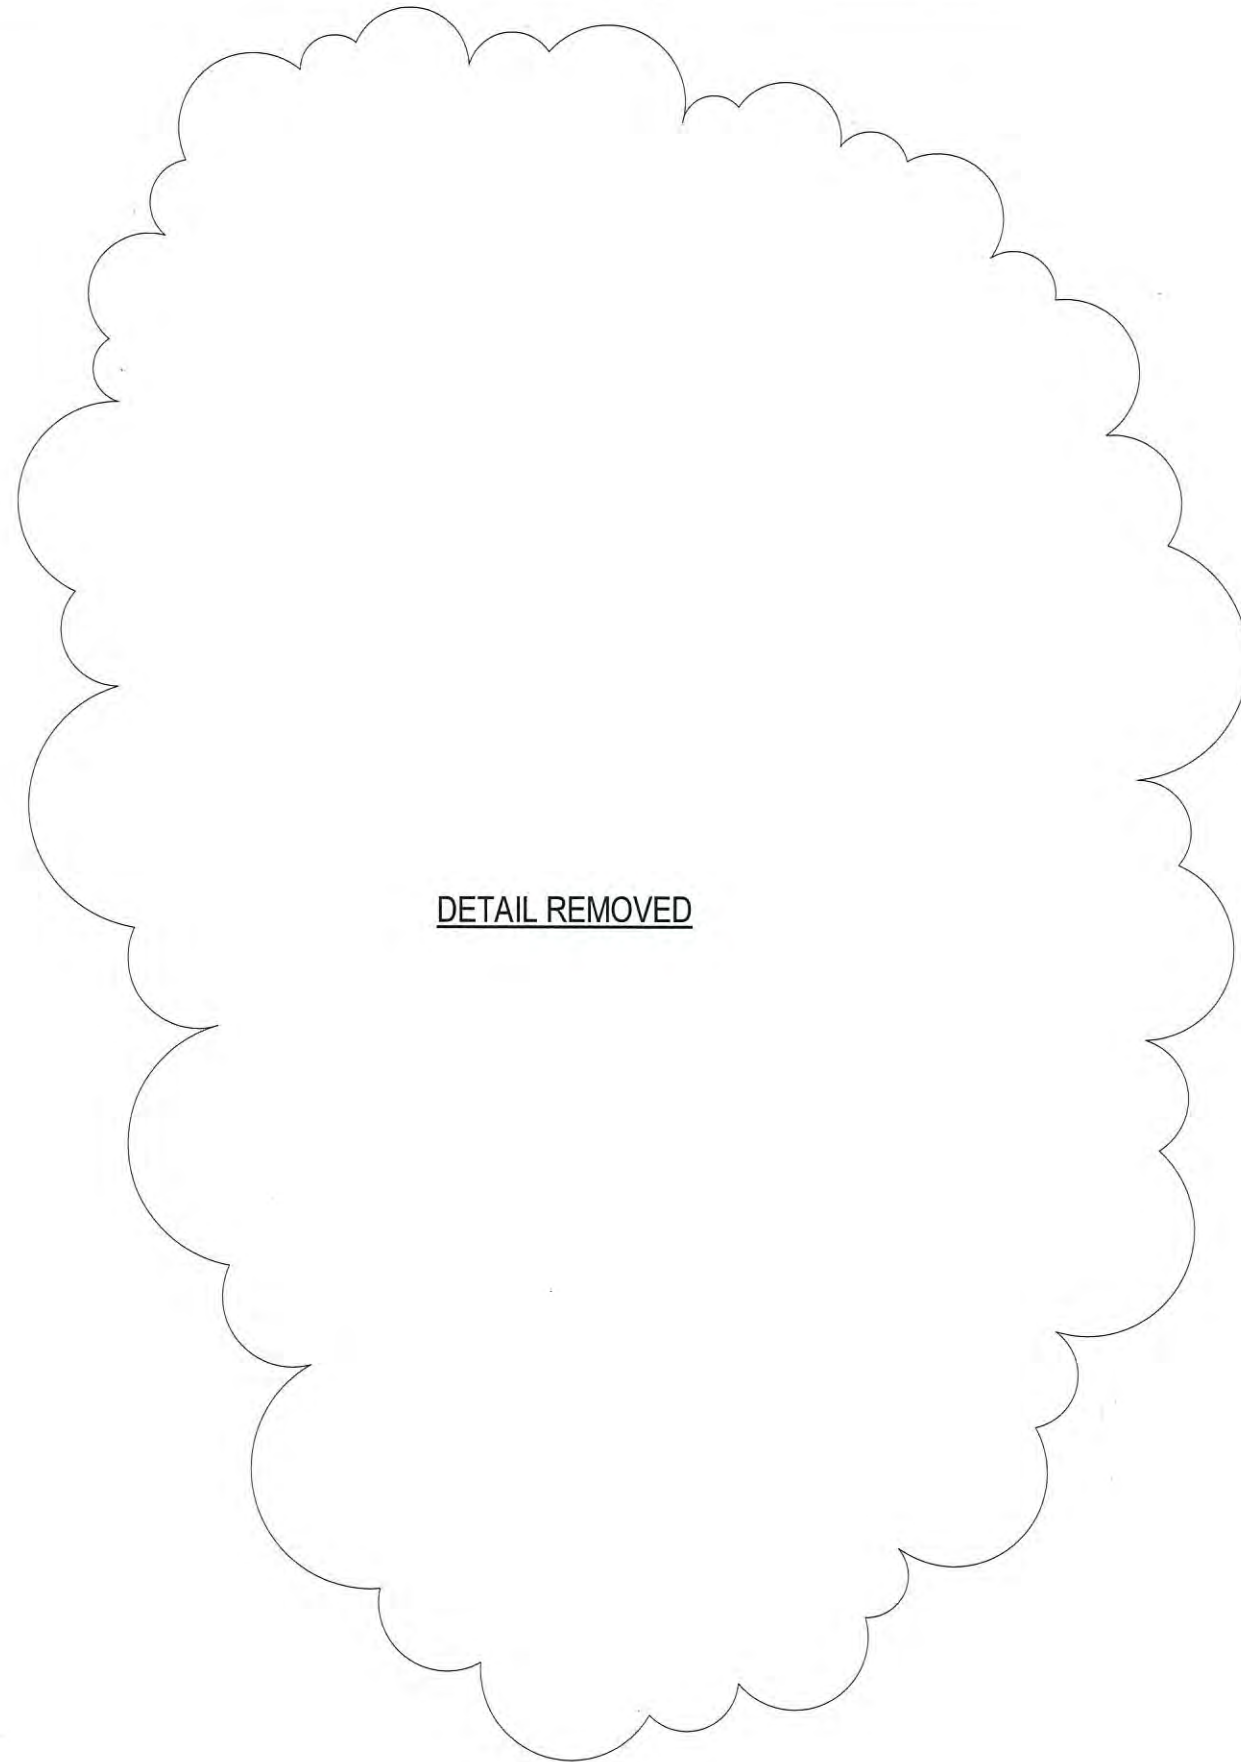

PLANS AND DOCUMENTS
referred to in the PDA APPROVAL

19 SEP 2014

MEDQ

0	ISSUE FOR CONSTRUCTION	C.H	MAE*	POK*	14.03.14
No	Revision	Note: * indicates signatures on original issue of drawing or last revision of drawing	Drawn	Checked/Approved	Date

0 100 200 300 400 500 mm
SCALE 1:10 AT ORIGINAL SIZE



145 Ann St Brisbane QLD 4000 Australia
GPO Box 668 Brisbane QLD 4001
T 61 7 3316 3000 F 61 7 3316 3333
E bnmall@ghd.com.au W www.ghd.com.au

DO NOT SCALE







Conditions of Use.
This document may only be used by
GHD's client (and any other person who
GHD has agreed can use this document)
for the purpose for which it was prepared
and must not be used by any other
person or for any other purpose.

Drawn	BL / C. HICKLING	Designed	GRK/L. CARTER
Drafting Check	*L. CLEM	Design Check	*R. WILLIAMS
Approved	P.O'KEEFE		
Date	14.03.14		
Scale	1:10		



This Drawing must not be
used for Construction unless
signed as Approved

Client	BRISBANE CITY COUNCIL
Project	BRETTS WHARF CityCat TERMINAL
Title	WAITING AREA WAITING AREA WALL SECTIONS SHEET 2
Original Size	A1
Drawing No:	41-27289-03-A121

Rev: 0

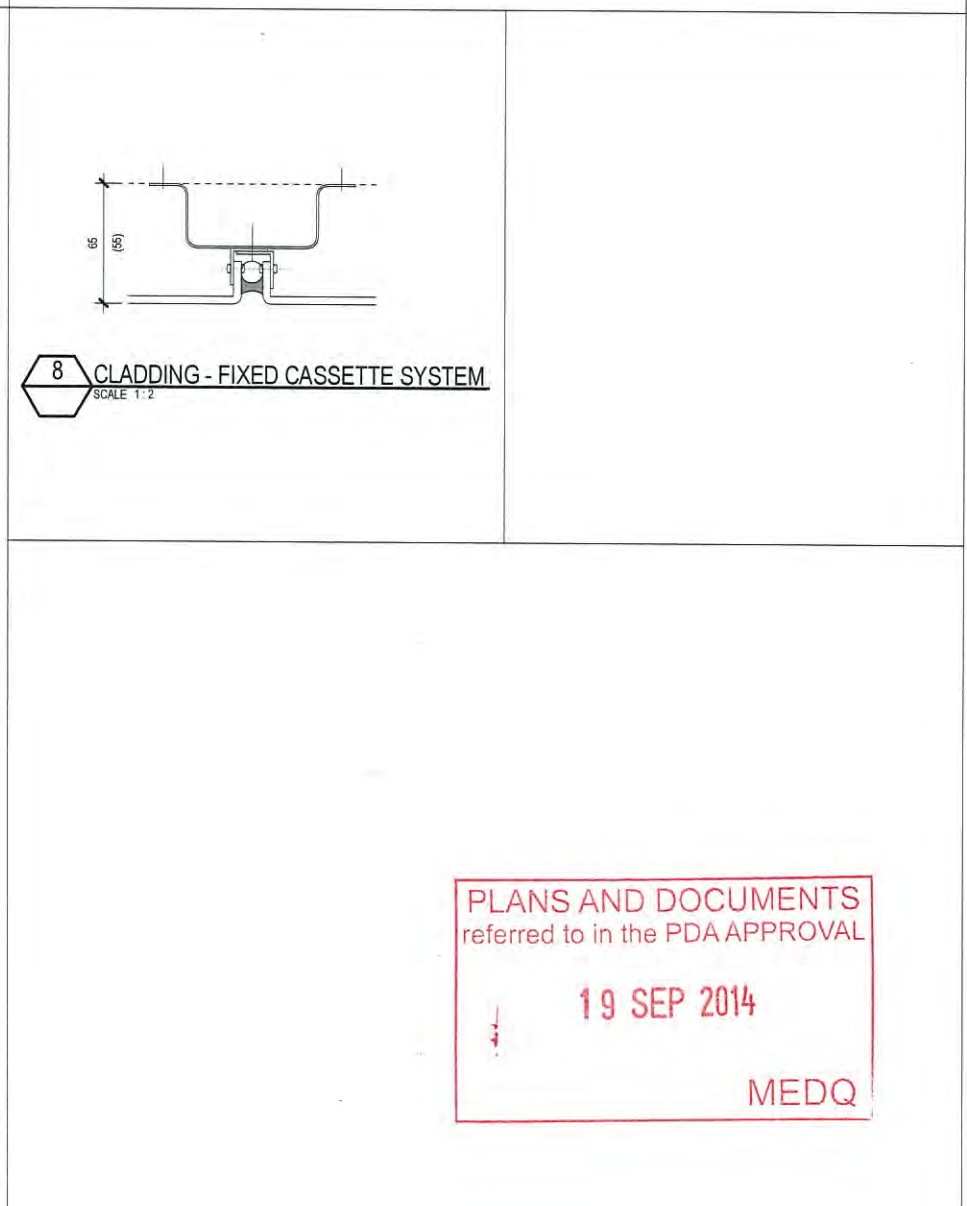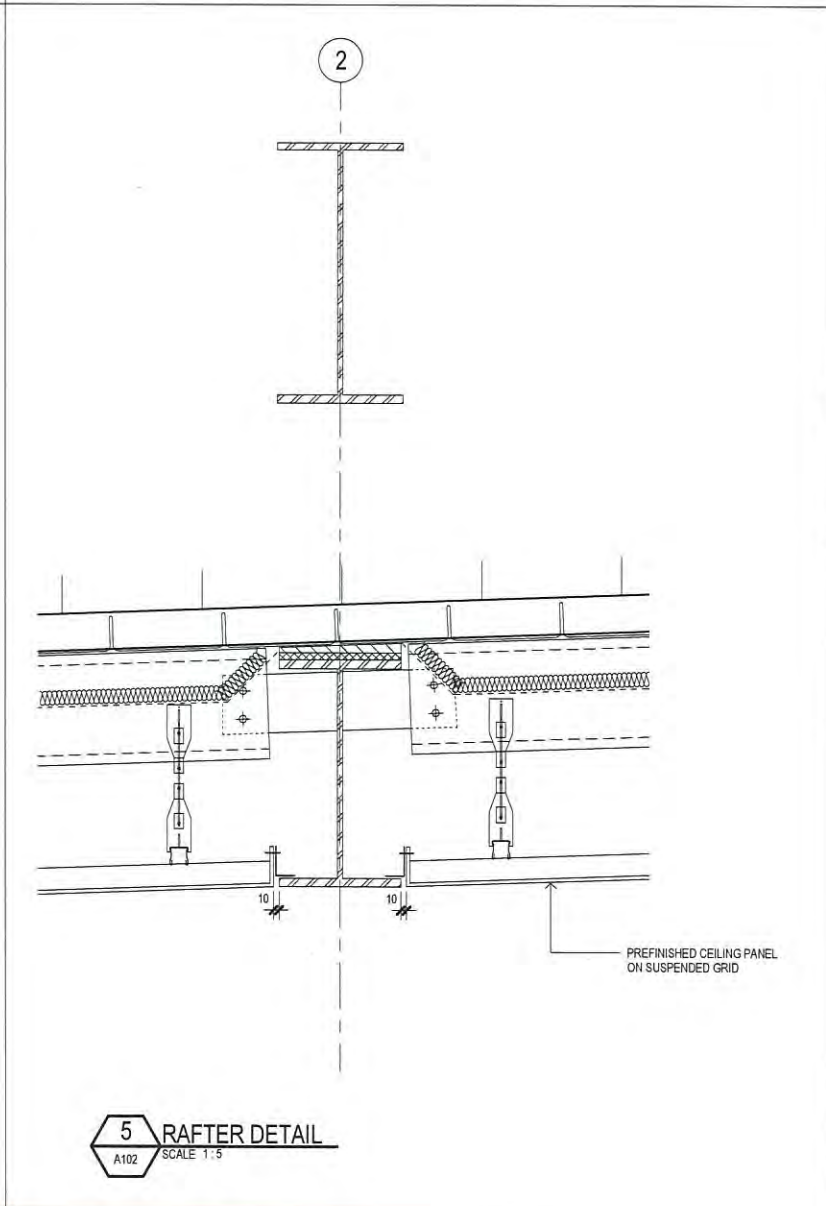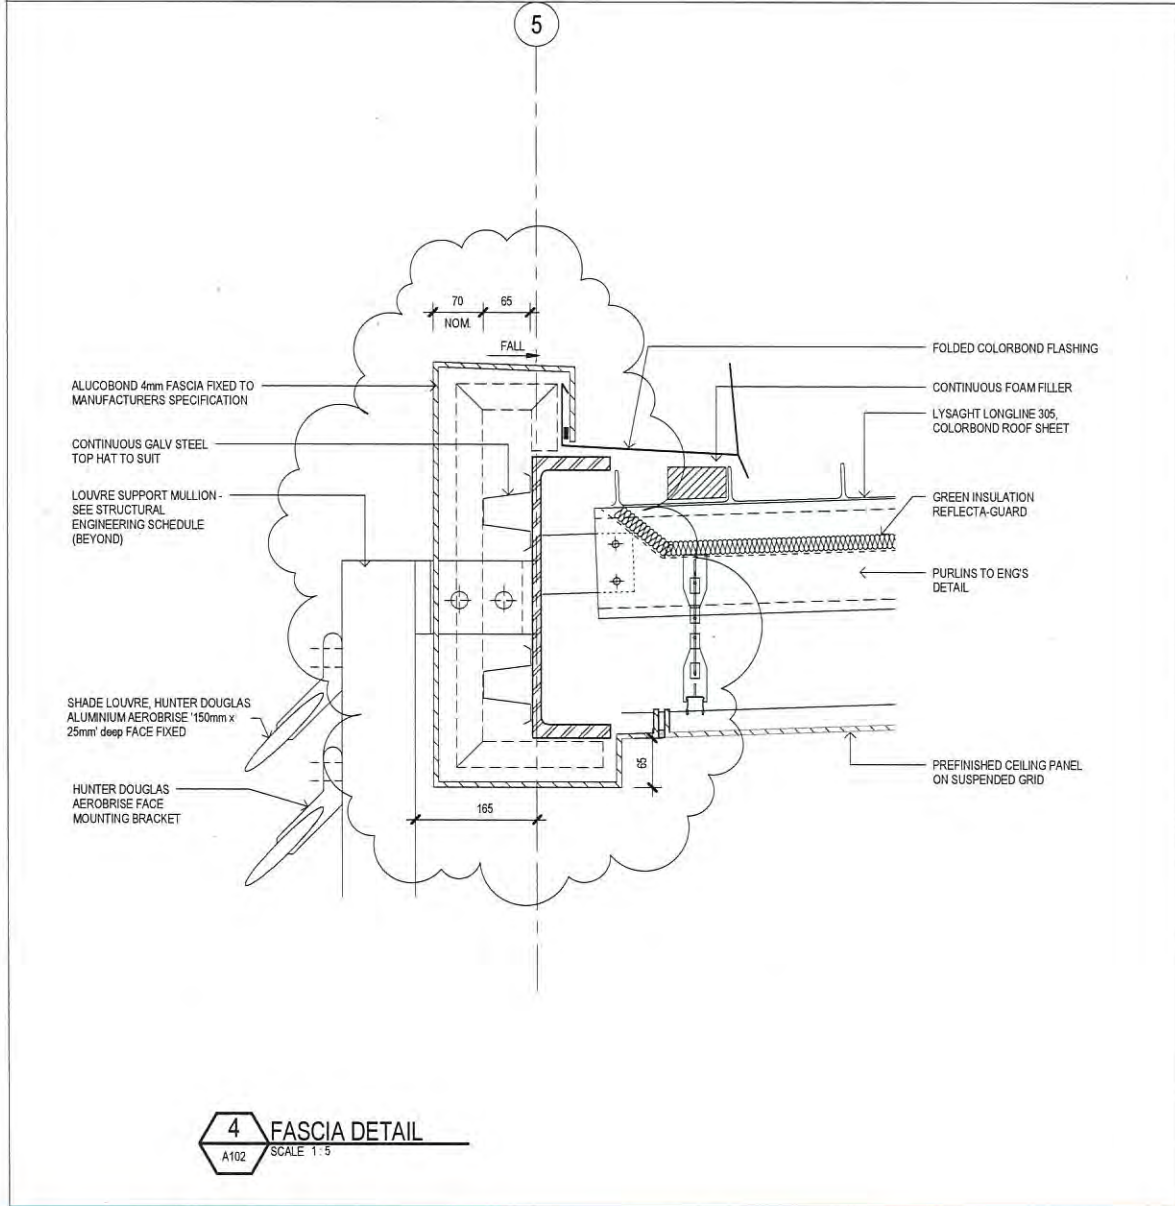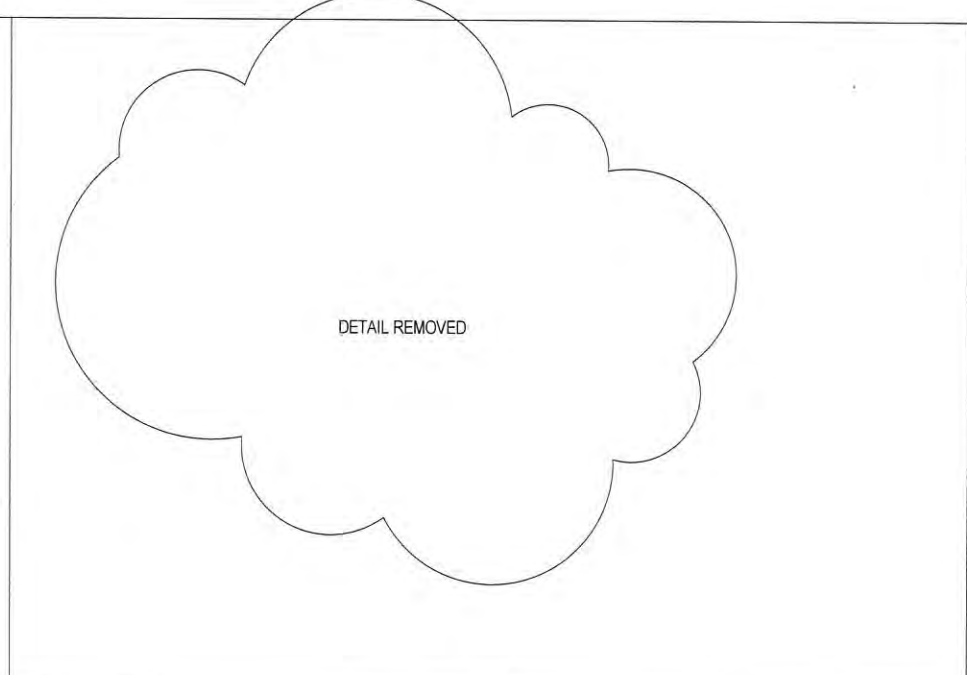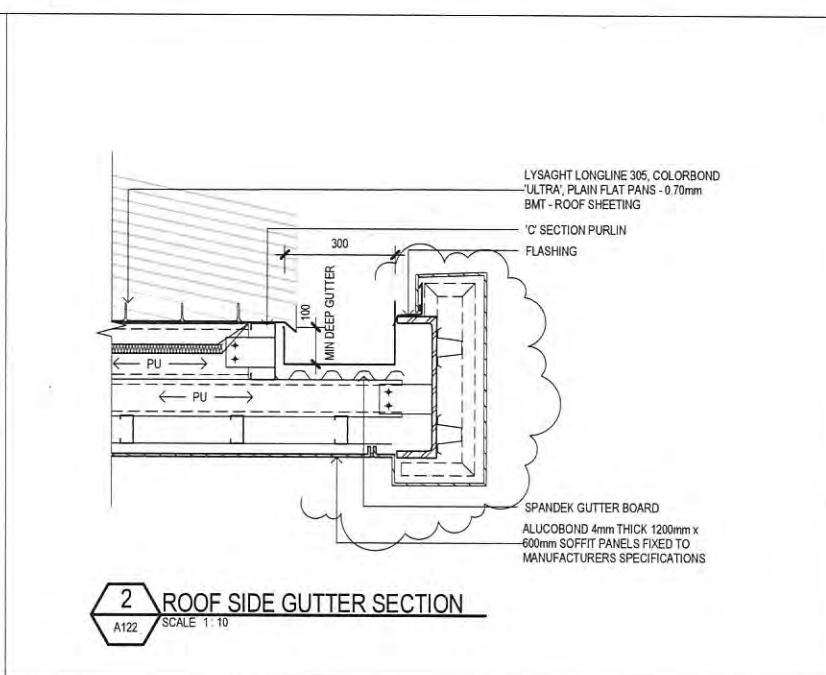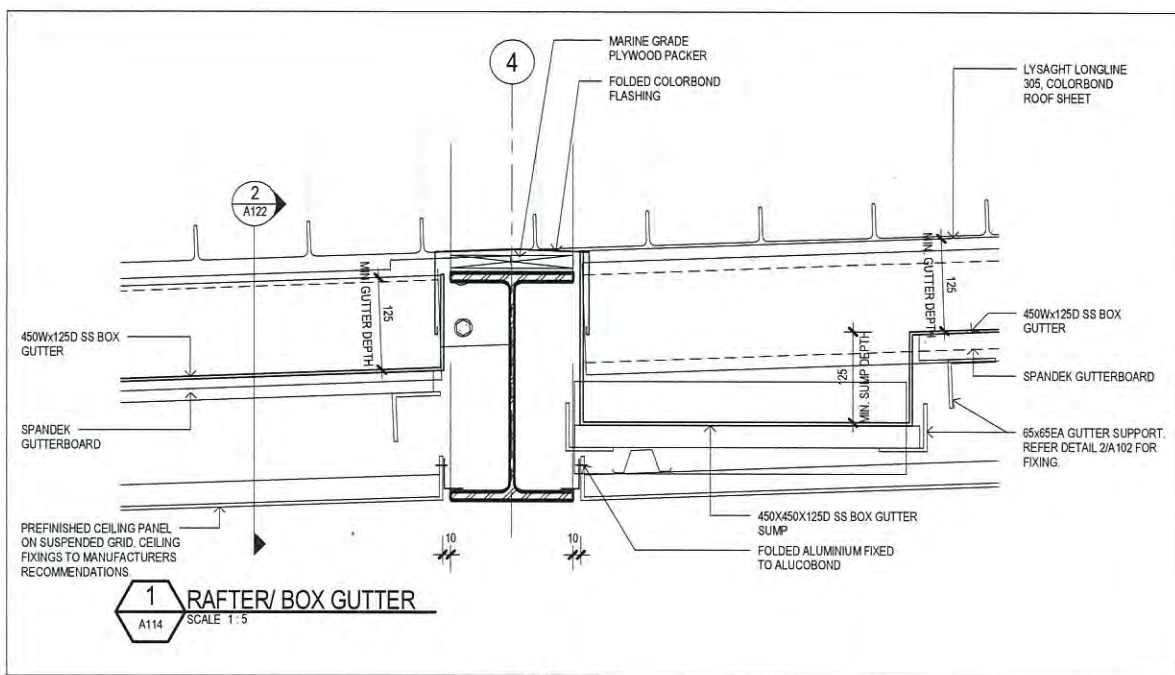

No	Revision	Note: * indicates signatures on original issue of drawing or last revision of drawing	Drawn	Checked	Approved	Date
1	FASCIA REVISED		CH	MAE	POK*	06.05.14
0	ISSUE FOR CONSTRUCTION		C.H	MAE*	POK*	14.03.14

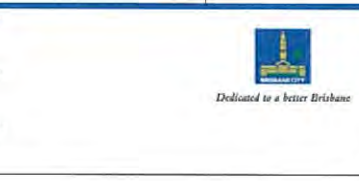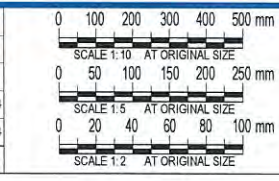

GHD

145 Ann St Brisbane QLD 4000 Australia
GPO Box 668 Brisbane QLD 4001
T 61 7 3316 3000 F 61 7 3316 3333
E bne@mail@ghd.com.au W www.ghd.com.au

DO NOT SCALE

Conditions of Use:
This document may only be used by GHD's client (and any other person who GHD has agreed can use this document) for the purpose for which it was prepared and must not be used by any other person or for any other purpose.


Drawn	BL / C. HICKLING	Designed	GRK/L. CARTER
Drafting Check	L. CLEM	Design Check	*R. WILLIAMS
Approved	P.O'KEEFE		
Date	14.03.14		
Scale	As indicated		

Client **BRISBANE CITY COUNCIL**

Project **BRETTS WHARF CityCat TERMINAL**

Title **WAITING AREA WAITING AREA DETAIL SECTIONS**

Original Size **A1** Drawing No: **41-27289-03-A122** Rev: **1**

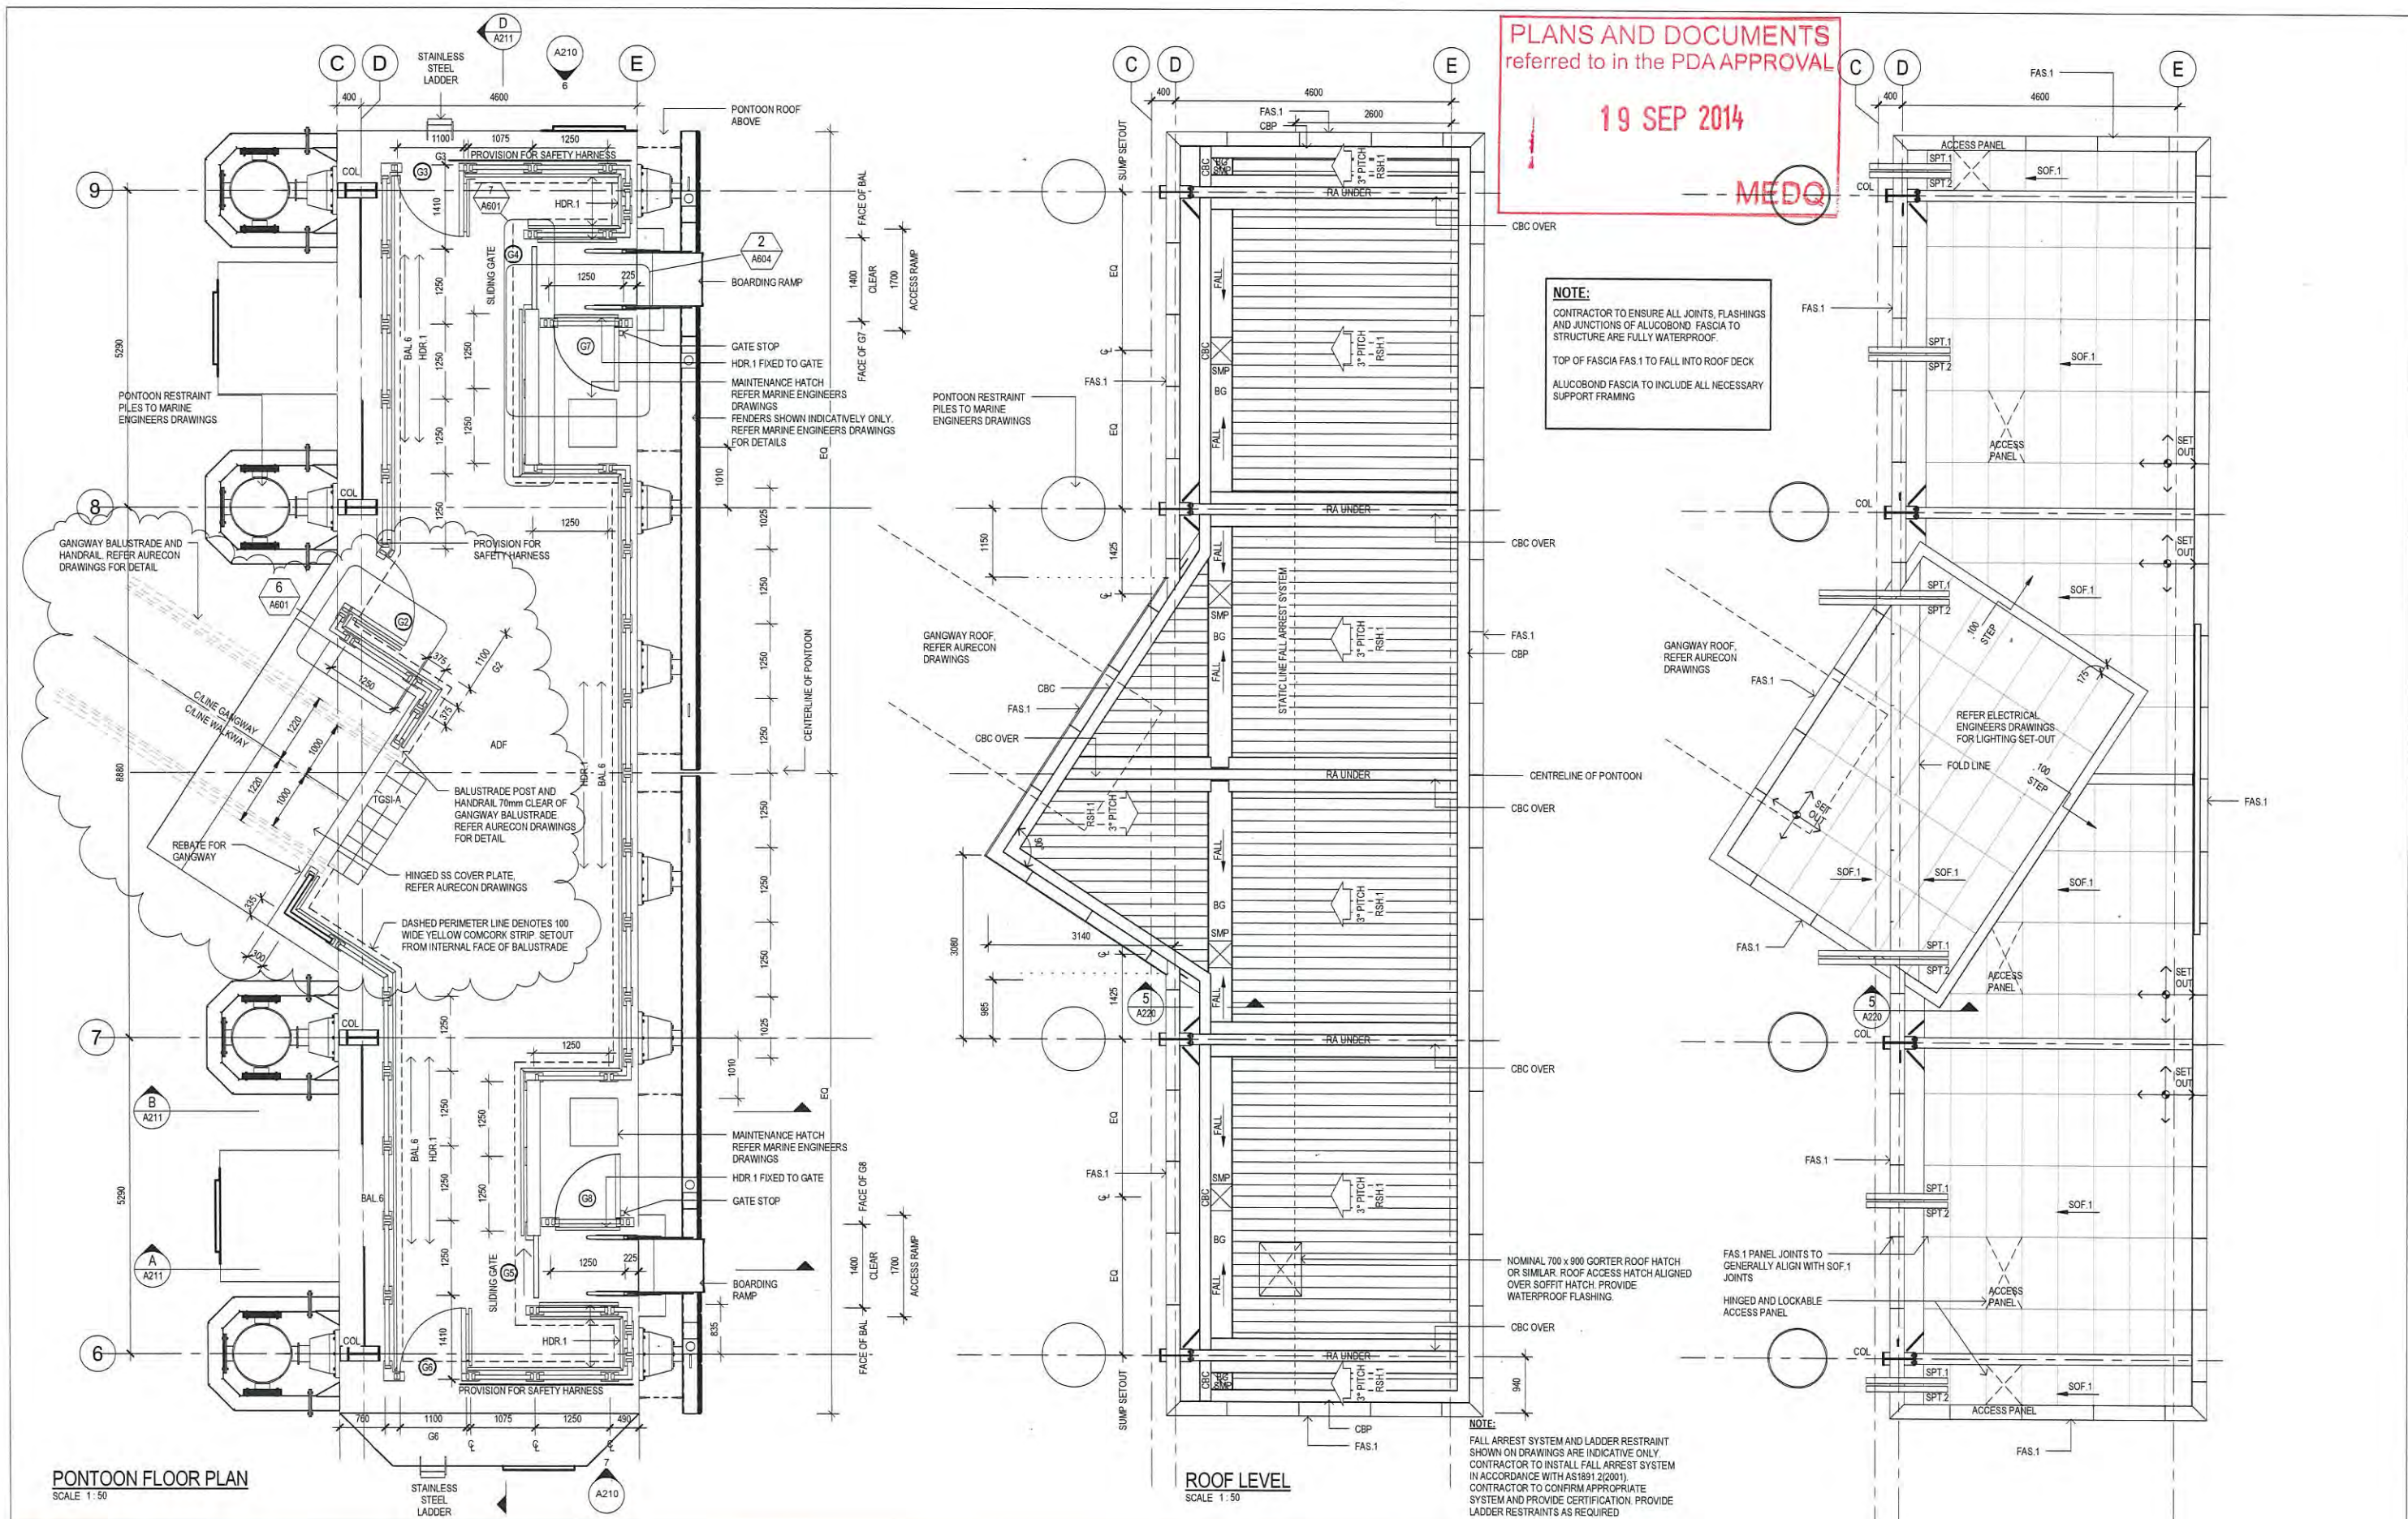

0	ISSUE FOR CONSTRUCTION		CH	MAE*	POK*	05.05.14
No	Revision	Note: * indicates signatures on original issue of drawing or last revision of drawing	Drawn	Checked	Approved	Date

0 500 1000 1500 2000 2500mm
SCALE 1:50 AT ORIGINAL SIZE



145 Ann St Brisbane QLD 4000 Australia
GPO Box 668 Brisbane QLD 4001
T 61 7 3316 3000 F 61 7 3316 3333
E bne@mail@ghd.com.au W www.ghd.com.au


DO NOT SCALE

Conditions of Use.
This document may only be used by
GHD's client (and any other person who
GHD has agreed can use this document)
for the purpose for which it was prepared
and must not be used by any other
person or for any other purpose.

Drawn	B.L./C.HICKLING	Designed	GRK/L.CARTER
Drafting Check	*L.CLEM	Design Check	*R.WILLIAMS
Approved	*P.O'KEEFE		
Date	05.05.14		
Scale	1:50		

This Drawing must not be used for Construction unless signed as Approved




Client	BRISBANE CITY COUNCIL
Project	BRETT'S WHARF CityCat TERMINAL
Title	PONTOON PONTOON PLAN, ROOF PLAN AND RCP
Original Size	A1
Drawing No:	41-27289-03-A200
Rev:	0

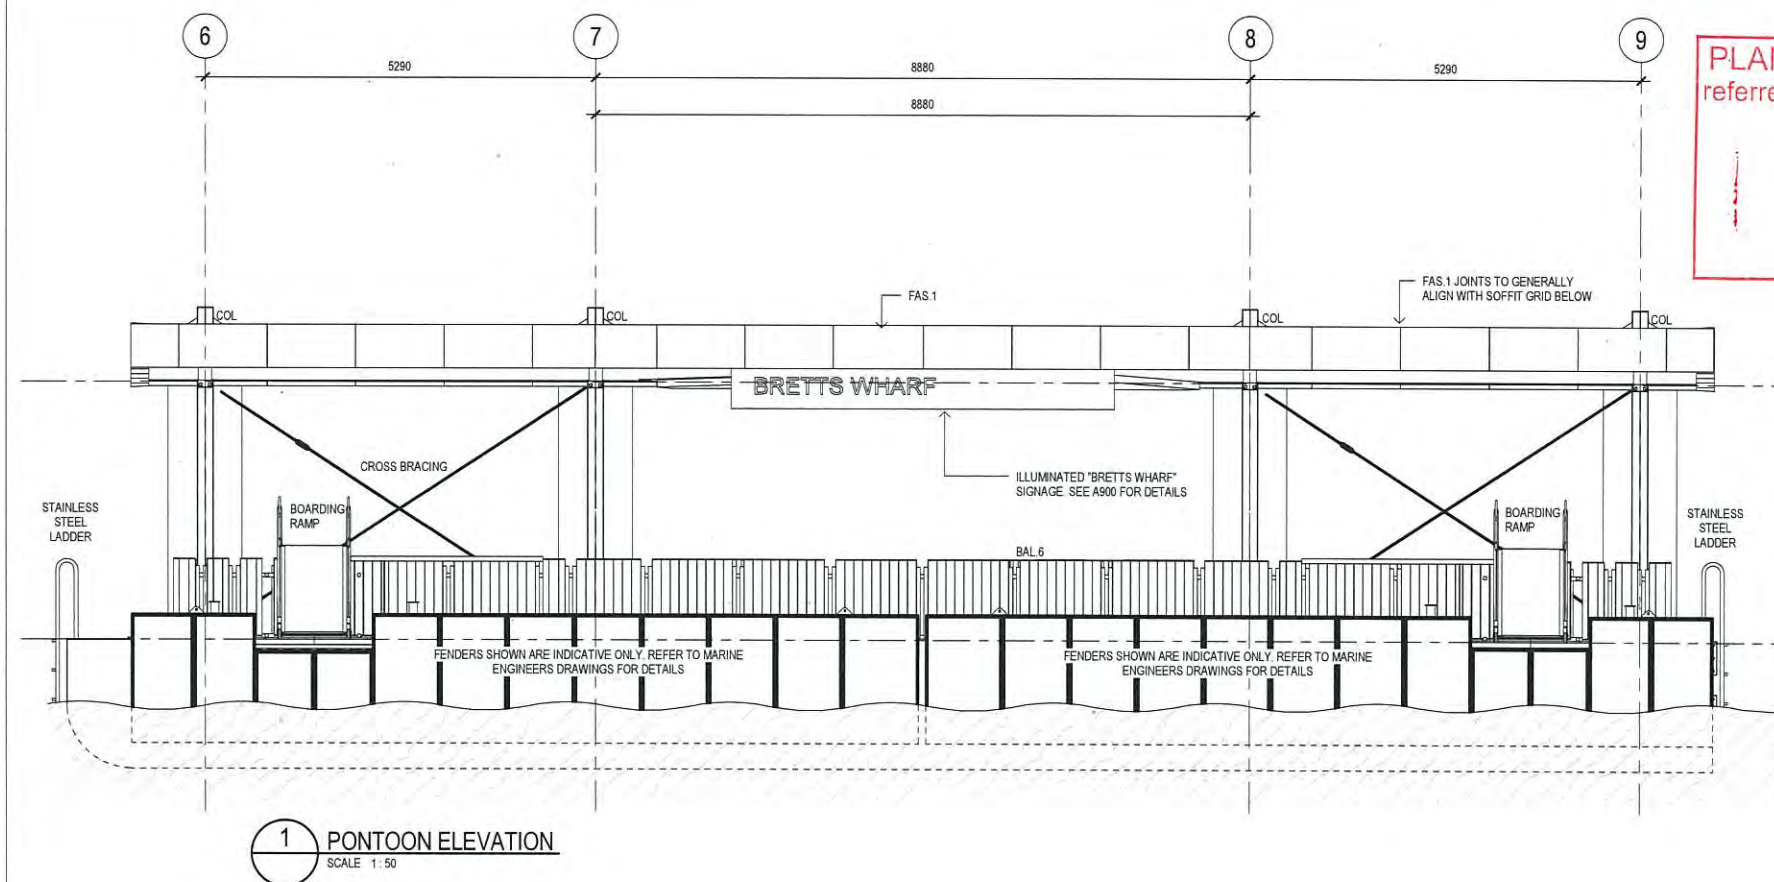

PLANS AND DOCUMENTS
referred to in the PDA APPROVAL

19 SEP 2014

MEDQ

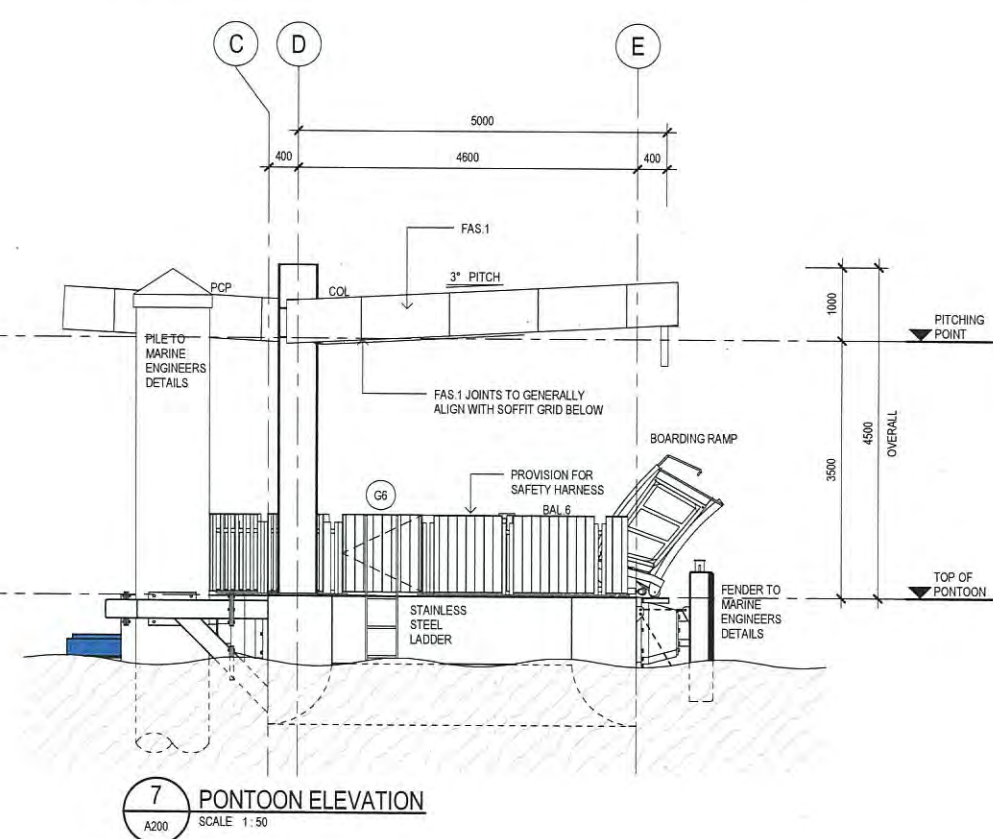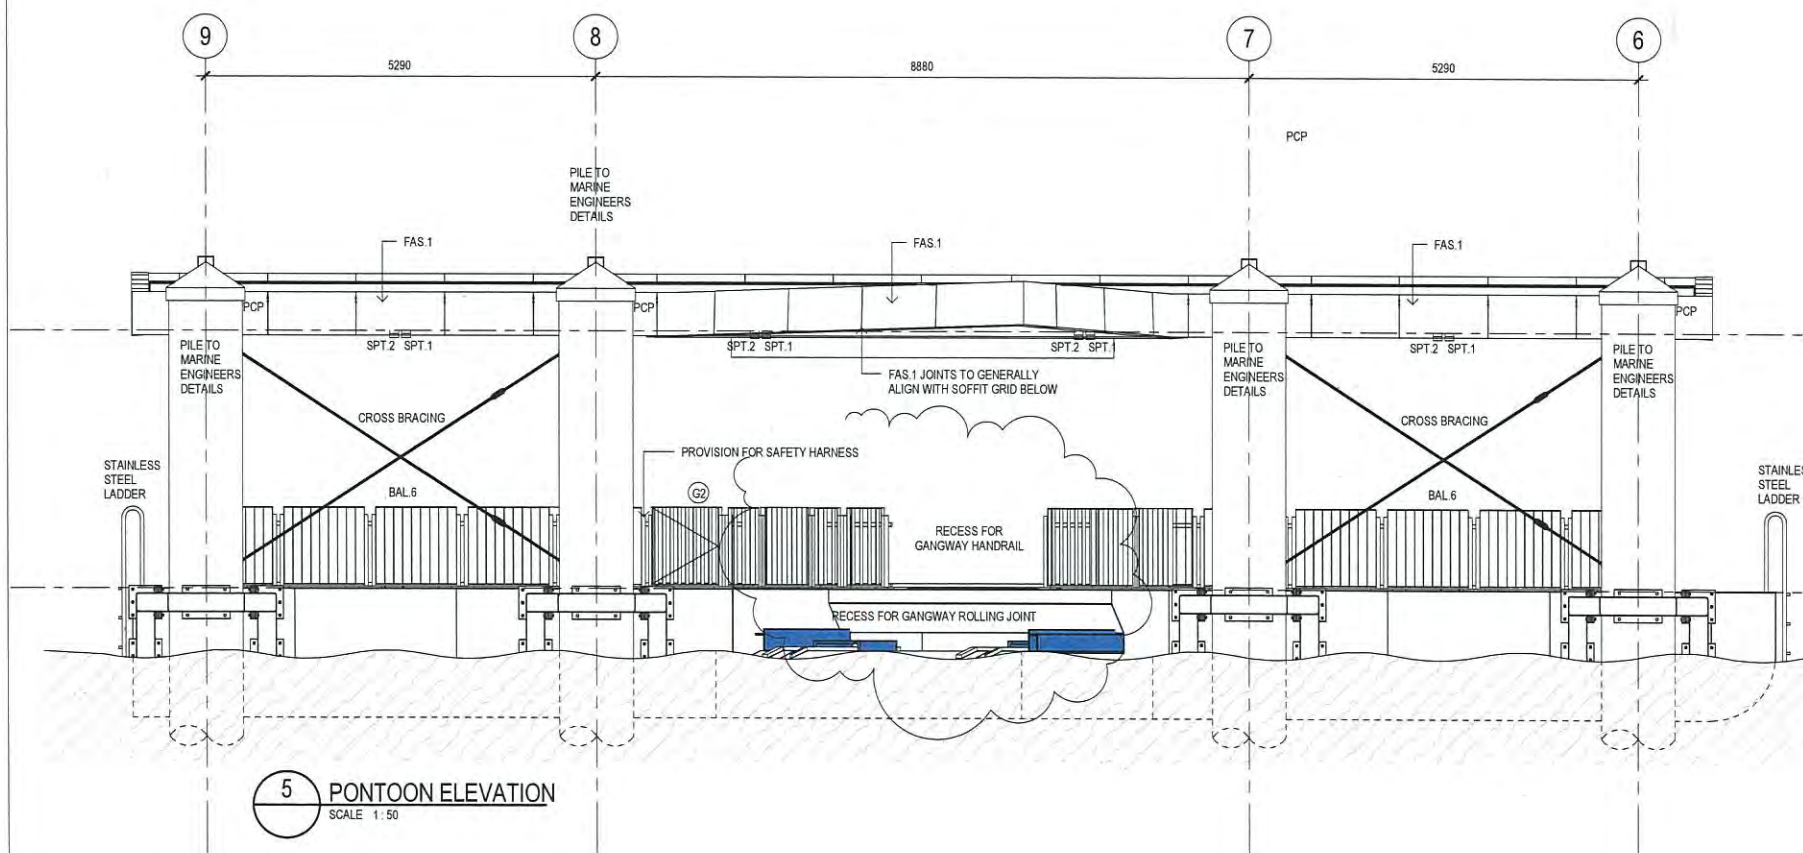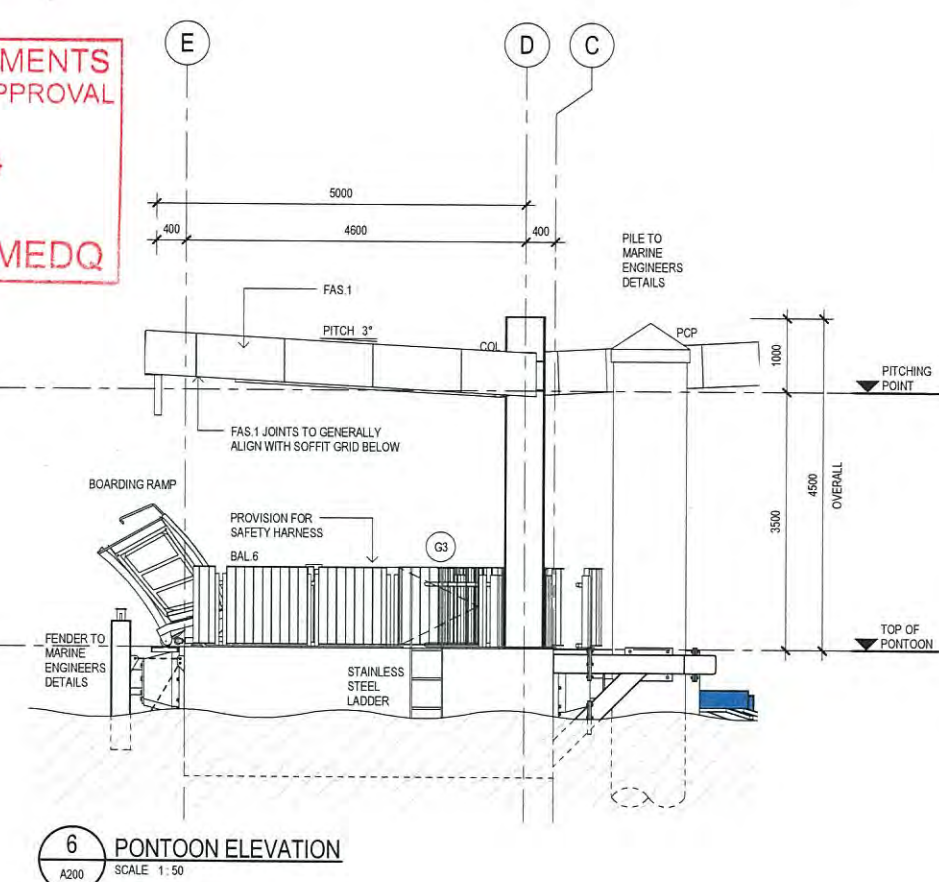

0	ISSUE FOR CONSTRUCTION		CH	MAE*	POK*	05.05.14
No	Revision	Note: * indicates signatures on original issue of drawing or last revision of drawing	Drawn	Checked	Approved	Date

0 500 1000 1500 2000 2500 mm

SCALE 1:50 AT ORIGINAL SIZE



145 Ann St Brisbane QLD 4000 Australia
GPO Box 668 Brisbane QLD 4001
T 61 7 3316 3000 F 61 7 3316 3333
E bneil@ghd.com.au W www.ghd.com.au

DO NOT SCALE

Conditions of Use.
This document may only be used by
GHD's client (and any other person who
GHD has agreed can use this document)
for the purpose for which it was prepared
and must not be used by any other
person or for any other purpose.


Drawn	B.L. / CHICKLING	Designed	GRK / L.CARTER
Drafting Check	*L.CLEM	Design Check	*R.WILLIAMS
Approved	*P.O'KEEFE		
Date	05.05.14		
Scale	1:50		

This Drawing must not be
used for Construction unless
signed as Approved


Client **BRISBANE CITY COUNCIL**
Project **BRETT'S WHARF CityCat TERMINAL**
Title **PONTON ELEVATIONS**

Original Size
A1 Drawing No: **41-27289-03-A210**

Rev: 0

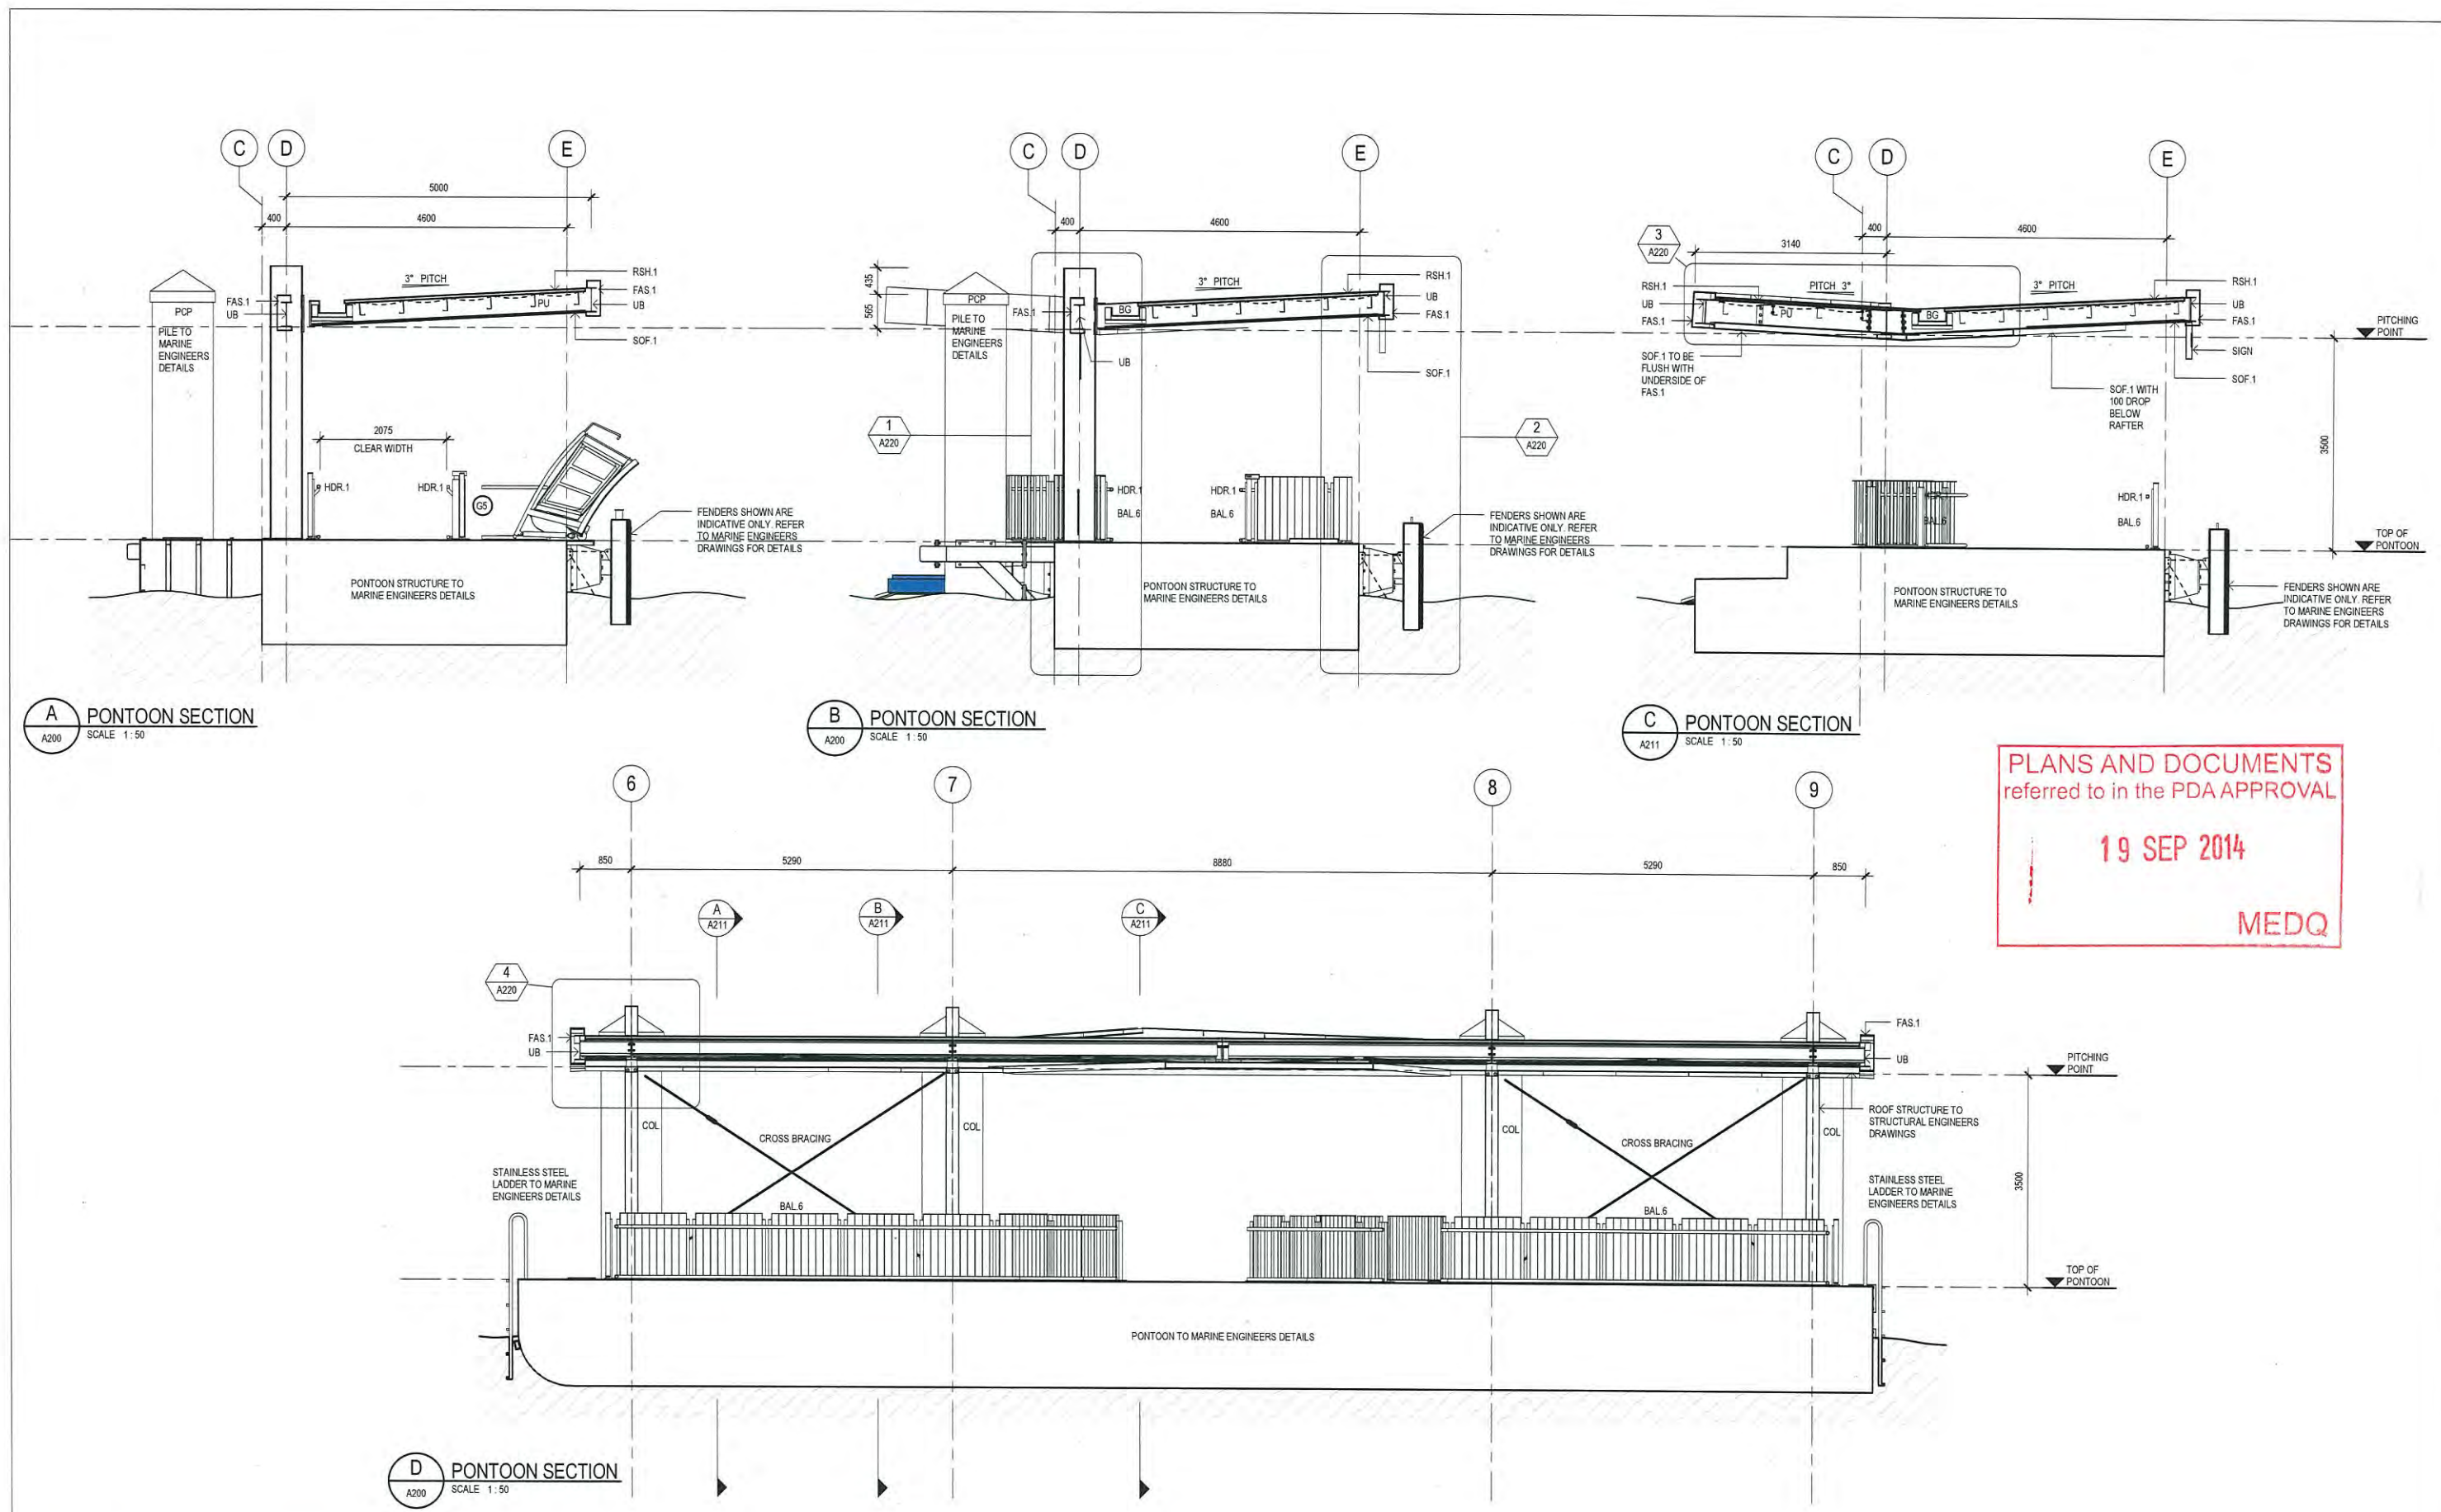


0	ISSUE FOR CONSTRUCTION		CH	MAE*	POK*	05.05.14
No	Revision	Note: * indicates signatures on original issue of drawing or last revision of drawing	Drawn	Checked	Approved	Date

 

GHD
 145 Ann St Brisbane QLD 4000 Australia
 GPO Box 668 Brisbane QLD 4001
 T 61 7 3316 3000 F 61 7 3316 3333
 E bnmall@ghd.com.au W www.ghd.com.au

DO NOT SCALE	Drawn B.L./C.HICKLING	Designed GRK./L.CARTER
Conditions of Use: This document may only be used by GHD's client (and any other person who GHD has agreed can use this document) for the purpose for which it was prepared and must not be used by any other person or for any other purpose.	Drafting Check *L.CLEM	Design Check *R.WILLIAMS
	Approved *P.OYKEEFE	
	Date 05.05.14	
	Scale 1:50	

Client BRISBANE CITY COUNCIL	Project BRETTS WHARF CityCat TERMINAL
Title PONTON SECTIONS	Original Size A1
Drawing No: 41-27289-03-A211	Rev: 0

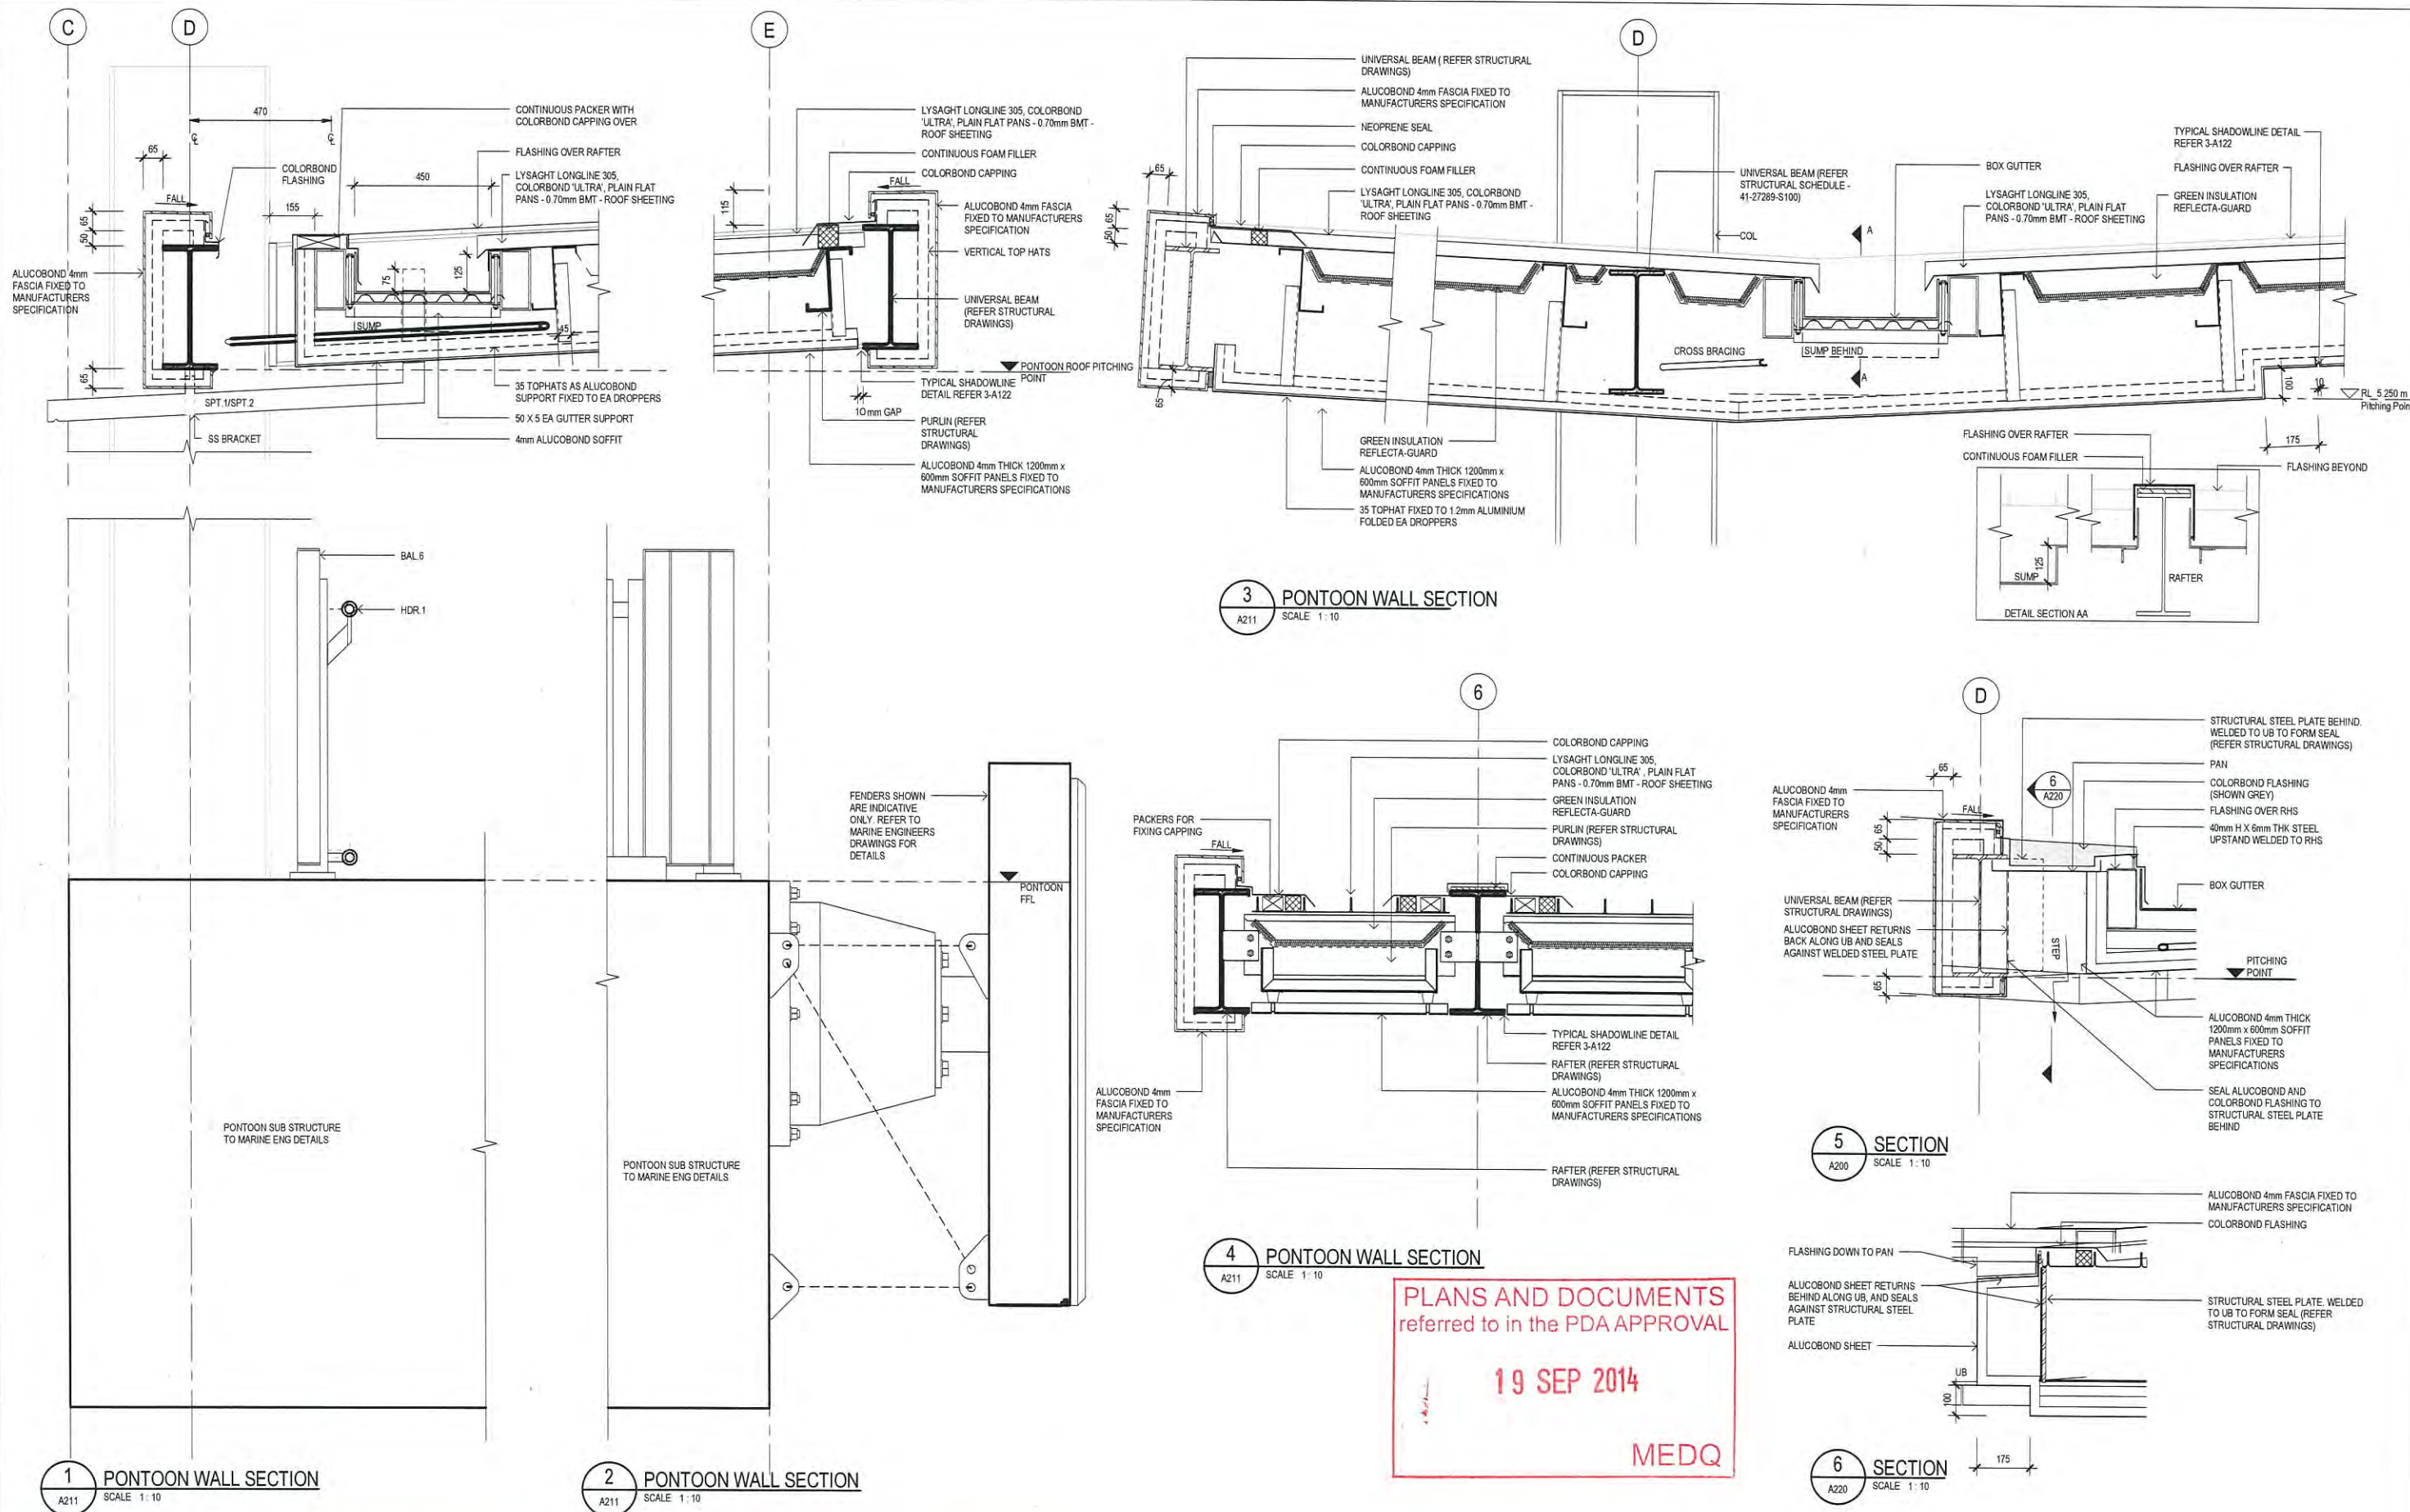

0	ISSUE FOR CONSTRUCTION	CH	MAE*	POK*	05.05.14
No	Revision	Note: * indicates signatures on original issue of drawing or last revision of drawing	Drawn	Checked	Approved
					Date



GHD
145 Ann St Brisbane QLD 4000 Australia
GPO Box 668 Brisbane QLD 4001
T 61 7 3316 3000 F 61 7 3316 3333
E bnmall@ghd.com.au W www.ghd.com.au

DO NOT SCALE

Conditions of Use:
This document may only be used by
GHD's client (and any other person who
GHD has agreed can use this document)
for the purpose for which it was prepared
and must not be used by any other
person or for any other purpose.


Drawn	B.L./C.HICKLING	Designed	GRK/L.CARTER
Drafting Check	*L.CLEM	Design Check	*R.WILLIAMS
Approved	*P.O'KEEFE		
Date	05.05.14		
Scale	1:10		

This Drawing must not be used for Construction unless signed as Approved

Client **BRISBANE CITY COUNCIL**
Project **BRETTS WHARF CityCat TERMINAL**
Title **PONTON WALL SECTIONS**

Original Size **A1** Drawing No: **41-27289-03-A220**

Rev: 0

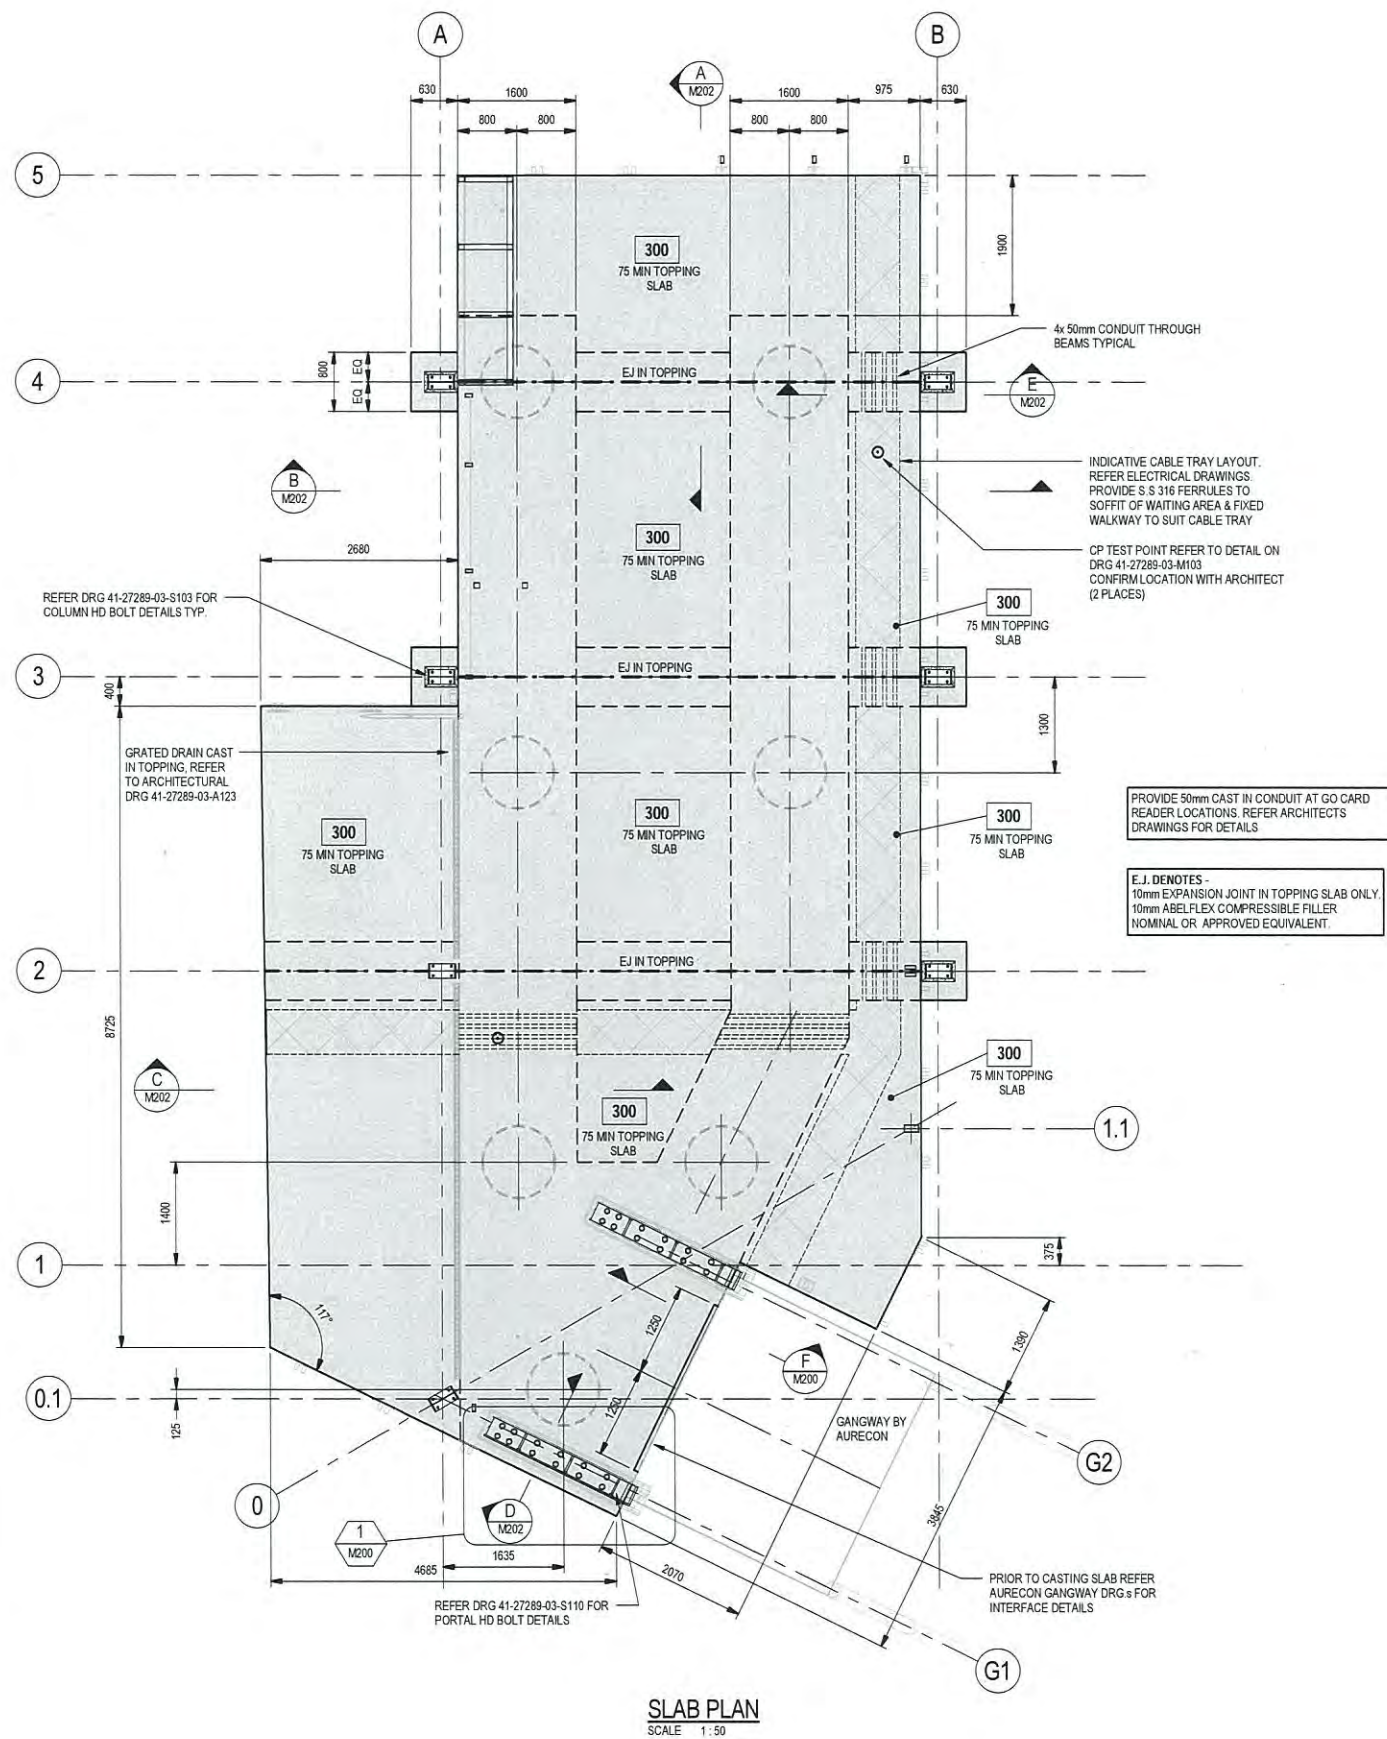

NOTES

1. REFER TO DRG. 41-27289-03-M001 FOR MARINE NOTES
2. REFER TO ARCHITECTURAL DRAWINGS FOR STEPS, FALLS, PENETRATIONS AND SETOUT
3. REFER TO DRG. 41-27289-03-M100 FOR PILE SCHEDULE & SETOUT PLAN
4. ALL PILES SHALL BE MADE ELECTRICALLY CONTINUOUS BY WELDING TOGETHER REINFORCEMENT SPECIFIED ON PLAN
5. PARCHEM ZEMDRAIN CONTROLLED PERMEABILITY FORMWORK LINERS SHALL BE FIXED TO THE FACE OF ALL VERTICAL FORMWORK FOR CONCRETE POURS. FIXING SHALL BE IN ACCORDANCE WITH MANUFACTURER'S SPECIFICATION.


LEGEND

300 DENOTES SLAB THICKNESS


PLANS AND DOCUMENTS
referred to in the PDA APPROVAL

19 SEP 2014

MEDQ

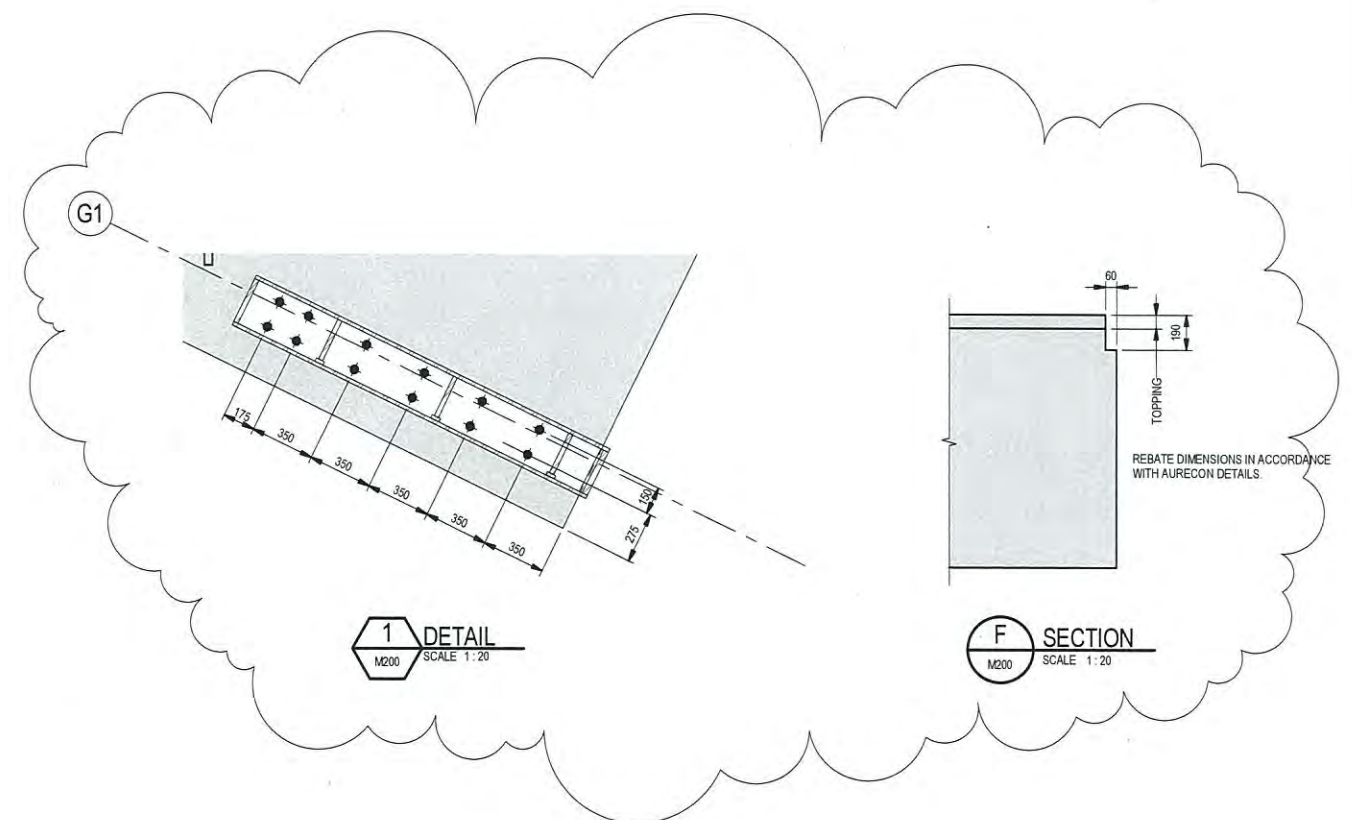

1	ENTRY PORTAL HD BOLTS DETAIL ADDED	CEH	MAE*	POK*	30.04.14	
0	ISSUED FOR CONSTRUCTION	CEH	MAE*	POK*	14.03.14	
No	Revision	Note * indicates signatures on original issue of drawing or last revision of drawing	Drawn	Checked	Approved	Date

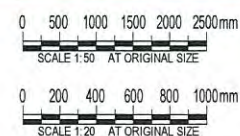

DO NOT SCALE

Conditions of Use.
This document may only be used by GHD's client (and any other person who GHD has agreed can use this document) for the purpose for which it was prepared and must not be used by any other person or for any other purpose.


Drawn	C. HUGHES	Designed	M. EAST
Drafting Check	N. WATTS*	Design Check	B. GILES*
Approved	P. O'KEEFE		B. GILES
Date	14.03.14	RPEQ No.	10749
Scale	As indicated	This Drawing must not be used for Construction unless signed as Approved	

Client **BRISBANE CITY COUNCIL**
Project **BRETT'S WHARF CityCat TERMINAL**
Title **WAITING AREA SLAB PLAN**

Original Size **A1** Drawing No: **41-27289-03-M200**


Rev: 1

1. REFER TO GENERAL NOTES ON DRG. 41-27289-03-M001
2. REFER TO ARCHITECTS DRG'S FOR ALL SETDOWNS & FALLS.
3. ADDITIONAL DIAGONAL 2N12 TRIMMER BARS (NOT SHOWN ON PLAN) TO BE LAID AT RE-ENTRANT CORNERS & RETURN JUNCTIONS OF SLABS.
4. BAR LAYING SEQUENCE AS FOLLOWS UNLESS NOTED OTHERWISE.

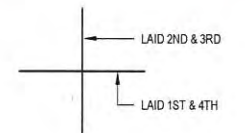

MEDQ

0	ISSUED FOR CONSTRUCTION				CEH	MAE*	POK*	14.03.14	
No	Revision	Note: * indicates signatures on original issue of drawing or last revision of drawing			Drawn	Checked	Approved	Date	

 

anner Architects




145 Ann St Brisbane QLD 4000 Australia
GPO Box 668 Brisbane QLD 4001
T 61 7 3316 3000 F 61 7 3316 3333
E bnemail@ghd.com.au W www.ghd.com.au

Conditions of Use.
This document may only be used by GHD's client (and any other person who GHD has agreed can use this document) for the purpose for which it was prepared and must not be used by any other person or for any other purpose.

Drawn	C. HUGHES	Designed	M. EAST
Drafting Check	N. WATTS*	Design Check	B. GILES*
Approved	P. O'KEEFE	B. GILES	
Date	14.03.14	RPEQ No. 10749	
Scale	1 : 50	This Drawing must not be reused for Construction unless approved by the Designer	

Original Size
A1 Drawing No: **41-27289-03-M201**

Rev: 0

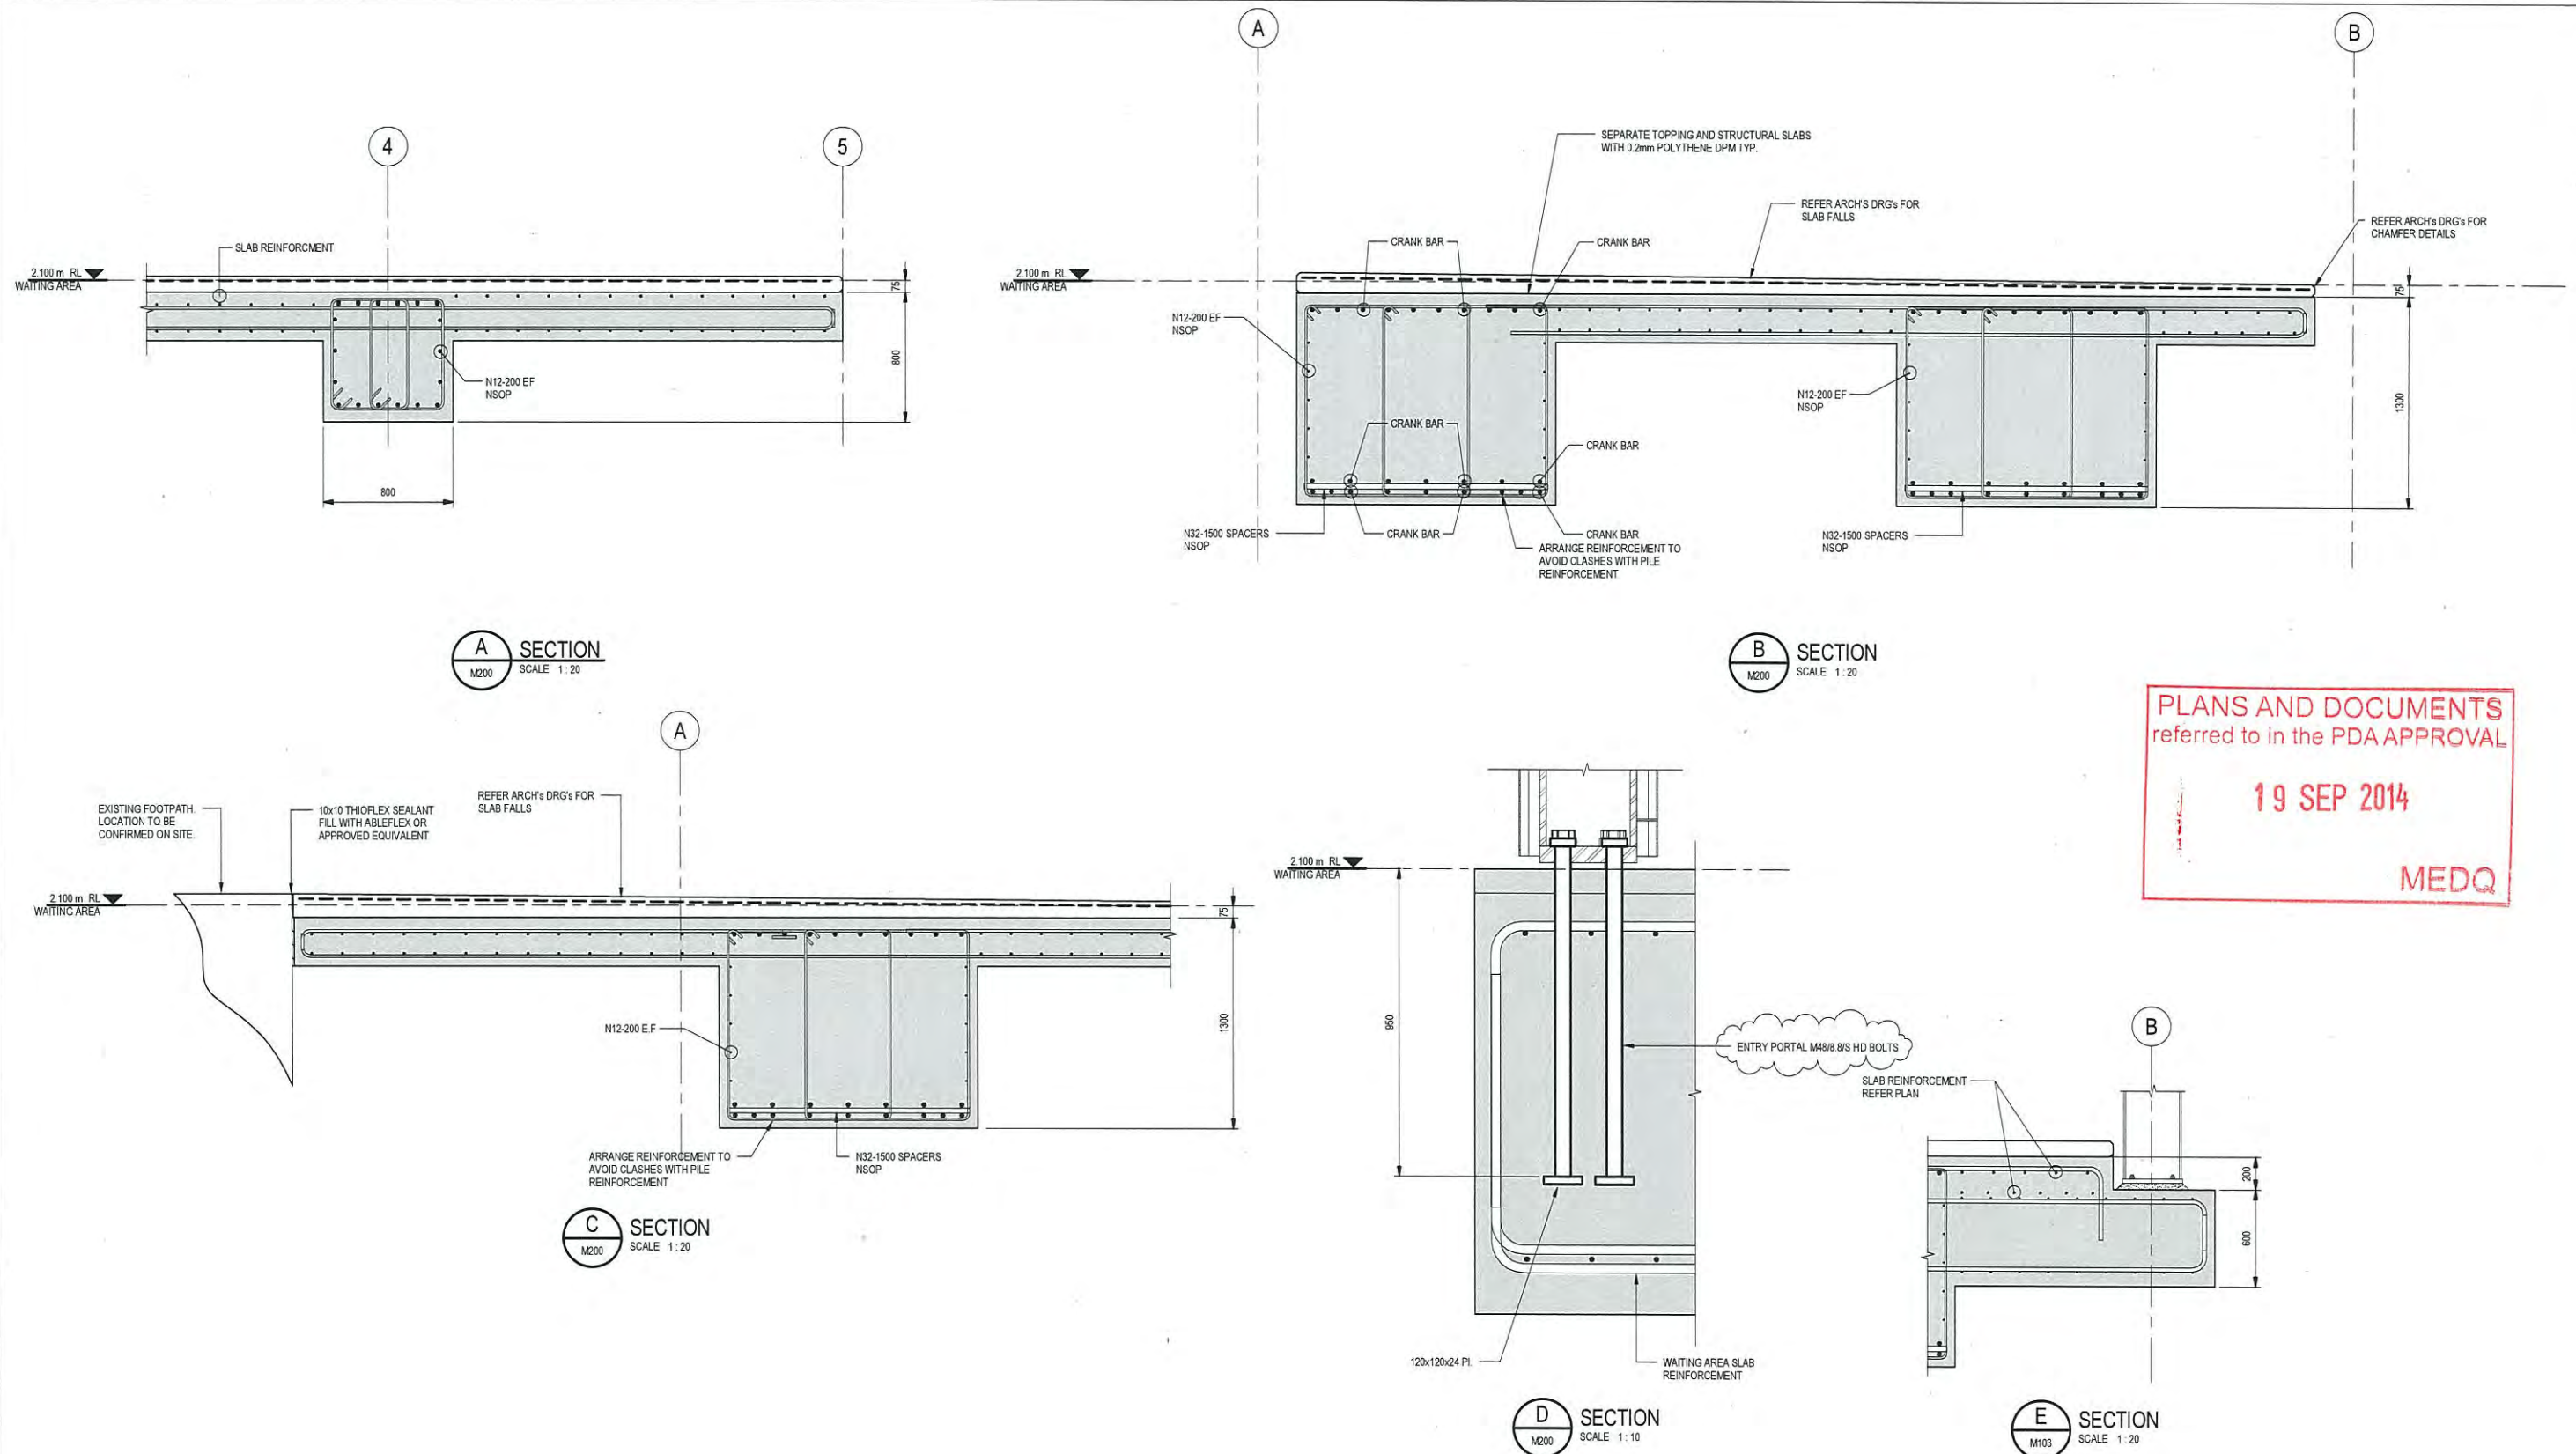


PLANS AND DOCUMENTS
referred to in the PDA APPROVAL

19 SEP 2014

MEDQ

1	ENTRY PORTAL HD BOLTS ADDED	CEH	MAE*	POK*	30.04.14	
0	ISSUED FOR CONSTRUCTION	CEH	MAE*	POK*	14.03.13	
No	Revision	Note: * indicates signatures on original issue of drawing or last revision of drawing	Drawn	Checked	Approved	Date

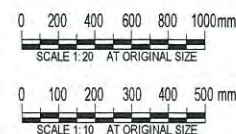

DO NOT SCALE


Conditions of Use.
This document may only be used by
GHD's client (and any other person who
GHD has agreed can use this document)
for the purpose for which it was prepared
and must not be used by any other
person or for any other purpose.

Drawn	C. HUGHES	Designed	M. EAST
Drafting Check	N. WATTS*	Design Check	B. GILES*
Approved	P. O'KEEFE		B. GILES*
Date	14.03.14	RPEQ No.	10749
Scale	As indicated	This Drawing must not be used for construction unless signed as Approved	


Client **BRISBANE CITY COUNCIL**
Project **BRETTS WHARF CityCat TERMINAL**
Title **WAITING AREA
SLAB SECTIONS & DETAILS**

Original Size **A1** Drawing No: **41-27289-03-M202**

Rev: 1

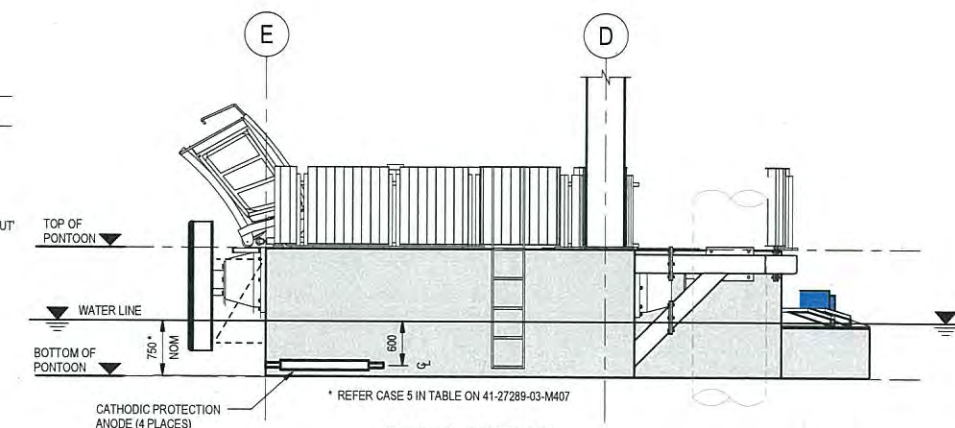


SIDE ELEVATION
SCALE 1 : 50

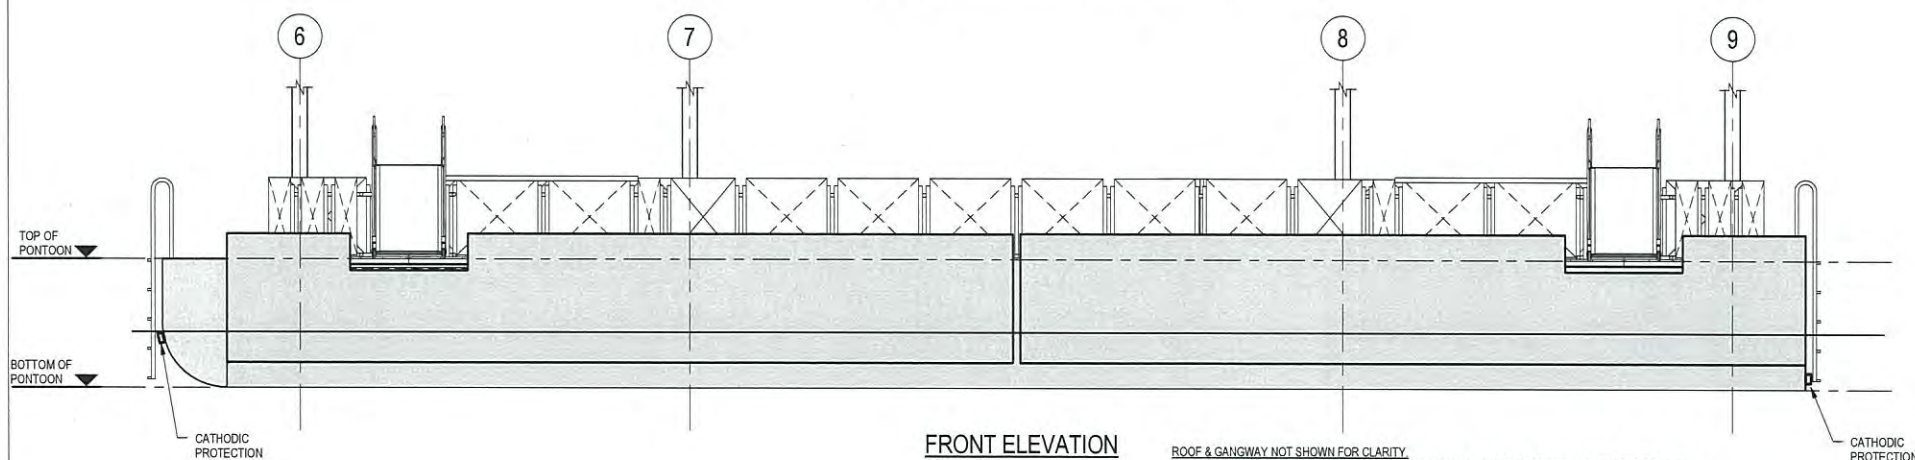

FRONT ELEVATION
SCALE 1:50

ROOF & GANGWAY NOT SHOWN FOR CLARITY
(ROOF DETAILS REFER ARCHITECTURAL DRGS 41-27289-01-A200 TO A220 AND STRUCTURAL DRGS 41-27289-01-S200 TO S202. GANGWAY DETAILS REFER AURECON DRG's)

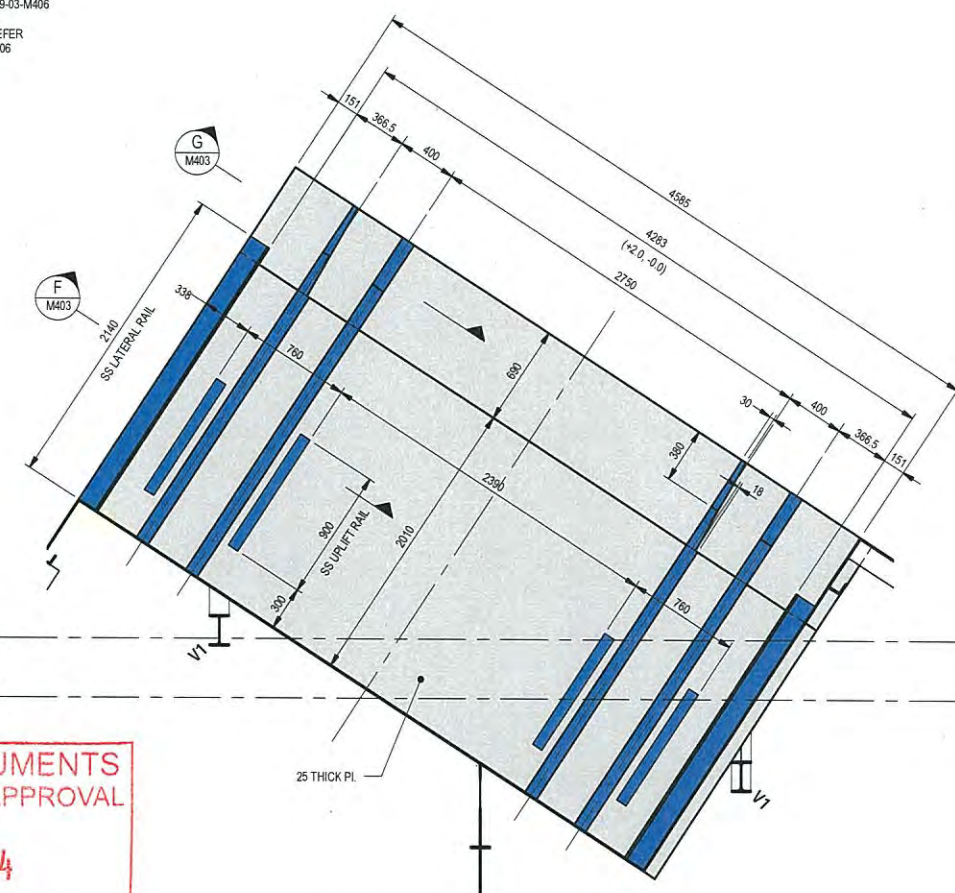


GANGWAY LANDING RECESS - PLAN
SCALE 1 : 25

PLANS AND DOCUMENTS
referred to in the PDA APPROVAL

19 SEP 2014

MEDQ

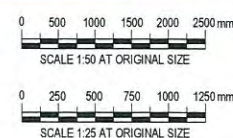[illegible]

Dedicated to a better Brisbane



145 Ann St Brisbane QLD 4000 Australia
GPO Box 668 Brisbane QLD 4001
T 61 7 3316 3000 F 61 7 3316 3333
E bnemail@ghd.com.au W www.ghd.com.au

DO NOT SCALE

Conditions of Use. This document may only be used by GHD's client (and any other person who GHD has agreed can use this document) for the purpose for which it was prepared and must not be used by any other person or for any other purpose.

Drawn C. HUGHES

Drafting **N. WATTS***

Approved	P. O'KEE
----------	----------

Date	01.05.14
------	----------

Scale As indicated

Designed B. GILES

Design M. EAST*

FE* B. GILES

RPEQ No.

This Drawing must not be used for Construction

Client	BRISBANE CITY COUNCIL
Project	BRETTS WHARF CityCat TERMINAL
Title	PONTOON GENERAL ARRANGEMENT & SECTIONS


Original Size
A1 Drawing No: 41-27289-03-M400

Rev: 0


PLANS AND DOCUMENTS
referred to in the PDA APPROVAL

19 SEP 2014


MEDQ

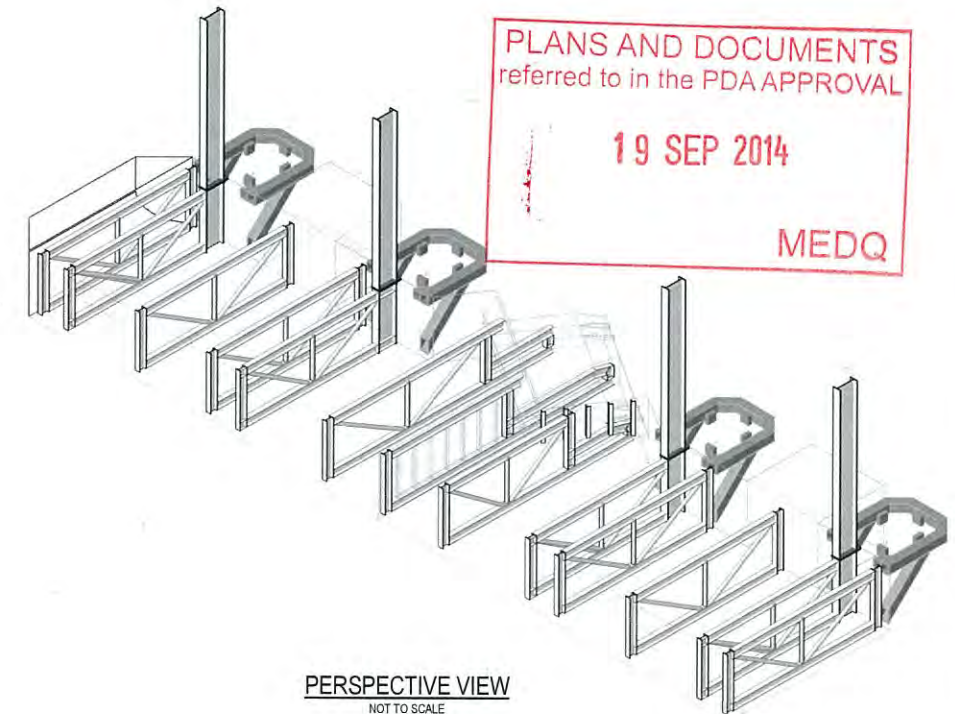


PERSPECTIVE VIEW
NOT TO SCALE

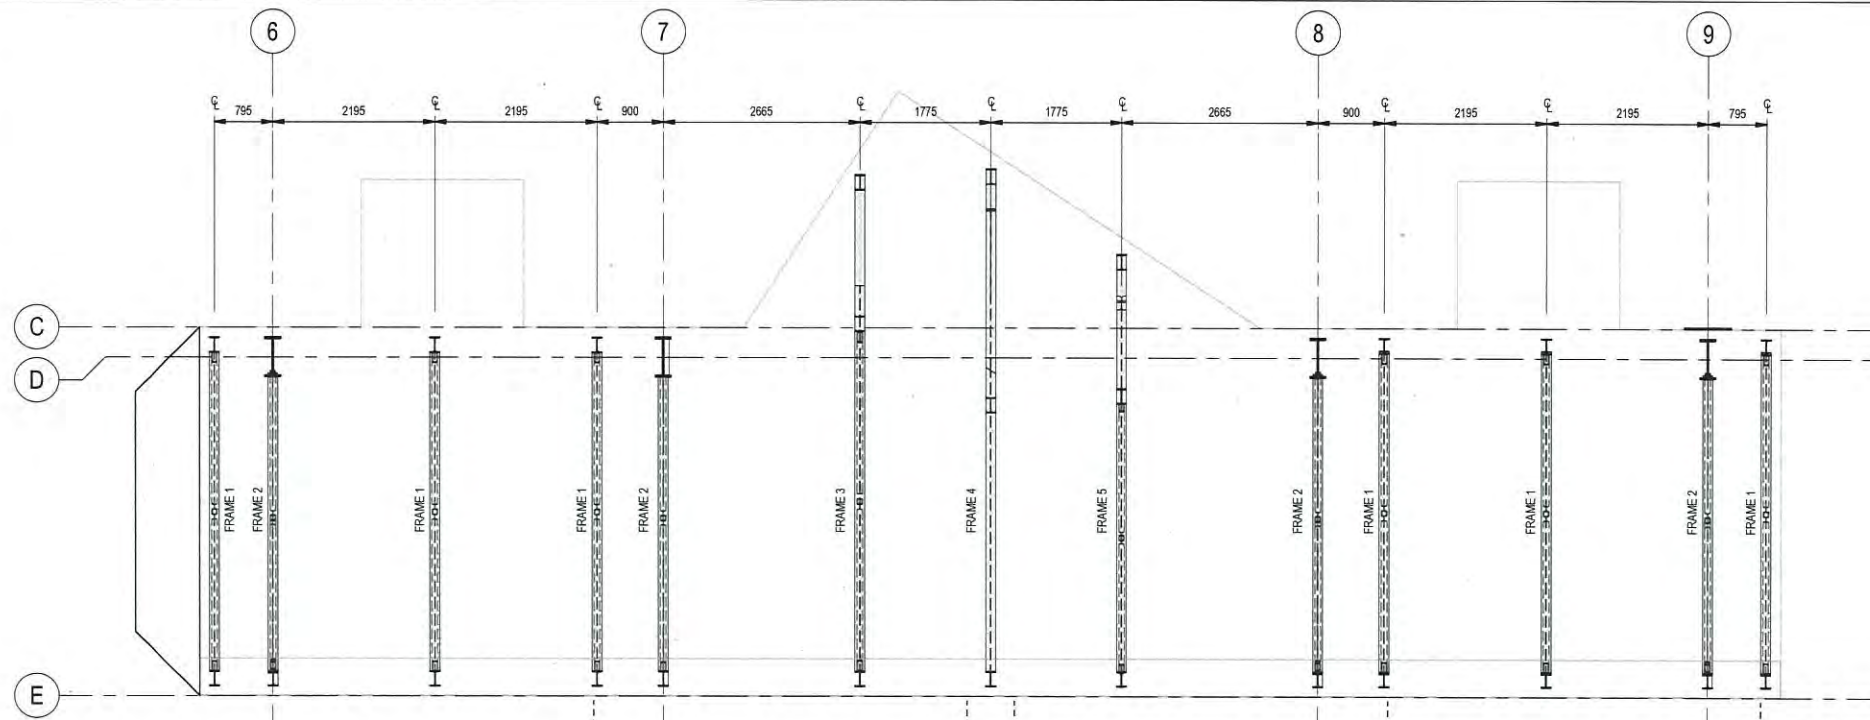


PONTOON FRAMING PLAN
SCALE 1:50

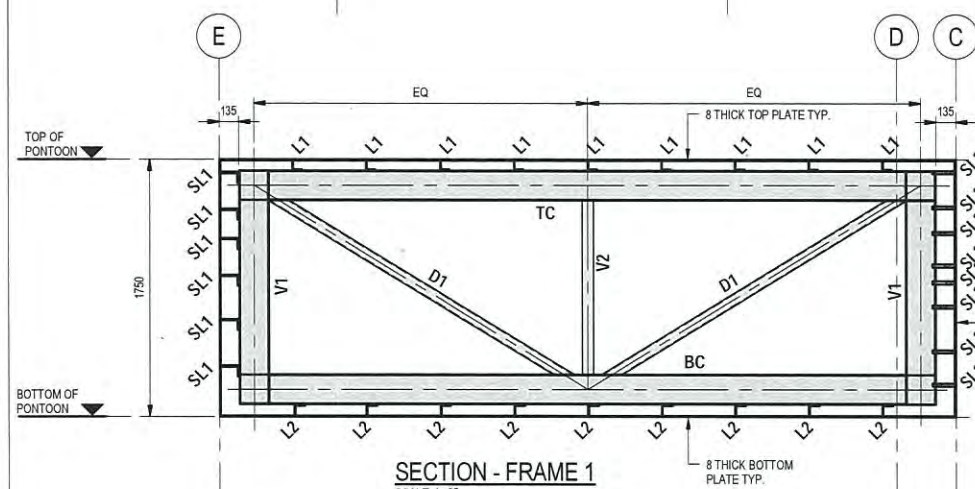


SECTION - FRAME 1
SCALE 1:25

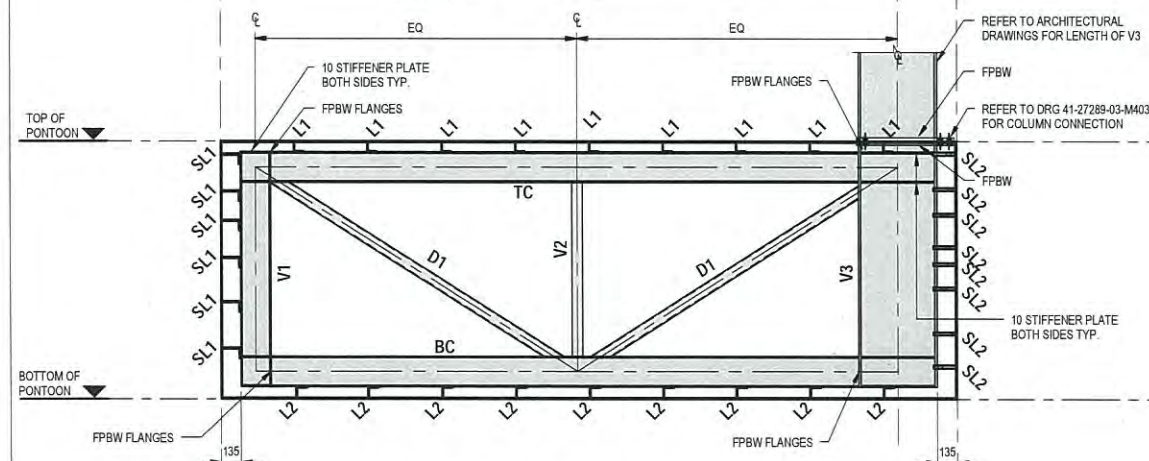

SECTION - FRAME 2
SCALE 1:25

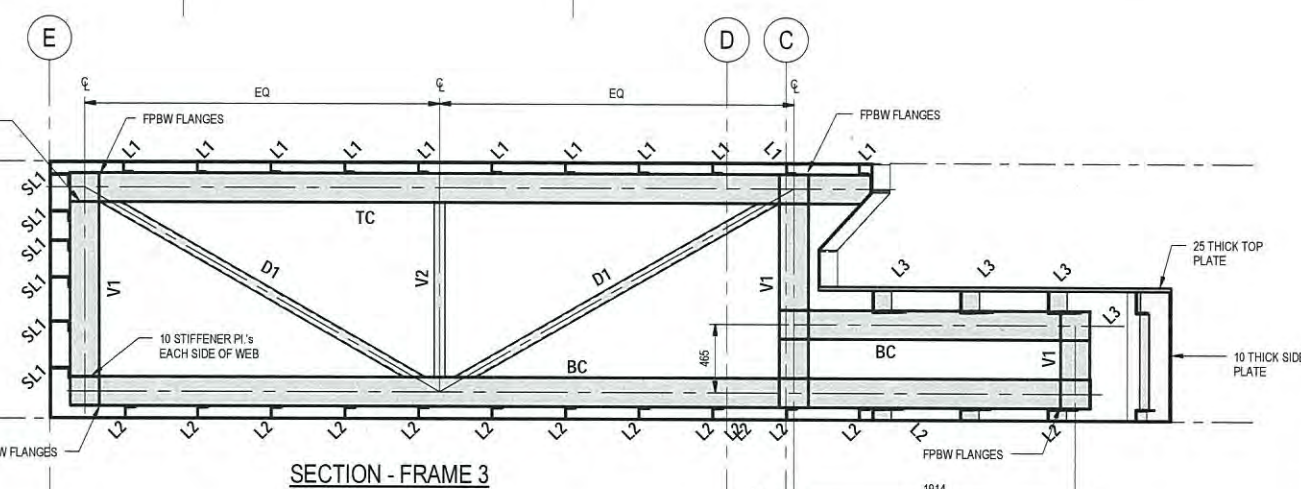

SECTION - FRAME 3
SCALE 1:25

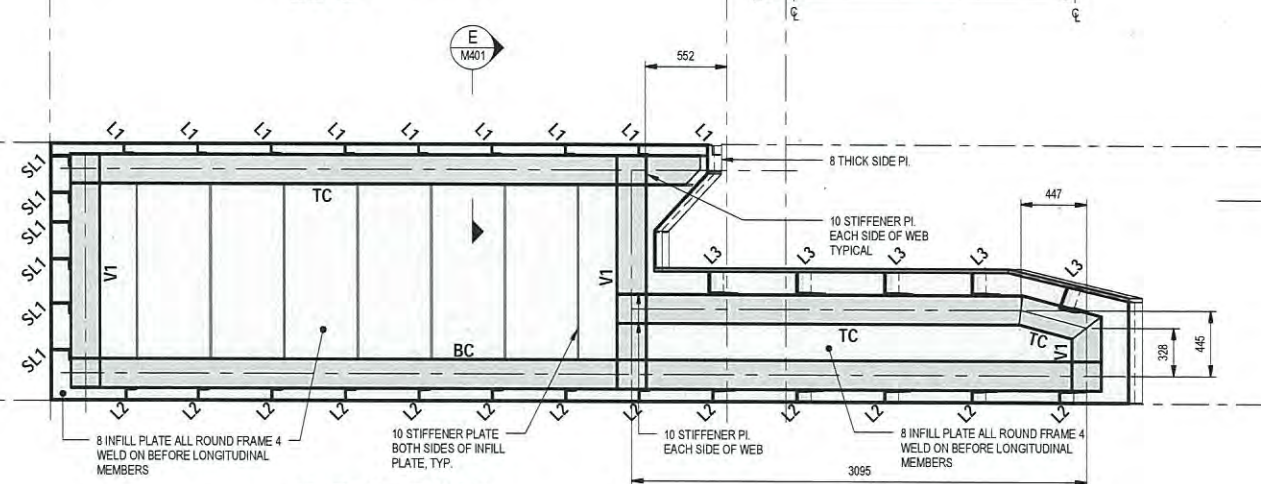


SECTION - FRAME 4
SCALE 1:25

NOTES

1. REFER TO DRG 41-27289-03-M001 FOR MARINE NOTES
2. REFER GENERAL NOTES FOR ALL STEEL GRADES
3. PONTOON SHALL BE PAINTED IN ACCORDANCE WITH SPECIFICATION.
4. ALL WELDS SHALL BE 6 CFW UNO.
5. REFER TO DRG 41-27289-03-M400 FOR CATHODIC PROTECTION ANODE LOCATIONS.


PONTOON FRAMING SCHEDULE

MARK	DESCRIPTION	MEMBER
BC	BOTTOM CHORD	200UB29.8
D1	DIAGONAL	75x6.0 SHS
L1	LONGITUDINAL	65x6 EA
L2	LONGITUDINAL	75x8 EA
L3	LONGITUDINAL	150x90x10 UA
TC	TOP CHORD	200UB29.8
V1	VERTICAL	200UB29.8
V2	VERTICAL	75x6 SHS
V3	VERTICAL	530UB92.4
V4	VERTICAL	75x8 EA
V5	VERTICAL	90x10 EA

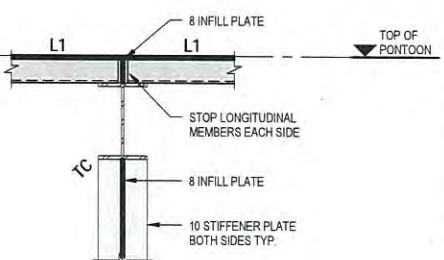

SECTION
M401 SCALE 1:10

0	ISSUED FOR CONSTRUCTION		CEH	MAE*	POK*	30.04.1
No	Revision	Note: * indicates signatures on original issue of drawing or last revision of drawing	Drawn	Checked	Approved	Date


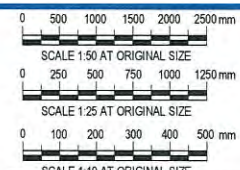


GHD
145 Ann St Brisbane QLD 4000 Australia
GPO Box 668 Brisbane QLD 4001
T 61 7 3316 3000 F 61 7 3316 3333
E bne@mail.ghd.com.au W www.ghd.com.au

DO NOT SCALE
Conditions of Use:
This document may only be used by GHD's client (and any other person who GHD has agreed can use this document) for the purpose for which it was prepared and must not be used by any other person or for any other purpose.


Drawn	C. HUGHES	Designed	B. GILES
Drafting Check	N. WATTS*	Design Check	M. EAST*
Approved	P. O'KEEFE*		B. GILES*
Date	01.05.14	RPEQ No.	10749
Scale	As indicated	This Drawing must not be used for Construction unless signed as Approved	

Client	BRISBANE CITY COUNCIL
Project	BRETT'S WHARF CityCat TERMINAL
Title	PONTOON FRAMING PLAN & SECTIONS
Original Size	A1
Drawing No.	41-27289-03-M401
Rev.	0


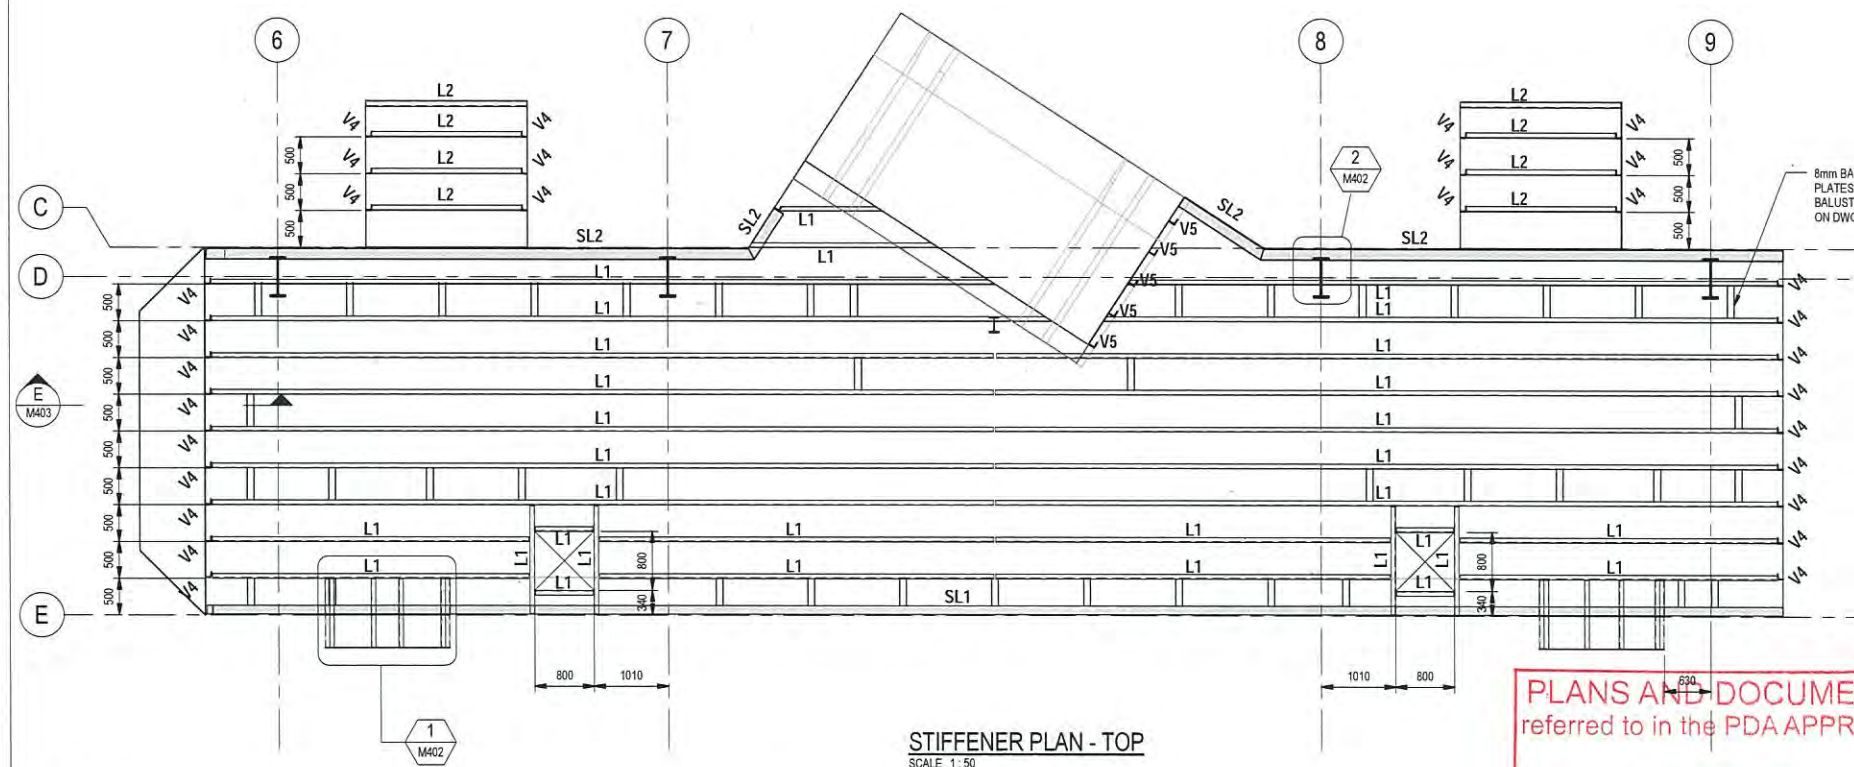
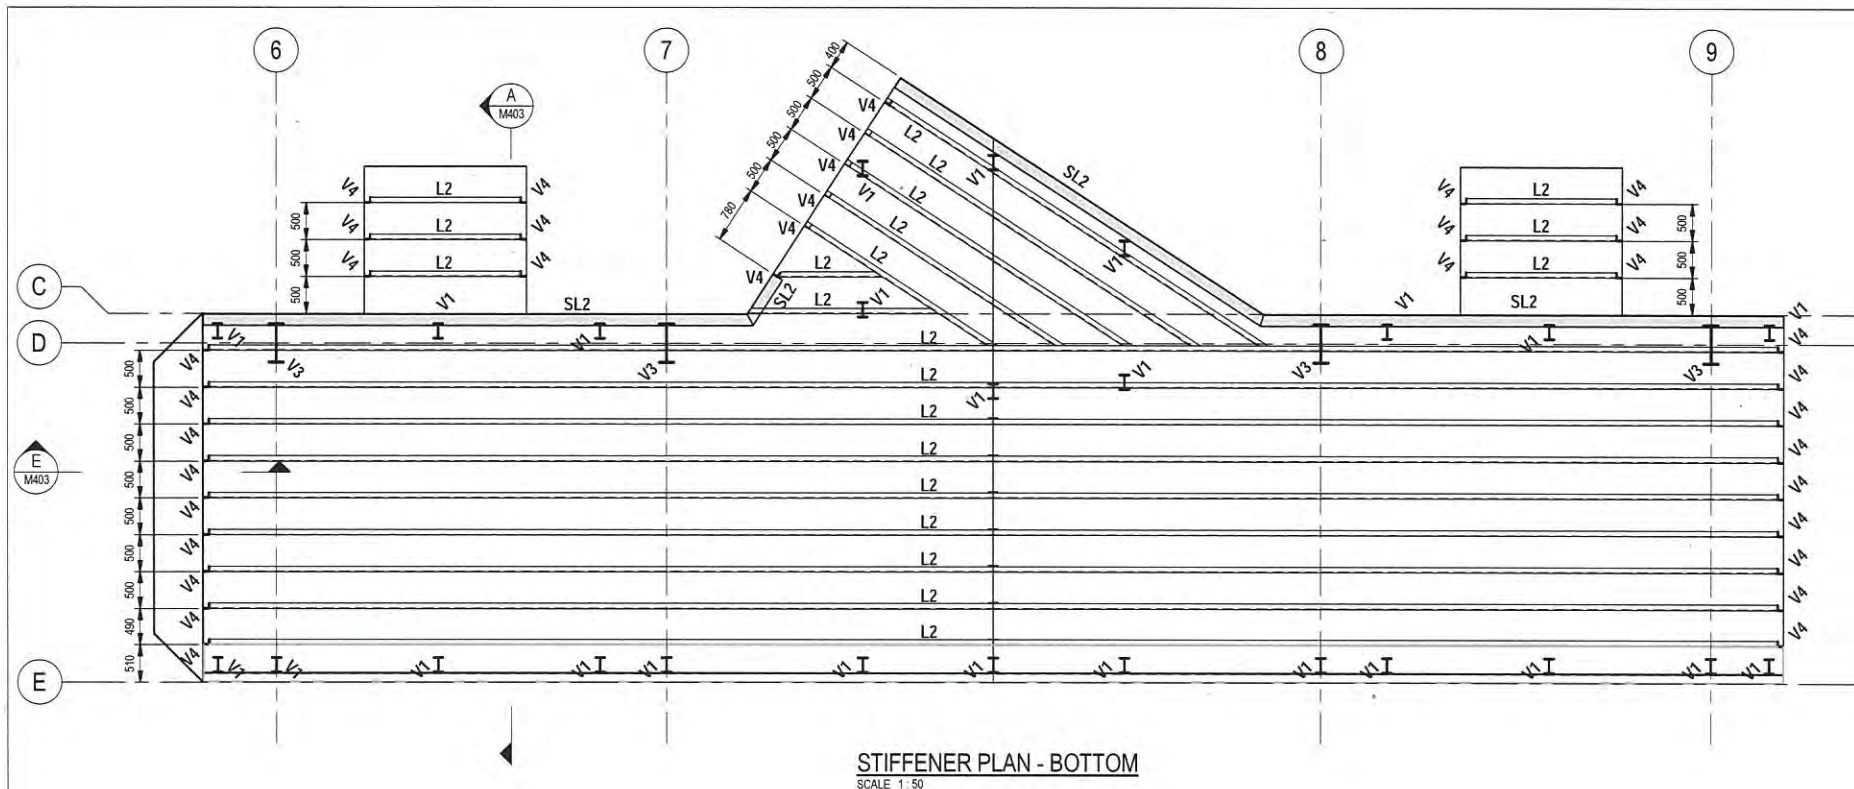


NOTES

1. REFER TO DRG 41-27289-03-M001 FOR MARINE NOTES
2. REFER GENERAL NOTES FOR ALL STEEL GRADES
3. PONTOON SHALL BE PAINTED IN ACCORDANCE WITH SPECIFICATION
4. ALL WELDS SHALL BE 6 CFW UNQ
5. COVER PLATE TO COVER PLATE SHALL BE FPBW.

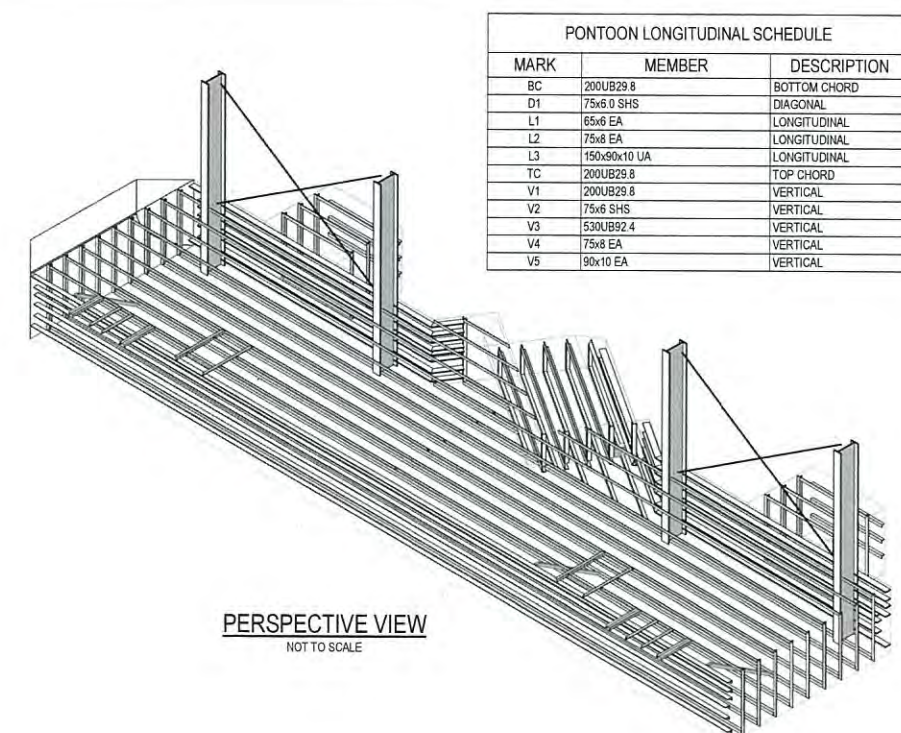

PONTOON LONGITUDINAL SCHEDULE		
MARK	MEMBER	DESCRIPTION
BC	200UB29.8	BOTTOM CHORD
D1	75x6.0 SHS	DIAGONAL
L1	65x8 EA	LONGITUDINAL
L2	75x8 EA	LONGITUDINAL
L3	150x90x10 UA	LONGITUDINAL
TC	200UB29.8	TOP CHORD
V1	200UB29.8	VERTICAL
V2	75x6 SHS	VERTICAL
V3	530UB92.4	VERTICAL
V4	75x8 EA	VERTICAL
V5	90x10 EA	VERTICAL

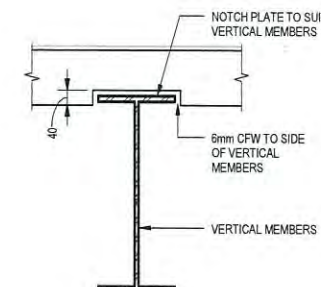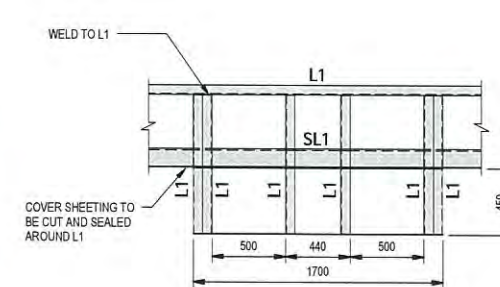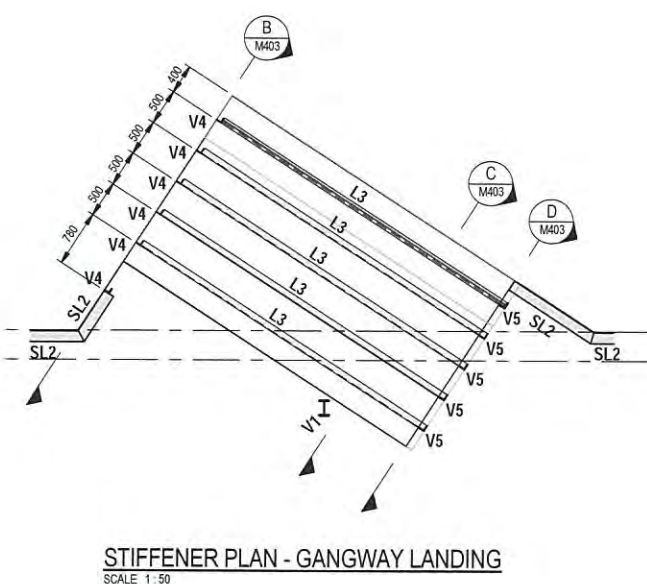


PLANS AND DOCUMENTS referred to in the PDA APPROVAL

19 SEP 2014

MEDQ

0	ISSUED FOR CONSTRUCTION	CEH	MAE*	POK*	30.04.14
No	Revision	Notes: * indicates signatures on original issue of drawing or last revision of drawing			
Drawn	Checked	Approved	Date		

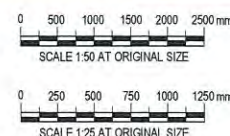

DO NOT SCALE

Conditions of Use:
This document may only be used by GHD's client (and any other person who GHD has agreed can use this document) for the purpose for which it was prepared and must not be used by any other person or for any other purpose.

Drawn	C. HUGHES	Designed	B. GILES
Drafting Check	N. WATTS*	Design Check	M. EAST*
Approved	P. O'KEEFE*		B. GILES*
Date	01.05.14	RPEQ No.	10749
Scale	As indicated	This Drawing must not be used for Construction unless signed as Approved	

Client	BRISBANE CITY COUNCIL		
Project	BRETT'S WHARF CityCat TERMINAL		
Title	PONTOON STIFFENER PLANS & SECTIONS		
Original Size	A1	Drawing No:	41-27289-03-M402

Rev: 0