

Vegetation Management Plan

Bushman + Wyatt

24SP142997 & 1RP49296

PACIFIQ

*Economic Development
Queensland*

CONTENTS

9245 E 02 VMP F -- Vegetation Clearing Notes
9245 E 03 VMP nest box B -- Nestbox Strategy
9245 E 04 VMP nest box B -- Nestbox Locations
9245 E 05 VMP F -- Key Plan
9245 E 06-27 VMP F -- Detail Sheets
9245 E 28 VMP F -- Clearing Direction

Appendix A -- Tree Schedule

**PLANS AND DOCUMENTS
referred to in the PDA
DEVELOPMENT APPROVAL**

Approval no: DEV2018/988/5

Date: 08 March 2022




SHG Contact

Saunders Havill Group

Dr Andrew Davies

Email: andrewdavies@saundershavill.com

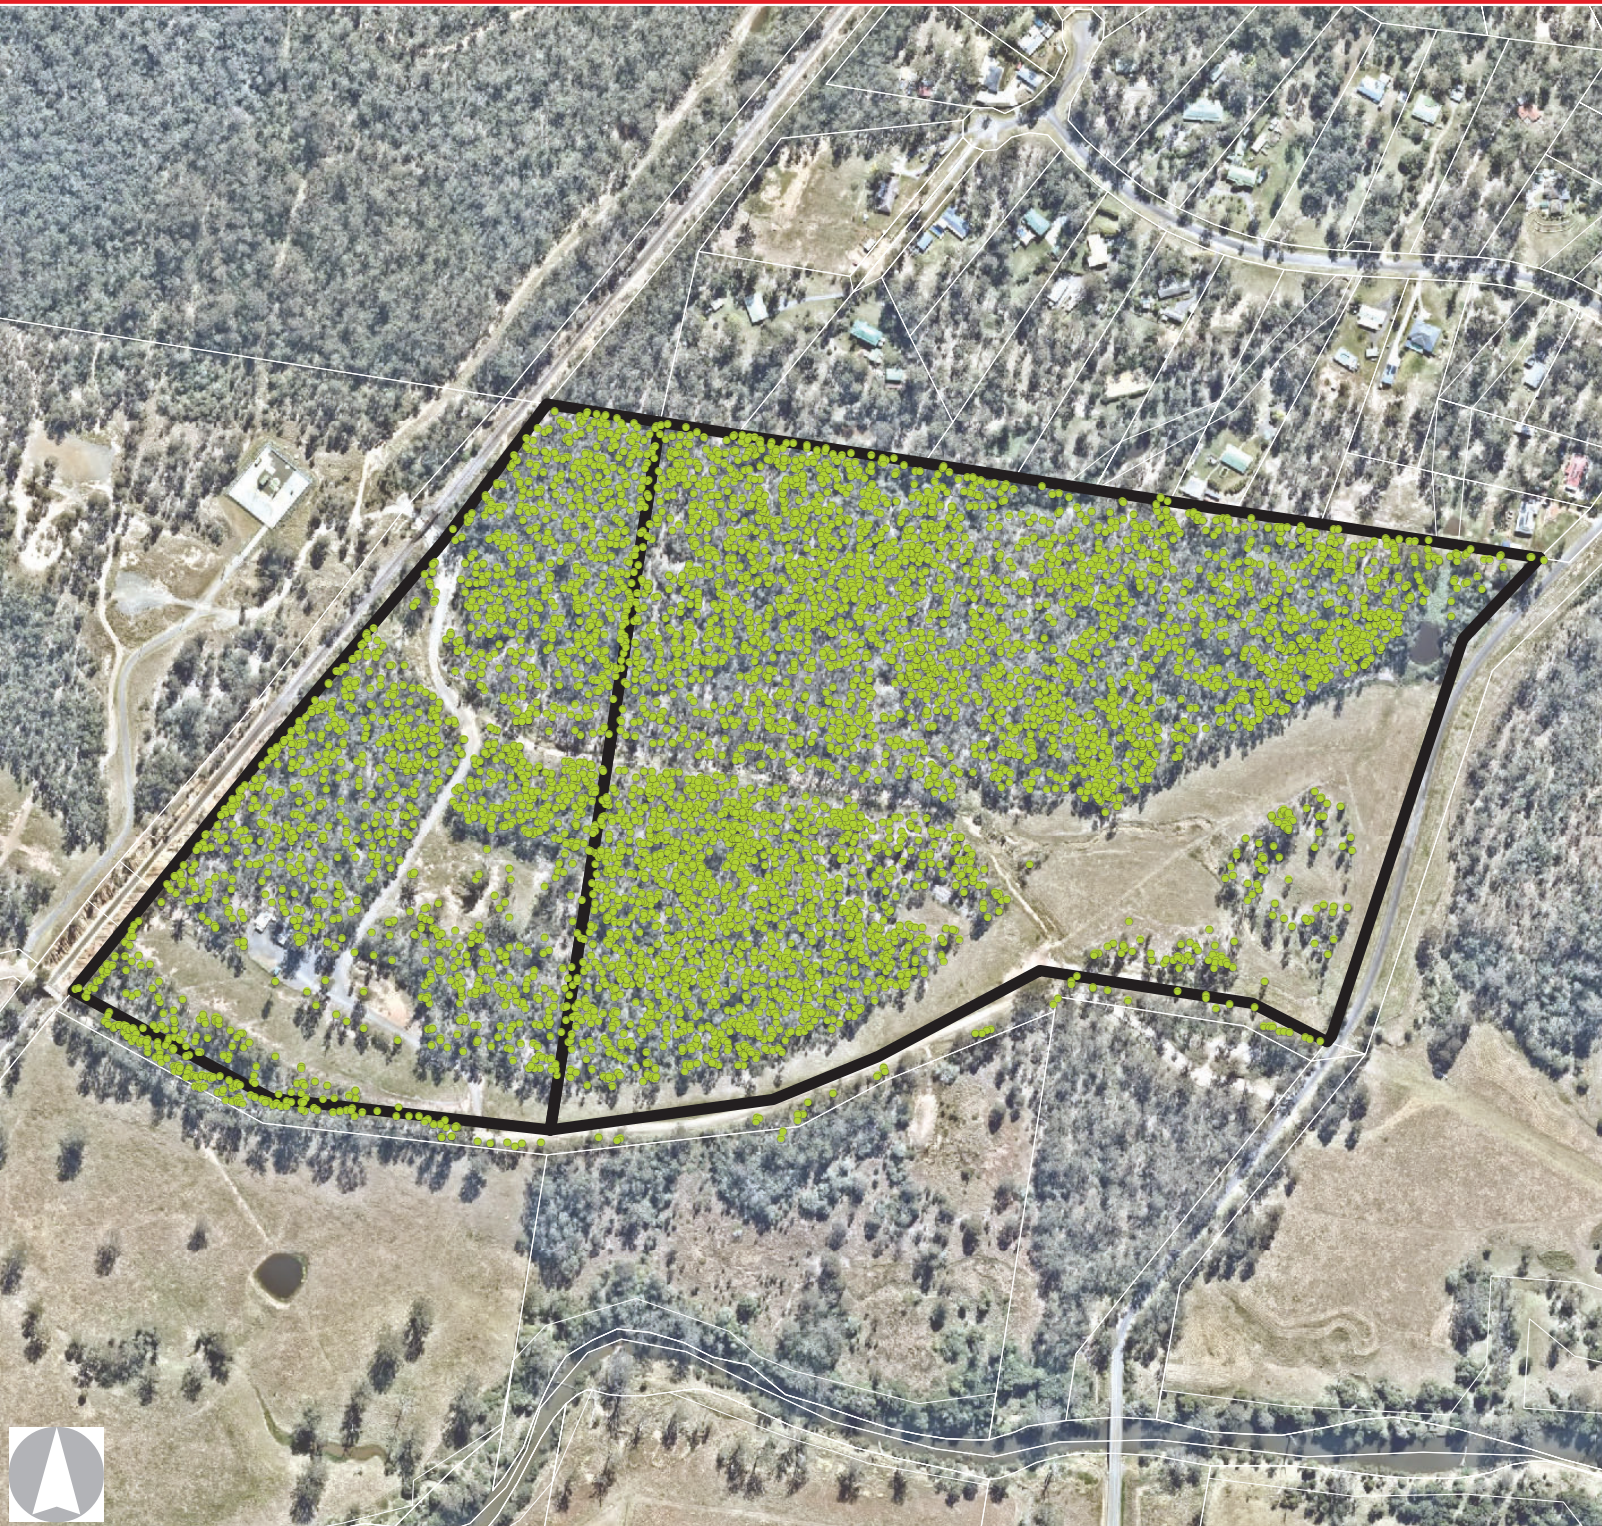

Vegetation Management Plan

Vegetation Clearing - Notes

INTRODUCTION

The Environmental Management Division of the **Saunders Havill Group** was engaged by **Pacifiq** to prepare a Vegetation Management Plan (VMP) for the removal of vegetation to facilitate a master planned residential development at Bushman Drive, Jimboomba.

The purpose of this VMP is to manage the vegetation removal process as required for an Operation Works application to Economic Development Queensland (**EDQ**) under the *Greater Flagstone Urban Development Area Development Scheme*. These works require the approval for clearing of vegetation to facilitate civil earthworks and services for this project. The clearing works will follow the general principal for vegetation clearing documented on this sheet.

To better assign a tree retention or tree removal status, Ecologists from the Saunders Havill Group completed a detailed tree plot survey using Trimble GNSS receiver GPS units. The survey collected the following data on trees within and adjoining the earthworks extent as provided by the project engineers (**Mortons Urban Solutions**):

- Reference Point – Eastings/Northings Location
- Botanical Name / Common Name
- Trunk DBH
- AS4970-2009 – Tree Protection Zone
- Height and Spread
- Canopy and Trunk Condition Comments
- Fauna and Habitat Values and Details

PROJECT MANAGEMENT

Vegetation management and its processes are an integral part of the construction and operational works phases. The site supervisor is responsible for all onsite works including overseeing vegetation clearing, health and safety of fauna and adhering to both EDQ's conditions and guidelines and Australian Standards - Protection of Trees on Development Sites AS4970-2009 and Pruning of Amenity Trees AS4373-1996.

The site arborist's responsibilities include prior to the commencement of any earthworks on the site, undertake all appropriate arboricultural measures to ensure the survival and long-term health of existing trees to be retained. These measures may include soil decompaction, soil aeration, fertilising, mulching, watering, root or crown reduction and hazard reduction or as otherwise determined by the arborist. The site arborist is also required to direct and supervise all works within TPZs of trees to be retained and perform arboricultural care requirements where necessary.

SITE CONTACTS

Site and consulting contacts for queries relating to vegetation clearing include:

Client Contact: Environmental Contact:
PACIFIQ Saunders Havill Group
To be advised Dr Andrew Davies

Site Contractor: Site Arborist:
To be advised *To be advised*

Site Fauna spotter-catcher: Site Bushfire Consultant:
To be advised *To be advised*

(Refer to *Fauna Management Plan* document for responsibilities)

CLEARING PHASES AND PROCESS

PHASE 1 - Tree Protection Fencing/Flagging to be installed

Fencing to be installed prior to the commencement of any clearing works on the site. Tree protection fencing to be located at or beyond 12 x diameter at breast height (DBH) (AS4970-2009 Protection of trees on development sites)—unless approved by the appointed arborist.

PHASE 2 - Pre-start Meeting

Fencing/Flagging shall be in place prior to the official pre-start meeting for inspection and sign off by the Environmental Coordinator.

PHASE 3 - Fauna Inspections and Management

Undertake necessary fauna management requirements prior to clearing works - as a minimum, this should include the specifications listed in the *Fauna Management Plan* document and acknowledge specific EDQ approval requirements.

PHASE 4 - Undertake Bulk Clearing

Undertake wholesale removal of vegetation once approved for removal by a qualified fauna spotter. Clearing will occur in the direction outlined in *sheet 28* of this VMP and managed by the appointed fauna spotter to allow all fauna unimpeded movement north and west towards adjoining remaining central corridor.

Vegetation clearing techniques:

- By utilising the most appropriate machinery and equipment during vegetation clearing, the probability of injury or death of wildlife during clearing can be significantly reduced or eliminated while still maintaining an efficient vegetation removal process.
- Bulldozers will be used to clear vegetation that has been thoroughly inspected by a fauna spotter-catcher and is found to contain no fauna or potential habitat. When a large tree is suspected of containing fauna or potential habitat, other methods of clearing should be used, when safe to do so. These methods include (a) a vertical tree grab attachment on an excavator (30 tonne) can be used to pull entire trees in size up to 30-40 cm diameter at a height measured at 1.3 metres above ground level and lay them down in a steady controlled fashion, allowing inspection by a fauna spotter-catcher (b) where trees are too large for a vertical tree grab, an elevated work platform or cherry picker, where practical, may be used in conjunction with a chainsaw operator and fauna spotter-catcher to carefully remove a hollow section from the habitat tree and gently lower the section for inspection by the fauna spotter-catcher.

NOTE: Dogs are not permitted onsite at any time during construction. Construction works including clearing must occur between the hours of 6.30am and 6.30pm.


ACCESS AND STOCKPILING

Tree and mulch stockpiling locations are to be designated in an easily accessible area outside of TPZs. Indicative stockpiling locations have been allocated near existing access tracks, allowing for material to be easily delivered and stored. These locations are subject to minor change according to cut/fill activities.

Cleared vegetation free of weeds is to be reused on or off the project site. Recycling techniques include mulching, tub-grinding, wood chipping and salvage (e.g., custom milling). Trees with identified hollows should have the hollow section preserved and should be suitably mounted on nearby or adjacent suitable trees.


MAINTENANCE

After tree clearing works on site, an analysis of the vegetation's health and growth should be undertaken by the project arborist to determine specific maintenance needs. Follow up maintenance works should be carried out on retained vegetation where required.

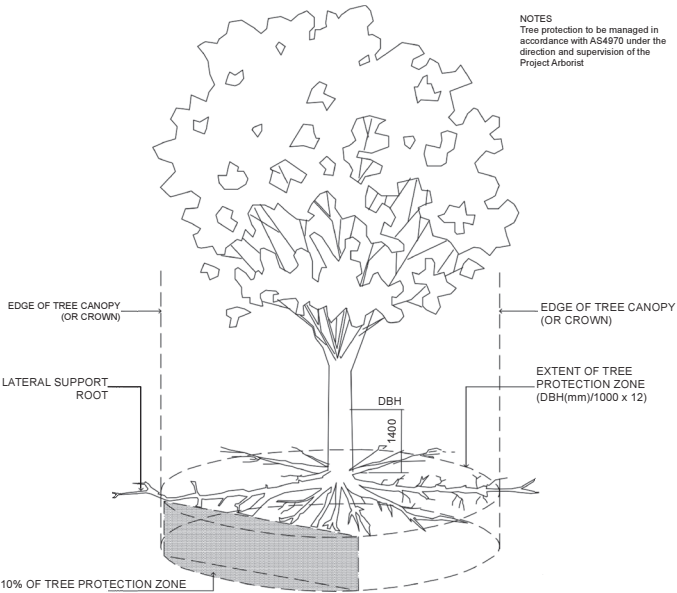

NOTES
Tree protection to be managed in accordance with AS4970 under the direction and supervision of the Project Arborist

Tree Protection Fencing Detail

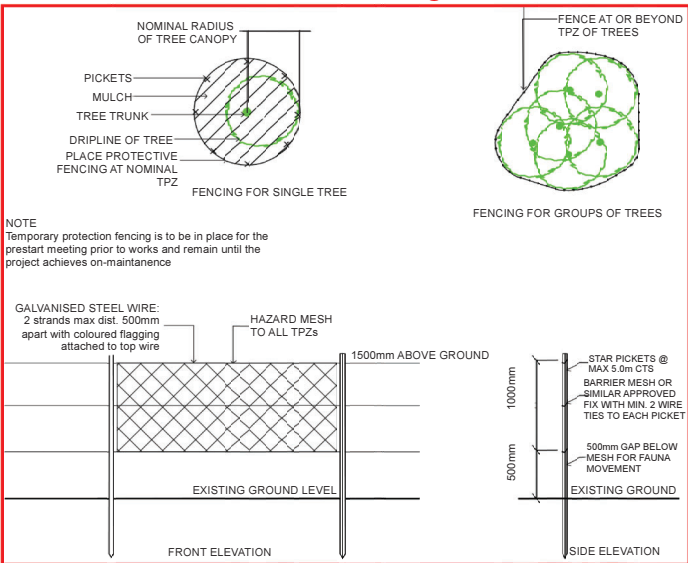

Vegetation Management Plan

Nest Box Strategy - Notes

INTRODUCTION

This Nest Box Strategy has been prepared by **Saunders Havill Group** (SHG) for **Pacifiq** to meet Section 5.4 of the Fauna Management Plan (FMP) and Item 11c of the Further Issues Letter issued by **Economic Development Queensland** (EDQ) on 7th December 2018 (Ref: DEV2018/988).

This strategy is designed to provide a functional alternative to natural hollows occurring in the development area at Wyatt Road/Bushman Drive, Jimboomba, and to enhance wildlife habitat along the waterway corridor that occurs within the property (the receiving area).

To meet environmental strategies outlined in the PDA Guideline 14—The proponent is required to install one (1) nest box for each natural hollow that is removed. A total of fifty-eight (58) natural hollows were identified within the works area during field surveys conducted by SHG in 2018, therefore a total of 58 nest boxes will be installed at the receiving area in accordance with this strategy and Section 11c of the Further Issues Letter.

Natural tree hollows form an important part of many South East Queensland (SEQ) ecosystems. There are at least 134 fauna species in SEQ that are dependent on hollows for survival—including protection from weather and predators and a safe place to eat, sleep and raise young. Many more fauna species are likely to use hollows opportunistically. Natural hollows can take between 80 to 350+ years to develop and form a range of sizes and shapes over time that suit the requirements of different fauna species. Removal of hollow-bearing trees should therefore be considered only as a last option.

In circumstances where clearing of hollow-bearing trees cannot be avoided, nest boxes can provide a functional alternative to natural tree hollows. The lifespan of a nest box is relatively short (usually up to 15 years) compared to natural hollows, and should be complemented by bushland regeneration, to ensure long-term provision of hollow habitat.

Nest boxes design and installation is highly specialised to suit individual fauna species requirements, and requires: prior knowledge of hollow-dependent fauna at the development and receiving areas; and nest box specifications for target fauna species. Ongoing monitoring and maintenance is also essential to ensure nest boxes are achieving beneficial outcomes for fauna, particularly threatened species.

There are currently no regulatory guidelines in Queensland for the implementation, monitoring and maintenance of nest boxes. The information in this strategy is based on best knowledge and practices provided on Moreton Bay Regional Council, Redlands City Council and Ipswich City Council online services, and “Nest boxes for wildlife, a practical guide” by Alan and Stacey Franks (2015). The information is intended as a guide and is subject to alteration by the qualified nest box ecologist working on site.

FAUNA HABITAT ASSESSMENT - DESKTOP

Desktop assessments were undertaken in 2018 prior to field assessments at the Bushman Drive property, and identified the following hollow-using (obligate and opportunistic) fauna species as having occurred within 2km:

<i>Phascogale tapatafa</i>	Brush-tailed Phascogale	Common
<i>Pseudocheirus peregrinus</i>	Common Ringtail Possum	Common
<i>Trichosurus vulpecula</i>	Common Brushtail Possum	Common

Incidental diurnal fauna surveys undertaken by SHG ecologists between June and July 2018, and a targeting nocturnal survey undertaken in January 2019, detected presence of the following hollow-using fauna at the Bushman Road property:

Hollow-using fauna species at the Development Area (SHG)		
Scientific name	Common name	
<i>Anas superciliosa</i>	Pacific Black Duck	
<i>Cacatua galerita</i>	Sulphur-crested Cockatoo	
<i>Dacelo novaeguineae</i>	Laughing Kookaburra	
<i>Glossopsitta pusilla</i>	Little Lorikeet	
<i>Ninox boobook</i>	Southern Boobook	
<i>Trichoglossus chlorolepidotus</i>	Scaly-breasted Lorikeet	
<i>Trichoglossus haematodus</i>	Rainbow Lorikeet	
<i>Tyto alba</i>	Barn owl	
<i>Chalinolobus gouldii</i>	Gould's Wattleed Bat	
<i>Petaurus brevipes</i>	Sugar Glider	
<i>Pseudocheirus peregrinus</i>	Common Ringtail Possum	
<i>Scotorepens greyii</i>	Little Broad-nosed Bat	
<i>Taeniopygia bichenovii</i>	Double-barred Finch	
<i>Trichosurus vulpecula</i>	Common Brushtail Possum	
<i>Vespadelus darlingtoni</i>	Large Forest Bat	

NEST BOX SPECIFICATIONS

Nest box design determines the type of fauna that can/will use a nest box. Factors such as entrance size and shape, depth, degree of insulation, and location greatly affect the nest box occupancy. For example, nest boxes with small entrance holes (20-30mm diameter) are used by Micro-bats and small Gliders, whereas larger entrance holes (100-200mm diameter) are required by Brushtail Possums, larger Parrots and Owls.

A range of nest box types should be installed within the nest box receiving area, keeping in mind that most species utilise more than one hollow across their home range. For example, Squirrel Gliders require a minimum of five (5) hollows per colony (2-9 individuals). Many species will also change residence according to season therefore it is important to provide boxes for winter and summer.

Nest box specifications should reflect hollow-using fauna observed at the works area, or hollow-using fauna known, or expected to occur at the receiving area, particularly less common and threatened native fauna species.

A total of fifty-eight nest boxes are required to be installed within the 8.4 hectare water corridor (approximately 7 per hectare), and should comprise the following nest box designs:

- Microbat roost box x 10
- Small owl box for Barn Owl & Southern Boobook x 6
- Brushed-tail Phascogale x 6
- Sugar Glider box x 6
- Scaly-breasted Lorikeet x 6
- Kingfisher x 5
- Brush-tailed Possum box x 3
- Ring-tailed Possum box x 2
- Little Lorikeet x 3
- Laughing Kookaburra x 3
- Sulphur-crested Cockatoo x 3
- Pacific Black Duck x 3
- Rainbow Lorikeet x 2

Note: Nest box design may be supplemented by another design from list where the site is considered unsuitable for a particular fauna species by the qualified nest box installer.

Further information on nest box specifications is available from 'Nest boxes for wildlife: A practical guide' by Alan and Stacey Franks and 'The nest box book' by the Gould League. Final design is subject to latest information and construction from local contractors / suppliers.

CONSTRUCTION

Materials used for nest box construction should meet the following criteria:

- 100% recycled HDPE (High density polyethylene), or
- durable timber, such as 30mm thick plantation pine, Cypress, or structural / external pine plywood.
- sustainably sourced and have a Forest Stewardship Certificate (FSC), Chain of Custodianship Certificate or equivalent.
- Internal surfaces should not be painted. Any finishes used be free of Volatile organic compounds (VOCs).
- Second-hand timber should be free of nails and paint.
- Should have a lifespan of at least 10-15 years

Note: Less durable nest box materials such as plywood, are more susceptible to being chewed by non-target species. For example, Galahs have been known to chew smaller entrance holes to gain access to a nest box.

INSTALLATION

Nest boxes should be installed in suitable nest box trees, which are defined as Eucalypts possessing the following attributes:

- greater than 200mm in diameter at breast height (1.3m) and
- in a healthy condition;
- do not possess existing hollows, or
- are unlikely to develop hollows in the near future (ie MBRC 'habitat trees') (Franks, A 2017, pers.comm. 24 October).

The following guidelines should be followed in relation to installation of nest boxes:

- Boxes to be installed by qualified nest box installers.
- Boxes should be installed prior to the removal of habitat trees on the development site to provide habitat opportunities for displaced hollow-using fauna.
- In urban parklands and residential areas, nest boxes should target fauna species that are adaptable to disturbed environments such as Kookaburras, possums, parrots and Cockatoos rather than less-dominant species such as Tree Creepers, Kingfishers, Micro-bats and Gliders.
- When deciding on the number of nest boxes to install, it is important to factor in available food resources for target fauna. As a rule, Hollow Log Homes (pers.comm. Feb 2018) recommend a maximum of ten (10) boxes per hectare initially. If nest box use is evident during monitoring (indicating that food resources are available), additional boxes may be installed.
- Boxes are to contain small drainage holes at the base with 20-30mm of hardwood sawdust placed in the box (Nesting material is not required as this will be brought in by the fauna).
- Boxes are to be installed at a location in the tree to meet the target species requirements. It should be placed high enough in the tree to reduce the chances of predation by introduced fauna species, and out of reach of humans. Greater than 4 metres (12 feet) above ground level is recommended to minimise predation from cats. Placement of nest boxes away from potential edge effects will further mitigate feral uptake.
- Boxes are to be positioned where they can be easily inspected/maintained.
- Boxes should not be positioned due west, or in a direction where severe storms and / or prevailing winds commonly come from. A north-east to south-east aspect is preferred by many species. Boxes should also be installed in a location that is shaded from the hottest parts of the day.
- If possible, place boxes in locations that are least vulnerable to branch fall
- If possible, place the box level with a tree branch to provide easy access for fauna
- Boxes should be firmly mounted with least impact to the tree and according to Council specifications. For instance, MBRC and Franks (2006) only recommend using the Habisure system to mount boxes (refer to **SHEET 3**). For least impact, choose trees with a limb on the opposite side to where the nest box is intended.

- Boxes should be installed on tree species preferred by the target fauna species. For example, Phascogales prefer rough-barked trees whereas Scaly-breasted Lorikeets prefer smooth-barked or dead trees.
- All nest boxes should be individually numbered and nest box positions recorded by GPS and mapped to assist in future monitoring. Installation details, including height and aspect, and nest box particulars should be catalogued.

MONITORING AND REPORTING

Following nest box installation, a single page memo or email outlining installed nest box types, host tree particulars and location coordinates with supporting map is to be provided to EPP and SHG. This information will be forwarded to MBRC. Monitoring is to be undertaken by a qualified nest box ecologist annually for 3 years and issued to EPP and SHG. Inspections will identify the following:

- fauna use including target and/or non-target species
- rectification procedures for introduced species. NB. Native predators should not be removed from boxes unless they are endangering a threatened fauna species
- any damage or dieback, or risk to the nest box
- maintenance required.

The monitoring template provided on Sheet 4, or a similar checklist, should be completed during each inspection. Following each quarterly inspection, a report is to be prepared within 14 days by the nest box ecologist and issued to EPP. This brief report will detail the results of the inspection and outline any further measures to improve beneficial outcomes of the strategy for fauna (e.g. removal of pest species, minor repairs or replacement).

MAINTENANCE

Damaged boxes are to be repaired or replaced within three weeks of monitoring activities and details of all maintenance work should be submitted to EPP and SHG following works. Installed nest boxes will be maintained for 12 months.

Note: Natural hollows have microorganisms which assist in decomposing leaf and waste matter. Nest boxes do not have naturally occurring microorganisms that makes them prone to rotting at their base. Nest boxes will on average, require replacement every 5-15 yrs.

DEFINITIONS

EPBC: Environment Protection and Biodiversity Conservation Act 1999

Habitat Tree (MBRC Planning Scheme): A native tree with a diameter greater than 0.8m at 1.3m above the ground. It should be noted that trees not meeting this size may still contain multiple conspicuous hollows and provide critical habitat for wildlife.

ICC: Ipswich City Council

NCA: Nature Conservation Act 1992

MBRC: Moreton Bay Regional Council

Vegetation Management Plan

Nest Box Strategy - Plan

NEST BOXES TO BE INSTALLED PRIOR TO CLEARING WORKS.

BOXES TO BE INSTALLED AT LOCATIONS ABOVE GROUND THAT DETER PREDATORS BUT ARE SUITABLE FOR MAINTENANCE AND MONITORING.

WHERE POSSIBLE, INSTALL BOXES IN ALTERNATIVE LOCATIONS FOR WINTER AND SUMMER ROOSTING

BOXES FOR SHY SPECIES TO BE INSTALLED AT INTERNAL AREAS WHEREAS SPECIES ADAPTED TO URBAN ENVIRONMENTS MAY BE INSTALLED CLOSER TO EDGES

LAUGHING KOOKABURRA BOX
NORTH EASTERLY DIRECTION AWAY FROM PREVAILING WINDS AND WEATHER;
OPEN AREA FOR FLIGHT PATH

SMALL OWL BOX
BARN OWL AND SOUTHERN BOOBOOK OWL BOXES TO BE INSTALLED ON LGE MATURE TREE; 5-10M ABOVE GROUND; NORTHEASTERLY DIRECTION; AWAY FROM PREVAILING WINDS AND WEATHER
OPEN AREA FOR FLIGHT PATH; GOOD CANOPY COVER; AWAY FROM NIGHT LIGHTS

SCALY BREASTED LORIKEET BOX
SPECIES IN DECLINE; BOXES INSTALLED ON SMOOTH BARKED TREES; IN NORTH EASTERLY DIRECTION; AWAY FROM PREVAILING WINDS AND WEATHER

KINGFISHER BOX
SHY SPECIES; INSTALL BOXES IN QUIET LOCATION; NORTH EASTERLY DIRECTION;
OPEN AREA FOR FLIGHT PATH;

PACIFIC BLACK DUCK
BOXES TO BE INSTALLED ABOVE WATER. INSTALL ALTERNATIVE NEST BOX FROM LIST IF NO SUITABLE LOCATIONS

LITTLE / RAINBOW LORIKEET BOX
TO BE INSTALLED IN NORTH EASTERLY DIRECTION; AWAY FROM PREVAILING WINDS AND WEATHER; OPEN AREA FOR FLIGHT PATH

SULPHUR CRESTED COCKATOO BOX
NORTH EASTERLY DIRECTION AWAY FROM PREVAILING WINDS AND WEATHER;
OPEN AREA FOR FLIGHT PATH

POSSUM BOXES
BOXES INSTALLED IN NORTH EASTERLY DIRECTION AWAY FROM PREVAILING WINDS. INSTALL IN LOCATIONS WHERE PREVIOUS EVIDENCE OBSERVED.

BRUSH-TAILED PHASCOGALE BOX
TO BE INSTALLED IN EASTERLY DIRECTION AWAY FROM PREVAILING WINDS; INSTALL IN GROUPS OF THREE TO ENSURE SUGAR GLIDERS DONT USE ALL BOXES IN LOCATION; 4m ABOVE GROUND; LARGER (>300mm DBH), ROUGH BARKED TREES WHERE POSSIBLE; OVERLAPPING CANOPY FOR SPECIES TO JUMP ACROSS

BAT ROOST BOX
TO BE INSTALLED ALONG CREEK BANK > 4m ABOVE GROUND; IN SUNNY POSITION WITH ENTRANCE FACING AWAY FROM PREVAILING WINDS; OPEN AREA FOR FLIGHT PATH; NO OVERHANGING BRANCHES WITHIN 3m (HORIZONTAL DISTANCE) FROM BOX BASE; 1-3 BOXES MAY BE INSTALLED ON SUITABLE TREES.

SUGAR GLIDER BOX
TO BE INSTALLED IN NORTH EASTERLY DIRECTION AWAY FROM PREVAILING WINDS; SUGAR GLIDES KNOWN TO INHABITAT OTHER NEST BOX DESIGNS.

Legend

- Site DCDB
- Waterway (top of bank)
- Qld DCDB
- Development layout design
- Top & toe of batters
- Proposed Development/ works area
- Vegetation retention area
- Approved trunk/haul road clearing extent
- Hollow-bearing trees (contain up to 9 natural hollows) to be removed
- Hollow-bearing trees to be retained
- Nest box locations (indicative)

NOTES:

Engineers and/or clearing contractors to prepare sediment and erosion control measures to ensure no movement of materials off site and minimal movement on site.

Refer to tree schedule for detailed list of trees including number, Botanical name, DBH, spread, height and habitat values.

Tree extents shown on this plan series are the Tree Protection Zone (TPZ) as specified in AS4970-2009.


Where minor encroachment of a TPZ occurs as part of a temporary construction zone (e.g. access to drainage structures) trees on the waterway or bushland side of the works are proposed on this VMP plan for retention. While it may be possible that minor works result in the die-back or even loss of the tree its bushland context does not result in increased risk to open space users.

Vegetation Management Plan

Detail Sheet Key Plan

Legend


-  Site DCDB
-  Design & works extents
-  Development design
-  Top & top of works batters

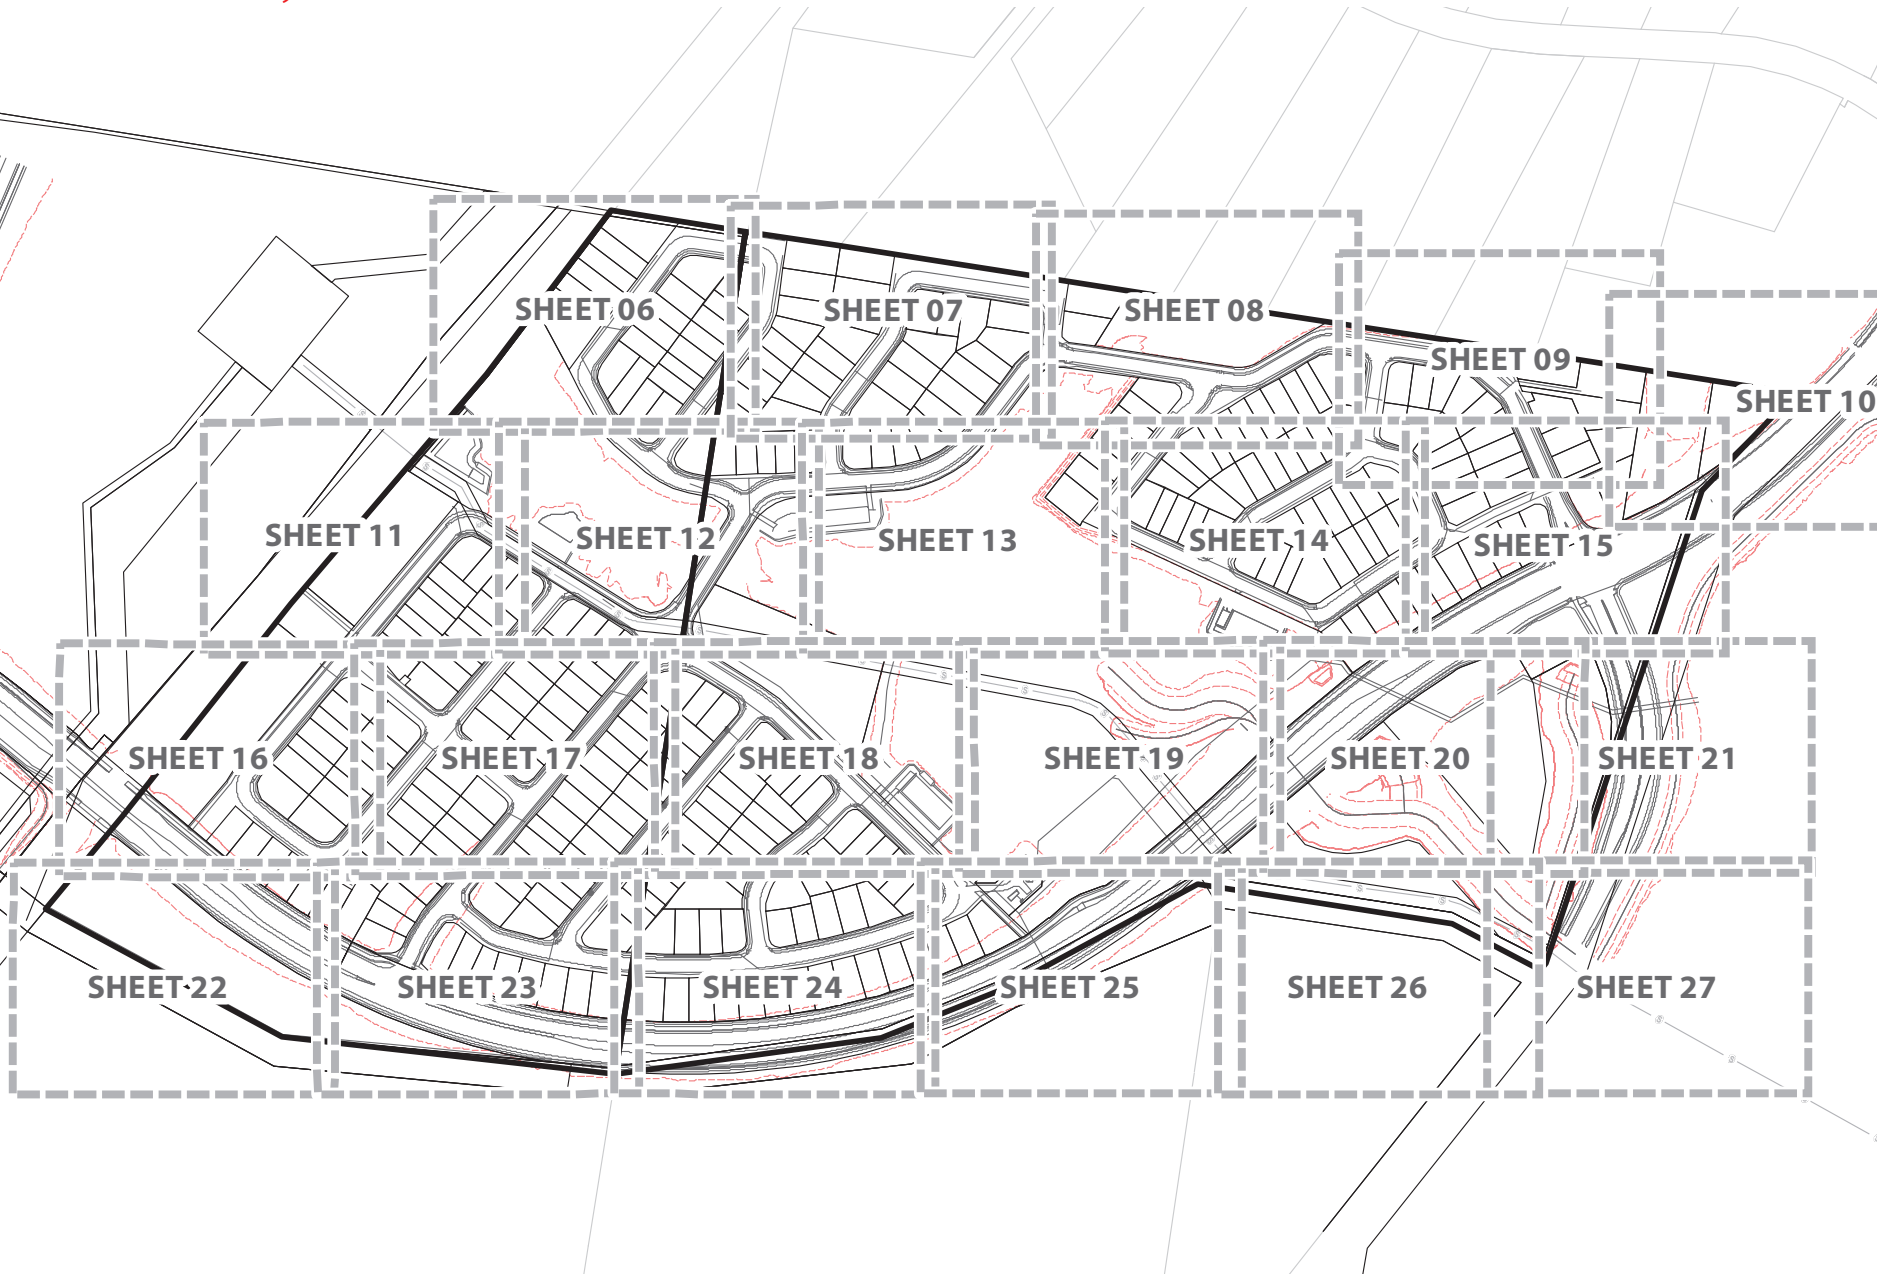

AMENDMENTS:		
Rev	Date	Description
A	25/09/2018	Client Draft
B	28/09/2018	Updated northwards
C	8/11/2018	Updated site works
D	14/11/2018	Revised updates
E	6/03/2019	Wf updates
F	12/11/2021	Engineering updates

CLIENT: PACIFIQ	PROJECT: Bushman & Wyatt, Jimboomba
SCALE: 0 10 20 40 60 80 100 120 140 m 1:3,565 @ A3	

environmental management
PLAN OF: VEGETATION MANAGEMENT PLAN
DATE: 12/11/2021 JOB REF: 9245 DRAWING No: 9245 E 05 VMP F
CHECKED: AD DRAWN: TC

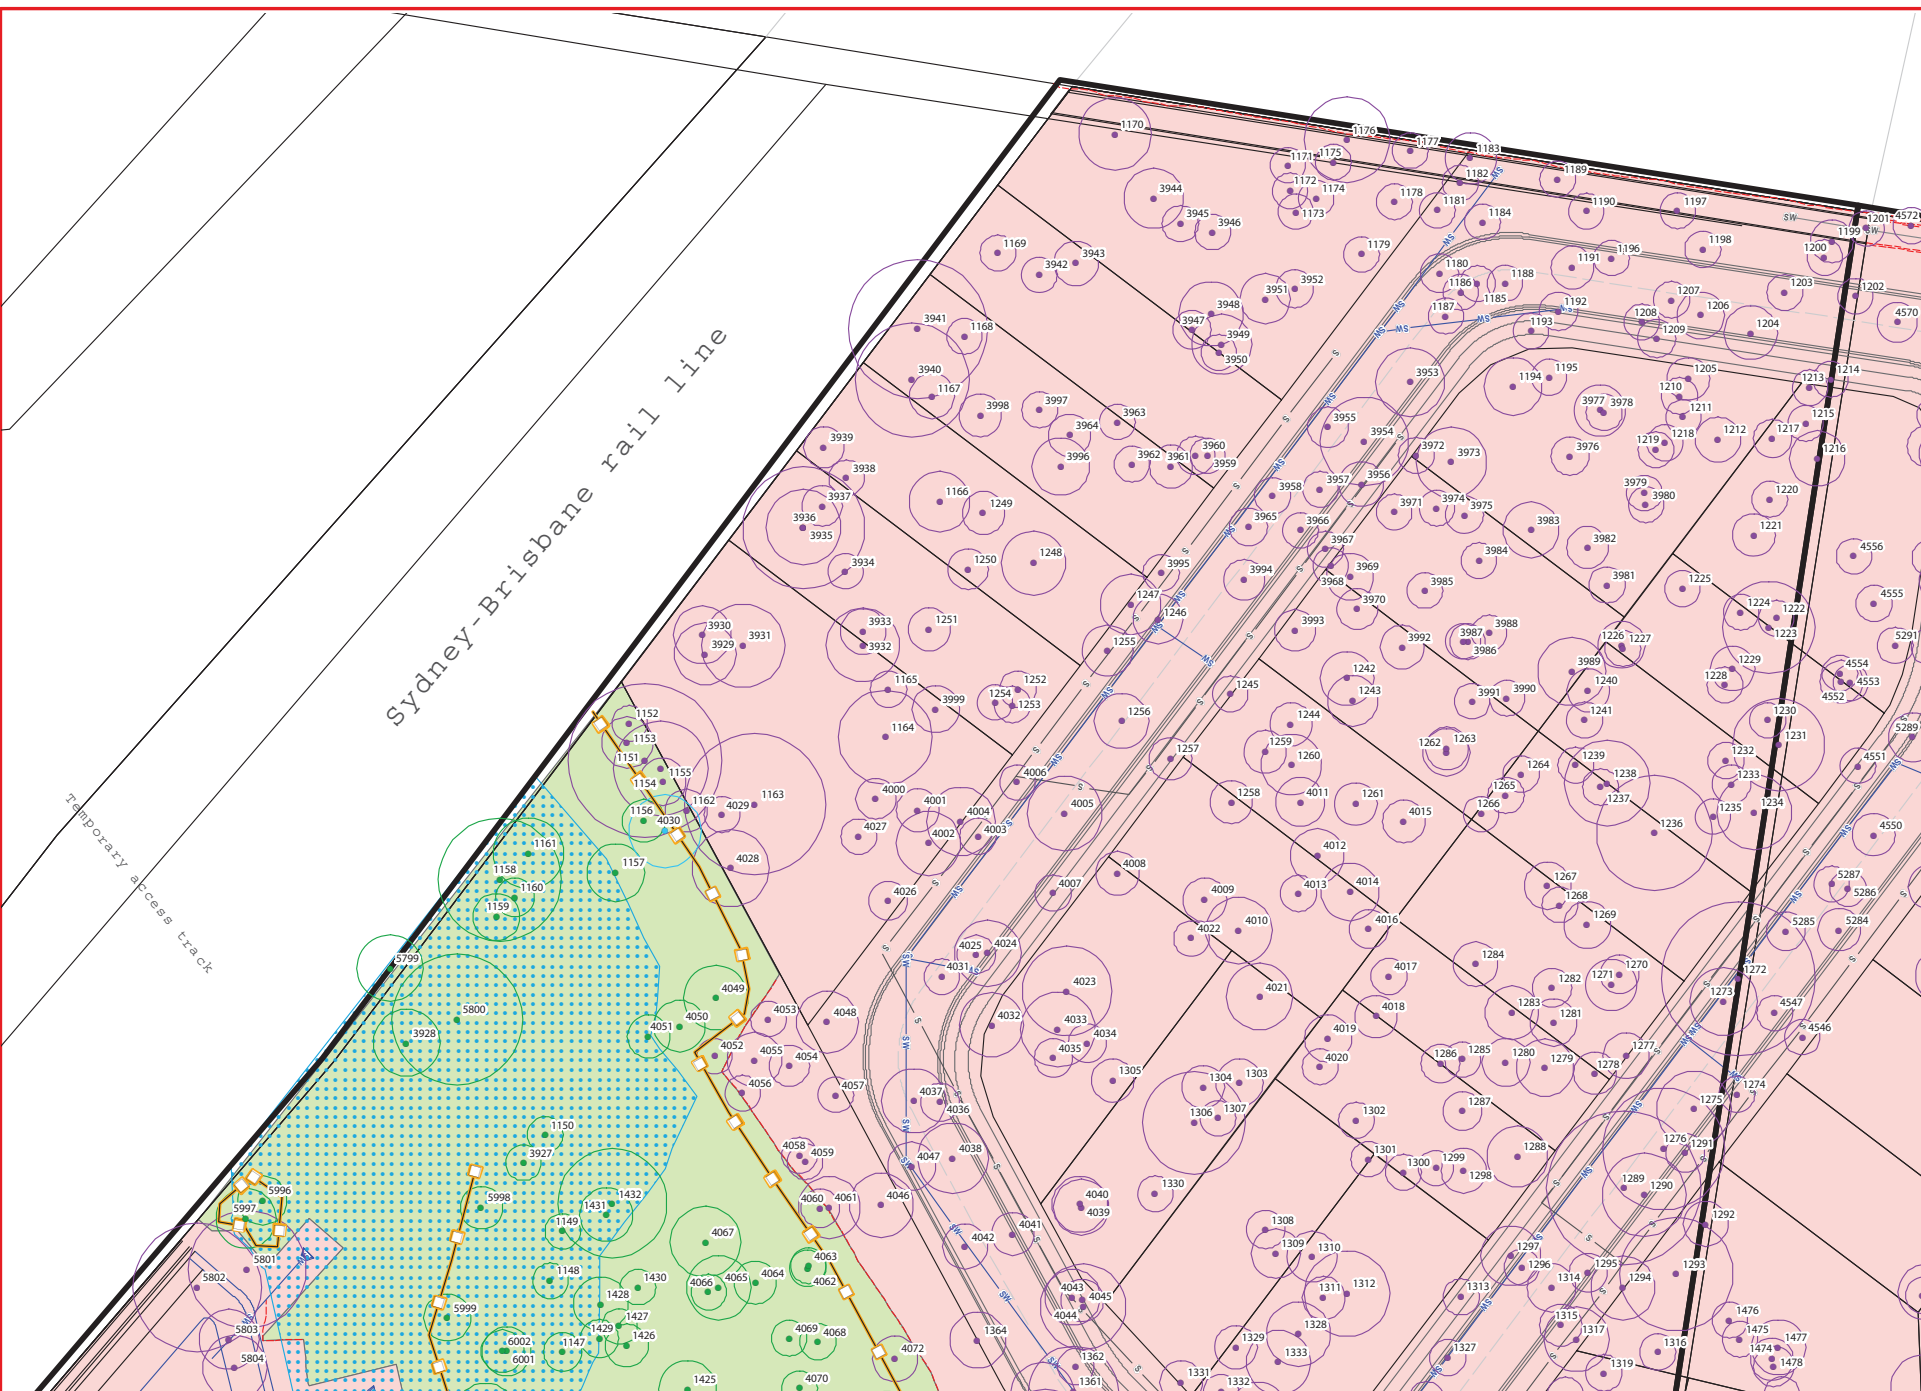

LEGEND

Site DCDB

Waterway (top of bank)

CAD designDCDB

Layout design

Road design**GPS Tree Plot**

RetentionTree to remove

Tree subject to arborist review**NOTES:**

Engineers and/or clearing contractors to prepare sediment and erosion control measures to ensure no movement of materials off site and minimal movement on site.

Refer to tree schedule for detailed list of trees including number, botanical name, DBH, spread, height and habitat values.

Tree extents shown on this plan series are the Tree Protection Zone (TPZ) as specified in AS4970-2009.

Where minor encroachment of a TPZ occurs as part of a temporary construction zone (eg. access to drainage structures) trees on the waterway or bushland side of the works are proposed on this VMP plan for retention. Whilst it may be possible that minor works result in the die-back or even loss of the tree its bushland context does not result in increased risk to open space uses.

PACIFIQ

Bushman + Wyatt

DISCLAIMER:
THESE PLANS HAVE BEEN PREPARED FOR THE EXCLUSIVE USE OF THE CLIENT. SAUNDERS HAVILL GROUP CANNOT ACCEPT RESPONSIBILITY FOR ANY USE OF OR RELIANCE UPON THE CONTENTS OF THESE DRAWINGS BY ANY THIRD PARTY.

CONFIRM ALL DIMENSIONS ON SITE PRIOR TO CONSTRUCTION AND DO NOT SCALE FROM THE DRAWINGS. ALL DIMENSIONS ARE IN MILLIMETRES. ANY DISCREPANCIES SHOULD BE CLARIFIED IN WRITING WITH SAUNDERS HAVILL GROUP PRIOR TO THE COMMENCEMENT OF WORK.

PRIOR TO ANY DEMOLITION, EXCAVATION OR CONSTRUCTION ON SITE, THE RELEVANT AUTHORITY SHOULD BE CONTACTED FOR FURTHER UNDERGROUND SERVICES AND DETAILED LOCATIONS OF ALL SERVICES.

APPROVED COMPANY

ISO 14001
Environmental
Management Systems

APPROVED COMPANY

ISO 9001
Quality
Management Systems



AMENDMENTS:		
No.	Date	Description
A	25/09/2018	Client Draft
B	28/09/2018	Updated earthworks
C	8/11/2018	Updated sewer threats
D	14/11/2018	As in schedule
E	6/03/2019	Wf updates
F	22/11/2021	Engineering updates

CLIENT:
PACIFIQ

PROJECT:
Bushman + Wyatt, Jimboomba

SCALE:
0 10 20 m
1:600 @ A3


environmental management

PLAN OF:
**VEGETATION
MANAGEMENT PLAN**

DATE: 22/11/2021 **CHECKED:** AD

JOB REF: 9245 **DRAWN:** TC

DRAWING No.: 9245 E 06 VMP F

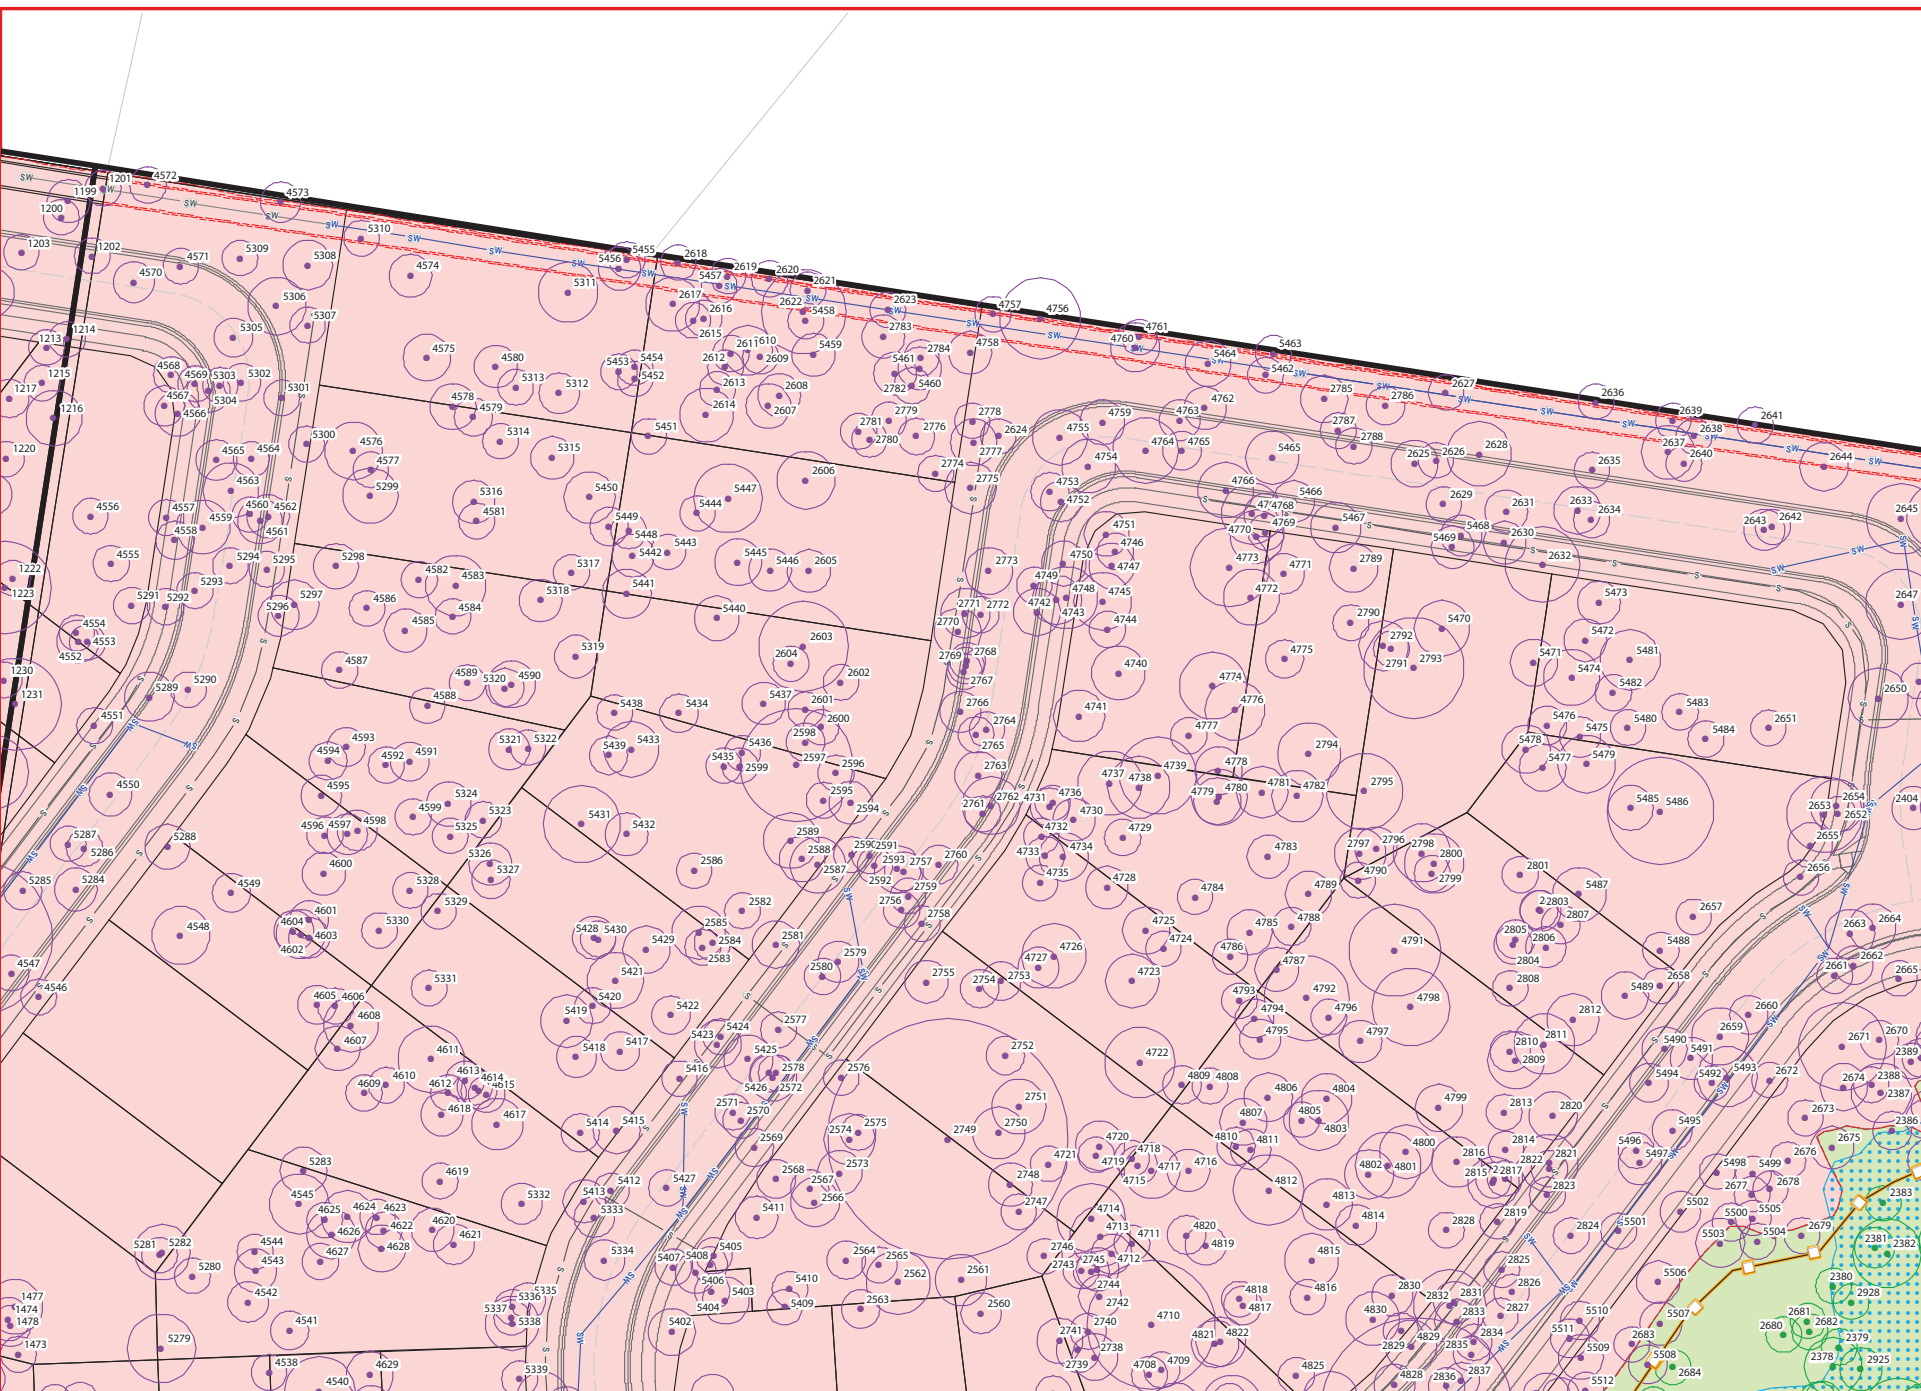

- LEGEND**
- Site DCDB
 - Waterway (top of bank)
 - CAD design
 - DCDB
 - Layout design
 - Road design
 - Stormwater design
 - Top/toe of batters
 - S Sewer design
 - W Water design
 - Batters works to be rehabilitated to bushfire risk management specifications
 - GPS Tree Plot
 - Retention
 - Tree to remove
 - Tree subject to arborist review
 - Tree removed for LCC sewer
 - Tree to retain
 - Tree protection fencing
 - Proposed Development/works area
 - Vegetation retention area
 - Approved trunk/haul road clearing extent

NOTES:

Engineers and/or clearing contractors to prepare sediment and erosion control measures to ensure no movement of materials off site and minimal movement on site.

Refer to tree schedule for detailed list of trees including number, botanical name, DBH, spread, height and habitat values.

Tree extents shown on this plan series are the Tree Protection Zone (TPZ) as specified in AS4970-2009.

Where minor encroachment of a TPZ occurs as part of a temporary construction zone (e.g. access to drainage structures) trees on the waterway or bushland side of the works are proposed on this VMP plan for retention. Whilst it may be possible that minor works result in the die-back or even loss of the tree its bushland context does not result in increased risk to open space uses.

saunders havill group

PACIFIQ

Bushman + Wyatt

DISCLAIMER:
THESE PLANS HAVE BEEN PREPARED FOR THE EXCLUSIVE USE OF THE CLIENT. SAUNDERS HAVILL GROUP CANNOT ACCEPT RESPONSIBILITY FOR ANY USE OF OR RELIANCE UPON THE CONTENTS OF THESE DRAWINGS BY ANY THIRD PARTY.

CONFIRM ALL DIMENSIONS ON SITE PRIOR TO CONSTRUCTION AND DO NOT SCALE FROM THE DRAWINGS. ALL DIMENSIONS ARE IN MILLIMETRES. ANY DISCREPANCIES SHOULD BE CLARIFIED IN WRITING WITH SAUNDERS HAVILL GROUP PRIOR TO THE COMMENCEMENT OF WORK.

PRIOR TO ANY REMOVAL, EXCAVATION OR CONSTRUCTION ON SITE, THE RELEVANT AUTHORITY SHOULD BE CONTACTED FOR FURTHER UNDERGROUND SERVICES AND DETAILED LOCATIONS OF ALL SERVICES.

APPROVED COMPANY

ISO 14001
Environmental
Management Systems

QMS Certification Devices

APPROVED COMPANY

ISO 9001
Quality
Management Systems

QMS Certification Devices



AMENDMENTS:			
No.	Date	Description	Checked, AD
A	25/09/2018	Client Draft	AD
B	28/09/2018	Updated earthworks	AD
C	8/11/2018	Updated tree thresholds	AD
D	14/11/2018	As per updates	AD
E	6/03/2019	Wf updates	AD
F	22/11/2021	Engineering updates	AD

CLIENT:
PACIFIQ

PROJECT:
Bushman + Wyatt, Jimboomba

SCALE:
0 10 20 m
1:600 @ A3


environmental management

PLAN OF:
VEGETATION
MANAGEMENT PLAN

DATE: 22/11/2021 **CHECKED:** AD

JOB REF: 9245 **DRAWN:** TC

DRAWING No.: 9245 E 07 VMP F

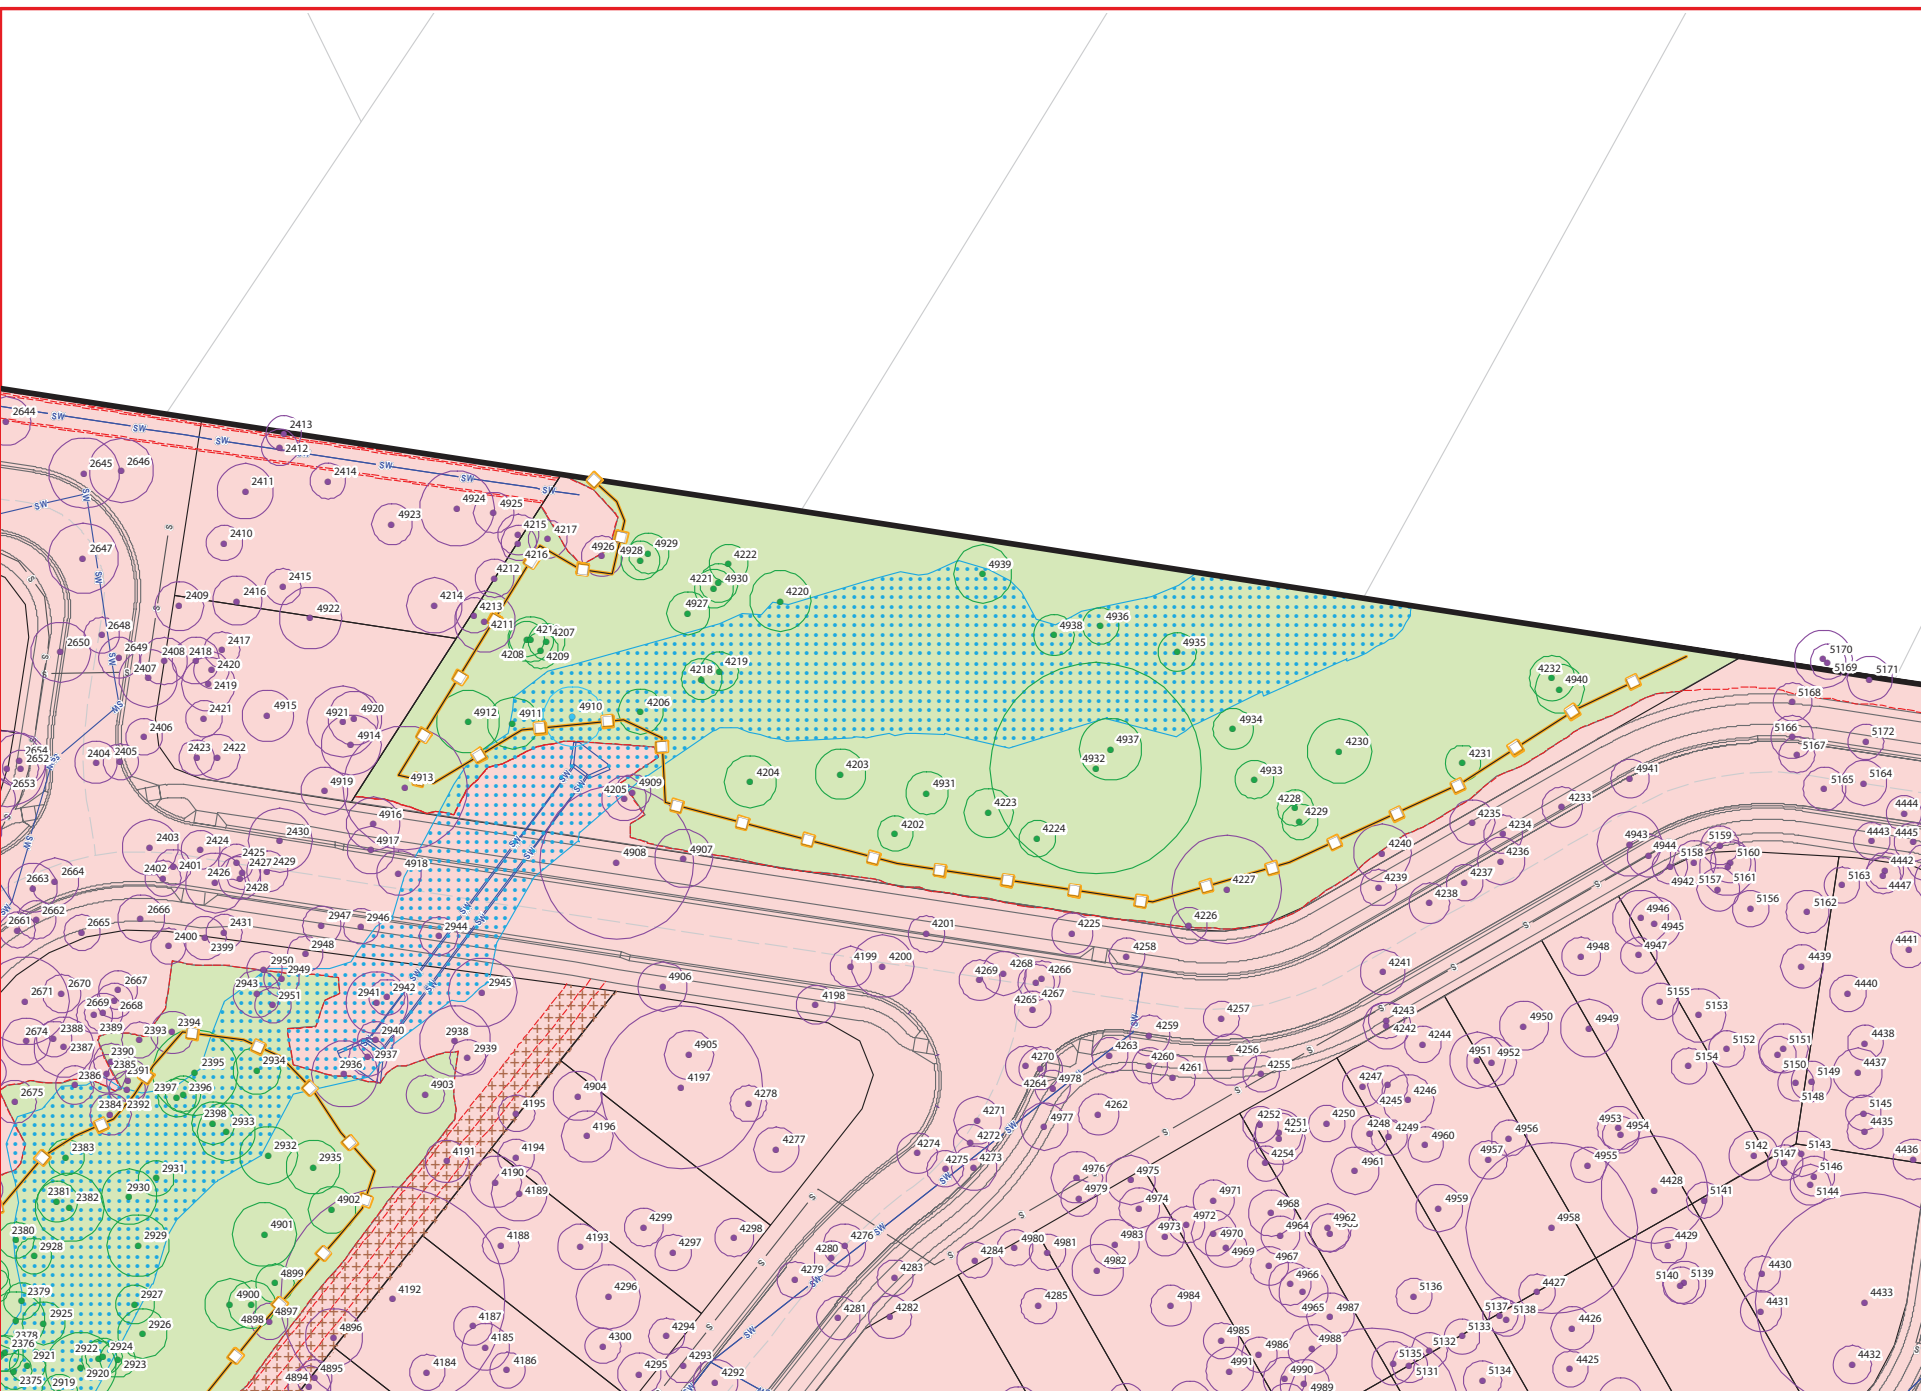

- LEGEND**
- Site DCDB
 - Waterway (top of bank)
 - CAD design
 - DCDB
 - Layout design
 - Road design
 - Stormwater design
 - Top/toe of batters
 - Sewer design
 - Water design
 - Batters works to be rehabilitated to bushfire risk management specifications
 - GPS Tree Plot
 - Retention
 - Tree to remove
 - Tree subject to arborist review
 - Tree removed for LCC sewer
 - Tree to retain
 - Tree protection fencing
 - Proposed Development/works area
 - Vegetation retention area
 - Approved trunk/haul road clearing extent

NOTES:

Engineers and/or clearing contractors to prepare sediment and erosion control measures to ensure no movement of materials off site and minimal movement on site.

Refer to tree schedule for detailed list of trees including number, botanical name, DBH, spread, height and habitat values.

Tree extents shown on this plan series are the Tree Protection Zone (TPZ) as specified in AS4970-2009.


Where minor encroachment of a TPZ occurs as part of a temporary construction zone (e.g. access to drainage structures) trees on the waterway or bushland side of the works are proposed on this VMP plan for retention. Whilst it may be possible that minor works result in the die-back or even loss of the tree its bushland context does not result in increased risk to open space uses.



AMENDMENTS:		
Rev	Date	Description
A	25/09/2018	Client Draft
B	28/09/2018	Updated earthworks
C	8/11/2018	Updated earthenworks
D	14/11/2018	No in updates
E	6/03/2019	Wf updates
F	22/11/2021	Engineering updates

CLIENT: PACIFIQ	
PROJECT: Bushman + Wyatt, Jimboomba	
SCALE: 0 10 20 m 1:600 @ A3	

environmental management	
PLAN OF: VEGETATION MANAGEMENT PLAN	
DATE: 22/11/2021	CHECKED: AD
JOB REF: 9245	DRAWN: TC
DRAWING No.: 9245 E 08 VMP F	

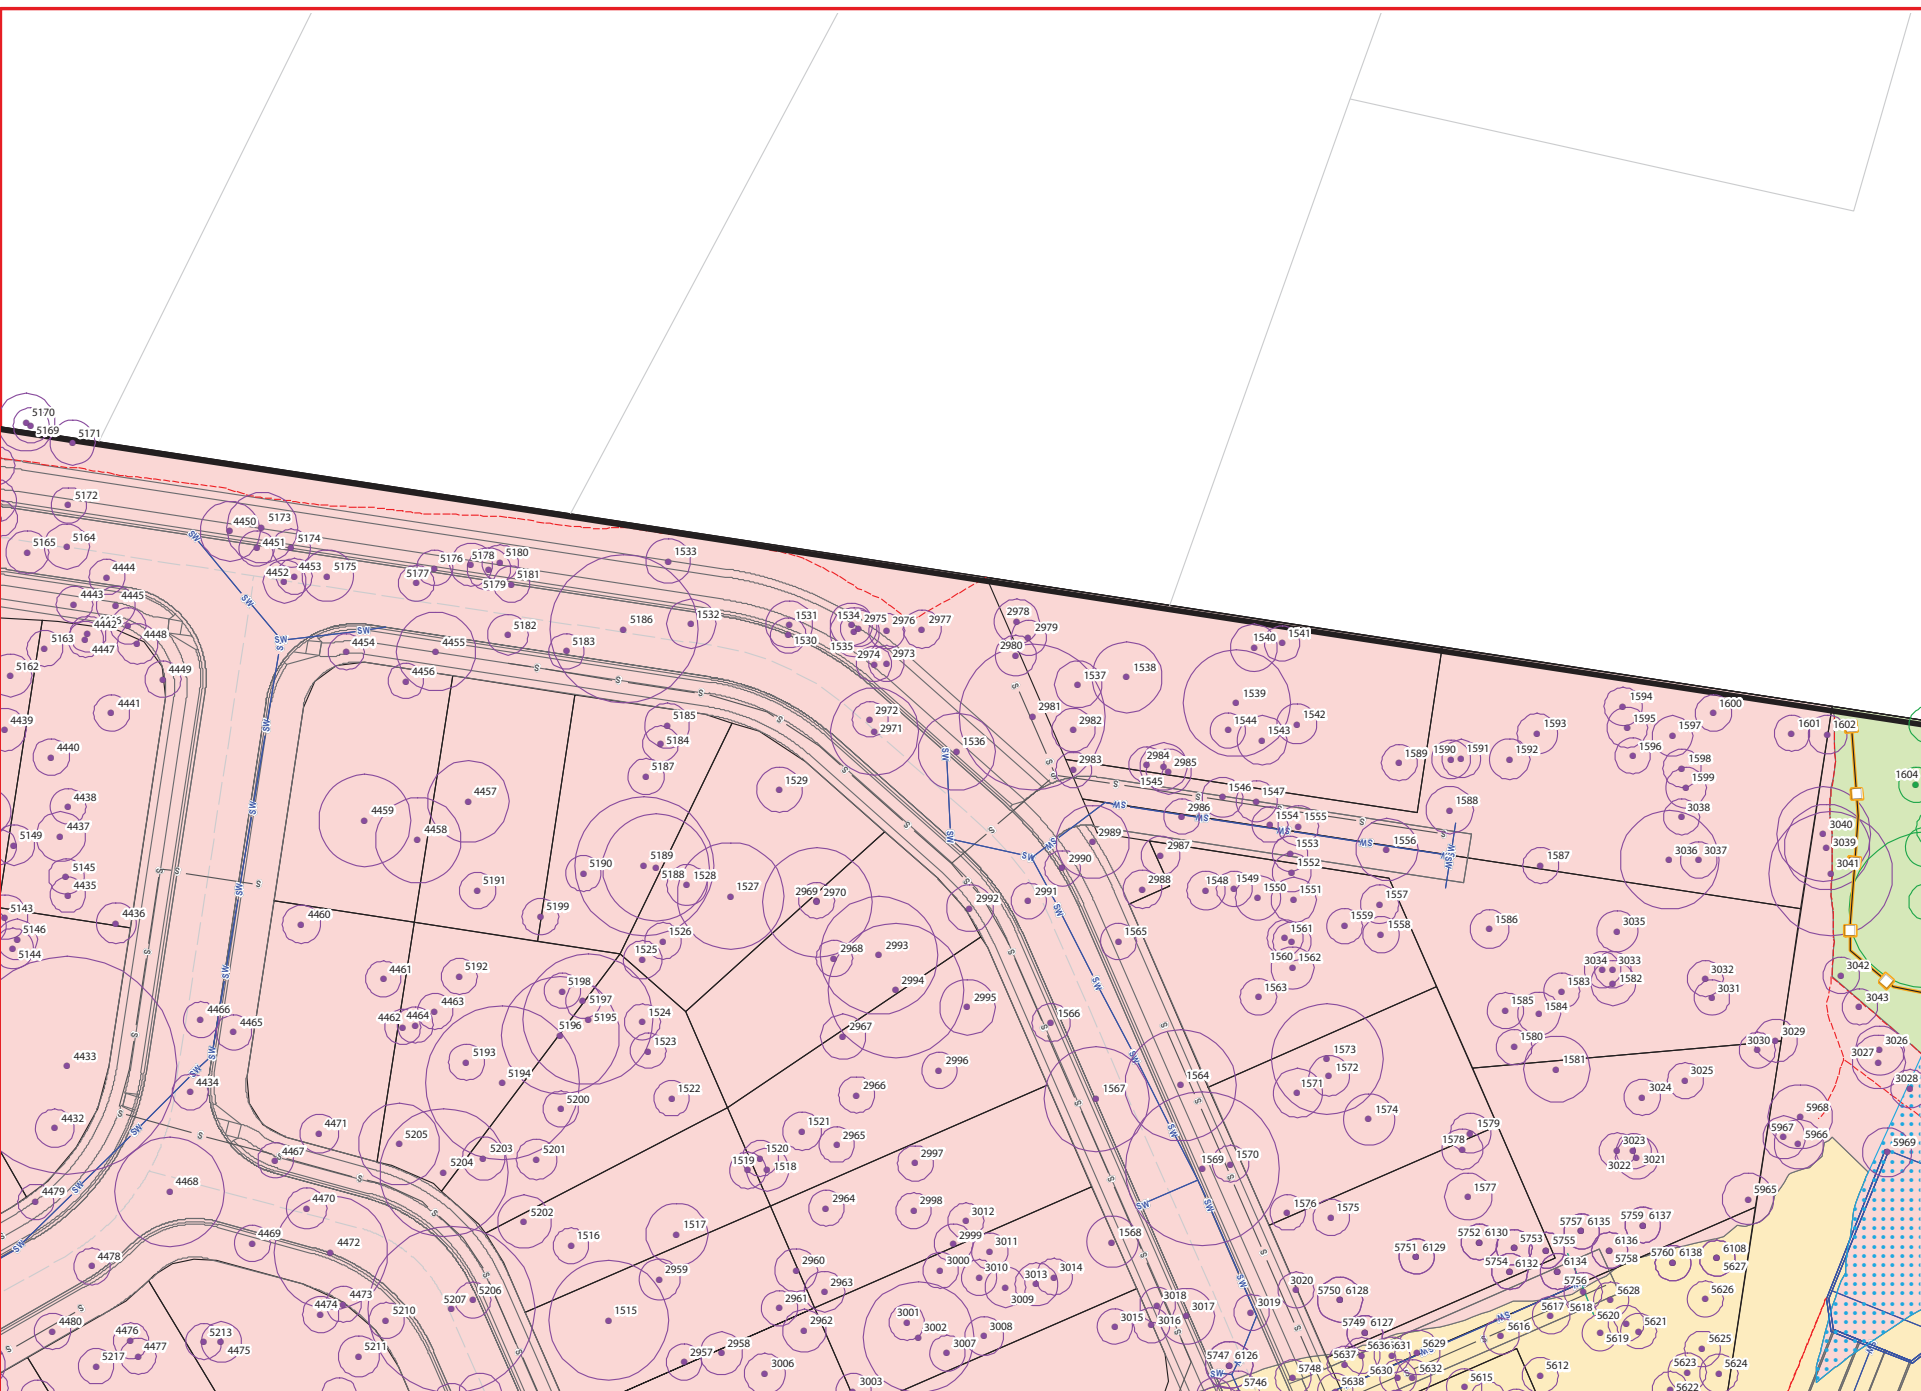

- LEGEND**
- Site DCDB
 - Waterway (top of bank)
 - CAD design
 - DCDB
 - Layout design
 - Road design
 - Stormwater design
 - Top/toe of batters
 - Sewer design
 - Water design
 - Batters works to be rehabilitated to bushfire risk management specifications
 - GPS Tree Plot
 - Retention
 - Tree to remove
 - Tree subject to arborist review
 - Tree removed for LCC sewer
 - Tree to retain
 - Tree protection fencing
 - Proposed Development/works area
 - Vegetation retention area
 - Approved trunk/haul road clearing extent

NOTES:

Engineers and/or clearing contractors to prepare sediment and erosion control measures to ensure no movement of materials off site and minimal movement on site.

Refer to tree schedule for detailed list of trees including number, botanical name, DBH, spread, height and habitat values.

Tree extents shown on this plan series are the Tree Protection Zone (TPZ) as specified in AS4970-2009.

Where minor encroachment of a TPZ occurs as part of a temporary construction zone (e.g. access to drainage structures) trees on the waterway or bushland side of the works are proposed on this VMP plan for retention. Whilst it may be possible that minor works result in the die-back or even loss of the tree its bushland context does not result in increased risk to open space uses.

SH saunders
havill
group

PACIFIQ

Bushman + Wyatt

DISCLAIMER:
THESE PLANS HAVE BEEN PREPARED FOR THE EXCLUSIVE USE OF THE CLIENT. SAUNDERS HAVILL GROUP CANNOT ACCEPT RESPONSIBILITY FOR ANY USE OF OR RELIANCE UPON THE CONTENTS OF THESE DRAWINGS BY ANY THIRD PARTY.

CONFIRM ALL DIMENSIONS ON SITE PRIOR TO CONSTRUCTION AND DO NOT SCALE FROM THE DRAWINGS. ALL DIMENSIONS ARE IN MILLIMETRES. ANY DISCREPANCIES SHOULD BE CLARIFIED IN WRITING WITH SAUNDERS HAVILL GROUP PRIOR TO THE COMMENCEMENT OF WORK.

PRIOR TO ANY DEMOLITION, EXCAVATION OR CONSTRUCTION ON SITE, THE RELEVANT AUTHORITY SHOULD BE CONTACTED FOR FURTHER UNDERGROUND SERVICES AND DETAILED LOCATIONS OF ALL SERVICES.

APPROVED COMPANY

ISO 14001
Environmental
Management Systems

QMS Certification Devices

APPROVED COMPANY

ISO 9001
Quality
Management Systems

QMS Certification Devices



AMENDMENTS:			
No.	Date	Description	Checked
A	25/09/2018	Client Draft	AD
B	28/09/2018	Updated earthworks	AD
C	8/11/2018	Updated sewer threats	AD
D	14/11/2018	Revised waterways	AD
E	6/03/2019	Wf updates	AD
F	22/11/2021	Engineering updates	AD

CLIENT:
PACIFIQ


PROJECT:
Bushman + Wyatt, Jimboomba

SCALE:
0 10 20 m
1:600 @ A3

environmental management

PLAN OF:
**VEGETATION
MANAGEMENT PLAN**

DATE: 22/11/2021	CHECKED: AD
JOB REF: 9245	DRAWN: TC
DRAWING No.: 9245 E 09 VMP F	

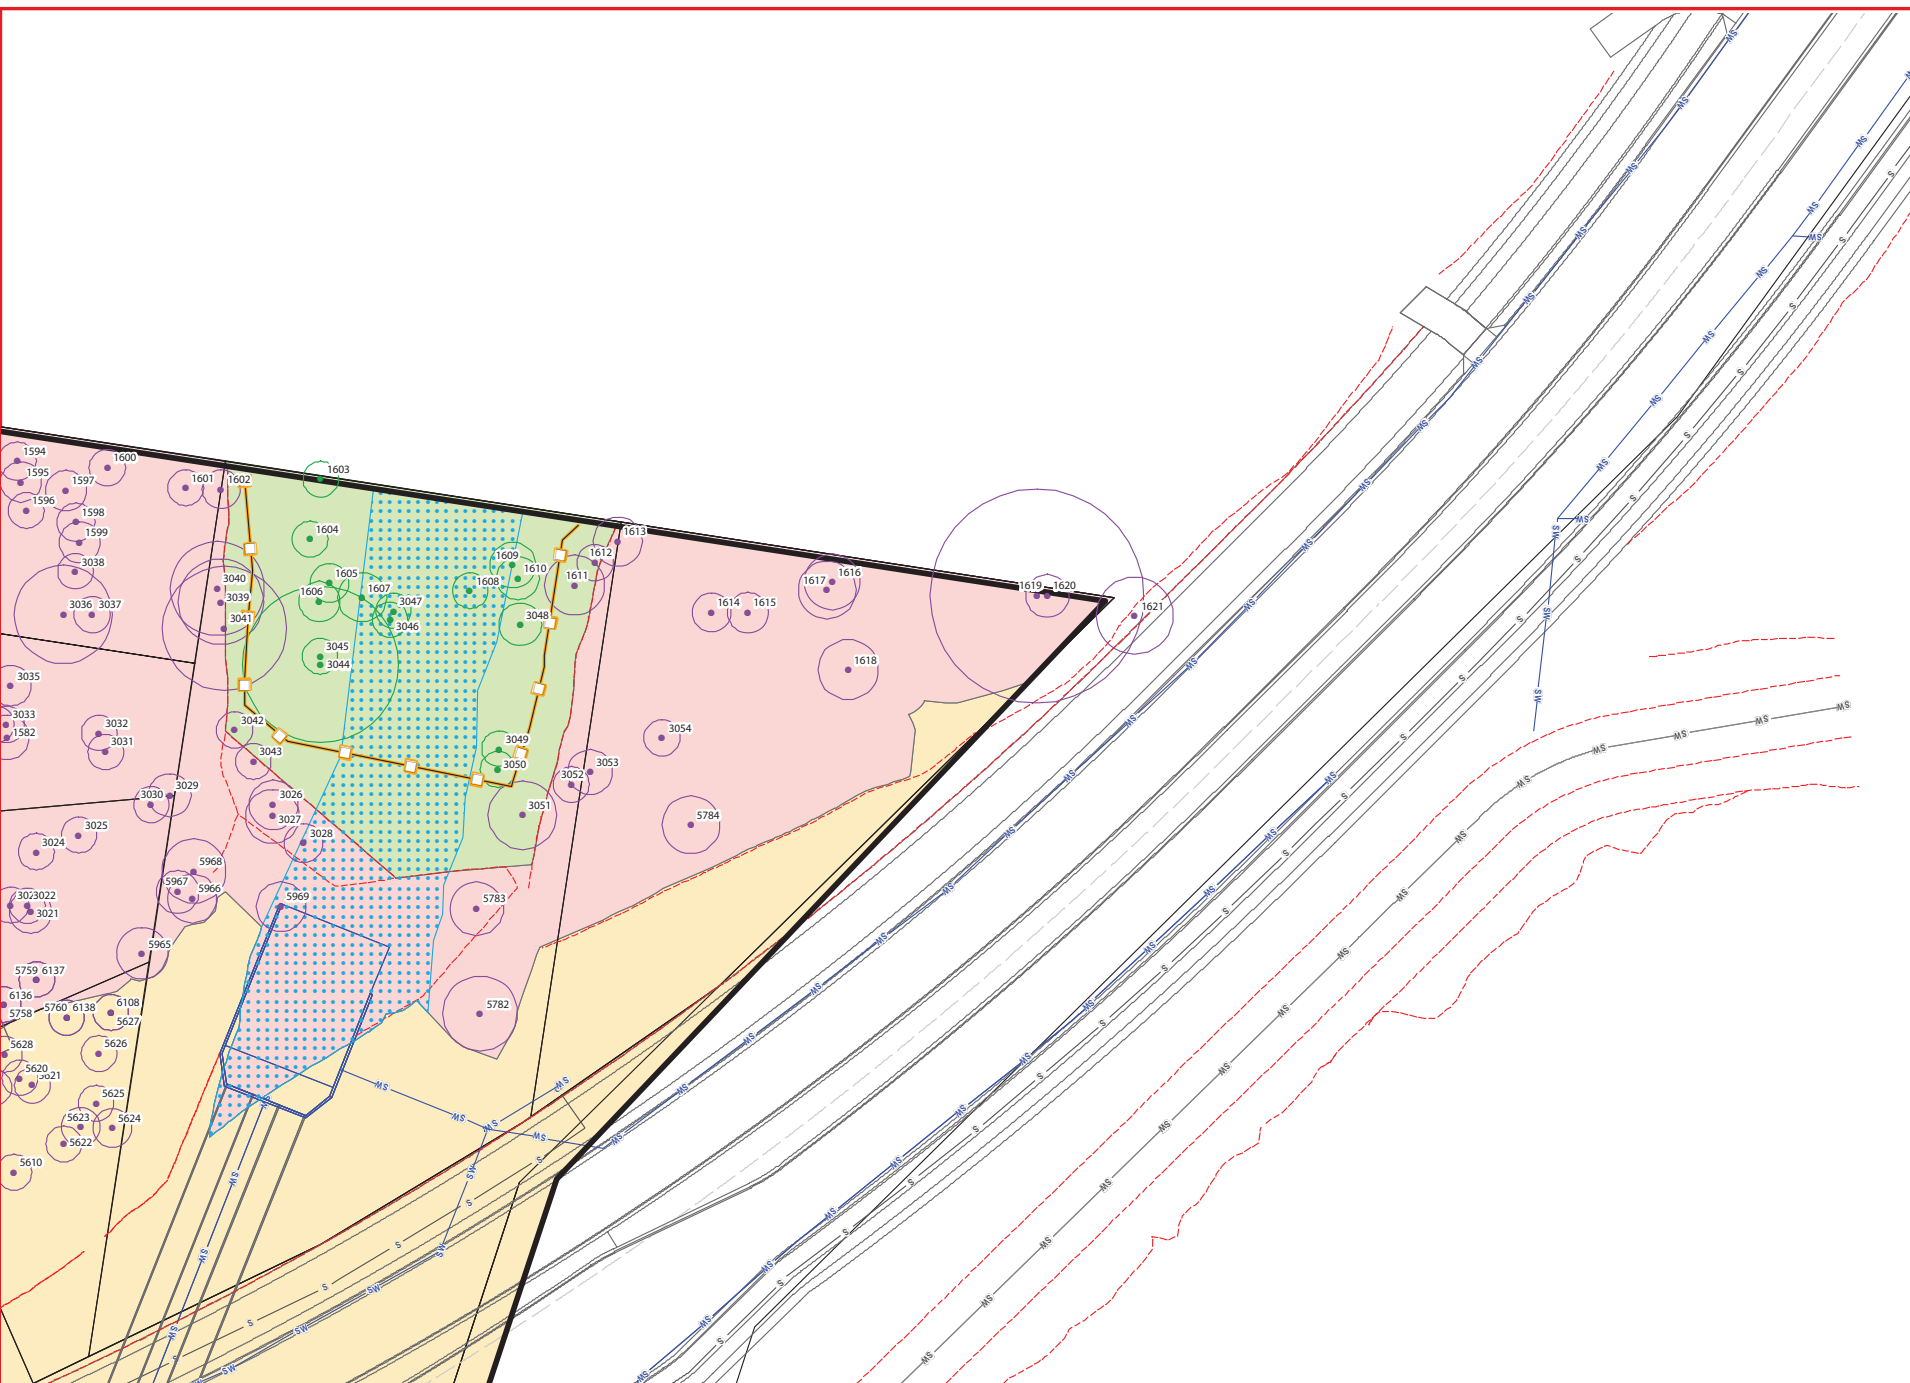

LEGEND

Site DCDB

Waterway (top of bank)

CAD design

DCDB

Layout design

Road design

Stormwater design

Top/toe of batters

Sewer design

Water design

Batters works to be rehabilitated to bushfire risk management specifications

GPS Tree Plot

Retention

Tree to remove

Tree subject to arborist review

Tree removed for LCC sewer

Tree to retain

Tree protection fencing

Proposed Development/works area

Vegetation retention area

Approved trunk/haul road clearing extent

NOTES:

Engineers and/or clearing contractors to prepare sediment and erosion control measures to ensure no movement of materials off site and minimal movement on site.

Refer to tree schedule for detailed list of trees including number, botanical name, DBH, spread, height and habitat values.

Tree extents shown on this plan series are the Tree Protection Zone (TPZ) as specified in AS4970-2009.


Where minor encroachment of a TPZ occurs as part of a temporary construction zone (e.g. access to drainage structures) trees on the waterway or bushland side of the works are proposed on this VMP plan for retention. Whilst it may be possible that minor works result in the die-back or even loss of the tree its bushland context does not result in increased risk to open space uses.

AMENDMENTS:		
Rev	Date	Description
A	25/09/2018	Client Draft
B	28/09/2018	Updated earthworks
C	8/11/2018	Updated sewer works
D	14/11/2018	As in updates
E	6/03/2019	Wf updates
F	22/11/2021	Engineering updates

CLIENT:
PACIFIQ

PROJECT:
Bushman & Wyatt, Jimboomba

SCALE:
0 10 20 m
1:600 @ A3

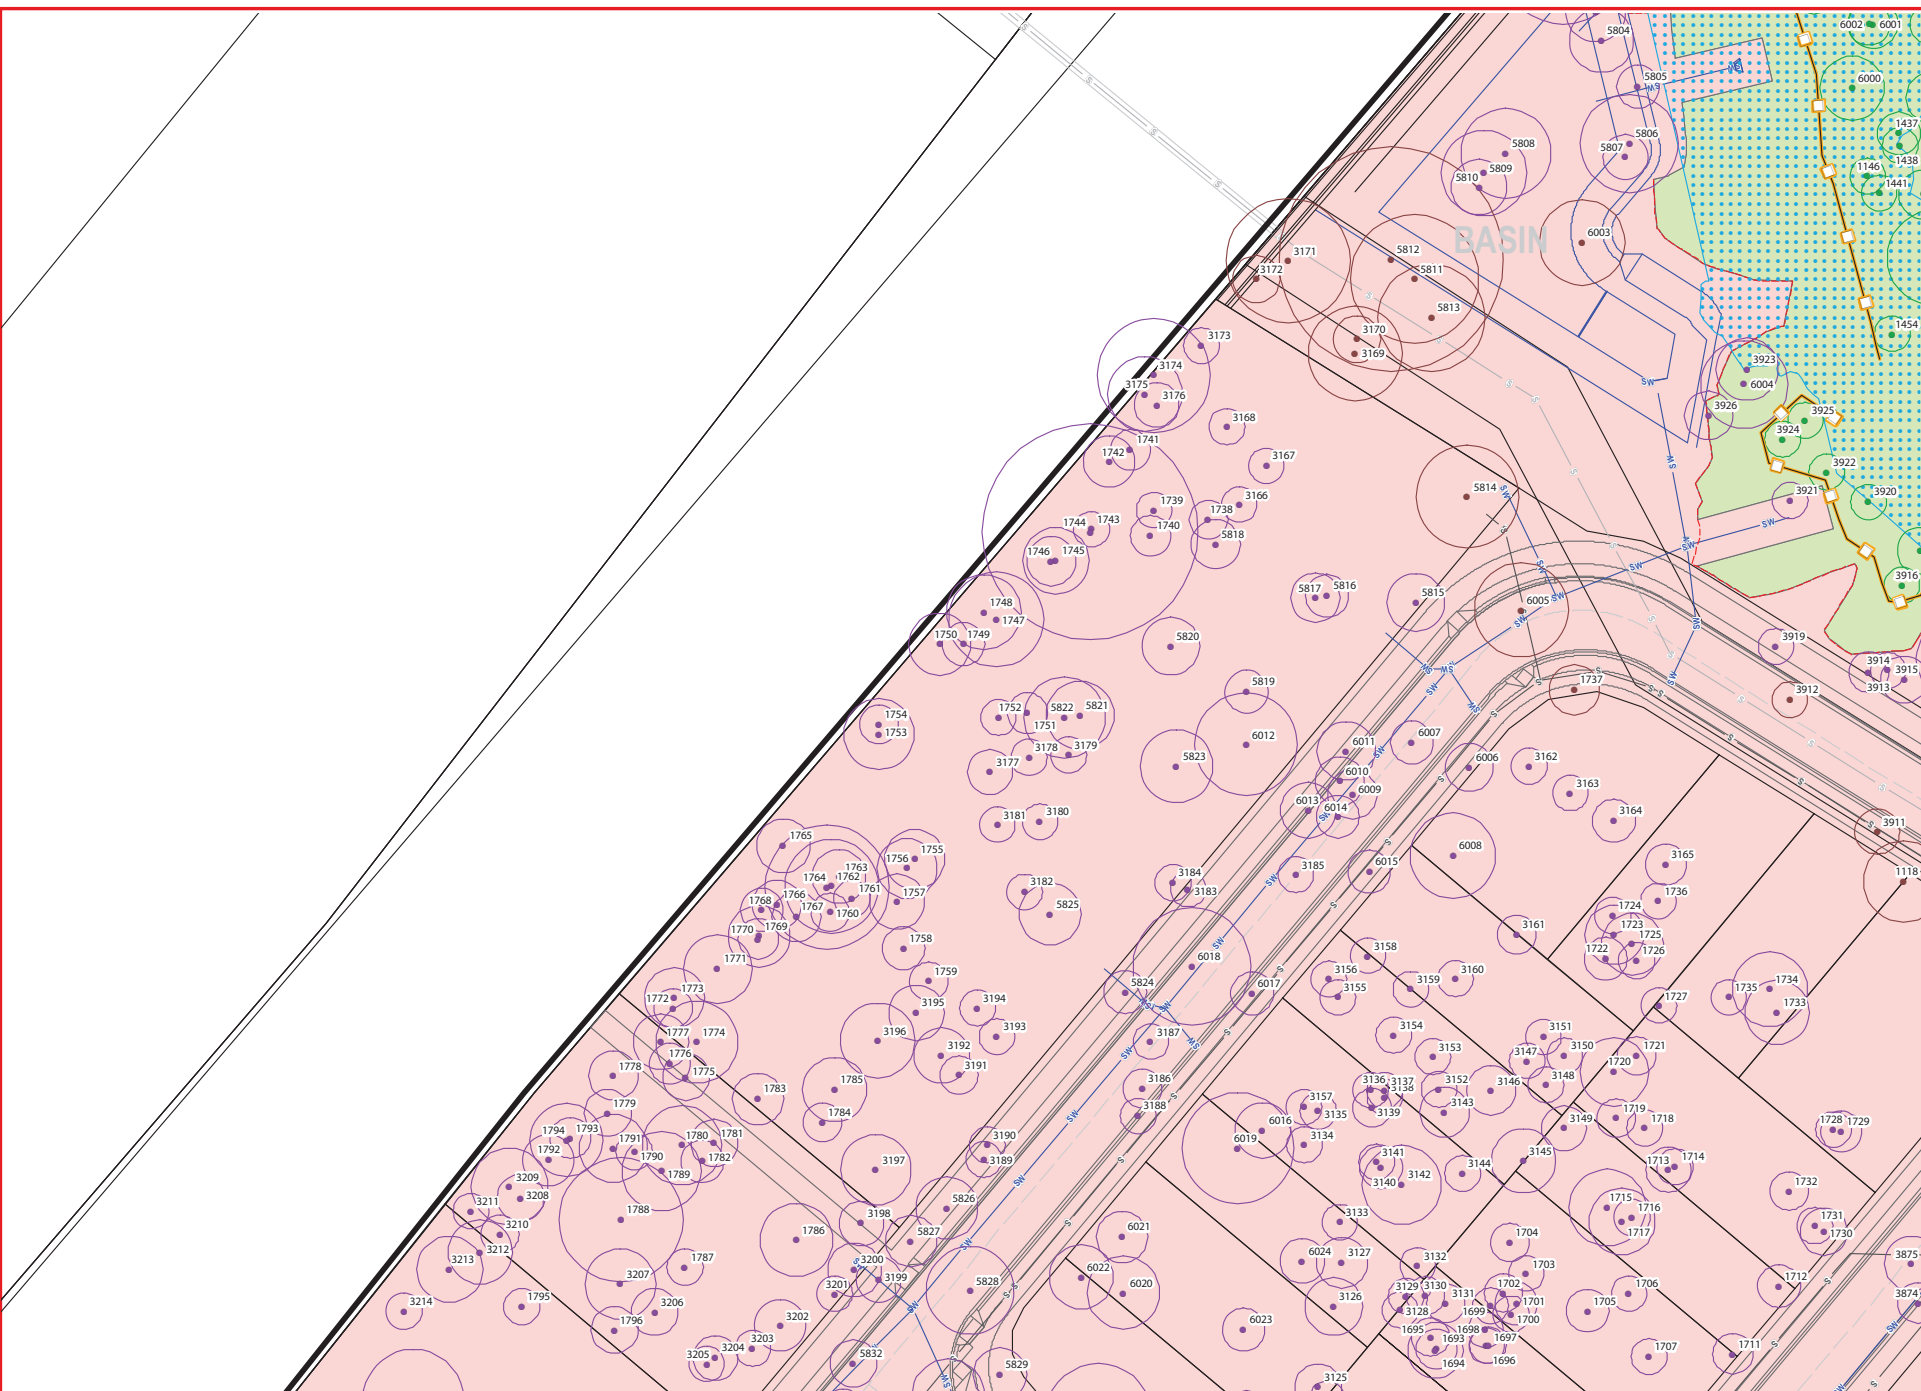

- LEGEND**
- Site DCDB
 - Waterway (top of bank)
 - CAD design
 - DCDB
 - Layout design
 - Road design
 - Stormwater design
 - Top/toe of batters
 - Sewer design
 - Water design
 - Batters works to be rehabilitated to bushfire risk management specifications
 - GPS Tree Plot
 - Retention
 - Tree to remove
 - Tree subject to arborist review
 - Tree removed for LCC sewer
 - Tree to retain
 - Tree protection fencing
 - Proposed Development/works area
 - Vegetation retention area
 - Approved trunk/haul road clearing extent

NOTES:

Engineers and/or clearing contractors to prepare sediment and erosion control measures to ensure no movement of materials off site and minimal movement on site.

Refer to tree schedule for detailed list of trees including number, botanical name, DBH, spread, height and habitat values.

Tree extents shown on this plan series are the Tree Protection Zone (TPZ) as specified in AS4970-2009.


Where minor encroachment of a TPZ occurs as part of a temporary construction zone (e.g. access to drainage structures) trees on the waterway or bushland side of the works are proposed on this VMP plan for retention. Whilst it may be possible that minor works result in the die-back or even loss of the tree its bushland context does not result in increased risk to open space uses.



AMENDMENTS:		
No.	Date	Description
A	25/09/2018	Client Draft
B	28/09/2018	Updated earthworks
C	8/11/2018	Updated earthenworks
D	14/11/2018	No in updates
E	6/03/2019	Wf updates
F	22/11/2021	Engineering updates

CLIENT: PACIFIQ
PROJECT: Bushman & Wyatt, Jimboomba
SCALE: 1:600 @ A3

environmental management	
PLAN OF: VEGETATION MANAGEMENT PLAN	
DATE: 22/11/2021	CHECKED: AD
JOB REF: 9245	DRAWN: TC
DRAWING No.: 9245 E 11 VMP F	

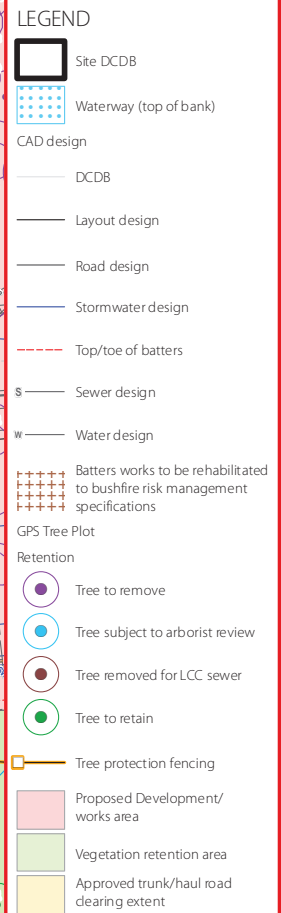

Engineers and/or clearing contractors to prepare sediment and erosion control measures to ensure no movement off materials off site and minimal movement on site.

Refer to tree schedule for detailed list of trees including number, Botanical name, DBH, spread, height and habitat values.

Tree extents shown on this plan series are the Tree Protection Zone (TPZ) as specified in AS4970-2009.

Where minor encroachment of a TPZ occurs as part of a temporary construction zone (e.g. access to drainage structures) trees on the waterway or bushland side of the works are proposed on this VMP plan for retention. While it may be possible that minor works result in the die-back or even loss of the tree its bushland context does not result in increased risk to open space users.

PLAN OF: **VEGETATION
MANAGEMENT PLAN**

DATE:	22/11/2021	CHECKED:
JOB REF.:	9245	DRAWN:
DRAWING No.:	0245 E 12 VMDE	

Bushman + Wyatt

DISCLAIMER:
THESE PLANS HAVE BEEN PREPARED FOR THE EXCLUSIVE USE OF THE CLIENT. SALINDERS HAVILL GROUP CAN NOT ACCEPT RESPONSIBILITY FOR ANY USE OF OR RELIANCE UPON THE CONTENTS OF THESE DRAWING BY ANY THIRD PARTY.

CONFIRM ALL DIMENSIONS ON SITE PRIOR TO CONSTRUCTION AND DO NOT SCALE FROM THE DRAWINGS. ALL DIMENSIONS ARE IN MILLIMETRES. ANY DISCREPANCIES SHOULD BE CLARIFIED IN WRITING WITH SAUNDERS HAVILL GROUP PRIOR TO THE COMMENCEMENT OF WORK.

PRIOR TO ANY DEMOLITION, EXCAVATION OR CONSTRUCTION ON SITE, THE RELEVANT AUTHORITY SHOULD BE CONTACTED FOR FURTHER UNDERGROUND SERVICES AND DETAILED LOCATIONS OF ALL SERVICES.

PRIOR TO ANY DEMOLITION, EXCAVATION OR CONSTRUCTION ON SITE, THE RELEVANT AUTHORITY SHOULD BE CONTACTED FOR FURTHER UNDER-GROUND SERVICES AND DETAILED LOCATIONS OF ALL SERVICES.

**APPROVED
COMPANY**

ISO 14001
**Environmental
Management Systems**

QMS Certification
Services

**APPROVED
COMPANY**

ISO 9001
Quality
Management Systems

QMS Certification
Services




AMENDMENTS:			
Issue	Date	Description	Checked
A	25/09/2018	Client Draft	AD
B	28/09/2018	Updated earthworks	AD
C	8/11/2018	Updated ear thworks	AD
D	14/11/2018	Ba sin updates	AD
E	6/03/2019	RPI updates	AD
F	22/11/2021	Enginee ring updates	AD

CLIENT:
PACIFIQ

PROJECT:
Bushman & Wyatt, Jimboomba

SCALE:
0 10 20 m
1:600 @ A3

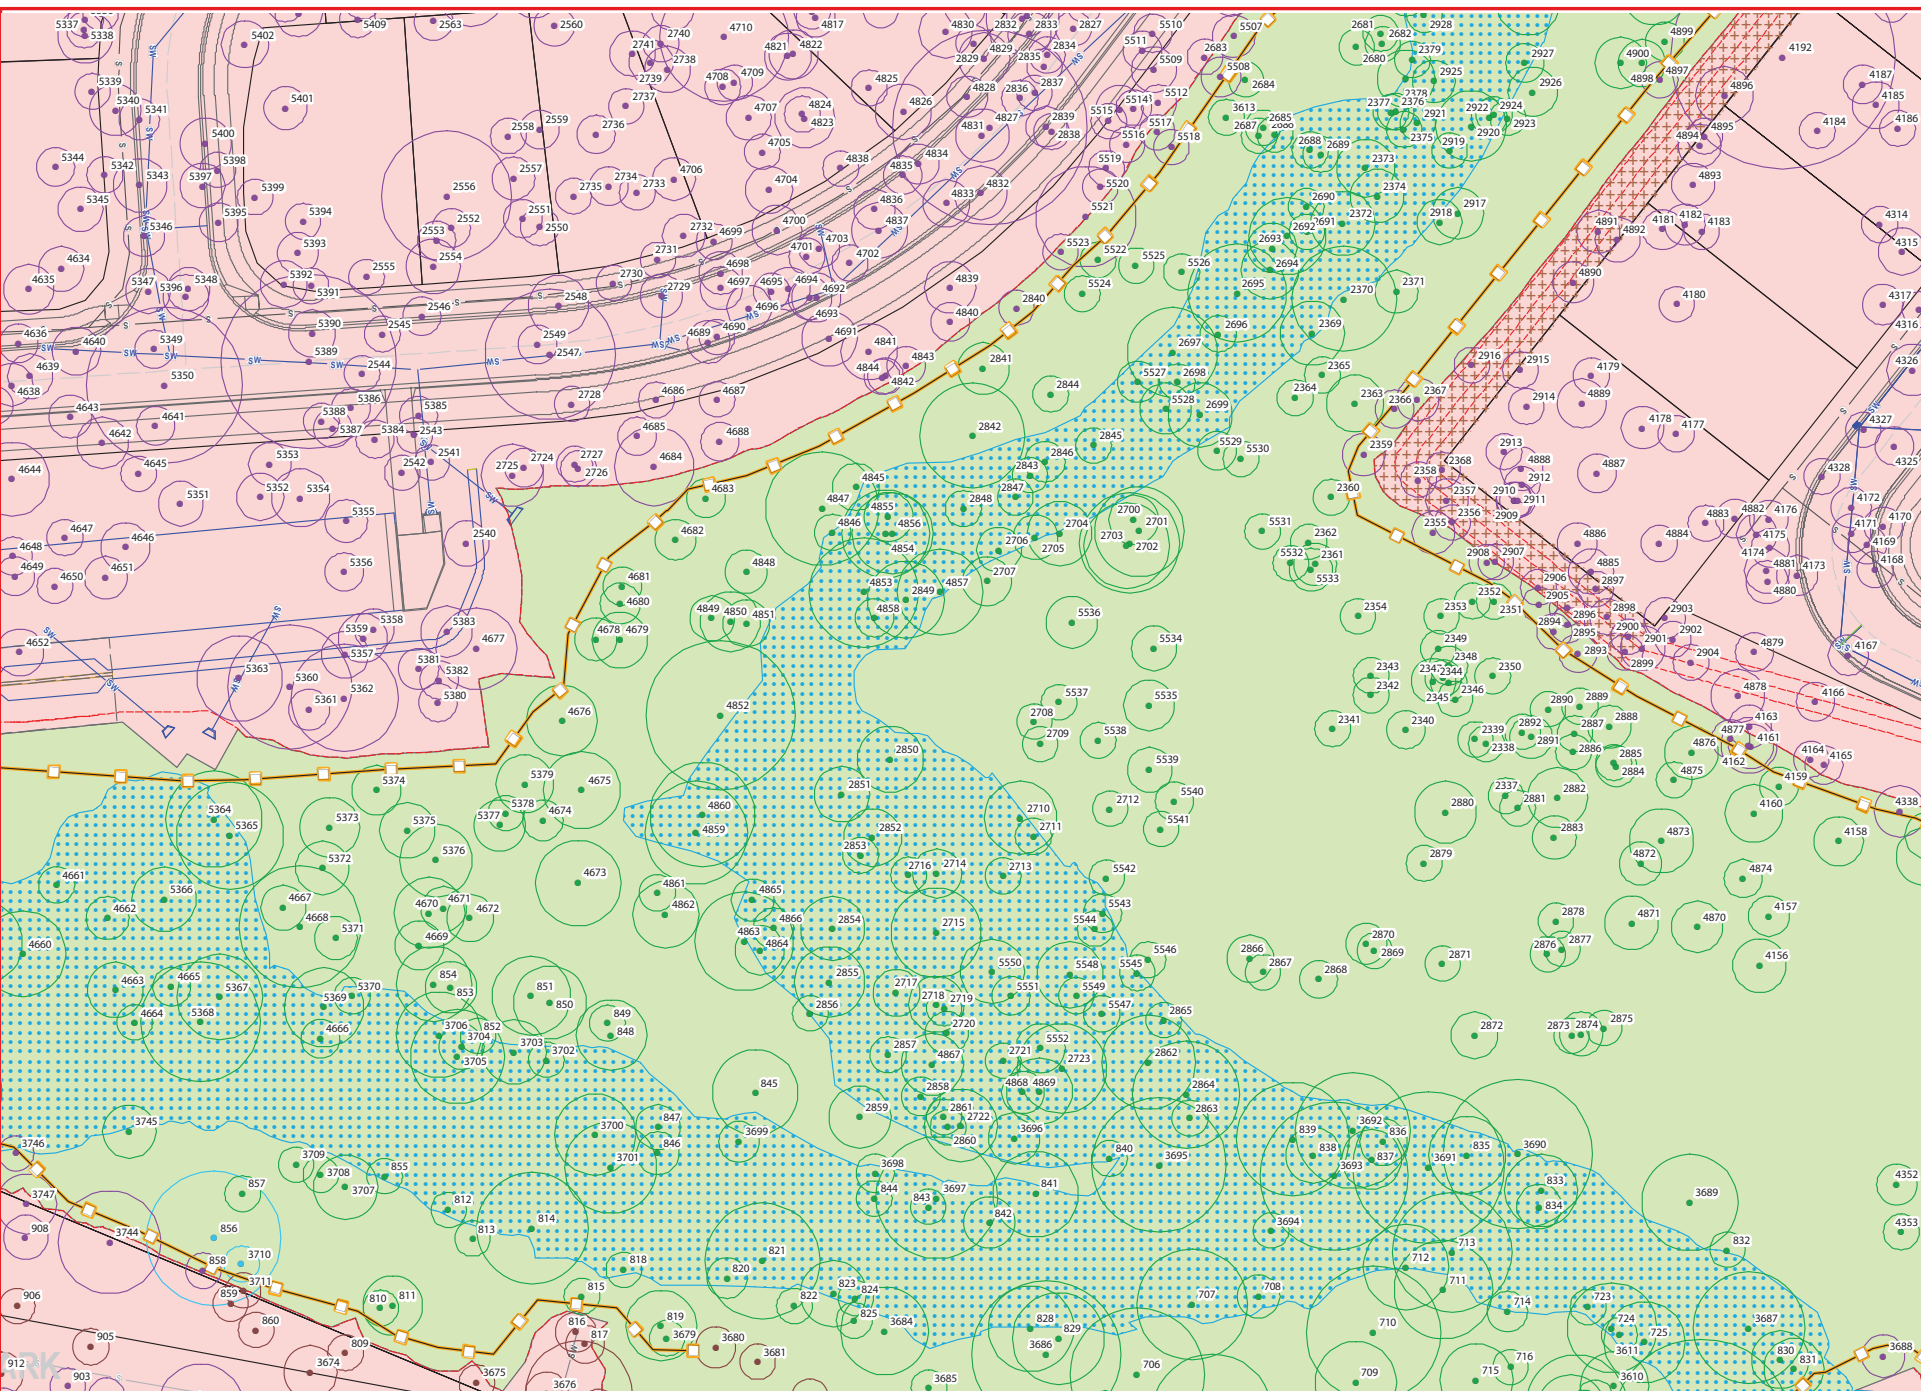

LEGEND

Site DCDB

Waterway (top of bank)

CAD design

DCDB

Layout design

Road design

Stormwater design

Top/toe of batters

Sewer design

Water design

Batters works to be rehabilitated to bushfire risk management specifications

GPS Tree Plot

Retention

Tree to remove

Tree subject to arborist review

Tree removed for LCC sewer

Tree to retain

Tree protection fencing

Proposed Development/works area

Vegetation retention area

Approved trunk/haul road clearing extent

NOTES:

Engines and/or clearing contractors to prepare sediment and erosion control measures to ensure no movement of materials off site and minimal movement on site.

Refer to tree schedule for detailed list of trees including number, botanical name, DBH, spread, height and habitat values.

Tree extents shown on this plan series are the Tree Protection Zone (TPZ) as specified in AS4970-2009.

Where minor encroachment of a TPZ occurs as part of a temporary construction zone (e.g. access to drainage structures) trees on the waterway or bushland side of the works are proposed on this VMP plan for retention. Whilst it may be possible that minor works result in the die-back or even loss of the tree its bushland context does not result in increased risk to open space uses.

saunders havill group

Bushman + Wyatt

DISCLAIMER:
THESE PLANS HAVE BEEN PREPARED FOR THE EXCLUSIVE USE OF THE CLIENT. SAUNDERS HAVILL GROUP CANNOT ACCEPT RESPONSIBILITY FOR ANY USE OF OR RELIANCE UPON THE CONTENTS OF THESE DRAWINGS BY ANY THIRD PARTY.

CONFIRM ALL DIMENSIONS ON SITE PRIOR TO CONSTRUCTION AND DO NOT SCALE FROM THE DRAWINGS. ALL DIMENSIONS ARE IN MILLIMETRES. ANY DISCREPANCIES SHOULD BE CLARIFIED IN WRITING WITH SAUNDERS HAVILL GROUP PRIOR TO THE COMMENCEMENT OF WORK.

PRIOR TO ANY DE-MOLITION, EXCAVATION OR CONSTRUCTION ON SITE, THE RELEVANT AUTHORITY SHOULD BE CONTACTED FOR FURTHER UNDERGROUND SERVICES AND DETAILED LOCATIONS OF ALL SERVICES.

APPROVED COMPANY
ISO 14001
Environmental
Management Systems
 QMS

APPROVED COMPANY
ISO 9001
Quality
Management Systems
 QMS

AMENDMENTS:			
No.	Date	Description	Checked, AD
A	25/09/2018	Client Draft	AD
B	28/09/2018	Updated northwicks	AD
C	8/11/2018	Update earthenwicks	AD
D	14/11/2018	No updates	AD
E	6/03/2019	Wf updates	AD
F	22/11/2021	Engineering updates	AD

CLIENT:
PACIFIQ


PROJECT:
Bushman + Wyatt, Jimboomba

SCALE:
0 10 20 m
1:600 @ A3

environmental management

PLAN OF:
**VEGETATION
MANAGEMENT PLAN**

DATE: 22/11/2021	CHECKED: AD
JOB REF: 9245	DRAWN: TC
DRAWING No.: 9245 E 13 VMP F	

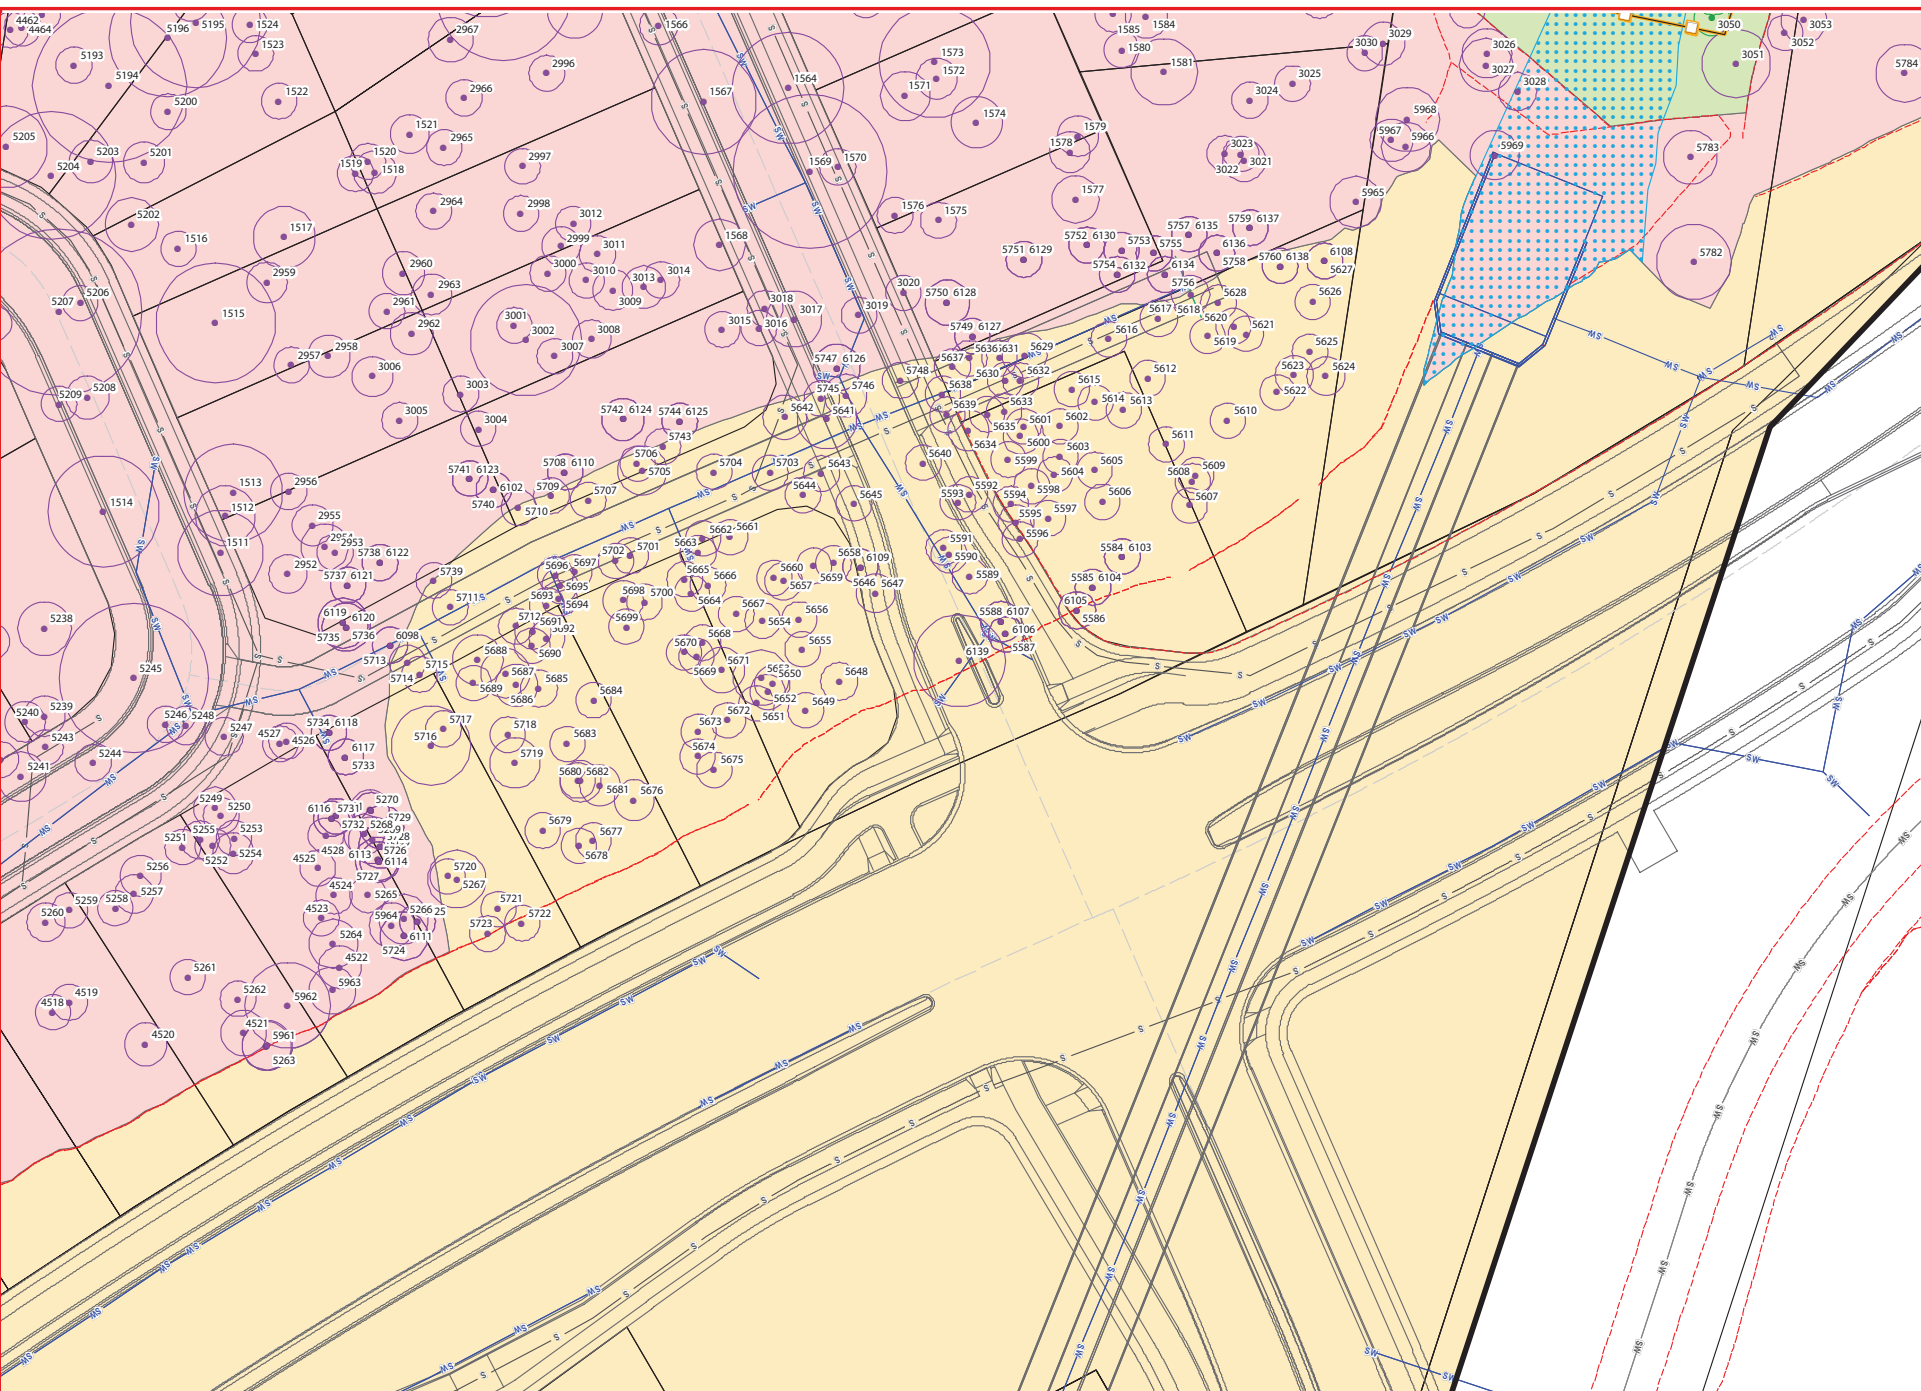

LEGEND

Site DCDB

Waterway (top of bank)

CAD design

DCDB

Layout design

Road design

Stormwater design

Top/toe of batters

S

Sewer design

W

Water design

Batters works to be rehabilitated to bushfire risk management specifications

GPS Tree Plot

Retention

Tree to remove

Tree subject to arborist review

Tree removed for LCC sewer

Tree to retain

Tree protection fencing

Proposed Development/works area

Vegetation retention area

Approved trunk/haul road clearing extent

NOTES:

Engineers and/or clearing contractors to prepare sediment and erosion control measures to ensure no movement of materials off site and minimal movement on site.

Refer to tree schedule for detailed list of trees including number, Botanical name, DBH, spread, height and habitat values.

Tree extents shown on this plan series are the Tree Protection Zone (TPZ) as specified in AS4970-2009.

Where minor encroachment of a TPZ occurs as part of a temporary construction zone (eg. access to drainage structure) trees on the waterway or bushland side of the works are proposed on this VMP plan for retention. Whilst it may be possible that minor works result in the die-back or even loss of the tree its bushland context does not result in increased risk to open space uses.

environmental management

PLAN OF:

VEGETATION MANAGEMENT PLAN

DATE: 22/11/2021

CHECKED: AD

JOB REF: 9245

DRAWN: TC

DRAWING No.: 9245 E 15 VMP F

SHsaundershavillgroup

PACIFIQ

Bushman + Wyatt

DISCLAIMER
THESE PLANS HAVE BEEN PREPARED FOR THE EXCLUSIVE USE OF THE CLIENT. SAUNDERS HAVILL GROUP CANNOT ACCEPT RESPONSIBILITY FOR ANY USE OF OR RELIANCE UPON THE CONTENTS OF THESE DRAWINGS BY ANY THIRD PARTY.

CONFIRM ALL DIMENSIONS ON SITE PRIOR TO CONSTRUCTION AND DO NOT SCALE FROM THE DRAWINGS. ALL DIMENSIONS ARE IN MILLIMETRES. ANY DISCREPANCIES SHOULD BE CLARIFIED IN WRITING WITH SAUNDERS HAVILL GROUP PRIOR TO THE COMMENCEMENT OF WORK.

PRIOR TO ANY DEMOLITION, EXCAVATION OR CONSTRUCTION ON SITE, THE RELEVANT AUTHORITY SHOULD BE CONTACTED FOR FURTHER UNDERGROUND SERVICES AND DETAILED LOCATIONS OF ALL SERVICES.

APPROVED COMPANY

ISO 14001Environmental Management Systems

QMS Certification Devices

APPROVED COMPANY

ISO 9001Quality Management Systems

QMS Certification Devices

AMENDMENTS:		
No.	Date	Description
A	25/09/2018	Client Draft
B	28/09/2018	Updated earthworks
C	8/11/2018	Updated sewer works
D	14/11/2018	In accordance
E	6/03/2019	Wf updates
F	22/11/2021	Engineering updates

CLIENT:

PACIFIQ

PROJECT:

Bushman + Wyatt, Jimboomba

SCALE:

0 10 20 m

1:600 @ A3

environmental management

PLAN OF:

VEGETATION MANAGEMENT PLAN


DATE: 22/11/2021

CHECKED: AD

JOB REF: 9245

DRAWN: TC

DRAWING No.: 9245 E 15 VMP F

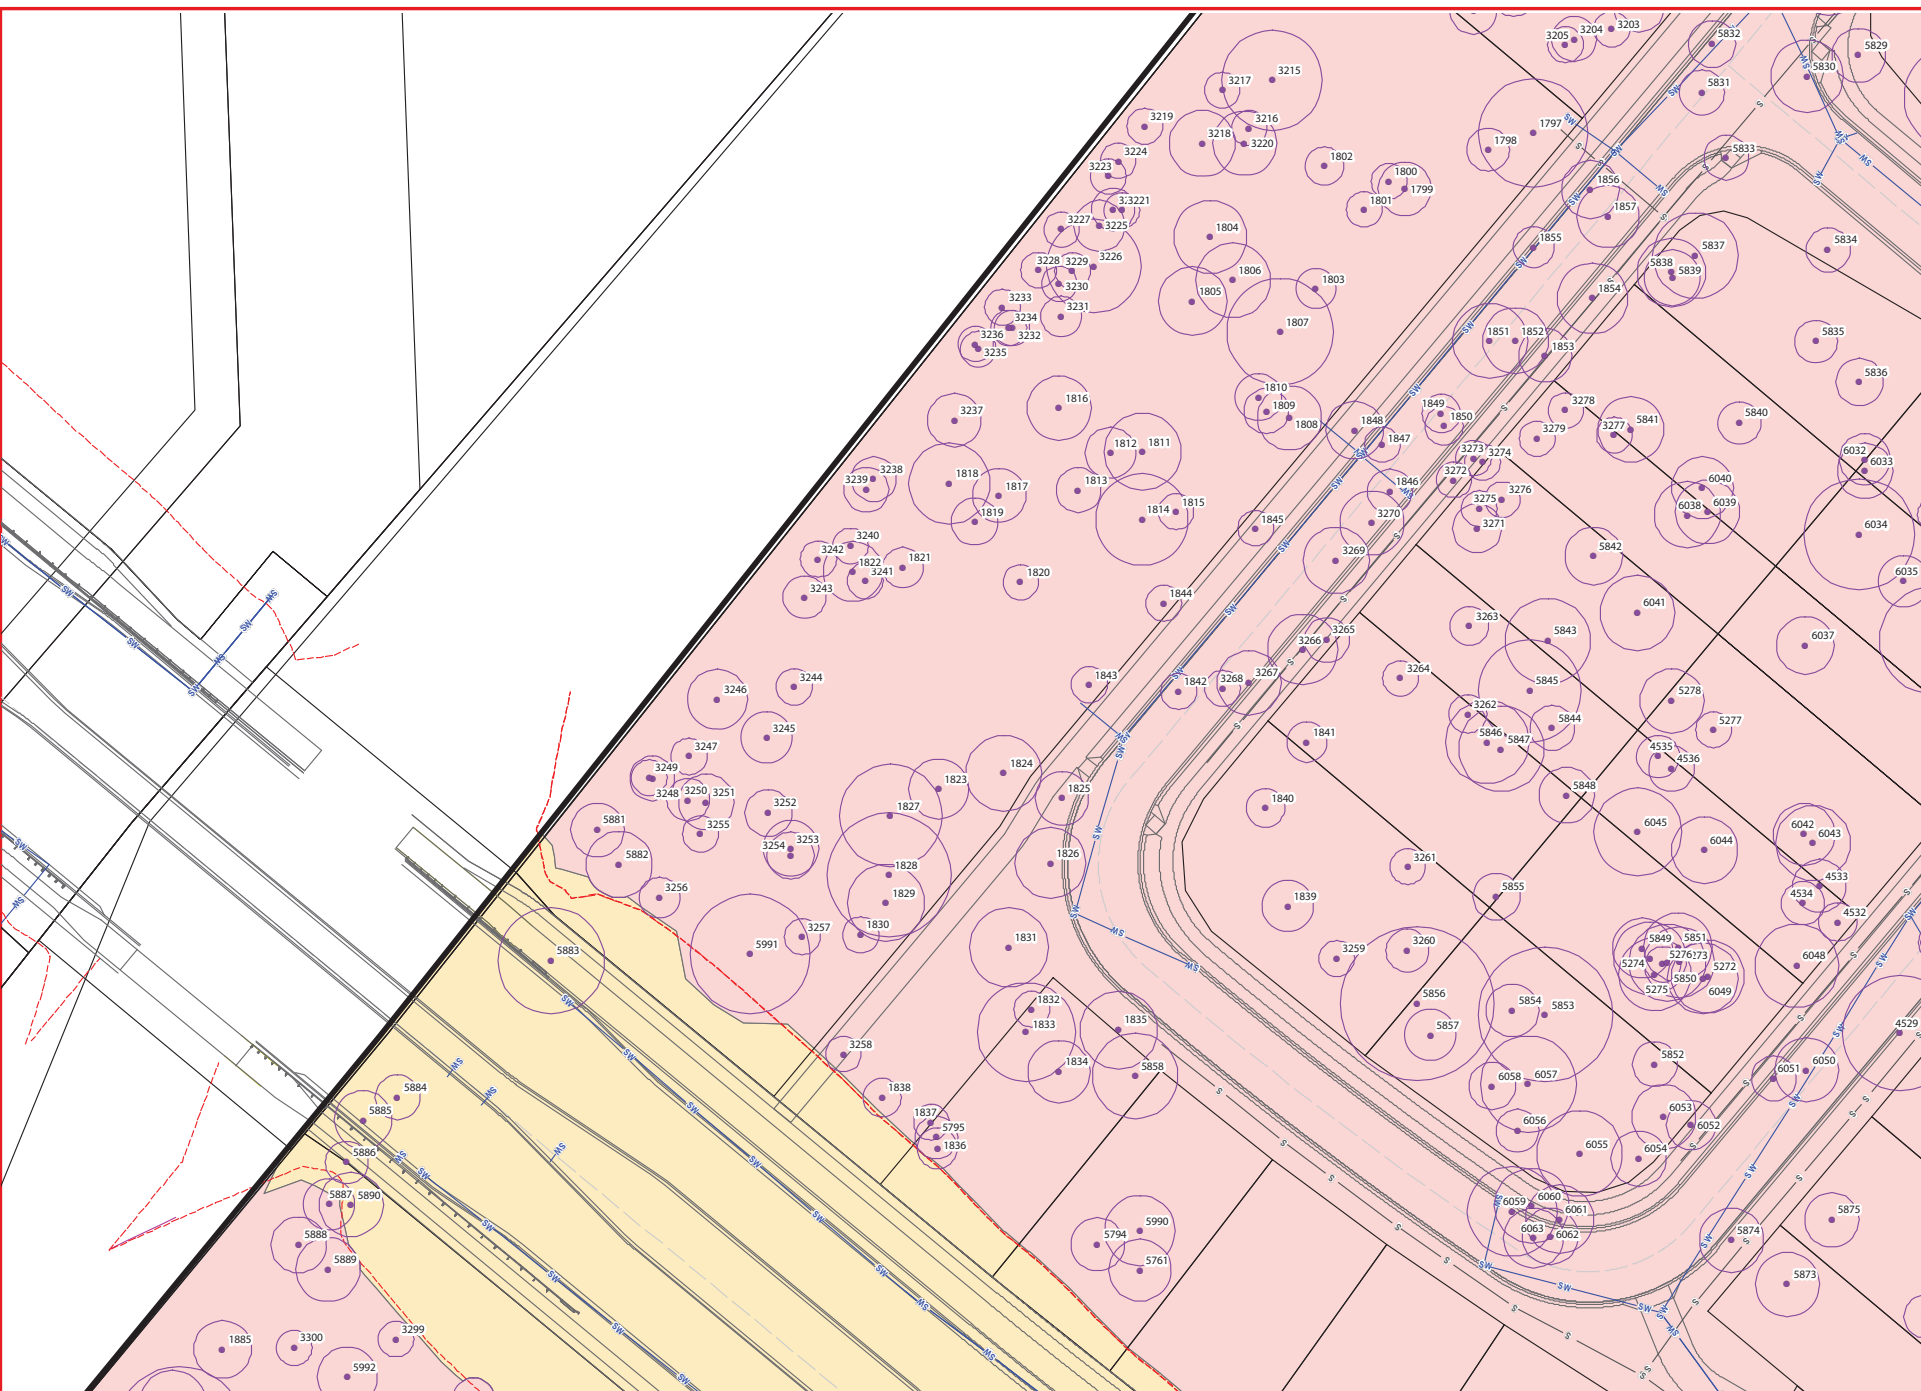

LEGEND

Site DCDB

Waterway (top of bank)

CAD design

DCDB

Layout design

Road design

Stormwater design

Top/toe of batters

Sewer design

Water design

Batters works to be rehabilitated to bushfire risk management specifications

GPS Tree Plot

Retention

Tree to remove

Tree subject to arborist review

Tree removed for LCC sewer

Tree to retain

Tree protection fencing

Proposed Development/works area

Vegetation retention area

Approved trunk/haul road clearing extent

NOTES:

Engineers and/or clearing contractors to prepare sediment and erosion control measures to ensure no movement of materials off site and minimal movement on site.

Refer to tree schedule for detailed list of trees including number, botanical name, DBH, spread, height and habitat values.

Tree extents shown on this plan series are the Tree Protection Zone (TPZ) as specified in AS4970-2009.

Where minor encroachment of a TPZ occurs as part of a temporary construction zone (e.g. access to drainage structures) trees on the waterway or bushland side of the works are proposed on this VMP plan for retention. Whilst it may be possible that minor works result in the die-back or even loss of the tree its bushland context does not result in increased risk to open space uses.

saunders havill group

Bushman + Wyatt

DISCLAIMER:
THESE PLANS HAVE BEEN PREPARED FOR THE EXCLUSIVE USE OF THE CLIENT. SAUNDERS HAVILL GROUP CANNOT ACCEPT RESPONSIBILITY FOR ANY USE OF OR RELIANCE UPON THE CONTENTS OF THESE DRAWINGS BY ANY THIRD PARTY.

CONFIRM ALL DIMENSIONS ON SITE PRIOR TO CONSTRUCTION AND DO NOT SCALE FROM THE DRAWINGS. ALL DIMENSIONS ARE IN MILLIMETRES. ANY DISCREPANCIES SHOULD BE CLARIFIED IN WRITING WITH SAUNDERS HAVILL GROUP PRIOR TO THE COMMENCEMENT OF WORK.

PRIOR TO ANY DEMOLITION, EXCAVATION OR CONSTRUCTION ON SITE, THE RELEVANT AUTHORITY SHOULD BE CONTACTED FOR FURTHER UNDERGROUND SERVICES AND DETAILED LOCATIONS OF ALL SERVICES.

APPROVED COMPANY
ISO 14001
Environmental
Management Systems

APPROVED COMPANY
ISO 9001
Quality
Management Systems

AMENDMENTS:		
No.	Date	Description
A	25/09/2018	Client Draft
B	28/09/2018	Updated earthworks
C	8/11/2018	Updated tree threats
D	14/11/2018	As in updates
E	6/03/2019	Wf updates
F	22/11/2021	Engineering updates

CLIENT:
PACIFIQ

PROJECT:
Bushman + Wyatt, Jimboomba


SCALE:
1:600 @ A3

environmental management

PLAN OF:
VEGETATION MANAGEMENT PLAN

DATE: 22/11/2021
JOB REF: 9245
DRAWING No.: 9245 E 16 VMP F

CHECKED: AD
DRAWN: TC

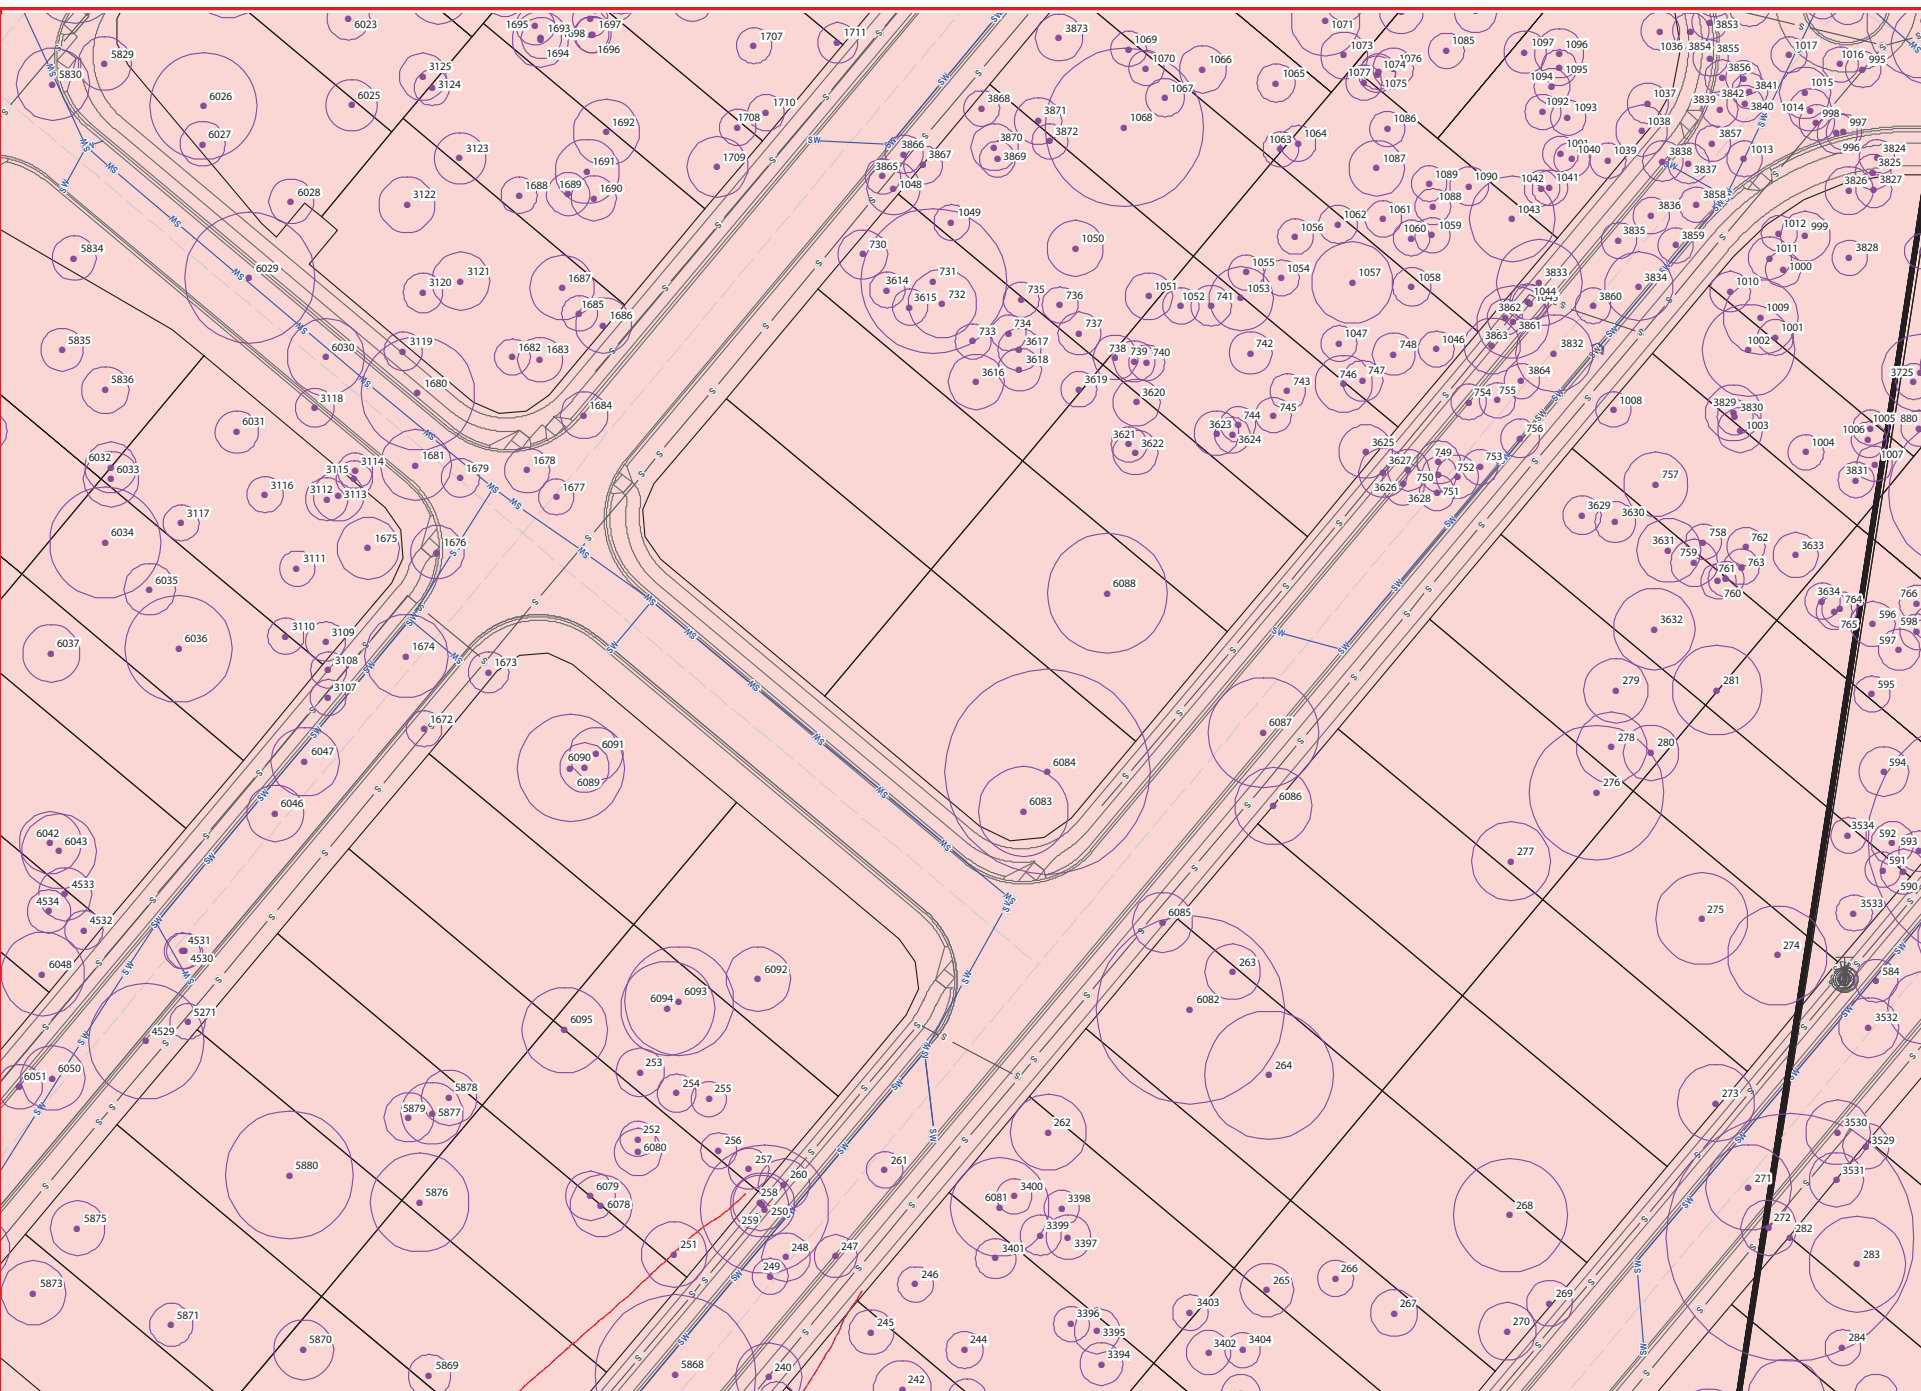

LEGEND

Site DCDB

Waterway (top of bank)

CAD design

DCDB

Layout design

Road design

Stormwater design

Top/toe of batters

Sewer design

Water design

Batters works to be rehabilitated to bushfire risk management specifications

GPS Tree Plot

Retention

Tree to remove

Tree subject to arborist review

Tree removed for LCC sewer

Tree to retain

Tree protection fencing

Proposed Development/ works area

Vegetation retention area

Approved trunk/haul road clearing extent

NOTES:

Engineers and/or clearing contractors to prepare sediment and erosion control measures to ensure no movement of materials off site and minimal movement on site.

Refer to tree schedule for detailed list of trees including number, botanical name, DBH, spread, height and habitat values.

Tree extents shown on this plan series are the Tree Protection Zone (TPZ) as specified in AS4970-2009.

Where minor encroachment of a TPZ occurs as part of a temporary construction zone (eg. access to drainage structures) trees on the waterway or bushland side of the works are proposed on this VMP plan for retention. Whilst it may be possible that minor works result in the die-back or even loss of the tree its bushland context does not result in increased risk to open space uses.

environmental management

PLAN OF:

VEGETATION MANAGEMENT PLAN

DATE: 22/11/2021

CHECKED: AD

JOB REF: 9245

DRAWN: TC

DRAWING No.: 9245 E 17 VMP F

SH

saunders
havill
group

PACIFIQ

Bushman + Wyatt

DISCLAIMER:
THESE PLANS HAVE BEEN PREPARED FOR THE EXCLUSIVE USE OF THE CLIENT. SAUNDERS HAVILL GROUP CANNOT ACCEPT RESPONSIBILITY FOR ANY USE OF OR RELIANCE UPON THE CONTENTS OF THESE DRAWINGS BY ANY THIRD PARTY.

CONFIRM ALL DIMENSIONS ON SITE PRIOR TO CONSTRUCTION AND DO NOT SCALE FROM THE DRAWINGS. ALL DIMENSIONS ARE IN MILLIMETRES. ANY DISCREPANCIES SHOULD BE CLARIFIED IN WRITING WITH SAUNDERS HAVILL GROUP PRIOR TO THE COMMENCEMENT OF WORK.

PRIOR TO ANY DEMOLITION, EXCAVATION OR CONSTRUCTION ON SITE, THE RELEVANT AUTHORITY SHOULD BE CONTACTED FOR FURTHER UNDERGROUND SERVICES AND DETAILED LOCATIONS OF ALL SERVICES.

APPROVED COMPANY

ISO 14001
Environmental
Management Systems

QMS Certification Devices

APPROVED COMPANY

ISO 9001
Quality
Management Systems


QMS Certification Devices

AMENDMENTS:		
No.	Date	Description
A	25/09/2018	Client Draft
B	28/09/2018	Updated northwards
C	8/11/2018	Updated per threats
D	14/11/2018	As in updates
E	6/03/2019	Wf updates
F	22/11/2021	Engineering updates

CLIENT:
PACIFIQ

PROJECT:
Bushman & Wyatt, Jimboomba

SCALE:
0 10 20 m
1:600 @ A3

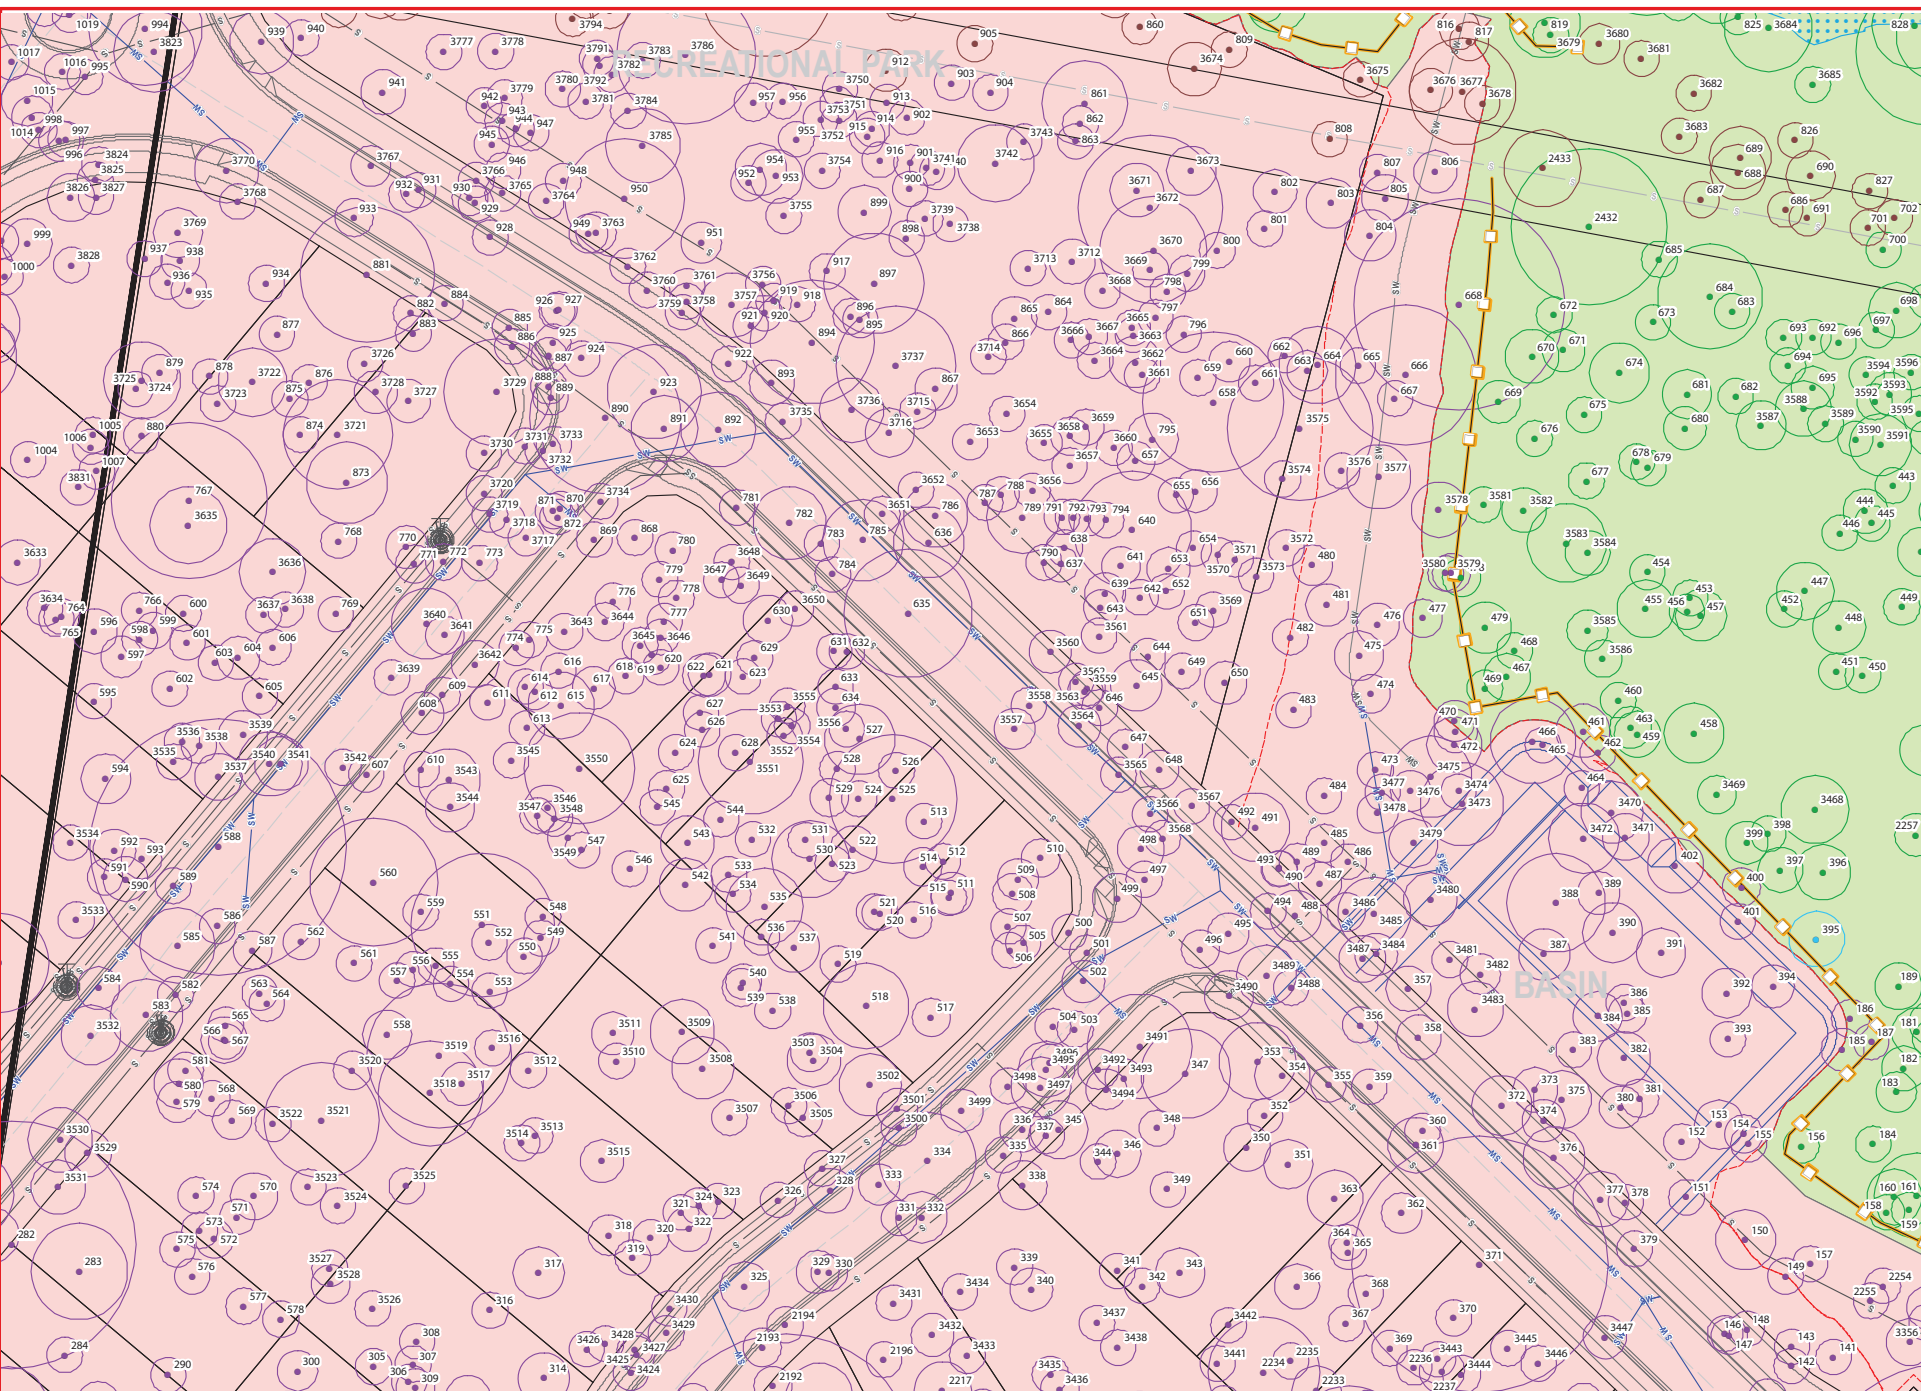

LEGEND

Site DCDB

Waterway (top of bank)

CAD design

DCDB

Layout design

Road design

Stormwater design

Top/toe of batters

Sewer design

Water design

Batters works to be rehabilitated to bushfire risk management specifications

GPS Tree Plot

Retention

Tree to remove

Tree subject to arborist review

Tree removed for LCC sewer

Tree to retain

Tree protection fencing

Proposed Development/works area

Vegetation retention area

Approved trunk/haul road clearing extent

NOTES:

Engineers and/or clearing contractors to prepare sediment and erosion control measures to ensure no movement of materials off site and minimal movement on site.

Refer to tree schedule for detailed list of trees including number, botanical name, DBH, spread, height and habitat values.

Tree extents shown on this plan series are the Tree Protection Zone (TPZ) as specified in AS4970-2009.

Where minor encroachment of a TPZ occurs as part of a temporary construction zone (eg. access to drainage structures) trees on the waterway or bushland side of the works are proposed on this VWP plan for retention. Whilst it may be possible that minor works result in the die-back or even loss of the tree its bushland context does not result in increased risk to open space uses.

saunders
havill
group

PACIFIQ

Bushman + Wyatt

DISCLAIMER:
THESE PLANS HAVE BEEN PREPARED FOR THE EXCLUSIVE USE OF THE CLIENT. SAUNDERS HAVILL GROUP CANNOT ACCEPT RESPONSIBILITY FOR ANY USE OF OR RELIANCE UPON THE CONTENTS OF THESE DRAWINGS BY ANY THIRD PARTY.

CONFIRM ALL DIMENSIONS ON SITE PRIOR TO CONSTRUCTION AND DO NOT SCALE FROM THE DRAWINGS. ALL DIMENSIONS ARE IN MILLIMETRES. ANY DISCREPANCIES SHOULD BE CLARIFIED IN WRITING WITH SAUNDERS HAVILL GROUP PRIOR TO THE COMMENCEMENT OF WORK.

PRIOR TO ANY REMOVAL, EXCAVATION OR CONSTRUCTION ON SITE, THE RELEVANT AUTHORITY SHOULD BE CONTACTED FOR FURTHER UNDERGROUND SERVICES AND DETAILED LOCATIONS OF ALL SERVICES.

APPROVED COMPANY

ISO 14001
Environmental
Management Systems

QMS

Continuously
Improving

APPROVED COMPANY

ISO 9001
Quality
Management Systems

QMS

Continuously
Improving



AMENDMENTS:		
No.	Date	Description
A	25/09/2018	Client Draft
B	28/09/2018	Updated earthworks
C	8/11/2018	Updated earthenworks
D	14/11/2018	As in schedule
E	6/03/2019	Wf updates
F	22/11/2021	Engineering updates

CLIENT:
PACIFIQ

PROJECT:
Bushman & Wyatt, Jimboomba


SCALE:
0 10 20 m
1:600 @ A3

environmental management

PLAN OF:
VEGETATION
MANAGEMENT PLAN

DATE: 22/11/2021
JOB REF: 9245
DRAWING No.: 9245 E 18 VMP F

CHECKED: AD
DRAWN: TC

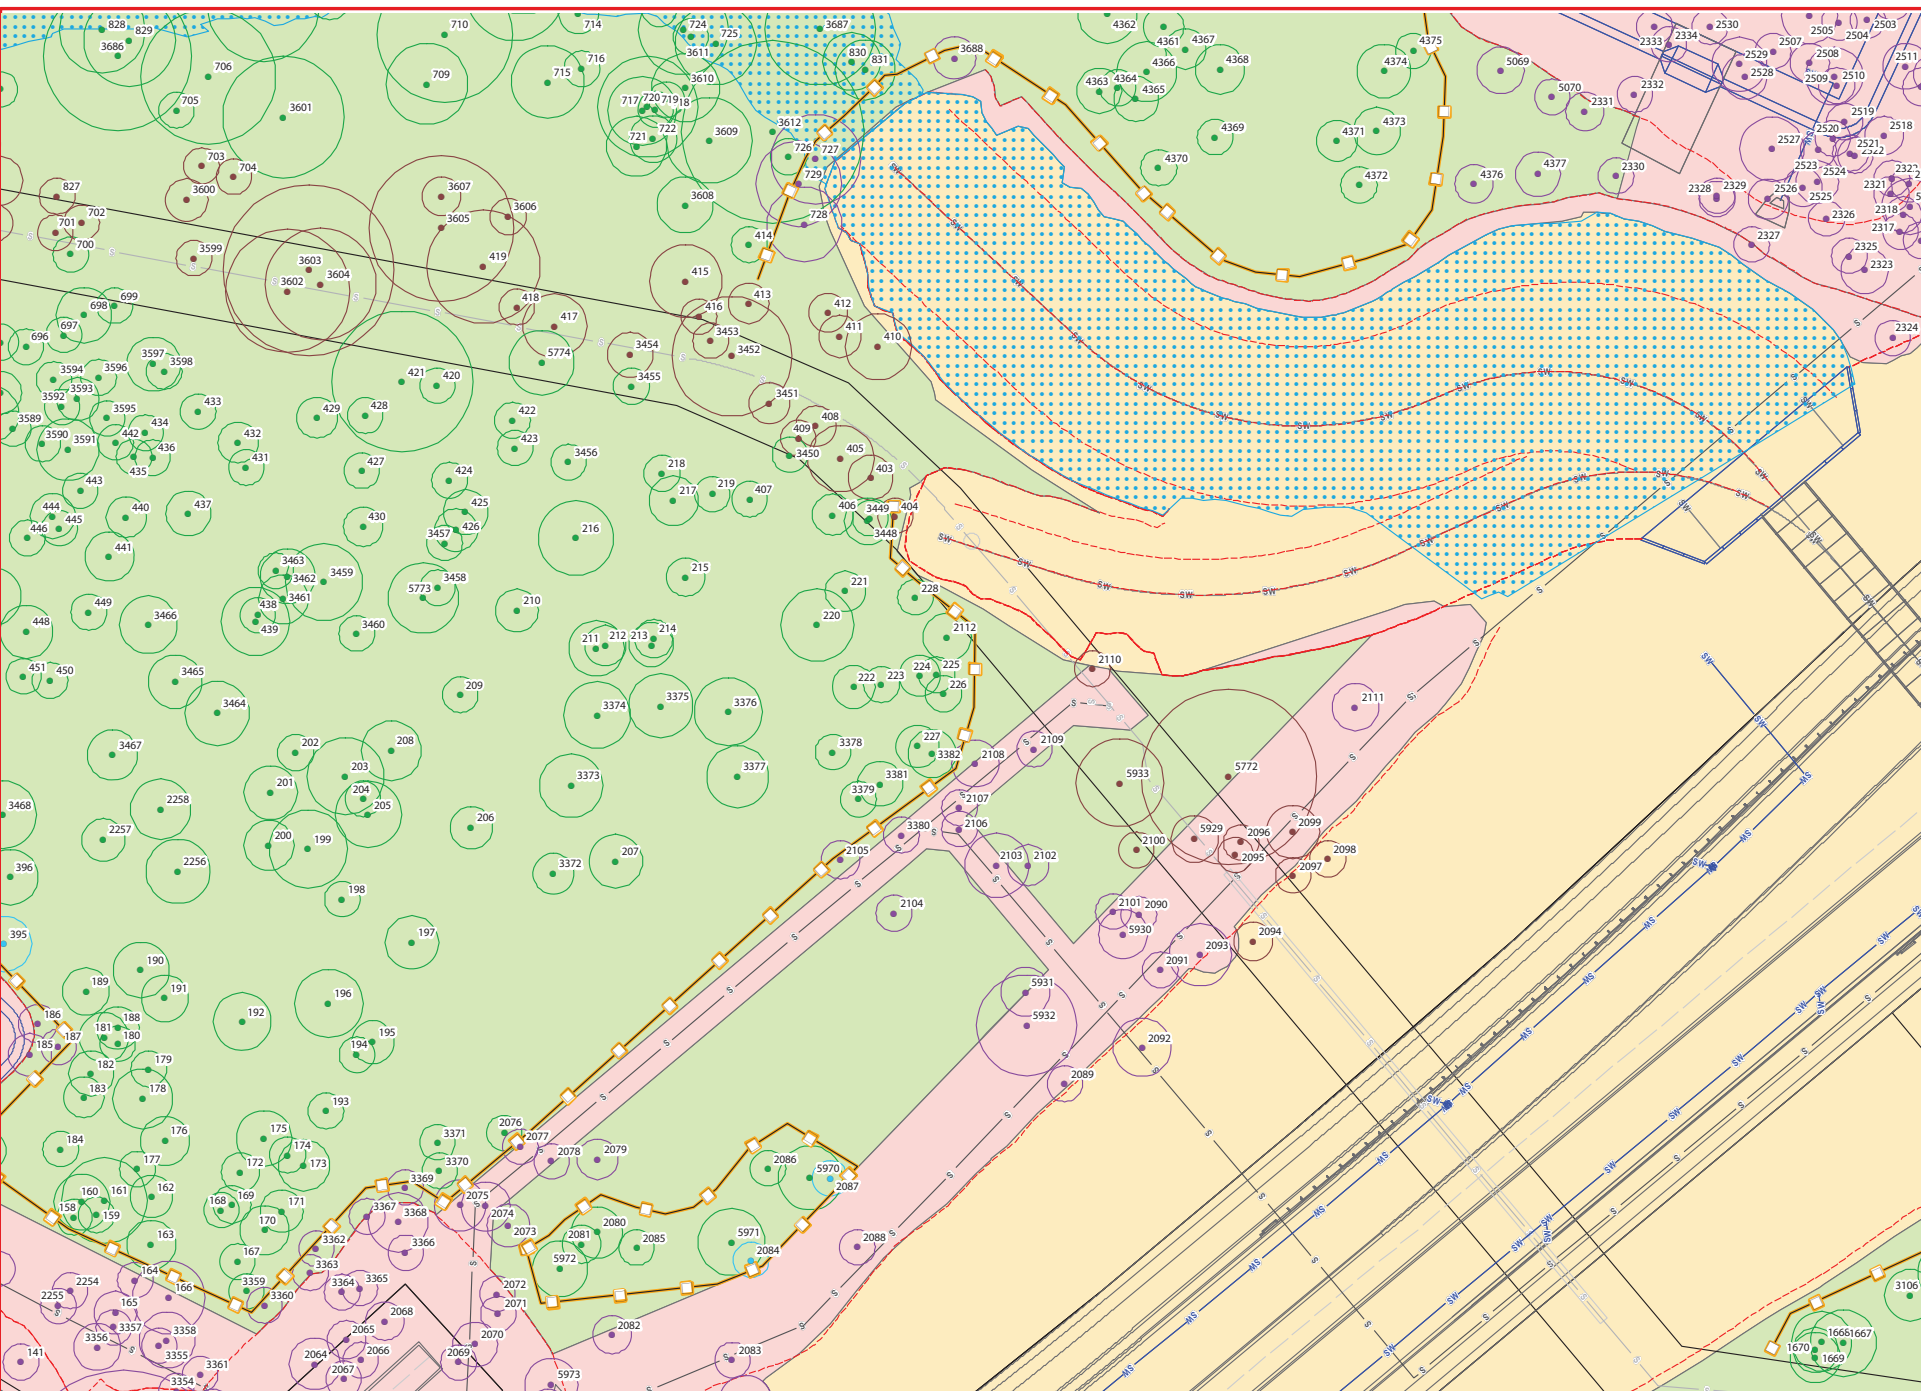

LEGEND

Site DCDB

Waterway (top of bank)

CAD design

DCDB

Layout design

Road design

Stormwater design

Top/toe of batters

Sewer design

Water design

Batters works to be rehabilitated to bushfire risk management specifications

GPS Tree Plot

Retention

Tree to remove

Tree subject to arborist review

Tree removed for LCC sewer

Tree to retain

Tree protection fencing

Proposed Development/works area

Vegetation retention area

Approved trunk/haul road clearing extent

NOTES:

Engineers and/or clearing contractors to prepare sediment and erosion control measures to ensure no movement of materials off site and minimal movement on site.

Refer to tree schedule for detailed list of trees including number, Botanical name, DBH, spread, height and habitat values.

Tree extents shown on this plan series are the Tree Protection Zone (TPZ) as specified in AS4970-2009.

Where minor encroachment of a TPZ occurs as part of a temporary construction zone (eg. access to drainage structures) trees on the waterway or bushland side of the works are proposed on this VMP plan for retention. Whilst it may be possible that minor works result in the die-back or even loss of the tree its bushland context does not result in increased risk to open space uses.

PACIFIQ

Bushman + Wyatt

DISCLAIMER:
THESE PLANS HAVE BEEN PREPARED FOR THE EXCLUSIVE USE OF THE CLIENT. SAUNDERS HAVILL GROUP CANNOT ACCEPT RESPONSIBILITY FOR ANY USE OF OR RELIANCE UPON THE CONTENTS OF THESE DRAWINGS BY ANY THIRD PARTY.

CONFIRM ALL DIMENSIONS ON SITE PRIOR TO CONSTRUCTION AND DO NOT SCALE FROM THE DRAWINGS. ALL DIMENSIONS ARE IN MILLIMETRES. ANY DISCREPANCIES SHOULD BE CLARIFIED IN WRITING WITH SAUNDERS HAVILL GROUP PRIOR TO THE COMMENCEMENT OF WORK.

PRIOR TO ANY DEMOLITION, EXCAVATION OR CONSTRUCTION ON SITE, THE RELEVANT AUTHORITY SHOULD BE CONTACTED FOR FURTHER UNDERGROUND SERVICES AND DETAILED LOCATIONS OF ALL SERVICES.

APPROVED COMPANY
ISO 14001
Environmental
Management Systems

APPROVED COMPANY
ISO 9001
Quality
Management Systems

AMENDMENTS:		
No.	Date	Description
A	25/09/2018	Client Draft
B	28/09/2018	Updated earthworks
C	8/11/2018	Updated sewer thresholds
D	14/11/2018	No in updates
E	6/03/2019	Wf updates
F	22/11/2021	Engineering updates

CLIENT:
PACIFIQ

PROJECT:
Bushman + Wyatt, Jimboomba


SCALE:
0 10 20 m
1:600 @ A3


environmental management

PLAN OF:
VEGETATION
MANAGEMENT PLAN

DATE: 22/11/2021
JOB REF: 9245
DRAWING No.: 9245 E 19 VMP F

CHECKED: AD
DRAWN: TC

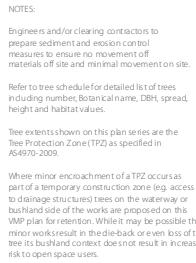

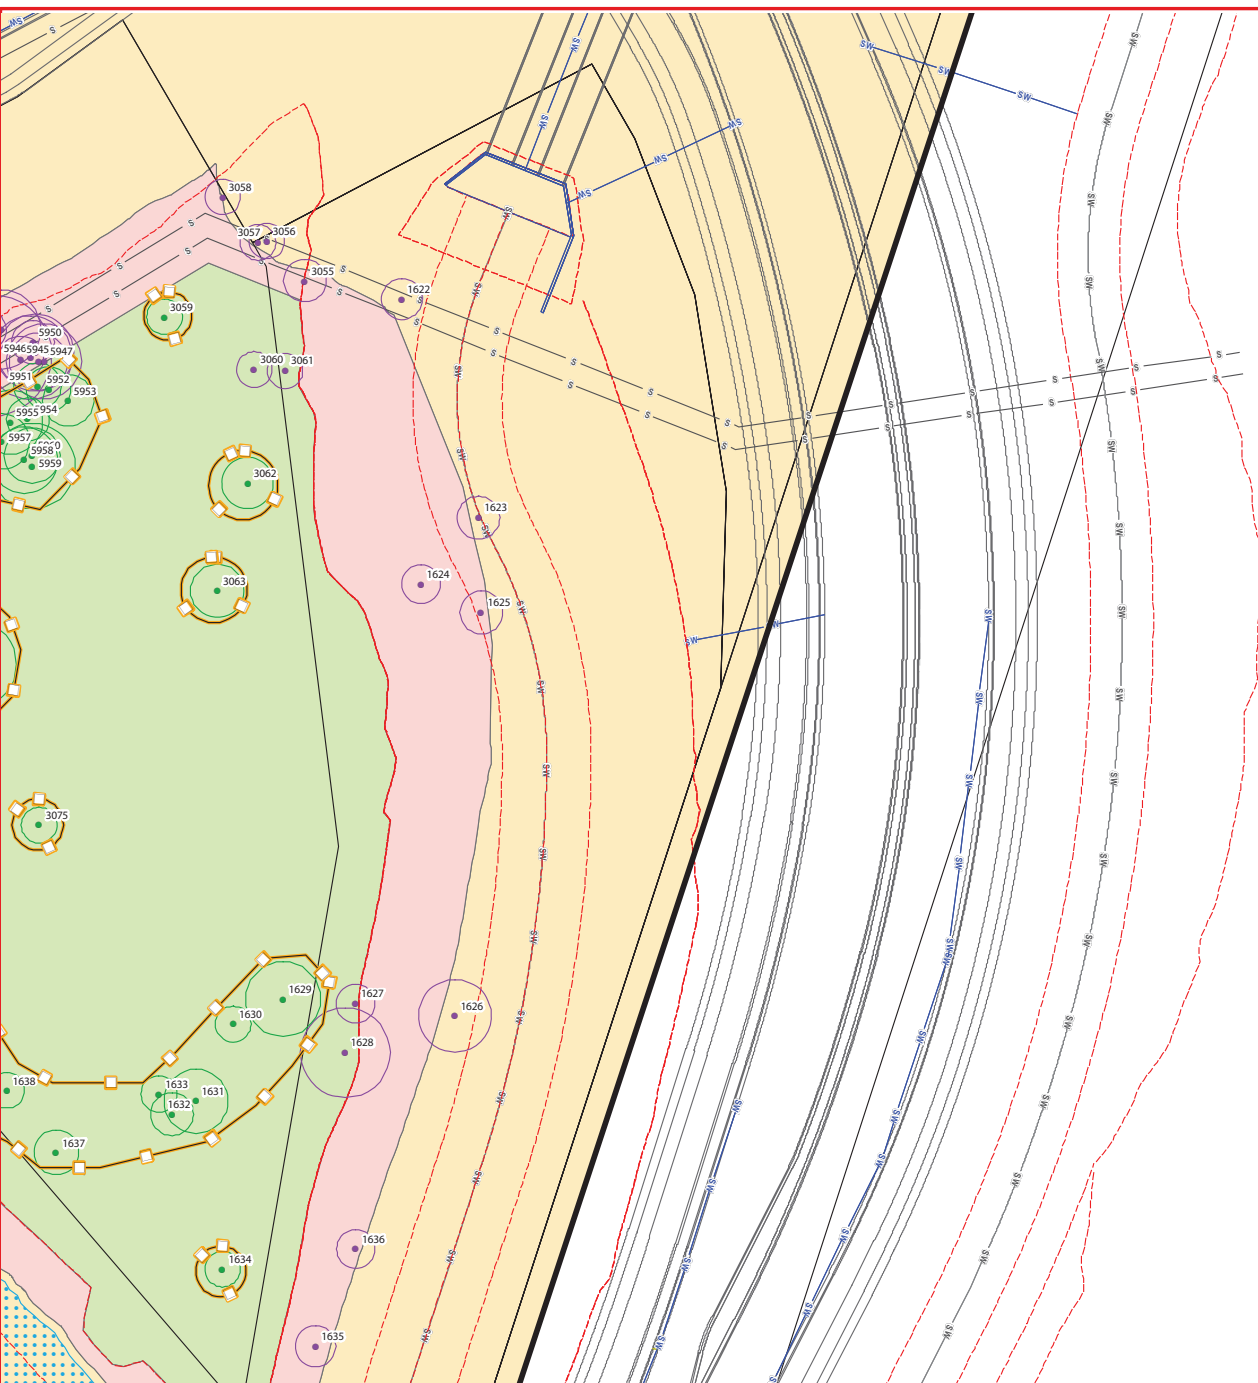

LEGEND

- Site DCDB
- Waterway (top of bank)
- CAD design
- DCDB
- Layout design
- Road design
- Stormwater design
- Top/toe of batters
- Sewer design
- Water design
- Batters works to be rehabilitated to bushfire risk management specifications
- GPS Tree Plot
- Retention
 - Tree to remove
 - Tree subject to arborist review
 - Tree removed for LCC sewer
 - Tree to retain
- Tree protection fencing
- Proposed Development/works area
- Vegetation retention area
- Approved trunk/haul road clearing extent

NOTES

Engineers and/or clearing contractors to prepare sediment and erosion control measures to ensure no movement of materials off site and minimal movement on site.

Refer to tree schedule for detailed list of trees including number, Botanical name, DBH, spread, height and habitat values.

Tree extents shown on this plan series are the Tree Protection Zone (TPZ) as specified in AS4970-2009.

Where minor encroachment of a TPZ occurs as part of a temporary construction zone (e.g. access to drainage structures) trees on the waterway or bushland side of the works are proposed on this VMP plan for retention. Whilst it may be possible that minor works result in the die-back or even loss of the tree its bushland context does not result in increased risk to open space users.

environmental management

PLAN OF:
**VEGETATION
MANAGEMENT PLAN**

DATE: 22/11/2021
JOB REF: 9245
DRAWING No.: 9245 E 21 VMP F


CHECKED: AD
DRAWN: TC



AMENDMENTS:			
No.	Date	Description	Checked
A	25/09/2018	Client Draft	AD
B	28/09/2018	Updated earthworks	AD
C	8/11/2018	Updated earthenworks	AD
D	14/11/2018	As in updates	AD
E	6/03/2019	Wf updates	AD
F	22/11/2021	Engineering updates	AD

CLIENT:
PACIFIQ
PROJECT:
Bushman & Wyatt, Jimboomba

SCALE:
0 10 20 m
1:600 @ A3

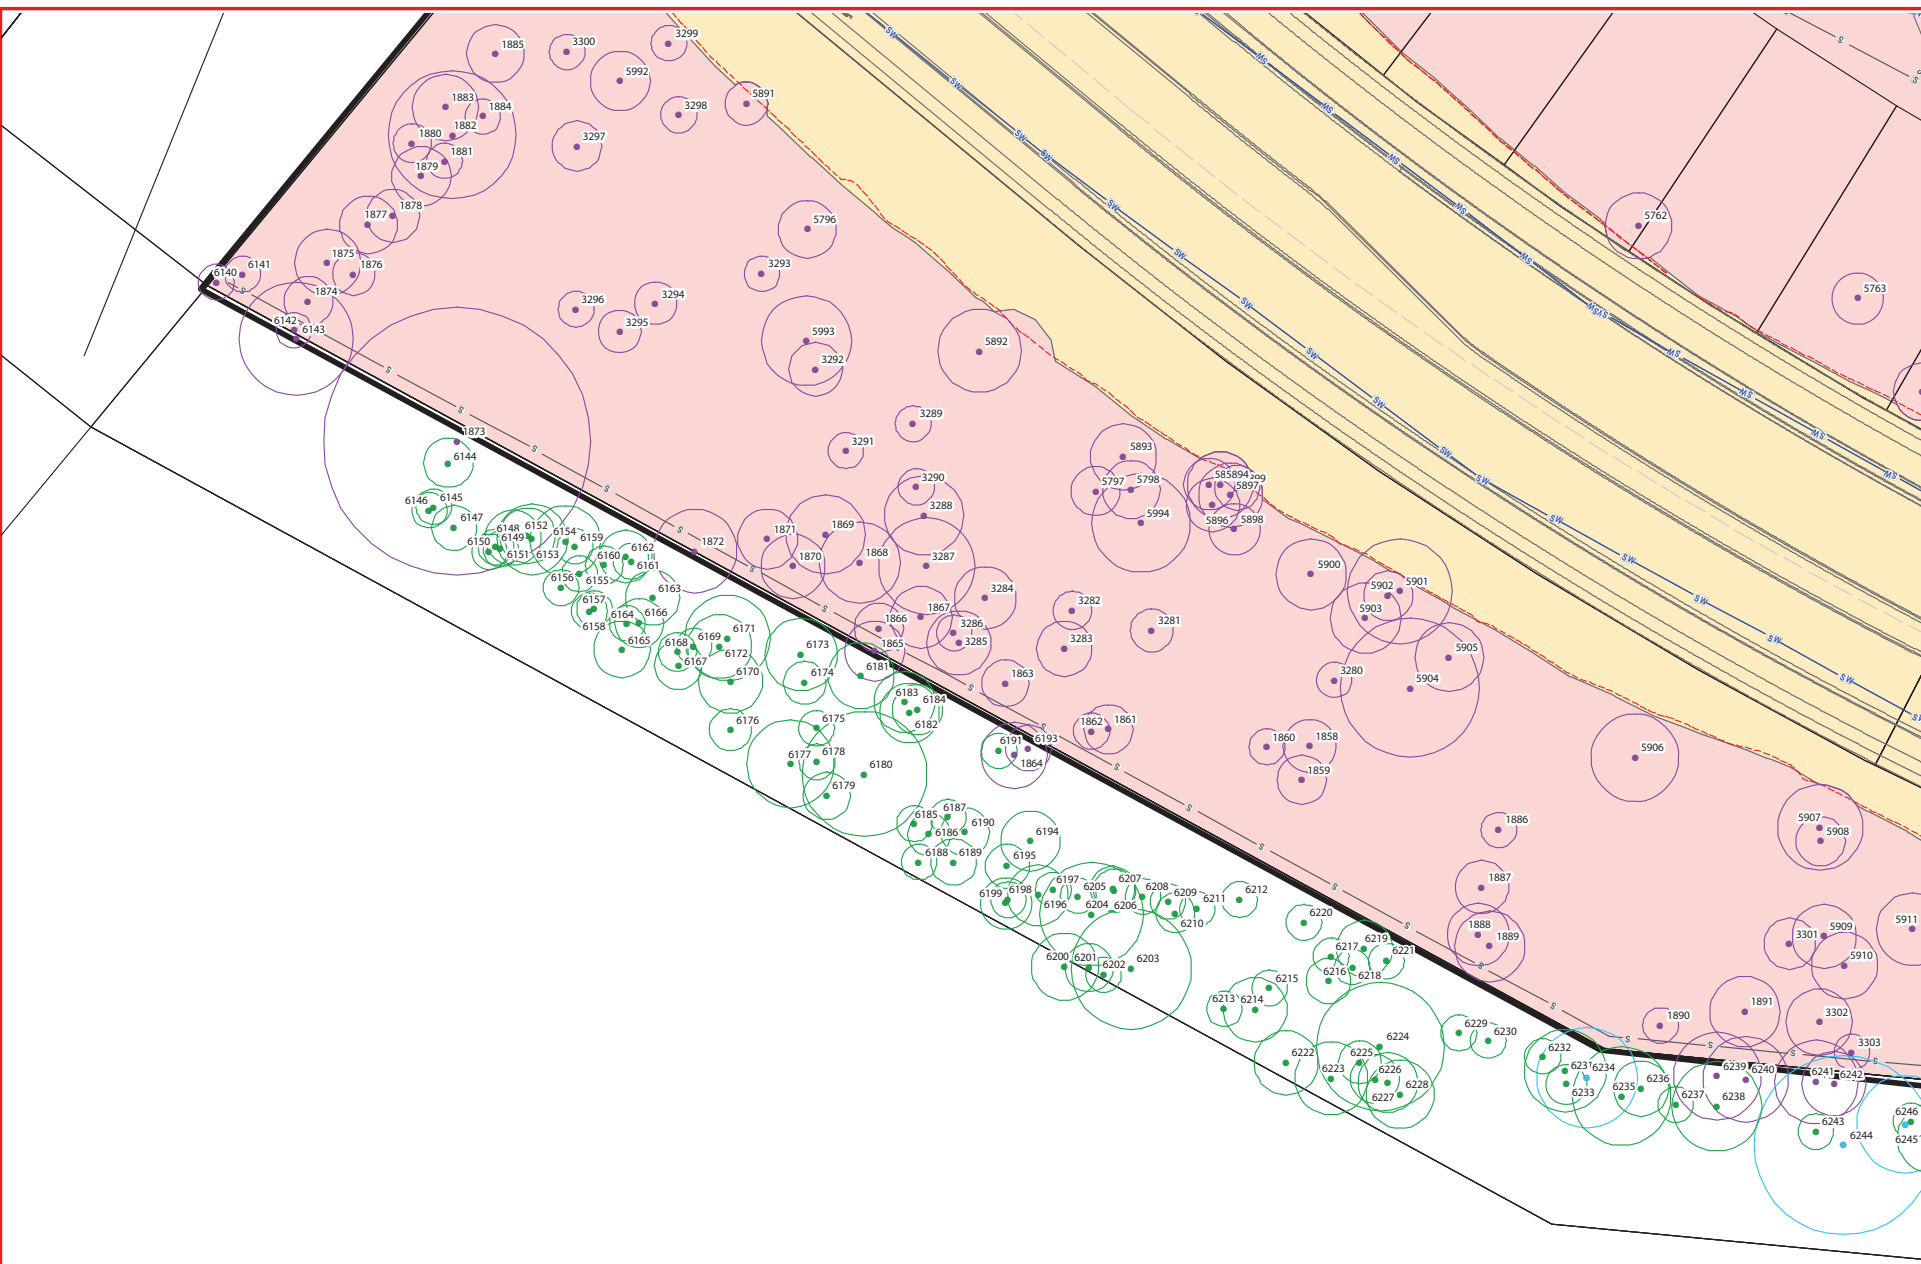

LEGEND

Site DCD

Waterway (top of bank)

CAD design

DCD

Layout design

Road design

Stormwater design

Top/toe of batters

Sewer design

Water design

Batters works to be rehabilitated to bushfire risk management specifications

GPS Tree Plot

Retention

Tree to remove

Tree subject to arborist review

Tree removed for LCC sewer

Tree to retain

Tree protection fencing

Proposed Development/works area

Vegetation retention area

Approved trunk/haul road clearing extent

NOTES:

Engineers and/or clearing contractors to prepare sediment and erosion control measures to ensure no movement of materials off site and minimal movement on site.

Refer to tree schedule for detailed list of trees including number, Botanical name, DBH, spread, height and habitat values.

Tree extents shown on this plan series are the Tree Protection Zone (TPZ) as specified in AS4970-2009.

Where minor encroachment of a TPZ occurs as part of a temporary construction zone (e.g. access to drainage structures) trees on the waterway or bushland side of the works are proposed on this VMP plan for retention. Whilst it may be possible that minor works result in the die-back or even loss of the tree its bushland context does not result in increased risk to open space uses.





AMENDMENTS:		
No.	Date	Description
A	25/09/2018	Client Draft
B	28/09/2018	Updated earthworks
C	8/11/2018	Updated earthenworks
D	14/11/2018	No in updates
E	6/03/2019	Wf updates
F	22/11/2021	Engineering updates

CLIENT:
PACIFIQ


PROJECT:
Bushman + Wyatt, Jimboomba

SCALE:
0 10 20 m
1:600 @ A3

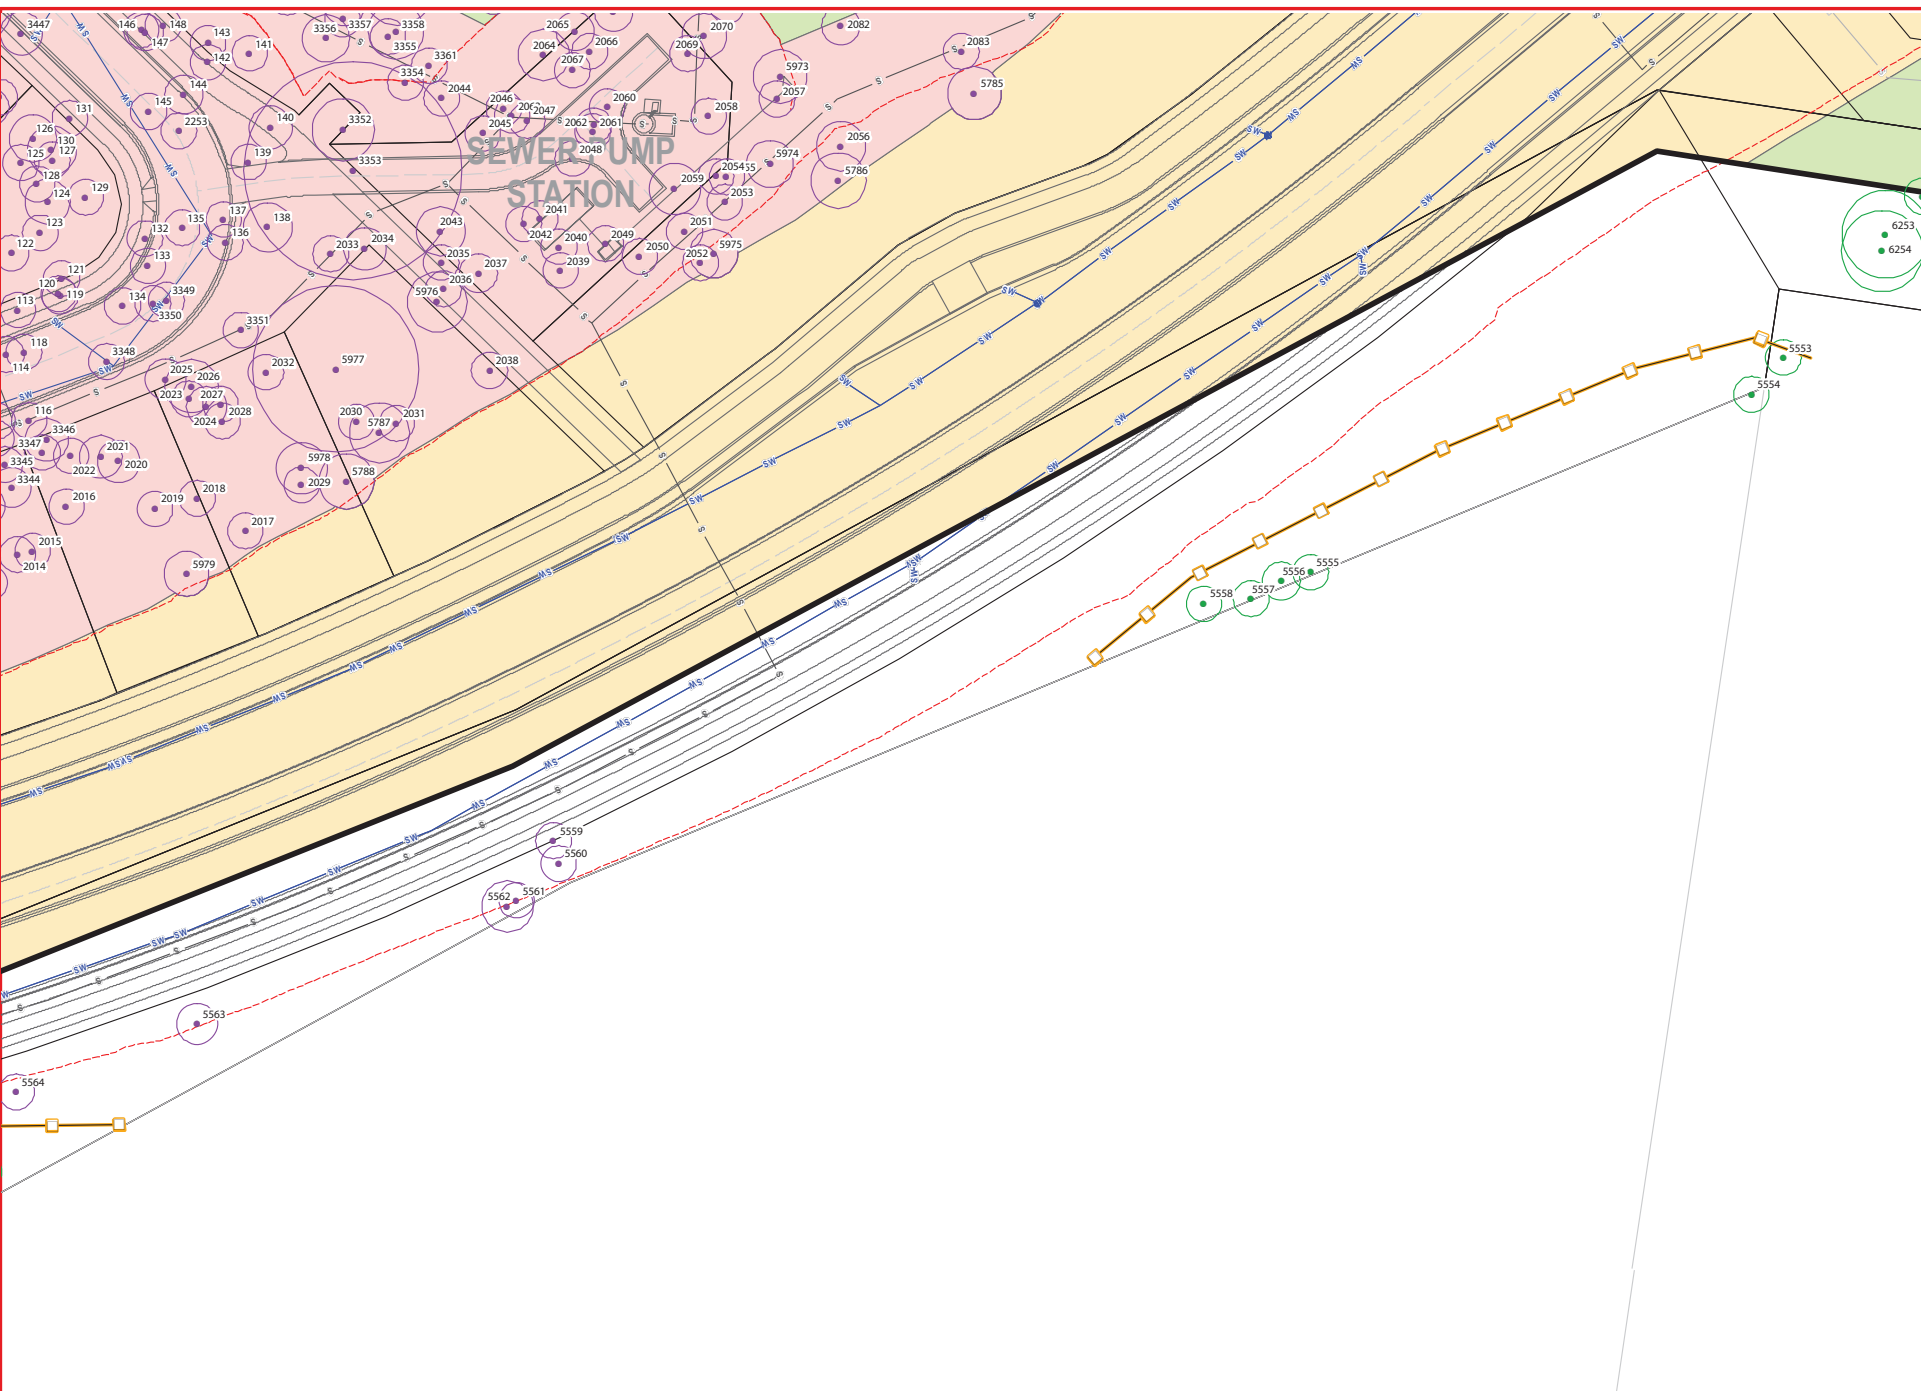

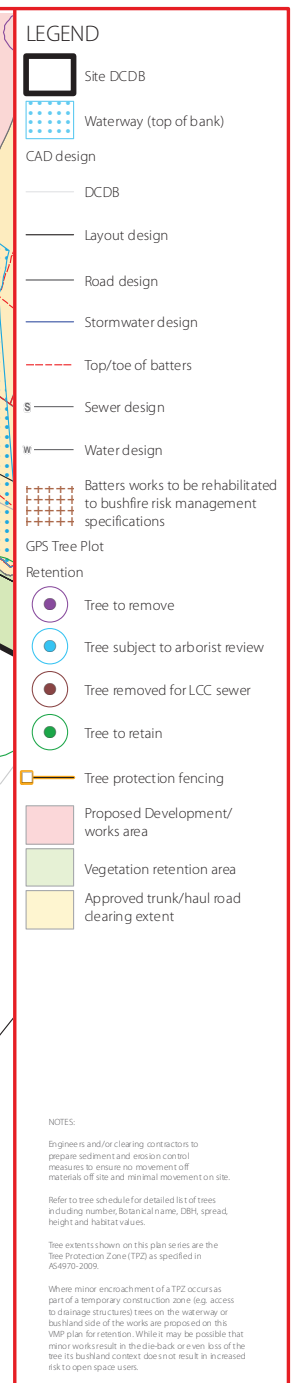

 		DISCLAIMER: THESE PLANS HAVE BEEN PREPARED FOR THE EXCLUSIVE USE OF THE CLIENT. SAUNDERS HAVILL GROUP CANNOT ACCEPT RESPONSIBILITY FOR ANY USE OF OR RELIANCE FOR THE CONTENTS OF THESE DRAWINGS BY ANY THIRD PARTY.	APPROVED COMPANY    		AMENDMENTS: <table border="1"> <thead> <tr> <th>No.</th> <th>Date</th> <th>Description</th> <th>Checked</th> </tr> </thead> <tbody> <tr> <td>A</td> <td>25/09/2018</td> <td>Client Draft</td> <td>AD</td> </tr> <tr> <td>B</td> <td>28/09/2018</td> <td>Updated earthworks</td> <td>AD</td> </tr> <tr> <td>C</td> <td>8/11/2018</td> <td>Updated earthworks</td> <td>AD</td> </tr> <tr> <td>D</td> <td>14/11/2018</td> <td>Revised updates</td> <td>AD</td> </tr> <tr> <td>E</td> <td>6/03/2019</td> <td>Revised updates</td> <td>AD</td> </tr> <tr> <td>F</td> <td>22/11/2021</td> <td>Engineering updates</td> <td>AD</td> </tr> </tbody> </table>	No.	Date	Description	Checked	A	25/09/2018	Client Draft	AD	B	28/09/2018	Updated earthworks	AD	C	8/11/2018	Updated earthworks	AD	D	14/11/2018	Revised updates	AD	E	6/03/2019	Revised updates	AD	F	22/11/2021	Engineering updates	AD	CLIENT: PACIFIQ PROJECT: Bushman + Wyatt, Jimboomba SCALE:  1:600 @ A3	environmental management PLAN OF: VEGETATION MANAGEMENT PLAN <table border="1"> <tr> <td>DATE: 22/11/2021</td> <td>CHECKED: AD</td> </tr> <tr> <td>JOB REF: 9245</td> <td>DRAWN: TC</td> </tr> <tr> <td colspan="2">DRAWING NO: 9245 E 26 VMP F</td> </tr> </table>	DATE: 22/11/2021	CHECKED: AD	JOB REF: 9245	DRAWN: TC	DRAWING NO: 9245 E 26 VMP F	
		No.	Date		Description	Checked																																			
A	25/09/2018	Client Draft	AD																																						
B	28/09/2018	Updated earthworks	AD																																						
C	8/11/2018	Updated earthworks	AD																																						
D	14/11/2018	Revised updates	AD																																						
E	6/03/2019	Revised updates	AD																																						
F	22/11/2021	Engineering updates	AD																																						
DATE: 22/11/2021	CHECKED: AD	
JOB REF: 9245	DRAWN: TC	
DRAWING NO: 9245 E 26 VMP F	

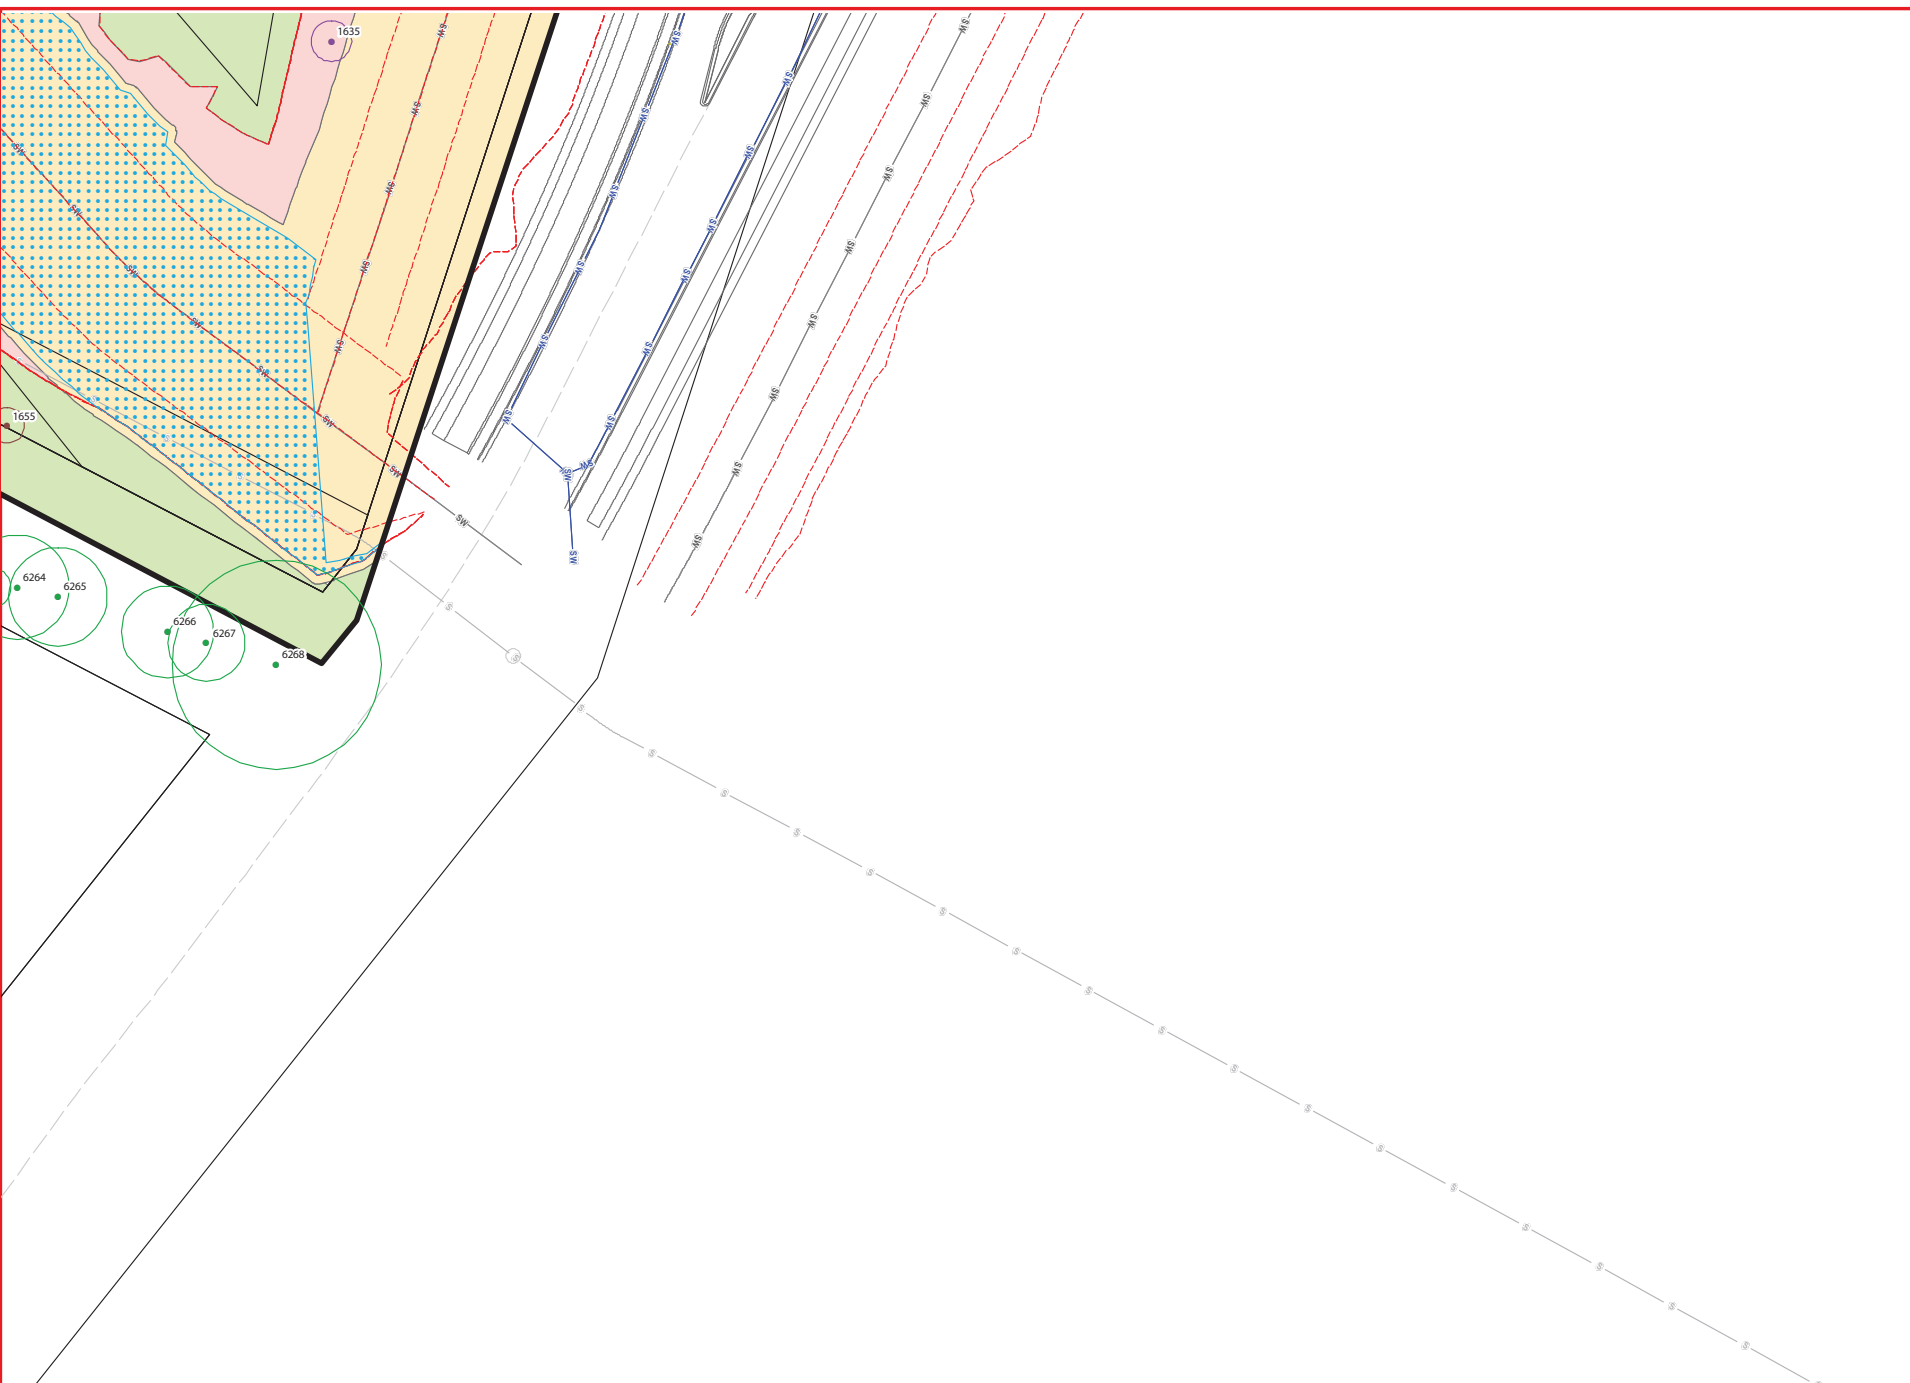

LEGEND

- Site DCDB
- Waterway (top of bank)
- CAD design**
 - DCDB
 - Layout design
 - Road design
 - Stormwater design
 - Top/toe of batters
 - Sewer design
 - Water design
- Batters works to be rehabilitated to bushfire risk management specifications
- GPS Tree Plot**
 - Retention**
 - Tree to remove
 - Tree subject to arborist review
 - Tree removed for LCC sewer
 - Tree to retain
 - Tree protection fencing
- Proposed Development/works area
- Vegetation retention area
- Approved trunk/haul road clearing extent

NOTES

Engineers and/or clearing contractors to prepare sediment and erosion control measures to ensure no movement of materials off site and minimal movement on site.

Refer to tree schedule for detailed list of trees including number, botanical name, DBH, spread, height and habitat values.

Tree extents shown on this plan series are the Tree Protection Zone (TPZ) as specified in AS4970-2009.

Where minor encroachment of a TPZ occurs as part of a temporary construction zone (e.g. access to drainage structures) trees on the waterway or bushland side of the works are proposed on this VMP plan for retention. Whilst it may be possible that minor works result in the die-back or even loss of the tree its bushland context does not result in increased risk to open space uses.



AMENDMENTS:			
Issue	Date	Description	Checked, AD
A	25/09/2018	Client Draft	AD
B	28/09/2018	Updated earthworks	AD
C	8/11/2018	Updated earthenworks	AD
D	14/11/2018	Revised plans	AD
E	6/03/2019	Wf updates	AD
F	22/11/2021	Engineering updates	AD

Vegetation Management Plan
Clearing Direction



- Legend
- Vegetation clearing direction
 - Indicative stockpile locations
 - Site DCDB
 - Waterway (top of bank)
 - CAD data (X_PLANNING BASE)
 - DCDB
 - Layout design
 - Tree protection fencing
 - Proposed Development/works area
 - Vegetation retention area
 - Approved trunk/haul road clearing extent



AMENDMENTS:		
Rev	Date	Description
A	25/09/2018	Client Draft
B	28/09/2018	Updated northwicks
C	8/11/2018	Updated site works
D	14/11/2018	Revised updates
E	6/03/2019	Wf updates
F	22/11/2021	Engineering updates

CLIENT:	PACIFIQ
PROJECT:	Bushman & Wyatt, Jimboomba
SCALE:	0 10 20 40 60 80 100 120 140 m 1:3,500 @ A3

environmental management	
PLAN OF: VEGETATION MANAGEMENT PLAN	
DATE: 22/11/2021	CHECKED: AD
JOB REF: 9245	DRAWN: TC
DRAWING No.: 9245 E 28 VMP E	

Specimen Details										Canopy Condition Details							Trunk Condition Details					Fauna Details and Habitat Value						Retention
Tree ID	Botanical Name	Common Name	Trunk DBH (mm)	Additional Trunks DBH (mm)	Total DBH (mm) [AS 4970-2009]	Height (m)	Spread (m)	Tree Protection Zone (m)	Structural Root Zone (m)	Canopy Form	Spreading	Thinning	Die-Back	Epicormic Growth	Lopped	Canopy Health	Leaning	Vines	Trunk Damage	Fire Damage	Trunk Health	Scats	Scratches	Hollows	Nest	Termite Nest	Habitat Value	
1	<i>Eucalyptus siderophloia</i>	Northern Grey Ironbark	120		120	10.0	2.0	2.0	1.4	Regular	-	-	-	-	-	Typical	-	-	-	-	Typical	-	-	-	-	-	-	Remove
2	<i>Corymbia citriodora</i>	Spotted Gum	120		120	12.0	2.0	2.0	1.4	Regular	-	-	-	-	-	Typical	-	-	-	-	Typical	-	-	-	-	-	-	Remove
3	<i>Corymbia citriodora</i>	Spotted Gum	210		210	15.0	3.0	2.5	1.7	Regular	-	-	-	-	-	Typical	-	-	-	-	Typical	-	-	-	-	-	-	Remove
4	<i>Corymbia citriodora</i>	Spotted Gum	190		190	14.0	2.0	2.3	1.6	Regular	-	-	-	-	-	Typical	-	-	-	-	Typical	-	-	-	-	-	-	Remove
5	<i>Acacia disparrima</i>	Black Wattle	150		150	8.0	2.0	2.0	1.5	Regular	-	-	-	-	-	Typical	-	-	-	-	Typical	-	-	-	-	-	-	Remove
6	<i>Corymbia citriodora</i>	Spotted Gum	150		150	13.0	2.0	2.0	1.5	Regular	-	-	-	-	-	Typical	-	-	-	-	Typical	-	-	-	-	-	-	Remove
7	<i>Corymbia citriodora</i>	Spotted Gum	180		180	12.0	3.0	2.2	1.6	Regular	-	-	-	-	-	Typical	-	-	-	-	Typical	-	-	-	-	-	-	Remove
8	<i>Acacia disparrima</i>	Black Wattle	160		160	10.0	3.0	2.0	1.5	Regular	-	-	-	-	-	Typical	-	-	-	-	Typical	-	-	-	-	-	-	Remove
9	<i>Corymbia intermedia</i>	Pink Bloodwood	320		320	17.0	3.0	3.8	2.1	Regular	-	-	-	-	-	Typical	-	-	-	-	Typical	-	-	-	-	-	-	Remove
10	<i>Corymbia citriodora</i>	Spotted Gum	150		150	12.0	3.0	2.0	1.5	Regular	-	-	-	-	-	Typical	-	-	-	-	Typical	-	-	-	-	-	-	Remove
11	<i>Eucalyptus siderophloia</i>	Northern Grey Ironbark	360		360	18.0	5.0	4.3	2.2	Regular	-	-	-	-	-	Typical	-	-	-	-	Typical	-	-	-	-	-	-	Remove
12	<i>Corymbia citriodora</i>	Spotted Gum	460		460	24.0	9.0	5.5	2.4	Regular	-	-	-	-	-	Typical	-	-	-	-	Typical	-	-	-	-	-	-	Remove
13	<i>Corymbia citriodora</i>	Spotted Gum	240		240	16.0	1.0	2.9	1.8	Regular	-	Thinning	Die-back	Epicormic	-	Poor	-	-	-	-	Typical	-	-	-	-	-	-	Remove
14	<i>Corymbia citriodora</i>	Spotted Gum	590		590	24.0	12.0	7.1	2.7	Regular	-	-	-	-	-	Typical	-	-	-	-	Typical	-	-	-	-	-	-	Remove
15	<i>Eucalyptus siderophloia</i>	Northern Grey Ironbark	140		140	10.0	2.0	2.0	1.4	Regular	-	-	-	-	-	Typical	-	-	-	-	Typical	-	-	-	-	-	-	Remove
16	<i>Corymbia citriodora</i>	Spotted Gum	110		110	13.0	2.0	2.0	1.3	Regular	-	-	-	-	-	Typical	-	-	-	-	Typical	-	-	-	-	-	-	Remove
17	<i>Corymbia citriodora</i>	Spotted Gum	110		110	13.0	2.0	2.0	1.3	Regular	-	-	-	-	-	Typical	-	-	-	-	Typical	-	-	-	-	-	-	Remove
18	<i>Corymbia citriodora</i>	Spotted Gum	140		140	16.0	2.0	2.0	1.4	Regular	-	-	-	-	-	Typical	-	-	-	-	Typical	-	-	-	-	-	-	Remove
19	<i>Corymbia citriodora</i>	Spotted Gum	230		230	17.0	3.0	2.8	1.8	Regular	-	-	-	-	-	Typical	-	-	-	-	Typical	-	-	-	-	-	-	Remove
20	<i>Corymbia citriodora</i>	Spotted Gum	160		160	16.0	3.0	2.0	1.5	Regular	-	-	-	-	-	Typical	-	-	-	-	Typical	-	-	-	-	-	-	Remove
21	<i>Corymbia citriodora</i>	Spotted Gum	130		130	11.0	2.0	2.0	1.4	Regular	-	-	-	-	-	Typical	-	-	-	-	Typical	-	-	-	-	-	-	Remove
22	<i>Corymbia citriodora</i>	Spotted Gum	180		180	13.0	2.0	2.2	1.6	Regular	-	-	-	-	-	Typical	-	-	-	-	Typical	-	-	-	-	-	-	Remove
23	<i>Corymbia citriodora</i>	Spotted Gum	120		120	12.0	2.0	2.0	1.4	Regular	-	-	-	-	-	Typical	-	-	-	-	Typical	-	-	-	-	-	-	Remove
24	<i>Corymbia citriodora</i>	Spotted Gum	140		140	16.0	3.0	2.0	1.4	One-sided	-	-	-	-	-	Typical	-	-	-	-	Typical	-	-	-	-	-	-	Remove
25	<i>Corymbia citriodora</i>	Spotted Gum	260		260	18.0	5.0	3.1	1.9	Regular	-	-	-	-	-	Typical	-	-	-	-	Typical	-	-	-	-	-	-	Remove
26	<i>Corymbia citriodora</i>	Spotted Gum	170		170	18.0	3.0	2.0	1.6	Regular	-	-	-	-	-	Typical	-	-	-	-	Typical	-	-	-	-	-	-	Remove
27	<i>Acacia disparrima</i>	Black Wattle	250		250	11.0	3.0	3.0	1.8	Regular	-	-	-	-	-	Typical	-	-	-	-	Typical	-	-	-	-	Termite nest	-	Remove
28	<i>Corymbia citriodora</i>	Spotted Gum	180		180	17.0	3.0	2.2	1.6	Regular	-	-	-	-	-	Typical	-	-	-	-	Typical	-	-	-	-	-	-	Remove
29	<i>Eucalyptus siderophloia</i>	Northern Grey Ironbark	110		110	10.0	2.0	2.0	1.3	Regular	-	-	-	-	-	Typical	-	-	-	-	Typical	-	-	-	-	-	-	Remove
30	<i>Corymbia citriodora</i>	Spotted Gum	130		130	12.0	2.0	2.0	1.4	Regular	-	-	-	-	-	Typical	-	-	-	-	Typical	-	-	-	-	-	-	Remove
31	<i>Corymbia citriodora</i>	Spotted Gum	150		150	12.0	2.0	2.0	1.5	Regular	-	-	-	-	-	Typical	-	-	-	-	Typical	-	-	-	-	-	-	Remove
32	<i>Acacia disparrima</i>	Black Wattle	200		200	10.0	3.0	2.4	1.7	Regular	-	-	-	-	-	Typical	-	-	-	-	Typical	-	-	-	-	-	-	Remove
33	<i>Acacia disparrima</i>	Black Wattle	200		200	10.0	3.0	2.4	1.7	Regular	-	-	-	-	-	Typical	-	-	-	-	Typical	-	-	-	-	-	-	Remove
34	<i>Eucalyptus siderophloia</i>	Northern Grey Ironbark	130		130	12.0	1.0	2.0	1.4	Regular	-	-	-	-	-	Typical	-	-	-	-	Typical	-	-	-	-	-	-	Remove
35	<i>Acacia disparrima</i>	Black Wattle	200		200	10.0	3.0	2.4	1.7	Regular	-	-	-	-	-	Typical	-	-	-	-	Typical	-	-	-	-	-	-	Remove
36	<i>Eucalyptus siderophloia</i>	Northern Grey Ironbark	200		200	13.0	3.0	2.4	1.7	Regular	-	-	-	-	-	Typical	-	-	-	-	Typical	-	-	-	-	-	-	Remove
37	<i>Acacia disparrima</i>	Black Wattle	180		180	10.0	3.0	2.2	1.6	Regular	-	-	-	-	-	Typical	-	-	-	-	Typical	-	-	-	-	-	-	Remove

Specimen Details										Canopy Condition Details							Trunk Condition Details					Fauna Details and Habitat Value						Retention
Tree ID	Botanical Name	Common Name	Trunk DBH (mm)	Additional Trunks DBH (mm)	Total DBH (mm) [AS 4970-2009]	Height (m)	Spread (m)	Tree Protection Zone (m)	Structural Root Zone (m)	Canopy Form	Spreading	Thinning	Die-Back	Epicormic Growth	Lopped	Canopy Health	Leaning	Vines	Trunk Damage	Fire Damage	Trunk Health	Scats	Scratches	Hollows	Nest	Termite Nest	Habitat Value	
38	<i>Eucalyptus siderophloia</i>	Northern Grey Ironbark	120		120	6.0	2.0	2.0	1.4	Regular	-	-	-	-	Lopped	Typical	-	-	-	-	Typical	-	-	-	-	-	-	Remove
39	<i>Acacia disparrima</i>	Black Wattle	200		200	11.0	3.0	2.4	1.7	Regular	-	-	-	-	-	Typical	-	-	-	-	Typical	-	-	-	-	-	-	Remove
40	<i>Acacia disparrima</i>	Black Wattle	170		170	12.0	3.0	2.0	1.6	Regular	-	-	-	-	-	Typical	-	-	-	-	Typical	-	-	-	-	-	-	Remove
41	<i>Acacia disparrima</i>	Black Wattle	170		170	12.0	3.0	2.0	1.6	Regular	-	-	-	-	-	Typical	-	-	-	-	Typical	-	-	-	-	-	-	Remove
42	<i>Corymbia citriodora</i>	Spotted Gum	290		290	20.0	5.0	3.5	2.0	Regular	-	-	-	-	-	Typical	-	-	-	-	Typical	-	-	-	-	-	-	Remove
43	<i>Eucalyptus siderophloia</i>	Northern Grey Ironbark	210		210	14.0	3.0	2.5	1.7	Regular	-	-	-	-	-	Typical	-	-	-	-	Typical	-	-	-	-	-	-	Remove
44	<i>Acacia disparrima</i>	Black Wattle	170		170	12.0	3.0	2.0	1.6	One-sided	-	-	-	-	-	Typical	-	-	-	-	Typical	-	-	-	-	-	-	Remove
45	<i>Corymbia citriodora</i>	Spotted Gum	480		480	25.0	12.0	5.8	2.4	Regular	-	-	-	-	-	Typical	-	-	-	-	Typical	-	-	-	-	-	-	Remove
46	<i>Eucalyptus siderophloia</i>	Northern Grey Ironbark	120		120	13.0	2.0	2.0	1.4	Regular	-	-	-	-	-	Typical	-	-	-	-	Typical	-	-	-	-	-	-	Remove
47	<i>Corymbia citriodora</i>	Spotted Gum	150		150	15.0	3.0	2.0	1.5	Regular	-	-	-	-	-	Typical	-	-	-	-	Typical	-	-	-	-	-	-	Remove
48	<i>Acacia disparrima</i>	Black Wattle	170		170	11.0	3.0	2.0	1.6	Regular	-	-	-	-	-	Typical	-	-	-	-	Typical	-	-	-	-	-	-	Remove
49	<i>Corymbia citriodora</i>	Spotted Gum	200		200	16.0	3.0	2.4	1.7	Regular	-	-	-	-	-	Typical	-	-	-	-	Typical	-	-	-	-	-	-	Remove
50	<i>Acacia disparrima</i>	Black Wattle	150		150	11.0	3.0	2.0	1.5	Regular	-	-	-	-	-	Typical	-	-	-	-	Typical	-	-	-	-	-	-	Remove
51	<i>Corymbia citriodora</i>	Spotted Gum	200		200	16.0	3.0	2.4	1.7	Regular	-	-	-	-	-	Typical	-	-	-	-	Typical	-	-	-	-	-	-	Remove
52	<i>Acacia disparrima</i>	Black Wattle	160		160	10.0	2.0	2.0	1.5	Regular	-	-	-	-	-	Typical	-	-	-	-	Typical	-	-	-	-	-	-	Remove
53	<i>Corymbia citriodora</i>	Spotted Gum	170		170	11.0	2.0	2.0	1.6	Regular	-	-	-	-	-	Typical	-	-	-	-	Typical	-	-	-	-	-	-	Remove
54	<i>Corymbia citriodora</i>	Spotted Gum	160		160	13.0	2.0	2.0	1.5	Regular	-	-	-	-	-	Typical	-	-	-	-	Typical	-	-	-	-	-	-	Remove
55	DEAD/STAG		580		580	12.0	5.0	7.0	2.6	Regular	-	-	-	-	-	Typical	-	-	-	-	Typical	-	-	Small	-	-	-	Remove
56	<i>Acacia disparrima</i>	Black Wattle	170	120	208	12.0	3.0	2.5	1.7	Regular	-	-	-	-	-	Typical	-	-	-	-	Typical	-	-	-	-	-	-	Remove
57	<i>Corymbia citriodora</i>	Spotted Gum	170		170	6.0	2.0	2.0	1.6	Regular	-	-	-	-	-	Typical	-	-	-	-	Typical	-	-	-	-	-	-	Remove
58	<i>Corymbia citriodora</i>	Spotted Gum	180		180	14.0	3.0	2.2	1.6	Regular	-	-	-	-	-	Typical	-	-	-	-	Typical	-	-	-	-	-	-	Remove
59	<i>Eucalyptus siderophloia</i>	Northern Grey Ironbark	190		190	17.0	3.0	2.3	1.6	Regular	-	-	-	-	-	Typical	-	-	-	-	Typical	-	-	-	-	-	-	Remove
60	<i>Corymbia citriodora</i>	Spotted Gum	150		150	16.0	2.0	2.0	1.5	Regular	-	-	-	-	-	Typical	-	-	-	-	Typical	-	-	-	-	-	-	Remove
61	<i>Corymbia citriodora</i>	Spotted Gum	350		350	20.0	6.0	4.2	2.1	Regular	-	-	-	-	-	Typical	-	-	Trunk Dmg.	-	Typical	-	-	-	-	-	-	Remove
62	<i>Acacia disparrima</i>	Black Wattle	160	150	219	10.0	3.0	2.6	1.7	Regular	-	-	-	-	-	Typical	-	-	-	-	Typical	-	-	-	-	-	-	Remove
63	<i>Eucalyptus siderophloia</i>	Northern Grey Ironbark	200		200	17.0	3.0	2.4	1.7	Regular	-	-	-	-	-	Typical	-	-	-	-	Typical	-	-	-	-	-	-	Remove
64	<i>Acacia disparrima</i>	Black Wattle	180		180	10.0	3.0	2.2	1.6	Regular	-	-	-	-	-	Typical	-	-	-	-	Typical	-	-	-	-	-	-	Remove
65	<i>Acacia disparrima</i>	Black Wattle	150		150	11.0	2.0	2.0	1.5	Regular	-	-	-	-	-	Typical	-	-	-	-	Typical	-	-	-	-	-	-	Remove
66	<i>Corymbia citriodora</i>	Spotted Gum	420		420	20.0	7.0	5.0	2.3	Regular	-	-	-	-	-	Typical	-	-	-	-	Typical	-	-	-	-	-	-	Remove
67	<i>Corymbia citriodora</i>	Spotted Gum	470		470	23.0	8.0	5.6	2.4	Regular	-	Thinning	Die-back	-	-	Typical	-	-	-	-	Typical	-	-	-	-	-	-	Remove
68	<i>Corymbia citriodora</i>	Spotted Gum	140		140	14.0	2.0	2.0	1.4	Regular	-	-	-	-	-	Typical	-	-	-	-	Typical	-	-	-	-	-	-	Remove
69	<i>Corymbia citriodora</i>	Spotted Gum	180		180	13.0	2.0	2.2	1.6	Regular	-	-	-	-	-	Typical	-	-	-	-	Typical	-	-	-	-	-	-	Remove
70	<i>Eucalyptus moluccana</i>	Gum-topped Box	170		170	13.0	2.0	2.0	1.6	Regular	-	-	-	-	-	Typical	-	-	-	-	Typical	-	-	-	-	-	-	Remove
71	<i>Corymbia citriodora</i>	Spotted Gum	130		130	13.0	2.0	2.0	1.4	Regular	-	-	-	-	-	Typical	-	-	-	-	Typical	-	-	-	-	-	-	Remove
72	<i>Corymbia citriodora</i>	Spotted Gum	260		260	17.0	4.0	3.1	1.9	Regular	-	-	-	-	-	Typical	-	-	-	-	Typical	-	-	-	-	-	-	Remove
73	<i>Corymbia citriodora</i>	Spotted Gum	160		160	13.0	2.0	2.0	1.5	Regular	-	-	-	-	-	Typical	-	-	-	-	Typical	-	-	-	-	-	-	Remove
74	<i>Corymbia citriodora</i>	Spotted Gum	120		120	12.0	1.0	2.0	1.4	Regular	-	-	-	-	-	Typical	-	-	-	-	Typical	-	-	-	-	-	-	Remove
75	<i>Corymbia citriodora</i>	Spotted Gum	180		180	14.0	3.0	2.2	1.6	Regular	-	-	-	-	-	Typical	Minor	-	-	-	Typical	-	-	-	-	-	-	Remove
76	<i>Corymbia citriodora</i>	Spotted Gum	120		120	11.0	1.0	2.0	1.4	Regular	-	-	-	-	-	Typical	-	-	-	-	Typical	-	-	-	-	-	-	Remove
77	<i>Corymbia citriodora</i>	Spotted Gum	130		130	12.0	2.0	2.0	1.4	Regular	-	-	-	-	-	Typical	-	-	-	-	Typical	-	-	-	-	-	-	Remove
78	<i>Corymbia citriodora</i>	Spotted Gum	180		180	14.0	2.0	2.2	1.6	Regular	-	-	-	-	-	Typical	-	-	-	-	Typical	-	-	-	-	-	-	Remove
79	<i>Corymbia citriodora</i>	Spotted Gum	240		240	19.0	3.0	2.9	1.8	Regular	-	-	-	-	-	Typical	-	-	-	-	Typical	-	-	-	-	-	-	Remove

Tree ID	Specimen Details									Canopy Condition Details							Trunk Condition Details					Fauna Details and Habitat Value						Retention
	Botanical Name	Common Name	Trunk DBH (mm)	Additional Trunks DBH (mm)	Total DBH (mm) [AS 4970-2009]	Height (m)	Spread (m)	Tree Protection Zone (m)	Structural Root Zone (m)	Canopy Form	Spreading	Thinning	Die-Back	Epicormic Growth	Lopped	Canopy Health	Leaning	Vines	Trunk Damage	Fire Damage	Trunk Health	Scats	Scratches	Hollows	Nest	Termite Nest	Habitat Value	
80	<i>Corymbia citriodora</i>	Spotted Gum	130		130	12.0	2.0	2.0	1.4	Regular	-	-	-	-	-	Typical	-	-	-	-	Typical	-	-	-	-	-	-	Remove
81	<i>Corymbia citriodora</i>	Spotted Gum	160		160	14.0	2.0	2.0	1.5	Regular	-	-	-	-	-	Typical	-	-	-	-	Typical	-	-	-	-	-	-	Remove
82	<i>Corymbia citriodora</i>	Spotted Gum	400		400	23.0	8.0	4.8	2.3	Regular	-	-	-	-	-	Typical	-	-	-	-	Typical	-	-	-	-	-	-	Remove
83	<i>Corymbia citriodora</i>	Spotted Gum	110		110	12.0	2.0	2.0	1.3	Regular	-	-	-	-	-	Typical	-	-	-	-	Typical	-	-	-	-	-	-	Remove
84	<i>Corymbia tessellaris</i>	Moreton Bay Ash	130	130	184	13.0	2.0	2.2	1.6	Regular	-	-	-	-	-	Typical	-	-	-	-	Typical	-	-	-	-	-	-	Remove
85	<i>Acacia disparrima</i>	Black Wattle	130		130	10.0	2.0	2.0	1.4	Regular	-	-	-	-	-	Typical	-	-	-	-	Typical	-	-	-	-	-	-	Remove
86	<i>Acacia disparrima</i>	Black Wattle	160		160	12.0	3.0	2.0	1.5	Regular	-	-	-	-	-	Typical	-	-	-	-	Typical	-	-	-	-	-	-	Remove
87	<i>Acacia disparrima</i>	Black Wattle	140	150	205	13.0	3.0	2.5	1.7	Regular	-	-	-	-	-	Typical	-	Regular	-	-	Typical	-	-	-	-	-	-	Remove
88	<i>Corymbia citriodora</i>	Spotted Gum	220		220	18.0	3.0	2.6	1.8	Regular	-	-	-	-	-	Typical	-	-	-	-	Typical	-	-	-	-	-	-	Remove
89	<i>Corymbia citriodora</i>	Spotted Gum	100		100	11.0	2.0	2.0	1.3	Regular	-	-	-	-	-	Typical	-	-	-	-	Typical	-	-	-	-	-	-	Remove
90	<i>Corymbia citriodora</i>	Spotted Gum	170		170	16.0	3.0	2.0	1.6	Regular	-	-	-	-	-	Typical	-	-	-	-	Typical	-	-	-	-	-	-	Remove
91	<i>Corymbia citriodora</i>	Spotted Gum	150		150	16.0	3.0	2.0	1.5	Regular	-	-	-	-	-	Typical	-	-	-	-	Typical	-	-	-	-	-	-	Remove
92	<i>Acacia disparrima</i>	Black Wattle	150		150	12.0	3.0	2.0	1.5	Regular	-	-	-	-	-	Typical	-	-	-	-	Typical	-	-	-	-	-	-	Remove
93	<i>Corymbia citriodora</i>	Spotted Gum	140		140	16.0	3.0	2.0	1.4	Regular	-	-	-	-	-	Typical	-	-	-	-	Typical	-	-	-	-	-	-	Remove
94	<i>Corymbia citriodora</i>	Spotted Gum	200		200	17.0	3.0	2.4	1.7	One-sided	-	-	-	-	-	Typical	-	-	-	-	Typical	-	-	-	-	-	-	Remove
95	<i>Corymbia citriodora</i>	Spotted Gum	170		170	16.0	2.0	2.0	1.6	One-sided	-	-	-	-	-	Typical	-	-	-	-	Typical	-	-	-	-	-	-	Remove
96	<i>Corymbia citriodora</i>	Spotted Gum	170		170	18.0	3.0	2.0	1.6	Regular	-	-	-	-	-	Typical	-	-	-	-	Typical	-	-	-	-	-	-	Remove
97	<i>Corymbia citriodora</i>	Spotted Gum	160		160	16.0	3.0	2.0	1.5	Regular	-	-	-	-	-	Typical	-	-	-	-	Typical	-	-	-	-	-	-	Remove
98	<i>Corymbia citriodora</i>	Spotted Gum	190		190	17.0	3.0	2.3	1.6	Regular	-	-	-	-	-	Typical	-	Regular	-	-	Typical	-	-	-	-	-	-	Remove
99	<i>Acacia disparrima</i>	Black Wattle	160		160	10.0	3.0	2.0	1.5	Regular	-	-	-	-	-	Typical	-	-	-	-	Typical	-	-	-	-	-	-	Remove
100	<i>Corymbia tessellaris</i>	Moreton Bay Ash	130		130	11.0	2.0	2.0	1.4	Regular	-	-	-	-	-	Typical	-	-	-	-	Typical	-	-	-	-	-	-	Remove
101	<i>Corymbia tessellaris</i>	Moreton Bay Ash	160		160	11.0	2.0	2.0	1.5	Regular	-	-	-	-	-	Typical	-	-	-	-	Typical	-	-	-	-	-	-	Remove
102	<i>Corymbia citriodora</i>	Spotted Gum	350		350	19.0	6.0	4.2	2.1	Regular	-	Thinning	Die-back	Epicormic	-	Poor	-	-	-	-	Typical	-	-	-	-	-	-	Remove
103	<i>Corymbia tessellaris</i>	Moreton Bay Ash	150	150	212	13.0	3.0	2.5	1.7	Regular	-	-	-	-	-	Typical	-	-	-	-	Typical	-	-	-	-	-	-	Remove
104	<i>Corymbia tessellaris</i>	Moreton Bay Ash	150		150	13.0	2.0	2.0	1.5	Regular	-	-	-	-	-	Typical	-	-	-	-	Typical	-	-	-	-	-	-	Remove
105	<i>Corymbia citriodora</i>	Spotted Gum	220		220	17.0	4.0	2.6	1.8	Regular	-	-	-	-	-	Typical	-	-	-	-	Typical	-	-	-	-	-	-	Remove
106	<i>Corymbia citriodora</i>	Spotted Gum	130		130	12.0	2.0	2.0	1.4	Regular	-	-	-	-	-	Typical	-	-	-	-	Typical	-	-	-	-	-	-	Remove
107	<i>Corymbia tessellaris</i>	Moreton Bay Ash	120		120	11.0	2.0	2.0	1.4	Regular	-	-	-	-	-	Typical	-	-	-	-	Typical	-	-	-	-	-	-	Remove
108	<i>Corymbia tessellaris</i>	Moreton Bay Ash	120	100, 60	167	12.0	2.0	2.0	1.6	Regular	-	-	-	-	-	Typical	-	-	-	-	Typical	-	-	-	-	-	-	Remove
109	<i>Corymbia citriodora</i>	Spotted Gum	130		130	12.0	2.0	2.0	1.4	Regular	-	-	-	-	-	Typical	-	-	-	-	Typical	-	-	-	-	-	-	Remove
110	<i>Corymbia tessellaris</i>	Moreton Bay Ash	120		120	11.0	2.0	2.0	1.4	Regular	-	-	-	-	-	Typical	-	-	-	-	Typical	-	-	-	-	-	-	Remove
111	<i>Corymbia tessellaris</i>	Moreton Bay Ash	170		170	13.0	3.0	2.0	1.6	Regular	-	-	-	-	-	Typical	-	-	-	-	Typical	-	-	-	-	-	-	Remove
112	<i>Corymbia tessellaris</i>	Moreton Bay Ash	140		140	13.0	3.0	2.0	1.4	Regular	-	-	-	-	-	Typical	-	-	-	-	Typical	-	-	-	-	-	-	Remove
113	<i>Corymbia citriodora</i>	Spotted Gum	140		140	12.0	3.0	2.0	1.4	Regular	-	-	-	-	-	Typical	-	-	-	-	Typical	-	-	-	-	-	-	Remove
114	<i>Corymbia citriodora</i>	Spotted Gum	120		120	13.0	2.0	2.0	1.4	Regular	-	-	-	-	-	Typical	-	-	-	-	Typical	-	-	-	-	-	-	Remove
115	<i>Eucalyptus siderophloia</i>	Northern Grey Ironbark	130		130	15.0	2.0	2.0	1.4	Regular	-	-	-	-	-	Typical	-	Regular	-	-	Typical	-	-	-	-	-	-	Remove
116	<i>Acacia disparrima</i>	Black Wattle	150		150	15.0	3.0	2.0	1.5	Regular	-	-	-	-	-	Typical	-	-	-	-	Typical	-	-	-	-	-	-	Remove
117	<i>Acacia disparrima</i>	Black Wattle	150		150	11.0	2.0	2.0	1.5	Regular	-	-	-	-	-	Typical	-	-	-	-	Typical	-	-	-	-	-	-	Remove
118	<i>Acacia disparrima</i>	Black Wattle	150		150	12.0	3.0	2.0	1.5	Regular	-	-	-	-	-	Typical	-	-	-	-	Typical	-	-	-	-	-	-	Remove
119	<i>Corymbia tessellaris</i>	Moreton Bay Ash	120		120	12.0	1.0	2.0	1.4	One-sided	-	-	-	-	-	Typical	-	-	-	-	Typical	-	-	-	-	-	-	Remove
120	<i>Corymbia tessellaris</i>	Moreton Bay Ash	150		150	16.0	3.0	2.0	1.5	Regular	-	-	-	-	-	Typical	-	-	-	-	Typical	-	-	-	-	-	-	Remove
121	<i>Corymbia citriodora</i>	Spotted Gum	120		120	14.0	2.0	2.0	1.4	Regular	-	-	-	-	-	Typical	-	-	-	-	Typical	-	-	-	-	-	-	Remove

Specimen Details										Canopy Condition Details						Trunk Condition Details					Fauna Details and Habitat Value							
Tree ID	Botanical Name	Common Name	Trunk DBH (mm)	Additional Trunks DBH (mm)	Total DBH (mm) [AS 4970-2009]	Height (m)	Spread (m)	Tree Protection Zone (m)	Structural Root Zone (m)	Canopy Form	Spreading	Thinning	Die-Back	Epicormic Growth	Lopped	Canopy Health	Leaning	Vines	Trunk Damage	Fire Damage	Trunk Health	Scats	Scratches	Hollows	Nest	Termite Nest	Habitat Value	Retention
122	Corymbia citriodora	Spotted Gum	150		150	14.0	3.0	2.0	1.5	Regular	-	-	-	-	-	Typical	-	-	-	-	Typical	-	-	-	-	-	-	Remove
123	Corymbia citriodora	Spotted Gum	140		140	15.0	2.0	2.0	1.4	Regular	-	-	-	-	-	Typical	-	-	-	-	Typical	-	-	-	-	-	-	Remove
124	Corymbia citriodora	Spotted Gum	210		210	18.0	4.0	2.5	1.7	Regular	-	-	-	-	-	Typical	-	-	-	-	Typical	-	-	-	-	-	-	Remove
125	Corymbia citriodora	Spotted Gum	170		170	16.0	3.0	2.0	1.6	Regular	-	-	-	-	-	Typical	-	-	-	-	Typical	-	-	-	-	-	-	Remove
126	Corymbia citriodora	Spotted Gum	220		220	19.0	4.0	2.6	1.8	Regular	-	-	-	-	-	Typical	-	-	-	-	Typical	-	-	-	-	-	-	Remove
127	Corymbia citriodora	Spotted Gum	120		120	13.0	2.0	2.0	1.4	Regular	-	-	-	-	-	Typical	-	-	-	-	Typical	-	-	-	-	-	-	Remove
128	Corymbia citriodora	Spotted Gum	100		100	13.0	1.0	2.0	1.3	Regular	-	-	-	-	-	Typical	-	-	-	-	Typical	-	-	-	-	-	-	Remove
129	Angophora leiocarpa	Smooth-barked Apple	150		150	14.0	3.0	2.0	1.5	One-sided	-	-	-	-	-	Typical	-	-	-	-	Typical	-	-	-	-	-	-	Remove
130	Corymbia citriodora	Spotted Gum	230		230	21.0	6.0	2.8	1.8	Regular	-	-	-	-	-	Typical	-	-	-	-	Typical	-	-	-	-	-	-	Remove
131	Acacia disparrima	Black Wattle	150		150	11.0	3.0	2.0	1.5	Regular	-	-	-	-	-	Typical	-	-	-	-	Typical	-	-	-	-	-	-	Remove
132	Corymbia citriodora	Spotted Gum	140		140	14.0	2.0	2.0	1.4	Regular	-	-	-	-	-	Typical	-	-	-	-	Typical	-	-	-	-	-	-	Remove
133	Corymbia tessellaris	Moreton Bay Ash	140		140	13.0	2.0	2.0	1.4	Regular	-	-	-	-	-	Typical	-	-	-	-	Typical	-	-	-	-	-	-	Remove
134	Acacia disparrima	Black Wattle	170		170	13.0	3.0	2.0	1.6	Regular	-	-	-	-	-	Typical	-	-	-	-	Typical	-	-	-	-	-	-	Remove
135	Acacia disparrima	Black Wattle	150		150	10.0	3.0	2.0	1.5	Regular	-	-	-	-	-	Typical	-	-	-	-	Typical	-	-	-	-	-	-	Remove
136	Corymbia citriodora	Spotted Gum	120		120	11.0	1.0	2.0	1.4	Regular	-	Thinning	-	Epicormic	-	Typical	-	-	-	-	Typical	-	-	-	-	-	-	Remove
137	Corymbia citriodora	Spotted Gum	150		150	14.0	1.0	2.0	1.5	Regular	-	Thinning	-	Epicormic	-	Poor	-	-	-	-	Typical	-	-	-	-	-	-	Remove
138	Corymbia citriodora	Spotted Gum	230		230	19.0	4.0	2.8	1.8	Regular	-	-	-	-	-	Typical	-	-	-	-	Typical	-	-	-	-	-	-	Remove
139	Corymbia citriodora	Spotted Gum	130		130	16.0	3.0	2.0	1.4	Regular	-	-	-	-	-	Typical	-	-	-	-	Typical	-	-	-	-	-	-	Remove
140	Acacia disparrima	Black Wattle	200		200	14.0	3.0	2.4	1.7	Regular	-	-	-	-	-	Typical	-	-	-	-	Typical	-	-	-	-	-	-	Remove
141	Corymbia citriodora	Spotted Gum	120		120	12.0	1.0	2.0	1.4	Regular	-	-	-	-	-	Typical	-	-	-	-	Typical	-	-	-	-	-	-	Remove
142	Corymbia citriodora	Spotted Gum	110		110	12.0	1.0	2.0	1.3	Regular	-	-	-	-	-	Typical	-	-	-	-	Typical	-	-	-	-	-	-	Remove
143	Corymbia citriodora	Spotted Gum	130		130	16.0	3.0	2.0	1.4	Regular	-	-	-	-	-	Typical	-	-	-	-	Typical	-	-	-	-	-	-	Remove
144	Corymbia citriodora	Spotted Gum	180		180	18.0	3.0	2.2	1.6	Regular	-	-	-	-	-	Typical	-	-	-	-	Typical	-	-	-	-	-	-	Remove
145	Acacia disparrima	Black Wattle	170		170	10.0	3.0	2.0	1.6	Regular	-	-	-	-	-	Typical	-	-	-	-	Typical	-	-	-	-	-	-	Remove
146	Corymbia citriodora	Spotted Gum	160		160	16.0	3.0	2.0	1.5	Regular	-	-	-	-	-	Typical	-	-	-	-	Typical	-	-	-	-	-	-	Remove
147	Eucalyptus siderophloia	Northern Grey Ironbark	170		170	17.0	3.0	2.0	1.6	One-sided	-	-	-	-	-	Typical	-	-	-	-	Typical	-	-	-	-	-	-	Remove
148	Corymbia citriodora	Spotted Gum	130		130	13.0	2.0	2.0	1.4	Regular	-	-	-	-	-	Typical	-	-	-	-	Typical	-	-	-	-	-	-	Remove
149	Corymbia citriodora	Spotted Gum	170		170	15.0	3.0	2.0	1.6	Regular	-	-	-	-	-	Typical	-	-	-	-	Typical	-	-	-	-	-	-	Remove
150	Corymbia citriodora	Spotted Gum	280		280	18.0	3.0	3.4	1.9	Regular	-	-	-	-	-	Typical	-	-	-	-	Typical	-	-	-	-	-	-	Remove
151	Corymbia citriodora	Spotted Gum	140		140	17.0	2.0	2.0	1.4	Regular	-	-	-	-	-	Typical	-	-	-	-	Typical	-	-	-	-	-	-	Remove
152	Corymbia citriodora	Spotted Gum	140		140	14.0	2.0	2.0	1.4	Regular	-	-	-	-	-	Typical	-	-	-	-	Typical	-	-	-	-	-	-	Remove
153	Corymbia citriodora	Spotted Gum	230		230	18.0	5.0	2.8	1.8	Regular	-	-	-	-	-	Typical	-	-	-	-	Typical	-	-	-	-	-	-	Remove
154	Eucalyptus siderophloia	Northern Grey Ironbark	180		180	16.0	3.0	2.2	1.6	Regular	-	-	-	-	-	Typical	-	-	-	-	Typical	-	-	-	-	-	-	Remove
155	Eucalyptus siderophloia	Northern Grey Ironbark	160		160	16.0	3.0	2.0	1.5	Regular	-	-	-	-	-	Typical	-	-	-	-	Typical	-	-	-	-	-	-	Remove
156	Eucalyptus siderophloia	Northern Grey Ironbark	150		150	13.0	3.0	2.0	1.5	Regular	-	-	-	-	-	Typical	-	-	-	-	Typical	-	-	-	-	-	-	Retain
157	Corymbia citriodora	Spotted Gum	120		120	12.0	2.0	2.0	1.4	Regular	-	-	-	-	-	Typical	-	-	-	-	Typical	-	-	-	-	-	-	Remove
158	Corymbia citriodora	Spotted Gum	160		160	6.0	1.0	2.0	1.5	Regular	-	Thinning	Die-back	Epicormic	Lopped	Poor	-	-	-	-	Typical	-	-	-	-	-	-	Retain
159	Corymbia citriodora	Spotted Gum	160		160	16.0	3.0	2.0	1.5	Regular	-	-	Die-back	Epicormic	-	Poor	-	-	-	-	Typical	-	-	-	-	-	-	Retain
160	Corymbia citriodora	Spotted Gum	260		260	19.0	3.0	3.1	1.9	Regular	-	Thinning	Die-back	Epicormic	-	Poor	-	-	-	-	Typical	-	-	-	-	-	-	Retain
161	Corymbia citriodora	Spotted Gum	400		400	23.0	10.0	4.8	2.3	Regular	-	-	-	-	-	Typical	-	-	-	-	Typical	-	-	-	-	-	-	Retain
162	Corymbia citriodora	Spotted Gum	200		200	18.0	3.0	2.4	1.7	Regular	-	-	-	-	-	Typical	-	-	-	-	Typical	-	-	-	-	-	-	Retain
163	Eucalyptus siderophloia	Northern Grey Ironbark	230		230	22.0	8.0	2.8	1.8	Regular	-	-	-	-	-	Typical	-	-	-	-	Typical	-	-	-	-	-	-	Retain

Tree ID	Specimen Details									Canopy Condition Details							Trunk Condition Details					Fauna Details and Habitat Value						Retention
	Botanical Name	Common Name	Trunk DBH (mm)	Additional Trunks DBH (mm)	Total DBH (mm) [AS 4970-2009]	Height (m)	Spread (m)	Tree Protection Zone (m)	Structural Root Zone (m)	Canopy Form	Spreading	Thinning	Die-Back	Epicormic Growth	Lopped	Canopy Health	Leaning	Vines	Trunk Damage	Fire Damage	Trunk Health	Scats	Scratches	Hollows	Nest	Termite Nest	Habitat Value	
164	<i>Corymbia citriodora</i>	Spotted Gum	120		120	16.0	2.0	2.0	1.4	Regular	-	-	-	-	-	Typical	-	-	-	-	Typical	-	-	-	-	-	-	Remove
165	<i>Eucalyptus siderophloia</i>	Northern Grey Ironbark	200		200	18.0	4.0	2.4	1.7	Regular	-	-	-	-	-	Typical	-	-	-	-	Typical	-	-	-	-	-	-	Remove
166	<i>Corymbia citriodora</i>	Spotted Gum	340		340	23.0	6.0	4.1	2.1	Regular	-	-	-	-	-	Typical	-	-	-	-	Typical	-	-	-	-	-	-	Remove
167	<i>Corymbia citriodora</i>	Spotted Gum	150		150	15.0	3.0	2.0	1.5	Regular	-	-	-	-	-	Typical	-	-	-	-	Typical	-	-	-	-	-	-	Retain
168	<i>Corymbia citriodora</i>	Spotted Gum	120		120	14.0	2.0	2.0	1.4	Regular	-	-	-	-	-	Typical	-	-	-	-	Typical	-	-	-	-	-	-	Retain
169	<i>Acacia disparrima</i>	Black Wattle	180		180	10.0	3.0	2.2	1.6	Regular	-	-	-	-	-	Typical	-	-	-	-	Typical	-	-	-	-	-	-	Retain
170	<i>Corymbia citriodora</i>	Spotted Gum	230		230	20.0	4.0	2.8	1.8	Regular	-	-	-	-	-	Typical	-	-	-	-	Typical	-	-	-	-	-	-	Retain
171	<i>Acacia disparrima</i>	Black Wattle	200		200	12.0	3.0	2.4	1.7	Regular	-	-	-	-	-	Typical	-	-	-	-	Typical	-	-	-	-	-	-	Retain
172	<i>Corymbia citriodora</i>	Spotted Gum	180		180	18.0	5.0	2.2	1.6	Regular	-	-	-	-	-	Typical	-	-	-	-	Typical	-	-	-	-	-	-	Retain
173	<i>Corymbia citriodora</i>	Spotted Gum	240		240	18.0	5.0	2.9	1.8	Regular	-	-	-	-	-	Typical	-	-	-	-	Typical	-	-	-	-	-	-	Retain
174	<i>Corymbia citriodora</i>	Spotted Gum	170		170	17.0	5.0	2.0	1.6	Regular	-	-	-	-	-	Typical	-	-	-	-	Typical	-	-	-	-	-	-	Retain
175	<i>Corymbia citriodora</i>	Spotted Gum	260		260	22.0	6.0	3.1	1.9	Regular	-	-	-	-	-	Typical	-	-	-	-	Typical	-	-	-	-	-	-	Retain
176	<i>Corymbia citriodora</i>	Spotted Gum	230		230	19.0	6.0	2.8	1.8	Regular	-	-	-	-	-	Typical	-	-	-	-	Typical	-	-	-	-	-	-	Retain
177	<i>Corymbia citriodora</i>	Spotted Gum	150		150	16.0	3.0	2.0	1.5	One-sided	-	-	-	-	-	Typical	-	-	-	-	Typical	-	-	-	-	-	-	Retain
178	<i>Eucalyptus tereticornis</i>	Forest Red Gum	280		280	22.0	6.0	3.4	1.9	Regular	-	-	-	-	-	Typical	-	-	Trunk Dmg.	-	Typical	-	-	-	-	-	-	Retain
179	<i>Corymbia citriodora</i>	Spotted Gum	140		140	14.0	2.0	2.0	1.4	Regular	-	-	-	Epicormic	-	Typical	-	-	-	-	Typical	-	-	-	-	-	-	Retain
180	<i>Corymbia citriodora</i>	Spotted Gum	120		120	12.0	2.0	2.0	1.4	Regular	-	-	-	-	-	Typical	-	-	-	-	Typical	-	-	-	-	-	-	Retain
181	<i>Corymbia citriodora</i>	Spotted Gum	230		230	20.0	6.0	2.8	1.8	Regular	-	-	-	-	-	Typical	-	-	-	-	Typical	-	-	-	-	-	-	Retain
182	<i>Eucalyptus tereticornis</i>	Forest Red Gum	210		210	17.0	4.0	2.5	1.7	Regular	-	-	-	-	-	Typical	Minor	-	-	-	Typical	-	-	-	-	-	-	Retain
183	<i>Corymbia citriodora</i>	Spotted Gum	190		190	20.0	4.0	2.3	1.6	Regular	-	-	-	-	-	Typical	-	-	-	-	Typical	-	-	-	-	-	-	Retain
184	<i>Corymbia citriodora</i>	Spotted Gum	140		140	14.0	3.0	2.0	1.4	Regular	-	-	-	-	-	Typical	-	-	-	-	Typical	-	-	-	-	-	-	Retain
185	<i>Corymbia citriodora</i>	Spotted Gum	200		200	21.0	4.0	2.4	1.7	One-sided	-	-	-	-	-	Typical	-	-	-	-	Typical	-	-	-	-	-	-	Remove
186	<i>Corymbia citriodora</i>	Spotted Gum	180		180	18.0	4.0	2.2	1.6	Regular	-	-	-	-	-	Typical	-	-	-	-	Typical	-	-	-	-	-	-	Remove
187	<i>Eucalyptus siderophloia</i>	Northern Grey Ironbark	160		160	10.0	3.0	2.0	1.5	Regular	-	-	-	-	-	Typical	-	-	-	-	Typical	-	-	-	-	Termite nest	-	Remove
188	<i>Corymbia citriodora</i>	Spotted Gum	200		200	23.0	6.0	2.4	1.7	Regular	-	-	-	-	-	Typical	-	-	-	-	Typical	-	-	-	-	-	-	Retain
189	<i>Corymbia citriodora</i>	Spotted Gum	220		220	19.0	4.0	2.6	1.8	Regular	-	-	-	-	-	Typical	-	-	-	-	Typical	-	-	-	-	-	-	Retain
190	<i>Eucalyptus tereticornis</i>	Forest Red Gum	260		260	17.0	6.0	3.1	1.9	Regular	-	-	-	-	-	Typical	-	-	-	-	Typical	-	-	-	-	-	-	Retain
191	<i>Corymbia citriodora</i>	Spotted Gum	220		220	18.0	4.0	2.6	1.8	Regular	-	-	-	-	-	Typical	-	-	-	-	Typical	-	-	-	-	-	-	Retain
192	<i>Eucalyptus moluccana</i>	Gum-topped Box	270		270	18.0	7.0	3.2	1.9	Regular	-	-	-	-	-	Typical	-	-	-	-	Typical	-	-	-	-	-	-	Retain
193	<i>Corymbia tessellaris</i>	Moreton Bay Ash	150		150	11.0	2.0	2.0	1.5	Regular	-	-	-	-	-	Typical	-	-	-	-	Typical	-	-	-	-	-	-	Retain
194	<i>Acacia disparrima</i>	Black Wattle	150		150	11.0	3.0	2.0	1.5	Regular	-	-	-	-	-	Typical	-	-	-	-	Typical	-	-	-	-	-	-	Retain
195	<i>Acacia disparrima</i>	Black Wattle	200		200	13.0	4.0	2.4	1.7	Regular	-	-	-	-	-	Typical	-	-	-	-	Typical	-	-	-	-	-	-	Retain
196	<i>Acacia disparrima</i>	Black Wattle	260	120, 140	319	10.0	5.0	3.8	2.0	Regular	-	Thinning	Die-back	-	-	Poor	-	-	-	-	Typical	-	-	-	-	-	-	Retain
197	<i>Eucalyptus siderophloia</i>	Northern Grey Ironbark	250		250	17.0	4.0	3.0	1.8	Regular	-	-	-	-	-	Typical	-	-	-	-	Typical	-	-	-	-	-	-	Retain
198	<i>Lophostemon suaveolens</i>	Swamp Box	150		150	8.0	2.0	2.0	1.5	Regular	-	-	-	-	-	Typical	-	-	-	-	Typical	-	-	-	-	-	-	Retain
199	<i>Acacia disparrima</i>	Black Wattle	240	200, 190	366	16.0	5.0	4.4	2.2	Regular	-	-	-	-	-	Typical	-	-	-	-	Typical	-	-	-	-	-	-	Retain
200	<i>Acacia disparrima</i>	Black Wattle	160	110, 130	234	12.0	3.0	2.8	1.8	Regular	-	-	-	-	-	Typical	-	-	-	-	Typical	-	-	-	-	-	-	Retain
201	<i>Acacia disparrima</i>	Black Wattle	250		250	11.0	4.0	3.0	1.8	Regular	-	-	-	-	-	Typical	-	-	-	-	Typical	-	-	-	-	-	-	Retain
202	<i>Eucalyptus tereticornis</i>	Forest Red Gum	170		170	16.0	3.0	2.0	1.6	Regular	-	-	-	-	-	Typical	-	-	-	-	Typical	-	-	-	-	-	-	Retain
203	<i>Eucalyptus moluccana</i>	Gum-topped Box	360		360	22.0	8.0	4.3	2.2	Regular	-	-	-	-	-	Typical	-	-	-	-	Typical	-	-	-	-	-	-	Retain
204	<i>Eucalyptus tereticornis</i>	Forest Red Gum	150		150	13.0	3.0	2.0	1.5	Regular	-	-	-	-	-	Typical	-	-	-	-	Typical	-	-	-	-	-	-	Retain
205	<i>Eucalyptus tereticornis</i>	Forest Red Gum	310		310	23.0	8.0	3.7	2.0	Regular	-	-	-	-	-	Typical	-	-	-	-	Typical	-	-	-	-	-	-	Retain

Tree ID	Specimen Details									Canopy Condition Details							Trunk Condition Details					Fauna Details and Habitat Value						Retention
	Botanical Name	Common Name	Trunk DBH (mm)	Additional Trunks DBH (mm)	Total DBH (mm) [AS 4970-2009]	Height (m)	Spread (m)	Tree Protection Zone (m)	Structural Root Zone (m)	Canopy Form	Spreading	Thinning	Die-Back	Epicormic Growth	Lopped	Canopy Health	Leaning	Vines	Trunk Damage	Fire Damage	Trunk Health	Scats	Scratches	Hollows	Nest	Termite Nest	Habitat Value	
206	<i>Eucalyptus tereticornis</i>	Forest Red Gum	180	80	197	16.0	3.0	2.4	1.7	Regular	-	-	-	-	-	Typical	-	-	-	-	Typical	-	-	-	-	-	-	Retain
207	<i>Eucalyptus tereticornis</i>	Forest Red Gum	200	150	250	16.0	5.0	3.0	1.8	Regular	-	-	-	-	-	Typical	-	-	-	-	Typical	-	-	-	-	-	-	Retain
208	<i>Eucalyptus siderophloia</i>	Northern Grey Ironbark	280		280	21.0	6.0	3.4	1.9	Regular	-	-	-	-	-	Typical	-	-	-	-	Typical	-	-	-	-	-	-	Retain
209	<i>Eucalyptus tereticornis</i>	Forest Red Gum	160		160	12.0	2.0	2.0	1.5	Regular	-	Thinning	Die-back	-	-	Poor	-	-	-	-	Typical	-	-	-	-	-	-	Retain
210	<i>Eucalyptus moluccana</i>	Gum-topped Box	200		200	20.0	4.0	2.4	1.7	Regular	-	-	-	-	-	Typical	-	-	-	-	Typical	-	-	-	-	-	-	Retain
211	<i>Acacia disparrima</i>	Black Wattle	260		260	11.0	3.0	3.1	1.9	Regular	-	Thinning	Die-back	-	-	Poor	-	-	-	-	Typical	-	-	-	-	-	-	Retain
212	<i>Eucalyptus tereticornis</i>	Forest Red Gum	190		190	18.0	5.0	2.3	1.6	Regular	-	-	-	-	-	Typical	-	-	-	-	Typical	-	-	-	-	-	-	Retain
213	<i>Acacia disparrima</i>	Black Wattle	150	140	205	10.0	3.0	2.5	1.7	Regular	-	-	-	-	-	Typical	-	-	-	-	Typical	-	-	-	-	-	-	Retain
214	<i>Eucalyptus tereticornis</i>	Forest Red Gum	180		180	17.0	3.0	2.2	1.6	Regular	-	-	-	-	-	Typical	-	-	-	-	Typical	-	-	-	-	-	-	Retain
215	<i>Eucalyptus siderophloia</i>	Northern Grey Ironbark	180		180	16.0	3.0	2.2	1.6	Regular	-	-	-	-	-	Typical	-	-	-	-	Typical	-	-	-	-	-	-	Retain
216	<i>Eucalyptus moluccana</i>	Gum-topped Box	350		350	23.0	9.0	4.2	2.1	Regular	-	-	-	-	-	Typical	-	-	-	-	Typical	-	-	-	-	-	-	Retain
217	<i>Eucalyptus moluccana</i>	Gum-topped Box	230		230	21.0	6.0	2.8	1.8	Regular	-	-	-	-	-	Typical	-	-	-	-	Typical	-	-	-	-	-	-	Retain
218	<i>Eucalyptus moluccana</i>	Gum-topped Box	170		170	16.0	5.0	2.0	1.6	Regular	-	-	-	-	-	Typical	-	-	-	-	Typical	-	-	-	-	-	-	Retain
219	<i>Eucalyptus siderophloia</i>	Northern Grey Ironbark	160		160	14.0	3.0	2.0	1.5	Regular	-	-	-	-	-	Typical	-	-	-	-	Typical	-	-	-	-	-	-	Retain
220	<i>Eucalyptus tereticornis</i>	Forest Red Gum	340		340	19.0	7.0	4.1	2.1	Regular	-	-	-	-	-	Typical	-	-	-	-	Typical	-	-	-	-	-	-	Retain
221	<i>Eucalyptus tereticornis</i>	Forest Red Gum	190		190	21.0	5.0	2.3	1.6	Regular	-	-	-	-	-	Typical	-	-	-	-	Typical	-	-	-	-	-	-	Retain
222	<i>Eucalyptus tereticornis</i>	Forest Red Gum	200		200	18.0	4.0	2.4	1.7	Regular	-	-	-	-	-	Typical	-	-	-	-	Typical	-	-	-	-	-	-	Retain
223	<i>Eucalyptus siderophloia</i>	Northern Grey Ironbark	140		140	16.0	2.0	2.0	1.4	Regular	-	-	-	-	-	Typical	-	-	-	-	Typical	-	-	-	-	-	-	Retain
224	<i>Acacia disparrima</i>	Black Wattle	150	120	192	9.0	3.0	2.3	1.7	Regular	-	-	-	-	-	Typical	-	-	-	-	Typical	-	-	-	-	-	-	Retain
225	<i>Eucalyptus tereticornis</i>	Forest Red Gum	130		130	11.0	1.0	2.0	1.4	Regular	-	-	-	-	-	Typical	-	-	-	-	Typical	-	-	-	-	-	-	Retain
226	<i>Eucalyptus tereticornis</i>	Forest Red Gum	170		170	20.0	3.0	2.0	1.6	Regular	-	-	-	-	-	Typical	-	-	-	-	Typical	-	-	-	-	-	-	Retain
227	<i>Eucalyptus tereticornis</i>	Forest Red Gum	200		200	17.0	4.0	2.4	1.7	Regular	-	-	-	-	-	Typical	-	-	-	-	Typical	-	-	-	-	-	-	Retain
228	<i>Eucalyptus moluccana</i>	Gum-topped Box	120		120	11.0	2.0	2.0	1.4	Regular	-	-	-	-	-	Typical	-	-	-	-	Typical	-	-	-	-	-	-	Retain
229	<i>Eucalyptus siderophloia</i>	Northern Grey Ironbark	120	100	156	10.0	2.0	2.0	1.5	Regular	-	-	-	-	-	Typical	-	-	-	-	Typical	-	-	-	-	-	-	Remove
230	<i>Corymbia citriodora</i>	Spotted Gum	400		400	23.0	9.0	4.8	2.3	Regular	-	-	-	-	-	Typical	-	-	-	-	Typical	-	-	-	-	-	-	Remove
231	<i>Corymbia citriodora</i>	Spotted Gum	190		190	19.0	3.0	2.3	1.6	Regular	-	-	-	-	-	Typical	-	-	-	-	Typical	-	-	-	-	-	-	Remove
232	<i>Eucalyptus siderophloia</i>	Northern Grey Ironbark	580		580	20.0	9.0	7.0	2.6	Regular	-	-	-	-	-	Typical	-	-	-	-	Typical	-	-	-	-	-	-	Remove
233	<i>Eucalyptus siderophloia</i>	Northern Grey Ironbark	210		210	17.0	4.0	2.5	1.7	Regular	-	-	-	-	-	Typical	-	-	-	-	Typical	-	-	-	-	-	-	Remove
234	<i>Eucalyptus siderophloia</i>	Northern Grey Ironbark	200		200	18.0	5.0	2.4	1.7	Regular	-	-	-	-	-	Typical	-	-	-	-	Typical	-	-	-	-	-	-	Remove
235	<i>Eucalyptus siderophloia</i>	Northern Grey Ironbark	170		170	16.0	3.0	2.0	1.6	Regular	-	-	-	-	-	Typical	-	-	-	-	Typical	-	-	-	-	-	-	Remove
236	<i>Eucalyptus siderophloia</i>	Northern Grey Ironbark	160		160	14.0	2.0	2.0	1.5	One-sided	-	-	-	-	-	Typical	-	-	-	-	Typical	-	-	-	-	-	-	Remove
237	<i>Corymbia citriodora</i>	Spotted Gum	350		350	23.0	9.0	4.2	2.1	Regular	-	-	-	-	-	Typical	-	-	-	-	Typical	-	-	-	-	-	-	Remove
238	<i>Eucalyptus siderophloia</i>	Northern Grey Ironbark	140		140	16.0	3.0	2.0	1.4	Regular	-	-	-	-	-	Typical	-	-	-	-	Typical	-	-	-	-	-	-	Remove
239	<i>Corymbia citriodora</i>	Spotted Gum	130		130	15.0	2.0	2.0	1.4	One-sided	-	-	-	-	-	Typical	-	-	-	-	Typical	-	-	-	-	-	-	Remove
240	<i>Corymbia citriodora</i>	Spotted Gum	310		310	21.0	7.0	3.7	2.0	One-sided	-	-	-	-	-	Typical	-	-	-	-	Typical	-	-	-	-	-	-	Remove
241	<i>Corymbia citriodora</i>	Spotted Gum	150		150	14.0	2.0	2.0	1.5	Regular	-	-	-	-	-	Typical	-	-	-	-	Typical	-	-	-	-	-	-	Remove
242	<i>Corymbia citriodora</i>	Spotted Gum	270		270	18.0	6.0	3.2	1.9	Regular	-	Thinning	-	Epicormic	-	Poor	-	-	-	-	Typical	-	-	-	-	-	-	Remove
243	<i>Acacia disparrima</i>	Black Wattle	180		180	10.0	2.0	2.2	1.6	Regular	-	-	-	-	-	Typical	-	-	-	-	Typical	-	-	-	-	-	-	Remove
244	<i>Corymbia citriodora</i>	Spotted Gum	140	100	172	13.0	2.0	2.1	1.6	Regular	-	-	-	-	-	Typical	-	-	-	-	Typical	-	-	-	-	-	-	Remove
245	<i>Eucalyptus siderophloia</i>	Northern Grey Ironbark	210		210	15.0	3.0	2.5	1.7	Regular	-	-	-	-	-	Typical	-	-	-	-	Typical	-	-	-	-	-	-	Remove
246	<i>Eucalyptus siderophloia</i>	Northern Grey Ironbark	120		120	10.0	2.0	2.0	1.4	Regular	-	-	-	-	-	Typical	-	-	-	-	Typical	-	-	-	-	-	-	Remove
247	<i>Corymbia citriodora</i>	Spotted Gum	200		200	17.0	3.0	2.4	1.7	Regular	-	-	Die-back	Epicormic	-	Poor	-	-	-	-	Typical	-	-	-	-	-	-	Remove

Tree ID	Specimen Details									Canopy Condition Details							Trunk Condition Details					Fauna Details and Habitat Value						Retention
	Botanical Name	Common Name	Trunk DBH (mm)	Additional Trunks DBH (mm)	Total DBH (mm) [AS 4970-2009]	Height (m)	Spread (m)	Tree Protection Zone (m)	Structural Root Zone (m)	Canopy Form	Spreading	Thinning	Die-Back	Epicormic Growth	Lopped	Canopy Health	Leaning	Vines	Trunk Damage	Fire Damage	Trunk Health	Scats	Scratches	Hollows	Nest	Termite Nest	Habitat Value	
248	<i>Corymbia citriodora</i>	Spotted Gum	170	150	227	17.0	3.0	2.7	1.8	One-sided	-	-	-	-	-	Typical	-	-	-	-	Typical	-	-	-	-	-	-	Remove
249	<i>Corymbia intermedia</i>	Pink Bloodwood	100		100	9.0	1.0	2.0	1.3	Regular	-	-	-	-	-	Typical	-	-	-	-	Typical	-	-	-	-	-	-	Remove
250	<i>Eucalyptus siderophloia</i>	Northern Grey Ironbark	600		600	26.0	14.0	7.2	2.7	Regular	-	-	-	-	-	Typical	-	-	-	-	Typical	-	-	-	-	-	-	Remove
251	<i>Corymbia tessellaris</i>	Moreton Bay Ash	240	190	306	16.0	4.0	3.7	2.0	Regular	-	-	-	-	-	Typical	-	-	-	-	Typical	-	-	-	-	-	-	Remove
252	<i>Corymbia citriodora</i>	Spotted Gum	160		160	16.0	1.0	2.0	1.5	Regular	-	Thinning	Die-back	Epicormic	-	Poor	-	-	-	-	Typical	-	-	-	-	-	-	Remove
253	<i>Eucalyptus siderophloia</i>	Northern Grey Ironbark	160	160	226	14.0	4.0	2.7	1.8	Regular	-	-	-	-	-	Typical	-	-	-	-	Typical	-	-	-	-	-	-	Remove
254	<i>Eucalyptus siderophloia</i>	Northern Grey Ironbark	180		180	11.0	3.0	2.2	1.6	Regular	-	-	-	-	-	Typical	-	-	-	-	Typical	-	-	-	-	-	-	Remove
255	<i>Corymbia citriodora</i>	Spotted Gum	120		120	14.0	2.0	2.0	1.4	Regular	-	-	-	-	-	Typical	-	-	-	-	Typical	-	-	-	-	-	-	Remove
256	<i>Corymbia citriodora</i>	Spotted Gum	150		150	16.0	3.0	2.0	1.5	Regular	-	-	-	-	-	Typical	-	-	-	-	Typical	-	-	-	-	-	-	Remove
257	<i>Angophora leiocarpa</i>	Smooth-barked Apple	190		190	15.0	3.0	2.3	1.6	One-sided	-	-	-	-	-	Typical	-	-	-	-	Typical	-	-	-	-	-	-	Remove
258	<i>Corymbia citriodora</i>	Spotted Gum	260		260	17.0	6.0	3.1	1.9	One-sided	-	-	-	-	-	Typical	-	-	-	-	Typical	-	-	-	-	-	-	Remove
259	<i>Corymbia citriodora</i>	Spotted Gum	300		300	20.0	7.0	3.6	2.0	One-sided	-	-	-	-	-	Typical	-	-	-	-	Typical	-	-	-	-	-	-	Remove
260	<i>Corymbia citriodora</i>	Spotted Gum	240		240	18.0	6.0	2.9	1.8	One-sided	-	-	-	-	-	Typical	-	-	-	-	Typical	-	-	-	-	-	-	Remove
261	<i>Eucalyptus tereticornis</i>	Forest Red Gum	170		170	11.0	3.0	2.0	1.6	Regular	-	-	-	-	-	Typical	-	-	-	-	Typical	-	-	-	-	-	-	Remove
262	<i>Eucalyptus siderophloia</i>	Northern Grey Ironbark	200	230, 180	354	19.0	6.0	4.2	2.1	Regular	-	-	-	-	-	Typical	-	-	-	-	Typical	-	-	-	-	-	-	Remove
263	<i>Eucalyptus siderophloia</i>	Northern Grey Ironbark	260		260	19.0	5.0	3.1	1.9	Regular	-	-	-	-	-	Typical	-	-	-	-	Typical	-	-	-	-	-	-	Remove
264	<i>Eucalyptus siderophloia</i>	Northern Grey Ironbark	600		600	23.0	16.0	7.2	2.7	Regular	-	-	-	-	-	Typical	-	-	-	-	Typical	-	-	Small	-	Termite nest	-	Remove
265	<i>Eucalyptus siderophloia</i>	Northern Grey Ironbark	250		250	20.0	6.0	3.0	1.8	Regular	-	-	-	-	-	Typical	-	-	-	-	Typical	-	-	-	-	-	-	Remove
266	<i>Corymbia citriodora</i>	Spotted Gum	170		170	17.0	3.0	2.0	1.6	Regular	-	-	-	-	-	Typical	-	-	-	-	Typical	-	-	-	-	-	-	Remove
267	<i>Corymbia citriodora</i>	Spotted Gum	220		220	16.0	3.0	2.6	1.8	Regular	-	-	-	-	-	Typical	-	-	-	-	Typical	-	-	-	-	-	-	Remove
268	<i>Eucalyptus siderophloia</i>	Northern Grey Ironbark	280	310, 330	532	28.0	10.0	6.4	2.5	Regular	-	-	-	-	-	Typical	-	-	-	-	Typical	-	-	-	-	-	-	Remove
269	<i>Acacia disparrima</i>	Black Wattle	170	130	214	10.0	3.0	2.6	1.7	Regular	-	-	-	-	-	Typical	-	-	-	-	Typical	-	-	-	-	-	-	Remove
270	<i>Eucalyptus siderophloia</i>	Northern Grey Ironbark	190	190	269	16.0	3.0	3.2	1.9	Regular	-	-	-	-	-	Typical	-	-	-	-	Typical	-	-	-	-	-	-	Remove
271	<i>Eucalyptus tereticornis</i>	Forest Red Gum	400		400	24.0	8.0	4.8	2.3	Regular	-	-	-	-	-	Typical	-	-	-	-	Typical	-	-	-	-	-	-	Remove
272	<i>Corymbia citriodora</i>	Spotted Gum	260		260	17.0	5.0	3.1	1.9	Regular	-	-	-	-	-	Typical	-	-	-	-	Typical	-	-	-	-	-	-	Remove
273	<i>Eucalyptus tereticornis</i>	Forest Red Gum	360		360	18.0	6.0	4.3	2.2	Regular	-	-	-	-	-	Typical	-	-	Trunk Dmg.	-	Poor	-	-	-	-	-	-	Remove
274	<i>Eucalyptus moluccana</i>	Gum-topped Box	270	320, 200	464	20.0	7.0	5.6	2.4	Regular	-	-	-	-	-	Typical	-	-	-	-	Typical	-	-	-	-	-	-	Remove
275	<i>Eucalyptus moluccana</i>	Gum-topped Box	430		430	18.0	5.0	5.2	2.3	Regular	-	-	-	Epicormic	-	Typical	-	-	-	-	Typical	-	-	-	-	-	-	Remove
276	<i>Eucalyptus tereticornis</i>	Forest Red Gum	630		630	25.0	10.0	7.6	2.7	Regular	-	-	-	-	-	Typical	-	-	-	-	Typical	-	-	-	-	-	-	Remove
277	<i>Eucalyptus siderophloia</i>	Northern Grey Ironbark	370		370	20.0	5.0	4.4	2.2	Regular	-	-	-	-	-	Typical	-	-	-	-	Typical	-	-	-	-	-	-	Remove
278	<i>Eucalyptus siderophloia</i>	Northern Grey Ironbark	330		330	20.0	6.0	4.0	2.1	Regular	-	-	-	-	-	Typical	-	-	-	-	Typical	-	-	-	-	-	-	Remove
279	<i>Eucalyptus siderophloia</i>	Northern Grey Ironbark	300		300	21.0	7.0	3.6	2.0	Regular	-	-	-	-	-	Typical	-	-	-	-	Typical	-	-	-	-	-	-	Remove
280	<i>Eucalyptus siderophloia</i>	Northern Grey Ironbark	260		260	21.0	6.0	3.1	1.9	Regular	-	-	-	-	-	Typical	-	-	-	-	Typical	-	-	-	-	-	-	Remove
281	<i>Eucalyptus siderophloia</i>	Northern Grey Ironbark	420		420	23.0	12.0	5.0	2.3	Regular	-	-	-	-	-	Typical	-	-	-	-	Typical	-	-	-	-	-	-	Remove
282	<i>Acacia disparrima</i>	Black Wattle	1160		1160	10.0	3.0	13.9	3.5	Regular	-	-	-	-	-	Typical	-	-	-	-	Typical	-	-	-	-	-	-	Remove
283	<i>Corymbia citriodora</i>	Spotted Gum	450		450	27.0	12.0	5.4	2.4	Regular	-	-	-	-	-	Typical	-	-	-	-	Typical	-	-	-	-	-	-	Remove
284	<i>Corymbia citriodora</i>	Spotted Gum	130		130	16.0	1.0	2.0	1.4	Regular	-	-	-	-	-	Typical	-	-	-	-	Typical	-	-	-	-	-	-	Remove
285	<i>Corymbia citriodora</i>	Spotted Gum	360		360	30.0	10.0	4.3	2.2	Regular	-	-	-	-	-	Typical	-	-	-	-	Typical	-	-	-	-	-	-	Remove
286	<i>Corymbia citriodora</i>	Spotted Gum	140		140	16.0	3.0	2.0	1.4	Regular	-	-	-	-	-	Typical	-	-	-	-	Typical	-	-	-	-	-	-	Remove
287	<i>Corymbia citriodora</i>	Spotted Gum	250		250	26.0	5.0	3.0	1.8	Regular	-	-	-	-	-	Typical	-	-	-	-	Typical	-	-	-	-	-	-	Remove
288	<i>Acacia disparrima</i>	Black Wattle	200		200	12.0	3.0	2.4	1.7	Regular	-	-	-	-	-	Typical	-	-	-	-	Typical	-	-	-	-	-	-	Remove
289	<i>Corymbia citriodora</i>	Spotted Gum	220		220	20.0	4.0	2.6	1.8	One-sided	-	-	-	-	-	Typical	-	-	-	-	Typical	-	-	-	-	-	-	Remove

Specimen Details										Canopy Condition Details							Trunk Condition Details					Fauna Details and Habitat Value						
Tree ID	Botanical Name	Common Name	Trunk DBH (mm)	Additional Trunks DBH (mm)	Total DBH (mm) [AS 4970-2009]	Height (m)	Spread (m)	Tree Protection Zone (m)	Structural Root Zone (m)	Canopy Form	Spreading	Thinning	Die-Back	Epicormic Growth	Lopped	Canopy Health	Leaning	Vines	Trunk Damage	Fire Damage	Trunk Health	Scats	Scratches	Hollows	Nest	Termite Nest	Habitat Value	Retention
290	Corymbia citriodora	Spotted Gum	160		160	17.0	3.0	2.0	1.5	Regular	-	-	-	-	-	Typical	-	-	-	-	Typical	-	-	-	-	-	-	Remove
291	Corymbia citriodora	Spotted Gum	220		220	24.0	4.0	2.6	1.8	Regular	-	-	-	-	-	Typical	-	-	Trunk Dmg.	-	Poor	-	-	-	-	-	-	Remove
292	Eucalyptus siderophloia	Northern Grey Ironbark	260		260	19.0	7.0	3.1	1.9	Regular	-	-	-	-	-	Typical	-	-	-	-	Typical	-	-	-	-	-	-	Remove
293	Corymbia citriodora	Spotted Gum	120		120	16.0	2.0	2.0	1.4	Regular	-	-	-	-	-	Typical	-	-	-	-	Typical	-	-	-	-	-	-	Remove
294	Corymbia citriodora	Spotted Gum	140		140	16.0	3.0	2.0	1.4	Regular	-	-	-	-	-	Typical	-	-	-	-	Typical	-	-	-	-	-	-	Remove
295	Corymbia citriodora	Spotted Gum	120		120	12.0	1.0	2.0	1.4	Regular	-	Thinning	Die-back	Epicormic	-	Poor	-	-	-	-	Typical	-	-	-	-	-	-	Remove
296	Eucalyptus siderophloia	Northern Grey Ironbark	170		170	13.0	1.0	2.0	1.6	Regular	-	Thinning	Die-back	Epicormic	-	Poor	-	-	-	-	Typical	-	-	-	-	-	-	Remove
297	Corymbia citriodora	Spotted Gum	130		130	14.0	2.0	2.0	1.4	Regular	-	-	-	-	-	Typical	-	-	-	-	Typical	-	-	-	-	-	-	Remove
298	Corymbia citriodora	Spotted Gum	150		150	17.0	3.0	2.0	1.5	Regular	-	-	-	-	-	Typical	-	-	-	-	Typical	-	-	-	-	-	-	Remove
299	Corymbia citriodora	Spotted Gum	180		180	16.0	3.0	2.2	1.6	Regular	-	-	-	-	-	Typical	-	-	-	-	Typical	-	-	-	-	-	-	Remove
300	Acacia disparrima	Black Wattle	160	100	189	12.0	3.0	2.3	1.6	Regular	-	-	-	-	-	Typical	-	-	-	-	Typical	-	-	-	-	-	-	Remove
301	Corymbia citriodora	Spotted Gum	150		150	16.0	2.0	2.0	1.5	Regular	-	-	-	-	-	Typical	-	-	-	-	Typical	-	-	-	-	-	-	Remove
302	Corymbia citriodora	Spotted Gum	210		210	18.0	4.0	2.5	1.7	One-sided	-	-	-	-	-	Typical	-	-	-	-	Typical	-	-	-	-	-	-	Remove
303	Corymbia citriodora	Spotted Gum	150		150	16.0	3.0	2.0	1.5	Regular	-	-	-	-	-	Typical	-	-	-	-	Typical	-	-	-	-	-	-	Remove
304	Eucalyptus tereticornis	Forest Red Gum	130		130	15.0	3.0	2.0	1.4	Regular	-	-	-	-	-	Typical	-	-	-	-	Typical	-	-	-	-	-	-	Remove
305	Corymbia intermedia	Pink Bloodwood	170		170	15.0	3.0	2.0	1.6	Regular	-	-	-	-	-	Typical	-	-	-	-	Typical	-	-	-	-	-	-	Remove
306	Eucalyptus tereticornis	Forest Red Gum	120		120	13.0	1.0	2.0	1.4	Regular	-	Thinning	Die-back	Epicormic	-	Poor	-	-	-	-	Typical	-	-	-	-	-	-	Remove
307	Eucalyptus siderophloia	Northern Grey Ironbark	170		170	17.0	3.0	2.0	1.6	Regular	-	-	-	-	-	Typical	-	-	-	-	Typical	-	-	-	-	-	-	Remove
308	Acacia disparrima	Black Wattle	150		150	10.0	3.0	2.0	1.5	Regular	-	-	-	-	-	Typical	-	-	-	-	Typical	-	-	-	-	-	-	Remove
309	Corymbia citriodora	Spotted Gum	180		180	17.0	2.0	2.2	1.6	Regular	-	-	-	-	-	Typical	-	-	-	-	Typical	-	-	-	-	-	-	Remove
310	Corymbia citriodora	Spotted Gum	140		140	15.0	2.0	2.0	1.4	Regular	-	-	-	-	-	Typical	-	-	-	-	Typical	-	-	-	-	-	-	Remove
311	Acacia disparrima	Black Wattle	130	160	206	12.0	3.0	2.5	1.7	Regular	-	-	-	-	-	Typical	-	-	-	-	Typical	-	-	-	-	-	-	Remove
312	Acacia disparrima	Black Wattle	220		220	13.0	3.0	2.6	1.8	Regular	-	Thinning	Die-back	-	-	Poor	-	-	-	-	Typical	-	-	-	-	-	-	Remove
313	Eucalyptus siderophloia	Northern Grey Ironbark	130		130	13.0	2.0	2.0	1.4	Regular	-	-	-	-	-	Typical	-	-	-	-	Typical	-	-	-	-	-	-	Remove
314	Corymbia citriodora	Spotted Gum	240		240	17.0	3.0	2.9	1.8	Regular	-	-	-	-	-	Typical	-	-	-	-	Typical	-	-	-	-	-	-	Remove
315	Acacia disparrima	Black Wattle	140		140	12.0	3.0	2.0	1.4	Regular	-	-	-	-	-	Typical	-	-	-	-	Typical	-	-	-	-	-	-	Remove
316	Corymbia citriodora	Spotted Gum	170		170	15.0	3.0	2.0	1.6	Regular	-	-	-	-	-	Typical	-	-	-	-	Typical	-	-	-	-	-	-	Remove
317	Acacia disparrima	Black Wattle	240		240	11.0	3.0	2.9	1.8	Regular	-	-	-	-	-	Typical	-	-	-	-	Typical	-	-	-	-	-	-	Remove
318	Corymbia citriodora	Spotted Gum	190		190	21.0	3.0	2.3	1.6	Regular	-	-	-	-	-	Typical	-	-	-	-	Typical	-	-	-	-	-	-	Remove
319	Acacia disparrima	Black Wattle	160		160	10.0	2.0	2.0	1.5	Regular	-	Thinning	Die-back	-	-	Poor	-	-	-	-	Typical	-	-	-	-	-	-	Remove
320	Corymbia citriodora	Spotted Gum	100		100	12.0	1.0	2.0	1.3	Regular	-	-	-	-	-	Typical	-	-	-	-	Typical	-	-	-	-	-	-	Remove
321	Eucalyptus tereticornis	Forest Red Gum	160		160	16.0	3.0	2.0	1.5	Regular	-	-	-	-	-	Typical	-	-	-	-	Typical	-	-	-	-	-	-	Remove
322	Eucalyptus siderophloia	Northern Grey Ironbark	210		210	17.0	3.0	2.5	1.7	Regular	-	-	-	-	-	Typical	-	-	-	-	Typical	-	-	-	-	-	-	Remove
323	Corymbia citriodora	Spotted Gum	140		140	14.0	3.0	2.0	1.4	Regular	-	-	-	-	-	Typical	-	-	-	-	Typical	-	-	-	-	-	-	Remove
324	Eucalyptus tereticornis	Forest Red Gum	170		170	19.0	2.0	2.0	1.6	Regular	-	-	-	-	-	Typical	-	-	-	-	Typical	-	-	-	-	-	-	Remove
325	Eucalyptus siderophloia	Northern Grey Ironbark	230		230	20.0	5.0	2.8	1.8	Regular	-	-	-	-	-	Typical	-	-	-	-	Typical	-	-	-	-	-	-	Remove
326	Corymbia citriodora	Spotted Gum	160		160	18.0	3.0	2.0	1.5	Regular	-	-	-	-	-	Typical	-	-	-	-	Typical	-	-	-	-	-	-	Remove
327	Corymbia citriodora	Spotted Gum	140		140	12.0	1.0	2.0	1.4	Regular	-	-	-	-	-	Typical	-	-	-	-	Typical	-	-	-	-	-	-	Remove
328	Corymbia citriodora	Spotted Gum	210		210	20.0	6.0	2.5	1.7	Regular	-	-	-	-	-	Typical	-	-	-	-	Typical	-	-	-	-	-	-	Remove
329	Acacia disparrima	Black Wattle	200		200	11.0	3.0	2.4	1.7	Regular	-	Thinning	Die-back	-	-	Poor	-	-	-	-	Typical	-	-	-	-	-	-	Remove
330	Corymbia citriodora	Spotted Gum	170		170	20.0	5.0	2.0	1.6	Regular	-	-	-	-	-	Typical	-	-	-	-	Typical	-	-	-	-	-	-	Remove
331	Corymbia citriodora	Spotted Gum	120		120	14.0	2.0	2.0	1.4	Regular	-	Thinning	Die-back	Epicormic	-	Poor	-	-	-	-	Typical	-	-	-	-	-	-	Remove

Tree ID	Specimen Details									Canopy Condition Details						Trunk Condition Details					Fauna Details and Habitat Value						Retention	
	Botanical Name	Common Name	Trunk DBH (mm)	Additional Trunks DBH (mm)	Total DBH (mm) [AS 4970-2009]	Height (m)	Spread (m)	Tree Protection Zone (m)	Structural Root Zone (m)	Canopy Form	Spreading	Thinning	Die-Back	Epicormic Growth	Lopped	Canopy Health	Leaning	Vines	Trunk Damage	Fire Damage	Trunk Health	Scats	Scratches	Hollows	Nest	Termite Nest		Habitat Value
332	Corymbia citriodora	Spotted Gum	240		240	21.0	6.0	2.9	1.8	Regular	-	-	-	-	-	Typical	-	-	-	-	Typical	-	-	-	-	-	-	Remove
333	Corymbia citriodora	Spotted Gum	190		190	17.0	3.0	2.3	1.6	Regular	-	-	-	-	-	Typical	-	-	-	-	Typical	-	-	-	-	-	-	Remove
334	Corymbia citriodora	Spotted Gum	450		450	26.0	10.0	5.4	2.4	Regular	-	-	-	-	-	Typical	-	-	-	-	Typical	-	-	-	-	-	-	Remove
335	Eucalyptus siderophloia	Northern Grey Ironbark	120		120	11.0	2.0	2.0	1.4	Regular	-	-	-	-	-	Typical	-	-	-	-	Typical	-	-	-	-	-	-	Remove
336	Corymbia citriodora	Spotted Gum	210		210	17.0	5.0	2.5	1.7	Regular	-	-	-	-	-	Typical	-	-	-	-	Typical	-	-	-	-	-	-	Remove
337	Acacia disparrima	Black Wattle	160		160	14.0	3.0	2.0	1.5	Regular	-	-	-	-	-	Typical	-	-	-	-	Typical	-	-	-	-	-	-	Remove
338	Acacia disparrima	Black Wattle	230		230	12.0	4.0	2.8	1.8	Regular	-	-	-	-	-	Typical	-	-	-	-	Typical	-	-	-	-	-	-	Remove
339	Corymbia citriodora	Spotted Gum	170		170	14.0	3.0	2.0	1.6	Regular	-	-	-	-	-	Typical	-	-	-	-	Typical	-	-	-	-	-	-	Remove
340	Eucalyptus siderophloia	Northern Grey Ironbark	200		200	16.0	3.0	2.4	1.7	Regular	-	-	-	-	-	Typical	-	-	-	-	Typical	-	-	-	-	-	-	Remove
341	Corymbia citriodora	Spotted Gum	140		140	14.0	2.0	2.0	1.4	Regular	-	-	-	-	-	Typical	-	-	-	-	Typical	-	-	-	-	-	-	Remove
342	Corymbia citriodora	Spotted Gum	150		150	14.0	2.0	2.0	1.5	Regular	-	-	-	-	-	Typical	-	-	-	-	Typical	-	-	-	-	-	-	Remove
343	Eucalyptus siderophloia	Northern Grey Ironbark	230		230	16.0	4.0	2.8	1.8	Regular	-	-	-	-	-	Typical	-	-	-	-	Typical	-	-	-	-	-	-	Remove
344	Acacia disparrima	Black Wattle	150		150	11.0	3.0	2.0	1.5	Regular	-	-	-	-	-	Typical	-	-	-	-	Typical	-	-	-	-	-	-	Remove
345	Corymbia citriodora	Spotted Gum	270		270	24.0	6.0	3.2	1.9	Regular	-	-	-	-	-	Typical	-	-	-	-	Typical	-	-	-	-	-	-	Remove
346	Eucalyptus siderophloia	Northern Grey Ironbark	220		220	16.0	3.0	2.6	1.8	Regular	-	-	-	-	-	Typical	-	-	-	-	Typical	-	-	-	-	-	-	Remove
347	Corymbia citriodora	Spotted Gum	420		420	25.0	9.0	5.0	2.3	Regular	-	-	-	-	-	Typical	-	-	-	-	Typical	-	-	-	-	-	-	Remove
348	Eucalyptus tereticornis	Forest Red Gum	150		150	11.0	1.0	2.0	1.5	Regular	-	Thinning	Die-back	-	-	Poor	-	-	-	-	Typical	-	-	-	-	-	-	Remove
349	Eucalyptus tereticornis	Forest Red Gum	140		140	10.0	1.0	2.0	1.4	Regular	-	Thinning	Die-back	-	-	Poor	-	-	-	-	Typical	-	-	-	-	-	-	Remove
350	Corymbia citriodora	Spotted Gum	220		220	16.0	3.0	2.6	1.8	Regular	-	-	-	-	-	Typical	-	-	-	-	Typical	-	-	-	-	-	-	Remove
351	Eucalyptus siderophloia	Northern Grey Ironbark	230		230	17.0	5.0	2.8	1.8	Regular	-	-	-	-	-	Typical	-	-	-	-	Typical	-	-	-	-	-	-	Remove
352	Acacia disparrima	Black Wattle	160		160	14.0	2.0	2.0	1.5	Regular	-	-	-	-	-	Typical	-	-	-	-	Typical	-	-	-	-	-	-	Remove
353	Corymbia citriodora	Spotted Gum	360		360	25.0	8.0	4.3	2.2	Regular	-	-	-	-	-	Typical	-	-	-	-	Typical	-	-	-	-	-	-	Remove
354	Eucalyptus siderophloia	Northern Grey Ironbark	260		260	17.0	5.0	3.1	1.9	Regular	-	-	-	-	-	Typical	-	-	-	-	Typical	-	-	-	-	-	-	Remove
355	Eucalyptus siderophloia	Northern Grey Ironbark	120		120	12.0	3.0	2.0	1.4	Regular	-	-	-	-	-	Typical	-	-	-	-	Typical	-	-	-	-	-	-	Remove
356	Corymbia citriodora	Spotted Gum	130		130	16.0	2.0	2.0	1.4	Regular	-	-	-	-	-	Typical	-	-	-	-	Typical	-	-	-	-	-	-	Remove
357	Corymbia citriodora	Spotted Gum	210		210	18.0	5.0	2.5	1.7	Regular	-	-	-	-	-	Typical	-	-	-	-	Typical	-	-	-	-	-	-	Remove
358	Acacia disparrima	Black Wattle	210		210	10.0	5.0	2.5	1.7	Regular	-	-	-	-	-	Typical	-	-	-	-	Typical	-	-	-	-	-	-	Remove
359	Acacia disparrima	Black Wattle	160		160	11.0	3.0	2.0	1.5	Regular	-	-	-	-	-	Typical	-	-	-	-	Typical	-	-	-	-	-	-	Remove
360	Corymbia citriodora	Spotted Gum	110		110	10.0	1.0	2.0	1.3	Regular	-	-	-	-	-	Typical	-	-	-	-	Typical	-	-	-	-	-	-	Remove
361	Eucalyptus siderophloia	Northern Grey Ironbark	260		260	19.0	6.0	3.1	1.9	Regular	-	-	-	-	-	Typical	-	-	-	-	Typical	-	-	-	-	-	-	Remove
362	Eucalyptus siderophloia	Northern Grey Ironbark	190		190	16.0	3.0	2.3	1.6	Regular	-	-	-	-	-	Typical	-	-	-	-	Typical	-	-	-	-	-	-	Remove
363	Eucalyptus siderophloia	Northern Grey Ironbark	260		260	21.0	6.0	3.1	1.9	Regular	-	-	-	-	-	Typical	-	-	-	-	Typical	-	-	-	-	-	-	Remove
364	Eucalyptus tereticornis	Forest Red Gum	150		150	14.0	2.0	2.0	1.5	Regular	-	-	-	-	-	Typical	-	-	-	-	Typical	-	-	-	-	-	-	Remove
365	Eucalyptus siderophloia	Northern Grey Ironbark	140		140	14.0	2.0	2.0	1.4	Regular	-	-	-	-	-	Typical	-	-	-	-	Typical	-	-	-	-	-	-	Remove
366	Eucalyptus siderophloia	Northern Grey Ironbark	210		210	18.0	5.0	2.5	1.7	Regular	-	-	-	-	-	Typical	-	-	-	-	Typical	-	-	-	-	-	-	Remove
367	Corymbia citriodora	Spotted Gum	130		130	14.0	3.0	2.0	1.4	Regular	-	-	-	-	-	Typical	-	-	-	-	Typical	-	-	-	-	-	-	Remove
368	Corymbia citriodora	Spotted Gum	160		160	17.0	3.0	2.0	1.5	Regular	-	-	-	-	-	Typical	-	-	-	-	Typical	-	-	-	-	-	-	Remove
369	Corymbia citriodora	Spotted Gum	130		130	15.0	2.0	2.0	1.4	Regular	-	-	-	-	-	Typical	-	-	-	-	Typical	-	-	-	-	-	-	Remove
370	Corymbia citriodora	Spotted Gum	170		170	16.0	2.0	2.0	1.6	Regular	-	-	-	-	-	Typical	-	-	-	-	Typical	-	-	-	-	-	-	Remove
371	Eucalyptus siderophloia	Northern Grey Ironbark	1200		1200	20.0	9.0	14.4	3.6	Regular	-	Thinning	Die-back	Epicormic	-	Poor	Major	Introduced	Trunk Dmg.	-	Poor	-	-	-	-	-	-	Remove
372	Eucalyptus moluccana	Gum-topped Box	280		280	17.0	5.0	3.4	1.9	Regular	-	-	-	-	-	Typical	-	-	-	-	Typical	-	-	-	-	-	-	Remove
373	Eucalyptus siderophloia	Northern Grey Ironbark	210		210	17.0	4.0	2.5	1.7	Regular	-	-	-	-	-	Typical	-	-	-	-	Typical	-	-	-	-	-	-	Remove

Specimen Details										Canopy Condition Details							Trunk Condition Details					Fauna Details and Habitat Value						
Tree ID	Botanical Name	Common Name	Trunk DBH (mm)	Additional Trunks DBH (mm)	Total DBH (mm) [AS 4970-2009]	Height (m)	Spread (m)	Tree Protection Zone (m)	Structural Root Zone (m)	Canopy Form	Spreading	Thinning	Die-Back	Epicormic Growth	Lopped	Canopy Health	Leaning	Vines	Trunk Damage	Fire Damage	Trunk Health	Scats	Scratches	Hollows	Nest	Termite Nest	Habitat Value	Retention
374	<i>Corymbia citriodora</i>	Spotted Gum	200		200	22.0	5.0	2.4	1.7	Regular	-	-	-	-	-	Typical	-	-	-	-	Typical	-	-	-	-	-	-	Remove
375	<i>Corymbia citriodora</i>	Spotted Gum	270		270	23.0	8.0	3.2	1.9	Regular	-	-	-	-	-	Typical	-	-	-	-	Typical	-	-	-	-	-	-	Remove
376	<i>Corymbia citriodora</i>	Spotted Gum	290		290	20.0	8.0	3.5	2.0	Regular	-	-	-	-	-	Typical	-	-	-	-	Typical	-	-	-	-	-	-	Remove
377	<i>Corymbia citriodora</i>	Spotted Gum	260		260	21.0	5.0	3.1	1.9	Regular	-	Thinning	-	Epicormic	-	Poor	-	-	-	-	Typical	-	-	-	-	-	-	Remove
378	<i>Corymbia citriodora</i>	Spotted Gum	160		160	17.0	3.0	2.0	1.5	Regular	-	-	-	-	-	Typical	-	-	-	-	Typical	-	-	-	-	-	-	Remove
379	<i>Eucalyptus siderophloia</i>	Northern Grey Ironbark	140		140	12.0	2.0	2.0	1.4	Regular	-	-	-	-	-	Typical	-	-	-	-	Typical	-	-	-	-	-	-	Remove
380	<i>Eucalyptus siderophloia</i>	Northern Grey Ironbark	200		200	17.0	3.0	2.4	1.7	Regular	-	-	-	-	-	Typical	-	-	-	-	Typical	-	-	-	-	-	-	Remove
381	<i>Eucalyptus siderophloia</i>	Northern Grey Ironbark	180		180	14.0	3.0	2.2	1.6	Regular	-	-	-	-	-	Typical	-	-	-	-	Typical	-	-	-	-	-	-	Remove
382	<i>Corymbia citriodora</i>	Spotted Gum	250		250	21.0	5.0	3.0	1.8	Regular	-	-	-	-	-	Typical	-	-	-	-	Typical	-	-	-	-	-	-	Remove
383	<i>Acacia disparrima</i>	Black Wattle	160		160	11.0	3.0	2.0	1.5	Regular	-	-	-	-	-	Typical	-	-	-	-	Typical	-	-	-	-	-	-	Remove
384	<i>Corymbia citriodora</i>	Spotted Gum	230		230	18.0	5.0	2.8	1.8	Regular	-	-	-	-	-	Typical	-	-	-	-	Typical	-	-	-	-	-	-	Remove
385	<i>Eucalyptus siderophloia</i>	Northern Grey Ironbark	180		180	15.0	3.0	2.2	1.6	Regular	-	-	-	-	-	Typical	-	-	-	-	Typical	-	-	-	-	-	-	Remove
386	<i>Acacia disparrima</i>	Black Wattle	170		170	10.0	2.0	2.0	1.6	One-sided	-	-	-	-	-	Typical	-	-	-	-	Typical	-	-	-	-	-	-	Remove
387	<i>Corymbia citriodora</i>	Spotted Gum	240		240	16.0	3.0	2.9	1.8	Regular	-	-	-	-	-	Typical	-	-	-	-	Typical	-	-	-	-	-	-	Remove
388	<i>Eucalyptus tereticornis</i>	Forest Red Gum	460		460	28.0	12.0	5.5	2.4	Regular	-	-	-	-	-	Typical	-	-	-	-	Typical	-	-	-	-	-	-	Remove
389	<i>Acacia disparrima</i>	Black Wattle	200		200	12.0	4.0	2.4	1.7	Regular	-	Thinning	Die-back	-	-	Poor	-	-	-	-	Typical	-	-	-	-	-	-	Remove
390	<i>Acacia disparrima</i>	Black Wattle	280		280	10.0	3.0	3.4	1.9	Regular	-	-	-	-	-	Typical	-	-	-	-	Typical	-	-	-	-	-	-	Remove
391	<i>Acacia disparrima</i>	Black Wattle	230		230	14.0	3.0	2.8	1.8	Regular	-	-	-	-	-	Typical	-	-	-	-	Typical	-	-	-	-	-	-	Remove
392	<i>Eucalyptus tereticornis</i>	Forest Red Gum	230		230	17.0	5.0	2.8	1.8	Regular	-	-	-	-	-	Typical	-	-	-	-	Typical	-	-	-	-	-	-	Remove
393	<i>Corymbia citriodora</i>	Spotted Gum	150		150	12.0	2.0	2.0	1.5	Regular	-	-	-	-	-	Typical	-	-	-	-	Typical	-	-	-	-	-	-	Remove
394	<i>Acacia disparrima</i>	Black Wattle	200		200	12.0	2.0	2.4	1.7	Regular	-	Thinning	Die-back	-	-	Poor	-	-	-	-	Typical	-	-	-	-	-	-	Remove
395	<i>Eucalyptus siderophloia</i>	Northern Grey Ironbark	260		260	17.0	5.0	3.1	1.9	Regular	-	-	-	-	-	Typical	-	-	-	-	Typical	-	-	-	-	-	-	Arborist
396	<i>Acacia disparrima</i>	Black Wattle	260		260	12.0	5.0	3.1	1.9	Regular	-	-	-	-	-	Typical	-	-	-	-	Typical	-	-	-	-	-	-	Retain
397	<i>Acacia disparrima</i>	Black Wattle	210		210	14.0	3.0	2.5	1.7	Regular	-	-	-	-	-	Typical	-	-	-	-	Typical	-	-	-	-	-	-	Retain
398	<i>Corymbia citriodora</i>	Spotted Gum	150		150	14.0	3.0	2.0	1.5	Regular	-	-	-	-	-	Typical	-	-	-	-	Typical	-	-	-	-	-	-	Retain
399	<i>Acacia disparrima</i>	Black Wattle	200		200	12.0	3.0	2.4	1.7	Regular	-	-	-	-	-	Typical	-	-	-	-	Typical	-	-	-	-	-	-	Retain
400	<i>Eucalyptus tereticornis</i>	Forest Red Gum	180		180	14.0	3.0	2.2	1.6	Regular	-	-	-	-	-	Typical	-	-	-	-	Typical	-	-	-	-	-	-	Remove
401	<i>Corymbia citriodora</i>	Spotted Gum	150		150	13.0	2.0	2.0	1.5	Regular	-	-	-	-	-	Typical	-	-	-	-	Typical	-	-	-	-	-	-	Remove
402	<i>Corymbia citriodora</i>	Spotted Gum	260		260	17.0	5.0	3.1	1.9	Regular	-	-	-	-	-	Typical	-	-	-	-	Typical	-	-	-	-	-	-	Remove
403	<i>Eucalyptus siderophloia</i>	Northern Grey Ironbark	210		210	19.0	6.0	2.5	1.7	Regular	-	-	-	-	-	Typical	-	-	-	-	Typical	-	-	-	-	-	-	Removed - LCC sewer
404	<i>Eucalyptus siderophloia</i>	Northern Grey Ironbark	130		130	10.0	1.0	2.0	1.4	Regular	-	-	-	-	-	Typical	-	-	-	-	Typical	-	-	-	-	-	-	Removed - LCC sewer
405	<i>Eucalyptus siderophloia</i>	Northern Grey Ironbark	310		310	21.0	6.0	3.7	2.0	Regular	-	-	-	-	-	Typical	-	-	-	-	Typical	-	-	-	-	-	-	Removed - LCC sewer
406	<i>Acacia disparrima</i>	Black Wattle	150	120	192	10.0	3.0	2.3	1.7	Regular	-	-	-	-	-	Typical	-	-	-	-	Typical	-	-	-	-	-	-	Retain
407	<i>Eucalyptus moluccana</i>	Gum-topped Box	120		120	11.0	2.0	2.0	1.4	Regular	-	-	-	-	-	Typical	-	-	-	-	Typical	-	-	-	-	-	-	Retain
408	<i>Eucalyptus tereticornis</i>	Forest Red Gum	190		190	17.0	4.0	2.3	1.6	Regular	-	-	-	-	-	Typical	-	-	-	-	Typical	-	-	-	-	-	-	Removed - LCC sewer
409	<i>Eucalyptus tereticornis</i>	Forest Red Gum	110		110	11.0	2.0	2.0	1.3	Regular	-	-	-	-	-	Typical	-	-	-	-	Typical	-	-	-	-	-	-	Removed - LCC sewer
410	<i>Eucalyptus moluccana</i>	Gum-topped Box	310		310	22.0	8.0	3.7	2.0	Regular	-	-	-	-	-	Typical	-	-	-	-	Typical	-	-	-	-	-	-	Removed - LCC sewer
411	<i>Acacia disparrima</i>	Black Wattle	170	100	197	10.0	3.0	2.4	1.7	One-sided	-	-	-	-	-	Typical	-	-	-	-	Typical	-	-	-	-	-	-	Removed - LCC sewer
412	<i>Acacia disparrima</i>	Black Wattle	180		180	11.0	3.0	2.2	1.6	Regular	-	-	-	-	-	Typical	-	-	-	-	Typical	-	-	-	-	-	-	Removed - LCC sewer
413	<i>Eucalyptus moluccana</i>	Gum-topped Box	190		190	16.0	3.0	2.3	1.6	Regular	-	-	-	-	-	Typical	-	-	-	-	Typical	-	-	-	-	-	-	Removed - LCC sewer
414	<i>Eucalyptus siderophloia</i>	Northern Grey Ironbark	160		160	16.0	3.0	2.0	1.5	Regular	-	-	-	-	-	Typical	-	-	-	-	Typical	-	-	-	-	-	-	Retain
415	<i>Eucalyptus moluccana</i>	Gum-topped Box	340		340	19.0	4.0	4.1	2.1	Regular	-	-	-	-	-	Typical	-	-	-	-	Typical	-	-	-	-	-	-	Removed - LCC sewer

Tree ID	Specimen Details									Canopy Condition Details						Trunk Condition Details					Fauna Details and Habitat Value						Retention		
	Botanical Name	Common Name	Trunk DBH (mm)	Additional Trunks DBH (mm)	Total DBH (mm) [AS 4970-2009]	Height (m)	Spread (m)	Tree Protection Zone (m)	Structural Root Zone (m)	Canopy Form	Spreading	Thinning	Die-Back	Epicormic Growth	Lopped	Canopy Health	Leaning	Vines	Trunk Damage	Fire Damage	Trunk Health	Scats	Scratches	Hollows	Nest	Termite Nest		Habitat Value	
416	<i>Eucalyptus tereticornis</i>	Forest Red Gum	150	180	150	14.0	3.0	2.0	1.5	Regular	-	-	-	-	-	Typical	-	-	-	-	Typical	-	-	-	-	-	-	Removed - LCC sewer	
417	<i>Eucalyptus moluccana</i>	Gum-topped Box	240		300	17.0	5.0	3.6	2.0	Regular	-	-	-	-	-	-	Typical	-	-	-	-	Typical	-	-	-	-	-	-	Removed - LCC sewer
418	<i>Eucalyptus moluccana</i>	Gum-topped Box	150		150	14.0	3.0	2.0	1.5	Regular	-	-	-	-	-	-	Typical	-	-	-	-	Typical	-	-	-	-	-	-	Removed - LCC sewer
419	<i>Eucalyptus tereticornis</i>	Forest Red Gum	530		530	17.0	8.0	6.4	2.5	Regular	-	-	-	-	-	Typical	-	-	-	-	Typical	-	-	-	-	-	-	Removed - LCC sewer	
420	<i>Eucalyptus moluccana</i>	Gum-topped Box	130		130	12.0	2.0	2.0	1.4	Regular	-	-	-	-	-	Typical	-	-	-	-	Typical	-	-	-	-	-	-	Retain	
421	<i>Eucalyptus tereticornis</i>	Forest Red Gum	660		660	20.0	8.0	7.9	2.8	Regular	-	-	-	-	-	Typical	-	-	-	-	Typical	-	-	Small	-	-	-	Retain	
422	<i>Eucalyptus tereticornis</i>	Forest Red Gum	110		110	11.0	1.0	2.0	1.3	Regular	-	-	-	-	-	Typical	-	-	-	-	Typical	-	-	-	-	-	-	Retain	
423	<i>Eucalyptus moluccana</i>	Gum-topped Box	140		140	13.0	2.0	2.0	1.4	Regular	-	-	-	-	-	Typical	-	-	-	-	Typical	-	-	-	-	-	-	Retain	
424	<i>Eucalyptus moluccana</i>	Gum-topped Box	130		130	10.0	3.0	2.0	1.4	Regular	-	-	-	-	-	Typical	-	-	-	-	Typical	-	-	-	-	-	-	Retain	
425	<i>Eucalyptus moluccana</i>	Gum-topped Box	210		210	16.0	3.0	2.5	1.7	Regular	-	-	-	-	-	Typical	-	-	-	-	Typical	-	-	-	-	-	-	Retain	
426	<i>Eucalyptus moluccana</i>	Gum-topped Box	200		200	16.0	3.0	2.4	1.7	Regular	-	-	-	-	-	Typical	-	-	-	-	Typical	-	-	-	-	-	-	Retain	
427	<i>Eucalyptus moluccana</i>	Gum-topped Box	120		120	12.0	3.0	2.0	1.4	Regular	-	-	-	-	-	Typical	-	-	-	-	Typical	-	-	-	-	-	-	Retain	
428	<i>Eucalyptus moluccana</i>	Gum-topped Box	160		160	15.0	3.0	2.0	1.5	Regular	-	-	-	-	-	Typical	-	-	-	-	Typical	-	-	-	-	-	-	Retain	
429	<i>Eucalyptus moluccana</i>	Gum-topped Box	190		190	13.0	3.0	2.3	1.6	Regular	-	-	-	-	-	Typical	-	-	-	-	Typical	-	-	-	-	-	-	Retain	
430	<i>Eucalyptus moluccana</i>	Gum-topped Box	130	130	184	12.0	3.0	2.2	1.6	Regular	-	-	-	-	-	Typical	-	-	-	-	Typical	-	-	-	-	-	-	Retain	
431	<i>Eucalyptus moluccana</i>	Gum-topped Box	150		150	13.0	2.0	2.0	1.5	Regular	-	-	-	-	-	Typical	-	-	-	-	Typical	-	-	-	-	-	-	Retain	
432	<i>Eucalyptus moluccana</i>	Gum-topped Box	190		190	16.0	4.0	2.3	1.6	Regular	-	-	-	-	-	Typical	-	-	-	-	Typical	-	-	-	-	-	-	Retain	
433	<i>Eucalyptus moluccana</i>	Gum-topped Box	140		140	15.0	2.0	2.0	1.4	Regular	-	-	-	-	-	Typical	-	-	-	-	Typical	-	-	-	-	-	-	Retain	
434	<i>Eucalyptus moluccana</i>	Gum-topped Box	160		160	16.0	3.0	2.0	1.5	Regular	-	-	-	-	-	Typical	-	-	-	-	Typical	-	-	-	-	-	-	Retain	
435	<i>Eucalyptus moluccana</i>	Gum-topped Box	150		150	15.0	3.0	2.0	1.5	Regular	-	-	-	-	-	Typical	-	-	-	-	Typical	-	-	-	-	-	-	Retain	
436	<i>Eucalyptus tereticornis</i>	Forest Red Gum	110		110	11.0	1.0	2.0	1.3	Regular	-	-	-	-	-	Typical	-	-	-	-	Typical	-	-	-	-	-	-	Retain	
437	<i>Eucalyptus moluccana</i>	Gum-topped Box	210		210	16.0	4.0	2.5	1.7	Regular	-	-	-	-	-	Typical	-	-	-	-	Typical	-	-	-	-	-	-	Retain	
438	<i>Eucalyptus tereticornis</i>	Forest Red Gum	160		160	16.0	1.0	2.0	1.5	Regular	-	Thinning	Die-back	Epicormic	-	Poor	-	-	-	-	Typical	-	-	-	-	-	-	Retain	
439	<i>Eucalyptus moluccana</i>	Gum-topped Box	320		320	19.0	5.0	3.8	2.1	Regular	-	-	-	-	-	Typical	-	-	-	-	Typical	-	-	-	-	-	-	Retain	
440	<i>Eucalyptus tereticornis</i>	Forest Red Gum	190		190	16.0	3.0	2.3	1.6	Regular	-	-	-	-	-	Typical	-	-	-	-	Typical	-	-	-	-	-	-	Retain	
441	<i>Eucalyptus moluccana</i>	Gum-topped Box	230		230	18.0	5.0	2.8	1.8	Regular	-	-	-	-	-	Typical	-	-	-	-	Typical	-	-	-	-	-	-	Retain	
442	<i>Eucalyptus moluccana</i>	Gum-topped Box	150		150	17.0	3.0	2.0	1.5	Regular	-	-	-	-	-	Typical	-	-	-	-	Typical	-	-	-	-	-	-	Retain	
443	<i>Eucalyptus tereticornis</i>	Forest Red Gum	130		130	14.0	1.0	2.0	1.4	Regular	-	-	-	-	-	Typical	-	-	-	-	Typical	-	-	-	-	-	-	Retain	
444	<i>Eucalyptus moluccana</i>	Gum-topped Box	210		210	22.0	7.0	2.5	1.7	Regular	-	-	-	-	-	Typical	-	-	-	-	Typical	-	-	-	-	-	-	Retain	
445	<i>Eucalyptus tereticornis</i>	Forest Red Gum	140		140	15.0	2.0	2.0	1.4	Regular	-	-	-	-	-	Typical	-	-	-	-	Typical	-	-	-	-	-	-	Retain	
446	<i>Eucalyptus siderophloia</i>	Northern Grey Ironbark	140		140	16.0	3.0	2.0	1.4	Regular	-	-	-	-	-	Typical	-	-	-	-	Typical	-	-	-	-	-	-	Retain	
447	<i>Eucalyptus moluccana</i>	Gum-topped Box	270		270	21.0	5.0	3.2	1.9	Regular	-	-	-	-	-	Typical	-	-	-	-	Typical	-	-	-	-	-	-	Retain	
448	<i>Acacia disarrima</i>	Black Wattle	180	170	248	12.0	4.0	3.0	1.8	Regular	-	-	-	-	-	Typical	-	-	-	-	Typical	-	-	-	-	-	-	Retain	
449	<i>Eucalyptus moluccana</i>	Gum-topped Box	170		170	15.0	3.0	2.0	1.6	Regular	-	-	-	-	-	Typical	-	-	-	-	Typical	-	-	-	-	-	-	Retain	
450	<i>Eucalyptus tereticornis</i>	Forest Red Gum	140		140	10.0	2.0	2.0	1.4	Regular	-	Thinning	Die-back	-	-	Poor	-	-	-	-	Typical	-	-	-	-	-	-	Retain	
451	<i>Eucalyptus siderophloia</i>	Northern Grey Ironbark	130		130	9.0	3.0	2.0	1.4	Regular	-	-	-	-	-	Typical	-	-	-	-	Typical	-	-	-	-	-	-	Retain	
452	<i>Corymbia intermedia</i>	Pink Bloodwood	170		170	11.0	3.0	2.0	1.6	Regular	-	-	-	-	-	Typical	-	-	-	-	Typical	-	-	-	-	-	-	Retain	
453	<i>Eucalyptus tereticornis</i>	Forest Red Gum	130		130	14.0	3.0	2.0	1.4	Regular	-	-	-	-	-	Typical	-	-	-	-	Typical	-	-	-	-	-	-	Retain	
454	<i>Eucalyptus moluccana</i>	Gum-topped Box	150		150	15.0	3.0	2.0	1.5	Regular	-	-	-	-	-	Typical	-	-	-	-	Typical	-	-	-	-	-	-	Retain	
455	<i>Eucalyptus moluccana</i>	Gum-topped Box	270		270	19.0	5.0	3.2	1.9	Regular	-	-	-	-	-	Typical	-	-	-	-	Typical	-	-	-	-	-	-	Retain	
456	<i>Eucalyptus tereticornis</i>	Forest Red Gum	160		160	16.0	3.0	2.0	1.5	Regular	-	-	-	-	-	Typical	-	-	-	-	Typical	-	-	-	-	-	-	Retain	
457	<i>Eucalyptus moluccana</i>	Gum-topped Box	240		240	20.0	4.0	2.9	1.8	Regular	-	-	-	-	-	Typical	-	-	-	-	Typical	-	-	-	-	-	-	Retain	

Specimen Details										Canopy Condition Details							Trunk Condition Details					Fauna Details and Habitat Value						
Tree ID	Botanical Name	Common Name	Trunk DBH (mm)	Additional Trunks DBH (mm)	Total DBH (mm) [AS 4970-2009]	Height (m)	Spread (m)	Tree Protection Zone (m)		Canopy Form	Spreading	Thinning	Die-Back	Epicormic Growth	Lopped	Canopy Health	Leaning	Vines	Trunk Damage	Fire Damage	Trunk Health	Scats	Scratches	Hollows	Nest	Termite Nest	Habitat Value	Retention
458	Acacia disparrima	Black Wattle	280		280	8.0	3.0	3.4	1.9	Regular	-	Thinning	Die-back	-	-	Poor	-	-	Trunk Dmg.	-	Poor	-	-	-	-	-	-	Retain
459	Acacia disparrima	Black Wattle	180	120	216	14.0	5.0	2.6	1.7	Regular	-	-	-	-	-	Typical	-	-	-	-	Typical	-	-	-	-	-	-	Retain
460	Eucalyptus siderophloia	Northern Grey Ironbark	100		100	10.0	2.0	2.0	1.3	Regular	-	-	-	-	-	Typical	-	-	-	-	Typical	-	-	-	-	-	-	Retain
461	Acacia disparrima	Black Wattle	250		250	11.0	5.0	3.0	1.8	Regular	-	-	-	-	-	Typical	-	-	-	-	Typical	-	-	-	-	-	-	Remove
462	Acacia disparrima	Black Wattle	160		160	11.0	4.0	2.0	1.5	Regular	-	-	-	-	-	Typical	-	-	-	-	Typical	-	-	-	-	-	-	Remove
463	Acacia disparrima	Black Wattle	160	110	194	13.0	4.0	2.3	1.7	Regular	-	-	-	-	-	Typical	-	-	-	-	Typical	-	-	-	-	-	-	Retain
464	Acacia disparrima	Black Wattle	160		160	14.0	3.0	2.0	1.5	Regular	-	-	-	-	-	Typical	-	-	-	-	Typical	-	-	-	-	-	-	Remove
465	Acacia disparrima	Black Wattle	150		150	9.0	1.0	2.0	1.5	Regular	-	Thinning	Die-back	-	-	Poor	-	-	-	-	Typical	-	-	-	-	-	-	Remove
466	Eucalyptus tereticornis	Forest Red Gum	400		400	17.0	6.0	4.8	2.3	Regular	-	Thinning	Die-back	Epicormic	-	Poor	-	-	-	-	Typical	-	-	-	-	-	-	Remove
467	Corymbia citriodora	Spotted Gum	220		220	18.0	6.0	2.6	1.8	Regular	-	-	-	-	-	Typical	-	-	-	-	Typical	-	-	-	-	-	-	Retain
468	Eucalyptus moluccana	Gum-topped Box	160		160	14.0	3.0	2.0	1.5	Regular	-	-	-	-	-	Typical	-	-	-	-	Typical	-	-	-	-	-	-	Retain
469	Eucalyptus tereticornis	Forest Red Gum	120		120	13.0	2.0	2.0	1.4	Regular	-	-	-	-	-	Typical	-	-	-	-	Typical	-	-	-	-	-	-	Retain
470	Acacia disparrima	Black Wattle	150	120	192	9.0	2.0	2.3	1.7	Regular	-	-	-	-	-	Typical	-	-	-	-	Typical	-	-	-	-	-	-	Remove
471	Acacia disparrima	Black Wattle	200		200	14.0	4.0	2.4	1.7	Regular	-	-	-	-	-	Typical	-	-	-	-	Typical	-	-	-	-	-	-	Remove
472	Corymbia citriodora	Spotted Gum	260		260	25.0	9.0	3.1	1.9	One-sided	-	-	-	-	-	Typical	-	-	-	-	Typical	-	-	-	-	-	-	Remove
473	Eucalyptus tereticornis	Forest Red Gum	170		170	17.0	4.0	2.0	1.6	Regular	-	-	-	-	-	Typical	-	-	-	-	Typical	-	-	-	-	-	-	Remove
474	Acacia disparrima	Black Wattle	180		180	13.0	4.0	2.2	1.6	Regular	-	-	-	-	-	Typical	-	-	-	-	Typical	-	-	-	-	-	-	Remove
475	Eucalyptus siderophloia	Northern Grey Ironbark	230		230	22.0	6.0	2.8	1.8	Regular	-	-	-	-	-	Typical	-	-	-	-	Typical	-	-	-	-	-	-	Remove
476	Eucalyptus moluccana	Gum-topped Box	200		200	19.0	4.0	2.4	1.7	Regular	-	-	-	-	-	Typical	-	-	-	-	Typical	-	-	-	-	-	-	Remove
477	Acacia disparrima	Black Wattle	180		180	16.0	4.0	2.2	1.6	Regular	-	-	-	-	-	Typical	-	-	-	-	Typical	-	-	-	-	-	-	Remove
478	Acacia disparrima	Black Wattle	180		180	14.0	4.0	2.2	1.6	Regular	-	-	-	-	-	Typical	-	-	-	-	Typical	-	-	-	-	-	-	Retain
479	Eucalyptus moluccana	Gum-topped Box	240		240	21.0	6.0	2.9	1.8	Regular	-	-	-	-	-	Typical	-	-	-	-	Typical	-	-	-	-	-	-	Retain
480	Eucalyptus moluccana	Gum-topped Box	190		190	18.0	4.0	2.3	1.6	Regular	-	-	-	-	-	Typical	-	-	-	-	Typical	-	-	-	-	-	-	Remove
481	Corymbia citriodora	Spotted Gum	200		200	21.0	8.0	2.4	1.7	Regular	-	-	-	-	-	Typical	-	-	-	-	Typical	-	-	-	-	-	-	Remove
482	Eucalyptus siderophloia	Northern Grey Ironbark	160		160	17.0	3.0	2.0	1.5	Regular	-	-	-	-	-	Typical	-	-	-	-	Typical	-	-	-	-	-	-	Remove
483	Eucalyptus tereticornis	Forest Red Gum	160		160	15.0	3.0	2.0	1.5	Regular	-	-	-	-	-	Typical	-	-	-	-	Typical	-	-	-	-	-	-	Remove
484	Corymbia citriodora	Spotted Gum	120		120	16.0	1.0	2.0	1.4	Regular	-	-	-	-	-	Typical	-	-	-	-	Typical	-	-	-	-	-	-	Remove
485	Corymbia citriodora	Spotted Gum	180		180	23.0	4.0	2.2	1.6	Regular	-	-	-	-	-	Typical	-	-	-	-	Typical	-	-	-	-	-	-	Remove
486	Corymbia citriodora	Spotted Gum	150		150	16.0	3.0	2.0	1.5	Regular	-	-	-	-	-	Typical	-	-	-	-	Typical	-	-	-	-	-	-	Remove
487	Corymbia citriodora	Spotted Gum	200		200	23.0	2.0	2.4	1.7	Regular	-	-	-	-	-	Typical	-	-	-	-	Typical	-	-	-	-	-	-	Remove
488	Corymbia citriodora	Spotted Gum	240		240	24.0	5.0	2.9	1.8	Regular	-	-	-	-	-	Typical	-	-	-	-	Typical	-	-	-	-	-	-	Remove
489	Corymbia citriodora	Spotted Gum	160		160	20.0	3.0	2.0	1.5	Regular	-	-	-	-	-	Typical	-	-	-	-	Typical	-	-	-	-	-	-	Remove
490	Corymbia citriodora	Spotted Gum	150		150	19.0	3.0	2.0	1.5	Regular	-	-	-	-	-	Typical	-	-	-	-	Typical	-	-	-	-	-	-	Remove
491	Corymbia citriodora	Spotted Gum	320		320	20.0	6.0	3.8	2.1	Regular	-	-	-	-	-	Typical	-	-	-	-	Typical	-	-	-	-	-	-	Remove
492	Corymbia citriodora	Spotted Gum	100		100	12.0	2.0	2.0	1.3	Regular	-	-	-	-	-	Typical	-	-	-	-	Typical	-	-	-	-	-	-	Remove
493	Corymbia citriodora	Spotted Gum	110		110	16.0	2.0	2.0	1.3	Regular	-	-	-	-	-	Typical	-	-	-	-	Typical	-	-	-	-	-	-	Remove
494	Corymbia citriodora	Spotted Gum	120		120	10.0	1.0	2.0	1.4	Regular	-	Thinning	Die-back	Epicormic	-	Poor	-	-	-	-	Typical	-	-	-	-	-	-	Remove
495	Eucalyptus tereticornis	Forest Red Gum	190		190	20.0	6.0	2.3	1.6	Regular	-	-	-	-	-	Typical	-	-	-	-	Typical	-	-	-	-	-	-	Remove
496	Corymbia citriodora	Spotted Gum	180		180	21.0	4.0	2.2	1.6	Regular	-	-	-	-	-	Typical	-	-	-	-	Typical	-	-	-	-	-	-	Remove
497	Corymbia citriodora	Spotted Gum	170		170	17.0	3.0	2.0	1.6	Regular	-	-	-	-	-	Typical	-	-	-	-	Typical	-	-	-	-	-	-	Remove
498	Acacia disparrima	Black Wattle	220		220	16.0	5.0	2.6	1.8	Regular	-	-	-	-	-	Typical	-	-	-	-	Typical	-	-	-	-	-	-	Remove
499	Eucalyptus siderophloia	Northern Grey Ironbark	230		230	18.0	5.0	2.8	1.8	Regular	-	-	-	-	-	Typical	-	-	-	-	Typical	-	-	-	-	-	-	Remove

Tree ID	Specimen Details								Canopy Condition Details							Trunk Condition Details					Fauna Details and Habitat Value						Retention	
	Botanical Name	Common Name	Trunk DBH (mm)	Additional Trunks DBH (mm)	Total DBH (mm) [AS 4970-2009]	Height (m)	Spread (m)	Tree Protection Zone (m)	Structural Root Zone (m)	Canopy Form	Spreading	Thinning	Die-Back	Epicormic Growth	Lopped	Canopy Health	Leaning	Vines	Trunk Damage	Fire Damage	Trunk Health	Scats	Scratches	Hollows	Nest	Termite Nest		Habitat Value
500	<i>Corymbia citriodora</i>	Spotted Gum	140		140	16.0	3.0	2.0	1.4	Regular	-	-	-	-	-	Typical	-	-	-	-	Typical	-	-	-	-	-	-	Remove
501	<i>Corymbia citriodora</i>	Spotted Gum	160		160	17.0	3.0	2.0	1.5	One-sided	-	-	-	-	-	Typical	-	-	-	-	Typical	-	-	-	-	-	-	Remove
502	<i>Corymbia citriodora</i>	Spotted Gum	200		200	19.0	5.0	2.4	1.7	Regular	-	-	-	-	-	Typical	-	-	-	-	Typical	-	-	-	-	-	-	Remove
503	<i>Eucalyptus siderophloia</i>	Northern Grey Ironbark	170		170	14.0	3.0	2.0	1.6	Regular	-	-	-	-	-	Typical	-	-	-	-	Typical	-	-	-	-	-	-	Remove
504	<i>Corymbia citriodora</i>	Spotted Gum	120		120	16.0	2.0	2.0	1.4	Regular	-	-	-	-	-	Typical	-	-	-	-	Typical	-	-	-	-	-	-	Remove
505	<i>Acacia disparrima</i>	Black Wattle	120		120	10.0	3.0	2.0	1.4	Regular	-	-	-	-	-	Typical	-	-	-	-	Typical	-	-	-	-	-	-	Remove
506	<i>Corymbia citriodora</i>	Spotted Gum	140		140	17.0	3.0	2.0	1.4	Regular	-	-	-	-	-	Typical	-	-	-	-	Typical	-	-	-	-	-	-	Remove
507	<i>Corymbia citriodora</i>	Spotted Gum	140		140	16.0	3.0	2.0	1.4	Regular	-	-	-	-	-	Typical	-	-	-	-	Typical	-	-	-	-	-	-	Remove
508	<i>Corymbia citriodora</i>	Spotted Gum	190		190	17.0	3.0	2.3	1.6	Regular	-	-	-	-	-	Typical	-	-	-	-	Typical	-	-	-	-	-	-	Remove
509	<i>Corymbia citriodora</i>	Spotted Gum	190		190	17.0	3.0	2.3	1.6	Regular	-	-	-	-	-	Typical	-	-	-	-	Typical	-	-	-	-	-	-	Remove
510	<i>Eucalyptus siderophloia</i>	Northern Grey Ironbark	180		180	16.0	3.0	2.2	1.6	Regular	-	-	-	-	-	Typical	-	-	-	-	Typical	-	-	-	-	-	-	Remove
511	<i>Eucalyptus moluccana</i>	Gum-topped Box	200		200	18.0	4.0	2.4	1.7	Regular	-	-	-	-	-	Typical	-	-	-	-	Typical	-	-	-	-	-	-	Remove
512	<i>Corymbia citriodora</i>	Spotted Gum	150		150	19.0	2.0	2.0	1.5	Regular	-	Thinning	-	Epicormic	-	Poor	-	-	-	-	Typical	-	-	-	-	-	-	Remove
513	<i>Corymbia citriodora</i>	Spotted Gum	120		120	15.0	2.0	2.0	1.4	Regular	-	Thinning	Die-back	-	-	Poor	-	-	-	-	Typical	-	-	-	-	-	-	Remove
514	<i>Corymbia citriodora</i>	Spotted Gum	180		180	19.0	3.0	2.2	1.6	Regular	-	-	-	-	-	Typical	-	-	-	-	Typical	-	-	-	-	-	-	Remove
515	<i>Acacia disparrima</i>	Black Wattle	150		150	10.0	3.0	2.0	1.5	Regular	-	-	-	-	-	Typical	-	-	-	-	Typical	-	-	-	-	-	-	Remove
516	<i>Corymbia citriodora</i>	Spotted Gum	170		170	14.0	3.0	2.0	1.6	Regular	-	Thinning	Die-back	-	-	Poor	-	-	-	-	Typical	-	-	-	-	-	-	Remove
517	<i>Corymbia citriodora</i>	Spotted Gum	180		180	15.0	3.0	2.2	1.6	Regular	-	-	-	-	-	Typical	-	-	-	-	Typical	-	-	-	-	-	-	Remove
518	<i>Eucalyptus siderophloia</i>	Northern Grey Ironbark	400		400	25.0	10.0	4.8	2.3	Regular	-	-	-	-	-	Typical	-	-	-	-	Typical	-	-	-	-	-	-	Remove
519	<i>Corymbia citriodora</i>	Spotted Gum	160		160	16.0	3.0	2.0	1.5	Regular	-	-	-	-	-	Typical	-	-	-	-	Typical	-	-	-	-	-	-	Remove
520	<i>Acacia disparrima</i>	Black Wattle	160		160	10.0	3.0	2.0	1.5	Regular	-	-	-	-	-	Typical	-	-	-	-	Typical	-	-	-	-	-	-	Remove
521	<i>Acacia disparrima</i>	Black Wattle	160		160	10.0	2.0	2.0	1.5	Regular	-	-	-	-	-	Typical	-	-	-	-	Typical	-	-	-	-	-	-	Remove
522	<i>Corymbia citriodora</i>	Spotted Gum	220		220	22.0	8.0	2.6	1.8	Regular	-	-	-	-	-	Typical	-	-	-	-	Typical	-	-	-	-	-	-	Remove
523	<i>Corymbia citriodora</i>	Spotted Gum	150		150	9.0	1.0	2.0	1.5	Regular	-	Thinning	Die-back	Epicormic	-	Poor	-	-	-	-	Typical	-	-	-	-	-	-	Remove
524	<i>Corymbia citriodora</i>	Spotted Gum	130		130	15.0	2.0	2.0	1.4	One-sided	-	-	-	-	-	Typical	-	-	-	-	Typical	-	-	-	-	-	-	Remove
525	<i>Corymbia intermedia</i>	Pink Bloodwood	600		600	21.0	7.0	7.2	2.7	Regular	-	-	-	-	-	Typical	Major	-	-	-	Typical	-	-	-	-	-	-	Remove
526	<i>Corymbia citriodora</i>	Spotted Gum	170		170	12.0	3.0	2.0	1.6	Regular	-	-	-	-	-	Typical	-	-	-	-	Typical	-	-	-	-	-	-	Remove
527	<i>Eucalyptus siderophloia</i>	Northern Grey Ironbark	330		330	21.0	6.0	4.0	2.1	Regular	-	-	-	-	-	Typical	-	-	-	-	Typical	-	-	-	-	-	-	Remove
528	<i>Corymbia citriodora</i>	Spotted Gum	130		130	14.0	3.0	2.0	1.4	Regular	-	-	-	-	-	Typical	-	-	-	-	Typical	-	-	-	-	-	-	Remove
529	<i>Corymbia citriodora</i>	Spotted Gum	180		180	20.0	3.0	2.2	1.6	Regular	-	-	-	-	-	Typical	-	-	-	-	Typical	-	-	-	-	-	-	Remove
530	<i>Corymbia citriodora</i>	Spotted Gum	360		360	26.0	10.0	4.3	2.2	Regular	-	-	-	-	-	Typical	-	-	-	-	Typical	-	-	-	-	-	-	Remove
531	<i>Corymbia citriodora</i>	Spotted Gum	140		140	15.0	3.0	2.0	1.4	Regular	-	-	-	-	-	Typical	-	-	-	-	Typical	-	-	-	-	-	-	Remove
532	<i>Corymbia citriodora</i>	Spotted Gum	120		120	5.0	1.0	2.0	1.4	Regular	-	Thinning	Die-back	Epicormic	Lopped	Poor	-	-	-	-	Typical	-	-	-	-	-	-	Remove
533	<i>Corymbia citriodora</i>	Spotted Gum	130		130	17.0	2.0	2.0	1.4	Regular	-	-	-	-	-	Typical	-	-	-	-	Typical	-	-	-	-	-	-	Remove
534	<i>Eucalyptus siderophloia</i>	Northern Grey Ironbark	160		160	14.0	3.0	2.0	1.5	Regular	-	-	-	-	-	Typical	-	-	-	-	Typical	-	-	-	-	-	-	Remove
535	<i>Corymbia citriodora</i>	Spotted Gum	360		360	23.0	9.0	4.3	2.2	Regular	-	-	-	-	-	Typical	-	-	-	-	Typical	-	-	-	-	-	-	Remove
536	<i>Corymbia citriodora</i>	Spotted Gum	140		140	14.0	3.0	2.0	1.4	Regular	-	-	-	-	-	Typical	-	-	-	-	Typical	-	-	-	-	-	-	Remove
537	<i>Corymbia citriodora</i>	Spotted Gum	240		240	11.0	2.0	2.9	1.8	One-sided	-	Thinning	Die-back	Epicormic	Lopped	Poor	-	-	-	-	Typical	-	-	-	-	-	-	Remove
538	<i>Acacia disparrima</i>	Black Wattle	150		150	12.0	2.0	2.0	1.5	Regular	-	-	-	-	-	Typical	-	-	-	-	Typical	-	-	-	-	-	-	Remove
539	<i>Acacia disparrima</i>	Black Wattle	180		180	10.0	2.0	2.2	1.6	One-sided	-	-	-	-	-	Typical	-	-	-	-	Typical	-	-	-	-	-	-	Remove
540	<i>Corymbia citriodora</i>	Spotted Gum	150		150	16.0	3.0	2.0	1.5	Regular	-	-	-	-	-	Typical	-	-	-	-	Typical	-	-	-	-	-	-	Remove
541	<i>Eucalyptus siderophloia</i>	Northern Grey Ironbark	160		160	10.0	3.0	2.0	1.5	Regular	-	-	-	-	-	Typical	-	-	-	-	Typical	-	-	-	-	-	-	Remove

Specimen Details										Canopy Condition Details						Trunk Condition Details					Fauna Details and Habitat Value							
Tree ID	Botanical Name	Common Name	Trunk DBH (mm)	Additional Trunks DBH (mm)	Total DBH (mm) [AS 4970-2009]	Height (m)	Spread (m)	Tree Protection Zone (m)	Structural Root Zone (m)	Canopy Form	Spreading	Thinning	Die-Back	Epicormic Growth	Lopped	Canopy Health	Leaning	Vines	Trunk Damage	Fire Damage	Trunk Health	Scats	Scratches	Hollows	Nest	Termite Nest	Habitat Value	Retention
542	Corymbia citriodora	Spotted Gum	250		250	20.0	4.0	3.0	1.8	Regular	-	-	-	-	-	Typical	-	-	-	-	Typical	-	-	-	-	-	-	Remove
543	Corymbia citriodora	Spotted Gum	250		250	21.0	8.0	3.0	1.8	One-sided	-	-	-	-	-	Typical	-	-	-	-	Typical	-	-	-	-	-	-	Remove
544	Eucalyptus siderophloia	Northern Grey Ironbark	130		130	11.0	2.0	2.0	1.4	Regular	-	-	-	-	-	Typical	-	-	-	-	Typical	-	-	-	-	-	-	Remove
545	Acacia disparrima	Black Wattle	160		160	8.0	3.0	2.0	1.5	Regular	-	-	-	-	-	Typical	-	-	-	-	Typical	-	-	-	-	-	-	Remove
546	Corymbia citriodora	Spotted Gum	110		110	14.0	1.0	2.0	1.3	Regular	-	-	-	-	-	Typical	-	-	-	-	Typical	-	-	-	-	-	-	Remove
547	Corymbia citriodora	Spotted Gum	150		150	17.0	3.0	2.0	1.5	Regular	-	-	-	-	-	Typical	-	-	-	-	Typical	-	-	-	-	-	-	Remove
548	Corymbia citriodora	Spotted Gum	120		120	14.0	2.0	2.0	1.4	Regular	-	-	-	-	-	Typical	-	-	-	-	Typical	-	-	-	-	-	-	Remove
549	Corymbia citriodora	Spotted Gum	130		130	13.0	2.0	2.0	1.4	Regular	-	-	-	-	-	Typical	-	-	-	-	Typical	-	-	-	-	-	-	Remove
550	Corymbia citriodora	Spotted Gum	140		140	14.0	2.0	2.0	1.4	Regular	-	-	-	-	-	Typical	-	-	-	-	Typical	-	-	-	-	-	-	Remove
551	Corymbia citriodora	Spotted Gum	670		670	27.0	11.0	8.0	2.8	Regular	-	-	-	-	-	Typical	-	-	-	-	Typical	-	-	-	-	-	-	Remove
552	Corymbia citriodora	Spotted Gum	130		130	13.0	2.0	2.0	1.4	Regular	-	-	-	-	-	Typical	-	-	-	-	Typical	-	-	-	-	-	-	Remove
553	Corymbia citriodora	Spotted Gum	120		120	12.0	2.0	2.0	1.4	Regular	-	-	-	-	-	Typical	-	-	-	-	Typical	-	-	-	-	-	-	Remove
554	Corymbia citriodora	Spotted Gum	120		120	12.0	2.0	2.0	1.4	Regular	-	-	-	-	-	Typical	-	-	-	-	Typical	-	-	-	-	-	-	Remove
555	Corymbia citriodora	Spotted Gum	130		130	15.0	2.0	2.0	1.4	Regular	-	-	-	-	-	Typical	-	-	-	-	Typical	-	-	-	-	-	-	Remove
556	Corymbia citriodora	Spotted Gum	110		110	13.0	2.0	2.0	1.3	Regular	-	-	-	-	-	Typical	-	-	-	-	Typical	-	-	-	-	-	-	Remove
557	Corymbia citriodora	Spotted Gum	150		150	13.0	2.0	2.0	1.5	Regular	-	-	-	-	-	Typical	-	-	-	-	Typical	-	-	-	-	-	-	Remove
558	Corymbia citriodora	Spotted Gum	230		230	18.0	5.0	2.8	1.8	Regular	-	-	-	-	-	Typical	-	-	-	-	Typical	-	-	-	-	-	-	Remove
559	Corymbia citriodora	Spotted Gum	140		140	14.0	2.0	2.0	1.4	Regular	-	-	-	-	-	Typical	-	-	-	-	Typical	-	-	-	-	-	-	Remove
560	Corymbia citriodora	Spotted Gum	600		600	26.0	12.0	7.2	2.7	Regular	-	-	-	-	-	Typical	-	-	-	-	Typical	-	-	-	-	-	-	Remove
561	Corymbia citriodora	Spotted Gum	110		110	12.0	1.0	2.0	1.3	Regular	-	Thinning	Die-back	Epicormic	-	Poor	-	-	-	-	Typical	-	-	-	-	-	-	Remove
562	Corymbia citriodora	Spotted Gum	170		170	15.0	3.0	2.0	1.6	Regular	-	-	-	-	-	Typical	-	-	-	-	Typical	-	-	-	-	-	-	Remove
563	Corymbia citriodora	Spotted Gum	150		150	14.0	2.0	2.0	1.5	Regular	-	-	-	-	-	Typical	-	-	-	-	Typical	-	-	-	-	-	-	Remove
564	Corymbia citriodora	Spotted Gum	110		110	12.0	1.0	2.0	1.3	Regular	-	-	-	-	-	Typical	-	-	-	-	Typical	-	-	-	-	-	-	Remove
565	Corymbia citriodora	Spotted Gum	160		160	17.0	3.0	2.0	1.5	Regular	-	-	-	-	-	Typical	-	-	-	-	Typical	-	-	-	-	-	-	Remove
566	Acacia disparrima	Black Wattle	180	120	216	12.0	4.0	2.6	1.7	Regular	-	-	-	-	-	Typical	-	-	-	-	Typical	-	-	-	-	-	-	Remove
567	Corymbia citriodora	Spotted Gum	160		160	16.0	3.0	2.0	1.5	Regular	-	-	-	-	-	Typical	-	-	-	-	Typical	-	-	-	-	-	-	Remove
568	Acacia disparrima	Black Wattle	150		150	9.0	2.0	2.0	1.5	One-sided	-	Thinning	Die-back	-	-	Poor	-	-	-	-	Typical	-	-	-	-	-	-	Remove
569	Acacia disparrima	Black Wattle	130	130	184	10.0	3.0	2.2	1.6	Regular	-	-	-	-	-	Typical	-	-	-	-	Typical	-	-	-	-	-	-	Remove
570	Eucalyptus siderophloia	Northern Grey Ironbark	220		220	18.0	6.0	2.6	1.8	Regular	-	-	-	-	-	Typical	-	-	-	-	Typical	-	-	-	-	-	-	Remove
571	Corymbia intermedia	Pink Bloodwood	130		130	13.0	2.0	2.0	1.4	Regular	-	-	-	-	-	Typical	-	-	-	-	Typical	-	-	-	-	-	-	Remove
572	Eucalyptus tereticornis	Forest Red Gum	180		180	19.0	5.0	2.2	1.6	Regular	-	-	-	-	-	Typical	-	-	-	-	Typical	-	-	-	-	-	-	Remove
573	Acacia disparrima	Black Wattle	170		170	13.0	4.0	2.0	1.6	Regular	-	-	-	-	-	Typical	-	-	-	-	Typical	-	-	-	-	-	-	Remove
574	Acacia disparrima	Black Wattle	170		170	11.0	3.0	2.0	1.6	Regular	-	Thinning	Die-back	-	-	Poor	-	-	-	-	Typical	-	-	-	-	-	-	Remove
575	Corymbia citriodora	Spotted Gum	160		160	13.0	2.0	2.0	1.5	Regular	-	-	-	-	-	Typical	-	-	-	-	Typical	-	-	-	-	-	-	Remove
576	Corymbia citriodora	Spotted Gum	150		150	17.0	3.0	2.0	1.5	Regular	-	-	-	-	-	Typical	-	-	-	-	Typical	-	-	-	-	-	-	Remove
577	Acacia disparrima	Black Wattle	170		170	10.0	2.0	2.0	1.6	Regular	-	-	-	-	-	Typical	-	-	-	-	Typical	-	-	-	-	-	-	Remove
578	Acacia disparrima	Black Wattle	170		170	10.0	3.0	2.0	1.6	Regular	-	-	-	-	-	Typical	-	-	-	-	Typical	-	-	-	-	-	-	Remove
579	Acacia disparrima	Black Wattle	190		190	12.0	4.0	2.3	1.6	Regular	-	-	-	-	-	Typical	-	-	-	-	Typical	-	-	-	-	-	-	Remove
580	Eucalyptus siderophloia	Northern Grey Ironbark	230		230	16.0	3.0	2.8	1.8	Regular	-	-	-	-	-	Typical	-	-	-	-	Typical	-	-	-	-	-	-	Remove
581	Corymbia citriodora	Spotted Gum	130		130	12.0	2.0	2.0	1.4	Regular	-	-	-	-	-	Typical	-	-	-	-	Typical	-	-	-	-	-	-	Remove
582	Corymbia citriodora	Spotted Gum	120		120	11.0	1.0	2.0	1.4	Regular	-	-	-	-	-	Typical	-	-	-	-	Typical	-	-	-	-	-	-	Remove
583	Eucalyptus tereticornis	Forest Red Gum	340		340	19.0	6.0	4.1	2.1	Regular	-	Thinning	Die-back	Epicormic	-	Poor	-	-	-	-	Typical	-	-	-	-	-	-	Remove

Tree ID	Specimen Details									Canopy Condition Details							Trunk Condition Details					Fauna Details and Habitat Value						Retention
	Botanical Name	Common Name	Trunk DBH (mm)	Additional Trunks DBH (mm)	Total DBH (mm) [AS 4970-2009]	Height (m)	Spread (m)	Tree Protection Zone (m)		Canopy Form	Spreading	Thinning	Die-Back	Epicormic Growth	Lopped	Canopy Health	Leaning	Vines	Trunk Damage	Fire Damage	Trunk Health	Scats	Scratches	Hollows	Nest	Termite Nest	Habitat Value	
584	Acacia disparrima	Black Wattle	200		200	11.0	2.0	2.4	1.7	Regular	-	-	-	-	-	Typical	-	-	-	-	Typical	-	-	-	-	-	-	Remove
585	Eucalyptus siderophloia	Northern Grey Ironbark	350		350	22.0	6.0	4.2	2.1	Regular	-	-	-	-	-	Typical	-	-	-	-	Typical	-	-	-	-	-	-	Remove
586	Corymbia citriodora	Spotted Gum	120		120	13.0	2.0	2.0	1.4	Regular	-	-	-	-	-	Typical	-	-	-	-	Typical	-	-	-	-	-	-	Remove
587	Corymbia citriodora	Spotted Gum	180		180	16.0	3.0	2.2	1.6	Regular	-	-	-	-	-	Typical	-	-	-	-	Typical	-	-	-	-	-	-	Remove
588	Corymbia citriodora	Spotted Gum	1200		1200	25.0	16.0	14.4	3.6	One-sided	-	-	Die-back	Epicormic	-	Typical	-	-	Trunk Dmg.	-	Typical	-	-	Large	-	-	High	Remove
589	Corymbia citriodora	Spotted Gum	110		110	11.0	1.0	2.0	1.3	Regular	-	-	-	-	-	Typical	-	-	-	-	Typical	-	-	-	-	-	-	Remove
590	Eucalyptus moluccana	Gum-topped Box	210		210	13.0	4.0	2.5	1.7	Regular	-	-	-	-	-	Typical	-	-	-	-	Typical	-	-	-	-	-	-	Remove
591	Corymbia citriodora	Spotted Gum	160		160	10.0	1.0	2.0	1.5	Regular	-	-	-	-	-	Typical	-	-	-	-	Typical	-	-	-	-	-	-	Remove
592	Corymbia citriodora	Spotted Gum	200		200	16.0	3.0	2.4	1.7	Regular	-	-	-	-	-	Typical	-	-	-	-	Typical	-	-	-	-	-	-	Remove
593	Corymbia citriodora	Spotted Gum	190		190	18.0	3.0	2.3	1.6	Regular	-	-	-	-	-	Typical	-	-	-	-	Typical	-	-	-	-	-	-	Remove
594	Acacia disparrima	Black Wattle	200	120	233	10.0	4.0	2.8	1.8	Regular	-	Thinning	Die-back	-	-	Poor	-	-	-	-	Typical	-	-	-	-	-	-	Remove
595	Eucalyptus siderophloia	Northern Grey Ironbark	160		160	12.0	3.0	2.0	1.5	Regular	-	-	-	-	-	Typical	-	-	-	-	Typical	-	-	-	-	-	-	Remove
596	Eucalyptus siderophloia	Northern Grey Ironbark	210		210	15.0	3.0	2.5	1.7	Regular	-	-	-	-	-	Typical	-	-	-	-	Typical	-	-	-	-	-	-	Remove
597	Corymbia tessellaris	Moreton Bay Ash	160	110	194	12.0	3.0	2.3	1.7	Regular	-	-	-	-	-	Typical	-	-	-	-	Typical	-	-	-	-	-	-	Remove
598	Corymbia citriodora	Spotted Gum	160		160	14.0	3.0	2.0	1.5	Regular	-	-	-	-	-	Typical	-	-	-	-	Typical	-	-	-	-	-	-	Remove
599	Corymbia tessellaris	Moreton Bay Ash	170		170	16.0	3.0	2.0	1.6	Regular	-	-	-	-	-	Typical	-	-	-	-	Typical	-	-	-	-	-	-	Remove
600	Corymbia citriodora	Spotted Gum	160		160	16.0	3.0	2.0	1.5	Regular	-	-	-	-	-	Typical	-	-	-	-	Typical	-	-	-	-	-	-	Remove
601	Acacia disparrima	Black Wattle	150		150	10.0	4.0	2.0	1.5	One-sided	-	-	-	-	-	Typical	-	-	-	-	Typical	-	-	-	-	-	-	Remove
602	Corymbia citriodora	Spotted Gum	120		120	17.0	2.0	2.0	1.4	Regular	-	-	-	-	-	Typical	-	-	-	-	Typical	-	-	-	-	-	-	Remove
603	Corymbia citriodora	Spotted Gum	150		150	17.0	2.0	2.0	1.5	Regular	-	-	-	-	-	Typical	-	-	-	-	Typical	-	-	-	-	-	-	Remove
604	Corymbia intermedia	Pink Bloodwood	200		200	12.0	3.0	2.4	1.7	Regular	-	-	-	-	-	Typical	-	-	-	-	Typical	-	-	-	-	-	-	Remove
605	Corymbia citriodora	Spotted Gum	150		150	14.0	1.0	2.0	1.5	Regular	-	-	-	-	-	Typical	-	-	-	-	Typical	-	-	-	-	-	-	Remove
606	Corymbia citriodora	Spotted Gum	140		140	14.0	2.0	2.0	1.4	Regular	-	-	-	-	-	Typical	-	-	-	-	Typical	-	-	-	-	-	-	Remove
607	Corymbia citriodora	Spotted Gum	130		130	14.0	1.0	2.0	1.4	Regular	-	-	-	-	-	Typical	-	-	-	-	Typical	-	-	-	-	-	-	Remove
608	Acacia disparrima	Black Wattle	200		200	12.0	3.0	2.4	1.7	Regular	-	-	-	-	-	Typical	-	-	-	-	Typical	-	-	-	-	-	-	Remove
609	Corymbia citriodora	Spotted Gum	140		140	14.0	2.0	2.0	1.4	Regular	-	-	-	-	-	Typical	-	-	-	-	Typical	-	-	-	-	-	-	Remove
610	Eucalyptus siderophloia	Northern Grey Ironbark	150		150	12.0	2.0	2.0	1.5	Regular	-	-	-	-	-	Typical	-	-	-	-	Typical	-	-	-	-	-	-	Remove
611	Eucalyptus moluccana	Gum-topped Box	160		160	16.0	2.0	2.0	1.5	Regular	-	-	-	-	-	Typical	-	-	-	-	Typical	-	-	-	-	-	-	Remove
612	Eucalyptus siderophloia	Northern Grey Ironbark	160		160	17.0	3.0	2.0	1.5	Regular	-	-	-	-	-	Typical	-	-	-	-	Typical	-	-	-	-	-	-	Remove
613	Corymbia citriodora	Spotted Gum	110		110	13.0	1.0	2.0	1.3	Regular	-	-	-	-	-	Typical	-	-	-	-	Typical	-	-	-	-	-	-	Remove
614	Corymbia citriodora	Spotted Gum	110		110	12.0	1.0	2.0	1.3	Regular	-	-	-	-	-	Typical	-	-	-	-	Typical	-	-	-	-	-	-	Remove
615	Eucalyptus tereticornis	Forest Red Gum	310		310	23.0	9.0	3.7	2.0	Regular	-	-	-	-	-	Typical	-	-	-	-	Typical	-	-	-	-	-	-	Remove
616	Corymbia citriodora	Spotted Gum	160		160	16.0	3.0	2.0	1.5	Regular	-	-	-	-	-	Typical	-	-	-	-	Typical	-	-	-	-	-	-	Remove
617	Acacia disparrima	Black Wattle	200		200	12.0	3.0	2.4	1.7	Regular	-	-	-	-	-	Typical	-	-	-	-	Typical	-	-	-	-	-	-	Remove
618	Eucalyptus siderophloia	Northern Grey Ironbark	120		120	11.0	1.0	2.0	1.4	Regular	-	-	-	-	-	Typical	-	-	-	-	Typical	-	-	-	-	-	-	Remove
619	Corymbia citriodora	Spotted Gum	190		190	18.0	3.0	2.3	1.6	Regular	-	-	-	-	-	Typical	-	-	-	-	Typical	-	-	-	-	-	-	Remove
620	Corymbia citriodora	Spotted Gum	160		160	20.0	3.0	2.0	1.5	Regular	-	-	-	-	-	Typical	-	-	-	-	Typical	-	-	-	-	-	-	Remove
621	Eucalyptus siderophloia	Northern Grey Ironbark	200		200	18.0	4.0	2.4	1.7	Regular	-	-	-	-	-	Typical	-	-	-	-	Typical	-	-	-	-	-	-	Remove
622	Corymbia citriodora	Spotted Gum	200		200	21.0	5.0	2.4	1.7	Regular	-	-	-	-	-	Typical	-	-	-	-	Typical	-	-	-	-	-	-	Remove
623	Corymbia citriodora	Spotted Gum	130		130	18.0	5.0	2.0	1.4	Regular	-	-	-	-	-	Typical	-	-	-	-	Typical	-	-	-	-	-	-	Remove
624	Corymbia citriodora	Spotted Gum	120		120	14.0	2.0	2.0	1.4	Regular	-	-	-	-	-	Typical	-	-	-	-	Typical	-	-	-	-	-	-	Remove
625	Corymbia citriodora	Spotted Gum	160		160	16.0	2.0	2.0	1.5	Regular	-	-	-	-	-	Typical	-	-	-	-	Typical	-	-	-	-	-	-	Remove

Tree ID	Specimen Details									Canopy Condition Details							Trunk Condition Details					Fauna Details and Habitat Value						Retention
	Botanical Name	Common Name	Trunk DBH (mm)	Additional Trunks DBH (mm)	Total DBH (mm) [AS 4970-2009]	Height (m)	Spread (m)	Tree Protection Zone (m)	Structural Root Zone (m)	Canopy Form	Spreading	Thinning	Die-Back	Epicormic Growth	Lopped	Canopy Health	Leaning	Vines	Trunk Damage	Fire Damage	Trunk Health	Scats	Scratches	Hollows	Nest	Termite Nest	Habitat Value	
626	<i>Corymbia citriodora</i>	Spotted Gum	130		130	16.0	3.0	2.0	1.4	Regular	-	-	-	-	-	Typical	-	-	-	-	Typical	-	-	-	-	-	-	Remove
627	<i>Corymbia citriodora</i>	Spotted Gum	120		120	14.0	2.0	2.0	1.4	Regular	-	-	-	-	-	Typical	-	-	-	-	Typical	-	-	-	-	-	-	Remove
628	<i>Corymbia citriodora</i>	Spotted Gum	120		120	17.0	2.0	2.0	1.4	Regular	-	-	-	-	-	Typical	-	-	-	-	Typical	-	-	-	-	-	-	Remove
629	<i>Corymbia citriodora</i>	Spotted Gum	120		120	16.0	2.0	2.0	1.4	Regular	-	-	-	-	-	Typical	-	-	-	-	Typical	-	-	-	-	-	-	Remove
630	<i>Corymbia citriodora</i>	Spotted Gum	230		230	20.0	5.0	2.8	1.8	Regular	-	-	-	-	-	Typical	-	-	-	-	Typical	-	-	-	-	-	-	Remove
631	<i>Corymbia citriodora</i>	Spotted Gum	110		110	10.0	1.0	2.0	1.3	Regular	-	-	-	-	-	Typical	Major	-	-	-	-	Typical	-	-	-	-	-	Remove
632	<i>Corymbia citriodora</i>	Spotted Gum	120		120	13.0	2.0	2.0	1.4	Regular	-	-	-	-	-	Typical	-	-	-	-	Typical	-	-	-	-	-	-	Remove
633	<i>Eucalyptus siderophloia</i>	Northern Grey Ironbark	120		120	13.0	2.0	2.0	1.4	Regular	-	-	-	-	-	Typical	-	-	-	-	Typical	-	-	-	-	-	-	Remove
634	<i>Corymbia citriodora</i>	Spotted Gum	180		180	20.0	4.0	2.2	1.6	Regular	-	-	-	-	-	Typical	-	-	-	-	Typical	-	-	-	-	-	-	Remove
635	<i>Corymbia citriodora</i>	Spotted Gum	600		600	27.0	15.0	7.2	2.7	One-sided	-	-	-	-	-	Typical	-	-	-	-	Typical	-	-	-	-	-	-	Remove
636	<i>Eucalyptus siderophloia</i>	Northern Grey Ironbark	330		330	23.0	10.0	4.0	2.1	Regular	-	-	-	-	-	Typical	-	-	-	-	Typical	-	-	-	-	-	-	Remove
637	<i>Corymbia citriodora</i>	Spotted Gum	150		150	17.0	3.0	2.0	1.5	Regular	-	-	-	-	-	Typical	-	-	-	-	Typical	-	-	-	-	-	-	Remove
638	<i>Corymbia citriodora</i>	Spotted Gum	170		170	20.0	3.0	2.0	1.6	Regular	-	-	-	-	-	Typical	-	-	-	-	Typical	-	-	-	-	-	-	Remove
639	<i>Corymbia citriodora</i>	Spotted Gum	190		190	23.0	6.0	2.3	1.6	Regular	-	-	-	-	-	Typical	-	-	-	-	Typical	-	-	-	-	-	-	Remove
640	<i>Eucalyptus tereticornis</i>	Forest Red Gum	550		550	25.0	12.0	6.6	2.6	Regular	-	-	-	-	-	Typical	-	-	-	-	Typical	-	-	-	-	-	-	Remove
641	<i>Corymbia citriodora</i>	Spotted Gum	180		180	19.0	5.0	2.2	1.6	Regular	-	-	-	-	-	Typical	-	-	-	-	Typical	-	-	-	-	-	-	Remove
642	<i>Corymbia citriodora</i>	Spotted Gum	150		150	16.0	3.0	2.0	1.5	Regular	-	-	-	-	-	Typical	-	-	-	-	Typical	-	-	-	-	-	-	Remove
643	<i>Corymbia citriodora</i>	Spotted Gum	130		130	17.0	2.0	2.0	1.4	Regular	-	-	-	-	-	Typical	-	-	-	-	Typical	-	-	-	-	-	-	Remove
644	<i>Corymbia citriodora</i>	Spotted Gum	150		150	17.0	4.0	2.0	1.5	Regular	-	-	-	-	-	Typical	-	-	-	-	Typical	-	-	-	-	-	-	Remove
645	<i>Corymbia citriodora</i>	Spotted Gum	240		240	22.0	6.0	2.9	1.8	Regular	-	-	-	-	-	Typical	-	-	-	-	Typical	-	-	-	-	-	-	Remove
646	<i>Corymbia citriodora</i>	Spotted Gum	140		140	17.0	3.0	2.0	1.4	Regular	-	-	-	-	-	Typical	-	-	-	-	Typical	-	-	-	-	-	-	Remove
647	<i>Corymbia citriodora</i>	Spotted Gum	150		150	10.0	1.0	2.0	1.5	Regular	-	Thinning	-	Epicormic	-	Poor	-	-	-	-	Typical	-	-	-	-	-	-	Remove
648	<i>Corymbia citriodora</i>	Spotted Gum	180		180	18.0	5.0	2.2	1.6	Regular	-	-	-	-	-	Typical	-	-	-	-	Typical	-	-	-	-	-	-	Remove
649	<i>Corymbia citriodora</i>	Spotted Gum	120		120	16.0	1.0	2.0	1.4	Regular	-	-	-	-	-	Typical	-	-	-	-	Typical	-	-	-	-	-	-	Remove
650	<i>Eucalyptus siderophloia</i>	Northern Grey Ironbark	200		200	19.0	5.0	2.4	1.7	Regular	-	-	-	-	-	Typical	-	-	-	-	Typical	-	-	-	-	-	-	Remove
651	<i>Eucalyptus tereticornis</i>	Forest Red Gum	160		160	18.0	3.0	2.0	1.5	Regular	-	-	-	-	-	Typical	-	-	-	-	Typical	-	-	-	-	-	-	Remove
652	<i>Corymbia citriodora</i>	Spotted Gum	150		150	18.0	3.0	2.0	1.5	One-sided	-	-	-	-	-	Typical	-	-	-	-	Typical	-	-	-	-	-	-	Remove
653	<i>Acacia disparrima</i>	Black Wattle	200		200	9.0	4.0	2.4	1.7	Regular	-	-	-	-	-	Typical	-	-	-	-	Typical	-	-	-	-	-	-	Remove
654	<i>Corymbia citriodora</i>	Spotted Gum	160		160	16.0	3.0	2.0	1.5	Regular	-	-	-	-	-	Typical	-	-	-	-	Typical	-	-	-	-	-	-	Remove
655	<i>Corymbia citriodora</i>	Spotted Gum	150		150	16.0	3.0	2.0	1.5	Regular	-	-	-	-	-	Typical	-	-	-	-	Typical	-	-	-	-	-	-	Remove
656	<i>Corymbia citriodora</i>	Spotted Gum	200		200	17.0	3.0	2.4	1.7	Regular	-	-	-	-	-	Typical	-	-	-	-	Typical	-	-	-	-	-	-	Remove
657	<i>Corymbia citriodora</i>	Spotted Gum	180		180	17.0	3.0	2.2	1.6	One-sided	-	-	-	-	-	Typical	-	-	-	-	Typical	-	-	-	-	-	-	Remove
658	<i>Eucalyptus tereticornis</i>	Forest Red Gum	660		660	25.0	12.0	7.9	2.8	Regular	-	-	-	-	-	Typical	-	Introduced	-	-	Typical	-	-	-	-	-	-	Remove
659	<i>Acacia disparrima</i>	Black Wattle	170		170	9.0	3.0	2.0	1.6	Regular	-	Thinning	Die-back	-	-	Poor	-	-	-	-	Typical	-	-	-	-	-	-	Remove
660	<i>Acacia disparrima</i>	Black Wattle	190		190	10.0	3.0	2.3	1.6	Regular	-	-	-	-	-	Typical	-	-	-	-	Typical	-	-	-	-	-	-	Remove
661	<i>Corymbia citriodora</i>	Spotted Gum	160		160	7.0	1.0	2.0	1.5	Regular	-	Thinning	Die-back	Epicormic	Lopped	Poor	-	-	-	-	Typical	-	-	-	-	-	-	Remove
662	<i>Acacia disparrima</i>	Black Wattle	150		150	10.0	3.0	2.0	1.5	Regular	-	-	-	-	-	Typical	-	-	-	-	Typical	-	-	-	-	-	-	Remove
663	<i>Corymbia citriodora</i>	Spotted Gum	190		190	16.0	5.0	2.3	1.6	Regular	-	-	-	-	-	Typical	-	-	-	-	Typical	-	-	-	-	-	-	Remove
664	<i>Eucalyptus tereticornis</i>	Forest Red Gum	360		360	23.0	6.0	4.3	2.2	Regular	-	-	-	-	-	Typical	-	-	-	-	Typical	-	-	-	-	-	-	Remove
665	<i>Acacia disparrima</i>	Black Wattle	150		150	7.0	3.0	2.0	1.5	Regular	-	-	-	-	-	Typical	-	-	-	-	Typical	-	-	-	-	-	-	Remove
666	<i>Eucalyptus siderophloia</i>	Northern Grey Ironbark	470	460	658	22.0	8.0	7.9	2.8	Regular	-	Thinning	Die-back	Epicormic	-	Poor	-	-	-	-	Typical	-	-	-	-	-	-	Remove
667	<i>Acacia disparrima</i>	Black Wattle	150		150	7.0	3.0	2.0	1.5	Regular	-	-	-	-	-	Typical	-	-	-	-	Typical	-	-	-	-	-	-	Remove

Tree ID	Specimen Details									Canopy Condition Details							Trunk Condition Details					Fauna Details and Habitat Value						Retention
	Botanical Name	Common Name	Trunk DBH (mm)	Additional Trunks DBH (mm)	Total DBH (mm) [AS 4970-2009]	Height (m)	Spread (m)	Tree Protection Zone (m)	Structural Root Zone (m)	Canopy Form	Spreading	Thinning	Die-Back	Epicormic Growth	Lopped	Canopy Health	Leaning	Vines	Trunk Damage	Fire Damage	Trunk Health	Scats	Scratches	Hollows	Nest	Termite Nest	Habitat Value	
668	<i>Eucalyptus siderophloia</i>	Northern Grey Ironbark	990		990	24.0	16.0	11.9	3.3	Regular	-	Thinning	Die-back	Epicormic	-	Poor	-	-	-	-	Typical	-	-	-	-	-	-	Remove
669	<i>Eucalyptus moluccana</i>	Gum-topped Box	200		200	18.0	4.0	2.4	1.7	Regular	-	-	-	-	-	Typical	-	-	-	-	Typical	-	-	-	-	-	-	Retain
670	<i>Eucalyptus moluccana</i>	Gum-topped Box	250		250	18.0	5.0	3.0	1.8	Regular	-	-	-	-	-	Typical	-	-	-	-	Typical	-	-	-	-	-	-	Retain
671	<i>Eucalyptus moluccana</i>	Gum-topped Box	200		200	17.0	4.0	2.4	1.7	Regular	-	-	-	-	-	Typical	-	-	-	-	Typical	-	-	-	-	-	-	Retain
672	<i>Eucalyptus moluccana</i>	Gum-topped Box	150		150	11.0	3.0	2.0	1.5	Regular	-	-	-	-	-	Typical	-	-	-	-	Typical	-	-	-	-	-	-	Retain
673	<i>Eucalyptus moluccana</i>	Gum-topped Box	130		130	13.0	2.0	2.0	1.4	Regular	-	Thinning	Die-back	Epicormic	-	Poor	-	-	-	-	Typical	-	-	-	-	-	-	Retain
674	<i>Eucalyptus moluccana</i>	Gum-topped Box	280		280	23.0	6.0	3.4	1.9	Regular	-	-	-	-	-	Typical	-	-	-	-	Typical	-	-	-	-	-	-	Retain
675	<i>Eucalyptus moluccana</i>	Gum-topped Box	120		120	13.0	2.0	2.0	1.4	Regular	-	-	-	-	-	Typical	-	-	-	-	Typical	-	-	-	-	-	-	Retain
676	<i>Eucalyptus moluccana</i>	Gum-topped Box	130		130	12.0	3.0	2.0	1.4	Regular	-	-	-	-	-	Typical	-	-	-	-	Typical	-	-	-	-	-	-	Retain
677	<i>Eucalyptus moluccana</i>	Gum-topped Box	170		170	16.0	3.0	2.0	1.6	Regular	-	-	-	-	-	Typical	-	-	-	-	Typical	-	-	-	-	-	-	Retain
678	<i>Eucalyptus moluccana</i>	Gum-topped Box	140		140	12.0	3.0	2.0	1.4	Regular	-	-	-	-	-	Typical	-	-	-	-	Typical	-	-	-	-	-	-	Retain
679	<i>Eucalyptus tereticornis</i>	Forest Red Gum	160		160	11.0	2.0	2.0	1.5	Regular	-	-	-	-	-	Typical	-	-	-	-	Typical	-	-	-	-	-	-	Retain
680	<i>Eucalyptus moluccana</i>	Gum-topped Box	200		200	19.0	5.0	2.4	1.7	Regular	-	-	-	-	-	Typical	-	-	-	-	Typical	-	-	-	-	-	-	Retain
681	<i>Eucalyptus moluccana</i>	Gum-topped Box	230		230	18.0	4.0	2.8	1.8	Regular	-	-	-	-	-	Typical	-	-	-	-	Typical	-	-	-	-	-	-	Retain
682	<i>Eucalyptus moluccana</i>	Gum-topped Box	150		150	16.0	3.0	2.0	1.5	Regular	-	-	-	-	-	Typical	-	-	-	-	Typical	-	-	-	-	-	-	Retain
683	<i>Eucalyptus moluccana</i>	Gum-topped Box	150		150	15.0	3.0	2.0	1.5	Regular	-	-	-	-	-	Typical	-	-	-	-	Typical	-	-	-	-	-	-	Retain
684	<i>Eucalyptus tereticornis</i>	Forest Red Gum	490		490	19.0	9.0	5.9	2.5	Regular	-	Thinning	Die-back	-	-	Typical	-	-	-	-	Typical	-	-	-	-	-	-	Retain
685	<i>Eucalyptus moluccana</i>	Gum-topped Box	170		170	14.0	3.0	2.0	1.6	Regular	-	-	-	-	-	Typical	-	-	-	-	Typical	-	-	-	-	-	-	Retain
686	<i>Eucalyptus moluccana</i>	Gum-topped Box	130		130	12.0	3.0	2.0	1.4	Regular	-	-	-	-	-	Typical	-	-	-	-	Typical	-	-	-	-	-	-	Removed - LCC sewer
687	<i>Eucalyptus moluccana</i>	Gum-topped Box	120		120	11.0	2.0	2.0	1.4	Regular	-	-	-	-	-	Typical	-	-	-	-	Typical	-	-	-	-	-	-	Removed - LCC sewer
688	<i>Eucalyptus moluccana</i>	Gum-topped Box	260		260	20.0	6.0	3.1	1.9	Regular	-	-	-	-	-	Typical	-	-	-	-	Typical	-	-	-	-	-	-	Removed - LCC sewer
689	<i>Eucalyptus moluccana</i>	Gum-topped Box	290		290	23.0	8.0	3.5	2.0	Regular	-	-	-	-	-	Typical	-	-	-	-	Typical	-	-	-	-	-	-	Removed - LCC sewer
690	<i>Eucalyptus moluccana</i>	Gum-topped Box	230		230	22.0	6.0	2.8	1.8	Regular	-	-	-	-	-	Typical	-	-	-	-	Typical	-	-	-	-	-	-	Removed - LCC sewer
691	<i>Eucalyptus moluccana</i>	Gum-topped Box	170		170	19.0	4.0	2.0	1.6	Regular	-	-	-	-	-	Typical	-	-	-	-	Typical	-	-	-	-	-	-	Removed - LCC sewer
692	<i>Eucalyptus moluccana</i>	Gum-topped Box	150		150	17.0	3.0	2.0	1.5	Regular	-	-	-	-	-	Typical	-	-	-	-	Typical	-	-	-	-	-	-	Retain
693	<i>Eucalyptus moluccana</i>	Gum-topped Box	130		130	17.0	3.0	2.0	1.4	Regular	-	-	-	-	-	Typical	-	-	-	-	Typical	-	-	-	-	-	-	Retain
694	<i>Eucalyptus moluccana</i>	Gum-topped Box	140		140	16.0	3.0	2.0	1.4	Regular	-	-	-	-	-	Typical	-	-	-	-	Typical	-	-	-	-	-	-	Retain
695	<i>Eucalyptus moluccana</i>	Gum-topped Box	200		200	23.0	5.0	2.4	1.7	Regular	-	-	-	-	-	Typical	-	-	-	-	Typical	-	-	-	-	-	-	Retain
696	<i>Eucalyptus moluccana</i>	Gum-topped Box	160		160	17.0	4.0	2.0	1.5	Regular	-	-	-	-	-	Typical	-	-	-	-	Typical	-	-	-	-	-	-	Retain
697	<i>Eucalyptus moluccana</i>	Gum-topped Box	130		130	17.0	2.0	2.0	1.4	Regular	-	-	-	-	-	Typical	-	-	-	-	Typical	-	-	-	-	-	-	Retain
698	<i>Eucalyptus moluccana</i>	Gum-topped Box	260		260	22.0	8.0	3.1	1.9	Regular	-	-	-	-	-	Typical	-	-	-	-	Typical	-	-	-	-	-	-	Retain
699	<i>Eucalyptus moluccana</i>	Gum-topped Box	160		160	16.0	3.0	2.0	1.5	Regular	-	-	-	-	-	Typical	-	-	-	-	Typical	-	-	-	-	-	-	Retain
700	<i>Eucalyptus moluccana</i>	Gum-topped Box	150		150	11.0	2.0	2.0	1.5	Regular	-	-	-	-	-	Typical	-	-	-	-	Typical	-	-	-	-	-	-	Retain
701	<i>Eucalyptus moluccana</i>	Gum-topped Box	110		110	11.0	2.0	2.0	1.3	Regular	-	-	-	-	-	Typical	-	-	-	-	Typical	-	-	-	-	-	-	Removed - LCC sewer
702	<i>Eucalyptus moluccana</i>	Gum-topped Box	120		120	11.0	2.0	2.0	1.4	Regular	-	-	-	-	-	Typical	-	-	-	-	Typical	-	-	-	-	-	-	Removed - LCC sewer
703	<i>Eucalyptus moluccana</i>	Gum-topped Box	150		150	12.0	3.0	2.0	1.5	Regular	-	-	-	-	-	Typical	-	-	-	-	Typical	-	-	-	-	-	-	Removed - LCC sewer
704	<i>Eucalyptus moluccana</i>	Gum-topped Box	150		150	13.0	3.0	2.0	1.5	Regular	-	-	-	-	-	Typical	-	-	-	-	Typical	-	-	-	-	-	-	Removed - LCC sewer
705	<i>Acacia disparrima</i>	Black Wattle	150		150	9.0	3.0	2.0	1.5	Regular	-	-	-	-	-	Typical	-	-	-	-	Typical	-	-	-	-	-	-	Retain
706	<i>Eucalyptus tereticornis</i>	Forest Red Gum	630		630	26.0	9.0	7.6	2.7	Regular	-	-	-	-	-	Typical	-	-	-	-	Typical	-	-	-	-	-	-	Retain
707	<i>Eucalyptus tereticornis</i>	Forest Red Gum	520		520	30.0	10.0	6.2	2.5	Regular	-	-	-	-	-	Typical	-	-	-	-	Typical	-	-	-	-	-	-	Retain
708	<i>Eucalyptus moluccana</i>	Gum-topped Box	200		200	16.0	3.0	2.4	1.7	Regular	-	-	-	-	-	Typical	-	-	-	-	Typical	-	-	-	-	-	-	Retain
709	<i>Eucalyptus tereticornis</i>	Forest Red Gum	380		380	23.0	8.0	4.6	2.2	Regular	-	Thinning	Die-back	Epicormic	-	Poor	-	-	-	-	Typical	-	-	-	-	-	-	Retain

Tree ID	Specimen Details									Canopy Condition Details							Trunk Condition Details					Fauna Details and Habitat Value						Retention
	Botanical Name	Common Name	Trunk DBH (mm)	Additional Trunks DBH (mm)	Total DBH (mm) [AS 4970-2009]	Height (m)	Spread (m)	Tree Protection Zone (m)	Structural Root Zone (m)	Canopy Form	Spreading	Thinning	Die-Back	Epicormic Growth	Lopped	Canopy Health	Leaning	Vines	Trunk Damage	Fire Damage	Trunk Health	Scats	Scratches	Hollows	Nest	Termite Nest	Habitat Value	
710	<i>Eucalyptus siderophloia</i>	Northern Grey Ironbark	630		630	28.0	12.0	7.6	2.7	Regular	-	-	-	-	-	Typical	-	-	-	-	Typical	-	-	-	-	-	-	Retain
711	<i>Eucalyptus tereticornis</i>	Forest Red Gum	460		460	29.0	9.0	5.5	2.4	Regular	-	Thinning	Die-back	Epicormic	-	Typical	-	-	-	-	Typical	-	-	-	-	-	-	Retain
712	<i>Eucalyptus siderophloia</i>	Northern Grey Ironbark	400		400	25.0	10.0	4.8	2.3	Regular	-	-	-	-	-	Typical	-	-	-	-	Typical	-	-	-	-	-	-	Retain
713	<i>Eucalyptus siderophloia</i>	Northern Grey Ironbark	560		560	30.0	13.0	6.7	2.6	Regular	-	-	-	-	-	Typical	-	-	-	-	Typical	-	-	-	-	-	-	Retain
714	<i>Corymbia intermedia</i>	Pink Bloodwood	190		190	14.0	3.0	2.3	1.6	Regular	-	-	-	-	-	Typical	-	-	-	-	Typical	-	-	-	-	-	-	Retain
715	<i>Eucalyptus tereticornis</i>	Forest Red Gum	340		340	20.0	8.0	4.1	2.1	Regular	-	-	-	-	-	Typical	-	-	-	-	Typical	-	-	-	-	-	-	Retain
716	<i>Eucalyptus tereticornis</i>	Forest Red Gum	160		160	16.0	3.0	2.0	1.5	Regular	-	Thinning	Die-back	Epicormic	-	Poor	-	-	-	-	Typical	-	-	-	-	-	-	Retain
717	<i>Eucalyptus siderophloia</i>	Northern Grey Ironbark	320		320	21.0	8.0	3.8	2.1	One-sided	-	-	-	-	-	Typical	-	-	-	-	Typical	-	-	-	-	-	-	Retain
718	<i>Eucalyptus siderophloia</i>	Northern Grey Ironbark	150		150	9.0	1.0	2.0	1.5	Regular	-	Thinning	Die-back	Epicormic	-	Poor	-	-	-	-	Typical	-	-	-	-	-	-	Retain
719	<i>Eucalyptus siderophloia</i>	Northern Grey Ironbark	130		130	10.0	2.0	2.0	1.4	Regular	-	Thinning	-	Epicormic	-	Typical	-	-	-	-	Typical	-	-	-	-	-	-	Retain
720	<i>Eucalyptus tereticornis</i>	Forest Red Gum	470		470	28.0	8.0	5.6	2.4	Regular	-	-	-	-	-	Typical	-	-	-	-	Typical	-	-	-	-	-	-	Retain
721	<i>Eucalyptus moluccana</i>	Gum-topped Box	280		280	11.0	3.0	3.4	1.9	Regular	-	Thinning	Die-back	Epicormic	Lopped	Poor	-	-	-	-	Typical	-	-	-	-	-	-	Retain
722	<i>Eucalyptus tereticornis</i>	Forest Red Gum	220		220	18.0	4.0	2.6	1.8	Regular	-	-	-	-	-	Typical	-	-	-	-	Typical	-	-	-	-	-	-	Retain
723	<i>Eucalyptus siderophloia</i>	Northern Grey Ironbark	130		130	14.0	2.0	2.0	1.4	Regular	-	-	-	-	-	Typical	-	-	-	-	Typical	-	-	-	-	-	-	Retain
724	<i>Eucalyptus tereticornis</i>	Forest Red Gum	420		420	25.0	12.0	5.0	2.3	Regular	-	-	-	-	-	Typical	-	-	-	-	Typical	-	-	-	-	-	-	Retain
725	<i>Eucalyptus siderophloia</i>	Northern Grey Ironbark	380		380	26.0	10.0	4.6	2.2	Regular	-	-	-	-	-	Typical	-	-	-	-	Typical	-	-	-	-	-	-	Retain
726	<i>Acacia disparrima</i>	Black Wattle	170		170	9.0	3.0	2.0	1.6	Regular	-	-	-	-	-	Typical	-	-	-	-	Typical	-	-	-	-	-	-	Retain
727	<i>Eucalyptus tereticornis</i>	Forest Red Gum	420		420	23.0	9.0	5.0	2.3	One-sided	-	-	-	-	-	Typical	-	-	-	-	Typical	-	-	-	-	-	-	Remove
728	<i>Eucalyptus siderophloia</i>	Northern Grey Ironbark	350		350	18.0	7.0	4.2	2.1	One-sided	-	-	-	-	-	Typical	-	-	-	-	Typical	-	-	-	-	-	-	Remove
729	<i>Eucalyptus siderophloia</i>	Northern Grey Ironbark	400		400	25.0	9.0	4.8	2.3	Regular	-	-	-	-	-	Typical	-	-	-	-	Typical	-	-	-	-	-	-	Remove
730	<i>Eucalyptus siderophloia</i>	Northern Grey Ironbark	230		230	16.0	6.0	2.8	1.8	Regular	-	-	-	-	-	Typical	-	-	-	-	Typical	-	-	-	-	-	-	Remove
731	<i>Eucalyptus siderophloia</i>	Northern Grey Ironbark	680		680	24.0	12.0	8.2	2.8	Regular	-	-	-	-	-	Typical	-	-	Trunk Dmg.	-	Typical	-	-	-	-	-	-	Remove
732	<i>Corymbia intermedia</i>	Pink Bloodwood	320		320	20.0	10.0	3.8	2.1	Regular	-	-	-	-	-	Typical	-	-	-	-	Typical	-	-	-	-	-	-	Remove
733	<i>Eucalyptus siderophloia</i>	Northern Grey Ironbark	120		120	12.0	4.0	2.0	1.4	Regular	-	-	-	-	-	Typical	-	-	-	-	Typical	-	-	-	-	-	-	Remove
734	<i>Corymbia intermedia</i>	Pink Bloodwood	130		130	14.0	5.0	2.0	1.4	Regular	-	-	-	-	-	Typical	-	-	-	-	Typical	-	-	-	-	-	-	Remove
735	<i>Eucalyptus tereticornis</i>	Forest Red Gum	120		120	12.0	2.0	2.0	1.4	Regular	-	-	-	-	-	Typical	-	-	-	-	Typical	-	-	-	-	-	-	Remove
736	<i>Eucalyptus tereticornis</i>	Forest Red Gum	120		120	10.0	2.0	2.0	1.4	Regular	-	-	-	-	-	Typical	-	-	-	-	Typical	-	-	-	-	-	-	Remove
737	<i>Eucalyptus siderophloia</i>	Northern Grey Ironbark	200		200	14.0	5.0	2.4	1.7	Regular	-	-	-	-	-	Typical	-	-	-	-	Typical	-	-	-	-	-	-	Remove
738	<i>Eucalyptus siderophloia</i>	Northern Grey Ironbark	210		210	16.0	6.0	2.5	1.7	Regular	-	-	-	-	-	Typical	-	-	-	-	Typical	-	-	-	-	-	-	Remove
739	<i>Eucalyptus siderophloia</i>	Northern Grey Ironbark	180	70	193	18.0	6.0	2.3	1.7	Regular	-	-	-	-	-	Typical	-	-	-	-	Typical	-	-	-	-	-	-	Remove
740	<i>Eucalyptus tereticornis</i>	Forest Red Gum	100		100	8.0	1.0	2.0	1.3	Regular	-	-	-	-	-	Typical	-	-	-	-	Typical	-	-	-	-	-	-	Remove
741	<i>Corymbia citriodora</i>	Spotted Gum	190		190	23.0	10.0	2.3	1.6	Regular	-	-	-	-	-	Typical	-	-	-	-	Typical	-	-	-	-	-	-	Remove
742	<i>Corymbia citriodora</i>	Spotted Gum	200		200	22.0	9.0	2.4	1.7	Regular	-	-	-	-	-	Typical	-	-	-	-	Typical	-	-	-	-	-	-	Remove
743	<i>Eucalyptus siderophloia</i>	Northern Grey Ironbark	130		130	14.0	5.0	2.0	1.4	Regular	-	-	-	-	-	Typical	-	-	-	-	Typical	-	-	-	-	-	-	Remove
744	<i>Eucalyptus siderophloia</i>	Northern Grey Ironbark	120		120	14.0	5.0	2.0	1.4	Regular	-	-	-	-	-	Typical	-	-	-	-	Typical	-	-	-	-	-	-	Remove
745	<i>Eucalyptus siderophloia</i>	Northern Grey Ironbark	130		130	14.0	6.0	2.0	1.4	Regular	-	-	-	-	-	Typical	-	-	-	-	Typical	-	-	-	-	-	-	Remove
746	<i>Corymbia citriodora</i>	Spotted Gum	220	150	266	16.0	7.0	3.2	1.9	Regular	-	-	-	-	-	Typical	-	-	-	-	Typical	-	-	-	-	-	-	Remove
747	<i>Eucalyptus siderophloia</i>	Northern Grey Ironbark	190		190	14.0	6.0	2.3	1.6	Regular	-	-	-	-	-	Typical	-	-	-	-	Typical	-	-	-	-	-	-	Remove
748	<i>Corymbia citriodora</i>	Spotted Gum	200		200	20.0	8.0	2.4	1.7	Regular	-	-	-	-	-	Typical	-	-	-	-	Typical	-	-	-	-	-	-	Remove
749	<i>Corymbia citriodora</i>	Spotted Gum	200		200	22.0	10.0	2.4	1.7	Regular	-	-	-	-	-	Typical	-	-	-	-	Typical	-	-	-	-	-	-	Remove
750	<i>Eucalyptus tereticornis</i>	Forest Red Gum	120		120	14.0	5.0	2.0	1.4	Regular	-	-	-	-	-	Typical	-	-	-	-	Typical	-	-	-	-	-	-	Remove
751	<i>Eucalyptus tereticornis</i>	Forest Red Gum	130		130	16.0	5.0	2.0	1.4	Regular	-	-	-	-	-	Typical	-	-	-	-	Typical	-	-	-	-	-	-	Remove

Tree ID	Specimen Details								Canopy Condition Details							Trunk Condition Details					Fauna Details and Habitat Value						Retention	
	Botanical Name	Common Name	Trunk DBH (mm)	Additional Trunks DBH (mm)	Total DBH (mm) [AS 4970-2009]	Height (m)	Spread (m)	Tree Protection Zone (m)	Structural Root Zone (m)	Canopy Form	Spreading	Thinning	Die-Back	Epicormic Growth	Lopped	Canopy Health	Leaning	Vines	Trunk Damage	Fire Damage	Trunk Health	Scats	Scratches	Hollows	Nest	Termite Nest		Habitat Value
752	<i>Eucalyptus tereticornis</i>	Forest Red Gum	200		200	23.0	12.0	2.4	1.7	Regular	-	-	-	-	-	Typical	-	-	-	-	Typical	-	-	-	-	-	-	Remove
753	<i>Acacia disparrima</i>	Black Wattle	150		150	10.0	6.0	2.0	1.5	Regular	-	-	-	-	-	Typical	-	-	-	-	Typical	-	-	-	-	-	-	Remove
754	<i>Corymbia citriodora</i>	Spotted Gum	110		110	14.0	3.0	2.0	1.3	Regular	-	-	-	-	-	Typical	-	-	-	-	Typical	-	-	-	-	-	-	Remove
755	<i>Eucalyptus siderophloia</i>	Northern Grey Ironbark	115		115	12.0	3.0	2.0	1.3	Regular	-	-	-	-	-	Typical	-	-	-	-	Typical	-	-	-	-	-	-	Remove
756	<i>Corymbia citriodora</i>	Spotted Gum	180		180	16.0	5.0	2.2	1.6	Regular	-	-	-	-	-	Typical	-	-	-	-	Typical	-	-	-	-	-	-	Remove
757	<i>Corymbia citriodora</i>	Spotted Gum	300		300	24.0	13.0	3.6	2.0	Regular	-	-	-	-	-	Typical	-	-	-	-	Typical	-	-	-	-	-	-	Remove
758	<i>Eucalyptus tereticornis</i>	Forest Red Gum	120		120	14.0	5.0	2.0	1.4	Regular	-	-	-	-	-	Typical	-	-	-	-	Typical	-	-	-	-	-	-	Remove
759	<i>Eucalyptus siderophloia</i>	Northern Grey Ironbark	220		220	20.0	6.0	2.6	1.8	Regular	-	-	-	-	-	Typical	-	-	-	-	Typical	-	-	-	-	-	-	Remove
760	<i>Eucalyptus tereticornis</i>	Forest Red Gum	150		150	18.0	6.0	2.0	1.5	Regular	-	-	-	-	-	Typical	-	-	-	-	Typical	-	-	-	-	-	-	Remove
761	<i>Eucalyptus siderophloia</i>	Northern Grey Ironbark	120		120	16.0	4.0	2.0	1.4	Regular	-	-	-	-	-	Typical	-	-	-	-	Typical	-	-	-	-	-	-	Remove
762	<i>Eucalyptus siderophloia</i>	Northern Grey Ironbark	180		180	18.0	6.0	2.2	1.6	Regular	-	-	-	-	-	Typical	-	-	-	-	Typical	-	-	-	-	-	-	Remove
763	<i>Eucalyptus siderophloia</i>	Northern Grey Ironbark	120		120	10.0	5.0	2.0	1.4	Regular	-	-	-	-	-	Typical	-	-	-	-	Typical	-	-	-	-	-	-	Remove
764	<i>Eucalyptus siderophloia</i>	Northern Grey Ironbark	110		110	14.0	2.0	2.0	1.3	Regular	-	-	-	-	-	Typical	-	-	-	-	Typical	-	-	-	-	-	-	Remove
765	<i>Eucalyptus siderophloia</i>	Northern Grey Ironbark	120		120	14.0	3.0	2.0	1.4	Regular	-	-	-	-	-	Typical	-	-	-	-	Typical	-	-	-	-	-	-	Remove
766	<i>Corymbia citriodora</i>	Spotted Gum	110		110	10.0	2.0	2.0	1.3	Regular	-	-	-	-	-	Typical	-	-	-	-	Typical	-	-	-	-	-	-	Remove
767	<i>Eucalyptus siderophloia</i>	Northern Grey Ironbark	730		730	25.0	13.0	8.8	2.9	Regular	-	-	-	-	-	Typical	-	-	-	-	Typical	-	-	-	-	-	-	Remove
768	<i>Corymbia citriodora</i>	Spotted Gum	110		110	14.0	3.0	2.0	1.3	Regular	-	-	-	-	-	Typical	-	-	-	-	Typical	-	-	-	-	-	-	Remove
769	<i>Corymbia citriodora</i>	Spotted Gum	130		130	16.0	5.0	2.0	1.4	Regular	-	-	-	-	-	Typical	-	-	-	-	Typical	-	-	-	-	-	-	Remove
770	<i>Corymbia citriodora</i>	Spotted Gum	200		200	18.0	7.0	2.4	1.7	Regular	-	-	-	-	-	Typical	-	-	-	-	Typical	-	-	-	-	-	-	Remove
771	<i>Angophora leiocarpa</i>	Smooth-barked Apple	180		180	20.0	9.0	2.2	1.6	Regular	-	-	-	-	-	Typical	-	-	-	-	Typical	-	-	-	-	-	-	Remove
772	<i>Corymbia citriodora</i>	Spotted Gum	170		170	16.0	5.0	2.0	1.6	Regular	-	-	-	-	-	Typical	-	-	-	-	Typical	-	-	-	-	-	-	Remove
773	<i>Corymbia citriodora</i>	Spotted Gum	120		120	16.0	6.0	2.0	1.4	Regular	-	-	-	-	-	Typical	-	-	-	-	Typical	-	-	-	-	-	-	Remove
774	<i>Corymbia citriodora</i>	Spotted Gum	130		130	17.0	6.0	2.0	1.4	Regular	-	-	-	-	-	Typical	-	-	-	-	Typical	-	-	-	-	-	-	Remove
775	<i>Corymbia citriodora</i>	Spotted Gum	100		100	10.0	2.0	2.0	1.3	Regular	-	-	-	-	-	Typical	-	-	-	-	Typical	-	-	-	-	-	-	Remove
776	<i>Corymbia citriodora</i>	Spotted Gum	130		130	18.0	4.0	2.0	1.4	Regular	-	-	-	-	-	Typical	-	-	-	-	Typical	-	-	-	-	-	-	Remove
777	<i>Corymbia citriodora</i>	Spotted Gum	160		160	20.0	6.0	2.0	1.5	Regular	-	-	-	-	-	Typical	-	-	-	-	Typical	-	-	-	-	-	-	Remove
778	<i>Corymbia citriodora</i>	Spotted Gum	130		130	16.0	5.0	2.0	1.4	Regular	-	-	-	-	-	Typical	-	-	-	-	Typical	-	-	-	-	-	-	Remove
779	<i>Corymbia citriodora</i>	Spotted Gum	110		110	14.0	6.0	2.0	1.3	Regular	-	-	-	-	-	Typical	-	-	-	-	Typical	-	-	-	-	-	-	Remove
780	<i>Corymbia citriodora</i>	Spotted Gum	110		110	14.0	5.0	2.0	1.3	Regular	-	-	-	-	-	Typical	-	-	-	-	Typical	-	-	-	-	-	-	Remove
781	<i>Corymbia citriodora</i>	Spotted Gum	110		110	13.0	2.0	2.0	1.3	Regular	-	-	-	-	-	Typical	-	-	-	-	Typical	-	-	-	-	-	-	Remove
782	<i>Corymbia citriodora</i>	Spotted Gum	340		340	25.0	14.0	4.1	2.1	Regular	-	-	-	-	-	Typical	-	-	-	-	Typical	-	-	-	-	-	-	Remove
783	<i>Eucalyptus moluccana</i>	Gum-topped Box	130		130	14.0	5.0	2.0	1.4	Regular	-	-	-	-	-	Typical	-	-	-	-	Typical	-	-	-	-	-	-	Remove
784	<i>Corymbia citriodora</i>	Spotted Gum	110		110	14.0	2.0	2.0	1.3	Regular	-	-	-	-	-	Typical	-	-	-	-	Typical	-	-	-	-	-	-	Remove
785	<i>Corymbia citriodora</i>	Spotted Gum	380		380	28.0	14.0	4.6	2.2	Regular	-	-	-	-	-	Typical	-	-	-	-	Typical	-	-	-	-	-	-	Remove
786	<i>Corymbia citriodora</i>	Spotted Gum	300		300	24.0	13.0	3.6	2.0	Regular	-	-	-	-	-	Typical	-	-	-	-	Typical	-	-	-	-	-	-	Remove
787	<i>Eucalyptus moluccana</i>	Gum-topped Box	130		130	14.0	3.0	2.0	1.4	Regular	-	-	-	-	-	Typical	-	-	-	-	Typical	-	-	-	-	-	-	Remove
788	<i>Eucalyptus siderophloia</i>	Northern Grey Ironbark	110		110	12.0	1.0	2.0	1.3	Regular	-	-	-	-	-	Typical	-	-	-	-	Typical	-	-	-	-	-	-	Remove
789	<i>Corymbia citriodora</i>	Spotted Gum	340		340	24.0	13.0	4.1	2.1	Regular	-	-	-	-	-	Typical	-	-	-	-	Typical	-	-	-	-	-	-	Remove
790	<i>Corymbia citriodora</i>	Spotted Gum	120		120	16.0	4.0	2.0	1.4	Regular	-	-	-	-	-	Typical	-	-	-	-	Typical	-	-	-	-	-	-	Remove
791	<i>Corymbia citriodora</i>	Spotted Gum	150		150	16.0	5.0	2.0	1.5	Regular	-	-	-	-	-	Typical	-	-	-	-	Typical	-	-	-	-	-	-	Remove
792	<i>Corymbia citriodora</i>	Spotted Gum	130		130	14.0	2.0	2.0	1.4	Regular	-	-	Die-back	Epicormic	Lopped	Poor	-	-	-	-	Typical	-	-	-	-	-	-	Remove
793	<i>Corymbia citriodora</i>	Spotted Gum	170		170	16.0	5.0	2.0	1.6	Regular	-	-	-	-	-	Typical	-	-	-	-	Typical	-	-	-	-	-	-	Remove

Tree ID	Specimen Details									Canopy Condition Details							Trunk Condition Details					Fauna Details and Habitat Value						Retention
	Botanical Name	Common Name	Trunk DBH (mm)	Additional Trunks DBH (mm)	Total DBH (mm) [AS 4970-2009]	Height (m)	Spread (m)	Tree Protection Zone (m)	Structural Root Zone (m)	Canopy Form	Spreading	Thinning	Die-Back	Epicormic Growth	Lopped	Canopy Health	Leaning	Vines	Trunk Damage	Fire Damage	Trunk Health	Scats	Scratches	Hollows	Nest	Termite Nest	Habitat Value	
794	<i>Corymbia citriodora</i>	Spotted Gum	110		110	12.0	4.0	2.0	1.3	Regular	-	-	-	-	-	Typical	-	-	-	-	Typical	-	-	-	-	-	-	Remove
795	<i>Corymbia citriodora</i>	Spotted Gum	240		240	22.0	10.0	2.9	1.8	Regular	-	-	-	-	-	Typical	-	-	-	-	Typical	-	-	-	-	-	-	Remove
796	<i>Eucalyptus siderophloia</i>	Northern Grey Ironbark	140		140	14.0	5.0	2.0	1.4	Regular	-	-	-	-	-	Typical	-	-	-	-	Typical	-	-	-	-	-	-	Remove
797	<i>Corymbia citriodora</i>	Spotted Gum	110		110	10.0	1.0	2.0	1.3	Regular	-	-	-	-	-	Typical	-	-	-	-	Typical	-	-	-	-	-	-	Remove
798	<i>Acacia disparrima</i>	Black Wattle	160		160	14.0	6.0	2.0	1.5	Regular	-	-	-	-	-	Typical	-	-	-	-	Typical	-	-	-	-	-	-	Remove
799	<i>Corymbia citriodora</i>	Spotted Gum	140		140	14.0	5.0	2.0	1.4	Regular	-	-	-	-	-	Typical	-	-	-	-	Typical	-	-	-	-	-	-	Remove
800	<i>Eucalyptus siderophloia</i>	Northern Grey Ironbark	140		140	16.0	6.0	2.0	1.4	Regular	-	-	-	-	-	Typical	-	-	-	-	Typical	-	-	-	-	-	-	Remove
801	<i>Eucalyptus siderophloia</i>	Northern Grey Ironbark	150		150	13.0	4.0	2.0	1.5	Regular	-	-	-	-	-	Typical	-	-	-	-	Typical	-	-	-	-	-	-	Remove
802	<i>Acacia disparrima</i>	Black Wattle	150	140	205	8.0	5.0	2.5	1.7	Regular	-	-	-	-	-	Typical	-	-	-	-	Typical	-	-	-	-	-	-	Remove
803	<i>Acacia disparrima</i>	Black Wattle	170	160	233	10.0	7.0	2.8	1.8	Regular	-	-	-	-	-	Typical	-	Introduced	-	-	Typical	-	-	-	-	-	-	Remove
804	<i>Eucalyptus tereticornis</i>	Forest Red Gum	240		240	18.0	10.0	2.9	1.8	Regular	-	-	-	-	-	Typical	-	-	-	-	Typical	-	-	-	-	-	-	Remove
805	<i>Eucalyptus moluccana</i>	Gum-topped Box	220		220	14.0	5.0	2.6	1.8	Regular	-	-	-	-	-	Typical	-	-	-	-	Typical	-	-	-	-	-	-	Remove
806	<i>Acacia disparrima</i>	Black Wattle	200		200	6.0	5.0	2.4	1.7	Regular	-	-	-	-	-	Typical	-	-	-	-	Typical	-	-	-	-	-	-	Remove
807	<i>Eucalyptus siderophloia</i>	Northern Grey Ironbark	170		170	12.0	4.0	2.0	1.6	Regular	-	-	-	-	-	Typical	-	-	-	-	Typical	-	-	-	-	-	-	Remove
808	<i>Eucalyptus moluccana</i>	Gum-topped Box	140		140	12.0	4.0	2.0	1.4	Regular	-	-	-	-	-	Typical	-	-	-	-	Typical	-	-	-	-	-	-	Removed - LCC sewer
809	<i>Eucalyptus tereticornis</i>	Forest Red Gum	105		105	12.0	2.0	2.0	1.3	Regular	-	-	-	-	-	Typical	-	-	-	-	Typical	-	-	-	-	-	-	Removed - LCC sewer
810	<i>Corymbia tessellaris</i>	Moreton Bay Ash	100		100	6.0	2.0	2.0	1.3	Regular	-	-	-	-	-	Typical	-	-	-	-	Typical	-	-	-	-	-	-	Retain
811	<i>Eucalyptus moluccana</i>	Gum-topped Box	280		280	16.0	6.0	3.4	1.9	Regular	-	-	-	-	-	Typical	-	-	-	-	Typical	-	-	-	-	-	-	Retain
812	<i>Corymbia tessellaris</i>	Moreton Bay Ash	110		110	6.0	2.0	2.0	1.3	Regular	-	-	-	-	-	Typical	-	-	-	-	Typical	-	-	-	-	-	-	Retain
813	<i>Corymbia tessellaris</i>	Moreton Bay Ash	130		130	10.0	3.0	2.0	1.4	Regular	-	-	-	-	-	Typical	-	-	-	-	Typical	-	-	-	-	-	-	Retain
814	<i>Eucalyptus moluccana</i>	Gum-topped Box	520		520	25.0	13.0	6.2	2.5	Regular	-	-	-	-	-	Typical	-	-	-	-	Typical	-	-	-	-	-	-	Retain
815	<i>Eucalyptus siderophloia</i>	Northern Grey Ironbark	150		150	12.0	4.0	2.0	1.5	Regular	-	-	-	-	-	Typical	-	-	-	-	Typical	-	-	-	-	-	-	Retain
816	<i>Eucalyptus moluccana</i>	Gum-topped Box	190		190	18.0	6.0	2.3	1.6	Regular	-	-	-	-	-	Typical	-	-	-	-	Typical	-	-	-	-	-	-	Removed - LCC sewer
817	<i>Eucalyptus moluccana</i>	Gum-topped Box	180		180	20.0	10.0	2.2	1.6	Regular	-	-	-	-	-	Typical	-	-	-	-	Typical	-	-	-	-	-	-	Removed - LCC sewer
818	<i>Eucalyptus tereticornis</i>	Forest Red Gum	160		160	12.0	4.0	2.0	1.5	Regular	-	-	-	-	-	Typical	-	-	-	-	Typical	-	-	-	-	-	-	Retain
819	<i>Eucalyptus moluccana</i>	Gum-topped Box	330		330	24.0	12.0	4.0	2.1	Regular	-	-	-	-	-	Typical	-	-	-	-	Typical	-	-	-	-	-	-	Retain
820	<i>Eucalyptus moluccana</i>	Gum-topped Box	190		190	14.0	6.0	2.3	1.6	Regular	-	-	-	-	-	Typical	-	-	-	-	Typical	-	-	-	-	-	-	Retain
821	<i>Eucalyptus moluccana</i>	Gum-topped Box	540		540	25.0	14.0	6.5	2.6	Regular	-	-	-	-	-	Typical	-	-	-	-	Typical	-	-	-	-	-	-	Retain
822	<i>Eucalyptus moluccana</i>	Gum-topped Box	140		140	7.0	2.0	2.0	1.4	Regular	-	-	-	-	-	Typical	-	-	-	-	Typical	-	-	-	-	-	-	Retain
823	<i>Eucalyptus moluccana</i>	Gum-topped Box	310		310	22.0	10.0	3.7	2.0	Regular	-	-	-	-	-	Typical	-	-	-	-	Typical	-	-	-	-	-	-	Retain
824	<i>Eucalyptus siderophloia</i>	Northern Grey Ironbark	160		160	12.0	4.0	2.0	1.5	Regular	-	-	-	-	-	Typical	-	-	-	-	Typical	-	-	-	-	-	-	Retain
825	<i>Corymbia intermedia</i>	Pink Bloodwood	120		120	13.0	5.0	2.0	1.4	Regular	-	-	-	-	-	Typical	-	Native	-	-	Typical	-	-	-	-	-	-	Retain
826	<i>Eucalyptus moluccana</i>	Gum-topped Box	140		140	16.0	5.0	2.0	1.4	Regular	-	-	-	-	-	Typical	-	-	-	-	Typical	-	-	-	-	-	-	Removed - LCC sewer
827	<i>Eucalyptus moluccana</i>	Gum-topped Box	105		105	12.0	2.0	2.0	1.3	Regular	-	-	-	-	-	Typical	-	-	-	-	Typical	-	-	-	-	-	-	Removed - LCC sewer
828	<i>Eucalyptus moluccana</i>	Gum-topped Box	400		400	21.0	5.0	4.8	2.3	Regular	-	-	-	-	-	Typical	-	-	-	-	Typical	-	-	-	Small	-	-	Retain
829	<i>Eucalyptus moluccana</i>	Gum-topped Box	430		430	20.0	8.0	5.2	2.3	Regular	-	-	-	-	-	Typical	-	-	Trunk Dmg.	-	Typical	-	-	-	-	-	-	Retain
830	<i>Eucalyptus tereticornis</i>	Forest Red Gum	270		270	20.0	10.0	3.2	1.9	Regular	-	-	-	-	-	Typical	-	-	-	-	Typical	-	-	-	-	-	-	Retain
831	<i>Eucalyptus tereticornis</i>	Forest Red Gum	280		280	23.0	12.0	3.4	1.9	Regular	-	-	-	-	-	Typical	-	-	-	-	Typical	-	-	-	-	-	-	Retain
832	<i>Eucalyptus siderophloia</i>	Northern Grey Ironbark	120		120	12.0	4.0	2.0	1.4	Regular	-	-	-	-	-	Typical	-	-	-	-	Typical	-	-	-	-	-	-	Retain
833	<i>Eucalyptus tereticornis</i>	Forest Red Gum	340		340	23.0	12.0	4.1	2.1	Regular	-	-	-	-	-	Typical	-	-	-	-	Typical	-	-	-	-	-	-	Retain
834	<i>Eucalyptus siderophloia</i>	Northern Grey Ironbark	210		210	8.0	3.0	2.5	1.7	Regular	-	-	Die-back	-	-	Poor	-	-	-	-	Typical	-	-	-	-	-	-	Retain
835	<i>Eucalyptus tereticornis</i>	Forest Red Gum	360		360	24.0	12.0	4.3	2.2	Regular	-	-	-	-	-	Typical	-	-	-	-	Typical	-	-	-	-	-	-	Retain

Tree ID	Specimen Details									Canopy Condition Details							Trunk Condition Details					Fauna Details and Habitat Value						Retention
	Botanical Name	Common Name	Trunk DBH (mm)	Additional Trunks DBH (mm)	Total DBH (mm) [AS 4970-2009]	Height (m)	Spread (m)	Tree Protection Zone (m)	Structural Root Zone (m)	Canopy Form	Spreading	Thinning	Die-Back	Epicormic Growth	Lopped	Canopy Health	Leaning	Vines	Trunk Damage	Fire Damage	Trunk Health	Scats	Scratches	Hollows	Nest	Termite Nest	Habitat Value	
836	<i>Eucalyptus siderophloia</i>	Northern Grey Ironbark	220		220	18.0	7.0	2.6	1.8	Regular	-	-	-	-	-	Typical	-	-	-	-	Typical	-	-	-	-	-	-	Retain
837	<i>Eucalyptus tereticornis</i>	Forest Red Gum	280		280	22.0	10.0	3.4	1.9	Regular	-	-	-	-	-	Typical	-	-	-	-	Typical	-	-	-	-	-	-	Retain
838	<i>Eucalyptus siderophloia</i>	Northern Grey Ironbark	260		260	16.0	8.0	3.1	1.9	Regular	-	-	Die-back	Epicormic	-	Poor	-	-	-	-	Typical	-	-	-	-	-	-	Retain
839	<i>Eucalyptus siderophloia</i>	Northern Grey Ironbark	530		530	26.0	14.0	6.4	2.5	Regular	-	-	-	-	-	Typical	-	-	-	-	Typical	-	-	-	-	-	-	Retain
840	<i>Angophora leiocarpa</i>	Smooth-barked Apple	160		160	14.0	7.0	2.0	1.5	Regular	-	-	-	-	-	Typical	-	-	-	-	Typical	-	-	-	-	-	-	Retain
841	<i>Eucalyptus moluccana</i>	Gum-topped Box	400		400	26.0	14.0	4.8	2.3	Regular	-	-	Die-back	-	-	Typical	-	-	-	-	Typical	-	-	-	-	-	-	Retain
842	<i>Eucalyptus tereticornis</i>	Forest Red Gum	240		240	24.0	12.0	2.9	1.8	Regular	-	-	-	-	-	Typical	-	-	-	-	Typical	-	-	-	-	-	-	Retain
843	<i>Eucalyptus siderophloia</i>	Northern Grey Ironbark	120		120	4.0	2.0	2.0	1.4	Regular	-	-	-	Epicormic	Lopped	Typical	-	-	-	-	Typical	-	-	-	-	-	-	Retain
844	<i>Eucalyptus siderophloia</i>	Northern Grey Ironbark	110		110	14.0	4.0	2.0	1.3	Regular	-	-	-	-	-	Typical	-	-	-	-	Typical	-	-	-	-	-	-	Retain
845	<i>Eucalyptus moluccana</i>	Gum-topped Box	400		400	28.0	14.0	4.8	2.3	Regular	-	-	-	-	-	Typical	-	-	-	-	Typical	-	-	-	-	-	-	Retain
846	<i>Corymbia intermedia</i>	Pink Bloodwood	200		200	16.0	6.0	2.4	1.7	Regular	-	-	-	-	-	Typical	-	-	-	-	Typical	-	-	-	-	-	-	Retain
847	<i>Alphitonia excelsa</i>	Soap Tree	210		210	12.0	6.0	2.5	1.7	Regular	-	-	-	-	-	Typical	-	-	-	-	Typical	-	-	-	-	-	-	Retain
848	<i>Eucalyptus moluccana</i>	Gum-topped Box	330		330	26.0	14.0	4.0	2.1	Regular	-	-	-	-	-	Typical	-	-	-	-	Typical	-	-	-	-	-	-	Retain
849	<i>Eucalyptus moluccana</i>	Gum-topped Box	140		140	16.0	6.0	2.0	1.4	Regular	-	-	-	-	-	Typical	-	-	-	-	Typical	-	-	-	-	-	-	Retain
850	<i>Eucalyptus siderophloia</i>	Northern Grey Ironbark	340		340	25.0	13.0	4.1	2.1	Regular	-	-	-	-	-	Typical	-	-	-	-	Typical	-	-	-	-	-	-	Retain
851	<i>Eucalyptus moluccana</i>	Gum-topped Box	370		370	28.0	14.0	4.4	2.2	Regular	-	-	-	-	-	Typical	-	-	-	-	Typical	-	-	-	-	-	-	Retain
852	<i>Eucalyptus moluccana</i>	Gum-topped Box	110		110	14.0	3.0	2.0	1.3	Regular	-	-	-	-	-	Typical	-	-	-	-	Typical	-	-	-	-	-	-	Retain
853	<i>Eucalyptus moluccana</i>	Gum-topped Box	240		240	25.0	9.0	2.9	1.8	One-sided	-	-	-	-	-	Typical	-	-	-	-	Typical	-	-	-	-	-	-	Retain
854	<i>Eucalyptus moluccana</i>	Gum-topped Box	350		350	26.0	14.0	4.2	2.1	Regular	-	-	-	-	-	Typical	-	-	-	-	Typical	-	-	-	-	-	-	Retain
855	<i>Corymbia tessellaris</i>	Moreton Bay Ash	120		120	10.0	3.0	2.0	1.4	Regular	-	-	-	-	-	Typical	-	-	-	-	Typical	-	-	-	-	-	-	Retain
856	<i>Eucalyptus moluccana</i>	Gum-topped Box	630		630	24.0	14.0	7.6	2.7	Regular	-	-	-	-	-	Typical	-	-	-	-	Typical	-	-	-	-	-	-	Arborist
857	<i>Corymbia tessellaris</i>	Moreton Bay Ash	120		120	14.0	3.0	2.0	1.4	Regular	-	-	-	-	-	Typical	-	-	-	-	Typical	-	-	-	-	-	-	Retain
858	<i>Eucalyptus moluccana</i>	Gum-topped Box	130		130	14.0	6.0	2.0	1.4	Regular	-	-	-	-	-	Typical	-	-	-	-	Typical	-	-	-	-	-	-	Remove
859	<i>Eucalyptus moluccana</i>	Gum-topped Box	100		100	10.0	2.0	2.0	1.3	Regular	-	-	-	-	-	Typical	-	-	-	-	Typical	-	-	-	-	-	-	Removed - LCC sewer
860	<i>Eucalyptus moluccana</i>	Gum-topped Box	130		130	12.0	3.0	2.0	1.4	Regular	-	-	-	-	-	Typical	-	-	-	-	Typical	-	-	-	-	-	-	Removed - LCC sewer
861	<i>Eucalyptus tereticornis</i>	Forest Red Gum	400		400	20.0	11.0	4.8	2.3	Regular	-	-	-	-	-	Typical	-	-	-	-	Typical	-	Old	-	-	-	-	Remove
862	<i>Corymbia citriodora</i>	Spotted Gum	120		120	12.0	3.0	2.0	1.4	Regular	-	-	-	-	-	Typical	-	-	-	-	Typical	-	-	-	-	-	-	Remove
863	<i>Eucalyptus siderophloia</i>	Northern Grey Ironbark	105		105	8.0	2.0	2.0	1.3	Regular	-	-	-	-	-	Typical	-	-	-	-	Typical	-	-	-	-	-	-	Remove
864	<i>Corymbia citriodora</i>	Spotted Gum	160		160	18.0	5.0	2.0	1.5	Regular	-	-	-	-	-	Typical	-	-	-	-	Typical	-	-	-	-	-	-	Remove
865	<i>Corymbia citriodora</i>	Spotted Gum	210		210	18.0	6.0	2.5	1.7	Regular	-	-	-	-	-	Typical	-	-	-	-	Typical	-	-	-	-	-	-	Remove
866	<i>Corymbia citriodora</i>	Spotted Gum	120		120	16.0	5.0	2.0	1.4	Regular	-	-	-	-	-	Typical	-	-	-	-	Typical	-	-	-	-	-	-	Remove
867	<i>Corymbia citriodora</i>	Spotted Gum	200		200	16.0	5.0	2.4	1.7	Regular	-	-	-	-	-	Typical	-	-	-	-	Typical	-	-	-	-	-	-	Remove
868	<i>Eucalyptus siderophloia</i>	Northern Grey Ironbark	100		100	12.0	2.0	2.0	1.3	Regular	-	-	-	-	-	Typical	-	-	-	-	Typical	-	-	-	-	-	-	Remove
869	<i>Corymbia citriodora</i>	Spotted Gum	130		130	16.0	5.0	2.0	1.4	Regular	-	-	-	-	-	Typical	-	-	-	-	Typical	-	-	-	-	-	-	Remove
870	<i>Corymbia citriodora</i>	Spotted Gum	110		110	16.0	3.0	2.0	1.3	Regular	-	-	-	-	-	Typical	-	-	-	-	Typical	-	-	-	-	-	-	Remove
871	<i>Eucalyptus moluccana</i>	Gum-topped Box	110		110	16.0	4.0	2.0	1.3	Regular	-	-	-	-	-	Typical	-	-	-	-	Typical	-	-	-	-	-	-	Remove
872	<i>Corymbia citriodora</i>	Spotted Gum	140		140	14.0	5.0	2.0	1.4	Regular	-	-	-	-	-	Typical	-	-	-	-	Typical	-	-	-	-	-	-	Remove
873	<i>Eucalyptus siderophloia</i>	Northern Grey Ironbark	380		380	25.0	14.0	4.6	2.2	Regular	-	-	-	-	-	Typical	-	-	-	-	Typical	-	-	-	-	-	-	Remove
874	<i>Corymbia citriodora</i>	Spotted Gum	110		110	14.0	4.0	2.0	1.3	Regular	-	-	-	-	-	Typical	-	-	-	-	Typical	-	-	-	-	-	-	Remove
875	<i>Eucalyptus moluccana</i>	Gum-topped Box	170		170	16.0	6.0	2.0	1.6	Regular	-	-	-	-	-	Typical	-	-	-	-	Typical	-	-	-	-	-	-	Remove
876	<i>Eucalyptus tereticornis</i>	Forest Red Gum	130		130	14.0	3.0	2.0	1.4	Regular	-	-	-	-	-	Typical	-	-	-	-	Typical	-	-	-	-	-	-	Remove
877	<i>Corymbia citriodora</i>	Spotted Gum	120		120	12.0	5.0	2.0	1.4	Regular	-	-	-	-	-	Typical	-	-	-	-	Typical	-	-	-	-	-	-	Remove

Tree ID	Specimen Details									Canopy Condition Details							Trunk Condition Details					Fauna Details and Habitat Value						Retention
	Botanical Name	Common Name	Trunk DBH (mm)	Additional Trunks DBH (mm)	Total DBH (mm) [AS 4970-2009]	Height (m)	Spread (m)	Tree Protection Zone (m)	Structural Root Zone (m)	Canopy Form	Spreading	Thinning	Die-Back	Epicormic Growth	Lopped	Canopy Health	Leaning	Vines	Trunk Damage	Fire Damage	Trunk Health	Scats	Scratches	Hollows	Nest	Termite Nest	Habitat Value	
878	<i>Corymbia citriodora</i>	Spotted Gum	160		160	16.0	3.0	2.0	1.5	Regular	-	-	-	-	-	Typical	-	-	-	-	Typical	-	-	-	-	-	-	Remove
879	<i>Corymbia citriodora</i>	Spotted Gum	160		160	14.0	3.0	2.0	1.5	Regular	-	-	-	-	-	Typical	-	-	-	-	Typical	-	-	-	-	-	-	Remove
880	<i>Corymbia citriodora</i>	Spotted Gum	160		160	16.0	5.0	2.0	1.5	Regular	-	-	-	-	-	Typical	-	-	-	-	Typical	-	-	-	-	-	-	Remove
881	<i>Eucalyptus tereticornis</i>	Forest Red Gum	630		630	20.0	12.0	7.6	2.7	Regular	-	-	Die-back	-	-	Typical	-	-	-	-	Typical	-	-	-	-	-	-	Remove
882	<i>Corymbia citriodora</i>	Spotted Gum	120		120	13.0	6.0	2.0	1.4	Regular	-	-	-	-	-	Typical	-	-	-	-	Typical	-	-	-	-	-	-	Remove
883	<i>Eucalyptus siderophloia</i>	Northern Grey Ironbark	130		130	14.0	5.0	2.0	1.4	Regular	-	-	-	-	-	Typical	-	-	-	-	Typical	-	-	-	-	-	-	Remove
884	<i>Corymbia citriodora</i>	Spotted Gum	120		120	14.0	5.0	2.0	1.4	Regular	-	-	-	-	-	Typical	-	-	-	-	Typical	-	-	-	-	-	-	Remove
885	<i>Corymbia citriodora</i>	Spotted Gum	150		150	16.0	5.0	2.0	1.5	Regular	-	-	-	-	-	Typical	-	-	-	-	Typical	-	-	-	-	-	-	Remove
886	<i>Corymbia citriodora</i>	Spotted Gum	110		110	14.0	3.0	2.0	1.3	Regular	-	-	-	-	-	Typical	-	-	-	-	Typical	-	-	-	-	-	-	Remove
887	<i>Eucalyptus siderophloia</i>	Northern Grey Ironbark	140		140	16.0	6.0	2.0	1.4	Regular	-	-	-	-	-	Typical	-	-	-	-	Typical	-	-	-	-	-	-	Remove
888	<i>Corymbia citriodora</i>	Spotted Gum	110		110	16.0	5.0	2.0	1.3	Regular	-	-	-	-	-	Typical	-	-	-	-	Typical	-	-	-	-	-	-	Remove
889	<i>Corymbia citriodora</i>	Spotted Gum	130		130	16.0	4.0	2.0	1.4	Regular	-	-	-	-	-	Typical	-	-	-	-	Typical	-	-	-	-	-	-	Remove
890	<i>Eucalyptus moluccana</i>	Gum-topped Box	710		710	28.0	18.0	8.5	2.9	Regular	-	-	-	-	-	Typical	-	-	-	-	Typical	-	-	-	-	-	-	Remove
891	<i>Corymbia citriodora</i>	Spotted Gum	310		310	24.0	13.0	3.7	2.0	Regular	-	-	-	-	-	Typical	-	-	-	-	Typical	-	-	-	-	-	-	Remove
892	<i>Corymbia citriodora</i>	Spotted Gum	350		350	24.0	13.0	4.2	2.1	Regular	-	-	-	-	-	Typical	-	-	-	-	Typical	-	Old	-	-	-	-	Remove
893	<i>Corymbia citriodora</i>	Spotted Gum	210		210	22.0	12.0	2.5	1.7	Regular	-	-	-	-	-	Typical	-	-	-	-	Typical	-	-	-	-	-	-	Remove
894	<i>Eucalyptus tereticornis</i>	Forest Red Gum	580		580	26.0	14.0	7.0	2.6	Regular	-	-	-	-	-	Typical	Minor	-	-	-	-	Typical	-	-	-	-	-	Remove
895	<i>Corymbia citriodora</i>	Spotted Gum	120		120	14.0	3.0	2.0	1.4	Regular	-	-	-	-	-	Typical	-	-	-	-	Typical	-	-	-	-	-	-	Remove
896	<i>Corymbia citriodora</i>	Spotted Gum	120		120	14.0	5.0	2.0	1.4	Regular	-	-	-	-	-	Typical	-	-	-	-	Typical	-	-	-	-	-	-	Remove
897	<i>Corymbia citriodora</i>	Spotted Gum	470		470	25.0	14.0	5.6	2.4	Regular	-	-	-	-	-	Typical	-	-	-	-	Typical	-	-	-	-	-	-	Remove
898	<i>Corymbia citriodora</i>	Spotted Gum	110		110	14.0	5.0	2.0	1.3	Regular	-	-	-	-	-	Typical	-	-	-	-	Typical	-	-	-	-	-	-	Remove
899	<i>Eucalyptus moluccana</i>	Gum-topped Box	250		250	22.0	12.0	3.0	1.8	Regular	-	-	-	-	-	Typical	-	-	-	-	Typical	-	-	-	-	-	-	Remove
900	<i>Corymbia citriodora</i>	Spotted Gum	110		110	14.0	3.0	2.0	1.3	Regular	-	-	-	-	-	Typical	-	-	-	-	Typical	-	-	-	-	-	-	Remove
901	<i>Corymbia citriodora</i>	Spotted Gum	120		120	12.0	3.0	2.0	1.4	Regular	-	-	-	-	-	Typical	-	-	-	-	Typical	-	-	-	-	-	-	Remove
902	<i>Corymbia citriodora</i>	Spotted Gum	160		160	16.0	5.0	2.0	1.5	Regular	-	-	-	-	-	Typical	-	-	-	-	Typical	-	-	-	-	-	-	Remove
903	<i>Eucalyptus moluccana</i>	Gum-topped Box	160		160	16.0	6.0	2.0	1.5	Regular	-	-	-	-	-	Typical	-	-	-	-	Typical	-	-	-	-	-	-	Remove
904	<i>Corymbia citriodora</i>	Spotted Gum	110		110	12.0	2.0	2.0	1.3	Regular	-	-	-	-	-	Typical	-	-	-	-	Typical	-	-	-	-	-	-	Remove
905	<i>Acacia disparrima</i>	Black Wattle	170		170	10.0	4.0	2.0	1.6	Regular	-	-	-	-	-	Typical	-	-	-	-	Typical	-	-	-	-	-	-	Removed - LCC sewer
906	<i>Eucalyptus siderophloia</i>	Northern Grey Ironbark	130		130	10.0	3.0	2.0	1.4	Regular	-	-	-	-	-	Typical	-	-	-	-	Typical	-	-	-	-	-	-	Removed - LCC sewer
907	<i>Eucalyptus siderophloia</i>	Northern Grey Ironbark	160		160	10.0	2.0	2.0	1.5	Regular	-	-	-	-	-	Typical	-	-	-	-	Typical	-	-	-	-	-	-	Remove
908	<i>Eucalyptus siderophloia</i>	Northern Grey Ironbark	170	120	208	10.0	4.0	2.5	1.7	Regular	-	-	-	-	-	Typical	-	-	-	-	Typical	-	-	-	-	-	-	Remove
909	<i>Eucalyptus moluccana</i>	Gum-topped Box	310		310	24.0	13.0	3.7	2.0	Regular	-	-	-	-	-	Typical	-	-	-	-	Typical	-	-	-	-	-	-	Retain
910	<i>Eucalyptus tereticornis</i>	Forest Red Gum	270		270	22.0	7.0	3.2	1.9	Regular	-	-	Die-back	-	-	Poor	-	-	-	-	Typical	-	Old	-	-	-	-	Retain
911	<i>Eucalyptus tereticornis</i>	Forest Red Gum	600		600	24.0	12.0	7.2	2.7	Regular	-	-	-	-	-	Typical	-	-	-	-	Typical	-	-	-	-	-	-	Removed - LCC sewer
912	<i>Corymbia citriodora</i>	Spotted Gum	200		200	18.0	6.0	2.4	1.7	Regular	-	-	-	-	-	Typical	-	-	-	-	Typical	-	-	-	-	-	-	Removed - LCC sewer
913	<i>Eucalyptus moluccana</i>	Gum-topped Box	110		110	8.0	2.0	2.0	1.3	Regular	-	-	-	-	-	Typical	-	-	-	-	Typical	-	-	-	-	-	-	Remove
914	<i>Corymbia citriodora</i>	Spotted Gum	110		110	8.0	4.0	2.0	1.3	Regular	-	-	-	-	-	Typical	-	-	-	-	Typical	-	-	-	-	-	-	Remove
915	<i>Corymbia citriodora</i>	Spotted Gum	140		140	16.0	6.0	2.0	1.4	Regular	-	-	-	-	-	Typical	-	-	-	-	Typical	-	-	-	-	-	-	Remove
916	<i>Corymbia citriodora</i>	Spotted Gum	120		120	14.0	3.0	2.0	1.4	Regular	-	-	-	-	-	Typical	-	-	-	-	Typical	-	-	-	-	-	-	Remove
917	<i>Corymbia citriodora</i>	Spotted Gum	150		150	18.0	6.0	2.0	1.5	Regular	-	-	-	-	-	Typical	-	-	-	-	Typical	-	-	-	-	-	-	Remove
918	<i>Corymbia citriodora</i>	Spotted Gum	120		120	16.0	3.0	2.0	1.4	Regular	-	-	-	-	-	Typical	-	-	-	-	Typical	-	-	-	-	-	-	Remove
919	<i>Corymbia citriodora</i>	Spotted Gum	100		100	14.0	2.0	2.0	1.3	Regular	-	-	-	-	-	Typical	-	-	-	-	Typical	-	-	-	-	-	-	Remove

Tree ID	Specimen Details									Canopy Condition Details							Trunk Condition Details					Fauna Details and Habitat Value						Retention
	Botanical Name	Common Name	Trunk DBH (mm)	Additional Trunks DBH (mm)	Total DBH (mm) [AS 4970-2009]	Height (m)	Spread (m)	Tree Protection Zone (m)	Structural Root Zone (m)	Canopy Form	Spreading	Thinning	Die-Back	Epicormic Growth	Lopped	Canopy Health	Leaning	Vines	Trunk Damage	Fire Damage	Trunk Health	Scats	Scratches	Hollows	Nest	Termite Nest	Habitat Value	
920	Corymbia citriodora	Spotted Gum	140		140	18.0	5.0	2.0	1.4	Regular	-	-	-	-	-	Typical	-	-	-	-	Typical	-	-	-	-	-	-	Remove
921	Corymbia citriodora	Spotted Gum	100		100	12.0	4.0	2.0	1.3	Regular	-	-	-	-	-	Typical	-	-	-	-	Typical	-	-	-	-	-	-	Remove
922	Corymbia citriodora	Spotted Gum	110		110	14.0	5.0	2.0	1.3	Regular	-	-	-	-	-	Typical	-	-	-	-	Typical	-	-	-	-	-	-	Remove
923	Corymbia citriodora	Spotted Gum	440		440	25.0	14.0	5.3	2.3	Regular	-	-	-	-	-	Typical	-	-	-	-	Typical	-	-	-	-	-	-	Remove
924	Corymbia citriodora	Spotted Gum	140		140	14.0	4.0	2.0	1.4	Regular	-	-	-	-	-	Typical	-	-	-	-	Typical	-	-	-	-	-	-	Remove
925	Eucalyptus moluccana	Gum-topped Box	140		140	16.0	5.0	2.0	1.4	Regular	-	-	-	-	-	Typical	-	-	-	-	Typical	-	-	-	-	-	-	Remove
926	Corymbia citriodora	Spotted Gum	120		120	14.0	3.0	2.0	1.4	Regular	-	-	-	-	-	Typical	-	-	-	-	Typical	-	-	-	-	-	-	Remove
927	Eucalyptus moluccana	Gum-topped Box	110		110	14.0	4.0	2.0	1.3	Regular	-	-	-	-	-	Typical	-	-	-	-	Typical	-	-	-	-	-	-	Remove
928	Eucalyptus siderophloia	Northern Grey Ironbark	160		160	16.0	6.0	2.0	1.5	Regular	-	-	-	-	-	Typical	-	-	-	-	Typical	-	-	-	-	-	-	Remove
929	Corymbia citriodora	Spotted Gum	160		160	16.0	4.0	2.0	1.5	Regular	-	-	-	-	-	Typical	-	-	-	-	Typical	-	-	-	-	-	-	Remove
930	Eucalyptus tereticornis	Forest Red Gum	110		110	12.0	3.0	2.0	1.3	Regular	-	-	-	-	-	Typical	-	-	-	-	Typical	-	-	-	-	-	-	Remove
931	Corymbia citriodora	Spotted Gum	150		150	15.0	4.0	2.0	1.5	Regular	-	-	-	-	-	Typical	-	-	-	-	Typical	-	-	-	-	-	-	Remove
932	Corymbia citriodora	Spotted Gum	150		150	14.0	4.0	2.0	1.5	Regular	-	-	-	-	-	Typical	-	-	-	-	Typical	-	-	-	-	-	-	Remove
933	Corymbia citriodora	Spotted Gum	180		180	16.0	4.0	2.2	1.6	Regular	-	-	-	-	-	Typical	-	-	-	-	Typical	-	-	-	-	-	-	Remove
934	Acacia disparrima	Black Wattle	170		170	10.0	6.0	2.0	1.6	Regular	-	-	-	-	-	Typical	-	-	-	-	Typical	-	-	-	-	-	-	Remove
935	Eucalyptus siderophloia	Northern Grey Ironbark	140		140	10.0	3.0	2.0	1.4	Regular	-	-	-	-	-	Typical	-	-	-	-	Typical	-	-	-	-	-	-	Remove
936	Corymbia intermedia	Pink Bloodwood	130	80	153	12.0	4.0	2.0	1.5	Regular	-	-	-	-	-	Typical	-	-	-	-	Typical	-	-	-	-	-	-	Remove
937	Corymbia citriodora	Spotted Gum	150		150	13.0	4.0	2.0	1.5	Regular	-	-	-	-	-	Typical	-	-	-	-	Typical	-	-	-	-	-	-	Remove
938	Corymbia citriodora	Spotted Gum	160	80	179	18.0	6.0	2.1	1.6	Regular	-	-	-	-	-	Typical	-	-	-	-	Typical	-	-	-	-	-	-	Remove
939	Eucalyptus crebra	Narrow-leaved Ironbark	300		300	24.0	13.0	3.6	2.0	Regular	-	-	-	-	-	Typical	-	-	-	-	Typical	-	-	-	-	-	-	Remove
940	Lophostemon suaveolens	Swamp Box	160		160	16.0	4.0	2.0	1.5	Regular	-	-	-	-	-	Typical	-	Native	-	-	Typical	-	-	-	-	-	-	Remove
941	Eucalyptus siderophloia	Northern Grey Ironbark	210		210	16.0	6.0	2.5	1.7	Regular	-	-	-	-	-	Typical	-	-	-	-	Typical	-	-	-	-	-	-	Remove
942	Corymbia citriodora	Spotted Gum	150		150	16.0	4.0	2.0	1.5	Regular	-	-	-	-	-	Typical	-	-	-	-	Typical	-	-	-	-	-	-	Remove
943	Eucalyptus siderophloia	Northern Grey Ironbark	120		120	14.0	4.0	2.0	1.4	Regular	-	-	-	-	-	Typical	-	-	-	-	Typical	-	-	-	-	-	-	Remove
944	Eucalyptus siderophloia	Northern Grey Ironbark	140		140	14.0	5.0	2.0	1.4	Regular	-	-	-	-	-	Typical	-	-	-	-	Typical	-	-	-	-	-	-	Remove
945	Corymbia citriodora	Spotted Gum	110		110	16.0	5.0	2.0	1.3	Regular	-	-	-	-	-	Typical	-	-	-	-	Typical	-	-	-	-	-	-	Remove
946	Eucalyptus crebra	Narrow-leaved Ironbark	110		110	14.0	4.0	2.0	1.3	Regular	-	-	-	-	-	Typical	-	-	-	-	Typical	-	-	-	-	-	-	Remove
947	Eucalyptus moluccana	Gum-topped Box	140		140	16.0	6.0	2.0	1.4	Regular	-	-	-	-	-	Typical	-	-	-	-	Typical	-	-	-	-	-	-	Remove
948	Eucalyptus moluccana	Gum-topped Box	140		140	16.0	5.0	2.0	1.4	Regular	-	-	-	-	-	Typical	-	-	-	-	Typical	-	-	-	-	-	-	Remove
949	Eucalyptus crebra	Narrow-leaved Ironbark	180		180	18.0	7.0	2.2	1.6	Regular	-	-	-	-	-	Typical	-	-	-	-	Typical	-	-	-	-	-	-	Remove
950	Corymbia citriodora	Spotted Gum	560		560	28.0	14.0	6.7	2.6	Regular	-	-	-	-	-	Typical	-	-	-	-	Typical	-	-	-	-	-	-	Remove
951	Eucalyptus siderophloia	Northern Grey Ironbark	190		190	16.0	6.0	2.3	1.6	Regular	-	-	-	-	-	Typical	-	-	-	-	Typical	-	-	-	-	-	-	Remove
952	Eucalyptus siderophloia	Northern Grey Ironbark	140		140	12.0	5.0	2.0	1.4	Regular	-	-	-	-	-	Typical	-	-	-	-	Typical	-	-	-	-	-	-	Remove
953	Angophora leiocarpa	Smooth-barked Apple	250		250	22.0	13.0	3.0	1.8	Regular	-	-	-	-	-	Typical	-	-	-	-	Typical	-	-	-	-	-	-	Remove
954	Acacia disparrima	Black Wattle	180	160	241	8.0	7.0	2.9	1.8	Regular	-	-	-	-	-	Typical	-	-	-	-	Typical	-	-	-	-	-	-	Remove
955	Corymbia citriodora	Spotted Gum	160		160	14.0	3.0	2.0	1.5	Regular	-	-	-	-	-	Typical	-	-	-	-	Typical	-	-	-	-	-	-	Remove
956	Eucalyptus tereticornis	Forest Red Gum	110		110	10.0	3.0	2.0	1.3	Regular	-	-	-	-	-	Typical	-	-	-	-	Typical	-	-	-	-	-	-	Remove
957	Corymbia citriodora	Spotted Gum	180		180	14.0	5.0	2.2	1.6	Regular	-	-	-	-	-	Typical	-	-	-	-	Typical	-	-	-	-	-	-	Remove
958	Eucalyptus moluccana	Gum-topped Box	260		260	24.0	12.0	3.1	1.9	Regular	-	-	-	-	-	Typical	-	-	-	-	Typical	-	-	-	-	-	-	Remove
959	Eucalyptus moluccana	Gum-topped Box	120		120	16.0	5.0	2.0	1.4	Regular	-	-	-	-	-	Typical	-	-	-	-	Typical	-	-	-	-	-	-	Retain
960	Corymbia citriodora	Spotted Gum	300		300	26.0	14.0	3.6	2.0	Regular	-	-	-	-	-	Typical	-	-	-	-	Typical	-	-	-	-	-	-	Retain
961	Alphitonia excelsa	Soap Tree	150		150	7.0	5.0	2.0	1.5	Regular	-	-	-	-	-	Typical	-	-	-	-	Typical	-	-	-	-	-	-	Remove

Tree ID	Specimen Details									Canopy Condition Details							Trunk Condition Details					Fauna Details and Habitat Value						Retention
	Botanical Name	Common Name	Trunk DBH (mm)	Additional Trunks DBH (mm)	Total DBH (mm) [AS 4970-2009]	Height (m)	Spread (m)	Tree Protection Zone (m)		Canopy Form	Spreading	Thinning	Die-Back	Epicormic Growth	Lopped	Canopy Health	Leaning	Vines	Trunk Damage	Fire Damage	Trunk Health	Scats	Scratches	Hollows	Nest	Termite Nest	Habitat Value	
962	<i>Eucalyptus moluccana</i>	Gum-topped Box	210		210	18.0	7.0	2.5	1.7	Regular	-	-	-	-	-	Typical	-	-	-	-	Typical	-	-	-	-	-	-	Remove
963	<i>Eucalyptus siderophloia</i>	Northern Grey Ironbark	320		320	24.0	12.0	3.8	2.1	Regular	-	-	-	-	-	Typical	-	-	-	-	Typical	-	-	-	-	-	-	Remove
964	<i>Corymbia intermedia</i>	Pink Bloodwood	200		200	14.0	6.0	2.4	1.7	Regular	-	-	-	-	-	Typical	-	-	-	-	Typical	-	-	-	-	-	-	Retain
965	<i>Eucalyptus siderophloia</i>	Northern Grey Ironbark	330		330	24.0	12.0	4.0	2.1	Regular	-	-	-	-	-	Typical	-	-	-	-	Typical	-	-	-	-	-	-	Remove
966	<i>Eucalyptus tereticornis</i>	Forest Red Gum	440		440	25.0	12.0	5.3	2.3	Regular	-	-	-	-	-	Typical	-	-	-	-	Typical	-	-	-	-	-	-	Remove
967	<i>Eucalyptus siderophloia</i>	Northern Grey Ironbark	220		220	22.0	8.0	2.6	1.8	Regular	-	-	-	-	-	Typical	-	-	-	-	Typical	-	-	-	-	-	-	Remove
968	<i>Eucalyptus siderophloia</i>	Northern Grey Ironbark	380		380	24.0	10.0	4.6	2.2	Regular	-	-	-	-	-	Typical	-	-	-	-	Typical	-	-	-	-	-	-	Remove
969	<i>Corymbia citriodora</i>	Spotted Gum	180		180	14.0	6.0	2.2	1.6	Regular	-	-	-	-	-	Typical	-	-	-	-	Typical	-	-	-	-	-	-	Remove
970	<i>Eucalyptus siderophloia</i>	Northern Grey Ironbark	110		110	14.0	5.0	2.0	1.3	Regular	-	-	-	-	-	Typical	-	-	-	-	Typical	-	-	-	-	-	-	Remove
971	<i>Eucalyptus tereticornis</i>	Forest Red Gum	450		450	26.0	13.0	5.4	2.4	Regular	-	-	-	-	-	Typical	-	-	-	-	Typical	-	-	-	-	-	-	Remove
972	<i>Corymbia citriodora</i>	Spotted Gum	220		220	18.0	7.0	2.6	1.8	Regular	-	-	-	-	-	Typical	-	-	-	-	Typical	-	-	-	-	-	-	Remove
973	<i>Eucalyptus tereticornis</i>	Forest Red Gum	110		110	3.0	1.0	2.0	1.3	Regular	-	-	Die-back	Epicormic	Lopped	Poor	-	-	-	-	Typical	-	-	-	-	-	-	Remove
974	<i>Eucalyptus tereticornis</i>	Forest Red Gum	120		120	14.0	5.0	2.0	1.4	Regular	-	-	-	-	-	Typical	-	-	-	-	Typical	-	-	-	-	-	-	Remove
975	<i>Corymbia citriodora</i>	Spotted Gum	650		650	26.0	18.0	7.8	2.8	Regular	-	-	-	-	-	Typical	-	-	-	-	Typical	-	-	-	-	-	-	Remove
976	<i>Eucalyptus tereticornis</i>	Forest Red Gum	280		280	16.0	6.0	3.4	1.9	Regular	-	-	-	-	-	Typical	Minor	-	-	-	Typical	-	Old	-	-	-	-	Remove
977	<i>Eucalyptus tereticornis</i>	Forest Red Gum	120		120	16.0	7.0	2.0	1.4	Regular	-	-	-	-	-	Typical	-	-	-	-	Typical	-	-	-	-	-	-	Remove
978	<i>Eucalyptus siderophloia</i>	Northern Grey Ironbark	300		300	25.0	14.0	3.6	2.0	Regular	-	-	-	-	-	Typical	-	-	-	-	Typical	-	-	-	-	-	-	Remove
979	<i>Eucalyptus moluccana</i>	Gum-topped Box	210	160	264	14.0	8.0	3.2	1.9	Regular	-	-	-	-	-	Typical	-	-	-	-	Typical	-	-	-	-	-	-	Remove
980	<i>Eucalyptus moluccana</i>	Gum-topped Box	260		260	18.0	7.0	3.1	1.9	Regular	-	-	-	-	-	Typical	Major	-	-	-	Typical	-	-	-	-	-	-	Remove
981	<i>Eucalyptus siderophloia</i>	Northern Grey Ironbark	220		220	16.0	5.0	2.6	1.8	Regular	-	-	-	-	-	Typical	-	-	-	-	Typical	-	-	-	-	-	-	Remove
982	<i>Eucalyptus moluccana</i>	Gum-topped Box	180		180	16.0	5.0	2.2	1.6	Regular	-	-	-	-	-	Typical	Major	-	-	-	Typical	-	-	-	-	-	-	Remove
983	<i>Eucalyptus tereticornis</i>	Forest Red Gum	170		170	18.0	6.0	2.0	1.6	Regular	-	-	-	-	-	Typical	-	-	-	-	Typical	-	-	-	-	-	-	Remove
984	<i>Corymbia citriodora</i>	Spotted Gum	110		110	16.0	3.0	2.0	1.3	Regular	-	-	-	-	-	Typical	-	-	-	-	Typical	-	-	-	-	-	-	Removed - LCC sewer
985	<i>Corymbia citriodora</i>	Spotted Gum	190		190	22.0	8.0	2.3	1.6	Regular	-	-	-	-	-	Typical	-	-	-	-	Typical	-	-	-	-	-	-	Removed - LCC sewer
986	<i>Corymbia citriodora</i>	Spotted Gum	130		130	14.0	6.0	2.0	1.4	Regular	-	-	-	-	-	Typical	-	Native	-	-	Typical	-	-	-	-	-	-	Removed - LCC sewer
987	<i>Corymbia citriodora</i>	Spotted Gum	120		120	14.0	4.0	2.0	1.4	Regular	-	-	-	-	-	Typical	-	-	-	-	Typical	-	-	-	-	-	-	Removed - LCC sewer
988	<i>Corymbia citriodora</i>	Spotted Gum	170		170	15.0	4.0	2.0	1.6	Regular	-	-	-	-	-	Typical	-	-	-	-	Typical	-	-	-	-	-	-	Removed - LCC sewer
989	<i>Eucalyptus siderophloia</i>	Northern Grey Ironbark	140		140	14.0	4.0	2.0	1.4	Regular	-	-	-	-	-	Typical	-	-	-	-	Typical	-	-	-	-	-	-	Remove
990	<i>Eucalyptus siderophloia</i>	Northern Grey Ironbark	200		200	18.0	5.0	2.4	1.7	Regular	-	-	-	-	-	Typical	-	-	-	-	Typical	-	-	-	-	-	-	Remove
991	<i>Corymbia citriodora</i>	Spotted Gum	300		300	24.0	13.0	3.6	2.0	Regular	-	-	-	-	-	Typical	-	-	-	-	Typical	-	-	-	-	-	-	Remove
992	<i>Eucalyptus tereticornis</i>	Forest Red Gum	520		520	26.0	16.0	6.2	2.5	Regular	-	-	-	-	-	Typical	-	-	-	-	Typical	-	-	-	-	-	-	Removed - LCC sewer
993	<i>Eucalyptus siderophloia</i>	Northern Grey Ironbark	120		120	12.0	2.0	2.0	1.4	Regular	-	-	-	-	-	Typical	-	-	-	-	Typical	-	-	-	-	-	-	Removed - LCC sewer
994	<i>Eucalyptus siderophloia</i>	Northern Grey Ironbark	530		530	26.0	16.0	6.4	2.5	Regular	-	-	-	-	-	Typical	-	-	-	-	Typical	-	-	-	-	-	-	Remove
995	<i>Corymbia citriodora</i>	Spotted Gum	110		110	13.0	3.0	2.0	1.3	Regular	-	-	-	-	-	Typical	-	-	-	-	Typical	-	-	-	-	-	-	Remove
996	<i>Corymbia citriodora</i>	Spotted Gum	190		190	20.0	10.0	2.3	1.6	Regular	-	-	-	-	-	Typical	-	-	-	-	Typical	-	-	-	-	-	-	Remove
997	<i>Eucalyptus siderophloia</i>	Northern Grey Ironbark	130		130	14.0	5.0	2.0	1.4	Regular	-	-	-	-	-	Typical	-	-	-	-	Typical	-	-	-	-	-	-	Remove
998	<i>Eucalyptus tereticornis</i>	Forest Red Gum	150		150	16.0	6.0	2.0	1.5	Regular	-	-	-	-	-	Typical	-	-	-	-	Typical	-	-	-	-	-	-	Remove
999	<i>Corymbia citriodora</i>	Spotted Gum	230		230	22.0	12.0	2.8	1.8	Regular	-	-	-	-	-	Typical	-	-	-	-	Typical	-	-	-	-	-	-	Remove
1000	<i>Corymbia citriodora</i>	Spotted Gum	140		140	18.0	5.0	2.0	1.4	Regular	-	-	-	-	-	Typical	-	-	-	-	Typical	-	-	-	-	-	-	Remove
1001	<i>Corymbia citriodora</i>	Spotted Gum	160		160	18.0	7.0	2.0	1.5	Regular	-	-	-	-	-	Typical	-	-	-	-	Typical	-	-	-	-	-	-	Remove
1002	<i>Angophora leiocarpa</i>	Smooth-barked Apple	430		430	25.0	16.0	5.2	2.3	Regular	-	-	-	-	-	Typical	-	-	-	-	Typical	-	-	-	-	-	-	Remove
1003	<i>Eucalyptus siderophloia</i>	Northern Grey Ironbark	210		210	18.0	6.0	2.5	1.7	Regular	-	-	-	-	-	Typical	-	-	-	-	Typical	-	-	-	-	-	-	Remove

Tree ID	Specimen Details									Canopy Condition Details							Trunk Condition Details					Fauna Details and Habitat Value						Retention
	Botanical Name	Common Name	Trunk DBH (mm)	Additional Trunks DBH (mm)	Total DBH (mm) [AS 4970-2009]	Height (m)	Spread (m)	Tree Protection Zone (m)	Structural Root Zone (m)	Canopy Form	Spreading	Thinning	Die-Back	Epicormic Growth	Lopped	Canopy Health	Leaning	Vines	Trunk Damage	Fire Damage	Trunk Health	Scats	Scratches	Hollows	Nest	Termite Nest	Habitat Value	
1004	<i>Eucalyptus tereticornis</i>	Forest Red Gum	110		110	16.0	2.0	2.0	1.3	Regular	-	-	-	-	-	Typical	-	-	-	-	Typical	-	-	-	-	-	-	Remove
1005	<i>Corymbia citriodora</i>	Spotted Gum	110		110	14.0	2.0	2.0	1.3	Regular	-	-	-	-	-	Typical	-	-	-	-	Typical	-	-	-	-	-	-	Remove
1006	<i>Eucalyptus tereticornis</i>	Forest Red Gum	105		105	14.0	2.0	2.0	1.3	Regular	-	-	-	-	-	Typical	-	-	-	-	Typical	-	-	-	-	-	-	Remove
1007	<i>Eucalyptus tereticornis</i>	Forest Red Gum	140		140	16.0	3.0	2.0	1.4	Regular	-	-	-	-	-	Typical	-	-	-	-	Typical	-	-	-	-	-	-	Remove
1008	<i>Corymbia citriodora</i>	Spotted Gum	110		110	3.0	1.0	2.0	1.3	Regular	-	-	-	Epicormic	Lopped	Typical	-	-	-	-	Typical	-	-	-	-	-	-	Remove
1009	<i>Eucalyptus siderophloia</i>	Northern Grey Ironbark	350		350	26.0	14.0	4.2	2.1	Regular	-	-	-	-	-	Typical	-	-	-	-	Typical	-	-	-	-	-	-	Remove
1010	<i>Corymbia citriodora</i>	Spotted Gum	190		190	18.0	4.0	2.3	1.6	Regular	-	-	-	-	-	Typical	-	-	-	-	Typical	-	-	-	-	-	-	Remove
1011	<i>Corymbia citriodora</i>	Spotted Gum	200		200	20.0	10.0	2.4	1.7	Regular	-	-	-	-	-	Typical	-	-	-	-	Typical	-	-	-	-	-	-	Remove
1012	<i>Eucalyptus siderophloia</i>	Northern Grey Ironbark	100		100	14.0	3.0	2.0	1.3	Regular	-	-	-	-	-	Typical	-	-	-	-	Typical	-	-	-	-	-	-	Remove
1013	<i>Eucalyptus tereticornis</i>	Forest Red Gum	160		160	14.0	5.0	2.0	1.5	Regular	-	-	-	-	-	Typical	-	-	-	-	Typical	-	-	-	-	-	-	Remove
1014	<i>Corymbia citriodora</i>	Spotted Gum	140	140	198	14.0	7.0	2.4	1.7	Regular	-	-	-	-	-	Typical	-	-	-	-	Typical	-	-	-	-	-	-	Remove
1015	<i>Corymbia citriodora</i>	Spotted Gum	240		240	24.0	12.0	2.9	1.8	Regular	-	-	-	-	-	Typical	-	-	-	-	Typical	-	-	-	-	-	-	Remove
1016	<i>Corymbia citriodora</i>	Spotted Gum	110		110	14.0	2.0	2.0	1.3	Regular	-	-	-	-	-	Typical	-	-	-	-	Typical	-	-	-	-	-	-	Remove
1017	<i>Eucalyptus tereticornis</i>	Forest Red Gum	110		110	14.0	2.0	2.0	1.3	Regular	-	-	-	-	-	Typical	-	-	-	-	Typical	-	-	-	-	-	-	Remove
1018	<i>Eucalyptus tereticornis</i>	Forest Red Gum	110		110	14.0	3.0	2.0	1.3	Regular	-	-	-	-	-	Typical	-	-	-	-	Typical	-	-	-	-	-	-	Remove
1019	<i>Corymbia intermedia</i>	Pink Bloodwood	110	110	156	14.0	4.0	2.0	1.5	Regular	-	-	-	-	-	Typical	-	-	-	-	Typical	-	-	-	-	-	-	Remove
1020	<i>Eucalyptus siderophloia</i>	Northern Grey Ironbark	150		150	16.0	5.0	2.0	1.5	Regular	-	-	-	-	-	Typical	-	-	-	-	Typical	-	-	-	-	-	-	Remove
1021	<i>Corymbia citriodora</i>	Spotted Gum	130		130	14.0	3.0	2.0	1.4	Regular	-	-	-	-	-	Typical	-	-	-	-	Typical	-	-	-	-	-	-	Remove
1022	<i>Eucalyptus tereticornis</i>	Forest Red Gum	100		100	14.0	3.0	2.0	1.3	Regular	-	-	-	-	-	Typical	-	-	-	-	Typical	-	-	-	-	-	-	Remove
1023	<i>Corymbia citriodora</i>	Spotted Gum	150		150	16.0	6.0	2.0	1.5	Regular	-	-	-	-	-	Typical	-	-	-	-	Typical	-	-	-	-	-	-	Removed - LCC sewer
1024	<i>Corymbia citriodora</i>	Spotted Gum	100		100	14.0	4.0	2.0	1.3	Regular	-	-	-	-	-	Typical	-	-	-	-	Typical	-	-	-	-	-	-	Removed - LCC sewer
1025	<i>Eucalyptus siderophloia</i>	Northern Grey Ironbark	160		160	16.0	5.0	2.0	1.5	Regular	-	-	-	-	-	Typical	-	-	-	-	Typical	-	-	-	-	-	-	Removed - LCC sewer
1026	<i>Corymbia citriodora</i>	Spotted Gum	140	70	157	16.0	2.0	2.0	1.5	Regular	-	-	-	-	-	Typical	-	-	-	-	Typical	-	-	-	-	-	-	Removed - LCC sewer
1027	<i>Eucalyptus crebra</i>	Narrow-leaved Ironbark	360		360	25.0	14.0	4.3	2.2	Regular	-	-	-	-	-	Typical	-	-	-	-	Typical	-	-	-	-	-	-	Removed - LCC sewer
1028	<i>Eucalyptus moluccana</i>	Gum-topped Box	640		640	26.0	14.0	7.7	2.7	Regular	-	-	-	-	-	Typical	-	-	-	-	Typical	-	-	-	-	-	-	Remove
1029	<i>Corymbia citriodora</i>	Spotted Gum	150		150	14.0	5.0	2.0	1.5	Regular	-	-	-	-	-	Typical	-	-	-	-	Typical	-	-	-	-	-	-	Remove
1030	<i>Corymbia citriodora</i>	Spotted Gum	110		110	14.0	2.0	2.0	1.3	Regular	-	-	-	-	-	Typical	-	-	-	-	Typical	-	-	-	-	-	-	Retain
1031	<i>Eucalyptus siderophloia</i>	Northern Grey Ironbark	150	120	192	14.0	5.0	2.3	1.7	Regular	-	-	-	-	-	Typical	-	-	-	-	Typical	-	-	-	-	-	-	Removed - LCC sewer
1032	<i>Corymbia citriodora</i>	Spotted Gum	170		170	22.0	9.0	2.0	1.6	Regular	-	-	-	-	-	Typical	-	-	-	-	Typical	-	-	-	-	-	-	Removed - LCC sewer
1033	<i>Eucalyptus siderophloia</i>	Northern Grey Ironbark	220		220	14.0	7.0	2.6	1.8	Regular	-	-	-	-	-	Typical	-	-	-	-	Typical	-	-	-	-	-	-	Removed - LCC sewer
1034	<i>Eucalyptus siderophloia</i>	Northern Grey Ironbark	150		150	16.0	5.0	2.0	1.5	Regular	-	-	-	-	-	Typical	-	-	-	-	Typical	-	-	-	-	-	-	Removed - LCC sewer
1035	<i>Corymbia citriodora</i>	Spotted Gum	150		150	22.0	10.0	2.0	1.5	Regular	-	-	-	-	-	Typical	-	-	-	-	Typical	-	-	-	-	-	-	Remove
1036	<i>Corymbia citriodora</i>	Spotted Gum	180		180	18.0	6.0	2.2	1.6	Regular	-	-	-	-	-	Typical	-	-	-	-	Typical	-	-	-	-	-	-	Remove
1037	<i>Corymbia citriodora</i>	Spotted Gum	190		190	20.0	8.0	2.3	1.6	Regular	-	-	-	-	-	Typical	-	-	-	-	Typical	-	-	-	-	-	-	Remove
1038	<i>Eucalyptus siderophloia</i>	Northern Grey Ironbark	240		240	22.0	12.0	2.9	1.8	Regular	-	-	-	-	-	Typical	-	-	-	-	Typical	-	-	-	-	-	-	Remove
1039	<i>Corymbia citriodora</i>	Spotted Gum	130	80	153	18.0	4.0	2.0	1.5	Regular	-	-	-	-	-	Typical	-	-	-	-	Typical	-	-	-	-	-	-	Remove
1040	<i>Corymbia citriodora</i>	Spotted Gum	160		160	14.0	3.0	2.0	1.5	Regular	-	-	-	-	-	Typical	-	-	-	-	Typical	-	-	-	-	-	-	Remove
1041	<i>Corymbia citriodora</i>	Spotted Gum	130		130	16.0	4.0	2.0	1.4	Regular	-	-	-	-	-	Typical	-	-	-	-	Typical	-	-	-	-	-	-	Remove
1042	<i>Eucalyptus siderophloia</i>	Northern Grey Ironbark	140		140	14.0	6.0	2.0	1.4	Regular	-	-	-	-	-	Typical	-	-	-	-	Typical	-	-	-	-	-	-	Remove
1043	<i>Corymbia citriodora</i>	Spotted Gum	400		400	23.0	12.0	4.8	2.3	Regular	-	-	-	-	-	Typical	-	-	-	-	Typical	-	-	-	-	-	-	Remove
1044	<i>Eucalyptus siderophloia</i>	Northern Grey Ironbark	140		140	14.0	5.0	2.0	1.4	Regular	-	-	-	-	-	Typical	-	-	-	-	Typical	-	-	-	-	-	-	Remove
1045	<i>Eucalyptus siderophloia</i>	Northern Grey Ironbark	170		170	16.0	5.0	2.0	1.6	Regular	-	-	-	-	-	Typical	-	-	-	-	Typical	-	-	-	-	-	-	Remove

Tree ID	Specimen Details									Canopy Condition Details							Trunk Condition Details					Fauna Details and Habitat Value						Retention
	Botanical Name	Common Name	Trunk DBH (mm)	Additional Trunks DBH (mm)	Total DBH (mm) [AS 4970-2009]	Height (m)	Spread (m)	Tree Protection Zone (m)	Structural Root Zone (m)	Canopy Form	Spreading	Thinning	Die-Back	Epicormic Growth	Lopped	Canopy Health	Leaning	Vines	Trunk Damage	Fire Damage	Trunk Health	Scats	Scratches	Hollows	Nest	Termite Nest	Habitat Value	
1046	<i>Corymbia citriodora</i>	Spotted Gum	120		120	12.0	3.0	2.0	1.4	Regular	-	-	-	-	-	Typical	-	-	-	-	Typical	-	-	-	-	-	-	Remove
1047	<i>Eucalyptus tereticornis</i>	Forest Red Gum	150		150	18.0	5.0	2.0	1.5	Regular	-	-	-	-	-	Typical	-	-	-	-	Typical	-	-	-	-	-	-	Remove
1048	<i>Eucalyptus siderophloia</i>	Northern Grey Ironbark	250		250	16.0	5.0	3.0	1.8	Regular	-	-	-	-	-	Typical	-	-	-	-	Typical	-	-	-	-	-	-	Remove
1049	<i>Eucalyptus siderophloia</i>	Northern Grey Ironbark	150		150	13.0	4.0	2.0	1.5	Regular	-	-	-	-	-	Typical	-	-	-	-	Typical	-	-	-	-	-	-	Remove
1050	<i>Eucalyptus siderophloia</i>	Northern Grey Ironbark	200	170	262	22.0	7.0	3.1	1.9	Regular	-	-	-	-	-	Typical	-	-	-	-	Typical	-	-	-	-	-	-	Remove
1051	<i>Eucalyptus siderophloia</i>	Northern Grey Ironbark	220		220	24.0	8.0	2.6	1.8	Regular	-	-	-	-	-	Typical	-	-	-	-	Typical	-	-	-	-	-	-	Remove
1052	<i>Eucalyptus siderophloia</i>	Northern Grey Ironbark	170		170	18.0	6.0	2.0	1.6	Regular	-	-	-	-	-	Typical	-	-	-	-	Typical	-	-	-	-	Termite nest	-	Remove
1053	<i>Corymbia citriodora</i>	Spotted Gum	300		300	24.0	9.0	3.6	2.0	Regular	-	-	-	-	-	Typical	-	-	-	-	Typical	-	-	-	-	-	-	Remove
1054	<i>Corymbia citriodora</i>	Spotted Gum	160		160	18.0	8.0	2.0	1.5	Regular	-	-	-	-	-	Typical	-	-	-	-	Typical	-	-	-	-	-	-	Remove
1055	<i>Eucalyptus siderophloia</i>	Northern Grey Ironbark	150		150	16.0	6.0	2.0	1.5	Regular	-	-	-	-	-	Typical	-	-	-	-	Typical	-	-	-	-	-	-	Remove
1056	<i>Eucalyptus siderophloia</i>	Northern Grey Ironbark	160		160	16.0	6.0	2.0	1.5	Regular	-	-	-	-	-	Typical	-	-	-	-	Typical	-	-	-	-	-	-	Remove
1057	<i>Eucalyptus siderophloia</i>	Northern Grey Ironbark	380		380	24.0	7.0	4.6	2.2	Regular	-	-	-	-	-	Typical	-	-	-	-	Typical	-	-	-	-	-	-	Remove
1058	<i>Eucalyptus siderophloia</i>	Northern Grey Ironbark	180		180	14.0	6.0	2.2	1.6	Regular	-	-	-	-	-	Typical	-	-	-	-	Typical	-	-	-	-	-	-	Remove
1059	<i>Eucalyptus siderophloia</i>	Northern Grey Ironbark	140		140	12.0	5.0	2.0	1.4	Regular	-	-	-	-	-	Typical	-	-	-	-	Typical	-	-	-	-	-	-	Remove
1060	<i>Eucalyptus siderophloia</i>	Northern Grey Ironbark	150		150	14.0	5.0	2.0	1.5	Regular	-	-	-	-	-	Typical	-	-	-	-	Typical	-	-	-	-	-	-	Remove
1061	<i>Eucalyptus siderophloia</i>	Northern Grey Ironbark	170		170	18.0	6.0	2.0	1.6	Regular	-	-	-	-	-	Typical	-	-	-	-	Typical	-	-	-	-	-	-	Remove
1062	<i>Eucalyptus siderophloia</i>	Northern Grey Ironbark	180		180	14.0	5.0	2.2	1.6	Regular	-	-	-	-	-	Typical	-	-	-	-	Typical	-	-	-	-	-	-	Remove
1063	<i>Eucalyptus tereticornis</i>	Forest Red Gum	140		140	13.0	5.0	2.0	1.4	Regular	-	-	-	-	-	Typical	-	-	-	-	Typical	-	-	-	-	-	-	Remove
1064	<i>Corymbia citriodora</i>	Spotted Gum	140		140	16.0	5.0	2.0	1.4	Regular	-	-	-	-	-	Typical	-	-	-	-	Typical	-	-	-	-	-	-	Remove
1065	<i>Acacia disparrima</i>	Black Wattle	180		180	7.0	5.0	2.2	1.6	Regular	-	-	-	-	-	Typical	-	-	-	-	Typical	-	-	-	-	-	-	Remove
1066	<i>Eucalyptus siderophloia</i>	Northern Grey Ironbark	220		220	20.0	8.0	2.6	1.8	Regular	-	-	-	-	-	Typical	-	-	-	-	Typical	-	-	-	-	-	-	Remove
1067	<i>Corymbia citriodora</i>	Spotted Gum	180		180	16.0	6.0	2.2	1.6	Regular	-	-	-	-	-	Typical	-	-	-	-	Typical	-	-	-	-	-	-	Remove
1068	<i>Eucalyptus siderophloia</i>	Northern Grey Ironbark	740		740	26.0	14.0	8.9	2.9	Regular	-	-	-	-	-	Typical	-	-	-	-	Typical	-	-	-	-	-	-	Remove
1069	<i>Eucalyptus siderophloia</i>	Northern Grey Ironbark	150		150	14.0	5.0	2.0	1.5	Regular	-	-	-	-	-	Typical	-	-	-	-	Typical	-	-	-	-	-	-	Remove
1070	<i>Eucalyptus siderophloia</i>	Northern Grey Ironbark	150		150	15.0	4.0	2.0	1.5	Regular	-	-	-	-	-	Typical	-	-	-	-	Typical	-	-	-	-	-	-	Remove
1071	<i>Eucalyptus siderophloia</i>	Northern Grey Ironbark	320		320	24.0	12.0	3.8	2.1	Regular	-	-	-	-	-	Typical	-	-	-	-	Typical	-	-	-	-	-	-	Remove
1072	<i>Eucalyptus tereticornis</i>	Forest Red Gum	180		180	12.0	4.0	2.2	1.6	Regular	-	-	-	-	-	Typical	-	-	-	-	Typical	-	-	-	-	-	-	Remove
1073	<i>Eucalyptus siderophloia</i>	Northern Grey Ironbark	220		220	24.0	7.0	2.6	1.8	Regular	-	-	-	-	-	Typical	-	-	-	-	Typical	-	-	-	-	-	-	Remove
1074	<i>Corymbia citriodora</i>	Spotted Gum	170		170	6.0	1.0	2.0	1.6	Regular	-	-	-	Epicormic	Lopped	Typical	-	-	-	-	Typical	-	-	-	-	-	-	Remove
1075	<i>Eucalyptus siderophloia</i>	Northern Grey Ironbark	150		150	14.0	5.0	2.0	1.5	Regular	-	-	-	-	-	Typical	-	-	-	-	Typical	-	-	-	-	-	-	Remove
1076	<i>Eucalyptus siderophloia</i>	Northern Grey Ironbark	190		190	16.0	6.0	2.3	1.6	Regular	-	-	-	-	-	Typical	-	-	-	-	Typical	-	-	-	-	-	-	Remove
1077	<i>Eucalyptus siderophloia</i>	Northern Grey Ironbark	140		140	12.0	4.0	2.0	1.4	Regular	-	-	-	-	-	Typical	-	-	-	-	Typical	-	-	-	-	-	-	Remove
1078	<i>Corymbia citriodora</i>	Spotted Gum	320		320	24.0	10.0	3.8	2.1	Regular	-	-	-	-	-	Typical	-	-	-	-	Typical	-	-	-	-	-	-	Remove
1079	<i>Corymbia citriodora</i>	Spotted Gum	180	100	206	18.0	7.0	2.5	1.7	Regular	-	-	-	-	-	Typical	-	-	-	-	Typical	-	-	-	-	-	-	Remove
1080	<i>Eucalyptus siderophloia</i>	Northern Grey Ironbark	140		140	14.0	5.0	2.0	1.4	Regular	-	-	-	-	-	Typical	-	-	-	-	Typical	-	-	-	-	-	-	Remove
1081	<i>Eucalyptus tereticornis</i>	Forest Red Gum	150		150	16.0	4.0	2.0	1.5	Regular	-	-	-	-	-	Typical	-	-	-	-	Typical	-	-	-	-	-	-	Remove
1082	<i>Eucalyptus siderophloia</i>	Northern Grey Ironbark	180	180	255	18.0	7.0	3.1	1.9	Regular	-	-	-	-	-	Typical	-	-	-	-	Typical	-	-	-	-	-	-	Remove
1083	<i>Eucalyptus siderophloia</i>	Northern Grey Ironbark	170		170	16.0	5.0	2.0	1.6	Regular	-	-	-	-	-	Typical	-	-	-	-	Typical	-	-	-	-	-	-	Remove
1084	<i>Eucalyptus siderophloia</i>	Northern Grey Ironbark	200		200	18.0	6.0	2.4	1.7	Regular	-	-	-	-	-	Typical	-	-	-	-	Typical	-	-	-	-	-	-	Remove
1085	<i>Eucalyptus siderophloia</i>	Northern Grey Ironbark	140		140	14.0	3.0	2.0	1.4	Regular	-	-	-	-	-	Typical	-	-	-	-	Typical	-	-	-	-	-	-	Remove
1086	<i>Corymbia citriodora</i>	Spotted Gum	150		150	8.0	3.0	2.0	1.5	Regular	-	-	-	Epicormic	Lopped	Typical	-	-	-	-	Typical	-	-	-	-	-	-	Remove
1087	<i>Eucalyptus siderophloia</i>	Northern Grey Ironbark	230	120	259	18.0	6.0	3.1	1.9	Regular	-	-	-	-	-	Typical	-	-	-	-	Typical	-	-	-	-	-	-	Remove

Tree ID	Specimen Details								Canopy Condition Details							Trunk Condition Details					Fauna Details and Habitat Value						Retention	
	Botanical Name	Common Name	Trunk DBH (mm)	Additional Trunks DBH (mm)	Total DBH (mm) [AS 4970-2009]	Height (m)	Spread (m)	Tree Protection Zone (m)	Structural Root Zone (m)	Canopy Form	Spreading	Thinning	Die-Back	Epicormic Growth	Lopped	Canopy Health	Leaning	Vines	Trunk Damage	Fire Damage	Trunk Health	Scats	Scratches	Hollows	Nest	Termite Nest		Habitat Value
1088	<i>Corymbia citriodora</i>	Spotted Gum	160		160	18.0	5.0	2.0	1.5	Regular	-	-	-	-	-	Typical	-	-	-	-	Typical	-	-	-	-	-	-	Remove
1089	<i>Eucalyptus tereticornis</i>	Forest Red Gum	160		160	18.0	6.0	2.0	1.5	Regular	-	-	-	-	-	Typical	-	-	-	-	Typical	-	-	-	-	-	-	Remove
1090	<i>Eucalyptus tereticornis</i>	Forest Red Gum	180		180	14.0	5.0	2.2	1.6	Regular	-	-	-	-	-	Typical	-	-	-	-	Typical	-	-	-	-	-	-	Remove
1091	<i>Corymbia citriodora</i>	Spotted Gum	150		150	14.0	5.0	2.0	1.5	Regular	-	-	-	-	-	Typical	-	-	-	-	Typical	-	-	-	-	-	-	Remove
1092	<i>Corymbia citriodora</i>	Spotted Gum	160		160	16.0	5.0	2.0	1.5	Regular	-	-	-	-	-	Typical	-	-	-	-	Typical	-	-	-	-	-	-	Remove
1093	<i>Corymbia citriodora</i>	Spotted Gum	150		150	12.0	4.0	2.0	1.5	Regular	-	-	-	-	-	Typical	-	-	-	-	Typical	-	-	-	-	-	-	Remove
1094	<i>Corymbia citriodora</i>	Spotted Gum	150		150	14.0	4.0	2.0	1.5	Regular	-	-	-	-	-	Typical	-	-	-	-	Typical	-	-	-	-	-	-	Remove
1095	<i>Corymbia citriodora</i>	Spotted Gum	150		150	16.0	4.0	2.0	1.5	Regular	-	-	-	-	-	Typical	-	-	-	-	Typical	-	-	-	-	-	-	Remove
1096	<i>Corymbia citriodora</i>	Spotted Gum	230		230	22.0	10.0	2.8	1.8	Regular	-	-	-	-	-	Typical	-	-	-	-	Typical	-	-	-	-	-	-	Remove
1097	<i>Corymbia citriodora</i>	Spotted Gum	200		200	22.0	10.0	2.4	1.7	Regular	-	-	-	-	-	Typical	-	-	-	-	Typical	-	-	-	-	-	-	Remove
1098	<i>Corymbia citriodora</i>	Spotted Gum	200		200	12.0	4.0	2.4	1.7	Regular	-	-	-	-	-	Typical	-	-	-	-	Typical	-	-	-	-	-	-	Remove
1099	<i>Corymbia citriodora</i>	Spotted Gum	200		200	20.0	8.0	2.4	1.7	Regular	-	-	-	-	-	Typical	-	-	-	-	Typical	-	-	-	-	-	-	Removed - LCC sewer
1100	<i>Corymbia citriodora</i>	Spotted Gum	170		170	16.0	6.0	2.0	1.6	Regular	-	-	-	-	-	Typical	-	-	-	-	Typical	-	-	-	-	-	-	Removed - LCC sewer
1101	<i>Eucalyptus siderophloia</i>	Northern Grey Ironbark	130		130	12.0	4.0	2.0	1.4	Regular	-	-	-	-	-	Typical	-	-	-	-	Typical	-	-	-	-	-	-	Removed - LCC sewer
1102	<i>Eucalyptus tereticornis</i>	Forest Red Gum	340		340	26.0	14.0	4.1	2.1	Regular	-	-	-	-	-	Typical	-	-	-	-	Typical	-	-	-	-	-	-	Remove
1103	<i>Eucalyptus siderophloia</i>	Northern Grey Ironbark	150		150	14.0	5.0	2.0	1.5	Regular	-	-	-	-	-	Typical	-	-	-	-	Typical	-	-	-	-	-	-	Removed - LCC sewer
1104	<i>Eucalyptus moluccana</i>	Gum-topped Box	500		500	22.0	12.0	6.0	2.5	Regular	-	-	-	-	-	Typical	-	-	-	-	Typical	-	-	-	-	-	-	Retain
1105	<i>Eucalyptus tereticornis</i>	Forest Red Gum	180		180	14.0	4.0	2.2	1.6	Regular	-	-	-	-	-	Typical	-	-	-	-	Typical	-	-	-	-	-	-	Remove
1106	<i>Eucalyptus siderophloia</i>	Northern Grey Ironbark	140		140	14.0	4.0	2.0	1.4	Regular	-	-	-	-	-	Typical	-	-	-	-	Typical	-	-	-	-	-	-	Retain
1107	<i>Eucalyptus moluccana</i>	Gum-topped Box	380		380	24.0	12.0	4.6	2.2	Regular	-	-	-	-	-	Typical	-	-	-	-	Typical	-	-	-	-	-	-	Retain
1108	<i>Corymbia tessellaris</i>	Moreton Bay Ash	140		140	14.0	4.0	2.0	1.4	Regular	-	-	-	-	-	Typical	-	-	-	-	Typical	-	-	-	-	-	-	Retain
1109	<i>Eucalyptus siderophloia</i>	Northern Grey Ironbark	160		160	14.0	3.0	2.0	1.5	Regular	-	-	-	-	-	Typical	-	-	-	-	Typical	-	-	-	-	-	-	Remove
1110	<i>Eucalyptus siderophloia</i>	Northern Grey Ironbark	110		110	7.0	1.0	2.0	1.3	Regular	-	-	-	-	-	Typical	-	-	-	-	Typical	-	-	-	-	-	-	Remove
1111	<i>Eucalyptus tereticornis</i>	Forest Red Gum	230		230	24.0	12.0	2.8	1.8	Regular	-	-	-	-	-	Typical	-	-	-	-	Typical	-	-	-	-	-	-	Retain
1112	<i>Eucalyptus siderophloia</i>	Northern Grey Ironbark	160		160	14.0	6.0	2.0	1.5	Regular	-	-	-	-	-	Typical	-	-	-	-	Typical	-	-	-	-	-	-	Retain
1113	<i>Eucalyptus siderophloia</i>	Northern Grey Ironbark	160		160	12.0	5.0	2.0	1.5	Regular	-	-	-	-	-	Typical	-	-	-	-	Typical	-	-	-	-	-	-	Retain
1114	<i>Eucalyptus siderophloia</i>	Northern Grey Ironbark	140		140	14.0	3.0	2.0	1.4	Regular	-	-	-	-	-	Typical	-	-	-	-	Typical	-	-	-	-	-	-	Remove
1115	<i>Corymbia citriodora</i>	Spotted Gum	170		170	18.0	4.0	2.0	1.6	Regular	-	-	-	-	-	Typical	-	-	-	-	Typical	-	-	-	-	-	-	Remove
1116	<i>Eucalyptus tereticornis</i>	Forest Red Gum	320		320	22.0	10.0	3.8	2.1	Regular	-	-	-	-	-	Typical	Major	-	-	-	Typical	-	-	-	-	-	-	Remove
1117	<i>Eucalyptus siderophloia</i>	Northern Grey Ironbark	100		100	16.0	4.0	2.0	1.3	Regular	-	-	-	-	-	Typical	-	-	-	-	Typical	-	-	-	-	-	-	Remove
1118	<i>Eucalyptus siderophloia</i>	Northern Grey Ironbark	380		380	24.0	12.0	4.6	2.2	Regular	-	-	-	-	-	Typical	-	-	-	-	Typical	-	-	-	-	-	-	Removed - LCC sewer
1119	<i>Eucalyptus tereticornis</i>	Forest Red Gum	230	220	318	10.0	9.0	3.8	2.0	Regular	-	-	-	-	-	Typical	-	-	Trunk Dmg.	-	Typical	-	-	-	-	-	-	Remove
1120	<i>Corymbia citriodora</i>	Spotted Gum	340		340	26.0	14.0	4.1	2.1	Regular	-	-	-	-	-	Typical	-	-	-	-	Typical	-	-	-	-	-	-	Remove
1121	<i>Corymbia citriodora</i>	Spotted Gum	200		200	14.0	6.0	2.4	1.7	Regular	-	-	-	-	-	Typical	-	-	-	-	Typical	-	-	-	-	-	-	Remove
1122	<i>Corymbia citriodora</i>	Spotted Gum	260	240, 140	381	26.0	14.0	4.6	2.2	Regular	-	-	-	-	-	Typical	-	-	-	-	Typical	-	-	-	-	-	-	Remove
1123	<i>Eucalyptus tereticornis</i>	Forest Red Gum	330		330	24.0	12.0	4.0	2.1	Regular	-	-	-	-	-	Typical	-	-	-	-	Typical	-	-	-	-	-	-	Remove
1124	<i>Eucalyptus siderophloia</i>	Northern Grey Ironbark	220		220	13.0	4.0	2.6	1.8	Regular	-	-	-	-	-	Typical	-	-	-	-	Typical	-	-	-	-	-	-	Remove
1125	<i>Eucalyptus tereticornis</i>	Forest Red Gum	190		190	12.0	6.0	2.3	1.6	Regular	-	-	-	-	-	Typical	-	-	-	-	Typical	-	-	-	-	-	-	Remove
1126	<i>Eucalyptus siderophloia</i>	Northern Grey Ironbark	310		310	24.0	10.0	3.7	2.0	Regular	-	-	-	-	-	Typical	-	-	-	-	Typical	-	-	-	-	-	-	Remove
1127	<i>Eucalyptus moluccana</i>	Gum-topped Box	330		330	27.0	12.0	4.0	2.1	Regular	-	-	-	-	-	Typical	-	-	-	-	Typical	-	-	-	-	-	-	Remove
1128	<i>Eucalyptus moluccana</i>	Gum-topped Box	510		510	27.0	12.0	6.1	2.5	Regular	-	-	-	-	-	Typical	-	-	-	-	Typical	-	-	-	-	-	-	Remove
1129	<i>Eucalyptus tereticornis</i>	Forest Red Gum	270		270	22.0	12.0	3.2	1.9	Regular	-	-	-	-	-	Typical	-	-	-	-	Typical	-	-	-	-	-	-	Remove

Tree ID	Specimen Details								Canopy Condition Details							Trunk Condition Details					Fauna Details and Habitat Value						Retention	
	Botanical Name	Common Name	Trunk DBH (mm)	Additional Trunks DBH (mm)	Total DBH (mm) [AS 4970-2009]	Height (m)	Spread (m)	Tree Protection Zone (m)	Structural Root Zone (m)	Canopy Form	Spreading	Thinning	Die-Back	Epicormic Growth	Lopped	Canopy Health	Leaning	Vines	Trunk Damage	Fire Damage	Trunk Health	Scats	Scratches	Hollows	Nest	Termite Nest		Habitat Value
1130	<i>Eucalyptus moluccana</i>	Gum-topped Box	150		150	14.0	5.0	2.0	1.5	Regular	-	-	-	-	-	Typical	-	-	-	-	Typical	-	-	-	-	-	-	Remove
1131	<i>Corymbia tessellaris</i>	Moreton Bay Ash	200		200	14.0	6.0	2.4	1.7	Regular	-	-	-	-	-	Typical	-	Native	-	-	Typical	-	-	-	-	-	-	Remove
1132	<i>Eucalyptus siderophloia</i>	Northern Grey Ironbark	120		120	12.0	5.0	2.0	1.4	Regular	-	-	-	-	-	Typical	-	Native	-	-	Typical	-	-	-	-	-	-	Remove
1133	<i>Eucalyptus siderophloia</i>	Northern Grey Ironbark	230		230	14.0	5.0	2.8	1.8	Regular	-	-	-	-	-	Typical	-	-	-	-	Typical	-	-	-	-	-	-	Remove
1134	<i>Eucalyptus tereticornis</i>	Forest Red Gum	230		230	20.0	10.0	2.8	1.8	Regular	-	-	-	-	-	Typical	-	-	-	-	Typical	-	-	-	-	-	-	Remove
1135	<i>Eucalyptus moluccana</i>	Gum-topped Box	160		160	14.0	5.0	2.0	1.5	Regular	-	-	-	-	-	Typical	-	Native	-	-	Typical	-	-	-	-	-	-	Remove
1136	<i>Eucalyptus tereticornis</i>	Forest Red Gum	310		310	20.0	10.0	3.7	2.0	Regular	-	-	-	-	-	Typical	-	-	-	-	Typical	-	-	-	-	-	-	Remove
1137	<i>Eucalyptus tereticornis</i>	Forest Red Gum	240		240	16.0	7.0	2.9	1.8	Regular	-	-	-	-	-	Typical	-	-	-	-	Typical	-	-	-	-	-	-	Remove
1138	<i>Eucalyptus siderophloia</i>	Northern Grey Ironbark	200		200	14.0	6.0	2.4	1.7	Regular	-	-	-	-	-	Typical	-	-	-	-	Typical	-	-	-	-	-	-	Remove
1139	<i>Eucalyptus moluccana</i>	Gum-topped Box	500		500	26.0	14.0	6.0	2.5	Regular	-	-	-	-	-	Typical	-	-	-	-	Typical	-	-	-	-	-	-	Remove
1140	<i>Corymbia tessellaris</i>	Moreton Bay Ash	130		130	10.0	3.0	2.0	1.4	Regular	-	-	-	-	-	Typical	-	-	-	-	Typical	-	-	-	-	-	-	Remove
1141	<i>Eucalyptus siderophloia</i>	Northern Grey Ironbark	240		240	14.0	6.0	2.9	1.8	Regular	-	-	-	-	-	Typical	-	-	-	-	Typical	-	-	-	-	-	-	Remove
1142	<i>Eucalyptus tereticornis</i>	Forest Red Gum	240		240	14.0	7.0	2.9	1.8	Regular	-	-	-	-	-	Typical	-	-	-	-	Typical	-	-	-	-	-	-	Remove
1143	<i>Acacia disparrima</i>	Black Wattle	160		160	6.0	7.0	2.0	1.5	Regular	-	-	-	-	-	Typical	-	-	-	-	Typical	-	-	-	-	-	-	Retain
1144	<i>Eucalyptus siderophloia</i>	Northern Grey Ironbark	180		180	14.0	6.0	2.2	1.6	Regular	-	-	-	-	-	Typical	-	-	-	-	Typical	-	-	-	-	-	-	Retain
1145	<i>Lophostemon suaveolens</i>	Swamp Box	160	70	175	12.0	4.0	2.1	1.6	Regular	-	-	-	-	-	Typical	-	-	-	-	Typical	-	-	-	-	-	-	Retain
1146	<i>Corymbia citriodora</i>	Spotted Gum	160		160	18.0	5.0	2.0	1.5	Regular	-	-	-	-	-	Typical	-	-	-	-	Typical	-	-	-	-	-	-	Retain
1147	<i>Lophostemon suaveolens</i>	Swamp Box	180		180	14.0	5.0	2.2	1.6	Regular	-	-	-	-	-	Typical	-	-	-	-	Typical	-	-	-	-	-	-	Retain
1148	<i>Lophostemon suaveolens</i>	Swamp Box	160		160	12.0	4.0	2.0	1.5	Regular	-	-	-	-	-	Typical	-	-	-	-	Typical	-	-	-	-	-	-	Retain
1149	<i>Lophostemon suaveolens</i>	Swamp Box	140		140	12.0	4.0	2.0	1.4	Regular	-	-	-	-	-	Typical	-	-	-	-	Typical	-	-	-	-	-	-	Retain
1150	<i>Lophostemon suaveolens</i>	Swamp Box	160		160	14.0	4.0	2.0	1.5	Regular	-	-	-	-	-	Typical	-	-	-	-	Typical	-	-	-	-	-	-	Retain
1151	<i>Eucalyptus tereticornis</i>	Forest Red Gum	720		720	32.0	14.0	8.6	2.9	Regular	-	-	-	-	-	Typical	-	-	-	-	Typical	-	-	-	-	-	-	Remove
1152	<i>Eucalyptus siderophloia</i>	Northern Grey Ironbark	140		140	15.0	5.0	2.0	1.4	Regular	-	-	-	-	-	Typical	-	-	-	-	Typical	-	-	-	-	-	-	Remove
1153	<i>Eucalyptus siderophloia</i>	Northern Grey Ironbark	240		240	20.0	10.0	2.9	1.8	Regular	-	-	-	-	-	Typical	-	-	-	-	Typical	-	-	-	-	-	-	Remove
1154	<i>Eucalyptus crebra</i>	Narrow-leaved Ironbark	440		440	26.0	14.0	5.3	2.3	Regular	-	-	-	-	-	Typical	-	-	-	-	Typical	-	-	-	-	-	-	Remove
1155	<i>Eucalyptus crebra</i>	Narrow-leaved Ironbark	220		220	18.0	8.0	2.6	1.8	Regular	-	-	-	-	-	Typical	-	Native	-	-	Typical	-	-	-	-	-	-	Remove
1156	<i>Eucalyptus crebra</i>	Narrow-leaved Ironbark	200		200	22.0	9.0	2.4	1.7	Regular	-	-	-	-	-	Typical	-	-	-	-	Typical	-	-	-	-	-	-	Retain
1157	<i>Corymbia intermedia</i>	Pink Bloodwood	200	180	269	9.0	3.0	3.2	1.9	Regular	-	-	-	-	-	Typical	-	-	-	-	Typical	-	-	-	-	-	-	Retain
1158	<i>Eucalyptus tereticornis</i>	Forest Red Gum	470	330	574	28.0	14.0	6.9	2.6	Regular	-	-	-	-	-	Typical	-	-	-	-	Typical	-	-	-	-	-	-	Retain
1159	<i>Corymbia tessellaris</i>	Moreton Bay Ash	220		220	16.0	6.0	2.6	1.8	Regular	-	-	-	-	-	Typical	-	-	-	-	Typical	-	-	-	-	-	-	Retain
1160	<i>Corymbia citriodora</i>	Spotted Gum	180		180	16.0	5.0	2.2	1.6	Regular	-	-	-	-	-	Typical	-	-	-	-	Typical	-	-	-	-	-	-	Retain
1161	<i>Acacia disparrima</i>	Black Wattle	330		330	9.0	7.0	4.0	2.1	Regular	-	-	-	-	-	Typical	-	-	-	-	Typical	-	-	-	-	-	-	Retain
1162	<i>Eucalyptus tereticornis</i>	Forest Red Gum	200		200	18.0	9.0	2.4	1.7	Regular	-	-	-	-	-	Typical	-	-	-	-	Typical	-	-	-	-	-	-	Remove
1163	<i>Eucalyptus crebra</i>	Narrow-leaved Ironbark	660		660	26.0	14.0	7.9	2.8	Regular	-	-	-	-	-	Typical	-	-	-	-	Typical	-	-	-	-	-	-	Remove
1164	<i>Eucalyptus crebra</i>	Narrow-leaved Ironbark	440		440	26.0	14.0	5.3	2.3	Regular	-	-	-	-	-	Typical	-	-	-	-	Typical	-	-	-	-	-	-	Remove
1165	<i>Eucalyptus tereticornis</i>	Forest Red Gum	170		170	16.0	6.0	2.0	1.6	Regular	-	-	-	-	-	Typical	-	-	-	-	Typical	-	-	-	-	-	-	Remove
1166	<i>Eucalyptus tereticornis</i>	Forest Red Gum	200	200	283	18.0	8.0	3.4	1.9	Regular	-	-	-	-	-	Typical	-	-	-	-	Typical	-	-	-	-	-	-	Remove
1167	<i>Angophora leiocarpa</i>	Smooth-barked Apple	210		210	16.0	8.0	2.5	1.7	Regular	-	-	-	-	-	Typical	-	-	-	-	Typical	-	-	-	-	-	-	Remove
1168	<i>Angophora leiocarpa</i>	Smooth-barked Apple	130		130	8.0	3.0	2.0	1.4	Regular	-	-	-	-	-	Typical	-	-	-	-	Typical	-	-	-	-	-	-	Remove
1169	<i>Eucalyptus crebra</i>	Narrow-leaved Ironbark	160		160	10.0	4.0	2.0	1.5	Regular	-	-	-	-	-	Typical	-	-	-	-	Typical	-	-	-	-	-	-	Remove
1170	<i>Angophora leiocarpa</i>	Smooth-barked Apple	340		340	16.0	9.0	4.1	2.1	Regular	-	-	-	-	-	Typical	-	-	-	-	Typical	-	-	-	-	-	-	Remove
1171	<i>Angophora leiocarpa</i>	Smooth-barked Apple	160		160	14.0	6.0	2.0	1.5	Regular	-	-	-	-	-	Typical	-	-	-	-	Typical	-	-	-	-	-	-	Remove

Specimen Details										Canopy Condition Details							Trunk Condition Details					Fauna Details and Habitat Value						
Tree ID	Botanical Name	Common Name	Trunk DBH (mm)	Additional Trunks DBH (mm)	Total DBH (mm) [AS 4970-2009]	Height (m)	Spread (m)	Tree Protection Zone (m)		Canopy Form	Spreading	Thinning	Die-Back	Epicormic Growth	Lopped	Canopy Health	Leaning	Vines	Trunk Damage	Fire Damage	Trunk Health	Scats	Scratches	Hollows	Nest	Termite Nest	Habitat Value	Retention
1172	Angophora leiocarpa	Smooth-barked Apple	130		130	16.0	5.0	2.0	1.4	Regular	-	-	-	-	-	Typical	-	-	-	-	Typical	-	-	-	-	-	-	Remove
1173	Angophora leiocarpa	Smooth-barked Apple	130		130	10.0	4.0	2.0	1.4	Regular	-	-	-	-	-	Typical	-	-	-	-	Typical	-	-	-	-	-	-	Remove
1174	Corymbia citriodora	Spotted Gum	150		150	18.0	6.0	2.0	1.5	Regular	-	-	-	-	-	Typical	-	-	-	-	Typical	-	-	-	-	-	-	Remove
1175	Corymbia citriodora	Spotted Gum	160		160	15.0	6.0	2.0	1.5	Regular	-	-	-	-	-	Typical	-	-	-	-	Typical	-	-	-	-	-	-	Remove
1176	DEAD/STAG		400		400	10.0	4.0	4.8	2.3	Regular	-	-	-	-	-	Typical	-	-	-	-	Typical	-	-	Small	-	-	-	Remove
1177	Corymbia citriodora	Spotted Gum	160		160	18.0	6.0	2.0	1.5	Regular	-	-	-	-	-	Typical	-	-	-	-	Typical	-	-	-	-	-	-	Remove
1178	Corymbia citriodora	Spotted Gum	160		160	14.0	5.0	2.0	1.5	Regular	-	-	-	-	-	Typical	-	-	-	-	Typical	-	-	-	-	-	-	Remove
1179	Corymbia citriodora	Spotted Gum	130		130	16.0	5.0	2.0	1.4	Regular	-	-	-	-	-	Typical	-	-	-	-	Typical	-	-	-	-	-	-	Remove
1180	Corymbia citriodora	Spotted Gum	180		180	22.0	10.0	2.2	1.6	Regular	-	-	-	-	-	Typical	-	-	-	-	Typical	-	-	-	-	-	-	Remove
1181	Corymbia citriodora	Spotted Gum	150		150	18.0	5.0	2.0	1.5	Regular	-	-	-	-	-	Typical	-	-	-	-	Typical	-	-	-	-	-	-	Remove
1182	Corymbia citriodora	Spotted Gum	150		150	16.0	5.0	2.0	1.5	Regular	-	-	-	-	-	Typical	-	-	-	-	Typical	-	-	-	-	-	-	Remove
1183	Corymbia citriodora	Spotted Gum	240		240	22.0	8.0	2.9	1.8	Regular	-	-	-	-	-	Typical	-	-	-	-	Typical	-	-	-	-	-	-	Remove
1184	Corymbia citriodora	Spotted Gum	130		130	16.0	5.0	2.0	1.4	Regular	-	-	-	-	-	Typical	-	-	-	-	Typical	-	-	-	-	-	-	Remove
1185	Corymbia citriodora	Spotted Gum	140		140	12.0	5.0	2.0	1.4	Regular	-	-	-	-	-	Typical	-	-	-	-	Typical	-	-	-	-	-	-	Remove
1186	Corymbia citriodora	Spotted Gum	160		160	18.0	6.0	2.0	1.5	Regular	-	-	-	-	-	Typical	-	-	-	-	Typical	-	-	-	-	-	-	Remove
1187	Corymbia citriodora	Spotted Gum	150		150	16.0	5.0	2.0	1.5	Regular	-	-	-	-	-	Typical	-	-	-	-	Typical	-	-	-	-	-	-	Remove
1188	Corymbia citriodora	Spotted Gum	150		150	18.0	5.0	2.0	1.5	Regular	-	-	-	-	-	Typical	-	-	-	-	Typical	-	-	-	-	-	-	Remove
1189	Corymbia citriodora	Spotted Gum	160		160	20.0	6.0	2.0	1.5	Regular	-	-	-	-	-	Typical	-	-	-	-	Typical	-	-	-	-	-	-	Remove
1190	Eucalyptus crebra	Narrow-leaved Ironbark	160		160	18.0	7.0	2.0	1.5	Regular	-	-	-	-	-	Typical	-	-	-	-	Typical	-	-	-	-	-	-	Remove
1191	Corymbia citriodora	Spotted Gum	200		200	24.0	12.0	2.4	1.7	Regular	-	-	-	-	-	Typical	-	-	-	-	Typical	-	-	-	-	-	-	Remove
1192	Corymbia citriodora	Spotted Gum	180		180	22.0	7.0	2.2	1.6	Regular	-	-	-	-	-	Typical	-	-	-	-	Typical	-	-	-	-	-	-	Remove
1193	Corymbia citriodora	Spotted Gum	150		150	18.0	6.0	2.0	1.5	Regular	-	-	-	-	-	Typical	-	-	-	-	Typical	-	-	-	-	-	-	Remove
1194	Corymbia citriodora	Spotted Gum	270		270	24.0	12.0	3.2	1.9	Regular	-	-	-	-	-	Typical	-	-	-	-	Typical	-	-	-	-	-	-	Remove
1195	Corymbia citriodora	Spotted Gum	130		130	16.0	5.0	2.0	1.4	Regular	-	-	-	-	-	Typical	-	-	-	-	Typical	-	-	-	-	-	-	Remove
1196	Corymbia citriodora	Spotted Gum	140		140	18.0	5.0	2.0	1.4	Regular	-	-	-	-	-	Typical	-	-	-	-	Typical	-	-	-	-	-	-	Remove
1197	Corymbia citriodora	Spotted Gum	130		130	16.0	5.0	2.0	1.4	Regular	-	-	-	-	-	Typical	-	-	-	-	Typical	-	-	-	-	-	-	Remove
1198	Corymbia citriodora	Spotted Gum	170		170	16.0	6.0	2.0	1.6	Regular	-	-	-	-	-	Typical	-	-	-	-	Typical	-	-	-	-	-	-	Remove
1199	Eucalyptus siderophloia	Northern Grey Ironbark	200		200	16.0	5.0	2.4	1.7	Regular	-	-	-	-	-	Typical	-	-	-	-	Typical	-	-	-	-	-	-	Remove
1200	Corymbia citriodora	Spotted Gum	140		140	18.0	5.0	2.0	1.4	Regular	-	-	-	-	-	Typical	-	-	-	-	Typical	-	-	-	-	-	-	Remove
1201	Corymbia citriodora	Spotted Gum	140		140	5.0	1.0	2.0	1.4	Regular	-	-	-	Epicormic	Lopped	Typical	-	-	-	-	Typical	-	-	-	-	-	-	Remove
1202	Corymbia citriodora	Spotted Gum	140		140	16.0	5.0	2.0	1.4	Regular	-	-	-	-	-	Typical	-	-	-	-	Typical	-	-	-	-	-	-	Remove
1203	Corymbia citriodora	Spotted Gum	160		160	18.0	6.0	2.0	1.5	Regular	-	-	-	-	-	Typical	-	-	-	-	Typical	-	-	-	-	-	-	Remove
1204	Eucalyptus crebra	Narrow-leaved Ironbark	250		250	18.0	7.0	3.0	1.8	Regular	-	-	-	-	-	Typical	-	-	-	-	Typical	-	-	-	-	-	-	Remove
1205	Eucalyptus tereticornis	Forest Red Gum	200		200	20.0	7.0	2.4	1.7	Regular	-	-	-	-	-	Typical	-	-	-	-	Typical	-	-	-	-	-	-	Remove
1206	Corymbia citriodora	Spotted Gum	220		220	22.0	10.0	2.6	1.8	Regular	-	-	-	-	-	Typical	-	-	-	-	Typical	-	-	-	-	-	-	Remove
1207	Corymbia citriodora	Spotted Gum	170		170	18.0	7.0	2.0	1.6	Regular	-	-	-	-	-	Typical	-	-	-	-	Typical	-	-	-	-	-	-	Remove
1208	Corymbia citriodora	Spotted Gum	160		160	18.0	5.0	2.0	1.5	Regular	-	-	-	-	-	Typical	-	-	-	-	Typical	-	-	-	-	-	-	Remove
1209	Corymbia citriodora	Spotted Gum	180		180	18.0	7.0	2.2	1.6	Regular	-	-	-	-	-	Typical	-	-	-	-	Typical	-	-	-	-	-	-	Remove
1210	Corymbia citriodora	Spotted Gum	170		170	18.0	6.0	2.0	1.6	Regular	-	-	-	-	-	Typical	-	-	-	-	Typical	-	-	-	-	-	-	Remove
1211	Angophora leiocarpa	Smooth-barked Apple	160		160	18.0	7.0	2.0	1.5	Regular	-	-	-	-	-	Typical	-	-	-	-	Typical	-	-	-	-	-	-	Remove
1212	Corymbia citriodora	Spotted Gum	210		210	16.0	7.0	2.5	1.7	Regular	-	-	-	-	-	Typical	-	-	-	-	Typical	-	-	-	-	-	-	Remove
1213	Eucalyptus tereticornis	Forest Red Gum	150		150	16.0	5.0	2.0	1.5	Regular	-	-	-	-	-	Typical	-	-	-	-	Typical	-	-	-	-	-	-	Remove

Specimen Details										Canopy Condition Details							Trunk Condition Details					Fauna Details and Habitat Value						
Tree ID	Botanical Name	Common Name	Trunk DBH (mm)	Additional Trunks DBH (mm)	Total DBH (mm) [AS 4970-2009]	Height (m)	Spread (m)	Tree Protection Zone (m)	Structural Root Zone (m)	Canopy Form	Spreading	Thinning	Die-Back	Epicormic Growth	Lopped	Canopy Health	Leaning	Vines	Trunk Damage	Fire Damage	Trunk Health	Scats	Scratches	Hollows	Nest	Termite Nest	Habitat Value	Retention
1214	<i>Corymbia citriodora</i>	Spotted Gum	150		150	14.0	5.0	2.0	1.5	Regular	-	-	-	-	-	Typical	-	-	-	-	Typical	-	-	-	-	-	-	Remove
1215	<i>Corymbia citriodora</i>	Spotted Gum	150		150	12.0	5.0	2.0	1.5	Regular	-	-	-	-	-	Typical	-	-	-	-	Typical	-	-	-	-	-	-	Remove
1216	<i>Angophora leiocarpa</i>	Smooth-barked Apple	260		260	14.0	8.0	3.1	1.9	Regular	-	-	-	-	-	Typical	-	-	-	-	Typical	-	-	-	-	-	-	Remove
1217	<i>Corymbia citriodora</i>	Spotted Gum	180		180	22.0	6.0	2.2	1.6	Regular	-	-	-	-	-	Typical	-	-	-	-	Typical	-	-	-	-	-	-	Remove
1218	<i>Angophora leiocarpa</i>	Smooth-barked Apple	170		170	16.0	7.0	2.0	1.6	Regular	-	-	-	-	-	Typical	-	-	-	-	Typical	-	-	-	-	-	-	Remove
1219	<i>Corymbia citriodora</i>	Spotted Gum	160		160	16.0	7.0	2.0	1.5	Regular	-	-	-	-	-	Typical	-	-	-	-	Typical	-	-	-	-	-	-	Remove
1220	<i>Eucalyptus tereticornis</i>	Forest Red Gum	150		150	14.0	5.0	2.0	1.5	Regular	-	-	-	-	-	Typical	-	-	-	-	Typical	-	-	-	-	-	-	Remove
1221	<i>Eucalyptus tereticornis</i>	Forest Red Gum	160	120	200	14.0	6.0	2.4	1.7	Regular	-	-	-	-	-	Typical	-	-	-	-	Typical	-	-	-	-	-	-	Remove
1222	<i>Eucalyptus tereticornis</i>	Forest Red Gum	140		140	18.0	6.0	2.0	1.4	Regular	-	-	-	-	-	Typical	-	-	-	-	Typical	-	-	-	-	-	-	Remove
1223	<i>Eucalyptus crebra</i>	Narrow-leaved Ironbark	430		430	28.0	14.0	5.2	2.3	Regular	-	-	-	-	-	Typical	-	-	-	-	Typical	-	-	-	-	-	-	Remove
1224	<i>Eucalyptus tereticornis</i>	Forest Red Gum	130		130	12.0	2.0	2.0	1.4	Regular	-	-	-	-	-	Typical	-	-	-	-	Typical	-	-	-	-	-	-	Remove
1225	<i>Angophora leiocarpa</i>	Smooth-barked Apple	130		130	14.0	6.0	2.0	1.4	Regular	-	-	-	-	-	Typical	-	-	-	-	Typical	-	-	-	-	-	-	Remove
1226	<i>Eucalyptus tereticornis</i>	Forest Red Gum	170	140	220	18.0	6.0	2.6	1.8	Regular	-	-	-	-	-	Typical	-	-	-	-	Typical	-	-	-	-	-	-	Remove
1227	<i>Angophora leiocarpa</i>	Smooth-barked Apple	160		160	18.0	5.0	2.0	1.5	Regular	-	-	-	-	-	Typical	-	-	-	-	Typical	-	-	-	-	-	-	Remove
1228	<i>Corymbia intermedia</i>	Pink Bloodwood	140		140	12.0	5.0	2.0	1.4	Regular	-	-	-	-	-	Typical	-	-	-	-	Typical	-	-	-	-	-	-	Remove
1229	<i>Eucalyptus tereticornis</i>	Forest Red Gum	140	130, 80	207	14.0	6.0	2.5	1.7	Regular	-	-	-	-	-	Typical	-	-	-	-	Typical	-	-	-	-	-	-	Remove
1230	<i>Angophora leiocarpa</i>	Smooth-barked Apple	130		130	12.0	4.0	2.0	1.4	Regular	-	-	-	-	-	Typical	-	-	-	-	Typical	-	-	-	-	-	-	Remove
1231	<i>Eucalyptus tereticornis</i>	Forest Red Gum	430		430	20.0	10.0	5.2	2.3	Regular	-	-	-	-	-	Typical	Minor	-	-	-	Typical	-	-	-	-	-	-	Remove
1232	<i>Eucalyptus tereticornis</i>	Forest Red Gum	170		170	16.0	6.0	2.0	1.6	Regular	-	-	-	-	-	Typical	-	-	-	-	Typical	-	-	-	-	-	-	Remove
1233	<i>Eucalyptus tereticornis</i>	Forest Red Gum	180		180	14.0	6.0	2.2	1.6	Regular	-	-	-	-	-	Typical	-	-	-	-	Typical	-	-	-	-	-	-	Remove
1234	<i>Corymbia intermedia</i>	Pink Bloodwood	350		350	20.0	10.0	4.2	2.1	Regular	-	-	-	-	-	Typical	-	-	-	-	Typical	-	-	-	-	-	-	Remove
1235	<i>Angophora leiocarpa</i>	Smooth-barked Apple	160		160	16.0	5.0	2.0	1.5	Regular	-	-	-	-	-	Typical	-	-	-	-	Typical	-	-	-	-	-	-	Remove
1236	<i>Eucalyptus crebra</i>	Narrow-leaved Ironbark	540		540	24.0	12.0	6.5	2.6	Regular	-	-	-	-	-	Typical	-	-	-	-	Typical	-	-	-	-	-	-	Remove
1237	<i>Angophora leiocarpa</i>	Smooth-barked Apple	170		170	14.0	5.0	2.0	1.6	Regular	-	-	-	-	-	Typical	-	-	-	-	Typical	-	-	-	-	-	-	Remove
1238	<i>Eucalyptus tereticornis</i>	Forest Red Gum	400		400	18.0	7.0	4.8	2.3	Regular	-	-	-	-	-	Typical	-	-	-	-	Typical	-	-	-	-	-	-	Remove
1239	<i>Corymbia intermedia</i>	Pink Bloodwood	130		130	12.0	5.0	2.0	1.4	Regular	-	-	-	-	-	Typical	-	-	-	-	Typical	-	-	-	-	-	-	Remove
1240	<i>Angophora leiocarpa</i>	Smooth-barked Apple	200		200	16.0	6.0	2.4	1.7	Regular	-	-	-	-	-	Typical	-	-	-	-	Typical	-	-	-	-	-	-	Remove
1241	<i>Acacia dispartima</i>	Black Wattle	170		170	9.0	5.0	2.0	1.6	Regular	-	-	-	-	-	Typical	-	-	-	-	Typical	-	-	-	-	-	-	Remove
1242	<i>Eucalyptus seeana</i>	Narrow-leaved Red Gum	200	150	250	14.0	8.0	3.0	1.8	Regular	-	-	-	-	-	Typical	-	-	-	-	Typical	-	-	-	-	-	-	Remove
1243	<i>Angophora leiocarpa</i>	Smooth-barked Apple	150	140, 120	238	14.0	7.0	2.9	1.8	Regular	-	-	-	-	-	Typical	-	-	-	-	Typical	-	-	-	-	-	-	Remove
1244	<i>Angophora leiocarpa</i>	Smooth-barked Apple	200		200	14.0	6.0	2.4	1.7	Regular	-	-	-	-	-	Typical	-	-	-	-	Typical	-	-	-	-	-	-	Remove
1245	<i>Angophora leiocarpa</i>	Smooth-barked Apple	160		160	14.0	7.0	2.0	1.5	Regular	-	-	-	-	-	Typical	-	-	-	-	Typical	-	-	-	-	-	-	Remove
1246	<i>Angophora leiocarpa</i>	Smooth-barked Apple	170	160	233	16.0	7.0	2.8	1.8	Regular	-	-	-	-	-	Typical	-	-	-	-	Typical	-	-	-	-	-	-	Remove
1247	<i>Angophora leiocarpa</i>	Smooth-barked Apple	200	200	283	18.0	9.0	3.4	1.9	Regular	-	-	-	-	-	Typical	-	-	-	-	Typical	-	-	-	-	-	-	Remove
1248	<i>Eucalyptus seeana</i>	Narrow-leaved Red Gum	200	170	300	16.0	8.0	3.6	2.0	Regular	-	-	-	-	-	Typical	-	-	-	-	Typical	-	-	-	-	-	-	Remove
1249	<i>Eucalyptus tereticornis</i>	Forest Red Gum	200		200	18.0	8.0	2.4	1.7	Regular	-	-	-	-	-	Typical	-	-	-	-	Typical	-	-	-	-	-	-	Remove
1250	<i>Angophora leiocarpa</i>	Smooth-barked Apple	190		190	16.0	7.0	2.3	1.6	Regular	-	-	-	-	-	Typical	-	-	-	-	Typical	-	-	-	-	-	-	Remove
1251	<i>Eucalyptus tereticornis</i>	Forest Red Gum	200		200	18.0	5.0	2.4	1.7	Regular	-	-	-	-	-	Typical	-	-	-	-	Typical	-	-	-	-	-	-	Remove
1252	<i>Eucalyptus siderophloia</i>	Northern Grey Ironbark	170		170	14.0	7.0	2.0	1.6	Regular	-	-	-	-	-	Typical	-	-	-	-	Typical	-	-	-	-	-	-	Remove
1253	<i>Angophora leiocarpa</i>	Smooth-barked Apple	170		170	16.0	7.0	2.0	1.6	Regular	-	-	-	-	-	Typical	-	-	-	-	Typical	-	-	-	-	-	-	Remove
1254	<i>Eucalyptus seeana</i>	Narrow-leaved Red Gum	160		160	10.0	6.0	2.0	1.5	Regular	-	-	-	-	-	Typical	-	-	-	-	Typical	-	-	-	-	-	-	Remove
1255	<i>Eucalyptus seeana</i>	Narrow-leaved Red Gum	180	120, 100	238	18.0	9.0	2.9	1.8	Regular	-	-	-	-	-	Typical	-	-	-	-	Typical	-	-	-	-	-	-	Remove

Tree ID	Specimen Details									Canopy Condition Details							Trunk Condition Details					Fauna Details and Habitat Value						Retention
	Botanical Name	Common Name	Trunk DBH (mm)	Additional Trunks DBH (mm)	Total DBH (mm) [AS 4970-2009]	Height (m)	Spread (m)	Tree Protection Zone (m)	Structural Root Zone (m)	Canopy Form	Spreading	Thinning	Die-Back	Epicormic Growth	Lopped	Canopy Health	Leaning	Vines	Trunk Damage	Fire Damage	Trunk Health	Scats	Scratches	Hollows	Nest	Termite Nest	Habitat Value	
1256	Angophora leiocarpa	Smooth-barked Apple	190	140, 100	256	16.0	7.0	3.1	1.9	Regular	-	-	-	-	-	Typical	-	-	-	-	Typical	-	-	-	-	-	-	Remove
1257	Angophora leiocarpa	Smooth-barked Apple	160	120	200	20.0	12.0	2.4	1.7	Regular	-	-	-	-	-	Typical	-	-	-	-	Typical	-	-	-	-	-	-	Remove
1258	Angophora leiocarpa	Smooth-barked Apple	200		200	20.0	10.0	2.4	1.7	Regular	-	-	-	-	-	Typical	-	-	-	-	Typical	-	-	-	-	-	-	Remove
1259	Eucalyptus seeana	Narrow-leaved Red Gum	160	120	200	14.0	6.0	2.4	1.7	Regular	-	-	-	-	-	Typical	-	-	-	-	Typical	-	-	-	-	-	-	Remove
1260	Corymbia intermedia	Pink Bloodwood	200	200	283	16.0	7.0	3.4	1.9	Regular	-	-	-	-	-	Typical	-	-	-	-	Typical	-	-	-	-	-	-	Remove
1261	Eucalyptus seeana	Narrow-leaved Red Gum	200		200	16.0	8.0	2.4	1.7	Regular	-	-	-	-	-	Typical	-	-	-	-	Typical	-	-	-	-	-	-	Remove
1262	Angophora leiocarpa	Smooth-barked Apple	220		220	18.0	7.0	2.6	1.8	Regular	-	-	-	-	-	Typical	-	-	-	-	Typical	-	-	-	-	-	-	Remove
1263	Eucalyptus seeana	Narrow-leaved Red Gum	200		200	10.0	5.0	2.4	1.7	Regular	-	-	-	Epicormic	Lopped	Typical	-	-	-	-	Typical	-	-	-	-	-	-	Remove
1264	Eucalyptus tereticornis	Forest Red Gum	170		170	16.0	5.0	2.0	1.6	Regular	-	-	-	-	-	Typical	-	-	-	-	Typical	-	-	-	-	-	-	Remove
1265	Eucalyptus tereticornis	Forest Red Gum	170		170	16.0	7.0	2.0	1.6	Regular	-	-	-	-	-	Typical	-	-	-	-	Typical	-	-	-	-	-	-	Remove
1266	Angophora leiocarpa	Smooth-barked Apple	130		130	16.0	6.0	2.0	1.4	Regular	-	-	-	-	-	Typical	-	-	-	-	Typical	-	-	-	-	-	-	Remove
1267	Corymbia intermedia	Pink Bloodwood	220		220	14.0	8.0	2.6	1.8	Regular	-	-	-	-	-	Typical	-	-	-	-	Typical	-	-	-	-	-	-	Remove
1268	Eucalyptus tereticornis	Forest Red Gum	150		150	18.0	6.0	2.0	1.5	Regular	-	-	-	-	-	Typical	-	-	-	-	Typical	-	-	-	-	-	-	Remove
1269	Corymbia intermedia	Pink Bloodwood	180	90, 90	220	14.0	6.0	2.6	1.8	Regular	-	-	-	-	-	Typical	-	-	-	-	Typical	-	-	-	-	-	-	Remove
1270	Corymbia intermedia	Pink Bloodwood	180		180	14.0	6.0	2.2	1.6	Regular	-	-	-	-	-	Typical	-	-	-	-	Typical	-	-	-	-	-	-	Remove
1271	Eucalyptus crebra	Narrow-leaved Ironbark	240		240	22.0	12.0	2.9	1.8	Regular	-	-	-	-	-	Typical	-	-	Trunk Dmg.	-	Typical	-	-	-	-	-	-	Remove
1272	Eucalyptus tereticornis	Forest Red Gum	720		720	26.0	14.0	8.6	2.9	Regular	-	-	-	-	-	Typical	-	-	-	-	Typical	-	-	-	Small	-	-	Remove
1273	Corymbia intermedia	Pink Bloodwood	150	140, 140, 130, 120, 80	315	14.0	9.0	3.8	2.0	Regular	-	-	-	-	-	Typical	-	-	-	-	Typical	-	-	-	-	-	-	Remove
1274	Eucalyptus crebra	Narrow-leaved Ironbark	140		140	16.0	6.0	2.0	1.4	Regular	-	-	-	-	-	Typical	-	-	-	-	Typical	-	-	-	-	-	-	Remove
1275	Angophora leiocarpa	Smooth-barked Apple	350		350	20.0	10.0	4.2	2.1	Regular	-	-	-	-	-	Typical	-	-	-	-	Typical	-	-	-	-	-	-	Remove
1276	Eucalyptus seeana	Narrow-leaved Red Gum	570		570	24.0	14.0	6.8	2.6	Regular	-	-	-	-	-	Typical	-	-	-	-	Typical	-	Old	-	-	-	-	Remove
1277	Corymbia intermedia	Pink Bloodwood	150	110, 80, 70	214	18.0	7.0	2.6	1.7	Regular	-	-	-	-	-	Typical	-	-	-	-	Typical	-	-	-	-	-	-	Remove
1278	Corymbia intermedia	Pink Bloodwood	200		200	20.0	10.0	2.4	1.7	Regular	-	-	-	-	-	Typical	-	-	-	-	Typical	-	-	-	-	-	-	Remove
1279	Corymbia intermedia	Pink Bloodwood	200	130, 120	267	14.0	7.0	3.2	1.9	Regular	-	-	-	-	-	Typical	-	-	-	-	Typical	-	-	-	-	-	-	Remove
1280	Corymbia intermedia	Pink Bloodwood	160	120, 100	224	14.0	7.0	2.7	1.8	Regular	-	-	-	-	-	Typical	-	-	-	-	Typical	-	-	-	-	-	-	Remove
1281	Angophora leiocarpa	Smooth-barked Apple	170	140	220	16.0	5.0	2.6	1.8	Regular	-	-	-	-	-	Typical	-	-	-	-	Typical	-	-	-	-	-	-	Remove
1282	Eucalyptus tereticornis	Forest Red Gum	140	120	184	10.0	4.0	2.2	1.6	Regular	-	-	-	-	-	Typical	-	-	-	-	Typical	-	-	-	-	-	-	Remove
1283	Corymbia intermedia	Pink Bloodwood	250		250	16.0	8.0	3.0	1.8	Regular	-	-	-	-	-	Typical	-	-	-	-	Typical	-	-	-	-	-	-	Remove
1284	Corymbia intermedia	Pink Bloodwood	170	120	208	16.0	7.0	2.5	1.7	Regular	-	-	-	-	-	Typical	-	-	-	-	Typical	-	-	-	-	-	-	Remove
1285	Eucalyptus tereticornis	Forest Red Gum	150		150	18.0	7.0	2.0	1.5	Regular	-	-	-	-	-	Typical	-	-	-	-	Typical	-	-	-	-	-	-	Remove
1286	Corymbia intermedia	Pink Bloodwood	170	60	180	15.0	7.0	2.2	1.6	Regular	-	-	-	-	-	Typical	-	-	-	-	Typical	-	-	-	-	-	-	Remove
1287	Angophora leiocarpa	Smooth-barked Apple	180		180	20.0	8.0	2.2	1.6	Regular	-	-	-	-	-	Typical	-	-	-	-	Typical	-	-	-	-	-	-	Remove
1288	Corymbia intermedia	Pink Bloodwood	180	160, 150	284	16.0	7.0	3.4	1.9	Regular	-	-	-	-	-	Typical	-	-	-	-	Typical	-	-	-	-	-	-	Remove
1289	Eucalyptus crebra	Narrow-leaved Ironbark	720		720	26.0	14.0	8.6	2.9	Regular	-	-	-	-	-	Typical	-	-	-	-	Typical	-	-	-	-	-	-	Remove
1290	Corymbia intermedia	Pink Bloodwood	390		390	25.0	13.0	4.7	2.2	Regular	-	-	-	-	-	Typical	-	-	-	-	Typical	-	-	-	-	-	-	Remove
1291	Angophora leiocarpa	Smooth-barked Apple	180		180	16.0	7.0	2.2	1.6	Regular	-	-	-	-	-	Typical	-	-	-	-	Typical	-	-	-	-	-	-	Remove
1292	Angophora leiocarpa	Smooth-barked Apple	210		210	16.0	7.0	2.5	1.7	Regular	-	-	-	-	-	Typical	-	-	-	-	Typical	-	-	-	-	-	-	Remove
1293	Eucalyptus tereticornis	Forest Red Gum	530		530	24.0	14.0	6.4	2.5	Regular	-	-	-	-	-	Typical	-	-	-	-	Typical	-	-	-	-	-	-	Remove
1294	Eucalyptus crebra	Narrow-leaved Ironbark	300		300	20.0	10.0	3.6	2.0	Regular	-	-	-	-	-	Typical	-	-	-	-	Typical	-	-	-	-	-	-	Remove
1295	Eucalyptus tereticornis	Forest Red Gum	180		180	16.0	5.0	2.2	1.6	Regular	-	-	-	-	-	Typical	-	-	-	-	Typical	-	-	-	-	-	-	Remove
1296	Corymbia intermedia	Pink Bloodwood	150		150	18.0	7.0	2.0	1.5	Regular	-	-	-	-	-	Typical	-	-	-	-	Typical	-	-	-	-	-	-	Remove
1297	Eucalyptus crebra	Narrow-leaved Ironbark	280		280	20.0	10.0	3.4	1.9	Regular	-	-	-	-	-	Typical	-	-	-	-	Typical	-	-	-	-	-	-	Remove

Tree ID	Specimen Details									Canopy Condition Details							Trunk Condition Details					Fauna Details and Habitat Value						Retention
	Botanical Name	Common Name	Trunk DBH (mm)	Additional Trunks DBH (mm)	Total DBH (mm) [AS 4970-2009]	Height (m)	Spread (m)	Tree Protection Zone (m)	Structural Root Zone (m)	Canopy Form	Spreading	Thinning	Die-Back	Epicormic Growth	Lopped	Canopy Health	Leaning	Vines	Trunk Damage	Fire Damage	Trunk Health	Scats	Scratches	Hollows	Nest	Termite Nest	Habitat Value	
1298	<i>Corymbia intermedia</i>	Pink Bloodwood	210		210	16.0	6.0	2.5	1.7	Regular	-	-	-	-	-	Typical	-	-	-	-	Typical	-	-	-	-	-	-	Remove
1299	<i>Eucalyptus siderophloia</i>	Northern Grey Ironbark	140		140	14.0	3.0	2.0	1.4	Regular	-	-	-	-	-	Typical	-	-	-	-	Typical	-	-	-	-	-	-	Remove
1300	<i>Acacia disparrima</i>	Black Wattle	150		150	8.0	6.0	2.0	1.5	Regular	-	-	-	-	-	Typical	-	-	-	-	Typical	-	-	-	-	-	-	Remove
1301	<i>Angophora leiocarpa</i>	Smooth-barked Apple	150		150	18.0	7.0	2.0	1.5	Regular	-	-	-	-	-	Typical	-	-	-	-	Typical	-	-	-	-	-	-	Remove
1302	<i>Eucalyptus tereticornis</i>	Forest Red Gum	150		150	18.0	6.0	2.0	1.5	Regular	-	-	-	-	-	Typical	-	-	-	-	Typical	-	-	-	-	-	-	Remove
1303	<i>Corymbia intermedia</i>	Pink Bloodwood	170	140	220	16.0	7.0	2.6	1.8	Regular	-	-	-	-	-	Typical	-	-	-	-	Typical	-	-	-	-	-	-	Remove
1304	<i>Eucalyptus crebra</i>	Narrow-leaved Ironbark	200		200	16.0	7.0	2.4	1.7	Regular	-	-	-	-	-	Typical	-	-	-	-	Typical	-	-	-	-	-	-	Remove
1305	<i>Corymbia intermedia</i>	Pink Bloodwood	200		200	12.0	6.0	2.4	1.7	Regular	-	-	-	-	-	Typical	-	-	-	-	Typical	-	-	-	-	-	-	Remove
1306	<i>Eucalyptus siderophloia</i>	Northern Grey Ironbark	480		480	24.0	12.0	5.8	2.4	Regular	-	-	-	-	-	Typical	-	-	-	-	Typical	-	-	-	-	-	-	Remove
1307	<i>Eucalyptus crebra</i>	Narrow-leaved Ironbark	150		150	13.0	7.0	2.0	1.5	Regular	-	-	-	-	-	Typical	-	-	-	-	Typical	-	-	-	-	-	-	Remove
1308	<i>Acacia disparrima</i>	Black Wattle	180		180	9.0	7.0	2.2	1.6	Regular	-	-	-	-	-	Typical	-	-	-	-	Typical	-	-	-	-	-	-	Remove
1309	<i>Corymbia intermedia</i>	Pink Bloodwood	230		230	18.0	7.0	2.8	1.8	Regular	-	-	-	-	-	Typical	-	-	-	-	Typical	-	-	-	-	-	-	Remove
1310	<i>Corymbia intermedia</i>	Pink Bloodwood	160	140, 100	235	12.0	7.0	2.8	1.8	Regular	-	-	-	-	-	Typical	-	-	-	-	Typical	-	-	-	-	-	-	Remove
1311	<i>Corymbia intermedia</i>	Pink Bloodwood	200		200	18.0	7.0	2.4	1.7	Regular	-	-	-	-	-	Typical	-	-	-	-	Typical	-	-	-	-	-	-	Remove
1312	<i>Eucalyptus crebra</i>	Narrow-leaved Ironbark	400		400	26.0	14.0	4.8	2.3	Regular	-	-	-	-	-	Typical	-	-	-	-	Typical	-	-	-	-	-	-	Remove
1313	<i>Lophostemon suaveolens</i>	Swamp Box	170		170	12.0	5.0	2.0	1.6	Regular	-	-	-	-	-	Typical	-	-	-	-	Typical	-	-	-	-	-	-	Remove
1314	<i>Corymbia intermedia</i>	Pink Bloodwood	160	160	226	14.0	7.0	2.7	1.8	Regular	-	-	-	-	-	Typical	-	-	-	-	Typical	-	-	-	-	-	-	Remove
1315	<i>Lophostemon suaveolens</i>	Swamp Box	170	100	197	10.0	5.0	2.4	1.7	Regular	-	-	-	-	-	Typical	-	-	-	-	Typical	-	-	-	-	-	-	Remove
1316	<i>Corymbia intermedia</i>	Pink Bloodwood	170		170	16.0	6.0	2.0	1.6	Regular	-	-	-	-	-	Typical	-	-	-	-	Typical	-	-	-	-	-	-	Remove
1317	<i>Corymbia intermedia</i>	Pink Bloodwood	200	170, 150	302	16.0	7.0	3.6	2.0	Regular	-	-	-	-	-	Typical	-	-	-	-	Typical	-	-	-	-	-	-	Remove
1318	<i>Eucalyptus crebra</i>	Narrow-leaved Ironbark	170		170	16.0	7.0	2.0	1.6	Regular	-	-	-	-	-	Typical	-	-	-	-	Typical	-	-	-	-	-	-	Remove
1319	<i>Corymbia intermedia</i>	Pink Bloodwood	170		170	14.0	7.0	2.0	1.6	Regular	-	-	-	-	-	Typical	-	-	-	-	Typical	-	-	-	-	-	-	Remove
1320	<i>Corymbia intermedia</i>	Pink Bloodwood	200	120	233	14.0	7.0	2.8	1.8	Regular	-	-	-	-	-	Typical	-	-	-	-	Typical	-	-	-	-	-	-	Remove
1321	<i>Eucalyptus seeana</i>	Narrow-leaved Red Gum	320		320	14.0	9.0	3.8	2.1	Regular	-	-	-	-	-	Typical	Minor	-	-	-	Typical	-	-	-	-	-	-	Remove
1322	<i>Corymbia intermedia</i>	Pink Bloodwood	180		180	18.0	7.0	2.2	1.6	Regular	-	-	-	-	-	Typical	-	-	-	-	Typical	-	-	-	-	-	-	Remove
1323	<i>Eucalyptus seeana</i>	Narrow-leaved Red Gum	640		640	26.0	14.0	7.7	2.7	Regular	-	-	-	-	-	Typical	-	-	-	-	Typical	-	-	-	-	-	-	Remove
1324	<i>Eucalyptus seeana</i>	Narrow-leaved Red Gum	230		230	16.0	7.0	2.8	1.8	Regular	-	-	-	-	-	Typical	-	-	-	-	Typical	-	-	-	-	-	-	Remove
1325	<i>Alphitonia excelsa</i>	Soap Tree	170		170	12.0	6.0	2.0	1.6	Regular	-	-	-	-	-	Typical	-	-	-	-	Typical	-	-	-	-	-	-	Remove
1326	<i>Corymbia intermedia</i>	Pink Bloodwood	170		170	14.0	6.0	2.0	1.6	Regular	-	-	-	-	-	Typical	-	-	-	-	Typical	-	-	-	-	-	-	Remove
1327	<i>Eucalyptus crebra</i>	Narrow-leaved Ironbark	170		170	18.0	8.0	2.0	1.6	Regular	-	-	-	-	-	Typical	-	-	-	-	Typical	-	-	-	-	-	-	Remove
1328	<i>Eucalyptus crebra</i>	Narrow-leaved Ironbark	300		300	25.0	14.0	3.6	2.0	Regular	-	-	-	-	-	Typical	-	-	-	-	Typical	-	-	-	-	-	-	Remove
1329	<i>Eucalyptus crebra</i>	Narrow-leaved Ironbark	200		200	18.0	6.0	2.4	1.7	Regular	-	-	-	-	-	Typical	-	-	-	-	Typical	-	-	-	-	-	-	Remove
1330	<i>Angophora leiocarpa</i>	Smooth-barked Apple	160		160	14.0	4.0	2.0	1.5	Regular	-	-	-	-	-	Typical	-	-	-	-	Typical	-	-	-	-	-	-	Remove
1331	<i>Corymbia intermedia</i>	Pink Bloodwood	200		200	15.0	6.0	2.4	1.7	Regular	-	-	-	-	-	Typical	-	-	-	-	Typical	-	-	-	-	-	-	Remove
1332	<i>Eucalyptus crebra</i>	Narrow-leaved Ironbark	160		160	18.0	7.0	2.0	1.5	Regular	-	-	-	-	-	Typical	-	-	-	-	Typical	-	-	-	-	-	-	Remove
1333	<i>Eucalyptus crebra</i>	Narrow-leaved Ironbark	300		300	24.0	12.0	3.6	2.0	Regular	-	-	-	-	-	Typical	-	-	-	-	Typical	-	-	-	-	-	-	Remove
1334	<i>Eucalyptus crebra</i>	Narrow-leaved Ironbark	140		140	12.0	2.0	2.0	1.4	Regular	-	-	-	-	-	Typical	-	-	-	-	Typical	-	-	-	-	-	-	Remove
1335	<i>Eucalyptus crebra</i>	Narrow-leaved Ironbark	400		400	26.0	14.0	4.8	2.3	Regular	-	-	-	-	-	Typical	-	-	-	-	Typical	-	-	-	-	-	-	Remove
1336	<i>Corymbia intermedia</i>	Pink Bloodwood	170		170	18.0	6.0	2.0	1.6	Regular	-	-	-	-	-	Typical	-	-	-	-	Typical	-	-	-	-	-	-	Remove
1337	<i>Eucalyptus crebra</i>	Narrow-leaved Ironbark	270		270	26.0	14.0	3.2	1.9	Regular	-	-	-	-	-	Typical	-	-	-	-	Typical	-	-	-	-	-	-	Remove
1338	<i>Eucalyptus seeana</i>	Narrow-leaved Red Gum	200	140	244	12.0	5.0	2.9	1.8	Regular	-	-	-	-	-	Typical	-	-	-	-	Typical	-	-	-	-	-	-	Remove
1339	<i>Eucalyptus seeana</i>	Narrow-leaved Red Gum	200		200	14.0	5.0	2.4	1.7	Regular	-	-	-	-	-	Typical	-	-	-	-	Typical	-	-	-	-	-	-	Remove

Specimen Details										Canopy Condition Details							Trunk Condition Details					Fauna Details and Habitat Value						
Tree ID	Botanical Name	Common Name	Trunk DBH (mm)	Additional Trunks DBH (mm)	Total DBH (mm) [AS 4970-2009]	Height (m)	Spread (m)	Tree Protection Zone (m)	Structural Root Zone (m)	Canopy Form	Spreading	Thinning	Die-Back	Epicormic Growth	Lopped	Canopy Health	Leaning	Vines	Trunk Damage	Fire Damage	Trunk Health	Scats	Scratches	Hollows	Nest	Termite Nest	Habitat Value	Retention
1340	<i>Corymbia tessellaris</i>	Moreton Bay Ash	220		220	14.0	6.0	2.6	1.8	Regular	-	-	-	-	-	Typical	-	-	-	-	Typical	-	-	-	-	-	-	Remove
1341	<i>Eucalyptus seeana</i>	Narrow-leaved Red Gum	300		300	24.0	13.0	3.6	2.0	Regular	-	-	-	-	-	Typical	-	-	-	-	Typical	-	-	-	-	-	-	Remove
1342	<i>Eucalyptus crebra</i>	Narrow-leaved Ironbark	600		600	28.0	16.0	7.2	2.7	Regular	-	-	-	-	-	Typical	-	-	-	-	Typical	-	-	-	-	-	-	Remove
1343	<i>Eucalyptus tereticornis</i>	Forest Red Gum	260	260	368	24.0	7.0	4.4	2.2	Regular	-	Thinning	Die-back	-	-	Typical	-	-	-	-	Typical	-	-	-	-	-	-	Remove
1344	<i>Angophora leiocarpa</i>	Smooth-barked Apple	500		500	26.0	16.0	6.0	2.5	Regular	-	-	-	-	-	Typical	-	-	-	-	Typical	-	-	-	-	-	-	Remove
1345	<i>Corymbia intermedia</i>	Pink Bloodwood	190		190	16.0	6.0	2.3	1.6	Regular	-	-	-	-	-	Typical	-	-	-	-	Typical	-	-	-	-	-	-	Remove
1346	<i>Eucalyptus tereticornis</i>	Forest Red Gum	500		500	22.0	10.0	6.0	2.5	Regular	-	-	Die-back	-	-	Typical	-	-	-	-	Typical	-	-	-	-	-	-	Remove
1347	<i>Corymbia intermedia</i>	Pink Bloodwood	150		150	14.0	5.0	2.0	1.5	Regular	-	-	-	-	-	Typical	-	-	-	-	Typical	-	-	-	-	-	-	Remove
1348	<i>Acacia disparrima</i>	Black Wattle	200		200	11.0	6.0	2.4	1.7	Regular	-	-	-	-	-	Typical	-	-	-	-	Typical	-	-	-	-	-	-	Remove
1349	<i>Corymbia intermedia</i>	Pink Bloodwood	170	170, 120, 80	280	16.0	7.0	3.4	1.9	Regular	-	-	-	-	-	Typical	-	-	-	-	Typical	-	-	-	-	-	-	Remove
1350	<i>Eucalyptus crebra</i>	Narrow-leaved Ironbark	380		380	28.0	14.0	4.6	2.2	Regular	-	-	-	-	-	Typical	-	-	-	-	Typical	-	-	-	-	-	-	Remove
1351	<i>Eucalyptus seeana</i>	Narrow-leaved Red Gum	150	150	212	14.0	8.0	2.5	1.7	Regular	-	-	-	-	-	Typical	-	-	-	-	Typical	-	-	-	-	-	-	Remove
1352	<i>Lophostemon suaveolens</i>	Swamp Box	150		150	14.0	5.0	2.0	1.5	Regular	-	-	-	-	-	Typical	-	-	-	-	Typical	-	-	-	-	-	-	Remove
1353	<i>Eucalyptus crebra</i>	Narrow-leaved Ironbark	410		410	26.0	14.0	4.9	2.3	Regular	-	-	-	-	-	Typical	-	-	-	-	Typical	-	-	-	-	-	-	Remove
1354	<i>Lophostemon suaveolens</i>	Swamp Box	170		170	12.0	6.0	2.0	1.6	Regular	-	-	-	-	-	Typical	-	-	-	-	Typical	-	-	-	-	-	-	Remove
1355	<i>Corymbia intermedia</i>	Pink Bloodwood	130		130	12.0	2.0	2.0	1.4	Regular	-	-	-	-	-	Typical	-	-	-	-	Typical	-	-	-	-	-	-	Remove
1356	<i>Acacia disparrima</i>	Black Wattle	170		170	10.0	6.0	2.0	1.6	Regular	-	-	-	-	-	Typical	-	-	-	-	Typical	-	-	-	-	-	-	Remove
1357	<i>Eucalyptus seeana</i>	Narrow-leaved Red Gum	150	100	180	14.0	6.0	2.2	1.6	Regular	-	-	-	-	-	Typical	-	-	-	-	Typical	-	-	-	-	-	-	Remove
1358	<i>Eucalyptus crebra</i>	Narrow-leaved Ironbark	400		400	26.0	14.0	4.8	2.3	Regular	-	-	-	-	-	Typical	-	-	-	-	Typical	-	-	-	-	Termite nest	-	Remove
1359	<i>Eucalyptus crebra</i>	Narrow-leaved Ironbark	400		400	24.0	12.0	4.8	2.3	Regular	-	-	-	-	-	Typical	-	-	-	-	Typical	-	-	-	-	-	-	Remove
1360	<i>Angophora leiocarpa</i>	Smooth-barked Apple	260		260	18.0	7.0	3.1	1.9	Regular	-	-	-	-	-	Typical	-	-	-	-	Typical	-	-	-	-	-	-	Remove
1361	<i>Eucalyptus crebra</i>	Narrow-leaved Ironbark	420		420	26.0	14.0	5.0	2.3	Regular	-	-	-	-	-	Typical	-	-	-	-	Typical	-	-	-	-	-	-	Remove
1362	<i>Eucalyptus tereticornis</i>	Forest Red Gum	170		170	16.0	6.0	2.0	1.6	Regular	-	-	-	-	-	Typical	-	-	-	-	Typical	-	-	-	-	-	-	Remove
1363	<i>Eucalyptus tereticornis</i>	Forest Red Gum	300		300	22.0	10.0	3.6	2.0	Regular	-	-	-	-	-	Typical	-	-	-	-	Typical	-	-	-	-	-	-	Remove
1364	<i>Eucalyptus crebra</i>	Narrow-leaved Ironbark	260		260	18.0	7.0	3.1	1.9	Regular	-	-	-	-	-	Typical	-	-	-	-	Typical	-	-	-	-	-	-	Remove
1365	<i>Eucalyptus siderophloia</i>	Northern Grey Ironbark	150		150	12.0	5.0	2.0	1.5	Regular	-	-	-	-	-	Typical	-	-	-	-	Typical	-	-	-	-	-	-	Retain
1366	DEAD/STAG		470		470	22.0	8.0	5.6	2.4	Regular	-	-	-	-	-	Typical	-	-	-	-	Typical	-	-	-	Small	-	-	Remove
1367	<i>Eucalyptus seeana</i>	Narrow-leaved Red Gum	360		360	24.0	8.0	4.3	2.2	Regular	-	-	-	-	-	Typical	-	-	-	-	Typical	-	-	-	-	-	-	Remove
1368	<i>Eucalyptus tereticornis</i>	Forest Red Gum	360		360	24.0	12.0	4.3	2.2	Regular	-	-	-	-	-	Typical	-	-	-	-	Typical	-	-	-	-	-	-	Remove
1369	<i>Lophostemon suaveolens</i>	Swamp Box	180		180	12.0	6.0	2.2	1.6	Regular	-	-	-	-	-	Typical	-	-	-	-	Typical	-	-	-	-	-	-	Remove
1370	<i>Eucalyptus crebra</i>	Narrow-leaved Ironbark	310		310	26.0	14.0	3.7	2.0	Regular	-	-	-	-	-	Typical	-	-	-	-	Typical	-	-	-	-	-	-	Remove
1371	<i>Eucalyptus crebra</i>	Narrow-leaved Ironbark	210		210	22.0	10.0	2.5	1.7	Regular	-	-	-	-	-	Typical	-	-	-	-	Typical	-	-	-	-	-	-	Remove
1372	<i>Eucalyptus siderophloia</i>	Northern Grey Ironbark	170		170	16.0	7.0	2.0	1.6	Regular	-	-	-	-	-	Typical	-	-	-	-	Typical	-	-	-	-	-	-	Remove
1373	<i>Eucalyptus siderophloia</i>	Northern Grey Ironbark	160		160	12.0	5.0	2.0	1.5	Regular	-	Thinning	Die-back	-	-	Poor	-	-	-	-	Typical	-	-	-	-	-	-	Remove
1374	<i>Lophostemon suaveolens</i>	Swamp Box	200		200	10.0	6.0	2.4	1.7	Regular	-	-	-	-	-	Typical	-	-	-	-	Typical	-	-	-	-	-	-	Remove
1375	<i>Lophostemon suaveolens</i>	Swamp Box	170		170	9.0	6.0	2.0	1.6	Regular	-	-	-	-	-	Typical	-	-	-	-	Typical	-	-	-	-	-	-	Remove
1376	<i>Lophostemon suaveolens</i>	Swamp Box	150		150	8.0	4.0	2.0	1.5	Regular	-	-	-	-	-	Typical	-	-	-	-	Typical	-	-	-	-	-	-	Remove
1377	<i>Lophostemon suaveolens</i>	Swamp Box	270		270	14.0	7.0	3.2	1.9	Regular	-	-	-	-	-	Typical	-	-	-	-	Typical	-	-	-	-	-	-	Remove
1378	DEAD/STAG		540		540	20.0	8.0	6.5	2.6	Regular	-	-	-	-	-	Typical	-	-	-	-	Typical	-	-	Small	-	-	-	Remove
1379	<i>Lophostemon suaveolens</i>	Swamp Box	150		150	10.0	5.0	2.0	1.5	Regular	-	-	-	-	-	Typical	-	-	-	-	Typical	-	-	-	-	-	-	Remove
1380	<i>Lophostemon suaveolens</i>	Swamp Box	150		150	12.0	5.0	2.0	1.5	Regular	-	-	-	-	-	Typical	-	-	-	-	Typical	-	-	-	-	-	-	Remove
1381	<i>Lophostemon suaveolens</i>	Swamp Box	150		150	14.0	5.0	2.0	1.5	Regular	-	-	-	-	-	Typical	-	-	-	-	Typical	-	-	-	-	-	-	Remove

Specimen Details										Canopy Condition Details						Trunk Condition Details					Fauna Details and Habitat Value							
Tree ID	Botanical Name	Common Name	Trunk DBH (mm)	Additional Trunks DBH (mm)	Total DBH (mm) [AS 4970-2009]	Height (m)	Spread (m)	Tree Protection Zone (m)	Structural Root Zone (m)	Canopy Form	Spreading	Thinning	Die-Back	Epicormic Growth	Lopped	Canopy Health	Leaning	Vines	Trunk Damage	Fire Damage	Trunk Health	Scats	Scratches	Hollows	Nest	Termite Nest	Habitat Value	Retention
1382	<i>Lophostemon suaveolens</i>	Swamp Box	170		170	12.0	6.0	2.0	1.6	Regular	-	-	-	-	-	Typical	-	-	-	-	Typical	-	-	-	-	-	-	Remove
1383	<i>Eucalyptus siderophloia</i>	Northern Grey Ironbark	170		170	14.0	6.0	2.0	1.6	Regular	-	-	-	-	-	Typical	-	-	-	-	Typical	-	-	-	-	-	-	Remove
1384	<i>Eucalyptus siderophloia</i>	Northern Grey Ironbark	160		160	12.0	4.0	2.0	1.5	Regular	-	-	-	-	-	Typical	-	-	-	-	Typical	-	-	-	-	-	-	Remove
1385	<i>Lophostemon suaveolens</i>	Swamp Box	200		200	14.0	6.0	2.4	1.7	Regular	-	-	-	-	-	Typical	-	-	-	-	Typical	-	-	-	-	-	-	Remove
1386	<i>Angophora leiocarpa</i>	Smooth-barked Apple	200		200	16.0	6.0	2.4	1.7	Regular	-	-	-	-	-	Typical	-	-	-	-	Typical	-	-	-	-	-	-	Remove
1387	<i>Eucalyptus crebra</i>	Narrow-leaved Ironbark	400		400	26.0	10.0	4.8	2.3	Regular	-	-	-	-	-	Typical	-	-	-	-	Typical	-	-	-	-	-	-	Remove
1388	<i>Acacia disparrima</i>	Black Wattle	200		200	9.0	6.0	2.4	1.7	Regular	-	-	-	-	-	Typical	-	-	-	-	Typical	-	-	-	-	-	-	Remove
1389	<i>Eucalyptus siderophloia</i>	Northern Grey Ironbark	170		170	14.0	6.0	2.0	1.6	Regular	-	-	-	-	-	Typical	-	-	-	-	Typical	-	-	-	-	-	-	Remove
1390	<i>Eucalyptus moluccana</i>	Gum-topped Box	170		170	18.0	7.0	2.0	1.6	Regular	-	-	-	-	-	Typical	-	-	-	-	Typical	-	-	-	-	-	-	Retain
1391	<i>Corymbia citriodora</i>	Spotted Gum	160		160	18.0	3.0	2.0	1.5	Regular	-	-	-	-	-	Typical	-	-	-	-	Typical	-	-	-	-	-	-	Retain
1392	<i>Eucalyptus crebra</i>	Narrow-leaved Ironbark	200		200	16.0	6.0	2.4	1.7	Regular	-	-	-	-	-	Typical	-	-	-	-	Typical	-	-	-	-	-	-	Retain
1393	<i>Corymbia citriodora</i>	Spotted Gum	150		150	14.0	4.0	2.0	1.5	Regular	-	-	-	-	-	Typical	-	-	-	-	Typical	-	-	-	-	-	-	Retain
1394	<i>Eucalyptus siderophloia</i>	Northern Grey Ironbark	150		150	14.0	4.0	2.0	1.5	Regular	-	-	-	-	-	Typical	-	-	-	-	Typical	-	-	-	-	-	-	Retain
1395	<i>Corymbia citriodora</i>	Spotted Gum	120		120	16.0	5.0	2.0	1.4	Regular	-	-	-	-	-	Typical	-	-	-	-	Typical	-	-	-	-	-	-	Retain
1396	<i>Eucalyptus moluccana</i>	Gum-topped Box	120		120	18.0	5.0	2.0	1.4	Regular	-	-	-	-	-	Typical	-	-	-	-	Typical	-	-	-	-	-	-	Retain
1397	<i>Acacia disparrima</i>	Black Wattle	150		150	12.0	6.0	2.0	1.5	Regular	-	-	-	-	-	Typical	-	-	-	-	Typical	-	-	-	-	-	-	Retain
1398	<i>Corymbia citriodora</i>	Spotted Gum	140		140	16.0	6.0	2.0	1.4	Regular	-	-	-	-	-	Typical	-	-	-	-	Typical	-	-	-	-	-	-	Retain
1399	<i>Corymbia intermedia</i>	Pink Bloodwood	150		150	12.0	5.0	2.0	1.5	Regular	-	-	-	-	-	Typical	-	-	-	-	Typical	-	-	-	-	-	-	Retain
1400	<i>Acacia disparrima</i>	Black Wattle	180		180	12.0	6.0	2.2	1.6	Regular	-	-	-	-	-	Typical	-	-	-	-	Typical	-	-	-	-	-	-	Retain
1401	<i>Eucalyptus moluccana</i>	Gum-topped Box	240		240	24.0	10.0	2.9	1.8	Regular	-	-	-	-	-	Typical	-	-	-	-	Typical	-	-	-	-	-	-	Retain
1402	<i>Acacia disparrima</i>	Black Wattle	160		160	10.0	7.0	2.0	1.5	Regular	-	-	-	-	-	Typical	-	-	-	-	Typical	-	-	-	-	-	-	Retain
1403	<i>Eucalyptus crebra</i>	Narrow-leaved Ironbark	380		380	26.0	14.0	4.6	2.2	Regular	-	-	-	-	-	Typical	-	-	-	-	Typical	-	-	-	-	-	-	Retain
1404	<i>Lophostemon suaveolens</i>	Swamp Box	160		160	14.0	5.0	2.0	1.5	Regular	-	-	-	-	-	Typical	-	-	-	-	Typical	-	-	-	-	-	-	Retain
1405	<i>Lophostemon suaveolens</i>	Swamp Box	170		170	14.0	6.0	2.0	1.6	Regular	-	-	-	-	-	Typical	-	-	-	-	Typical	-	-	-	-	-	-	Remove
1406	<i>Corymbia intermedia</i>	Pink Bloodwood	170		170	16.0	7.0	2.0	1.6	Regular	-	-	-	-	-	Typical	-	-	-	-	Typical	-	-	-	-	-	-	Remove
1407	<i>Eucalyptus moluccana</i>	Gum-topped Box	530		530	26.0	14.0	6.4	2.5	Regular	-	-	-	-	-	Typical	-	-	-	-	Typical	-	-	-	-	-	-	Remove
1408	<i>Eucalyptus siderophloia</i>	Northern Grey Ironbark	360		360	24.0	13.0	4.3	2.2	Regular	-	-	-	-	-	Typical	-	-	-	-	Typical	-	-	-	-	-	-	Retain
1409	<i>Lophostemon suaveolens</i>	Swamp Box	200		200	10.0	6.0	2.4	1.7	Regular	-	-	-	-	-	Typical	-	-	-	-	Typical	-	-	-	-	-	-	Retain
1410	<i>Eucalyptus siderophloia</i>	Northern Grey Ironbark	270		270	18.0	9.0	3.2	1.9	Regular	-	-	-	-	-	Typical	-	-	-	-	Typical	-	-	-	-	-	-	Retain
1411	<i>Eucalyptus moluccana</i>	Gum-topped Box	130		130	12.0	3.0	2.0	1.4	Regular	-	-	-	-	-	Typical	-	-	-	-	Typical	-	-	-	-	-	-	Retain
1412	<i>Corymbia citriodora</i>	Spotted Gum	160		160	12.0	5.0	2.0	1.5	Regular	-	-	-	-	-	Typical	-	-	-	-	Typical	-	-	-	-	-	-	Retain
1413	<i>Eucalyptus moluccana</i>	Gum-topped Box	500		500	26.0	14.0	6.0	2.5	Regular	-	-	-	-	-	Typical	-	-	-	-	Typical	-	-	-	-	-	-	Retain
1414	<i>Lophostemon suaveolens</i>	Swamp Box	130		130	7.0	4.0	2.0	1.4	Regular	-	-	-	-	-	Typical	-	-	-	-	Typical	-	-	-	-	-	-	Retain
1415	<i>Eucalyptus moluccana</i>	Gum-topped Box	160		160	18.0	6.0	2.0	1.5	Regular	-	-	-	-	-	Typical	-	-	-	-	Typical	-	-	-	-	-	-	Retain
1416	<i>Corymbia intermedia</i>	Pink Bloodwood	170		170	14.0	6.0	2.0	1.6	Regular	-	-	-	-	-	Typical	-	-	-	-	Typical	-	-	-	-	-	-	Retain
1417	<i>Acacia disparrima</i>	Black Wattle	150		150	10.0	6.0	2.0	1.5	Regular	-	-	-	-	-	Typical	-	-	-	-	Typical	-	-	-	-	-	-	Retain
1418	<i>Eucalyptus seeana</i>	Narrow-leaved Red Gum	150		150	12.0	4.0	2.0	1.5	Regular	-	-	-	-	-	Typical	-	-	-	-	Typical	-	-	-	-	-	-	Retain
1419	<i>Corymbia citriodora</i>	Spotted Gum	160		160	16.0	2.0	2.0	1.5	Regular	-	Thinning	-	-	-	Poor	-	-	-	-	Typical	-	-	-	-	-	-	Retain
1420	<i>Acacia disparrima</i>	Black Wattle	230		230	8.0	4.0	2.8	1.8	Regular	-	-	Die-back	-	-	Poor	-	-	-	-	Typical	-	-	-	-	-	-	Retain
1421	<i>Acacia disparrima</i>	Black Wattle	160		160	7.0	6.0	2.0	1.5	Regular	-	-	-	-	-	Typical	Major	-	-	-	Typical	-	-	-	-	-	-	Retain
1422	<i>Acacia disparrima</i>	Black Wattle	150		150	8.0	6.0	2.0	1.5	Regular	-	-	-	-	-	Typical	-	-	-	-	Typical	-	-	-	-	-	-	Retain
1423	<i>Eucalyptus crebra</i>	Narrow-leaved Ironbark	420		420	24.0	12.0	5.0	2.3	Regular	-	-	-	-	-	Typical	-	-	-	-	Typical	-	-	-	-	-	-	Retain

Specimen Details										Canopy Condition Details							Trunk Condition Details					Fauna Details and Habitat Value						
Tree ID	Botanical Name	Common Name	Trunk DBH (mm)	Additional Trunks DBH (mm)	Total DBH (mm) [AS 4970-2009]	Height (m)	Spread (m)	Tree Protection Zone (m)	Structural Root Zone (m)	Canopy Form	Spreading	Thinning	Die-Back	Epicormic Growth	Lopped	Canopy Health	Leaning	Vines	Trunk Damage	Fire Damage	Trunk Health	Scats	Scratches	Hollows	Nest	Termite Nest	Habitat Value	Retention
1424	<i>Corymbia citriodora</i>	Spotted Gum	150		150	18.0	6.0	2.0	1.5	Regular	-	-	-	-	-	Typical	-	-	-	-	Typical	-	-	-	-	-	-	Retain
1425	<i>Eucalyptus siderophloia</i>	Northern Grey Ironbark	270		270	22.0	12.0	3.2	1.9	Regular	-	-	-	-	-	Typical	-	-	-	-	Typical	-	-	-	-	-	-	Retain
1426	<i>Lophostemon suaveolens</i>	Swamp Box	200		200	12.0	7.0	2.4	1.7	Regular	-	-	-	-	-	Typical	-	-	-	-	Typical	-	-	-	-	-	-	Retain
1427	<i>Eucalyptus siderophloia</i>	Northern Grey Ironbark	150		150	12.0	4.0	2.0	1.5	Regular	-	-	-	-	-	Typical	-	-	-	-	Typical	-	-	-	-	-	-	Retain
1428	<i>Eucalyptus tereticornis</i>	Forest Red Gum	180	180	255	14.0	8.0	3.1	1.9	Regular	-	-	-	-	-	Typical	-	-	-	-	Typical	-	-	-	-	-	-	Retain
1429	<i>Lophostemon suaveolens</i>	Swamp Box	180		180	8.0	5.0	2.2	1.6	Regular	-	-	-	-	-	Typical	-	-	-	-	Typical	-	-	-	-	-	-	Retain
1430	<i>Lophostemon suaveolens</i>	Swamp Box	150		150	7.0	4.0	2.0	1.5	Regular	-	-	-	-	-	Typical	-	Native	-	-	Typical	-	-	-	-	-	-	Retain
1431	<i>Eucalyptus siderophloia</i>	Northern Grey Ironbark	250		250	18.0	10.0	3.0	1.8	Regular	-	-	-	-	-	Typical	-	-	-	-	Typical	-	-	-	-	-	-	Retain
1432	<i>Eucalyptus tereticornis</i>	Forest Red Gum	510		510	26.0	14.0	6.1	2.5	Regular	-	-	-	-	-	Typical	-	-	-	-	Typical	-	-	-	-	-	-	Retain
1433	<i>Corymbia citriodora</i>	Spotted Gum	170		170	18.0	7.0	2.0	1.6	Regular	-	-	-	-	-	Typical	-	-	-	-	Typical	-	-	-	-	-	-	Retain
1434	<i>Corymbia citriodora</i>	Spotted Gum	210		210	22.0	7.0	2.5	1.7	Regular	-	-	-	-	-	Typical	-	-	-	-	Typical	-	-	-	-	-	-	Retain
1435	<i>Corymbia citriodora</i>	Spotted Gum	170		170	18.0	7.0	2.0	1.6	Regular	-	-	-	-	-	Typical	-	-	-	-	Typical	-	-	-	-	-	-	Retain
1436	<i>Eucalyptus siderophloia</i>	Northern Grey Ironbark	200	140	244	18.0	9.0	2.9	1.8	Regular	-	-	-	-	-	Typical	-	-	-	-	Typical	-	-	-	-	-	-	Retain
1437	<i>Eucalyptus crebra</i>	Narrow-leaved Ironbark	200		200	18.0	7.0	2.4	1.7	Regular	-	-	-	-	-	Typical	-	-	-	-	Typical	-	-	-	-	-	-	Retain
1438	<i>Corymbia citriodora</i>	Spotted Gum	130		130	16.0	5.0	2.0	1.4	Regular	-	-	-	-	-	Typical	-	-	-	-	Typical	-	-	-	-	-	-	Retain
1439	<i>Corymbia citriodora</i>	Spotted Gum	310		310	20.0	9.0	3.7	2.0	Regular	-	-	Die-back	-	-	Typical	-	-	-	-	Typical	-	-	-	-	-	-	Retain
1440	<i>Eucalyptus crebra</i>	Narrow-leaved Ironbark	230		230	22.0	12.0	2.8	1.8	Regular	-	-	-	-	-	Typical	-	-	-	-	Typical	-	-	-	-	Termite nest	-	Retain
1441	<i>Lophostemon suaveolens</i>	Swamp Box	140		140	10.0	6.0	2.0	1.4	Regular	-	-	-	-	-	Typical	-	-	-	-	Typical	-	-	-	-	-	-	Retain
1442	<i>Eucalyptus siderophloia</i>	Northern Grey Ironbark	450		450	26.0	14.0	5.4	2.4	Regular	-	-	-	-	-	Typical	-	-	-	-	Typical	-	-	-	-	-	-	Retain
1443	<i>Eucalyptus siderophloia</i>	Northern Grey Ironbark	150		150	10.0	6.0	2.0	1.5	Regular	-	-	-	-	-	Typical	-	-	-	-	Typical	-	-	-	-	-	-	Retain
1444	<i>Angophora leiocarpa</i>	Smooth-barked Apple	170		170	16.0	7.0	2.0	1.6	Regular	-	-	-	-	-	Typical	-	-	-	-	Typical	-	-	-	-	-	-	Retain
1445	<i>Eucalyptus tereticornis</i>	Forest Red Gum	260		260	22.0	12.0	3.1	1.9	Regular	-	-	-	-	-	Typical	-	-	-	-	Typical	-	-	-	-	-	-	Retain
1446	<i>Corymbia citriodora</i>	Spotted Gum	150		150	18.0	6.0	2.0	1.5	Regular	-	-	-	-	-	Typical	-	-	-	-	Typical	-	-	-	-	-	-	Retain
1447	<i>Eucalyptus siderophloia</i>	Northern Grey Ironbark	270		270	22.0	12.0	3.2	1.9	Regular	-	-	-	-	-	Typical	-	-	-	-	Typical	-	-	-	-	-	-	Retain
1448	<i>Eucalyptus siderophloia</i>	Northern Grey Ironbark	140		140	14.0	5.0	2.0	1.4	Regular	-	-	-	-	-	Typical	-	-	-	-	Typical	-	-	-	-	-	-	Retain
1449	<i>Eucalyptus siderophloia</i>	Northern Grey Ironbark	280		280	24.0	10.0	3.4	1.9	Regular	-	-	-	-	-	Typical	-	-	-	-	Typical	-	-	-	-	-	-	Retain
1450	<i>Eucalyptus tereticornis</i>	Forest Red Gum	340		340	24.0	12.0	4.1	2.1	Regular	-	-	-	-	-	Typical	-	-	-	-	Typical	-	-	-	-	-	-	Retain
1451	<i>Eucalyptus crebra</i>	Narrow-leaved Ironbark	140		140	12.0	6.0	2.0	1.4	Regular	-	-	-	-	-	Typical	-	-	-	-	Typical	-	-	-	-	-	-	Retain
1452	<i>Angophora leiocarpa</i>	Smooth-barked Apple	500		500	26.0	14.0	6.0	2.5	Regular	-	-	-	-	-	Typical	-	-	-	-	Typical	-	-	-	-	-	-	Retain
1453	<i>Corymbia tessellaris</i>	Moreton Bay Ash	140		140	13.0	5.0	2.0	1.4	Regular	-	-	-	-	-	Typical	-	-	-	-	Typical	-	-	-	-	-	-	Retain
1454	<i>Corymbia citriodora</i>	Spotted Gum	160		160	16.0	8.0	2.0	1.5	Regular	-	-	-	-	-	Typical	-	-	-	-	Typical	-	-	-	-	-	-	Retain
1455	<i>Corymbia citriodora</i>	Spotted Gum	180		180	16.0	6.0	2.2	1.6	Regular	-	-	-	-	-	Typical	-	-	-	-	Typical	-	-	-	-	-	-	Retain
1456	<i>Acacia disparrima</i>	Black Wattle	220		220	6.0	5.0	2.6	1.8	Regular	-	-	Die-back	-	-	Typical	-	-	-	-	Typical	-	-	-	-	-	-	Retain
1457	<i>Corymbia citriodora</i>	Spotted Gum	150		150	16.0	4.0	2.0	1.5	Regular	-	-	-	-	-	Typical	-	-	-	-	Typical	-	-	-	-	-	-	Retain
1458	<i>Alphitonia excelsa</i>	Soap Tree	210		210	16.0	7.0	2.5	1.7	Regular	-	-	-	-	-	Typical	-	-	-	-	Typical	-	-	-	-	-	-	Retain
1459	<i>Corymbia intermedia</i>	Pink Bloodwood	210		210	18.0	8.0	2.5	1.7	Regular	-	-	-	-	-	Typical	-	-	-	-	Typical	-	-	-	-	-	-	Retain
1460	<i>Corymbia citriodora</i>	Spotted Gum	180		180	22.0	6.0	2.2	1.6	Regular	-	-	-	-	-	Typical	-	-	-	-	Typical	-	-	-	-	-	-	Retain
1461	<i>Corymbia citriodora</i>	Spotted Gum	180		180	22.0	8.0	2.2	1.6	Regular	-	-	-	-	-	Typical	-	-	-	-	Typical	-	-	-	-	-	-	Retain
1462	<i>Eucalyptus tereticornis</i>	Forest Red Gum	250		250	18.0	9.0	3.0	1.8	Regular	-	-	-	-	-	Typical	-	-	-	-	Typical	-	-	-	-	-	-	Retain
1463	<i>Corymbia citriodora</i>	Spotted Gum	130		130	18.0	7.0	2.0	1.4	Regular	-	-	-	-	-	Typical	-	-	-	-	Typical	-	-	-	-	-	-	Remove
1464	<i>Eucalyptus seeana</i>	Narrow-leaved Red Gum	380		380	22.0	12.0	4.6	2.2	Regular	-	-	-	-	-	Typical	-	-	-	-	Typical	-	-	-	-	-	-	Remove
1465	<i>Angophora leiocarpa</i>	Smooth-barked Apple	170		170	14.0	8.0	2.0	1.6	Regular	-	-	-	-	-	Typical	-	-	-	-	Typical	-	-	-	-	-	-	Remove

Specimen Details										Canopy Condition Details							Trunk Condition Details					Fauna Details and Habitat Value						
Tree ID	Botanical Name	Common Name	Trunk DBH (mm)	Additional Trunks DBH (mm)	Total DBH (mm) [AS 4970-2009]	Height (m)	Spread (m)	Tree Protection Zone (m)	Structural Root Zone (m)	Canopy Form	Spreading	Thinning	Die-Back	Epicormic Growth	Lopped	Canopy Health	Leaning	Vines	Trunk Damage	Fire Damage	Trunk Health	Scats	Scratches	Hollows	Nest	Termite Nest	Habitat Value	Retention
1466	Angophora leiocarpa	Smooth-barked Apple	130		130	10.0	5.0	2.0	1.4	Regular	-	-	-	-	-	Typical	-	-	-	-	Typical	-	-	-	-	-	-	Remove
1467	Acacia disparrima	Black Wattle	200	120	233	8.0	7.0	2.8	1.8	Regular	-	-	-	-	-	Typical	-	-	-	-	Typical	-	-	-	-	-	-	Remove
1468	Acacia disparrima	Black Wattle	240	180	300	9.0	7.0	3.6	2.0	Regular	-	-	-	-	-	Typical	-	-	-	-	Typical	-	-	-	-	-	-	Remove
1469	Angophora leiocarpa	Smooth-barked Apple	110		110	10.0	2.0	2.0	1.3	Regular	-	-	-	-	-	Typical	-	-	-	-	Typical	-	-	-	-	-	-	Remove
1470	Angophora leiocarpa	Smooth-barked Apple	110		110	10.0	3.0	2.0	1.3	Regular	-	-	-	-	-	Typical	-	-	-	-	Typical	-	-	-	-	-	-	Remove
1471	Corymbia intermedia	Pink Bloodwood	150		150	10.0	4.0	2.0	1.5	Regular	-	-	-	-	-	Typical	-	-	-	-	Typical	-	-	-	-	-	-	Remove
1472	Corymbia intermedia	Pink Bloodwood	160		160	11.0	4.0	2.0	1.5	Regular	-	-	-	-	-	Typical	-	-	-	-	Typical	-	-	-	-	-	-	Remove
1473	Corymbia intermedia	Pink Bloodwood	160		160	10.0	4.0	2.0	1.5	Regular	-	-	-	-	-	Typical	-	-	-	-	Typical	-	-	-	-	-	-	Remove
1474	Acacia disparrima	Black Wattle	200		200	8.0	7.0	2.4	1.7	Regular	-	-	-	-	-	Typical	-	-	-	-	Typical	-	-	-	-	-	-	Remove
1475	Angophora leiocarpa	Smooth-barked Apple	140		140	10.0	3.0	2.0	1.4	Regular	-	-	-	-	-	Typical	-	-	-	-	Typical	-	-	-	-	-	-	Remove
1476	Corymbia intermedia	Pink Bloodwood	120		120	10.0	3.0	2.0	1.4	Regular	-	-	-	-	-	Typical	-	-	-	-	Typical	-	-	-	-	-	-	Remove
1477	Acacia disparrima	Black Wattle	200	160	256	8.0	7.0	3.1	1.9	Regular	-	-	-	-	-	Typical	-	-	-	-	Typical	-	-	-	-	-	-	Remove
1478	Acacia disparrima	Black Wattle	190		190	8.0	7.0	2.3	1.6	Regular	-	-	-	-	-	Typical	-	-	-	-	Typical	-	-	-	-	-	-	Remove
1479	Corymbia intermedia	Pink Bloodwood	170		170	11.0	5.0	2.0	1.6	Regular	-	-	-	-	-	Typical	-	-	-	-	Typical	-	-	-	-	-	-	Remove
1480	Acacia disparrima	Black Wattle	150		150	6.0	5.0	2.0	1.5	Regular	-	-	-	-	-	Typical	-	-	-	-	Typical	-	-	-	-	-	-	Remove
1481	Angophora leiocarpa	Smooth-barked Apple	130		130	9.0	2.0	2.0	1.4	Regular	-	-	-	-	-	Typical	-	-	-	-	Typical	-	-	-	-	-	-	Remove
1482	Corymbia intermedia	Pink Bloodwood	220		220	12.0	6.0	2.6	1.8	Regular	-	-	-	-	-	Typical	-	-	-	-	Typical	-	-	-	-	-	-	Remove
1483	Corymbia intermedia	Pink Bloodwood	140		140	9.0	2.0	2.0	1.4	Regular	-	-	-	-	-	Typical	-	-	-	-	Typical	-	-	-	-	-	-	Remove
1484	Eucalyptus tereticornis	Forest Red Gum	210		210	14.0	5.0	2.5	1.7	Regular	-	-	-	-	-	Typical	-	-	-	-	Typical	-	-	-	-	-	-	Remove
1485	Corymbia intermedia	Pink Bloodwood	170		170	12.0	4.0	2.0	1.6	Regular	-	-	-	-	-	Typical	-	-	-	-	Typical	-	-	-	-	-	-	Remove
1486	Acacia disparrima	Black Wattle	160	120	200	8.0	7.0	2.4	1.7	Regular	-	-	-	-	-	Typical	-	-	-	-	Typical	-	-	-	-	-	-	Remove
1487	Eucalyptus tereticornis	Forest Red Gum	130		130	10.0	3.0	2.0	1.4	Regular	-	-	-	-	-	Typical	-	-	-	-	Typical	-	-	-	-	-	-	Remove
1488	Acacia disparrima	Black Wattle	160		160	8.0	6.0	2.0	1.5	Regular	-	-	-	-	-	Typical	-	-	-	-	Typical	-	-	-	-	-	-	Remove
1489	Corymbia intermedia	Pink Bloodwood	180		180	12.0	7.0	2.2	1.6	Regular	-	-	-	-	-	Typical	-	-	-	-	Typical	-	-	-	-	-	-	Remove
1490	Eucalyptus tereticornis	Forest Red Gum	140		140	12.0	5.0	2.0	1.4	Regular	-	-	-	-	-	Typical	-	-	-	-	Typical	-	-	-	-	-	-	Remove
1491	Eucalyptus crebra	Narrow-leaved Ironbark	150		150	12.0	4.0	2.0	1.5	Regular	-	-	-	-	-	Typical	-	-	-	-	Typical	-	-	-	-	-	-	Remove
1492	Corymbia intermedia	Pink Bloodwood	180		180	12.0	7.0	2.2	1.6	Regular	-	-	-	-	-	Typical	-	-	-	-	Typical	-	-	-	-	-	-	Remove
1493	Acacia disparrima	Black Wattle	160		160	8.0	7.0	2.0	1.5	Regular	-	-	-	-	-	Typical	-	-	-	-	Typical	-	-	-	-	-	-	Remove
1494	Acacia disparrima	Black Wattle	180		180	8.0	5.0	2.2	1.6	Regular	-	-	-	-	-	Typical	-	-	-	-	Typical	-	-	-	-	-	-	Remove
1495	Eucalyptus crebra	Narrow-leaved Ironbark	170		170	10.0	6.0	2.0	1.6	Regular	-	-	-	-	-	Typical	-	-	-	-	Typical	-	-	-	-	-	-	Remove
1496	Eucalyptus tereticornis	Forest Red Gum	120		120	10.0	3.0	2.0	1.4	Regular	-	-	-	-	-	Typical	-	-	-	-	Typical	-	-	-	-	-	-	Remove
1497	Eucalyptus moluccana	Gum-topped Box	150		150	16.0	5.0	2.0	1.5	Regular	-	-	-	-	-	Typical	-	-	-	-	Typical	-	-	-	-	-	-	Remove
1498	Corymbia intermedia	Pink Bloodwood	120		120	9.0	3.0	2.0	1.4	Regular	-	-	-	-	-	Typical	-	-	-	-	Typical	-	-	-	-	-	-	Remove
1499	Acacia disparrima	Black Wattle	170		170	8.0	7.0	2.0	1.6	Regular	-	-	-	-	-	Typical	-	-	-	-	Typical	-	-	-	-	-	-	Remove
1500	Acacia disparrima	Black Wattle	170		170	9.0	6.0	2.0	1.6	Regular	-	-	-	-	-	Typical	-	-	-	-	Typical	-	-	-	-	-	-	Remove
1501	Eucalyptus siderophloia	Northern Grey Ironbark	140		140	10.0	3.0	2.0	1.4	Regular	-	-	-	-	-	Typical	-	-	-	-	Typical	-	-	-	-	-	-	Remove
1502	Acacia disparrima	Black Wattle	150		150	7.0	6.0	2.0	1.5	Regular	-	-	-	-	-	Typical	-	-	-	-	Typical	-	-	-	-	-	-	Remove
1503	Eucalyptus moluccana	Gum-topped Box	240		240	20.0	10.0	2.9	1.8	Regular	-	-	-	-	-	Typical	-	-	-	-	Typical	-	-	-	-	-	-	Remove
1504	Corymbia intermedia	Pink Bloodwood	160		160	12.0	6.0	2.0	1.5	Regular	-	-	-	-	-	Typical	-	-	-	-	Typical	-	-	-	-	-	-	Remove
1505	Eucalyptus moluccana	Gum-topped Box	240		240	22.0	7.0	2.9	1.8	Regular	-	-	-	-	-	Typical	-	-	-	-	Typical	-	-	-	-	-	-	Remove
1506	Eucalyptus moluccana	Gum-topped Box	340		340	24.0	12.0	4.1	2.1	Regular	-	-	-	-	-	Typical	-	-	-	-	Typical	-	-	-	-	-	-	Remove
1507	Eucalyptus moluccana	Gum-topped Box	130		130	18.0	4.0	2.0	1.4	Regular	-	-	-	-	-	Typical	-	-	-	-	Typical	-	-	-	-	-	-	Remove

Tree ID	Specimen Details								Canopy Condition Details							Trunk Condition Details					Fauna Details and Habitat Value						Retention	
	Botanical Name	Common Name	Trunk DBH (mm)	Additional Trunks DBH (mm)	Total DBH (mm) [AS 4970-2009]	Height (m)	Spread (m)	Tree Protection Zone (m)	Structural Root Zone (m)	Canopy Form	Spreading	Thinning	Die-Back	Epicormic Growth	Lopped	Canopy Health	Leaning	Vines	Trunk Damage	Fire Damage	Trunk Health	Scats	Scratches	Hollows	Nest	Termite Nest		Habitat Value
1508	<i>Eucalyptus siderophloia</i>	Northern Grey Ironbark	170		170	18.0	6.0	2.0	1.6	Regular	-	-	-	-	-	Typical	-	Native	-	-	Typical	-	-	-	-	-	-	Remove
1509	<i>Eucalyptus moluccana</i>	Gum-topped Box	440		440	24.0	12.0	5.3	2.3	Regular	-	-	-	-	-	Typical	-	-	-	-	Typical	-	-	-	-	-	-	Remove
1510	<i>Corymbia citriodora</i>	Spotted Gum	130		130	12.0	4.0	2.0	1.4	Regular	-	-	-	-	-	Typical	-	-	-	-	Typical	-	-	-	-	-	-	Remove
1511	<i>Eucalyptus tereticornis</i>	Forest Red Gum	400		400	19.0	5.0	4.8	2.3	Regular	-	-	-	-	-	Typical	-	-	-	-	Typical	-	-	-	-	-	-	Remove
1512	<i>Corymbia citriodora</i>	Spotted Gum	280		280	17.0	3.0	3.4	1.9	Regular	-	-	-	-	-	Typical	-	-	-	-	Typical	-	-	-	-	-	-	Remove
1513	<i>Corymbia citriodora</i>	Spotted Gum	460		460	19.0	5.0	5.5	2.4	Regular	-	-	-	-	-	Typical	-	-	-	-	Typical	-	-	-	-	-	-	Remove
1514	<i>Corymbia citriodora</i>	Spotted Gum	520		520	24.0	6.0	6.2	2.5	Regular	-	-	-	-	-	Typical	-	-	-	-	Typical	-	-	-	-	-	-	Remove
1515	<i>Corymbia citriodora</i>	Spotted Gum	560		560	26.0	7.0	6.7	2.6	Regular	-	-	-	-	-	Typical	-	-	-	-	Typical	-	-	-	-	-	-	Remove
1516	<i>Corymbia citriodora</i>	Spotted Gum	150		150	15.0	3.0	2.0	1.5	Regular	-	-	-	-	-	Typical	-	-	-	-	Typical	-	-	-	-	-	-	Remove
1517	<i>Corymbia citriodora</i>	Spotted Gum	240	160	288	18.0	5.0	3.5	2.0	Regular	-	-	-	-	-	Typical	-	-	-	-	Typical	-	-	-	-	-	-	Remove
1518	<i>Corymbia citriodora</i>	Spotted Gum	200		200	16.0	3.0	2.4	1.7	Regular	-	-	-	-	-	Typical	-	-	-	-	Typical	-	-	-	-	-	-	Remove
1519	<i>Corymbia citriodora</i>	Spotted Gum	170		170	16.0	2.0	2.0	1.6	Regular	-	-	-	-	-	Typical	-	-	-	-	Typical	-	-	-	-	-	-	Remove
1520	<i>Eucalyptus siderophloia</i>	Northern Grey Ironbark	150		150	14.0	3.0	2.0	1.5	Regular	-	-	-	-	-	Typical	-	-	-	-	Typical	-	-	-	-	-	-	Remove
1521	<i>Corymbia citriodora</i>	Spotted Gum	180		180	16.0	3.0	2.2	1.6	Regular	-	-	-	-	-	Typical	-	-	-	-	Typical	-	-	-	-	-	-	Remove
1522	<i>Corymbia citriodora</i>	Spotted Gum	160		160	15.0	2.0	2.0	1.5	Regular	-	-	-	-	-	Typical	-	-	-	-	Typical	-	-	-	-	-	-	Remove
1523	<i>Corymbia citriodora</i>	Spotted Gum	150		150	15.0	3.0	2.0	1.5	Regular	-	-	-	-	-	Typical	-	-	-	-	Typical	-	-	-	-	-	-	Remove
1524	<i>Corymbia citriodora</i>	Spotted Gum	160		160	14.0	2.0	2.0	1.5	Regular	-	-	-	-	-	Typical	-	-	-	-	Typical	-	-	-	-	-	-	Remove
1525	<i>Corymbia citriodora</i>	Spotted Gum	180		180	14.0	3.0	2.2	1.6	Regular	-	-	-	-	-	Typical	-	-	-	-	Typical	-	-	-	-	-	-	Remove
1526	<i>Eucalyptus moluccana</i>	Gum-topped Box	170		170	14.0	2.0	2.0	1.6	Regular	-	-	-	-	-	Typical	-	-	-	-	Typical	-	-	-	-	-	-	Remove
1527	<i>Eucalyptus crebra</i>	Narrow-leaved Ironbark	500		500	18.0	6.0	6.0	2.5	Regular	-	-	-	-	-	Typical	-	-	-	-	Typical	-	-	-	-	-	-	Remove
1528	<i>Corymbia citriodora</i>	Spotted Gum	190		190	14.0	2.0	2.3	1.6	Regular	-	Thinning	-	-	-	Poor	-	-	-	-	Typical	-	-	-	-	-	-	Remove
1529	<i>Corymbia citriodora</i>	Spotted Gum	210		210	12.0	2.0	2.5	1.7	Regular	-	-	-	-	-	Typical	-	-	-	-	Typical	-	-	-	-	-	-	Remove
1530	<i>Corymbia citriodora</i>	Spotted Gum	150		150	15.0	2.0	2.0	1.5	Regular	-	-	-	-	-	Typical	-	-	-	-	Typical	-	-	-	-	-	-	Remove
1531	<i>Corymbia citriodora</i>	Spotted Gum	220		220	15.0	3.0	2.6	1.8	Regular	-	-	-	-	-	Typical	-	-	-	-	Typical	-	-	-	-	-	-	Remove
1532	<i>Corymbia citriodora</i>	Spotted Gum	230		230	15.0	3.0	2.8	1.8	Regular	-	-	-	-	-	Typical	-	-	-	-	Typical	-	-	-	-	-	-	Remove
1533	<i>Corymbia citriodora</i>	Spotted Gum	210		210	14.0	3.0	2.5	1.7	Regular	-	-	-	-	-	Typical	-	-	-	-	Typical	-	-	-	-	-	-	Remove
1534	<i>Corymbia citriodora</i>	Spotted Gum	200		200	15.0	3.0	2.4	1.7	Regular	-	-	-	-	-	Typical	-	-	-	-	Typical	-	-	-	-	-	-	Remove
1535	<i>Eucalyptus moluccana</i>	Gum-topped Box	230		230	16.0	3.0	2.8	1.8	Regular	-	-	-	-	-	Typical	-	-	-	-	Typical	-	-	-	-	-	-	Remove
1536	<i>Corymbia citriodora</i>	Spotted Gum	360		360	21.0	3.0	4.3	2.2	Regular	-	-	-	-	-	Typical	-	-	-	-	Typical	-	-	-	-	-	-	Remove
1537	<i>Corymbia citriodora</i>	Spotted Gum	220		220	16.0	3.0	2.6	1.8	Regular	-	-	-	-	-	Typical	-	-	-	-	Typical	-	-	-	-	-	-	Remove
1538	<i>Eucalyptus siderophloia</i>	Northern Grey Ironbark	330		330	17.0	5.0	4.0	2.1	Regular	-	-	-	-	-	Typical	-	-	-	-	Typical	-	-	-	-	-	-	Remove
1539	<i>Eucalyptus siderophloia</i>	Northern Grey Ironbark	500		500	28.0	9.0	6.0	2.5	Regular	-	-	-	-	-	Typical	-	-	-	-	Typical	-	-	-	-	-	-	Remove
1540	<i>Corymbia citriodora</i>	Spotted Gum	220		220	16.0	3.0	2.6	1.8	Regular	-	-	-	-	-	Typical	-	-	-	-	Typical	-	-	-	-	-	-	Remove
1541	<i>Corymbia citriodora</i>	Spotted Gum	160		160	14.0	1.0	2.0	1.5	Regular	-	Thinning	Die-back	Epicormic	Lopped	Poor	-	-	-	-	Typical	-	-	-	-	-	-	Remove
1542	<i>Corymbia citriodora</i>	Spotted Gum	190		190	15.0	3.0	2.3	1.6	One-sided	-	-	-	-	-	Typical	-	-	-	-	Typical	-	-	-	-	-	-	Remove
1543	<i>Corymbia citriodora</i>	Spotted Gum	230		230	19.0	5.0	2.8	1.8	Regular	-	-	-	-	-	Typical	-	-	-	-	Typical	-	-	-	-	-	-	Remove
1544	<i>Corymbia citriodora</i>	Spotted Gum	150		150	17.0	2.0	2.0	1.5	Regular	-	-	-	-	-	Typical	-	-	-	-	Typical	-	-	-	-	-	-	Remove
1545	<i>Corymbia citriodora</i>	Spotted Gum	220		220	19.0	4.0	2.6	1.8	Regular	-	-	-	-	-	Typical	-	-	-	-	Typical	-	-	-	-	-	-	Remove
1546	<i>Corymbia citriodora</i>	Spotted Gum	190		190	16.0	3.0	2.3	1.6	Regular	-	-	-	-	-	Typical	-	-	-	-	Typical	-	-	-	-	-	-	Remove
1547	<i>Corymbia citriodora</i>	Spotted Gum	190		190	17.0	2.0	2.3	1.6	Regular	-	-	-	-	-	Typical	-	-	-	-	Typical	-	-	-	-	-	-	Remove
1548	<i>Corymbia citriodora</i>	Spotted Gum	180		180	18.0	3.0	2.2	1.6	Regular	-	-	-	-	-	Typical	-	-	-	-	Typical	-	-	-	-	-	-	Remove
1549	<i>Corymbia citriodora</i>	Spotted Gum	160		160	15.0	2.0	2.0	1.5	Regular	-	-	-	-	-	Typical	-	-	-	-	Typical	-	-	-	-	-	-	Remove

Specimen Details										Canopy Condition Details						Trunk Condition Details					Fauna Details and Habitat Value							
Tree ID	Botanical Name	Common Name	Trunk DBH (mm)	Additional Trunks DBH (mm)	Total DBH (mm) [AS 4970-2009]	Height (m)	Spread (m)	Tree Protection Zone (m)	Structural Root Zone (m)	Canopy Form	Spreading	Thinning	Die-Back	Epicormic Growth	Lopped	Canopy Health	Leaning	Vines	Trunk Damage	Fire Damage	Trunk Health	Scats	Scratches	Hollows	Nest	Termite Nest	Habitat Value	Retention
1550	Corymbia citriodora	Spotted Gum	210		210	18.0	3.0	2.5	1.7	Regular	-	-	-	-	-	Typical	-	-	-	-	Typical	-	-	-	-	-	-	Remove
1551	Corymbia citriodora	Spotted Gum	210		210	16.0	2.0	2.5	1.7	Regular	-	-	-	-	-	Typical	-	-	-	-	Typical	-	-	-	-	-	-	Remove
1552	Corymbia citriodora	Spotted Gum	180		180	17.0	2.0	2.2	1.6	Regular	-	-	-	-	-	Typical	-	-	-	-	Typical	-	-	-	-	-	-	Remove
1553	Corymbia citriodora	Spotted Gum	160		160	15.0	2.0	2.0	1.5	Regular	-	-	-	-	-	Typical	-	-	-	-	Typical	-	-	-	-	-	-	Remove
1554	Corymbia citriodora	Spotted Gum	160		160	16.0	2.0	2.0	1.5	Regular	-	-	-	-	-	Typical	-	-	-	-	Typical	-	-	-	-	-	-	Remove
1555	Corymbia citriodora	Spotted Gum	190		190	17.0	2.0	2.3	1.6	Regular	-	-	-	-	-	Typical	-	-	-	-	Typical	-	-	-	-	-	-	Remove
1556	Corymbia citriodora	Spotted Gum	290		290	22.0	4.0	3.5	2.0	Regular	-	-	-	-	-	Typical	-	-	-	-	Typical	-	-	-	-	-	-	Remove
1557	Corymbia citriodora	Spotted Gum	180		180	17.0	2.0	2.2	1.6	Regular	-	-	-	-	-	Typical	-	-	-	-	Typical	-	-	-	-	-	-	Remove
1558	Corymbia citriodora	Spotted Gum	170		170	16.0	2.0	2.0	1.6	Regular	-	-	-	-	-	Typical	-	-	-	-	Typical	-	-	-	-	-	-	Remove
1559	Corymbia citriodora	Spotted Gum	150		150	16.0	2.0	2.0	1.5	Regular	-	-	-	-	-	Typical	-	-	-	-	Typical	-	-	-	-	-	-	Remove
1560	Corymbia citriodora	Spotted Gum	180		180	16.0	3.0	2.2	1.6	Regular	-	-	-	-	-	Typical	-	-	-	-	Typical	-	-	-	-	-	-	Remove
1561	Corymbia citriodora	Spotted Gum	160		160	17.0	2.0	2.0	1.5	Regular	-	-	-	-	-	Typical	-	-	-	-	Typical	-	-	-	-	-	-	Remove
1562	Corymbia citriodora	Spotted Gum	200		200	17.0	3.0	2.4	1.7	Regular	-	-	-	-	-	Typical	-	-	-	-	Typical	-	-	-	-	-	-	Remove
1563	Eucalyptus siderophloia	Northern Grey Ironbark	170		170	15.0	2.0	2.0	1.6	Regular	-	-	-	-	-	Typical	-	-	-	-	Typical	-	-	-	-	-	-	Remove
1564	Corymbia citriodora	Spotted Gum	520		520	24.0	7.0	6.2	2.5	Regular	-	-	Die-back	-	-	Typical	-	-	-	-	Typical	-	-	-	-	-	-	Remove
1565	Corymbia citriodora	Spotted Gum	170		170	17.0	3.0	2.0	1.6	Regular	-	-	-	-	-	Typical	-	-	-	-	Typical	-	-	-	-	-	-	Remove
1566	Corymbia citriodora	Spotted Gum	180		180	16.0	3.0	2.2	1.6	Regular	-	-	-	-	-	Typical	-	-	-	-	Typical	-	-	-	-	-	-	Remove
1567	Corymbia citriodora	Spotted Gum	490		490	26.0	4.0	5.9	2.5	Regular	-	Thinning	Die-back	Epicormic	-	Poor	-	-	-	-	Typical	-	-	-	-	-	-	Remove
1568	Corymbia citriodora	Spotted Gum	240		240	22.0	5.0	2.9	1.8	Regular	-	-	-	-	-	Typical	-	-	-	-	Typical	-	-	-	-	-	-	Remove
1569	Corymbia citriodora	Spotted Gum	720		720	25.0	8.0	8.6	2.9	Regular	-	-	-	-	-	Typical	-	-	-	-	Typical	-	-	-	-	-	-	Remove
1570	Corymbia citriodora	Spotted Gum	170		170	16.0	3.0	2.0	1.6	Regular	-	-	-	-	-	Typical	-	-	-	-	Typical	-	-	-	-	-	-	Remove
1571	Corymbia citriodora	Spotted Gum	230		230	20.0	3.0	2.8	1.8	Regular	-	-	-	-	-	Typical	-	-	-	-	Typical	-	-	-	-	-	-	Remove
1572	Corymbia citriodora	Spotted Gum	190		190	17.0	3.0	2.3	1.6	Regular	-	-	-	-	-	Typical	-	-	-	-	Typical	-	-	-	-	-	-	Remove
1573	Corymbia citriodora	Spotted Gum	520		520	22.0	8.0	6.2	2.5	One-sided	-	-	-	-	-	Typical	-	-	-	-	Typical	-	-	-	-	-	-	Remove
1574	Corymbia citriodora	Spotted Gum	240		240	23.0	5.0	2.9	1.8	Regular	-	-	-	-	-	Typical	-	-	-	-	Typical	-	-	-	-	-	-	Remove
1575	Corymbia citriodora	Spotted Gum	170		170	16.0	2.0	2.0	1.6	Regular	-	-	-	-	-	Typical	-	-	-	-	Typical	-	-	-	-	-	-	Remove
1576	Eucalyptus siderophloia	Northern Grey Ironbark	160		160	15.0	2.0	2.0	1.5	Regular	-	-	-	-	-	Typical	-	-	-	-	Typical	-	-	-	-	-	-	Remove
1577	Eucalyptus siderophloia	Northern Grey Ironbark	220		220	15.0	3.0	2.6	1.8	One-sided	-	-	-	-	-	Typical	-	-	-	-	Typical	-	-	-	-	-	-	Remove
1578	Corymbia citriodora	Spotted Gum	190		190	18.0	3.0	2.3	1.6	Regular	-	-	-	-	-	Typical	-	-	-	-	Typical	-	-	-	-	-	-	Remove
1579	Corymbia citriodora	Spotted Gum	190		190	18.0	3.0	2.3	1.6	Regular	-	-	-	-	-	Typical	-	-	-	-	Typical	-	-	-	-	-	-	Remove
1580	Corymbia citriodora	Spotted Gum	160		160	16.0	3.0	2.0	1.5	Regular	-	-	-	-	-	Typical	-	-	-	-	Typical	-	-	-	-	-	-	Remove
1581	Eucalyptus moluccana	Gum-topped Box	310		310	22.0	7.0	3.7	2.0	Regular	-	-	-	-	-	Typical	-	-	-	-	Typical	-	-	-	-	-	-	Remove
1582	Corymbia citriodora	Spotted Gum	210		210	19.0	3.0	2.5	1.7	Regular	-	-	-	-	-	Typical	-	-	-	-	Typical	-	-	-	-	-	-	Remove
1583	Eucalyptus siderophloia	Northern Grey Ironbark	150		150	13.0	2.0	2.0	1.5	Regular	-	-	-	-	-	Typical	-	-	-	-	Typical	-	-	-	-	-	-	Remove
1584	Corymbia citriodora	Spotted Gum	200		200	21.0	3.0	2.4	1.7	Regular	-	-	-	-	-	Typical	-	-	-	-	Typical	-	-	-	-	-	-	Remove
1585	Corymbia citriodora	Spotted Gum	170		170	17.0	3.0	2.0	1.6	Regular	-	-	-	-	-	Typical	-	-	-	-	Typical	-	-	-	-	-	-	Remove
1586	Corymbia citriodora	Spotted Gum	180		180	14.0	1.0	2.2	1.6	Regular	-	Thinning	-	Epicormic	Lopped	Poor	-	-	-	-	Typical	-	-	-	-	-	-	Remove
1587	Eucalyptus tereticornis	Forest Red Gum	160		160	13.0	2.0	2.0	1.5	Regular	-	Thinning	Die-back	-	-	Poor	-	-	-	-	Typical	-	-	-	-	-	-	Remove
1588	Corymbia citriodora	Spotted Gum	220		220	22.0	2.0	2.6	1.8	Regular	-	-	-	-	-	Typical	-	-	-	-	Typical	-	-	-	-	-	-	Remove
1589	Corymbia citriodora	Spotted Gum	160		160	17.0	3.0	2.0	1.5	Regular	-	-	-	-	-	Typical	-	-	-	-	Typical	-	-	-	-	-	-	Remove
1590	Corymbia citriodora	Spotted Gum	180		180	17.0	2.0	2.2	1.6	Regular	-	-	-	-	-	Typical	-	-	-	-	Typical	-	-	-	-	-	-	Remove
1591	Eucalyptus siderophloia	Northern Grey Ironbark	180		180	14.0	3.0	2.2	1.6	Regular	-	-	-	-	-	Typical	-	-	-	-	Typical	-	-	-	-	-	-	Remove

Specimen Details										Canopy Condition Details							Trunk Condition Details					Fauna Details and Habitat Value						
Tree ID	Botanical Name	Common Name	Trunk DBH (mm)	Additional Trunks DBH (mm)	Total DBH (mm) [AS 4970-2009]	Height (m)	Spread (m)	Tree Protection Zone (m)		Canopy Form	Spreading	Thinning	Die-Back	Epicormic Growth	Lopped	Canopy Health	Leaning	Vines	Trunk Damage	Fire Damage	Trunk Health	Scats	Scratches	Hollows	Nest	Termite Nest	Habitat Value	Retention
1592	<i>Corymbia citriodora</i>	Spotted Gum	190		190	19.0	2.0	2.3	1.6	Regular	-	-	-	-	-	Typical	-	-	-	-	Typical	-	-	-	-	-	-	Remove
1593	<i>Corymbia citriodora</i>	Spotted Gum	190		190	17.0	2.0	2.3	1.6	Regular	-	-	-	-	-	Typical	-	-	-	-	Typical	-	-	-	-	-	-	Remove
1594	<i>Corymbia citriodora</i>	Spotted Gum	180		180	18.0	2.0	2.2	1.6	Regular	-	-	-	-	-	Typical	-	-	-	-	Typical	-	-	-	-	-	-	Remove
1595	<i>Corymbia citriodora</i>	Spotted Gum	190		190	17.0	2.0	2.3	1.6	Regular	-	-	-	-	-	Typical	-	-	-	-	Typical	-	-	-	-	-	-	Remove
1596	<i>Corymbia citriodora</i>	Spotted Gum	160		160	16.0	2.0	2.0	1.5	Regular	-	-	-	-	-	Typical	-	-	-	-	Typical	-	-	-	-	-	-	Remove
1597	<i>Corymbia citriodora</i>	Spotted Gum	190		190	21.0	3.0	2.3	1.6	Regular	-	-	-	-	-	Typical	-	-	-	-	Typical	-	-	-	-	-	-	Remove
1598	<i>Corymbia citriodora</i>	Spotted Gum	180		180	17.0	2.0	2.2	1.6	Regular	-	-	-	-	-	Typical	-	-	-	-	Typical	-	-	-	-	-	-	Remove
1599	<i>Corymbia citriodora</i>	Spotted Gum	190		190	17.0	2.0	2.3	1.6	Regular	-	-	-	-	-	Typical	-	-	-	-	Typical	-	-	-	-	-	-	Remove
1600	<i>Corymbia citriodora</i>	Spotted Gum	170		170	16.0	2.0	2.0	1.6	Regular	-	-	-	-	-	Typical	-	-	-	-	Typical	-	-	-	-	-	-	Remove
1601	<i>Corymbia citriodora</i>	Spotted Gum	160		160	16.0	2.0	2.0	1.5	Regular	-	-	-	-	-	Typical	-	-	-	-	Typical	-	-	-	-	-	-	Remove
1602	<i>Corymbia citriodora</i>	Spotted Gum	180		180	14.0	2.0	2.2	1.6	One-sided	-	-	-	-	-	Typical	-	-	-	-	Typical	-	-	-	-	-	-	Remove
1603	<i>Corymbia citriodora</i>	Spotted Gum	160		160	14.0	2.0	2.0	1.5	Regular	-	-	-	-	-	Typical	-	-	-	-	Typical	-	-	-	-	-	-	Retain
1604	<i>Corymbia citriodora</i>	Spotted Gum	150		150	16.0	2.0	2.0	1.5	Regular	-	-	-	-	-	Typical	-	-	-	-	Typical	-	-	-	-	-	-	Retain
1605	<i>Corymbia citriodora</i>	Spotted Gum	180		180	15.0	2.0	2.2	1.6	One-sided	-	-	-	-	-	Typical	-	-	-	-	Typical	-	-	-	-	-	-	Retain
1606	<i>Corymbia citriodora</i>	Spotted Gum	190		190	18.0	2.0	2.3	1.6	Regular	-	-	-	-	-	Typical	-	-	-	-	Typical	-	-	-	-	-	-	Retain
1607	<i>Corymbia citriodora</i>	Spotted Gum	230		230	19.0	3.0	2.8	1.8	Regular	-	-	-	-	-	Typical	-	-	-	-	Typical	-	-	-	-	-	-	Retain
1608	<i>Corymbia citriodora</i>	Spotted Gum	160		160	12.0	4.0	2.0	1.5	Regular	-	-	-	-	-	Typical	-	-	-	-	Typical	-	-	-	-	-	-	Retain
1609	<i>Acacia disparrima</i>	Black Wattle	190	100	215	10.0	3.0	2.6	1.7	Regular	-	-	-	-	-	Typical	-	-	-	-	Typical	-	-	-	-	-	-	Retain
1610	<i>Corymbia citriodora</i>	Spotted Gum	200		200	20.0	3.0	2.4	1.7	Regular	-	-	-	-	-	Typical	-	-	-	-	Typical	-	-	-	-	-	-	Retain
1611	<i>Acacia disparrima</i>	Black Wattle	280		280	14.0	3.0	3.4	1.9	Regular	-	-	-	-	-	Typical	-	-	-	-	Typical	-	-	-	-	-	-	Remove
1612	<i>Acacia disparrima</i>	Black Wattle	170		170	12.0	3.0	2.0	1.6	Regular	-	Thinning	Die-back	-	-	Poor	-	-	-	-	Typical	-	-	-	-	-	-	Remove
1613	<i>Corymbia citriodora</i>	Spotted Gum	230		230	21.0	6.0	2.8	1.8	Regular	-	-	-	-	-	Typical	-	-	-	-	Typical	-	-	-	-	-	-	Remove
1614	<i>Acacia disparrima</i>	Black Wattle	180		180	11.0	3.0	2.2	1.6	Regular	-	-	-	-	-	Typical	-	-	-	-	Typical	-	-	-	-	-	-	Remove
1615	<i>Eucalyptus siderophloia</i>	Northern Grey Ironbark	190		190	17.0	3.0	2.3	1.6	Regular	-	-	-	-	-	Typical	-	-	-	-	Typical	-	-	-	-	-	-	Remove
1616	<i>Eucalyptus siderophloia</i>	Northern Grey Ironbark	260		260	20.0	4.0	3.1	1.9	Regular	-	-	-	-	-	Typical	-	Native	-	-	Typical	-	-	-	-	-	-	Remove
1617	<i>Acacia disparrima</i>	Black Wattle	270		270	12.0	3.0	3.2	1.9	One-sided	-	-	-	-	-	Typical	-	-	-	-	Typical	-	-	-	-	-	-	Remove
1618	<i>Corymbia citriodora</i>	Spotted Gum	280		280	26.0	6.0	3.4	1.9	Regular	-	-	-	-	-	Typical	-	-	-	-	Typical	-	-	-	-	-	-	Remove
1619	<i>Eucalyptus siderophloia</i>	Northern Grey Ironbark	1000		1000	35.0	20.0	12.0	3.3	Regular	-	-	Die-back	-	-	Typical	-	-	-	-	Typical	-	-	-	-	-	-	Remove
1620	<i>Corymbia citriodora</i>	Spotted Gum	200		200	15.0	3.0	2.4	1.7	One-sided	-	-	-	-	-	Typical	-	-	-	-	Typical	-	-	-	-	-	-	Remove
1621	<i>Corymbia citriodora</i>	Spotted Gum	360		360	26.0	6.0	4.3	2.2	Regular	-	-	-	-	-	Typical	-	-	Trunk Dmg.	-	Poor	-	-	-	-	-	-	Remove
1622	<i>Eucalyptus siderophloia</i>	Northern Grey Ironbark	190		190	10.0	3.0	2.3	1.6	Regular	-	-	-	-	-	Typical	-	-	-	-	Typical	-	-	-	-	-	-	Remove
1623	<i>Eucalyptus moluccana</i>	Gum-topped Box	200		200	10.0	3.0	2.4	1.7	Regular	-	-	-	-	-	Typical	-	-	-	-	Typical	-	-	-	-	-	-	Remove
1624	<i>Eucalyptus moluccana</i>	Gum-topped Box	180		180	15.0	3.0	2.2	1.6	Regular	-	-	-	-	-	Typical	-	-	-	-	Typical	-	-	-	-	-	-	Remove
1625	<i>Eucalyptus moluccana</i>	Gum-topped Box	200		200	15.0	3.0	2.4	1.7	Regular	-	-	-	-	-	Typical	-	-	-	-	Typical	-	-	-	-	-	-	Remove
1626	<i>Eucalyptus moluccana</i>	Gum-topped Box	340		340	23.0	7.0	4.1	2.1	Regular	-	-	-	-	-	Typical	-	-	-	-	Typical	-	-	-	-	-	-	Remove
1627	<i>Eucalyptus moluccana</i>	Gum-topped Box	180		180	11.0	3.0	2.2	1.6	Regular	-	-	-	-	-	Typical	-	-	-	-	Typical	-	-	-	-	-	-	Remove
1628	<i>Eucalyptus moluccana</i>	Gum-topped Box	420		420	23.0	8.0	5.0	2.3	Regular	-	-	-	-	-	Typical	-	-	-	-	Typical	-	-	-	-	-	-	Remove
1629	<i>Eucalyptus moluccana</i>	Gum-topped Box	210	280	350	22.0	6.0	4.2	2.1	Regular	-	-	-	-	-	Typical	-	-	-	-	Typical	-	-	-	-	-	-	Retain
1630	<i>Eucalyptus tereticornis</i>	Forest Red Gum	150		150	14.0	2.0	2.0	1.5	Regular	-	-	-	-	-	Typical	-	-	-	-	Typical	-	-	-	-	-	-	Retain
1631	<i>Eucalyptus moluccana</i>	Gum-topped Box	300		300	21.0	6.0	3.6	2.0	Regular	-	-	-	-	-	Typical	-	-	-	-	Typical	-	-	-	-	-	-	Retain
1632	<i>Corymbia tessellaris</i>	Moreton Bay Ash	200		200	17.0	3.0	2.4	1.7	Regular	-	-	-	-	-	Typical	-	-	-	-	Typical	-	-	-	-	-	-	Retain
1633	<i>Eucalyptus moluccana</i>	Gum-topped Box	170		170	13.0	3.0	2.0	1.6	Regular	-	-	-	-	-	Typical	-	-	-	-	Typical	-	-	-	-	-	-	Retain

Specimen Details										Canopy Condition Details							Trunk Condition Details					Fauna Details and Habitat Value						
Tree ID	Botanical Name	Common Name	Trunk DBH (mm)	Additional Trunks DBH (mm)	Total DBH (mm) [AS 4970-2009]	Height (m)	Spread (m)	Tree Protection Zone (m)		Canopy Form	Spreading	Thinning	Die-Back	Epicormic Growth	Lopped	Canopy Health	Leaning	Vines	Trunk Damage	Fire Damage	Trunk Health	Scats	Scratches	Hollows	Nest	Termite Nest	Habitat Value	Retention
1634	<i>Corymbia tessellaris</i>	Moreton Bay Ash	150		150	14.0	2.0	2.0	1.5	Regular	-	-	-	-	-	Typical	-	-	-	-	Typical	-	-	-	-	-	-	Retain
1635	<i>Eucalyptus moluccana</i>	Gum-topped Box	190		190	16.0	3.0	2.3	1.6	Regular	-	-	-	-	-	Typical	-	-	-	-	Typical	-	-	-	-	-	-	Remove
1636	<i>Eucalyptus moluccana</i>	Gum-topped Box	180		180	11.0	3.0	2.2	1.6	Regular	-	-	-	-	-	Typical	-	-	-	-	Typical	-	-	-	-	-	-	Remove
1637	<i>Eucalyptus moluccana</i>	Gum-topped Box	210		210	13.0	3.0	2.5	1.7	One-sided	-	Thinning	Die-back	Epicormic	-	Poor	-	-	-	-	Typical	-	-	-	-	-	-	Retain
1638	<i>Corymbia tessellaris</i>	Moreton Bay Ash	160		160	12.0	2.0	2.0	1.5	Regular	-	-	-	-	-	Typical	-	-	-	-	Typical	-	-	-	-	-	-	Retain
1639	<i>Eucalyptus tereticornis</i>	Forest Red Gum	380		380	21.0	8.0	4.6	2.2	Regular	-	-	-	-	-	Typical	-	-	-	-	Typical	-	-	-	-	-	-	Retain
1640	<i>Eucalyptus moluccana</i>	Gum-topped Box	290		290	17.0	4.0	3.5	2.0	Regular	-	-	-	-	-	Typical	-	-	-	-	Typical	-	-	-	-	-	-	Retain
1641	<i>Corymbia tessellaris</i>	Moreton Bay Ash	170		170	11.0	2.0	2.0	1.6	Regular	-	-	-	-	-	Typical	-	Native	-	-	Typical	-	-	-	-	-	-	Remove
1642	<i>Eucalyptus moluccana</i>	Gum-topped Box	290		290	24.0	6.0	3.5	2.0	One-sided	-	-	-	-	-	Typical	-	-	-	-	Typical	-	-	-	-	-	-	Retain
1643	<i>Eucalyptus moluccana</i>	Gum-topped Box	530		530	32.0	12.0	6.4	2.5	Regular	-	-	-	-	-	Typical	-	-	-	-	Typical	-	-	-	-	-	-	Retain
1644	<i>Eucalyptus moluccana</i>	Gum-topped Box	350		350	20.0	4.0	4.2	2.1	One-sided	-	-	-	-	-	Typical	-	-	-	-	Typical	-	-	-	-	-	-	Retain
1645	<i>Eucalyptus tereticornis</i>	Forest Red Gum	260		260	17.0	5.0	3.1	1.9	One-sided	-	-	-	-	-	Typical	Minor	-	-	-	Typical	-	-	-	-	-	-	Retain
1646	<i>Eucalyptus moluccana</i>	Gum-topped Box	590		590	30.0	10.0	7.1	2.7	Regular	-	-	-	-	-	Typical	-	-	-	-	Typical	-	-	-	-	-	-	Retain
1647	<i>Eucalyptus moluccana</i>	Gum-topped Box	230		230	20.0	5.0	2.8	1.8	Regular	-	-	-	-	-	Typical	-	Regular	-	-	Typical	-	-	-	-	-	-	Retain
1648	<i>Eucalyptus moluccana</i>	Gum-topped Box	380		380	29.0	9.0	4.6	2.2	Regular	-	-	-	-	-	Typical	-	-	-	-	Typical	-	-	-	-	-	-	Retain
1649	<i>Eucalyptus tereticornis</i>	Forest Red Gum	370		370	21.0	8.0	4.4	2.2	One-sided	-	-	-	-	-	Typical	-	-	-	-	Typical	-	-	-	-	-	-	Retain
1650	<i>Eucalyptus tereticornis</i>	Forest Red Gum	200		200	19.0	4.0	2.4	1.7	One-sided	-	-	-	-	-	Typical	-	-	-	-	Typical	-	-	-	-	-	-	Retain
1651	<i>Eucalyptus moluccana</i>	Gum-topped Box	180		180	12.0	2.0	2.2	1.6	Regular	-	-	-	-	-	Typical	-	-	-	-	Typical	-	-	-	-	-	-	Retain
1652	<i>Eucalyptus moluccana</i>	Gum-topped Box	250		250	14.0	3.0	3.0	1.8	Regular	-	-	-	-	-	Typical	-	Regular	-	-	Typical	-	-	-	-	-	-	Removed - LCC sewer
1653	<i>Eucalyptus moluccana</i>	Gum-topped Box	190		190	15.0	3.0	2.3	1.6	Regular	-	-	-	-	-	Typical	-	-	-	-	Typical	-	-	-	-	-	-	Removed - LCC sewer
1654	<i>Eucalyptus moluccana</i>	Gum-topped Box	170	120	208	12.0	3.0	2.5	1.7	Regular	-	-	-	-	-	Typical	-	-	-	-	Typical	-	-	-	-	-	-	Retain
1655	<i>Eucalyptus moluccana</i>	Gum-topped Box	140		140	10.0	2.0	2.0	1.4	Regular	-	-	-	-	-	Typical	-	-	-	-	Typical	-	-	-	-	-	-	Removed - LCC sewer
1656	<i>Eucalyptus moluccana</i>	Gum-topped Box	260		260	19.0	4.0	3.1	1.9	Regular	-	-	-	-	-	Typical	-	-	-	-	Typical	-	-	-	-	-	-	Retain
1657	<i>Eucalyptus moluccana</i>	Gum-topped Box	290		290	20.0	4.0	3.5	2.0	Regular	-	-	-	-	-	Typical	-	-	-	-	Typical	-	-	-	-	-	-	Removed - LCC sewer
1658	<i>Eucalyptus moluccana</i>	Gum-topped Box	210		210	19.0	3.0	2.5	1.7	One-sided	-	-	-	-	-	Typical	-	-	-	-	Typical	-	-	-	-	-	-	Removed - LCC sewer
1659	<i>Eucalyptus moluccana</i>	Gum-topped Box	260		260	19.0	6.0	3.1	1.9	Regular	-	-	-	-	-	Typical	-	-	-	-	Typical	-	-	-	-	-	-	Retain
1660	<i>Eucalyptus moluccana</i>	Gum-topped Box	230		230	19.0	5.0	2.8	1.8	Regular	-	-	-	-	-	Typical	-	-	-	-	Typical	-	-	-	-	-	-	Retain
1661	<i>Eucalyptus moluccana</i>	Gum-topped Box	250	140	287	18.0	4.0	3.4	2.0	Regular	-	-	-	-	-	Typical	-	-	-	-	Typical	-	-	-	-	-	-	Retain
1662	<i>Eucalyptus tereticornis</i>	Forest Red Gum	190		190	14.0	3.0	2.3	1.6	Regular	-	-	-	-	-	Typical	-	-	-	-	Typical	-	-	-	-	-	-	Retain
1663	<i>Eucalyptus moluccana</i>	Gum-topped Box	240		240	17.0	3.0	2.9	1.8	Regular	-	-	-	-	-	Typical	-	-	-	-	Typical	-	-	-	-	-	-	Retain
1664	<i>Eucalyptus moluccana</i>	Gum-topped Box	210		210	17.0	3.0	2.5	1.7	Regular	-	-	-	-	-	Typical	-	-	-	-	Typical	-	-	-	-	-	-	Retain
1665	<i>Eucalyptus moluccana</i>	Gum-topped Box	260		260	19.0	4.0	3.1	1.9	Regular	-	-	-	-	-	Typical	-	-	-	-	Typical	-	-	-	-	-	-	Retain
1666	<i>Acacia disparrima</i>	Black Wattle	230	120, 120	286	9.0	4.0	3.4	2.0	Regular	-	-	-	-	-	Typical	-	-	-	-	Typical	-	-	-	-	-	-	Removed - LCC sewer
1667	<i>Corymbia citriodora</i>	Spotted Gum	310		310	21.0	6.0	3.7	2.0	Regular	-	-	-	-	-	Typical	-	-	-	-	Typical	-	-	-	-	-	-	Retain
1668	<i>Corymbia citriodora</i>	Spotted Gum	280		280	22.0	3.0	3.4	1.9	Regular	-	-	-	-	-	Typical	-	-	-	-	Typical	-	-	-	-	-	-	Retain
1669	<i>Acacia disparrima</i>	Black Wattle	150	110, 100	211	8.0	3.0	2.5	1.7	Regular	-	-	-	-	-	Typical	-	-	-	-	Typical	-	-	-	-	-	-	Retain
1670	<i>Eucalyptus moluccana</i>	Gum-topped Box	200	120	233	16.0	3.0	2.8	1.8	Regular	-	-	-	-	-	Typical	-	-	-	-	Typical	-	-	-	-	-	-	Retain
1671	<i>Corymbia citriodora</i>	Spotted Gum	170		170	13.0	2.0	2.0	1.6	One-sided	-	-	-	-	-	Typical	-	-	-	-	Typical	-	-	-	-	-	-	Retain
1672	<i>Corymbia citriodora</i>	Spotted Gum	160		160	19.0	3.0	2.0	1.5	Regular	-	-	-	-	-	Typical	-	-	-	-	Typical	-	-	-	-	-	-	Remove
1673	<i>Corymbia citriodora</i>	Spotted Gum	190		190	17.0	3.0	2.3	1.6	Regular	-	-	-	-	-	Typical	-	-	-	-	Typical	-	-	-	-	-	-	Remove
1674	<i>Angophora leiocarpa</i>	Smooth-barked Apple	270	280	389	17.0	5.0	4.7	2.2	Regular	-	-	-	-	-	Typical	-	-	-	-	Typical	-	-	-	-	-	-	Remove
1675	<i>Eucalyptus tereticornis</i>	Forest Red Gum	290		290	17.0	3.0	3.5	2.0	Regular	-	Thinning	Die-back	Epicormic	-	Poor	-	-	-	-	Typical	-	-	-	-	-	-	Remove

Specimen Details										Canopy Condition Details							Trunk Condition Details					Fauna Details and Habitat Value						
Tree ID	Botanical Name	Common Name	Trunk DBH (mm)	Additional Trunks DBH (mm)	Total DBH (mm) [AS 4970-2009]	Height (m)	Spread (m)	Tree Protection Zone (m)		Canopy Form	Spreading	Thinning	Die-Back	Epicormic Growth	Lopped	Canopy Health	Leaning	Vines	Trunk Damage	Fire Damage	Trunk Health	Scats	Scratches	Hollows	Nest	Termite Nest	Habitat Value	Retention
1676	<i>Eucalyptus siderophloia</i>	Northern Grey Ironbark	250		250	18.0	4.0	3.0	1.8	Regular	-	-	-	-	-	Typical	-	-	-	-	Typical	-	-	-	-	-	-	Remove
1677	<i>Corymbia citriodora</i>	Spotted Gum	160		160	19.0	2.0	2.0	1.5	Regular	-	-	-	-	-	Typical	-	-	-	-	Typical	-	-	-	-	-	-	Remove
1678	<i>Eucalyptus siderophloia</i>	Northern Grey Ironbark	210		210	18.0	3.0	2.5	1.7	Regular	-	-	-	-	-	Typical	-	-	-	-	Typical	-	-	-	-	-	-	Remove
1679	<i>Eucalyptus siderophloia</i>	Northern Grey Ironbark	180		180	17.0	3.0	2.2	1.6	Regular	-	-	-	-	-	Typical	-	-	-	-	Typical	-	-	-	-	-	-	Remove
1680	<i>Eucalyptus tereticornis</i>	Forest Red Gum	530		530	19.0	6.0	6.4	2.5	Regular	-	-	-	-	-	Typical	-	-	-	-	Typical	-	-	-	-	-	-	Remove
1681	<i>Eucalyptus tereticornis</i>	Forest Red Gum	330		330	16.0	3.0	4.0	2.1	Regular	-	Thinning	Die-back	Epicormic	-	Poor	Minor	-	-	-	-	Typical	-	-	-	-	-	Remove
1682	<i>Eucalyptus tereticornis</i>	Forest Red Gum	160		160	13.0	2.0	2.0	1.5	Regular	-	-	-	-	-	Typical	-	-	-	-	Typical	-	-	-	-	-	-	Remove
1683	<i>Eucalyptus siderophloia</i>	Northern Grey Ironbark	210		210	18.0	3.0	2.5	1.7	Regular	-	-	-	-	-	Typical	-	-	-	-	Typical	-	-	-	-	-	-	Remove
1684	<i>Eucalyptus siderophloia</i>	Northern Grey Ironbark	220		220	17.0	3.0	2.6	1.8	Regular	-	-	-	-	-	Typical	-	-	-	-	Typical	-	-	-	-	-	-	Remove
1685	<i>Eucalyptus tereticornis</i>	Forest Red Gum	150		150	15.0	2.0	2.0	1.5	Regular	-	-	-	-	-	Typical	-	-	-	-	Typical	-	-	-	-	-	-	Remove
1686	<i>Eucalyptus siderophloia</i>	Northern Grey Ironbark	260		260	20.0	3.0	3.1	1.9	Regular	-	-	-	-	-	Typical	-	-	-	-	Typical	-	-	-	-	-	-	Remove
1687	<i>Eucalyptus siderophloia</i>	Northern Grey Ironbark	240	180	300	18.0	4.0	3.6	2.0	Regular	-	-	-	-	-	Typical	-	-	-	-	Typical	-	-	-	-	-	-	Remove
1688	<i>Eucalyptus tereticornis</i>	Forest Red Gum	170		170	14.0	3.0	2.0	1.6	Regular	-	-	-	-	-	Typical	-	-	-	-	Typical	-	-	-	-	-	-	Remove
1689	<i>Eucalyptus siderophloia</i>	Northern Grey Ironbark	200		200	17.0	3.0	2.4	1.7	One-sided	-	-	-	-	-	Typical	-	-	-	-	Typical	-	-	-	-	-	-	Remove
1690	<i>Acacia disparrima</i>	Black Wattle	210		210	10.0	3.0	2.5	1.7	Regular	-	-	-	-	-	Typical	-	-	-	-	Typical	-	-	-	-	-	-	Remove
1691	<i>Angophora leiocarpa</i>	Smooth-barked Apple	300		300	23.0	8.0	3.6	2.0	Regular	-	-	-	-	-	Typical	-	-	-	-	Typical	-	-	-	-	-	-	Remove
1692	<i>Eucalyptus siderophloia</i>	Northern Grey Ironbark	310		310	20.0	6.0	3.7	2.0	Regular	-	-	-	-	-	Typical	-	-	Trunk Dmg.	-	Poor	-	-	-	-	-	-	Remove
1693	<i>Eucalyptus siderophloia</i>	Northern Grey Ironbark	190		190	20.0	3.0	2.3	1.6	Regular	-	-	-	-	-	Typical	-	-	-	-	Typical	-	-	-	-	-	-	Remove
1694	<i>Eucalyptus siderophloia</i>	Northern Grey Ironbark	260		260	21.0	5.0	3.1	1.9	Regular	-	-	-	-	-	Typical	-	-	-	-	Typical	-	-	-	-	-	-	Remove
1695	<i>Eucalyptus siderophloia</i>	Northern Grey Ironbark	180		180	18.0	4.0	2.2	1.6	Regular	-	-	-	-	-	Typical	-	-	-	-	Typical	-	-	-	-	-	-	Remove
1696	<i>Eucalyptus siderophloia</i>	Northern Grey Ironbark	150		150	16.0	3.0	2.0	1.5	Regular	-	-	-	-	-	Typical	-	-	-	-	Typical	-	-	-	-	-	-	Remove
1697	<i>Eucalyptus siderophloia</i>	Northern Grey Ironbark	170		170	20.0	3.0	2.0	1.6	Regular	-	-	-	-	-	Typical	-	-	-	-	Typical	-	-	-	-	-	-	Remove
1698	<i>Eucalyptus siderophloia</i>	Northern Grey Ironbark	150		150	19.0	2.0	2.0	1.5	Regular	-	-	-	-	-	Typical	-	-	-	-	Typical	-	-	-	-	-	-	Remove
1699	<i>Eucalyptus siderophloia</i>	Northern Grey Ironbark	160		160	20.0	4.0	2.0	1.5	Regular	-	-	-	-	-	Typical	-	-	-	-	Typical	-	-	-	-	-	-	Remove
1700	<i>Eucalyptus siderophloia</i>	Northern Grey Ironbark	170		170	18.0	1.0	2.0	1.6	Regular	-	-	-	-	-	Typical	-	-	-	-	Typical	-	-	-	-	-	-	Remove
1701	<i>Eucalyptus siderophloia</i>	Northern Grey Ironbark	200		200	19.0	2.0	2.4	1.7	One-sided	-	-	-	-	-	Typical	-	-	-	-	Typical	-	-	-	-	-	-	Remove
1702	<i>Eucalyptus siderophloia</i>	Northern Grey Ironbark	180		180	17.0	3.0	2.2	1.6	Regular	-	-	-	-	-	Typical	-	-	-	-	Typical	-	-	-	-	-	-	Remove
1703	<i>Eucalyptus siderophloia</i>	Northern Grey Ironbark	160		160	19.0	3.0	2.0	1.5	Regular	-	-	-	-	-	Typical	-	-	-	-	Typical	-	-	-	-	-	-	Remove
1704	<i>Eucalyptus siderophloia</i>	Northern Grey Ironbark	180		180	16.0	3.0	2.2	1.6	Regular	-	-	-	-	-	Typical	-	-	-	-	Typical	-	-	-	-	-	-	Remove
1705	<i>Eucalyptus siderophloia</i>	Northern Grey Ironbark	200		200	17.0	3.0	2.4	1.7	Regular	-	-	-	-	-	Typical	-	-	-	-	Typical	-	-	-	-	-	-	Remove
1706	<i>Corymbia citriodora</i>	Spotted Gum	160		160	17.0	3.0	2.0	1.5	Regular	-	-	-	-	-	Typical	-	-	-	-	Typical	-	-	-	-	-	-	Remove
1707	<i>Eucalyptus siderophloia</i>	Northern Grey Ironbark	150		150	16.0	3.0	2.0	1.5	Regular	-	-	-	-	-	Typical	-	-	-	-	Typical	-	-	-	-	-	-	Remove
1708	<i>Eucalyptus tereticornis</i>	Forest Red Gum	170		170	16.0	3.0	2.0	1.6	Regular	-	-	-	-	-	Typical	-	-	-	-	Typical	-	-	-	-	-	-	Remove
1709	<i>Eucalyptus siderophloia</i>	Northern Grey Ironbark	220	180	284	19.0	5.0	3.4	2.0	Regular	-	-	-	-	-	Typical	-	-	-	-	Typical	-	-	-	-	-	-	Remove
1710	<i>Eucalyptus siderophloia</i>	Northern Grey Ironbark	170		170	17.0	3.0	2.0	1.6	Regular	-	-	-	-	-	Typical	-	-	-	-	Typical	-	-	-	-	-	-	Remove
1711	<i>Acacia disparrima</i>	Black Wattle	160	100	189	11.0	2.0	2.3	1.6	Regular	-	-	-	-	-	Typical	-	-	-	-	Typical	-	-	-	-	-	-	Remove
1712	<i>Eucalyptus siderophloia</i>	Northern Grey Ironbark	200		200	18.0	3.0	2.4	1.7	Regular	-	-	-	-	-	Typical	-	-	-	-	Typical	-	-	-	-	-	-	Remove
1713	<i>Eucalyptus siderophloia</i>	Northern Grey Ironbark	210		210	16.0	3.0	2.5	1.7	Regular	-	-	-	-	-	Typical	-	-	-	-	Typical	-	-	-	-	-	-	Remove
1714	<i>Eucalyptus siderophloia</i>	Northern Grey Ironbark	170		170	16.0	3.0	2.0	1.6	Regular	-	-	-	-	-	Typical	-	-	-	-	Typical	-	-	-	-	-	-	Remove
1715	<i>Eucalyptus siderophloia</i>	Northern Grey Ironbark	360		360	20.0	4.0	4.3	2.2	Regular	-	-	-	-	-	Typical	-	-	-	-	Typical	-	-	-	-	-	-	Remove
1716	<i>Corymbia citriodora</i>	Spotted Gum	170		170	16.0	2.0	2.0	1.6	Regular	-	-	-	-	-	Typical	-	-	-	-	Typical	-	-	-	-	-	-	Remove
1717	<i>Eucalyptus siderophloia</i>	Northern Grey Ironbark	310		310	21.0	6.0	3.7	2.0	Regular	-	-	-	-	-	Typical	-	-	-	-	Typical	-	-	-	-	-	-	Remove

Tree ID	Specimen Details									Canopy Condition Details							Trunk Condition Details					Fauna Details and Habitat Value						Retention
	Botanical Name	Common Name	Trunk DBH (mm)	Additional Trunks DBH (mm)	Total DBH (mm) [AS 4970-2009]	Height (m)	Spread (m)	Tree Protection Zone (m)	Structural Root Zone (m)	Canopy Form	Spreading	Thinning	Die-Back	Epicormic Growth	Lopped	Canopy Health	Leaning	Vines	Trunk Damage	Fire Damage	Trunk Health	Scats	Scratches	Hollows	Nest	Termite Nest	Habitat Value	
1718	<i>Eucalyptus siderophloia</i>	Northern Grey Ironbark	170		170	16.0	3.0	2.0	1.6	Regular	-	-	-	-	-	Typical	-	-	-	-	Typical	-	-	-	-	-	-	Remove
1719	<i>Eucalyptus siderophloia</i>	Northern Grey Ironbark	180		180	18.0	3.0	2.2	1.6	Regular	-	-	-	-	-	Typical	-	-	-	-	Typical	-	-	-	-	-	-	Remove
1720	<i>Eucalyptus siderophloia</i>	Northern Grey Ironbark	320		320	16.0	7.0	3.8	2.1	Regular	-	-	-	-	-	Typical	-	-	-	-	Typical	-	-	-	-	-	-	Remove
1721	<i>Eucalyptus tereticornis</i>	Forest Red Gum	180		180	21.0	3.0	2.2	1.6	Regular	-	-	-	-	-	Typical	-	-	-	-	Typical	-	-	-	-	-	-	Remove
1722	<i>Lophostemon suaveolens</i>	Swamp Box	200		200	10.0	3.0	2.4	1.7	Regular	-	-	-	-	-	Typical	-	-	-	-	Typical	-	-	-	-	-	-	Remove
1723	<i>Eucalyptus siderophloia</i>	Northern Grey Ironbark	210	180	277	22.0	4.0	3.3	1.9	Regular	-	-	-	-	-	Typical	-	-	-	-	Typical	-	-	-	-	-	-	Remove
1724	<i>Eucalyptus tereticornis</i>	Forest Red Gum	170		170	17.0	3.0	2.0	1.6	Regular	-	-	-	-	-	Typical	-	-	-	-	Typical	-	-	-	-	-	-	Remove
1725	<i>Eucalyptus siderophloia</i>	Northern Grey Ironbark	290		290	17.0	4.0	3.5	2.0	Regular	-	-	-	-	-	Typical	Minor	-	-	-	Typical	-	-	-	-	-	-	Remove
1726	<i>Eucalyptus tereticornis</i>	Forest Red Gum	170		170	18.0	3.0	2.0	1.6	Regular	-	-	-	-	-	Typical	-	-	-	-	Typical	-	-	-	-	-	-	Remove
1727	<i>Eucalyptus tereticornis</i>	Forest Red Gum	140		140	16.0	2.0	2.0	1.4	Regular	-	-	-	-	-	Typical	-	-	-	-	Typical	-	-	-	-	-	-	Remove
1728	<i>Eucalyptus tereticornis</i>	Forest Red Gum	150		150	15.0	3.0	2.0	1.5	Regular	-	-	-	-	-	Typical	-	-	-	-	Typical	-	-	-	-	-	-	Remove
1729	<i>Eucalyptus siderophloia</i>	Northern Grey Ironbark	190		190	17.0	2.0	2.3	1.6	Regular	-	-	-	-	-	Typical	-	-	-	-	Typical	-	-	-	-	-	-	Remove
1730	<i>Acacia concurrens</i>	Black Wattle	220		220	10.0	2.0	2.6	1.8	Regular	-	Thinning	Die-back	-	-	Poor	-	-	-	-	Typical	-	-	-	-	-	-	Remove
1731	<i>Corymbia intermedia</i>	Pink Bloodwood	170		170	14.0	2.0	2.0	1.6	Regular	-	-	-	-	-	Typical	-	-	-	-	Typical	-	-	-	-	-	-	Remove
1732	<i>Lophostemon suaveolens</i>	Swamp Box	180		180	10.0	3.0	2.2	1.6	Regular	-	-	-	-	-	Typical	-	-	-	-	Typical	-	-	-	-	-	-	Remove
1733	<i>Eucalyptus tereticornis</i>	Forest Red Gum	300		300	18.0	7.0	3.6	2.0	Regular	-	-	-	-	-	Typical	-	-	-	-	Typical	-	-	-	-	-	-	Remove
1734	<i>Eucalyptus siderophloia</i>	Northern Grey Ironbark	350		350	22.0	9.0	4.2	2.1	Regular	-	-	-	-	-	Typical	-	-	-	-	Typical	-	-	-	-	-	-	Remove
1735	<i>Eucalyptus siderophloia</i>	Northern Grey Ironbark	160		160	15.0	3.0	2.0	1.5	Regular	-	-	-	-	-	Typical	-	-	-	-	Typical	-	-	-	-	-	-	Remove
1736	<i>Eucalyptus tereticornis</i>	Forest Red Gum	140		140	14.0	3.0	2.0	1.4	Regular	-	-	-	-	-	Typical	-	-	-	-	Typical	-	-	-	-	-	-	Remove
1737	<i>Eucalyptus siderophloia</i>	Northern Grey Ironbark	150	180	234	18.0	4.0	2.8	1.8	Regular	-	-	-	-	-	Typical	-	-	-	-	Typical	-	-	-	-	-	-	Removed - LCC sewer
1738	<i>Eucalyptus siderophloia</i>	Northern Grey Ironbark	180		180	17.0	3.0	2.2	1.6	Regular	-	-	-	-	-	Typical	-	-	-	-	Typical	-	-	-	-	-	-	Remove
1739	<i>Eucalyptus siderophloia</i>	Northern Grey Ironbark	150		150	14.0	2.0	2.0	1.5	Regular	-	-	-	-	-	Typical	-	-	-	-	Typical	-	-	-	-	-	-	Remove
1740	<i>Eucalyptus crebra</i>	Narrow-leaved Ironbark	190		190	18.0	3.0	2.3	1.6	Regular	-	-	-	-	-	Typical	-	-	-	-	Typical	-	-	-	-	-	-	Remove
1741	<i>Eucalyptus siderophloia</i>	Northern Grey Ironbark	190		190	16.0	3.0	2.3	1.6	Regular	-	-	-	-	-	Typical	-	-	-	-	Typical	-	-	-	-	-	-	Remove
1742	<i>Eucalyptus moluccana</i>	Gum-topped Box	240		240	17.0	3.0	2.9	1.8	Regular	-	-	-	-	-	Typical	-	-	-	-	Typical	-	-	-	-	-	-	Remove
1743	<i>Acacia disparrima</i>	Black Wattle	140		140	12.0	2.0	2.0	1.4	Regular	-	-	-	-	-	Typical	-	-	-	-	Typical	-	-	-	-	-	-	Remove
1744	<i>Eucalyptus tereticornis</i>	Forest Red Gum	1010		1010	32.0	16.0	12.1	3.3	Regular	-	-	-	-	-	Typical	-	-	-	-	Typical	-	-	-	-	-	-	Remove
1745	<i>Corymbia tessellaris</i>	Moreton Bay Ash	310		310	16.0	4.0	3.7	2.0	One-sided	-	-	-	-	-	Typical	-	-	-	-	Typical	-	-	-	-	-	-	Remove
1746	<i>Corymbia tessellaris</i>	Moreton Bay Ash	230		230	14.0	3.0	2.8	1.8	One-sided	-	-	-	-	-	Typical	-	-	-	-	Typical	-	-	-	-	-	-	Remove
1747	<i>Eucalyptus siderophloia</i>	Northern Grey Ironbark	360	260	444	23.0	7.0	5.3	2.4	Regular	-	-	-	-	-	Typical	-	Introduced	-	-	Typical	-	-	-	-	-	-	Remove
1748	<i>Eucalyptus tereticornis</i>	Forest Red Gum	350		350	26.0	8.0	4.2	2.1	Regular	-	-	-	-	-	Typical	-	-	-	-	Typical	-	-	-	-	-	-	Remove
1749	<i>Eucalyptus tereticornis</i>	Forest Red Gum	200		200	18.0	3.0	2.4	1.7	One-sided	-	-	-	-	-	Typical	-	-	-	-	Typical	-	-	-	-	-	-	Remove
1750	<i>Eucalyptus siderophloia</i>	Northern Grey Ironbark	290		290	17.0	4.0	3.5	2.0	One-sided	-	-	-	-	-	Typical	-	-	-	-	Typical	-	-	-	-	-	-	Remove
1751	<i>Eucalyptus siderophloia</i>	Northern Grey Ironbark	190		190	16.0	2.0	2.3	1.6	Regular	-	-	-	-	-	Typical	-	-	-	-	Typical	-	-	-	-	-	-	Remove
1752	<i>Eucalyptus siderophloia</i>	Northern Grey Ironbark	160		160	16.0	3.0	2.0	1.5	Regular	-	-	-	-	-	Typical	-	-	-	-	Typical	-	-	-	-	-	-	Remove
1753	<i>Angophora leiocarpa</i>	Smooth-barked Apple	330		330	18.0	4.0	4.0	2.1	Regular	-	-	-	-	-	Typical	-	-	-	-	Typical	-	-	-	-	-	-	Remove
1754	<i>Eucalyptus siderophloia</i>	Northern Grey Ironbark	180		180	17.0	3.0	2.2	1.6	Regular	-	-	-	-	-	Typical	-	-	-	-	Typical	-	-	-	-	-	-	Remove
1755	<i>Eucalyptus siderophloia</i>	Northern Grey Ironbark	280		280	20.0	4.0	3.4	1.9	Regular	-	-	-	-	-	Typical	-	-	-	-	Typical	-	-	-	-	-	-	Remove
1756	<i>Corymbia tessellaris</i>	Moreton Bay Ash	280		280	12.0	2.0	3.4	1.9	Regular	-	Thinning	Die-back	-	-	Poor	-	-	-	-	Typical	-	-	-	-	-	-	Remove
1757	<i>Lophostemon suaveolens</i>	Swamp Box	160	130, 110, 110	258	12.0	3.0	3.1	1.9	Regular	-	-	-	-	-	Typical	-	-	-	-	Typical	-	-	-	-	-	-	Remove
1758	<i>Eucalyptus siderophloia</i>	Northern Grey Ironbark	200		200	17.0	3.0	2.4	1.7	Regular	-	-	-	-	-	Typical	-	-	-	-	Typical	-	-	-	-	-	-	Remove
1759	<i>Acacia disparrima</i>	Black Wattle	180		180	16.0	3.0	2.2	1.6	Regular	-	-	-	-	-	Typical	-	-	-	-	Typical	-	-	-	-	-	-	Remove

Tree ID	Specimen Details									Canopy Condition Details							Trunk Condition Details					Fauna Details and Habitat Value						Retention
	Botanical Name	Common Name	Trunk DBH (mm)	Additional Trunks DBH (mm)	Total DBH (mm) [AS 4970-2009]	Height (m)	Spread (m)	Tree Protection Zone (m)	Structural Root Zone (m)	Canopy Form	Spreading	Thinning	Die-Back	Epicormic Growth	Lopped	Canopy Health	Leaning	Vines	Trunk Damage	Fire Damage	Trunk Health	Scats	Scratches	Hollows	Nest	Termite Nest	Habitat Value	
1760	<i>Corymbia intermedia</i>	Pink Bloodwood	180		180	16.0	3.0	2.2	1.6	One-sided	-	-	-	-	-	Typical	-	-	-	-	Typical	-	-	-	-	-	-	Remove
1761	<i>Lophostemon suaveolens</i>	Swamp Box	170		170	14.0	3.0	2.0	1.6	Regular	-	-	-	-	-	Typical	-	-	-	-	Typical	-	-	-	-	-	-	Remove
1762	<i>Corymbia tessellaris</i>	Moreton Bay Ash	400	180	439	19.0	7.0	5.3	2.3	Regular	-	-	-	-	-	Typical	-	-	-	-	Typical	-	-	-	-	-	-	Remove
1763	<i>Eucalyptus moluccana</i>	Gum-topped Box	250		250	17.0	4.0	3.0	1.8	One-sided	-	-	-	-	-	Typical	-	-	-	-	Typical	-	-	-	-	-	-	Remove
1764	<i>Eucalyptus tereticornis</i>	Forest Red Gum	580		580	29.0	14.0	7.0	2.6	Regular	-	-	-	-	-	Typical	-	-	-	-	Typical	-	-	Small	-	-	-	Remove
1765	<i>Corymbia tessellaris</i>	Moreton Bay Ash	250		250	16.0	3.0	3.0	1.8	One-sided	-	-	-	-	-	Typical	-	-	-	-	Typical	-	-	-	-	-	-	Remove
1766	<i>Lophostemon suaveolens</i>	Swamp Box	230		230	18.0	4.0	2.8	1.8	Regular	-	-	-	-	-	Typical	-	-	-	-	Typical	-	-	-	-	-	-	Remove
1767	<i>Corymbia tessellaris</i>	Moreton Bay Ash	230		230	18.0	5.0	2.8	1.8	Regular	-	-	-	-	-	Typical	-	-	-	-	Typical	-	-	-	-	-	-	Remove
1768	<i>Lophostemon suaveolens</i>	Swamp Box	200		200	14.0	3.0	2.4	1.7	Regular	-	-	-	-	-	Typical	-	-	-	-	Typical	-	-	-	-	-	-	Remove
1769	<i>Eucalyptus siderophloia</i>	Northern Grey Ironbark	290		290	23.0	5.0	3.5	2.0	Regular	-	-	-	-	-	Typical	-	-	-	-	Typical	-	-	-	-	-	-	Remove
1770	<i>Corymbia tessellaris</i>	Moreton Bay Ash	190		190	18.0	3.0	2.3	1.6	Regular	-	-	-	-	-	Typical	-	-	-	-	Typical	-	-	-	-	-	-	Remove
1771	<i>Angophora leiocarpa</i>	Smooth-barked Apple	320		320	28.0	10.0	3.8	2.1	Regular	-	-	-	-	-	Typical	-	-	-	-	Typical	-	-	-	-	-	-	Remove
1772	<i>Eucalyptus tereticornis</i>	Forest Red Gum	180		180	16.0	2.0	2.2	1.6	One-sided	-	-	-	-	-	Typical	-	-	-	-	Typical	-	-	-	-	-	-	Remove
1773	<i>Acacia disparrima</i>	Black Wattle	280		280	12.0	4.0	3.4	1.9	One-sided	-	-	-	-	-	Typical	Major	-	-	-	Typical	-	-	-	-	-	-	Remove
1774	<i>Angophora leiocarpa</i>	Smooth-barked Apple	300	240	384	26.0	8.0	4.6	2.2	Regular	-	-	-	-	-	Typical	-	-	-	-	Typical	-	-	-	-	-	-	Remove
1775	<i>Acacia disparrima</i>	Black Wattle	220		220	11.0	2.0	2.6	1.8	One-sided	-	Thinning	Die-back	-	-	Poor	-	-	-	-	Typical	-	-	-	-	-	-	Remove
1776	<i>Eucalyptus siderophloia</i>	Northern Grey Ironbark	190		190	18.0	3.0	2.3	1.6	Regular	-	-	-	-	-	Typical	-	-	-	-	Typical	-	-	-	-	-	-	Remove
1777	<i>Acacia disparrima</i>	Black Wattle	260		260	12.0	3.0	3.1	1.9	One-sided	-	-	-	-	-	Typical	-	-	-	-	Typical	-	-	-	-	-	-	Remove
1778	<i>Eucalyptus tereticornis</i>	Forest Red Gum	230		230	18.0	3.0	2.8	1.8	Regular	-	-	-	-	-	Typical	-	-	-	-	Typical	-	-	-	-	-	-	Remove
1779	<i>Eucalyptus siderophloia</i>	Northern Grey Ironbark	220		220	18.0	3.0	2.6	1.8	Regular	-	-	-	-	-	Typical	-	-	-	-	Typical	-	-	-	-	-	-	Remove
1780	<i>Alphitonia excelsa</i>	Soap Tree	370		370	18.0	5.0	4.4	2.2	Regular	-	-	-	-	-	Typical	-	-	-	-	Typical	-	-	-	-	-	-	Remove
1781	<i>Eucalyptus tereticornis</i>	Forest Red Gum	220		220	20.0	3.0	2.6	1.8	Regular	-	-	-	-	-	Typical	-	-	-	-	Typical	-	-	-	-	-	-	Remove
1782	<i>Eucalyptus tereticornis</i>	Forest Red Gum	200		200	19.0	2.0	2.4	1.7	Regular	-	Thinning	Die-back	Epicormic	-	Poor	-	-	-	-	Typical	-	-	-	-	-	-	Remove
1783	<i>Corymbia tessellaris</i>	Moreton Bay Ash	240		240	24.0	6.0	2.9	1.8	Regular	-	-	-	-	-	Typical	-	-	-	-	Typical	-	-	-	-	-	-	Remove
1784	<i>Eucalyptus siderophloia</i>	Northern Grey Ironbark	180		180	19.0	3.0	2.2	1.6	Regular	-	-	-	-	-	Typical	-	-	-	-	Typical	-	-	-	-	-	-	Remove
1785	<i>Corymbia tessellaris</i>	Moreton Bay Ash	300		300	20.0	4.0	3.6	2.0	Regular	-	Thinning	-	Epicormic	-	Typical	-	-	-	-	Typical	-	-	-	-	-	-	Remove
1786	<i>Eucalyptus siderophloia</i>	Northern Grey Ironbark	200	200, 190	341	16.0	3.0	4.1	2.1	Regular	-	-	-	-	-	Typical	-	-	-	-	Typical	-	-	-	-	-	-	Remove
1787	<i>Eucalyptus siderophloia</i>	Northern Grey Ironbark	170		170	16.0	3.0	2.0	1.6	Regular	-	-	-	-	-	Typical	-	-	-	-	Typical	-	-	-	-	-	-	Remove
1788	<i>Eucalyptus siderophloia</i>	Northern Grey Ironbark	580		580	24.0	9.0	7.0	2.6	Regular	-	-	-	-	-	Typical	-	-	-	-	Typical	-	-	-	-	-	-	Remove
1789	<i>Eucalyptus siderophloia</i>	Northern Grey Ironbark	370		370	23.0	9.0	4.4	2.2	Regular	-	-	-	-	-	Typical	-	-	-	-	Typical	-	-	-	-	-	-	Remove
1790	<i>Lophostemon suaveolens</i>	Swamp Box	170		170	10.0	3.0	2.0	1.6	Regular	-	-	-	-	-	Typical	-	-	-	-	Typical	-	-	-	-	-	-	Remove
1791	<i>Eucalyptus tereticornis</i>	Forest Red Gum	320		320	26.0	8.0	3.8	2.1	Regular	-	-	-	-	-	Typical	-	-	-	-	Typical	-	-	-	-	-	-	Remove
1792	<i>Eucalyptus siderophloia</i>	Northern Grey Ironbark	240		240	22.0	6.0	2.9	1.8	Regular	-	-	-	-	-	Typical	-	-	-	-	Typical	-	-	-	-	-	-	Remove
1793	<i>Lophostemon suaveolens</i>	Swamp Box	190		190	8.0	2.0	2.3	1.6	Regular	-	-	-	-	-	Typical	-	-	-	-	Typical	-	-	-	-	-	-	Remove
1794	<i>Eucalyptus siderophloia</i>	Northern Grey Ironbark	340		340	21.0	8.0	4.1	2.1	Regular	-	-	-	-	-	Typical	-	-	-	-	Typical	-	-	-	-	-	-	Remove
1795	<i>Eucalyptus siderophloia</i>	Northern Grey Ironbark	170		170	17.0	3.0	2.0	1.6	Regular	-	-	-	-	-	Typical	-	-	-	-	Typical	-	-	-	-	-	-	Remove
1796	<i>Eucalyptus siderophloia</i>	Northern Grey Ironbark	150	160	219	14.0	3.0	2.6	1.7	Regular	-	-	-	-	-	Typical	-	-	-	-	Typical	-	-	-	-	-	-	Remove
1797	<i>Eucalyptus siderophloia</i>	Northern Grey Ironbark	510		510	32.0	12.0	6.1	2.5	Regular	-	-	-	-	-	Typical	-	-	-	-	Typical	-	-	-	-	-	-	Remove
1798	<i>Corymbia citriodora</i>	Spotted Gum	200		200	16.0	3.0	2.4	1.7	Regular	-	-	-	-	-	Typical	-	-	-	-	Typical	-	-	-	-	-	-	Remove
1799	<i>Corymbia citriodora</i>	Spotted Gum	250		250	21.0	4.0	3.0	1.8	Regular	-	-	-	-	-	Typical	-	-	-	-	Typical	-	-	-	-	-	-	Remove
1800	<i>Acacia disparrima</i>	Black Wattle	150		150	10.0	2.0	2.0	1.5	Regular	-	-	-	-	-	Typical	-	-	-	-	Typical	-	-	-	-	-	-	Remove
1801	<i>Acacia disparrima</i>	Black Wattle	100		100	10.0	3.0	2.0	1.3	Regular	-	-	-	-	-	Typical	-	-	-	-	Typical	-	-	-	-	-	-	Remove

Specimen Details										Canopy Condition Details							Trunk Condition Details					Fauna Details and Habitat Value						
Tree ID	Botanical Name	Common Name	Trunk DBH (mm)	Additional Trunks DBH (mm)	Total DBH (mm) [AS 4970-2009]	Height (m)	Spread (m)	Tree Protection Zone (m)	Structural Root Zone (m)	Canopy Form	Spreading	Thinning	Die-Back	Epicormic Growth	Lopped	Canopy Health	Leaning	Vines	Trunk Damage	Fire Damage	Trunk Health	Scats	Scratches	Hollows	Nest	Termite Nest	Habitat Value	Retention
1802	<i>Eucalyptus siderophloia</i>	Northern Grey Ironbark	180		180	15.0	2.0	2.2	1.6	Regular	-	-	-	-	-	Typical	-	-	-	-	Typical	-	-	-	-	-	-	Remove
1803	<i>Corymbia citriodora</i>	Spotted Gum	190		190	17.0	3.0	2.3	1.6	Regular	-	-	-	-	-	Typical	-	-	-	-	Typical	-	-	-	-	-	-	Remove
1804	<i>Eucalyptus siderophloia</i>	Northern Grey Ironbark	340		340	22.0	6.0	4.1	2.1	Regular	-	-	-	-	-	Typical	-	-	-	-	Typical	-	-	-	-	-	-	Remove
1805	<i>Corymbia citriodora</i>	Spotted Gum	320		320	18.0	7.0	3.8	2.1	Regular	-	-	-	-	-	Typical	-	-	-	-	Typical	-	-	-	-	-	-	Remove
1806	<i>Corymbia citriodora</i>	Spotted Gum	350		350	19.0	7.0	4.2	2.1	Regular	-	-	-	-	-	Typical	-	-	-	-	Typical	-	-	-	-	-	-	Remove
1807	<i>Eucalyptus siderophloia</i>	Northern Grey Ironbark	500		500	29.0	9.0	6.0	2.5	Regular	-	-	-	-	-	Typical	-	-	-	-	Typical	-	-	-	-	-	-	Remove
1808	<i>Corymbia citriodora</i>	Spotted Gum	300		300	21.0	6.0	3.6	2.0	Regular	-	-	-	-	-	Typical	-	-	-	-	Typical	-	-	-	-	-	-	Remove
1809	<i>Eucalyptus siderophloia</i>	Northern Grey Ironbark	210		210	17.0	4.0	2.5	1.7	Regular	-	-	-	-	-	Typical	-	-	-	-	Typical	-	-	-	-	-	-	Remove
1810	<i>Corymbia citriodora</i>	Spotted Gum	220		220	20.0	5.0	2.6	1.8	Regular	-	-	-	-	-	Typical	-	-	-	-	Typical	-	-	-	-	-	-	Remove
1811	<i>Corymbia citriodora</i>	Spotted Gum	360		360	24.0	8.0	4.3	2.2	Regular	-	-	-	-	-	Typical	-	-	-	-	Typical	-	-	-	-	-	-	Remove
1812	<i>Angophora leiocarpa</i>	Smooth-barked Apple	200	130	239	16.0	3.0	2.9	1.8	Regular	-	-	-	-	-	Typical	-	-	-	-	Typical	-	-	-	-	-	-	Remove
1813	<i>Eucalyptus siderophloia</i>	Northern Grey Ironbark	210		210	19.0	5.0	2.5	1.7	Regular	-	-	-	-	-	Typical	-	-	-	-	Typical	-	-	-	-	-	-	Remove
1814	<i>Corymbia citriodora</i>	Spotted Gum	430		430	32.0	12.0	5.2	2.3	Regular	-	-	-	-	-	Typical	-	-	-	-	Typical	-	-	-	-	-	-	Remove
1815	<i>Corymbia citriodora</i>	Spotted Gum	150		150	14.0	2.0	2.0	1.5	Regular	-	-	-	-	-	Typical	-	-	-	-	Typical	-	-	-	-	-	-	Remove
1816	<i>Eucalyptus siderophloia</i>	Northern Grey Ironbark	300		300	19.0	6.0	3.6	2.0	Regular	-	-	-	-	-	Typical	-	-	-	-	Typical	-	-	-	-	-	-	Remove
1817	<i>Eucalyptus siderophloia</i>	Northern Grey Ironbark	250		250	16.0	4.0	3.0	1.8	Regular	-	-	-	-	-	Typical	-	-	-	-	Typical	-	-	-	-	-	-	Remove
1818	<i>Eucalyptus siderophloia</i>	Northern Grey Ironbark	380		380	19.0	6.0	4.6	2.2	Regular	-	-	-	-	-	Typical	-	-	-	-	Typical	-	-	-	-	-	-	Remove
1819	<i>Eucalyptus siderophloia</i>	Northern Grey Ironbark	220		220	14.0	4.0	2.6	1.8	Regular	-	-	-	-	-	Typical	-	-	-	-	Typical	-	-	-	-	-	-	Remove
1820	<i>Eucalyptus siderophloia</i>	Northern Grey Ironbark	160		160	13.0	2.0	2.0	1.5	Regular	-	-	-	-	-	Typical	-	-	-	-	Typical	-	-	-	-	-	-	Remove
1821	<i>Corymbia citriodora</i>	Spotted Gum	190		190	17.0	3.0	2.3	1.6	Regular	-	-	-	-	-	Typical	-	-	-	-	Typical	-	-	-	-	-	-	Remove
1822	<i>Corymbia citriodora</i>	Spotted Gum	280		280	19.0	3.0	3.4	1.9	Regular	-	-	-	-	-	Typical	-	-	-	-	Typical	-	-	-	-	-	-	Remove
1823	<i>Corymbia citriodora</i>	Spotted Gum	280		280	22.0	5.0	3.4	1.9	Regular	-	-	-	-	-	Typical	-	-	-	-	Typical	-	-	-	-	-	-	Remove
1824	<i>Corymbia citriodora</i>	Spotted Gum	320	150	353	22.0	8.0	4.2	2.1	Regular	-	-	-	-	-	Typical	-	-	-	-	Typical	-	-	-	-	-	-	Remove
1825	<i>Angophora leiocarpa</i>	Smooth-barked Apple	250		250	16.0	5.0	3.0	1.8	Regular	-	-	-	-	-	Typical	-	-	-	-	Typical	-	-	-	-	-	-	Remove
1826	<i>Angophora leiocarpa</i>	Smooth-barked Apple	330		330	17.0	6.0	4.0	2.1	Regular	-	-	-	-	-	Typical	-	-	-	-	Typical	-	-	-	-	-	-	Remove
1827	<i>Eucalyptus siderophloia</i>	Northern Grey Ironbark	480		480	24.0	7.0	5.8	2.4	Regular	-	-	-	-	-	Typical	-	-	-	-	Typical	-	-	-	-	-	-	Remove
1828	<i>Eucalyptus siderophloia</i>	Northern Grey Ironbark	300	340, 360	579	23.0	10.0	6.9	2.6	Regular	-	-	-	-	-	Typical	-	-	-	-	Typical	-	-	-	-	-	-	Remove
1829	<i>Eucalyptus siderophloia</i>	Northern Grey Ironbark	360		360	22.0	8.0	4.3	2.2	One-sided	-	-	-	-	-	Typical	-	-	-	-	Typical	-	-	-	-	-	-	Remove
1830	<i>Corymbia citriodora</i>	Spotted Gum	170		170	16.0	3.0	2.0	1.6	Regular	-	-	-	-	-	Typical	-	-	-	-	Typical	-	-	-	-	-	-	Remove
1831	<i>Corymbia citriodora</i>	Spotted Gum	370		370	23.0	8.0	4.4	2.2	Regular	-	-	-	-	-	Typical	-	-	-	-	Typical	-	-	-	-	-	-	Remove
1832	<i>Corymbia citriodora</i>	Spotted Gum	160		160	15.0	3.0	2.0	1.5	One-sided	-	-	-	-	-	Typical	-	-	-	-	Typical	-	-	-	-	-	-	Remove
1833	<i>Eucalyptus siderophloia</i>	Northern Grey Ironbark	460		460	23.0	14.0	5.5	2.4	Regular	-	-	-	-	-	Typical	-	-	-	-	Typical	-	-	-	-	-	-	Remove
1834	<i>Eucalyptus siderophloia</i>	Northern Grey Ironbark	290		290	21.0	6.0	3.5	2.0	Regular	-	-	-	-	-	Typical	-	-	-	-	Typical	-	-	-	-	-	-	Remove
1835	<i>Corymbia citriodora</i>	Spotted Gum	310	190	364	23.0	8.0	4.4	2.2	Regular	-	-	-	-	-	Typical	-	-	-	-	Typical	-	-	-	-	-	-	Remove
1836	<i>Eucalyptus siderophloia</i>	Northern Grey Ironbark	190		190	19.0	4.0	2.3	1.6	Regular	-	-	-	-	-	Typical	-	-	-	-	Typical	-	-	-	-	-	-	Remove
1837	<i>Eucalyptus siderophloia</i>	Northern Grey Ironbark	160		160	17.0	2.0	2.0	1.5	Regular	-	-	-	-	-	Typical	-	-	-	-	Typical	-	-	-	-	-	-	Remove
1838	<i>Corymbia citriodora</i>	Spotted Gum	180		180	17.0	3.0	2.2	1.6	Regular	-	-	-	-	-	Typical	-	-	-	-	Typical	-	-	-	-	-	-	Remove
1839	<i>Corymbia citriodora</i>	Spotted Gum	240		240	20.0	4.0	2.9	1.8	Regular	-	-	-	-	-	Typical	-	-	-	-	Typical	-	-	-	-	-	-	Remove
1840	<i>Eucalyptus siderophloia</i>	Northern Grey Ironbark	180		180	19.0	4.0	2.2	1.6	Regular	-	-	-	-	-	Typical	-	-	-	-	Typical	-	-	-	-	-	-	Remove
1841	<i>Corymbia citriodora</i>	Spotted Gum	190		190	18.0	3.0	2.3	1.6	Regular	-	-	-	-	-	Typical	-	-	-	-	Typical	-	-	-	-	-	-	Remove
1842	<i>Corymbia citriodora</i>	Spotted Gum	160		160	18.0	3.0	2.0	1.5	Regular	-	-	-	-	-	Typical	-	-	-	-	Typical	-	-	-	-	-	-	Remove
1843	<i>Corymbia citriodora</i>	Spotted Gum	170		170	18.0	3.0	2.0	1.6	Regular	-	-	-	-	-	Typical	-	-	-	-	Typical	-	-	-	-	-	-	Remove

Specimen Details										Canopy Condition Details							Trunk Condition Details					Fauna Details and Habitat Value						
Tree ID	Botanical Name	Common Name	Trunk DBH (mm)	Additional Trunks DBH (mm)	Total DBH (mm) [AS 4970-2009]	Height (m)	Spread (m)	Tree Protection Zone (m)	Structural Root Zone (m)	Canopy Form	Spreading	Thinning	Die-Back	Epicormic Growth	Lopped	Canopy Health	Leaning	Vines	Trunk Damage	Fire Damage	Trunk Health	Scats	Scratches	Hollows	Nest	Termite Nest	Habitat Value	Retention
1844	Corymbia citriodora	Spotted Gum	160		160	17.0	2.0	2.0	1.5	Regular	-	-	-	-	-	Typical	-	-	-	-	Typical	-	-	-	-	-	-	Remove
1845	Corymbia citriodora	Spotted Gum	150		150	16.0	2.0	2.0	1.5	Regular	-	-	-	-	-	Typical	-	-	-	-	Typical	-	-	-	-	-	-	Remove
1846	Eucalyptus siderophloia	Northern Grey Ironbark	210		210	16.0	3.0	2.5	1.7	Regular	-	-	-	-	-	Typical	-	-	-	-	Typical	-	-	-	-	-	-	Remove
1847	Corymbia citriodora	Spotted Gum	160		160	14.0	3.0	2.0	1.5	Regular	-	-	-	-	-	Typical	-	-	-	-	Typical	-	-	-	-	-	-	Remove
1848	Corymbia citriodora	Spotted Gum	270		270	16.0	3.0	3.2	1.9	Regular	-	-	-	-	-	Typical	-	-	-	-	Typical	-	-	-	-	-	-	Remove
1849	Corymbia citriodora	Spotted Gum	180		180	20.0	3.0	2.2	1.6	Regular	-	-	-	-	-	Typical	-	-	-	-	Typical	-	-	-	-	-	-	Remove
1850	Eucalyptus moluccana	Gum-topped Box	180		180	20.0	3.0	2.2	1.6	Regular	-	-	-	-	-	Typical	-	-	-	-	Typical	-	-	-	-	-	-	Remove
1851	Corymbia citriodora	Spotted Gum	350		350	19.0	7.0	4.2	2.1	One-sided	-	-	-	-	-	Typical	-	-	-	-	Typical	-	-	-	-	-	-	Remove
1852	Angophora leiocarpa	Smooth-barked Apple	200	160, 170	307	17.0	6.0	3.7	2.0	Regular	-	-	-	-	-	Typical	-	-	-	-	Typical	-	-	-	-	-	-	Remove
1853	Corymbia citriodora	Spotted Gum	250		250	22.0	7.0	3.0	1.8	Regular	-	-	-	-	-	Typical	-	-	-	-	Typical	-	-	-	-	-	-	Remove
1854	Corymbia citriodora	Spotted Gum	330		330	27.0	6.0	4.0	2.1	Regular	-	-	-	-	-	Typical	-	-	-	-	Typical	-	-	-	-	-	-	Remove
1855	Eucalyptus siderophloia	Northern Grey Ironbark	190		190	17.0	4.0	2.3	1.6	Regular	-	-	-	-	-	Typical	-	-	-	-	Typical	-	-	-	-	-	-	Remove
1856	Eucalyptus siderophloia	Northern Grey Ironbark	270		270	20.0	7.0	3.2	1.9	Regular	-	-	-	-	-	Typical	-	-	-	-	Typical	-	-	-	-	-	-	Remove
1857	Eucalyptus siderophloia	Northern Grey Ironbark	290		290	23.0	8.0	3.5	2.0	Regular	-	-	-	-	-	Typical	-	-	-	-	Typical	-	-	-	-	-	-	Remove
1858	Corymbia citriodora	Spotted Gum	160	190	248	18.0	4.0	3.0	1.8	Regular	-	-	-	-	-	Typical	-	-	-	-	Typical	-	-	-	-	-	-	Remove
1859	Angophora leiocarpa	Smooth-barked Apple	230		230	20.0	5.0	2.8	1.8	Regular	-	-	-	-	-	Typical	-	-	-	-	Typical	-	-	-	-	-	-	Remove
1860	Corymbia citriodora	Spotted Gum	150		150	19.0	2.0	2.0	1.5	Regular	-	-	-	-	-	Typical	-	-	-	-	Typical	-	-	-	-	-	-	Remove
1861	Angophora leiocarpa	Smooth-barked Apple	230		230	17.0	4.0	2.8	1.8	Regular	-	-	-	-	-	Typical	-	-	-	-	Typical	-	-	-	-	-	-	Remove
1862	Eucalyptus tereticornis	Forest Red Gum	170		170	14.0	3.0	2.0	1.6	Regular	-	-	-	-	-	Typical	-	-	-	-	Typical	-	-	-	-	-	-	Remove
1863	Eucalyptus siderophloia	Northern Grey Ironbark	220		220	13.0	3.0	2.6	1.8	Regular	-	-	-	-	-	Typical	-	-	-	-	Typical	-	-	-	-	-	-	Remove
1864	Eucalyptus siderophloia	Northern Grey Ironbark	310		310	22.0	6.0	3.7	2.0	Regular	-	-	-	-	-	Typical	-	-	-	-	Typical	-	-	-	-	-	-	Remove
1865	Corymbia citriodora	Spotted Gum	280		280	23.0	6.0	3.4	1.9	Regular	-	-	-	-	-	Typical	-	-	-	-	Typical	-	-	-	-	-	-	Remove
1866	Eucalyptus siderophloia	Northern Grey Ironbark	230		230	18.0	5.0	2.8	1.8	Regular	-	-	-	-	-	Typical	-	-	-	-	Typical	-	-	-	-	-	-	Remove
1867	Corymbia citriodora	Spotted Gum	290		290	26.0	6.0	3.5	2.0	Regular	-	-	-	-	-	Typical	-	-	-	-	Typical	-	-	-	-	-	-	Remove
1868	Eucalyptus siderophloia	Northern Grey Ironbark	380		380	28.0	6.0	4.6	2.2	Regular	-	Thinning	Die-back	-	-	Poor	-	-	-	-	Typical	-	-	-	-	-	-	Remove
1869	Corymbia citriodora	Spotted Gum	370		370	30.0	6.0	4.4	2.2	Regular	-	-	-	-	-	Typical	-	-	-	-	Typical	-	-	-	-	-	-	Remove
1870	Corymbia citriodora	Spotted Gum	300		300	23.0	6.0	3.6	2.0	Regular	-	-	-	-	-	Typical	-	-	-	-	Typical	-	-	-	-	-	-	Remove
1871	Corymbia citriodora	Spotted Gum	280		280	23.0	5.0	3.4	1.9	Regular	-	Thinning	Die-back	Epicormic	-	Poor	-	-	-	-	Typical	-	-	-	-	-	-	Remove
1872	Corymbia citriodora	Spotted Gum	390		390	23.0	12.0	4.7	2.2	Regular	-	-	-	-	-	Typical	-	-	-	-	Typical	-	-	-	-	-	-	Remove
1873	Corymbia citriodora	Spotted Gum	1300		1300	29.0	18.0	15.0	3.7	Regular	-	-	-	-	-	Typical	-	-	-	-	Typical	-	-	-	-	-	-	Remove
1874	Eucalyptus siderophloia	Northern Grey Ironbark	230		230	17.0	4.0	2.8	1.8	Regular	-	-	-	-	-	Typical	-	-	-	-	Typical	-	-	-	-	-	-	Remove
1875	Eucalyptus siderophloia	Northern Grey Ironbark	310		310	16.0	5.0	3.7	2.0	Regular	-	-	-	-	-	Typical	-	-	-	-	Typical	-	-	-	-	-	-	Remove
1876	Corymbia citriodora	Spotted Gum	200		200	17.0	4.0	2.4	1.7	Regular	-	-	-	-	-	Typical	-	-	-	-	Typical	-	-	-	-	-	-	Remove
1877	Eucalyptus siderophloia	Northern Grey Ironbark	270		270	17.0	3.0	3.2	1.9	Regular	-	Thinning	Die-back	Epicormic	-	Poor	-	-	-	-	Typical	-	-	-	-	-	-	Remove
1878	Corymbia intermedia	Pink Bloodwood	180	170	248	12.0	4.0	3.0	1.8	Regular	-	-	-	-	-	Typical	-	-	-	-	Typical	-	-	-	-	-	-	Remove
1879	Eucalyptus tereticornis	Forest Red Gum	230	120, 100	278	16.0	4.0	3.3	1.9	Regular	-	-	-	-	-	Typical	-	-	-	-	Typical	-	-	-	-	-	-	Remove
1880	Eucalyptus siderophloia	Northern Grey Ironbark	180		180	16.0	3.0	2.2	1.6	One-sided	-	-	-	-	-	Typical	-	-	-	-	Typical	-	-	-	-	-	-	Remove
1881	Eucalyptus siderophloia	Northern Grey Ironbark	160		160	15.0	3.0	2.0	1.5	Regular	-	-	-	-	-	Typical	-	-	-	-	Typical	-	-	-	-	-	-	Remove
1882	Corymbia citriodora	Spotted Gum	600		600	21.0	8.0	7.2	2.7	Regular	-	-	-	-	-	Typical	-	-	-	-	Typical	-	-	-	-	-	-	Remove
1883	Eucalyptus siderophloia	Northern Grey Ironbark	310		310	18.0	6.0	3.7	2.0	One-sided	-	-	-	-	-	Typical	-	-	-	-	Typical	-	-	-	-	-	-	Remove
1884	Angophora leiocarpa	Smooth-barked Apple	150		150	11.0	2.0	2.0	1.5	Regular	-	-	-	-	-	Typical	-	-	-	-	Typical	-	-	-	-	-	-	Remove
1885	Eucalyptus siderophloia	Northern Grey Ironbark	270		270	20.0	8.0	3.2	1.9	Regular	-	-	-	-	-	Typical	-	-	-	-	Typical	-	-	-	-	-	-	Remove

Tree ID	Specimen Details								Canopy Condition Details							Trunk Condition Details				Fauna Details and Habitat Value						Retention		
	Botanical Name	Common Name	Trunk DBH (mm)	Additional Trunks DBH (mm)	Total DBH (mm) [AS 4970-2009]	Height (m)	Spread (m)	Tree Protection Zone (m)	Structural Root Zone (m)	Canopy Form	Spreading	Thinning	Die-Back	Epicormic Growth	Lopped	Canopy Health	Leaning	Vines	Trunk Damage	Fire Damage	Trunk Health	Scats	Scratches	Hollows	Nest		Termite Nest	Habitat Value
1886	<i>Corymbia citriodora</i>	Spotted Gum	160		160	15.0	3.0	2.0	1.5	Regular	-	-	-	-	-	Typical	-	-	-	-	Typical	-	-	-	-	-	-	Remove
1887	<i>Lophostemon suaveolens</i>	Swamp Box	250		250	12.0	3.0	3.0	1.8	Regular	-	-	-	-	-	Typical	-	-	-	-	Typical	-	-	-	-	-	-	Remove
1888	<i>Angophora leiocarpa</i>	Smooth-barked Apple	290		290	15.0	3.0	3.5	2.0	One-sided	-	-	-	-	-	Typical	-	-	-	-	Typical	-	-	-	-	-	-	Remove
1889	<i>Eucalyptus siderophloia</i>	Northern Grey Ironbark	330		330	23.0	8.0	4.0	2.1	Regular	-	Thinning	Die-back	Epicormic	-	Poor	-	-	-	-	Typical	-	-	-	-	-	-	Remove
1890	<i>Eucalyptus siderophloia</i>	Northern Grey Ironbark	160		160	8.0	3.0	2.0	1.5	Regular	-	-	-	-	-	Typical	-	-	-	-	Typical	-	-	-	-	-	-	Remove
1891	<i>Corymbia citriodora</i>	Spotted Gum	330		330	21.0	5.0	4.0	2.1	One-sided	-	-	-	-	-	Typical	-	-	-	-	Typical	-	-	-	-	-	-	Remove
1892	<i>Corymbia citriodora</i>	Spotted Gum	280		280	18.0	9.0	3.4	1.9	Regular	-	-	-	-	-	Typical	-	-	-	-	Typical	-	-	-	-	-	-	Remove
1893	<i>Corymbia citriodora</i>	Spotted Gum	360		360	18.0	10.0	4.3	2.2	Regular	-	-	-	-	-	Typical	-	-	-	-	Typical	-	-	-	-	-	-	Remove
1894	<i>Corymbia intermedia</i>	Pink Bloodwood	180	140	228	14.0	8.0	2.7	1.8	Regular	-	-	-	-	-	Typical	-	-	-	-	Typical	-	-	-	-	-	-	Remove
1895	<i>Corymbia citriodora</i>	Spotted Gum	160	100	189	14.0	8.0	2.3	1.6	Regular	-	-	-	-	-	Typical	-	-	-	-	Typical	-	-	-	-	-	-	Remove
1896	<i>Eucalyptus siderophloia</i>	Northern Grey Ironbark	150	120, 110	221	14.0	6.0	2.7	1.8	Regular	-	-	-	-	-	Typical	-	-	-	-	Typical	-	-	-	-	-	-	Remove
1897	<i>Corymbia citriodora</i>	Spotted Gum	240		240	18.0	9.0	2.9	1.8	Regular	-	-	-	-	-	Typical	-	-	-	-	Typical	-	-	-	-	-	-	Remove
1898	<i>Eucalyptus siderophloia</i>	Northern Grey Ironbark	240		240	21.0	9.0	2.9	1.8	Regular	-	-	-	-	-	Typical	-	-	-	-	Typical	-	-	-	-	-	-	Remove
1899	<i>Corymbia citriodora</i>	Spotted Gum	340		340	24.0	9.0	4.1	2.1	Regular	-	-	-	-	-	Typical	-	-	-	-	Typical	-	-	-	-	-	-	Remove
1900	<i>Corymbia intermedia</i>	Pink Bloodwood	120		120	8.0	4.0	2.0	1.4	Regular	-	-	-	-	-	Typical	-	-	-	-	Typical	-	-	-	-	-	-	Remove
1901	<i>Eucalyptus siderophloia</i>	Northern Grey Ironbark	140	140	198	11.0	6.0	2.4	1.7	Regular	-	-	-	-	-	Typical	-	-	-	-	Typical	-	-	-	-	-	-	Remove
1902	<i>Corymbia citriodora</i>	Spotted Gum	450		450	24.0	12.0	5.4	2.4	Regular	-	-	-	-	-	Typical	-	-	-	-	Typical	-	Old	-	-	-	-	Remove
1903	<i>Corymbia citriodora</i>	Spotted Gum	130		130	11.0	2.0	2.0	1.4	Regular	-	-	-	-	-	Typical	-	-	-	-	Typical	-	-	-	-	-	-	Remove
1904	<i>Corymbia citriodora</i>	Spotted Gum	120		120	12.0	2.0	2.0	1.4	Regular	-	-	-	-	-	Typical	-	-	-	-	Typical	-	-	-	-	-	-	Remove
1905	<i>Eucalyptus tereticornis</i>	Forest Red Gum	120		120	9.0	2.0	2.0	1.4	Regular	-	-	-	-	-	Typical	-	-	-	-	Typical	-	-	-	-	-	-	Remove
1906	<i>Eucalyptus tereticornis</i>	Forest Red Gum	110		110	8.0	2.0	2.0	1.3	Regular	-	-	-	-	-	Typical	-	-	-	-	Typical	-	-	-	-	-	-	Remove
1907	<i>Corymbia citriodora</i>	Spotted Gum	140		140	14.0	3.0	2.0	1.4	Regular	-	-	-	-	-	Typical	-	-	-	-	Typical	-	-	-	-	-	-	Remove
1908	<i>Corymbia citriodora</i>	Spotted Gum	150		150	16.0	4.0	2.0	1.5	Regular	-	-	-	-	-	Typical	-	-	-	-	Typical	-	-	-	-	-	-	Remove
1909	<i>Corymbia citriodora</i>	Spotted Gum	150		150	13.0	5.0	2.0	1.5	Regular	-	-	-	-	-	Typical	-	-	-	-	Typical	-	-	-	-	-	-	Remove
1910	<i>Acacia disparrima</i>	Black Wattle	180		180	8.0	7.0	2.2	1.6	Regular	-	-	-	-	-	Typical	-	-	-	-	Typical	-	-	-	-	-	-	Remove
1911	<i>Eucalyptus siderophloia</i>	Northern Grey Ironbark	120		120	6.0	3.0	2.0	1.4	Regular	-	-	-	-	-	Typical	-	-	-	-	Typical	-	-	-	-	-	-	Remove
1912	<i>Eucalyptus siderophloia</i>	Northern Grey Ironbark	100		100	7.0	2.0	2.0	1.3	Regular	-	-	-	-	-	Typical	-	-	-	-	Typical	-	-	-	-	-	-	Remove
1913	<i>Corymbia citriodora</i>	Spotted Gum	220		220	18.0	7.0	2.6	1.8	Regular	-	-	-	-	-	Typical	-	-	-	-	Typical	-	-	-	-	-	-	Remove
1914	<i>Corymbia tessellaris</i>	Moreton Bay Ash	120		120	8.0	2.0	2.0	1.4	Regular	-	-	-	-	-	Typical	-	-	-	-	Typical	-	-	-	-	-	-	Remove
1915	<i>Corymbia citriodora</i>	Spotted Gum	400		400	23.0	11.0	4.8	2.3	Regular	-	-	-	-	-	Typical	-	-	-	-	Typical	-	-	-	-	-	-	Remove
1916	<i>Corymbia citriodora</i>	Spotted Gum	450		450	24.0	13.0	5.4	2.4	Regular	-	-	-	-	-	Typical	-	-	-	-	Typical	-	-	-	-	-	-	Remove
1917	<i>Eucalyptus tereticornis</i>	Forest Red Gum	170		170	4.0	2.0	2.0	1.6	Regular	-	-	Die-back	Epicormic	Lopped	Typical	-	-	-	-	Typical	-	-	-	-	-	-	Remove
1918	<i>Eucalyptus tereticornis</i>	Forest Red Gum	170		170	11.0	3.0	2.0	1.6	Regular	-	-	-	-	-	Typical	-	-	-	-	Typical	-	-	-	-	-	-	Remove
1919	<i>Eucalyptus tereticornis</i>	Forest Red Gum	150		150	10.0	2.0	2.0	1.5	Regular	-	-	-	-	-	Typical	-	-	-	-	Typical	-	-	-	-	-	-	Remove
1920	<i>Corymbia citriodora</i>	Spotted Gum	150		150	10.0	4.0	2.0	1.5	Regular	-	-	-	-	-	Typical	-	-	-	-	Typical	-	-	-	-	-	-	Remove
1921	<i>Acacia disparrima</i>	Black Wattle	180		180	9.0	6.0	2.2	1.6	Regular	-	-	-	-	-	Typical	-	-	-	-	Typical	-	-	-	-	-	-	Remove
1922	<i>Acacia disparrima</i>	Black Wattle	160		160	10.0	6.0	2.0	1.5	Regular	-	-	-	-	-	Typical	-	-	-	-	Typical	-	-	-	-	-	-	Remove
1923	<i>Corymbia citriodora</i>	Spotted Gum	120		120	10.0	3.0	2.0	1.4	Regular	-	-	-	-	-	Typical	-	-	-	-	Typical	-	-	-	-	-	-	Remove
1924	<i>Corymbia citriodora</i>	Spotted Gum	140		140	14.0	5.0	2.0	1.4	Regular	-	-	-	-	-	Typical	-	-	-	-	Typical	-	-	-	-	-	-	Remove
1925	<i>Eucalyptus siderophloia</i>	Northern Grey Ironbark	110		110	9.0	3.0	2.0	1.3	Regular	-	-	-	-	-	Typical	-	-	-	-	Typical	-	-	-	-	-	-	Remove
1926	<i>Corymbia citriodora</i>	Spotted Gum	110		110	13.0	3.0	2.0	1.3	Regular	-	-	-	-	-	Typical	-	-	-	-	Typical	-	-	-	-	-	-	Remove
1927	<i>Eucalyptus siderophloia</i>	Northern Grey Ironbark	140		140	13.0	5.0	2.0	1.4	Regular	-	-	-	-	-	Typical	-	-	-	-	Typical	-	-	-	-	-	-	Remove

Specimen Details										Canopy Condition Details							Trunk Condition Details					Fauna Details and Habitat Value						
Tree ID	Botanical Name	Common Name	Trunk DBH (mm)	Additional Trunks DBH (mm)	Total DBH (mm) [AS 4970-2009]	Height (m)	Spread (m)	Tree Protection Zone (m)		Canopy Form	Spreading	Thinning	Die-Back	Epicormic Growth	Lopped	Canopy Health	Leaning	Vines	Trunk Damage	Fire Damage	Trunk Health	Scats	Scratches	Hollows	Nest	Termite Nest	Habitat Value	Retention
1928	Corymbia citriodora	Spotted Gum	110		110	9.0	3.0	2.0	1.3	Regular	-	-	-	-	-	Typical	-	-	-	-	Typical	-	-	-	-	-	-	Remove
1929	Corymbia citriodora	Spotted Gum	140		140	10.0	3.0	2.0	1.4	Regular	-	-	-	-	-	Typical	-	-	-	-	Typical	-	-	-	-	-	-	Remove
1930	Corymbia citriodora	Spotted Gum	160		160	13.0	4.0	2.0	1.5	Regular	-	-	-	-	-	Typical	-	-	-	-	Typical	-	-	-	-	-	-	Remove
1931	Corymbia citriodora	Spotted Gum	150		150	14.0	3.0	2.0	1.5	Regular	-	-	-	-	-	Typical	-	-	-	-	Typical	-	-	-	-	-	-	Remove
1932	Eucalyptus siderophloia	Northern Grey Ironbark	170		170	14.0	6.0	2.0	1.6	Regular	-	-	-	-	-	Typical	-	-	-	-	Typical	-	-	-	-	-	-	Remove
1933	Acacia disparrima	Black Wattle	170		170	7.0	6.0	2.0	1.6	Regular	-	-	-	-	-	Typical	-	-	-	-	Typical	-	-	-	-	-	-	Remove
1934	Corymbia citriodora	Spotted Gum	110		110	8.0	2.0	2.0	1.3	Regular	-	-	-	-	-	Typical	-	-	-	-	Typical	-	-	-	-	-	-	Remove
1935	Corymbia citriodora	Spotted Gum	150		150	9.0	6.0	2.0	1.5	Regular	-	-	-	-	-	Typical	-	-	-	-	Typical	-	-	-	-	-	-	Remove
1936	Acacia disparrima	Black Wattle	180		180	9.0	6.0	2.2	1.6	Regular	-	-	-	-	-	Typical	-	-	-	-	Typical	-	-	-	-	-	-	Remove
1937	Acacia disparrima	Black Wattle	180		180	7.0	6.0	2.2	1.6	Regular	-	-	-	-	-	Typical	-	-	-	-	Typical	-	-	-	-	-	-	Remove
1938	Acacia disparrima	Black Wattle	180		180	10.0	6.0	2.2	1.6	Regular	-	-	-	-	-	Typical	-	-	-	-	Typical	-	-	-	-	-	-	Remove
1939	Eucalyptus siderophloia	Northern Grey Ironbark	160		160	16.0	5.0	2.0	1.5	Regular	-	-	-	-	-	Typical	-	-	-	-	Typical	-	-	-	-	-	-	Remove
1940	Acacia disparrima	Black Wattle	160		160	7.0	5.0	2.0	1.5	Regular	-	-	-	-	-	Typical	-	-	-	-	Typical	-	-	-	-	-	-	Remove
1941	Acacia disparrima	Black Wattle	180		180	7.0	5.0	2.2	1.6	Regular	-	-	-	-	-	Typical	-	-	-	-	Typical	-	-	-	-	-	-	Remove
1942	Eucalyptus siderophloia	Northern Grey Ironbark	160		160	5.0	2.0	2.0	1.5	Regular	-	-	Die-back	Epicormic	Lopped	Typical	-	-	-	-	Typical	-	-	-	-	-	-	Remove
1943	Corymbia citriodora	Spotted Gum	130		130	8.0	2.0	2.0	1.4	Regular	-	-	-	-	-	Typical	-	-	-	-	Typical	-	-	-	-	-	-	Remove
1944	Eucalyptus siderophloia	Northern Grey Ironbark	200		200	10.0	5.0	2.4	1.7	Regular	-	-	-	-	-	Typical	-	-	-	-	Typical	-	-	-	-	-	-	Remove
1945	Acacia disparrima	Black Wattle	160		160	8.0	5.0	2.0	1.5	Regular	-	-	-	-	-	Typical	-	-	-	-	Typical	-	-	-	-	-	-	Remove
1946	Acacia disparrima	Black Wattle	180		180	10.0	5.0	2.2	1.6	Regular	-	-	-	-	-	Typical	-	-	-	-	Typical	-	-	-	-	-	-	Remove
1947	Eucalyptus siderophloia	Northern Grey Ironbark	160		160	12.0	4.0	2.0	1.5	Regular	-	-	-	-	-	Typical	-	-	-	-	Typical	-	-	-	-	-	-	Remove
1948	Corymbia citriodora	Spotted Gum	170		170	14.0	5.0	2.0	1.6	Regular	-	-	-	-	-	Typical	-	-	-	-	Typical	-	-	-	-	-	-	Remove
1949	Corymbia citriodora	Spotted Gum	120		120	12.0	4.0	2.0	1.4	Regular	-	-	-	-	-	Typical	-	-	-	-	Typical	-	-	-	-	-	-	Remove
1950	Corymbia citriodora	Spotted Gum	120		120	12.0	4.0	2.0	1.4	Regular	-	-	-	-	-	Typical	-	-	-	-	Typical	-	-	-	-	-	-	Remove
1951	Acacia disparrima	Black Wattle	160		160	7.0	5.0	2.0	1.5	Regular	-	-	-	-	-	Typical	-	-	-	-	Typical	-	-	-	-	-	-	Remove
1952	Eucalyptus siderophloia	Northern Grey Ironbark	120		120	10.0	3.0	2.0	1.4	Regular	-	-	-	-	-	Typical	-	-	-	-	Typical	-	-	-	-	-	-	Remove
1953	Corymbia citriodora	Spotted Gum	150		150	14.0	5.0	2.0	1.5	Regular	-	-	-	-	-	Typical	-	-	-	-	Typical	-	-	-	-	-	-	Remove
1954	Corymbia citriodora	Spotted Gum	220		220	20.0	10.0	2.6	1.8	Regular	-	-	-	-	-	Typical	-	-	-	-	Typical	-	-	-	-	-	-	Remove
1955	Corymbia citriodora	Spotted Gum	150		150	14.0	5.0	2.0	1.5	Regular	-	-	-	-	-	Typical	-	-	-	-	Typical	-	-	-	-	-	-	Remove
1956	Eucalyptus moluccana	Gum-topped Box	110		110	8.0	2.0	2.0	1.3	Regular	-	-	-	-	-	Typical	-	-	-	-	Typical	-	-	-	-	-	-	Remove
1957	Corymbia citriodora	Spotted Gum	100		100	9.0	1.0	2.0	1.3	Regular	-	-	-	-	-	Typical	-	-	-	-	Typical	-	-	-	-	-	-	Remove
1958	Corymbia citriodora	Spotted Gum	100		100	9.0	2.0	2.0	1.3	Regular	-	-	-	-	-	Typical	-	-	-	-	Typical	-	-	-	-	-	-	Remove
1959	Corymbia citriodora	Spotted Gum	120		120	10.0	3.0	2.0	1.4	Regular	-	-	-	-	-	Typical	-	-	-	-	Typical	-	-	-	-	-	-	Remove
1960	Corymbia citriodora	Spotted Gum	120		120	12.0	3.0	2.0	1.4	Regular	-	-	-	-	-	Typical	-	-	-	-	Typical	-	-	-	-	-	-	Remove
1961	Acacia disparrima	Black Wattle	160		160	12.0	6.0	2.0	1.5	Regular	-	-	-	-	-	Typical	-	Native	-	-	Typical	-	-	-	-	-	-	Remove
1962	Corymbia citriodora	Spotted Gum	340		340	24.0	12.0	4.1	2.1	Regular	-	-	-	-	-	Typical	-	-	-	-	Typical	-	-	-	-	-	-	Remove
1963	Acacia disparrima	Black Wattle	160		160	10.0	4.0	2.0	1.5	Regular	-	-	-	-	-	Typical	-	-	-	-	Typical	-	-	-	-	-	-	Remove
1964	Corymbia citriodora	Spotted Gum	100		100	9.0	2.0	2.0	1.3	Regular	-	-	-	-	-	Typical	-	-	-	-	Typical	-	-	-	-	-	-	Remove
1965	Acacia disparrima	Black Wattle	170		170	7.0	5.0	2.0	1.6	Regular	-	-	-	-	-	Typical	-	-	-	-	Typical	-	-	-	-	-	-	Remove
1966	Corymbia intermedia	Pink Bloodwood	140		140	7.0	4.0	2.0	1.4	Regular	-	-	-	-	-	Typical	-	-	-	-	Typical	-	-	-	-	-	-	Remove
1967	Corymbia citriodora	Spotted Gum	100		100	11.0	2.0	2.0	1.3	Regular	-	-	-	-	-	Typical	-	-	-	-	Typical	-	-	-	-	-	-	Remove
1968	Corymbia tessellaris	Moreton Bay Ash	100		100	9.0	2.0	2.0	1.3	Regular	-	-	-	-	-	Typical	-	-	-	-	Typical	-	-	-	-	-	-	Remove
1969	Corymbia citriodora	Spotted Gum	110		110	12.0	1.0	2.0	1.3	Regular	-	-	-	-	-	Typical	-	-	-	-	Typical	-	-	-	-	-	-	Remove

Specimen Details										Canopy Condition Details							Trunk Condition Details					Fauna Details and Habitat Value						
Tree ID	Botanical Name	Common Name	Trunk DBH (mm)	Additional Trunks DBH (mm)	Total DBH (mm) [AS 4970-2009]	Height (m)	Spread (m)	Tree Protection Zone (m)	Structural Root Zone (m)	Canopy Form	Spreading	Thinning	Die-Back	Epicormic Growth	Lopped	Canopy Health	Leaning	Vines	Trunk Damage	Fire Damage	Trunk Health	Scats	Scratches	Hollows	Nest	Termite Nest	Habitat Value	Retention
1970	<i>Corymbia citriodora</i>	Spotted Gum	110		110	12.0	2.0	2.0	1.3	Regular	-	-	-	-	-	Typical	-	-	-	-	Typical	-	-	-	-	-	-	Remove
1971	<i>Corymbia citriodora</i>	Spotted Gum	140		140	12.0	4.0	2.0	1.4	Regular	-	-	-	-	-	Typical	-	-	-	-	Typical	-	-	-	-	-	-	Remove
1972	<i>Corymbia citriodora</i>	Spotted Gum	120		120	12.0	4.0	2.0	1.4	Regular	-	-	-	-	-	Typical	-	-	-	-	Typical	-	-	-	-	-	-	Remove
1973	<i>Corymbia citriodora</i>	Spotted Gum	130		130	8.0	5.0	2.0	1.4	Regular	-	-	-	-	-	Typical	-	-	-	-	Typical	-	-	-	-	-	-	Remove
1974	<i>Corymbia citriodora</i>	Spotted Gum	220		220	18.0	9.0	2.6	1.8	Regular	-	-	-	-	-	Typical	-	-	-	-	Typical	-	-	-	-	-	-	Remove
1975	<i>Corymbia tessellaris</i>	Moreton Bay Ash	130		130	10.0	3.0	2.0	1.4	Regular	-	-	-	-	-	Typical	-	-	-	-	Typical	-	-	-	-	-	-	Remove
1976	<i>Acacia disparrima</i>	Black Wattle	200		200	10.0	7.0	2.4	1.7	Regular	-	-	-	-	-	Typical	-	-	-	-	Typical	-	-	-	-	-	-	Remove
1977	<i>Corymbia citriodora</i>	Spotted Gum	120		120	11.0	2.0	2.0	1.4	Regular	-	-	-	-	-	Typical	-	-	-	-	Typical	-	-	-	-	-	-	Remove
1978	<i>Corymbia citriodora</i>	Spotted Gum	100		100	11.0	2.0	2.0	1.3	Regular	-	-	-	-	-	Typical	-	-	-	-	Typical	-	-	-	-	-	-	Remove
1979	<i>Corymbia citriodora</i>	Spotted Gum	180		180	18.0	6.0	2.2	1.6	Regular	-	-	-	-	-	Typical	-	-	-	-	Typical	-	-	-	-	-	-	Remove
1980	<i>Corymbia citriodora</i>	Spotted Gum	130		130	11.0	3.0	2.0	1.4	Regular	-	-	-	-	-	Typical	-	-	-	-	Typical	-	-	-	-	-	-	Remove
1981	<i>Corymbia citriodora</i>	Spotted Gum	150		150	14.0	6.0	2.0	1.5	Regular	-	-	-	-	-	Typical	-	-	-	-	Typical	-	-	-	-	-	-	Remove
1982	<i>Corymbia citriodora</i>	Spotted Gum	120		120	11.0	5.0	2.0	1.4	Regular	-	-	-	-	-	Typical	-	-	-	-	Typical	-	-	-	-	-	-	Remove
1983	<i>Eucalyptus moluccana</i>	Gum-topped Box	120		120	7.0	2.0	2.0	1.4	Regular	-	-	-	-	-	Typical	-	-	-	-	Typical	-	-	-	-	-	-	Remove
1984	<i>Eucalyptus moluccana</i>	Gum-topped Box	110		110	6.0	2.0	2.0	1.3	Regular	-	-	-	-	-	Typical	-	-	-	-	Typical	-	-	-	-	-	-	Remove
1985	<i>Corymbia tessellaris</i>	Moreton Bay Ash	110		110	7.0	2.0	2.0	1.3	Regular	-	-	-	-	-	Typical	-	-	-	-	Typical	-	-	-	-	-	-	Remove
1986	<i>Corymbia citriodora</i>	Spotted Gum	150		150	16.0	5.0	2.0	1.5	Regular	-	-	-	-	-	Typical	-	-	-	-	Typical	-	-	-	-	-	-	Remove
1987	<i>Eucalyptus siderophloia</i>	Northern Grey Ironbark	150		150	12.0	5.0	2.0	1.5	Regular	-	-	-	-	-	Typical	-	-	-	-	Typical	-	-	-	-	-	-	Remove
1988	<i>Corymbia citriodora</i>	Spotted Gum	170		170	16.0	6.0	2.0	1.6	Regular	-	-	-	-	-	Typical	-	-	-	-	Typical	-	-	-	-	-	-	Remove
1989	<i>Corymbia citriodora</i>	Spotted Gum	170		170	9.0	4.0	2.0	1.6	Regular	-	-	-	-	-	Typical	-	-	-	-	Typical	-	-	-	-	-	-	Remove
1990	<i>Corymbia citriodora</i>	Spotted Gum	180		180	6.0	1.0	2.2	1.6	Regular	-	-	-	Epicormic	Lopped	Typical	-	-	-	-	Typical	-	-	-	-	-	-	Remove
1991	<i>Corymbia citriodora</i>	Spotted Gum	170		170	7.0	4.0	2.0	1.6	Regular	-	-	-	-	-	Typical	-	-	-	-	Typical	-	-	-	-	-	-	Remove
1992	<i>Corymbia citriodora</i>	Spotted Gum	130		130	11.0	4.0	2.0	1.4	Regular	-	-	-	-	-	Typical	-	-	-	-	Typical	-	-	-	-	-	-	Remove
1993	<i>Corymbia citriodora</i>	Spotted Gum	130		130	11.0	3.0	2.0	1.4	Regular	-	-	-	-	-	Typical	-	-	-	-	Typical	-	-	-	-	-	-	Remove
1994	<i>Corymbia citriodora</i>	Spotted Gum	410		410	24.0	12.0	4.9	2.3	Regular	-	-	-	-	-	Typical	-	-	-	-	Typical	-	-	-	-	-	-	Remove
1995	<i>Corymbia citriodora</i>	Spotted Gum	130		130	11.0	2.0	2.0	1.4	Regular	-	-	-	-	-	Typical	-	-	-	-	Typical	-	-	-	-	-	-	Remove
1996	<i>Corymbia citriodora</i>	Spotted Gum	150		150	7.0	1.0	2.0	1.5	Regular	-	-	-	Epicormic	Lopped	Typical	-	-	-	-	Typical	-	-	-	-	-	-	Remove
1997	<i>Corymbia citriodora</i>	Spotted Gum	130		130	12.0	3.0	2.0	1.4	Regular	-	-	-	-	-	Typical	-	-	-	-	Typical	-	-	-	-	-	-	Remove
1998	<i>Corymbia citriodora</i>	Spotted Gum	170		170	18.0	5.0	2.0	1.6	Regular	-	-	-	-	-	Typical	-	-	-	-	Typical	-	-	-	-	-	-	Remove
1999	<i>Corymbia citriodora</i>	Spotted Gum	120		120	12.0	6.0	2.0	1.4	Regular	-	-	-	-	-	Typical	-	-	-	-	Typical	-	-	-	-	-	-	Remove
2000	<i>Corymbia citriodora</i>	Spotted Gum	180		180	18.0	5.0	2.2	1.6	Regular	-	-	-	-	-	Typical	-	-	-	-	Typical	-	-	-	-	-	-	Remove
2001	<i>Acacia disparrima</i>	Black Wattle	200		200	10.0	7.0	2.4	1.7	Regular	-	-	-	-	-	Typical	-	-	-	-	Typical	-	-	-	-	-	-	Remove
2002	<i>Corymbia tessellaris</i>	Moreton Bay Ash	110		110	7.0	2.0	2.0	1.3	Regular	-	-	-	-	-	Typical	-	-	-	-	Typical	-	-	-	-	-	-	Remove
2003	<i>Corymbia citriodora</i>	Spotted Gum	160		160	12.0	6.0	2.0	1.5	Regular	-	-	-	-	-	Typical	-	-	-	-	Typical	-	-	-	-	-	-	Remove
2004	<i>Corymbia tessellaris</i>	Moreton Bay Ash	130		130	6.0	4.0	2.0	1.4	Regular	-	-	-	-	-	Typical	-	Introduced	-	-	Typical	-	-	-	-	-	-	Remove
2005	<i>Corymbia citriodora</i>	Spotted Gum	130		130	11.0	6.0	2.0	1.4	Regular	-	-	-	-	-	Typical	-	-	-	-	Typical	-	-	-	-	-	-	Remove
2006	<i>Corymbia citriodora</i>	Spotted Gum	220		220	24.0	12.0	2.6	1.8	Regular	-	-	-	-	-	Typical	-	-	-	-	Typical	-	-	-	-	-	-	Remove
2007	<i>Corymbia citriodora</i>	Spotted Gum	130		130	12.0	4.0	2.0	1.4	Regular	-	-	-	-	-	Typical	-	-	-	-	Typical	-	-	-	-	-	-	Remove
2008	<i>Corymbia tessellaris</i>	Moreton Bay Ash	170		170	14.0	6.0	2.0	1.6	Regular	-	-	-	-	-	Typical	-	-	-	-	Typical	-	-	-	-	-	-	Remove
2009	<i>Corymbia citriodora</i>	Spotted Gum	220		220	22.0	7.0	2.6	1.8	Regular	-	-	-	-	-	Typical	-	-	-	-	Typical	-	-	-	-	-	-	Remove
2010	<i>Acacia disparrima</i>	Black Wattle	180		180	7.0	5.0	2.2	1.6	Regular	-	-	-	-	-	Typical	-	Introduced	-	-	Typical	-	-	-	-	-	-	Remove
2011	<i>Corymbia citriodora</i>	Spotted Gum	180		180	16.0	5.0	2.2	1.6	Regular	-	-	-	-	-	Typical	-	-	-	-	Typical	-	-	-	-	-	-	Remove

Specimen Details										Canopy Condition Details							Trunk Condition Details					Fauna Details and Habitat Value						Retention
Tree ID	Botanical Name	Common Name	Trunk DBH (mm)	Additional Trunks DBH (mm)	Total DBH (mm) [AS 4970-2009]	Height (m)	Spread (m)	Tree Protection Zone (m)	Structural Root Zone (m)	Canopy Form	Spreading	Thinning	Die-Back	Epicormic Growth	Lopped	Canopy Health	Leaning	Vines	Trunk Damage	Fire Damage	Trunk Health	Scats	Scratches	Hollows	Nest	Termite Nest	Habitat Value	
2012	<i>Corymbia citriodora</i>	Spotted Gum	100		100	7.0	1.0	2.0	1.3	Regular	-	-	-	-	-	Typical	-	-	-	-	Typical	-	-	-	-	-	-	Remove
2013	<i>Corymbia citriodora</i>	Spotted Gum	120		120	8.0	3.0	2.0	1.4	Regular	-	-	-	-	-	Typical	-	-	-	-	Typical	-	-	-	-	-	-	Remove
2014	<i>Eucalyptus moluccana</i>	Gum-topped Box	160		160	2.0	1.0	2.0	1.5	Regular	-	-	-	Epicormic	Lopped	Typical	-	-	-	-	Typical	-	-	-	-	-	-	Remove
2015	<i>Corymbia citriodora</i>	Spotted Gum	130		130	16.0	4.0	2.0	1.4	Regular	-	-	-	-	-	Typical	-	-	-	-	Typical	-	-	-	-	-	-	Remove
2016	<i>Corymbia citriodora</i>	Spotted Gum	160		160	16.0	7.0	2.0	1.5	Regular	-	-	-	-	-	Typical	-	-	-	-	Typical	-	-	-	-	-	-	Remove
2017	<i>Corymbia citriodora</i>	Spotted Gum	150		150	12.0	4.0	2.0	1.5	Regular	-	-	-	-	-	Typical	-	-	-	-	Typical	-	-	-	-	-	-	Remove
2018	<i>Eucalyptus tereticornis</i>	Forest Red Gum	100		100	8.0	1.0	2.0	1.3	Regular	-	Thinning	Die-back	-	-	Poor	-	-	-	-	Typical	-	-	-	-	-	-	Remove
2019	<i>Acacia disparrima</i>	Black Wattle	160		160	11.0	6.0	2.0	1.5	Regular	-	-	-	-	-	Typical	-	Introduced	-	-	Typical	-	-	-	-	-	-	Remove
2020	<i>Acacia disparrima</i>	Black Wattle	200		200	10.0	6.0	2.4	1.7	Regular	-	-	-	-	-	Typical	-	-	-	-	Typical	-	-	-	-	-	-	Remove
2021	<i>Acacia disparrima</i>	Black Wattle	200		200	9.0	7.0	2.4	1.7	Regular	-	-	-	-	-	Typical	-	Introduced	-	-	Typical	-	-	-	-	-	-	Remove
2022	<i>Acacia disparrima</i>	Black Wattle	160		160	7.0	5.0	2.0	1.5	Regular	-	-	-	-	-	Typical	-	-	-	-	Typical	-	-	-	-	-	-	Remove
2023	<i>Corymbia citriodora</i>	Spotted Gum	130		130	13.0	6.0	2.0	1.4	Regular	-	-	-	-	-	Typical	-	-	-	-	Typical	-	-	-	-	-	-	Remove
2024	<i>Corymbia citriodora</i>	Spotted Gum	190		190	18.0	7.0	2.3	1.6	Regular	-	-	-	-	-	Typical	-	-	-	-	Typical	-	-	-	-	-	-	Remove
2025	<i>Eucalyptus siderophloia</i>	Northern Grey Ironbark	190		190	16.0	7.0	2.3	1.6	Regular	-	-	-	-	-	Typical	-	-	-	-	Typical	-	-	-	-	-	-	Remove
2026	<i>Eucalyptus siderophloia</i>	Northern Grey Ironbark	250		250	16.0	7.0	3.0	1.8	Regular	-	-	-	-	-	Typical	-	-	-	-	Typical	-	-	-	-	-	-	Remove
2027	<i>Corymbia citriodora</i>	Spotted Gum	110		110	9.0	1.0	2.0	1.3	Regular	-	-	-	-	-	Typical	-	-	-	-	Typical	-	-	-	-	-	-	Remove
2028	<i>Corymbia tessellaris</i>	Moreton Bay Ash	110		110	6.0	3.0	2.0	1.3	Regular	-	-	-	-	-	Typical	-	-	-	-	Typical	-	-	-	-	-	-	Remove
2029	<i>Eucalyptus moluccana</i>	Gum-topped Box	130		130	9.0	3.0	2.0	1.4	Regular	-	-	-	-	-	Typical	-	-	-	-	Typical	-	-	-	-	-	-	Remove
2030	<i>Corymbia citriodora</i>	Spotted Gum	100		100	10.0	1.0	2.0	1.3	Regular	-	-	-	-	-	Typical	-	-	-	-	Typical	-	-	-	-	-	-	Remove
2031	<i>Eucalyptus moluccana</i>	Gum-topped Box	130		130	7.0	4.0	2.0	1.4	Regular	-	-	-	-	-	Typical	Minor	-	-	-	-	Typical	-	-	-	-	-	Remove
2032	<i>Corymbia citriodora</i>	Spotted Gum	110		110	14.0	3.0	2.0	1.3	Regular	-	-	-	-	-	Typical	-	-	-	-	Typical	-	-	-	-	-	-	Remove
2033	<i>Corymbia citriodora</i>	Spotted Gum	130		130	6.0	2.0	2.0	1.4	Regular	-	-	-	-	-	Typical	-	-	-	-	Typical	-	-	-	-	-	-	Remove
2034	<i>Corymbia citriodora</i>	Spotted Gum	200		200	16.0	6.0	2.4	1.7	Regular	-	-	-	-	-	Typical	-	-	-	-	Typical	-	-	-	-	-	-	Remove
2035	<i>Corymbia citriodora</i>	Spotted Gum	120		120	12.0	3.0	2.0	1.4	Regular	-	-	-	-	-	Typical	-	-	-	-	Typical	-	-	-	-	-	-	Remove
2036	<i>Corymbia citriodora</i>	Spotted Gum	100		100	8.0	2.0	2.0	1.3	Regular	-	-	-	-	-	Typical	-	-	-	-	Typical	-	-	-	-	-	-	Remove
2037	<i>Eucalyptus moluccana</i>	Gum-topped Box	180		180	12.0	5.0	2.2	1.6	Regular	-	-	-	-	-	Typical	-	-	-	-	Typical	-	-	-	-	Termite nest	-	Remove
2038	<i>Acacia disparrima</i>	Black Wattle	170		170	9.0	6.0	2.0	1.6	Regular	-	-	-	-	-	Typical	-	-	-	-	Typical	-	-	-	-	-	-	Remove
2039	<i>Eucalyptus tereticornis</i>	Forest Red Gum	140		140	9.0	3.0	2.0	1.4	Regular	-	-	-	-	-	Typical	-	-	-	-	Typical	-	-	-	-	-	-	Remove
2040	<i>Eucalyptus tereticornis</i>	Forest Red Gum	110		110	7.0	2.0	2.0	1.3	Regular	-	-	-	-	-	Typical	-	-	-	-	Typical	-	-	-	-	-	-	Remove
2041	<i>Corymbia citriodora</i>	Spotted Gum	160		160	13.0	3.0	2.0	1.5	Regular	-	-	-	-	-	Typical	-	-	-	-	Typical	-	-	-	-	-	-	Remove
2042	<i>Eucalyptus moluccana</i>	Gum-topped Box	120		120	9.0	3.0	2.0	1.4	Regular	-	-	-	-	-	Typical	-	-	-	-	Typical	-	-	-	-	-	-	Remove
2043	<i>Eucalyptus moluccana</i>	Gum-topped Box	230		230	16.0	7.0	2.8	1.8	Regular	-	-	-	-	-	Typical	-	-	-	-	Typical	-	-	-	-	-	-	Remove
2044	<i>Corymbia citriodora</i>	Spotted Gum	130		130	12.0	3.0	2.0	1.4	Regular	-	-	-	-	-	Typical	-	-	-	-	Typical	-	-	-	-	-	-	Remove
2045	<i>Corymbia citriodora</i>	Spotted Gum	130		130	16.0	4.0	2.0	1.4	Regular	-	-	-	-	-	Typical	-	-	-	-	Typical	-	-	-	-	-	-	Remove
2046	<i>Corymbia citriodora</i>	Spotted Gum	110		110	9.0	1.0	2.0	1.3	Regular	-	-	-	-	-	Typical	-	-	-	-	Typical	-	-	-	-	-	-	Remove
2047	<i>Corymbia citriodora</i>	Spotted Gum	110		110	9.0	2.0	2.0	1.3	Regular	-	-	-	-	-	Typical	-	-	-	-	Typical	-	-	-	-	-	-	Remove
2048	<i>Corymbia citriodora</i>	Spotted Gum	140		140	12.0	3.0	2.0	1.4	Regular	-	-	-	-	-	Typical	-	-	-	-	Typical	-	-	-	-	-	-	Remove
2049	<i>Corymbia citriodora</i>	Spotted Gum	110		110	12.0	3.0	2.0	1.3	Regular	-	-	-	-	-	Typical	-	-	-	-	Typical	-	-	-	-	-	-	Remove
2050	<i>Corymbia citriodora</i>	Spotted Gum	110		110	14.0	2.0	2.0	1.3	Regular	-	-	-	-	-	Typical	-	-	-	-	Typical	-	-	-	-	-	-	Remove
2051	<i>Corymbia citriodora</i>	Spotted Gum	170		170	14.0	5.0	2.0	1.6	Regular	-	-	-	-	-	Typical	-	-	-	-	Typical	-	-	-	-	-	-	Remove
2052	<i>Eucalyptus siderophloia</i>	Northern Grey Ironbark	130		130	9.0	4.0	2.0	1.4	Regular	-	-	-	-	-	Typical	-	-	-	-	Typical	-	-	-	-	-	-	Remove
2053	<i>Eucalyptus siderophloia</i>	Northern Grey Ironbark	120		120	12.0	5.0	2.0	1.4	Regular	-	-	-	-	-	Typical	-	-	-	-	Typical	-	-	-	-	-	-	Remove

Specimen Details										Canopy Condition Details							Trunk Condition Details					Fauna Details and Habitat Value						
Tree ID	Botanical Name	Common Name	Trunk DBH (mm)	Additional Trunks DBH (mm)	Total DBH (mm) [AS 4970-2009]	Height (m)	Spread (m)	Tree Protection Zone (m)	Structural Root Zone (m)	Canopy Form	Spreading	Thinning	Die-Back	Epicormic Growth	Lopped	Canopy Health	Leaning	Vines	Trunk Damage	Fire Damage	Trunk Health	Scats	Scratches	Hollows	Nest	Termite Nest	Habitat Value	Retention
2054	Corymbia citriodora	Spotted Gum	120		120	12.0	3.0	2.0	1.4	Regular	-	-	-	-	-	Typical	-	-	-	-	Typical	-	-	-	-	-	-	Remove
2055	Corymbia citriodora	Spotted Gum	150		150	14.0	4.0	2.0	1.5	Regular	-	-	-	-	-	Typical	-	-	-	-	Typical	-	-	-	-	-	-	Remove
2056	Eucalyptus siderophloia	Northern Grey Ironbark	230		230	12.0	6.0	2.8	1.8	Regular	-	-	-	-	-	Typical	Minor	-	-	-	Typical	-	-	-	-	-	-	Remove
2057	Corymbia citriodora	Spotted Gum	170		170	4.0	1.0	2.0	1.6	Regular	-	-	-	Epicormic	Lopped	Typical	-	-	-	-	Typical	-	-	-	-	-	-	Remove
2058	Corymbia citriodora	Spotted Gum	100		100	12.0	3.0	2.0	1.3	Regular	-	-	-	-	-	Typical	-	-	-	-	Typical	-	-	-	-	-	-	Remove
2059	Acacia disparrima	Black Wattle	240		240	6.0	7.0	2.9	1.8	Regular	-	-	-	-	-	Typical	-	Native	-	-	Typical	-	-	-	-	-	-	Remove
2060	Corymbia citriodora	Spotted Gum	120		120	9.0	2.0	2.0	1.4	Regular	-	-	-	-	-	Typical	-	-	-	-	Typical	-	-	-	-	-	-	Remove
2061	Corymbia citriodora	Spotted Gum	100		100	10.0	2.0	2.0	1.3	Regular	-	-	-	-	-	Typical	-	-	-	-	Typical	-	-	-	-	-	-	Remove
2062	Corymbia citriodora	Spotted Gum	140		140	11.0	3.0	2.0	1.4	Regular	-	-	-	-	-	Typical	-	-	-	-	Typical	-	-	-	-	-	-	Remove
2063	Corymbia citriodora	Spotted Gum	120		120	12.0	2.0	2.0	1.4	Regular	-	-	-	-	-	Typical	-	-	-	-	Typical	-	-	-	-	-	-	Remove
2064	Corymbia citriodora	Spotted Gum	240		240	18.0	10.0	2.9	1.8	Regular	-	-	-	-	-	Typical	-	-	-	-	Typical	-	-	-	-	-	-	Remove
2065	Corymbia citriodora	Spotted Gum	180		180	18.0	7.0	2.2	1.6	Regular	-	-	-	-	-	Typical	-	-	-	-	Typical	-	-	-	-	-	-	Remove
2066	Corymbia citriodora	Spotted Gum	160		160	14.0	5.0	2.0	1.5	Regular	-	-	-	-	-	Typical	-	-	-	-	Typical	-	-	-	-	-	-	Remove
2067	Corymbia citriodora	Spotted Gum	120		120	12.0	3.0	2.0	1.4	Regular	-	-	-	-	-	Typical	-	-	-	-	Typical	-	-	-	-	-	-	Remove
2068	Corymbia citriodora	Spotted Gum	180		180	18.0	6.0	2.2	1.6	Regular	-	-	-	-	-	Typical	-	-	-	-	Typical	-	-	-	-	-	-	Remove
2069	Corymbia citriodora	Spotted Gum	130		130	4.0	1.0	2.0	1.4	Regular	-	-	-	Epicormic	Lopped	Typical	-	-	-	-	Typical	-	-	-	-	-	-	Remove
2070	Corymbia citriodora	Spotted Gum	210		210	22.0	12.0	2.5	1.7	Regular	-	-	-	-	-	Typical	-	-	-	-	Typical	-	-	-	-	-	-	Remove
2071	Corymbia citriodora	Spotted Gum	110		110	10.0	2.0	2.0	1.3	Regular	-	-	-	-	-	Typical	-	-	-	-	Typical	-	-	-	-	-	-	Remove
2072	Corymbia citriodora	Spotted Gum	110		110	12.0	2.0	2.0	1.3	Regular	-	-	-	-	-	Typical	-	-	-	-	Typical	-	-	-	-	-	-	Remove
2073	Eucalyptus siderophloia	Northern Grey Ironbark	200		200	3.0	1.0	2.4	1.7	Regular	-	-	-	Epicormic	Lopped	Typical	-	-	-	-	Typical	-	-	-	-	-	-	Remove
2074	Corymbia citriodora	Spotted Gum	230		230	24.0	10.0	2.8	1.8	Regular	-	-	-	-	-	Typical	-	-	-	-	Typical	-	-	-	-	-	-	Remove
2075	Eucalyptus siderophloia	Northern Grey Ironbark	240		240	16.0	5.0	2.9	1.8	Regular	-	-	-	-	-	Typical	-	-	-	-	Typical	-	-	-	-	-	-	Remove
2076	Eucalyptus siderophloia	Northern Grey Ironbark	160		160	9.0	4.0	2.0	1.5	Regular	-	-	-	-	-	Typical	-	-	-	-	Typical	-	-	-	-	-	-	Retain
2077	Eucalyptus siderophloia	Northern Grey Ironbark	100		100	7.0	1.0	2.0	1.3	Regular	-	-	-	-	-	Typical	-	-	-	-	Typical	-	-	-	-	-	-	Remove
2078	Eucalyptus siderophloia	Northern Grey Ironbark	140		140	9.0	3.0	2.0	1.4	Regular	-	-	-	-	-	Typical	-	-	-	-	Typical	-	-	-	-	-	-	Remove
2079	Eucalyptus tereticornis	Forest Red Gum	190		190	8.0	3.0	2.3	1.6	Regular	-	-	-	-	-	Typical	-	-	-	-	Typical	-	-	-	-	-	-	Remove
2080	Eucalyptus siderophloia	Northern Grey Ironbark	240		240	14.0	6.0	2.9	1.8	Regular	-	-	-	-	-	Typical	-	-	-	-	Typical	-	-	-	-	-	-	Retain
2081	Eucalyptus siderophloia	Northern Grey Ironbark	180		180	13.0	4.0	2.2	1.6	Regular	-	-	-	-	-	Typical	-	-	-	-	Typical	-	-	-	-	-	-	Retain
2082	Acacia disparrima	Black Wattle	180		180	4.0	5.0	2.2	1.6	Regular	-	-	-	-	-	Typical	-	-	-	-	Typical	-	-	-	-	-	-	Remove
2083	Eucalyptus siderophloia	Northern Grey Ironbark	110		110	6.0	1.0	2.0	1.3	Regular	-	-	-	-	-	Typical	-	-	-	-	Typical	-	-	-	-	-	-	Remove
2084	Eucalyptus siderophloia	Northern Grey Ironbark	130		130	8.0	2.0	2.0	1.4	Regular	-	-	-	-	-	Typical	-	-	-	-	Typical	-	-	-	-	-	-	Arborist
2085	Eucalyptus siderophloia	Northern Grey Ironbark	140		140	9.0	4.0	2.0	1.4	Regular	-	-	-	-	-	Typical	-	-	-	-	Typical	-	-	-	-	-	-	Retain
2086	Eucalyptus tereticornis	Forest Red Gum	150		150	7.0	2.0	2.0	1.5	Regular	-	-	-	-	-	Typical	-	-	-	-	Typical	-	-	-	-	-	-	Retain
2087	Eucalyptus siderophloia	Northern Grey Ironbark	110		110	7.0	3.0	2.0	1.3	Regular	-	-	-	-	-	Typical	-	-	-	-	Typical	-	-	-	-	-	-	Arborist
2088	Eucalyptus siderophloia	Northern Grey Ironbark	130		130	6.0	2.0	2.0	1.4	Regular	-	-	-	-	-	Typical	-	-	-	-	Typical	-	-	-	-	-	-	Remove
2089	Eucalyptus tereticornis	Forest Red Gum	100		100	7.0	1.0	2.0	1.3	Regular	-	-	-	-	-	Typical	-	-	-	-	Typical	-	-	-	-	-	-	Remove
2090	Eucalyptus tereticornis	Forest Red Gum	160		160	7.0	2.0	2.0	1.5	Regular	-	-	-	-	-	Typical	-	-	-	-	Typical	-	-	-	-	-	-	Remove
2091	Eucalyptus siderophloia	Northern Grey Ironbark	150		150	7.0	4.0	2.0	1.5	Regular	-	-	-	-	-	Typical	-	-	-	-	Typical	-	-	-	-	-	-	Remove
2092	Acacia disparrima	Black Wattle	220	160	272	7.0	6.0	3.3	1.9	Regular	-	-	-	-	-	Typical	-	-	-	-	Typical	-	-	-	-	-	-	Remove
2093	Acacia disparrima	Black Wattle	290		290	9.0	6.0	3.5	2.0	Regular	-	-	-	-	-	Typical	-	-	-	-	Typical	-	-	-	-	-	-	Remove
2094	Eucalyptus tereticornis	Forest Red Gum	180		180	9.0	4.0	2.2	1.6	Regular	-	-	-	-	-	Typical	-	-	-	-	Typical	-	-	-	-	-	-	Removed - LCC sewer
2095	Eucalyptus tereticornis	Forest Red Gum	140		140	10.0	4.0	2.0	1.4	Regular	-	-	-	-	-	Typical	-	-	-	-	Typical	-	-	-	-	-	-	Removed - LCC sewer

Tree ID	Specimen Details									Canopy Condition Details							Trunk Condition Details					Fauna Details and Habitat Value						Retention
	Botanical Name	Common Name	Trunk DBH (mm)	Additional Trunks DBH (mm)	Total DBH (mm) [AS 4970-2009]	Height (m)	Spread (m)	Tree Protection Zone (m)	Structural Root Zone (m)	Canopy Form	Spreading	Thinning	Die-Back	Epicormic Growth	Lopped	Canopy Health	Leaning	Vines	Trunk Damage	Fire Damage	Trunk Health	Scats	Scratches	Hollows	Nest	Termite Nest	Habitat Value	
2096	<i>Eucalyptus siderophloia</i>	Northern Grey Ironbark	160		160	12.0	4.0	2.0	1.5	Regular	-	-	-	-	-	Typical	-	-	-	-	Typical	-	-	-	-	-	-	Removed - LCC sewer
2097	<i>Eucalyptus tereticornis</i>	Forest Red Gum	140		140	10.0	3.0	2.0	1.4	Regular	-	-	-	-	-	Typical	-	-	-	-	Typical	-	-	-	-	-	-	Removed - LCC sewer
2098	<i>Eucalyptus siderophloia</i>	Northern Grey Ironbark	170		170	13.0	6.0	2.0	1.6	Regular	-	-	-	-	-	Typical	-	-	-	-	Typical	-	-	-	-	-	-	Removed - LCC sewer
2099	<i>Acacia disparrima</i>	Black Wattle	160	140, 130	249	7.0	5.0	3.0	1.8	Regular	-	-	-	-	-	Typical	-	-	-	-	Typical	-	-	-	-	-	-	Removed - LCC sewer
2100	<i>Eucalyptus siderophloia</i>	Northern Grey Ironbark	160		160	10.0	4.0	2.0	1.5	Regular	-	-	-	-	-	Typical	-	-	-	-	Typical	-	-	-	-	-	-	Removed - LCC sewer
2101	<i>Eucalyptus tereticornis</i>	Forest Red Gum	100		100	7.0	1.0	2.0	1.3	Regular	-	-	-	-	-	Typical	-	-	-	-	Typical	-	-	-	-	-	-	Remove
2102	<i>Eucalyptus tereticornis</i>	Forest Red Gum	140	130	191	12.0	4.0	2.3	1.7	Regular	-	-	-	-	-	Typical	-	-	-	-	Typical	-	-	-	-	-	-	Remove
2103	<i>Eucalyptus tereticornis</i>	Forest Red Gum	300		300	12.0	7.0	3.6	2.0	Regular	-	-	-	-	-	Typical	-	-	-	-	Typical	-	-	-	-	-	-	Remove
2104	<i>Corymbia intermedia</i>	Pink Bloodwood	170		170	10.0	5.0	2.0	1.6	Regular	-	-	-	-	-	Typical	-	-	-	-	Typical	-	-	-	-	-	-	Remove
2105	<i>Eucalyptus siderophloia</i>	Northern Grey Ironbark	180		180	10.0	5.0	2.2	1.6	Regular	-	-	-	-	-	Typical	-	-	-	-	Typical	-	-	-	-	-	-	Remove
2106	<i>Eucalyptus siderophloia</i>	Northern Grey Ironbark	120		120	10.0	4.0	2.0	1.4	Regular	-	-	-	-	-	Typical	-	-	-	-	Typical	-	-	-	-	-	-	Remove
2107	<i>Eucalyptus siderophloia</i>	Northern Grey Ironbark	160		160	10.0	3.0	2.0	1.5	Regular	-	-	-	-	-	Typical	-	-	-	-	Typical	-	-	-	-	-	-	Remove
2108	<i>Eucalyptus tereticornis</i>	Forest Red Gum	220		220	12.0	6.0	2.6	1.8	Regular	-	-	-	-	-	Typical	-	-	-	-	Typical	-	-	-	-	-	-	Remove
2109	<i>Eucalyptus tereticornis</i>	Forest Red Gum	120		120	10.0	3.0	2.0	1.4	Regular	-	-	-	-	-	Typical	-	-	-	-	Typical	-	-	-	-	-	-	Remove
2110	<i>Eucalyptus siderophloia</i>	Northern Grey Ironbark	130		130	7.0	2.0	2.0	1.4	Regular	-	-	-	-	-	Typical	-	-	-	-	Typical	-	-	-	-	-	-	Removed - LCC sewer
2111	<i>Eucalyptus siderophloia</i>	Northern Grey Ironbark	220		220	11.0	4.0	2.6	1.8	Regular	-	-	-	-	-	Typical	-	-	-	-	Typical	-	-	-	-	-	-	Remove
2112	<i>Eucalyptus tereticornis</i>	Forest Red Gum	210	80	225	20.0	8.0	2.7	1.8	Regular	-	-	-	-	-	Typical	-	-	-	-	Typical	-	-	-	-	-	-	Retain
2113	<i>Corymbia intermedia</i>	Pink Bloodwood	240		240	14.0	6.0	2.9	1.8	Regular	-	-	-	-	-	Typical	-	-	-	-	Typical	-	-	-	-	-	-	Remove
2114	<i>Corymbia citriodora</i>	Spotted Gum	110		110	12.0	3.0	2.0	1.3	Regular	-	-	-	-	-	Typical	-	-	-	-	Typical	-	-	-	-	-	-	Remove
2115	<i>Corymbia citriodora</i>	Spotted Gum	120		120	12.0	3.0	2.0	1.4	Regular	-	-	-	-	-	Typical	-	-	-	-	Typical	-	-	-	-	-	-	Remove
2116	<i>Corymbia citriodora</i>	Spotted Gum	120		120	12.0	3.0	2.0	1.4	Regular	-	-	-	-	-	Typical	-	-	-	-	Typical	-	-	-	-	-	-	Remove
2117	<i>Eucalyptus siderophloia</i>	Northern Grey Ironbark	140		140	10.0	4.0	2.0	1.4	Regular	-	-	-	-	-	Typical	-	-	-	-	Typical	-	-	-	-	-	-	Remove
2118	<i>Eucalyptus siderophloia</i>	Northern Grey Ironbark	180		180	12.0	5.0	2.2	1.6	Regular	-	-	-	-	-	Typical	-	-	-	-	Typical	-	-	-	-	-	-	Remove
2119	<i>Eucalyptus siderophloia</i>	Northern Grey Ironbark	120	120	170	12.0	5.0	2.0	1.6	Regular	-	-	-	-	-	Typical	-	-	-	-	Typical	-	-	-	-	-	-	Remove
2120	<i>Corymbia citriodora</i>	Spotted Gum	120		120	10.0	2.0	2.0	1.4	Regular	-	-	-	-	-	Typical	-	-	-	-	Typical	-	-	-	-	-	-	Remove
2121	<i>Angophora leiocarpa</i>	Smooth-barked Apple	190		190	12.0	7.0	2.3	1.6	Regular	-	-	-	-	-	Typical	-	-	-	-	Typical	-	-	-	-	-	-	Remove
2122	<i>Eucalyptus siderophloia</i>	Northern Grey Ironbark	150	130	198	12.0	6.0	2.4	1.7	Regular	-	-	-	-	-	Typical	-	-	-	-	Typical	-	-	-	-	-	-	Remove
2123	<i>Corymbia citriodora</i>	Spotted Gum	100		100	10.0	2.0	2.0	1.3	Regular	-	-	-	-	-	Typical	-	-	-	-	Typical	-	-	-	-	-	-	Remove
2124	<i>Corymbia citriodora</i>	Spotted Gum	230		230	14.0	6.0	2.8	1.8	Regular	-	-	-	-	-	Typical	-	-	-	-	Typical	-	-	-	-	-	-	Remove
2125	<i>Corymbia citriodora</i>	Spotted Gum	130	80, 70	168	12.0	6.0	2.0	1.6	Regular	-	-	-	-	-	Typical	-	-	-	-	Typical	-	-	-	-	-	-	Remove
2126	<i>Angophora leiocarpa</i>	Smooth-barked Apple	570		570	24.0	14.0	6.8	2.6	Regular	-	-	-	-	-	Typical	-	-	-	-	Typical	-	-	-	-	-	-	Remove
2127	<i>Eucalyptus siderophloia</i>	Northern Grey Ironbark	160		160	13.0	5.0	2.0	1.5	Regular	-	-	-	-	-	Typical	-	-	-	-	Typical	-	-	-	-	-	-	Remove
2128	<i>Angophora leiocarpa</i>	Smooth-barked Apple	450		450	23.0	12.0	5.4	2.4	Regular	-	-	-	-	-	Typical	-	-	-	-	Typical	-	-	-	-	-	-	Remove
2129	<i>Eucalyptus siderophloia</i>	Northern Grey Ironbark	180		180	14.0	4.0	2.2	1.6	Regular	-	-	-	-	-	Typical	-	-	-	-	Typical	-	-	-	-	-	-	Remove
2130	<i>Corymbia citriodora</i>	Spotted Gum	150	80	170	16.0	4.0	2.0	1.6	Regular	-	-	-	-	-	Typical	-	-	-	-	Typical	-	-	-	-	-	-	Remove
2131	<i>Corymbia citriodora</i>	Spotted Gum	170		170	16.0	5.0	2.0	1.6	Regular	-	-	-	-	-	Typical	-	-	-	-	Typical	-	-	-	-	-	-	Remove
2132	<i>Eucalyptus siderophloia</i>	Northern Grey Ironbark	160		160	12.0	4.0	2.0	1.5	Regular	-	-	-	-	-	Typical	-	-	-	-	Typical	-	-	-	-	-	-	Remove
2133	<i>Corymbia intermedia</i>	Pink Bloodwood	120		120	9.0	4.0	2.0	1.4	Regular	-	-	-	-	-	Typical	-	-	-	-	Typical	-	-	-	-	-	-	Remove
2134	<i>Corymbia citriodora</i>	Spotted Gum	120		120	8.0	4.0	2.0	1.4	Regular	-	-	-	-	-	Typical	-	-	-	-	Typical	-	-	-	-	-	-	Remove
2135	<i>Corymbia citriodora</i>	Spotted Gum	140		140	14.0	6.0	2.0	1.4	Regular	-	-	-	-	-	Typical	-	-	-	-	Typical	-	-	-	-	-	-	Remove
2136	<i>Corymbia citriodora</i>	Spotted Gum	140		140	14.0	5.0	2.0	1.4	Regular	-	-	-	-	-	Typical	-	-	-	-	Typical	-	-	-	-	-	-	Remove
2137	<i>Corymbia citriodora</i>	Spotted Gum	110		110	10.0	3.0	2.0	1.3	Regular	-	-	-	-	-	Typical	-	-	-	-	Typical	-	-	-	-	-	-	Remove

Specimen Details											Canopy Condition Details						Trunk Condition Details					Fauna Details and Habitat Value						Retention
Tree ID	Botanical Name	Common Name	Trunk DBH (mm)	Additional Trunks DBH (mm)	Total DBH (mm) [AS 4970-2009]	Height (m)	Spread (m)	Tree Protection Zone (m)	Structural Root Zone (m)	Canopy Form	Spreading	Thinning	Die-Back	Epicormic Growth	Lopped	Canopy Health	Leaning	Vines	Trunk Damage	Fire Damage	Trunk Health	Scats	Scratches	Hollows	Nest	Termite Nest	Habitat Value	
2138	<i>Corymbia citriodora</i>	Spotted Gum	120		120	12.0	2.0	2.0	1.4	Regular	-	-	-	-	-	Typical	-	-	-	-	Typical	-	-	-	-	-	-	Remove
2139	<i>Eucalyptus siderophloia</i>	Northern Grey Ironbark	140	120	184	9.0	5.0	2.2	1.6	Regular	-	-	-	-	-	Typical	-	-	-	-	Typical	-	-	-	-	-	-	Remove
2140	<i>Eucalyptus siderophloia</i>	Northern Grey Ironbark	140		140	9.0	3.0	2.0	1.4	Regular	-	-	-	-	-	Typical	-	-	-	-	Typical	-	-	-	-	-	-	Remove
2141	<i>Eucalyptus siderophloia</i>	Northern Grey Ironbark	150		150	10.0	3.0	2.0	1.5	Regular	-	-	-	-	-	Typical	-	-	-	-	Typical	-	-	-	-	-	-	Remove
2142	<i>Corymbia citriodora</i>	Spotted Gum	120		120	14.0	3.0	2.0	1.4	Regular	-	-	-	-	-	Typical	-	-	-	-	Typical	-	-	-	-	-	-	Remove
2143	<i>Eucalyptus siderophloia</i>	Northern Grey Ironbark	190		190	14.0	5.0	2.3	1.6	Regular	-	-	-	-	-	Typical	-	-	-	-	Typical	-	-	-	-	-	-	Remove
2144	<i>Corymbia citriodora</i>	Spotted Gum	140		140	16.0	5.0	2.0	1.4	Regular	-	-	-	-	-	Typical	-	-	-	-	Typical	-	-	-	-	-	-	Remove
2145	<i>Angophora leiocarpa</i>	Smooth-barked Apple	300		300	18.0	7.0	3.6	2.0	Regular	-	-	-	-	-	Typical	-	-	-	-	Typical	-	-	-	-	-	-	Remove
2146	<i>Angophora leiocarpa</i>	Smooth-barked Apple	200		200	16.0	6.0	2.4	1.7	Regular	-	-	-	-	-	Typical	-	-	-	-	Typical	-	Old	-	-	-	-	Remove
2147	<i>Corymbia citriodora</i>	Spotted Gum	140	70	157	18.0	5.0	2.0	1.5	Regular	-	-	-	-	-	Typical	-	-	-	-	Typical	-	-	-	-	-	-	Remove
2148	<i>Angophora leiocarpa</i>	Smooth-barked Apple	1080		1080	32.0	15.0	13.0	3.4	Regular	-	-	Die-back	-	-	Typical	-	-	-	-	Typical	-	Old	-	-	-	-	Remove
2149	<i>Corymbia citriodora</i>	Spotted Gum	130		130	14.0	6.0	2.0	1.4	Regular	-	-	-	-	-	Typical	-	-	-	-	Typical	-	-	-	-	-	-	Remove
2150	<i>Corymbia citriodora</i>	Spotted Gum	300		300	14.0	6.0	3.6	2.0	Regular	-	-	-	-	-	Typical	-	-	-	-	Typical	-	-	-	-	-	-	Remove
2151	<i>Corymbia citriodora</i>	Spotted Gum	160		160	16.0	6.0	2.0	1.5	Regular	-	-	-	-	-	Typical	-	-	-	-	Typical	-	-	-	-	-	-	Remove
2152	<i>Eucalyptus tereticornis</i>	Forest Red Gum	110		110	4.0	1.0	2.0	1.3	Regular	-	-	-	Epicormic	Lopped	Typical	-	-	-	-	Typical	-	-	-	-	-	-	Remove
2153	<i>Corymbia citriodora</i>	Spotted Gum	570		570	26.0	13.0	6.8	2.6	Regular	-	-	-	-	-	Typical	-	-	-	-	Typical	-	-	-	-	-	-	Remove
2154	<i>Corymbia citriodora</i>	Spotted Gum	200		200	18.0	7.0	2.4	1.7	Regular	-	-	-	-	-	Typical	-	-	-	-	Typical	-	-	-	-	-	-	Remove
2155	<i>Corymbia citriodora</i>	Spotted Gum	100		100	10.0	2.0	2.0	1.3	Regular	-	-	-	-	-	Typical	-	-	-	-	Typical	-	-	-	-	-	-	Remove
2156	<i>Eucalyptus siderophloia</i>	Northern Grey Ironbark	140	140	198	14.0	7.0	2.4	1.7	Regular	-	-	-	-	-	Typical	-	-	-	-	Typical	-	-	-	-	-	-	Remove
2157	<i>Corymbia citriodora</i>	Spotted Gum	150		150	18.0	5.0	2.0	1.5	Regular	-	-	-	-	-	Typical	-	-	-	-	Typical	-	-	-	-	-	-	Remove
2158	<i>Corymbia citriodora</i>	Spotted Gum	120		120	12.0	6.0	2.0	1.4	Regular	-	-	-	-	-	Typical	-	-	-	-	Typical	-	-	-	-	-	-	Remove
2159	<i>Corymbia citriodora</i>	Spotted Gum	140		140	14.0	5.0	2.0	1.4	Regular	-	-	-	-	-	Typical	-	-	-	-	Typical	-	-	-	-	-	-	Remove
2160	<i>Corymbia citriodora</i>	Spotted Gum	110		110	12.0	4.0	2.0	1.3	Regular	-	-	-	-	-	Typical	-	-	-	-	Typical	-	-	-	-	-	-	Remove
2161	<i>Corymbia citriodora</i>	Spotted Gum	130		130	12.0	4.0	2.0	1.4	Regular	-	-	-	-	-	Typical	-	-	-	-	Typical	-	-	-	-	-	-	Remove
2162	<i>Corymbia citriodora</i>	Spotted Gum	130		130	18.0	7.0	2.0	1.4	Regular	-	-	-	-	-	Typical	-	-	-	-	Typical	-	-	-	-	-	-	Remove
2163	<i>Corymbia citriodora</i>	Spotted Gum	200		200	17.0	6.0	2.4	1.7	Regular	-	-	-	-	-	Typical	-	-	-	-	Typical	-	-	-	-	-	-	Remove
2164	<i>Corymbia citriodora</i>	Spotted Gum	170		170	16.0	6.0	2.0	1.6	Regular	-	-	-	-	-	Typical	-	-	-	-	Typical	-	-	-	-	-	-	Remove
2165	<i>Corymbia citriodora</i>	Spotted Gum	140		140	14.0	5.0	2.0	1.4	Regular	-	-	-	-	-	Typical	-	-	-	-	Typical	-	-	-	-	-	-	Remove
2166	<i>Corymbia citriodora</i>	Spotted Gum	140		140	14.0	4.0	2.0	1.4	Regular	-	-	-	-	-	Typical	-	-	-	-	Typical	-	-	-	-	-	-	Remove
2167	<i>Corymbia citriodora</i>	Spotted Gum	200		200	18.0	6.0	2.4	1.7	Regular	-	-	-	-	-	Typical	-	-	-	-	Typical	-	-	-	-	-	-	Remove
2168	<i>Corymbia citriodora</i>	Spotted Gum	150		150	14.0	5.0	2.0	1.5	Regular	-	-	-	-	-	Typical	-	-	-	-	Typical	-	-	-	-	-	-	Remove
2169	<i>Corymbia citriodora</i>	Spotted Gum	120		120	14.0	5.0	2.0	1.4	Regular	-	-	-	-	-	Typical	-	-	-	-	Typical	-	-	-	-	-	-	Remove
2170	<i>Corymbia citriodora</i>	Spotted Gum	200		200	16.0	7.0	2.4	1.7	Regular	-	-	-	-	-	Typical	-	-	-	-	Typical	-	-	-	-	-	-	Remove
2171	<i>Corymbia citriodora</i>	Spotted Gum	100		100	12.0	2.0	2.0	1.3	Regular	-	-	-	-	-	Typical	-	-	-	-	Typical	-	-	-	-	-	-	Remove
2172	<i>Corymbia citriodora</i>	Spotted Gum	100		100	12.0	2.0	2.0	1.3	Regular	-	-	-	-	-	Typical	-	-	-	-	Typical	-	-	-	-	-	-	Remove
2173	<i>Acacia disparrima</i>	Black Wattle	200		200	10.0	7.0	2.4	1.7	Regular	-	-	-	-	-	Typical	-	-	-	-	Typical	-	-	-	-	-	-	Remove
2174	<i>Corymbia citriodora</i>	Spotted Gum	130		130	14.0	4.0	2.0	1.4	Regular	-	-	-	-	-	Typical	-	-	-	-	Typical	-	-	-	-	-	-	Remove
2175	<i>Corymbia citriodora</i>	Spotted Gum	100		100	12.0	1.0	2.0	1.3	Regular	-	-	-	-	-	Typical	-	-	-	-	Typical	-	-	-	-	-	-	Remove
2176	<i>Corymbia citriodora</i>	Spotted Gum	120		120	10.0	2.0	2.0	1.4	Regular	-	-	-	-	-	Typical	-	-	-	-	Typical	-	-	-	-	-	-	Remove
2177	<i>Corymbia citriodora</i>	Spotted Gum	130		130	12.0	3.0	2.0	1.4	Regular	-	-	-	-	-	Typical	-	-	-	-	Typical	-	-	-	-	-	-	Remove
2178	<i>Corymbia citriodora</i>	Spotted Gum	100		100	12.0	2.0	2.0	1.3	Regular	-	-	-	-	-	Typical	-	-	-	-	Typical	-	-	-	-	-	-	Remove
2179	<i>Corymbia citriodora</i>	Spotted Gum	180		180	14.0	6.0	2.2	1.6	Regular	-	-	-	-	-	Typical	-	-	-	-	Typical	-	-	-	-	-	-	Remove

Tree ID	Botanical Name	Common Name	Specimen Details							Canopy Condition Details							Trunk Condition Details					Fauna Details and Habitat Value						Retention
			Trunk DBH (mm)	Additional Trunks DBH (mm)	Total DBH (mm) [AS 4970-2009]	Height (m)	Spread (m)	Tree Protection Zone (m)	Structural Root Zone (m)	Canopy Form	Spreading	Thinning	Die-Back	Epicormic Growth	Lopped	Canopy Health	Leaning	Vines	Trunk Damage	Fire Damage	Trunk Health	Scats	Scratches	Hollows	Nest	Termite Nest	Habitat Value	
2180	<i>Corymbia citriodora</i>	Spotted Gum	120		120	14.0	5.0	2.0	1.4	Regular	-	-	-	-	-	Typical	-	-	-	-	Typical	-	-	-	-	-	-	Remove
2181	<i>Corymbia citriodora</i>	Spotted Gum	120		120	9.0	2.0	2.0	1.4	Regular	-	-	-	-	-	Typical	-	-	-	-	Typical	-	-	-	-	-	-	Remove
2182	<i>Corymbia citriodora</i>	Spotted Gum	130		130	10.0	2.0	2.0	1.4	Regular	-	-	-	-	-	Typical	-	-	-	-	Typical	-	-	-	-	-	-	Remove
2183	<i>Corymbia citriodora</i>	Spotted Gum	120		120	12.0	4.0	2.0	1.4	Regular	-	-	-	-	-	Typical	-	-	-	-	Typical	-	-	-	-	-	-	Remove
2184	<i>Corymbia citriodora</i>	Spotted Gum	110		110	7.0	2.0	2.0	1.3	Regular	-	-	-	-	-	Typical	-	-	-	-	Typical	-	-	-	-	-	-	Remove
2185	<i>Corymbia citriodora</i>	Spotted Gum	130		130	16.0	4.0	2.0	1.4	Regular	-	-	-	-	-	Typical	-	-	-	-	Typical	-	-	-	-	-	-	Remove
2186	<i>Eucalyptus siderophloia</i>	Northern Grey Ironbark	110		110	12.0	4.0	2.0	1.3	Regular	-	-	-	-	-	Typical	-	-	-	-	Typical	-	-	-	-	-	-	Remove
2187	<i>Corymbia citriodora</i>	Spotted Gum	160		160	16.0	6.0	2.0	1.5	Regular	-	-	-	-	-	Typical	-	-	-	-	Typical	-	-	-	-	-	-	Remove
2188	<i>Corymbia citriodora</i>	Spotted Gum	100		100	12.0	2.0	2.0	1.3	Regular	-	-	-	-	-	Typical	-	-	-	-	Typical	-	-	-	-	-	-	Remove
2189	<i>Corymbia citriodora</i>	Spotted Gum	160		160	16.0	4.0	2.0	1.5	Regular	-	-	-	-	-	Typical	-	-	-	-	Typical	-	-	-	-	-	-	Remove
2190	<i>Acacia disparrima</i>	Black Wattle	170		170	8.0	5.0	2.0	1.6	Regular	-	-	-	-	-	Typical	-	-	-	-	Typical	-	-	-	-	-	-	Remove
2191	<i>Eucalyptus siderophloia</i>	Northern Grey Ironbark	1220		1220	26.0	11.0	14.6	3.6	Regular	-	-	Die-back	-	-	Typical	-	-	Trunk Dmg.	-	Typical	-	-	Small	-	-	-	Remove
2192	<i>Corymbia citriodora</i>	Spotted Gum	180		180	16.0	6.0	2.2	1.6	Regular	-	-	-	-	-	Typical	-	-	-	-	Typical	-	-	-	-	-	-	Remove
2193	<i>Corymbia citriodora</i>	Spotted Gum	180		180	14.0	6.0	2.2	1.6	Regular	-	-	-	-	-	Typical	-	-	-	-	Typical	-	-	-	-	-	-	Remove
2194	<i>Acacia disparrima</i>	Black Wattle	170		170	7.0	6.0	2.0	1.6	Regular	-	-	-	-	-	Typical	-	-	-	-	Typical	-	-	-	-	-	-	Remove
2195	<i>Corymbia citriodora</i>	Spotted Gum	310		310	18.0	7.0	3.7	2.0	Regular	-	-	-	-	-	Typical	-	-	-	-	Typical	-	-	-	-	-	-	Remove
2196	<i>Corymbia citriodora</i>	Spotted Gum	120		120	12.0	2.0	2.0	1.4	Regular	-	-	-	-	-	Typical	-	-	-	-	Typical	-	-	-	-	-	-	Remove
2197	<i>Corymbia citriodora</i>	Spotted Gum	100		100	10.0	2.0	2.0	1.3	Regular	-	-	-	-	-	Typical	-	-	-	-	Typical	-	-	-	-	-	-	Remove
2198	<i>Corymbia citriodora</i>	Spotted Gum	110		110	14.0	3.0	2.0	1.3	Regular	-	-	-	-	-	Typical	-	-	-	-	Typical	-	-	-	-	-	-	Remove
2199	<i>Corymbia citriodora</i>	Spotted Gum	130		130	12.0	2.0	2.0	1.4	Regular	-	-	-	-	-	Typical	-	-	-	-	Typical	-	-	-	-	-	-	Remove
2200	<i>Corymbia citriodora</i>	Spotted Gum	100		100	7.0	2.0	2.0	1.3	Regular	-	-	-	-	-	Typical	-	-	-	-	Typical	-	-	-	-	-	-	Remove
2201	<i>Corymbia citriodora</i>	Spotted Gum	150		150	18.0	7.0	2.0	1.5	Regular	-	-	-	-	-	Typical	-	-	-	-	Typical	-	-	-	-	-	-	Remove
2202	<i>Corymbia citriodora</i>	Spotted Gum	140		140	8.0	3.0	2.0	1.4	Regular	-	-	-	-	-	Typical	-	-	-	-	Typical	-	-	-	-	-	-	Remove
2203	<i>Corymbia citriodora</i>	Spotted Gum	170		170	18.0	6.0	2.0	1.6	Regular	-	-	-	-	-	Typical	-	-	-	-	Typical	-	-	-	-	-	-	Remove
2204	<i>Corymbia citriodora</i>	Spotted Gum	160		160	18.0	7.0	2.0	1.5	Regular	-	-	-	-	-	Typical	-	-	-	-	Typical	-	-	-	-	-	-	Remove
2205	<i>Corymbia citriodora</i>	Spotted Gum	170		170	18.0	7.0	2.0	1.6	Regular	-	-	-	-	-	Typical	-	-	-	-	Typical	-	-	-	-	-	-	Remove
2206	<i>Corymbia citriodora</i>	Spotted Gum	170		170	18.0	7.0	2.0	1.6	Regular	-	-	-	-	-	Typical	-	-	-	-	Typical	-	-	-	-	-	-	Remove
2207	<i>Corymbia citriodora</i>	Spotted Gum	210		210	18.0	7.0	2.5	1.7	Regular	-	-	-	-	-	Typical	-	-	-	-	Typical	-	-	-	-	-	-	Remove
2208	<i>Acacia disparrima</i>	Black Wattle	230		230	14.0	5.0	2.8	1.8	Regular	-	-	-	-	-	Typical	-	-	-	-	Typical	-	-	-	-	-	-	Remove
2209	<i>Corymbia citriodora</i>	Spotted Gum	120		120	10.0	3.0	2.0	1.4	Regular	-	-	-	-	-	Typical	-	-	-	-	Typical	-	-	-	-	-	-	Remove
2210	<i>Corymbia citriodora</i>	Spotted Gum	100		100	14.0	3.0	2.0	1.3	Regular	-	-	-	-	-	Typical	-	-	-	-	Typical	-	-	-	-	-	-	Remove
2211	<i>Corymbia citriodora</i>	Spotted Gum	100		100	9.0	2.0	2.0	1.3	Regular	-	-	-	-	-	Typical	-	-	-	-	Typical	-	-	-	-	-	-	Remove
2212	<i>Eucalyptus siderophloia</i>	Northern Grey Ironbark	200		200	16.0	6.0	2.4	1.7	Regular	-	-	-	-	-	Typical	-	-	-	-	Typical	-	-	-	-	-	-	Remove
2213	<i>Corymbia citriodora</i>	Spotted Gum	100		100	6.0	2.0	2.0	1.3	Regular	-	-	-	-	-	Typical	-	-	-	-	Typical	-	-	-	-	-	-	Remove
2214	<i>Corymbia citriodora</i>	Spotted Gum	110		110	12.0	3.0	2.0	1.3	Regular	-	-	-	-	-	Typical	-	-	-	-	Typical	-	-	-	-	-	-	Remove
2215	<i>Corymbia citriodora</i>	Spotted Gum	100		100	9.0	2.0	2.0	1.3	Regular	-	-	-	-	-	Typical	-	-	-	-	Typical	-	-	-	-	-	-	Remove
2216	<i>Corymbia citriodora</i>	Spotted Gum	130		130	13.0	4.0	2.0	1.4	Regular	-	-	-	-	-	Typical	-	-	-	-	Typical	-	-	-	-	-	-	Remove
2217	<i>Acacia disparrima</i>	Black Wattle	160	150, 150	266	12.0	7.0	3.2	1.9	Regular	-	-	-	-	-	Typical	-	-	-	-	Typical	-	-	-	-	-	-	Remove
2218	<i>Corymbia citriodora</i>	Spotted Gum	160		160	14.0	7.0	2.0	1.5	Regular	-	-	-	-	-	Typical	-	-	-	-	Typical	-	-	-	-	-	-	Remove
2219	<i>Corymbia citriodora</i>	Spotted Gum	210		210	21.0	9.0	2.5	1.7	Regular	-	-	-	-	-	Typical	-	-	-	-	Typical	-	-	-	-	-	-	Remove
2220	<i>Corymbia citriodora</i>	Spotted Gum	530		530	25.0	14.0	6.4	2.5	Regular	-	-	-	-	-	Typical	-	-	-	-	Typical	-	-	-	-	-	-	Remove
2221	<i>Corymbia citriodora</i>	Spotted Gum	140		140	12.0	4.0	2.0	1.4	Regular	-	-	-	-	-	Typical	-	-	-	-	Typical	-	-	-	-	-	-	Remove

Specimen Details										Canopy Condition Details							Trunk Condition Details					Fauna Details and Habitat Value						
Tree ID	Botanical Name	Common Name	Trunk DBH (mm)	Additional Trunks DBH (mm)	Total DBH (mm) [AS 4970-2009]	Height (m)	Spread (m)	Tree Protection Zone (m)	Structural Root Zone (m)	Canopy Form	Spreading	Thinning	Die-Back	Epicormic Growth	Lopped	Canopy Health	Leaning	Vines	Trunk Damage	Fire Damage	Trunk Health	Scats	Scratches	Hollows	Nest	Termite Nest	Habitat Value	Retention
2222	<i>Corymbia citriodora</i>	Spotted Gum	140		140	12.0	4.0	2.0	1.4	Regular	-	-	-	-	-	Typical	-	-	-	-	Typical	-	-	-	-	-	-	Remove
2223	<i>Eucalyptus siderophloia</i>	Northern Grey Ironbark	170		170	14.0	5.0	2.0	1.6	Regular	-	-	-	-	-	Typical	-	-	-	-	Typical	-	-	-	-	-	-	Remove
2224	<i>Corymbia citriodora</i>	Spotted Gum	130		130	14.0	6.0	2.0	1.4	Regular	-	-	-	-	-	Typical	-	-	-	-	Typical	-	-	-	-	-	-	Remove
2225	<i>Corymbia citriodora</i>	Spotted Gum	110		110	11.0	3.0	2.0	1.3	Regular	-	-	-	-	-	Typical	-	-	-	-	Typical	-	-	-	-	-	-	Remove
2226	<i>Corymbia citriodora</i>	Spotted Gum	140		140	14.0	5.0	2.0	1.4	Regular	-	-	-	-	-	Typical	-	-	-	-	Typical	-	-	-	-	-	-	Remove
2227	<i>Corymbia citriodora</i>	Spotted Gum	170		170	15.0	6.0	2.0	1.6	Regular	-	-	-	-	-	Typical	-	-	-	-	Typical	-	-	-	-	-	-	Remove
2228	<i>Corymbia citriodora</i>	Spotted Gum	150		150	16.0	5.0	2.0	1.5	Regular	-	-	-	-	-	Typical	-	-	-	-	Typical	-	-	-	-	-	-	Remove
2229	<i>Corymbia citriodora</i>	Spotted Gum	130		130	11.0	4.0	2.0	1.4	Regular	-	-	-	-	-	Typical	-	-	-	-	Typical	-	-	-	-	-	-	Remove
2230	<i>Corymbia citriodora</i>	Spotted Gum	100		100	9.0	2.0	2.0	1.3	Regular	-	-	-	-	-	Typical	-	-	-	-	Typical	-	-	-	-	-	-	Remove
2231	<i>Corymbia citriodora</i>	Spotted Gum	550		550	23.0	12.0	6.6	2.6	Regular	-	-	-	-	-	Typical	-	-	-	-	Typical	-	-	-	-	-	-	Remove
2232	<i>Eucalyptus siderophloia</i>	Northern Grey Ironbark	140		140	14.0	6.0	2.0	1.4	Regular	-	-	-	-	-	Typical	-	-	-	-	Typical	-	-	-	-	-	-	Remove
2233	<i>Eucalyptus siderophloia</i>	Northern Grey Ironbark	230		230	16.0	7.0	2.8	1.8	Regular	-	-	-	-	-	Typical	-	-	-	-	Typical	-	-	-	-	-	-	Remove
2234	<i>Corymbia citriodora</i>	Spotted Gum	520		520	26.0	14.0	6.2	2.5	Regular	-	-	-	-	-	Typical	-	-	-	-	Typical	-	-	-	-	-	-	Remove
2235	<i>Corymbia citriodora</i>	Spotted Gum	120		120	11.0	4.0	2.0	1.4	Regular	-	-	-	-	-	Typical	-	-	-	-	Typical	-	-	-	-	-	-	Remove
2236	<i>Eucalyptus siderophloia</i>	Northern Grey Ironbark	120		120	12.0	6.0	2.0	1.4	Regular	-	-	-	-	-	Typical	-	-	-	-	Typical	-	-	-	-	-	-	Remove
2237	<i>Corymbia citriodora</i>	Spotted Gum	210		210	22.0	12.0	2.5	1.7	Regular	-	-	-	-	-	Typical	-	-	-	-	Typical	-	-	-	-	-	-	Remove
2238	<i>Corymbia citriodora</i>	Spotted Gum	120		120	14.0	4.0	2.0	1.4	Regular	-	-	-	-	-	Typical	-	-	-	-	Typical	-	-	-	-	-	-	Remove
2239	<i>Corymbia citriodora</i>	Spotted Gum	170		170	20.0	6.0	2.0	1.6	Regular	-	-	-	-	-	Typical	-	-	-	-	Typical	-	-	-	-	-	-	Remove
2240	<i>Corymbia citriodora</i>	Spotted Gum	120		120	10.0	3.0	2.0	1.4	Regular	-	-	-	-	-	Typical	-	-	-	-	Typical	-	-	-	-	-	-	Remove
2241	<i>Corymbia citriodora</i>	Spotted Gum	150		150	18.0	6.0	2.0	1.5	Regular	-	-	-	-	-	Typical	-	-	-	-	Typical	-	-	-	-	-	-	Remove
2242	<i>Corymbia citriodora</i>	Spotted Gum	170		170	18.0	6.0	2.0	1.6	Regular	-	-	-	-	-	Typical	-	-	-	-	Typical	-	-	-	-	-	-	Remove
2243	<i>Corymbia citriodora</i>	Spotted Gum	120		120	10.0	4.0	2.0	1.4	Regular	-	-	-	-	-	Typical	-	-	-	-	Typical	-	-	-	-	-	-	Remove
2244	<i>Corymbia citriodora</i>	Spotted Gum	130		130	14.0	4.0	2.0	1.4	Regular	-	-	-	-	-	Typical	-	-	-	-	Typical	-	-	-	-	-	-	Remove
2245	<i>Corymbia citriodora</i>	Spotted Gum	100		100	10.0	4.0	2.0	1.3	Regular	-	-	-	-	-	Typical	-	-	-	-	Typical	-	-	-	-	-	-	Remove
2246	<i>Corymbia citriodora</i>	Spotted Gum	100		100	11.0	3.0	2.0	1.3	Regular	-	-	-	-	-	Typical	-	-	-	-	Typical	-	-	-	-	-	-	Remove
2247	<i>Corymbia citriodora</i>	Spotted Gum	130		130	11.0	5.0	2.0	1.4	Regular	-	-	-	-	-	Typical	-	-	-	-	Typical	-	-	-	-	-	-	Remove
2248	<i>Corymbia citriodora</i>	Spotted Gum	110		110	10.0	3.0	2.0	1.3	Regular	-	-	-	-	-	Typical	-	-	-	-	Typical	-	-	-	-	-	-	Remove
2249	<i>Corymbia citriodora</i>	Spotted Gum	120		120	11.0	3.0	2.0	1.4	Regular	-	-	-	-	-	Typical	-	-	-	-	Typical	-	-	-	-	-	-	Remove
2250	<i>Corymbia citriodora</i>	Spotted Gum	100		100	8.0	2.0	2.0	1.3	Regular	-	-	-	-	-	Typical	-	-	-	-	Typical	-	-	-	-	-	-	Remove
2251	<i>Corymbia citriodora</i>	Spotted Gum	100		100	14.0	3.0	2.0	1.3	Regular	-	-	-	-	-	Typical	-	-	-	-	Typical	-	-	-	-	-	-	Remove
2252	<i>Corymbia citriodora</i>	Spotted Gum	100		100	10.0	2.0	2.0	1.3	Regular	-	-	-	-	-	Typical	-	-	-	-	Typical	-	-	-	-	-	-	Remove
2253	<i>Corymbia citriodora</i>	Spotted Gum	100		100	10.0	2.0	2.0	1.3	Regular	-	-	-	-	-	Typical	-	-	-	-	Typical	-	-	-	-	-	-	Remove
2254	<i>Corymbia citriodora</i>	Spotted Gum	100		100	12.0	2.0	2.0	1.3	Regular	-	-	-	-	-	Typical	-	-	-	-	Typical	-	-	-	-	-	-	Remove
2255	<i>Corymbia citriodora</i>	Spotted Gum	100		100	9.0	4.0	2.0	1.3	Regular	-	-	-	-	-	Typical	-	-	-	-	Typical	-	-	-	-	-	-	Remove
2256	<i>Corymbia citriodora</i>	Spotted Gum	300		300	20.0	12.0	3.6	2.0	Regular	-	-	-	-	-	Typical	-	-	-	-	Typical	-	-	-	-	-	-	Retain
2257	<i>Acacia disparrima</i>	Black Wattle	200		200	5.0	4.0	2.4	1.7	Regular	-	-	-	-	-	Typical	-	-	-	-	Typical	-	-	-	-	-	-	Retain
2258	<i>Acacia disparrima</i>	Black Wattle	200	200	283	8.0	5.0	3.4	1.9	Regular	-	-	-	-	-	Typical	-	-	-	-	Typical	-	-	-	-	-	-	Retain
2259	<i>Corymbia citriodora</i>	Spotted Gum	230		230	18.0	10.0	2.8	1.8	Regular	-	-	-	-	-	Typical	-	-	-	-	Typical	-	-	-	-	-	-	Remove
2260	<i>Corymbia citriodora</i>	Spotted Gum	160		160	16.0	8.0	2.0	1.5	Regular	-	-	-	-	-	Typical	-	-	-	-	Typical	-	-	-	-	-	-	Remove
2261	<i>Acacia disparrima</i>	Black Wattle	150		150	7.0	6.0	2.0	1.5	Regular	-	-	-	-	-	Typical	-	-	-	-	Typical	-	-	-	-	-	-	Remove
2262	<i>Corymbia citriodora</i>	Spotted Gum	120		120	14.0	5.0	2.0	1.4	Regular	-	-	-	-	-	Typical	-	-	-	-	Typical	-	-	-	-	-	-	Remove
2263	<i>Corymbia citriodora</i>	Spotted Gum	150		150	16.0	5.0	2.0	1.5	Regular	-	-	-	-	-	Typical	-	-	-	-	Typical	-	-	-	-	-	-	Remove

Specimen Details										Canopy Condition Details							Trunk Condition Details					Fauna Details and Habitat Value						Retention
Tree ID	Botanical Name	Common Name	Trunk DBH (mm)	Additional Trunks DBH (mm)	Total DBH (mm) [AS 4970-2009]	Height (m)	Spread (m)	Tree Protection Zone (m)	Structural Root Zone (m)	Canopy Form	Spreading	Thinning	Die-Back	Epicormic Growth	Lopped	Canopy Health	Leaning	Vines	Trunk Damage	Fire Damage	Trunk Health	Scats	Scratches	Hollows	Nest	Termite Nest	Habitat Value	
2264	<i>Acacia disparrima</i>	Black Wattle	150	130	198	5.0	4.0	2.4	1.7	Regular	-	-	Die-back	-	-	Typical	-	-	-	-	Typical	-	-	-	-	-	-	Remove
2265	<i>Corymbia citriodora</i>	Spotted Gum	170		170	18.0	6.0	2.0	1.6	Regular	-	-	-	-	-	Typical	-	-	-	-	Typical	-	-	-	-	-	-	Remove
2266	<i>Corymbia citriodora</i>	Spotted Gum	160		160	18.0	6.0	2.0	1.5	Regular	-	-	-	-	-	Typical	-	-	-	-	Typical	-	-	-	-	-	-	Remove
2267	<i>Eucalyptus tereticornis</i>	Forest Red Gum	250		250	18.0	6.0	3.0	1.8	Regular	-	-	-	-	-	Typical	-	-	-	-	Typical	-	-	-	-	-	-	Remove
2268	<i>Acacia disparrima</i>	Black Wattle	160		160	7.0	5.0	2.0	1.5	Regular	-	-	-	-	-	Typical	-	-	-	-	Typical	-	-	-	-	-	-	Remove
2269	<i>Eucalyptus siderophloia</i>	Northern Grey Ironbark	180		180	10.0	5.0	2.2	1.6	Regular	-	-	-	-	-	Typical	-	-	-	-	Typical	-	-	-	-	-	-	Remove
2270	<i>Corymbia citriodora</i>	Spotted Gum	200		200	22.0	7.0	2.4	1.7	Regular	-	-	-	-	-	Typical	-	-	-	-	Typical	-	-	-	-	-	-	Remove
2271	<i>Corymbia citriodora</i>	Spotted Gum	150		150	10.0	2.0	2.0	1.5	Regular	-	-	-	-	-	Typical	-	-	-	-	Typical	-	-	-	-	-	-	Remove
2272	<i>Corymbia citriodora</i>	Spotted Gum	140		140	14.0	4.0	2.0	1.4	Regular	-	-	-	-	-	Typical	-	-	-	-	Typical	-	-	-	-	-	-	Remove
2273	<i>Eucalyptus siderophloia</i>	Northern Grey Ironbark	190		190	20.0	7.0	2.3	1.6	Regular	-	-	-	-	-	Typical	-	-	-	-	Typical	-	-	-	-	-	-	Remove
2274	<i>Eucalyptus siderophloia</i>	Northern Grey Ironbark	150		150	16.0	5.0	2.0	1.5	Regular	-	-	-	-	-	Typical	-	-	-	-	Typical	-	-	-	-	-	-	Remove
2275	<i>Corymbia citriodora</i>	Spotted Gum	120		120	14.0	5.0	2.0	1.4	Regular	-	-	-	-	-	Typical	-	-	-	-	Typical	-	-	-	-	-	-	Remove
2276	<i>Eucalyptus siderophloia</i>	Northern Grey Ironbark	100		100	12.0	3.0	2.0	1.3	Regular	-	-	-	-	-	Typical	-	-	-	-	Typical	-	-	-	-	-	-	Remove
2277	<i>Corymbia citriodora</i>	Spotted Gum	130		130	8.0	2.0	2.0	1.4	Regular	-	-	Die-back	Epicormic	-	Typical	-	-	-	-	Typical	-	-	-	-	-	-	Remove
2278	<i>Corymbia citriodora</i>	Spotted Gum	125		125	16.0	5.0	2.0	1.4	Regular	-	-	-	-	-	Typical	-	-	-	-	Typical	-	-	-	-	-	-	Remove
2279	<i>Corymbia citriodora</i>	Spotted Gum	130		130	16.0	5.0	2.0	1.4	Regular	-	-	-	-	-	Typical	-	-	-	-	Typical	-	-	-	-	-	-	Remove
2280	<i>Eucalyptus siderophloia</i>	Northern Grey Ironbark	730		730	27.0	10.0	8.8	2.9	Regular	-	-	-	-	-	Typical	-	-	-	-	Typical	-	-	-	-	-	-	Remove
2281	<i>Corymbia citriodora</i>	Spotted Gum	130		130	16.0	5.0	2.0	1.4	Regular	-	-	-	-	-	Typical	-	-	-	-	Typical	-	-	-	-	-	-	Remove
2282	<i>Corymbia citriodora</i>	Spotted Gum	130		130	14.0	5.0	2.0	1.4	Regular	-	-	-	-	-	Typical	-	-	-	-	Typical	-	-	-	-	-	-	Remove
2283	<i>Corymbia citriodora</i>	Spotted Gum	130		130	14.0	5.0	2.0	1.4	Regular	-	-	-	-	-	Typical	-	-	-	-	Typical	-	-	-	-	-	-	Remove
2284	<i>Corymbia citriodora</i>	Spotted Gum	150		150	18.0	5.0	2.0	1.5	Regular	-	-	-	-	-	Typical	-	-	-	-	Typical	-	-	-	-	-	-	Remove
2285	<i>Corymbia citriodora</i>	Spotted Gum	220		220	24.0	7.0	2.6	1.8	Regular	-	-	-	-	-	Typical	-	-	-	-	Typical	-	-	-	-	-	-	Remove
2286	<i>Corymbia citriodora</i>	Spotted Gum	130		130	16.0	6.0	2.0	1.4	Regular	-	-	-	-	-	Typical	-	-	-	-	Typical	-	-	-	-	-	-	Remove
2287	<i>Corymbia citriodora</i>	Spotted Gum	190		190	18.0	8.0	2.3	1.6	Regular	-	-	-	-	-	Typical	-	-	-	-	Typical	-	-	-	-	-	-	Remove
2288	<i>Eucalyptus siderophloia</i>	Northern Grey Ironbark	470		470	20.0	10.0	5.6	2.4	Regular	-	-	Die-back	-	-	Typical	-	-	-	-	Typical	-	-	-	-	-	-	Remove
2289	<i>Corymbia citriodora</i>	Spotted Gum	110		110	16.0	4.0	2.0	1.3	Regular	-	-	-	-	-	Typical	-	-	-	-	Typical	-	-	-	-	-	-	Remove
2290	<i>Corymbia citriodora</i>	Spotted Gum	550		550	24.0	13.0	6.6	2.6	Regular	-	-	Die-back	-	-	Typical	-	-	-	-	Typical	-	-	Large	-	-	-	Remove
2291	<i>Corymbia citriodora</i>	Spotted Gum	180		180	16.0	8.0	2.2	1.6	Regular	-	-	-	-	-	Typical	-	-	-	-	Typical	-	-	-	-	-	-	Remove
2292	<i>Eucalyptus siderophloia</i>	Northern Grey Ironbark	160		160	18.0	6.0	2.0	1.5	Regular	-	-	-	-	-	Typical	-	-	-	-	Typical	-	-	-	-	-	-	Remove
2293	<i>Acacia disparrima</i>	Black Wattle	160		160	6.0	6.0	2.0	1.5	Regular	-	-	-	-	-	Typical	-	-	-	-	Typical	-	-	-	-	-	-	Remove
2294	<i>Corymbia citriodora</i>	Spotted Gum	220		220	24.0	9.0	2.6	1.8	Regular	-	-	-	-	-	Typical	-	-	-	-	Typical	-	-	-	-	-	-	Remove
2295	<i>Corymbia citriodora</i>	Spotted Gum	100		100	14.0	4.0	2.0	1.3	Regular	-	-	-	-	-	Typical	-	-	-	-	Typical	-	-	-	-	-	-	Remove
2296	<i>Corymbia citriodora</i>	Spotted Gum	110		110	14.0	3.0	2.0	1.3	Regular	-	-	-	-	-	Typical	-	-	-	-	Typical	-	-	-	-	-	-	Remove
2297	<i>Eucalyptus siderophloia</i>	Northern Grey Ironbark	200		200	20.0	7.0	2.4	1.7	Regular	-	-	-	-	-	Typical	-	-	-	-	Typical	-	-	-	-	-	-	Remove
2298	<i>Corymbia citriodora</i>	Spotted Gum	100		100	12.0	2.0	2.0	1.3	Regular	-	-	-	-	-	Typical	-	-	-	-	Typical	-	-	-	-	-	-	Remove
2299	<i>Eucalyptus siderophloia</i>	Northern Grey Ironbark	190		190	15.0	6.0	2.3	1.6	Regular	-	-	-	-	-	Typical	-	-	-	-	Typical	-	-	-	-	-	-	Remove
2300	<i>Eucalyptus siderophloia</i>	Northern Grey Ironbark	170		170	16.0	5.0	2.0	1.6	Regular	-	-	-	-	-	Typical	-	-	-	-	Typical	-	-	-	-	-	-	Remove
2301	<i>Eucalyptus siderophloia</i>	Northern Grey Ironbark	160		160	16.0	5.0	2.0	1.5	Regular	-	-	-	-	-	Typical	-	-	-	-	Typical	-	-	-	-	-	-	Remove
2302	<i>Corymbia citriodora</i>	Spotted Gum	190		190	16.0	5.0	2.3	1.6	Regular	-	-	-	-	-	Typical	-	-	-	-	Typical	-	-	-	-	-	-	Remove
2303	<i>Eucalyptus tereticornis</i>	Forest Red Gum	150		150	12.0	3.0	2.0	1.5	Regular	-	-	-	-	-	Typical	-	-	-	-	Typical	-	-	-	-	-	-	Remove
2304	<i>Eucalyptus siderophloia</i>	Northern Grey Ironbark	240		240	24.0	8.0	2.9	1.8	Regular	-	-	-	-	-	Typical	-	-	-	-	Typical	-	-	-	-	-	-	Remove
2305	<i>Corymbia citriodora</i>	Spotted Gum	120		120	9.0	2.0	2.0	1.4	Regular	-	-	-	-	-	Typical	-	-	-	-	Typical	-	-	-	-	-	-	Remove

Specimen Details										Canopy Condition Details							Trunk Condition Details					Fauna Details and Habitat Value							
Tree ID	Botanical Name	Common Name	Trunk DBH (mm)	Additional Trunks DBH (mm)	Total DBH (mm) [AS 4970-2009]	Height (m)	Spread (m)	Tree Protection Zone (m)	Structural Root Zone (m)	Canopy Form	Spreading	Thinning	Die-Back	Epicormic Growth	Lopped	Canopy Health	Leaning	Vines	Trunk Damage	Fire Damage	Trunk Health	Scats	Scratches	Hollows	Nest	Termite Nest	Habitat Value	Retention	
2306	<i>Corymbia citriodora</i>	Spotted Gum	120	150	120	9.0	2.0	2.0	1.4	Regular	-	-	-	-	-	Typical	-	-	-	-	Typical	-	-	-	-	-	-	Remove	
2307	<i>Acacia disparrima</i>	Black Wattle	150		212	7.0	6.0	2.5	1.7	Regular	-	-	-	-	-	-	Typical	-	-	-	-	Typical	-	-	-	-	-	-	Remove
2308	<i>Acacia disparrima</i>	Black Wattle	150		150	7.0	6.0	2.0	1.5	Regular	-	-	-	-	-	-	Typical	-	-	-	-	Typical	-	-	-	-	-	-	Remove
2309	<i>Eucalyptus tereticornis</i>	Forest Red Gum	100		100	8.0	1.0	2.0	1.3	Regular	-	-	-	-	-	Typical	-	-	-	-	Typical	-	-	-	-	-	-	Remove	
2310	<i>Eucalyptus siderophloia</i>	Northern Grey Ironbark	170		170	13.0	5.0	2.0	1.6	Regular	-	-	-	-	-	Typical	-	-	-	-	Typical	-	-	-	-	-	-	Remove	
2311	<i>Eucalyptus siderophloia</i>	Northern Grey Ironbark	140		140	6.0	3.0	2.0	1.4	Regular	-	-	-	-	-	Typical	Minor	-	-	-	-	Typical	-	-	-	-	-	-	Remove
2312	<i>Acacia disparrima</i>	Black Wattle	150		150	7.0	5.0	2.0	1.5	Regular	-	-	-	-	-	Typical	-	-	-	-	-	Typical	-	-	-	-	-	-	Remove
2313	<i>Eucalyptus tereticornis</i>	Forest Red Gum	290		290	20.0	6.0	3.5	2.0	Regular	-	-	-	-	-	Typical	-	-	-	-	-	Typical	-	-	-	-	-	-	Remove
2314	<i>Eucalyptus tereticornis</i>	Forest Red Gum	290		290	25.0	10.0	3.5	2.0	Regular	-	-	-	-	-	Typical	-	-	-	-	-	Typical	-	-	-	-	-	-	Remove
2315	<i>Eucalyptus tereticornis</i>	Forest Red Gum	120		120	12.0	3.0	2.0	1.4	Regular	-	-	-	-	-	Typical	-	-	-	-	-	Typical	-	-	-	-	-	-	Remove
2316	<i>Eucalyptus tereticornis</i>	Forest Red Gum	170		170	16.0	5.0	2.0	1.6	Regular	-	-	-	-	-	Typical	-	-	-	-	-	Typical	-	-	-	-	-	-	Remove
2317	<i>Eucalyptus tereticornis</i>	Forest Red Gum	120		120	16.0	4.0	2.0	1.4	Regular	-	-	-	-	-	Typical	-	-	-	-	-	Typical	-	-	-	-	-	-	Remove
2318	<i>Eucalyptus siderophloia</i>	Northern Grey Ironbark	140		140	14.0	4.0	2.0	1.4	Regular	-	-	-	-	-	Typical	-	-	-	-	-	Typical	-	-	-	-	-	-	Remove
2319	<i>Eucalyptus tereticornis</i>	Forest Red Gum	170		170	16.0	3.0	2.0	1.6	Regular	-	-	-	-	-	Typical	-	-	-	-	-	Typical	-	-	-	-	-	-	Remove
2320	<i>Acacia disparrima</i>	Black Wattle	150		150	7.0	5.0	2.0	1.5	Regular	-	-	-	-	-	Typical	-	-	-	-	-	Typical	-	-	-	-	-	-	Remove
2321	<i>Eucalyptus siderophloia</i>	Northern Grey Ironbark	120		120	14.0	3.0	2.0	1.4	Regular	-	-	-	-	-	Typical	-	-	-	-	-	Typical	-	-	-	-	-	-	Remove
2322	<i>Eucalyptus siderophloia</i>	Northern Grey Ironbark	110		110	12.0	2.0	2.0	1.3	Regular	-	-	-	-	-	Typical	-	-	-	-	-	Typical	-	-	-	-	-	-	Remove
2323	<i>Eucalyptus tereticornis</i>	Forest Red Gum	220		220	18.0	5.0	2.6	1.8	Regular	-	-	-	-	-	Typical	-	-	-	-	-	Typical	-	-	-	-	-	-	Remove
2324	<i>Corymbia tessellaris</i>	Moreton Bay Ash	100		100	8.0	3.0	2.0	1.3	Regular	-	-	-	-	-	Typical	-	-	-	-	-	Typical	-	-	-	-	-	-	Remove
2325	<i>Eucalyptus tereticornis</i>	Forest Red Gum	100		100	8.0	1.0	2.0	1.3	Regular	-	-	-	-	-	Typical	-	-	-	-	-	Typical	-	-	-	-	-	-	Remove
2326	<i>Eucalyptus siderophloia</i>	Northern Grey Ironbark	100		100	8.0	2.0	2.0	1.3	Regular	-	-	-	-	-	Typical	-	-	-	-	-	Typical	-	-	-	-	-	-	Remove
2327	<i>Eucalyptus tereticornis</i>	Forest Red Gum	150		150	10.0	4.0	2.0	1.5	Regular	-	-	-	-	-	Typical	-	-	-	-	-	Typical	-	-	-	-	-	-	Remove
2328	<i>Eucalyptus siderophloia</i>	Northern Grey Ironbark	150		150	12.0	4.0	2.0	1.5	Regular	-	-	-	-	-	Typical	-	-	-	-	-	Typical	-	-	-	-	-	-	Remove
2329	<i>Corymbia tessellaris</i>	Moreton Bay Ash	140		140	12.0	3.0	2.0	1.4	Regular	-	-	-	-	-	Typical	-	-	-	-	-	Typical	-	-	-	-	-	-	Remove
2330	<i>Eucalyptus siderophloia</i>	Northern Grey Ironbark	100		100	6.0	2.0	2.0	1.3	Regular	-	-	-	-	-	Typical	-	-	-	-	-	Typical	-	-	-	-	-	-	Remove
2331	<i>Eucalyptus tereticornis</i>	Forest Red Gum	180		180	14.0	5.0	2.2	1.6	Regular	-	-	-	-	-	Typical	-	-	-	-	-	Typical	-	-	-	-	-	-	Remove
2332	<i>Eucalyptus tereticornis</i>	Forest Red Gum	120		120	9.0	2.0	2.0	1.4	Regular	-	-	-	-	-	Typical	-	-	-	-	-	Typical	-	-	-	-	-	-	Remove
2333	<i>Corymbia citriodora</i>	Spotted Gum	160		160	18.0	6.0	2.0	1.5	Regular	-	-	-	-	-	Typical	-	-	-	-	-	Typical	-	-	-	-	-	-	Remove
2334	<i>Corymbia tessellaris</i>	Moreton Bay Ash	100		100	12.0	2.0	2.0	1.3	Regular	-	-	-	-	-	Typical	-	-	-	-	-	Typical	-	-	-	-	-	-	Remove
2335	<i>Eucalyptus siderophloia</i>	Northern Grey Ironbark	120		120	12.0	4.0	2.0	1.4	Regular	-	-	-	-	-	Typical	-	-	-	-	-	Typical	-	-	-	-	-	-	Remove
2336	<i>Eucalyptus siderophloia</i>	Northern Grey Ironbark	200		200	18.0	4.0	2.4	1.7	Regular	-	-	-	-	-	Typical	-	-	-	-	-	Typical	-	-	-	-	-	-	Remove
2337	<i>Eucalyptus siderophloia</i>	Northern Grey Ironbark	140		140	8.0	2.0	2.0	1.4	Regular	-	-	-	-	-	Typical	-	-	-	-	-	Typical	-	-	-	-	-	-	Retain
2338	<i>Eucalyptus siderophloia</i>	Northern Grey Ironbark	160		160	18.0	5.0	2.0	1.5	Regular	-	-	-	-	-	Typical	-	-	-	-	-	Typical	-	-	-	-	-	-	Retain
2339	<i>Eucalyptus siderophloia</i>	Northern Grey Ironbark	160		160	18.0	6.0	2.0	1.5	Regular	-	-	-	-	-	Typical	-	-	-	-	-	Typical	-	-	-	-	-	-	Retain
2340	<i>Acacia disparrima</i>	Black Wattle	180		180	7.0	6.0	2.2	1.6	Regular	-	-	-	-	-	Typical	-	-	-	-	-	Typical	-	-	-	-	-	-	Retain
2341	<i>Eucalyptus tereticornis</i>	Forest Red Gum	120		120	14.0	3.0	2.0	1.4	Regular	-	-	-	-	-	Typical	-	-	-	-	-	Typical	-	-	-	-	-	-	Retain
2342	<i>Eucalyptus moluccana</i>	Gum-topped Box	150		150	14.0	4.0	2.0	1.5	Regular	-	-	-	-	-	Typical	-	-	-	-	-	Typical	-	-	-	-	-	-	Retain
2343	<i>Corymbia intermedia</i>	Pink Bloodwood	130		130	12.0	4.0	2.0	1.4	Regular	-	-	-	-	-	Typical	-	-	-	-	-	Typical	-	-	-	-	-	-	Retain
2344	<i>Eucalyptus siderophloia</i>	Northern Grey Ironbark	210		210	20.0	6.0	2.5	1.7	Regular	-	-	-	-	-	Typical	-	-	-	-	-	Typical	-	-	-	-	-	-	Retain
2345	<i>Eucalyptus siderophloia</i>	Northern Grey Ironbark	170		170	16.0	5.0	2.0	1.6	Regular	-	-	-	-	-	Typical	-	-	-	-	-	Typical	-	-	-	-	-	-	Retain
2346	<i>Eucalyptus siderophloia</i>	Northern Grey Ironbark	160		160	16.0	6.0	2.0	1.5	Regular	-	-	-	-	-	Typical	-	-	-	-	-	Typical	-	-	-	-	-	-	Retain
2347	<i>Eucalyptus siderophloia</i>	Northern Grey Ironbark	170		170	18.0	6.0	2.0	1.6	Regular	-	-	-	-	-	Typical	-	-	-	-	-	Typical	-	-	-	-	-	-	Retain

Tree ID	Specimen Details										Canopy Condition Details						Trunk Condition Details					Fauna Details and Habitat Value						Retention
	Botanical Name	Common Name	Trunk DBH (mm)	Additional Trunks DBH (mm)	Total DBH (mm) [AS 4970-2009]	Height (m)	Spread (m)	Tree Protection Zone (m)	Structural Root Zone (m)	Canopy Form	Spreading	Thinning	Die-Back	Epicormic Growth	Lopped	Canopy Health	Leaning	Vines	Trunk Damage	Fire Damage	Trunk Health	Scats	Scratches	Hollows	Nest	Termite Nest	Habitat Value	
2348	<i>Eucalyptus siderophloia</i>	Northern Grey Ironbark	180		180	18.0	6.0	2.2	1.6	Regular	-	-	-	-	-	Typical	-	-	-	-	Typical	-	-	-	-	-	-	Retain
2349	<i>Eucalyptus siderophloia</i>	Northern Grey Ironbark	160		160	14.0	5.0	2.0	1.5	Regular	-	-	-	-	-	Typical	-	-	-	-	Typical	-	-	-	-	-	-	Retain
2350	<i>Eucalyptus siderophloia</i>	Northern Grey Ironbark	130		130	14.0	4.0	2.0	1.4	Regular	-	-	-	-	-	Typical	-	-	-	-	Typical	-	-	-	-	-	-	Retain
2351	<i>Eucalyptus siderophloia</i>	Northern Grey Ironbark	160		160	18.0	6.0	2.0	1.5	Regular	-	-	-	-	-	Typical	-	-	-	-	Typical	-	-	-	-	-	-	Retain
2352	<i>Eucalyptus siderophloia</i>	Northern Grey Ironbark	160		160	22.0	10.0	2.0	1.5	Regular	-	-	-	-	-	Typical	-	-	-	-	Typical	-	-	-	-	-	-	Retain
2353	<i>Eucalyptus siderophloia</i>	Northern Grey Ironbark	130		130	12.0	5.0	2.0	1.4	Regular	-	-	-	-	-	Typical	-	-	-	-	Typical	-	-	-	-	-	-	Retain
2354	<i>Acacia dispartima</i>	Black Wattle	150		150	8.0	6.0	2.0	1.5	Regular	-	-	-	-	-	Typical	-	-	-	-	Typical	-	-	-	-	-	-	Retain
2355	<i>Eucalyptus siderophloia</i>	Northern Grey Ironbark	200		200	18.0	7.0	2.4	1.7	Regular	-	-	-	-	-	Typical	-	-	-	-	Typical	-	-	-	-	-	-	Remove
2356	<i>Eucalyptus siderophloia</i>	Northern Grey Ironbark	160		160	14.0	6.0	2.0	1.5	Regular	-	-	-	-	-	Typical	-	-	-	-	Typical	-	-	-	-	-	-	Remove
2357	<i>Eucalyptus siderophloia</i>	Northern Grey Ironbark	200		200	22.0	10.0	2.4	1.7	Regular	-	-	-	-	-	Typical	-	-	-	-	Typical	-	-	-	-	-	-	Remove
2358	<i>Eucalyptus siderophloia</i>	Northern Grey Ironbark	140		140	16.0	6.0	2.0	1.4	Regular	-	-	-	-	-	Typical	-	-	-	-	Typical	-	-	-	-	-	-	Remove
2359	<i>Eucalyptus siderophloia</i>	Northern Grey Ironbark	200		200	16.0	6.0	2.4	1.7	Regular	-	-	-	-	-	Typical	-	-	-	-	Typical	-	-	-	-	-	-	Remove
2360	<i>Eucalyptus siderophloia</i>	Northern Grey Ironbark	170		170	16.0	6.0	2.0	1.6	Regular	-	-	-	-	-	Typical	-	-	-	-	Typical	-	-	-	-	-	-	Retain
2361	<i>Eucalyptus siderophloia</i>	Northern Grey Ironbark	200		200	20.0	10.0	2.4	1.7	Regular	-	-	-	-	-	Typical	-	-	-	-	Typical	-	-	-	-	-	-	Retain
2362	<i>Acacia dispartima</i>	Black Wattle	150		150	8.0	7.0	2.0	1.5	Regular	-	-	-	-	-	Typical	-	-	-	-	Typical	-	-	-	-	-	-	Retain
2363	<i>Corymbia intermedia</i>	Pink Bloodwood	220	150	266	16.0	7.0	3.2	1.9	Regular	-	-	-	-	-	Typical	-	-	-	-	Typical	-	-	-	-	-	-	Retain
2364	<i>Corymbia intermedia</i>	Pink Bloodwood	100		100	6.0	2.0	2.0	1.3	Regular	-	-	-	-	-	Typical	-	Native	-	-	Typical	-	-	-	-	-	-	Retain
2365	<i>Eucalyptus siderophloia</i>	Northern Grey Ironbark	110		110	8.0	3.0	2.0	1.3	Regular	-	-	-	-	-	Typical	-	-	-	-	Typical	-	-	-	-	-	-	Retain
2366	<i>Eucalyptus siderophloia</i>	Northern Grey Ironbark	180		180	18.0	5.0	2.2	1.6	Regular	-	-	-	-	-	Typical	-	-	-	-	Typical	-	-	-	-	-	-	Remove
2367	<i>Eucalyptus siderophloia</i>	Northern Grey Ironbark	200		200	16.0	6.0	2.4	1.7	Regular	-	-	-	-	-	Typical	-	-	-	-	Typical	-	-	-	-	-	-	Remove
2368	<i>Eucalyptus siderophloia</i>	Northern Grey Ironbark	120		120	8.0	2.0	2.0	1.4	Regular	-	-	-	-	-	Typical	-	-	-	-	Typical	-	-	-	-	-	-	Remove
2369	<i>Eucalyptus siderophloia</i>	Northern Grey Ironbark	300		300	24.0	7.0	3.6	2.0	Regular	-	-	Die-back	Epicormic	-	Poor	-	-	-	-	Typical	-	-	-	-	-	-	Retain
2370	<i>Eucalyptus tereticornis</i>	Forest Red Gum	490		490	28.0	15.0	5.9	2.5	Regular	-	-	-	-	-	Typical	-	Native	-	-	Typical	-	-	-	-	-	-	Retain
2371	<i>Eucalyptus siderophloia</i>	Northern Grey Ironbark	200		200	16.0	4.0	2.4	1.7	Regular	-	-	-	-	-	Typical	-	-	-	-	Typical	-	-	-	-	-	-	Retain
2372	<i>Eucalyptus siderophloia</i>	Northern Grey Ironbark	300		300	24.0	13.0	3.6	2.0	Regular	-	-	-	-	-	Typical	-	-	-	-	Typical	-	-	-	-	-	-	Retain
2373	<i>Eucalyptus siderophloia</i>	Northern Grey Ironbark	270		270	25.0	14.0	3.2	1.9	Regular	-	-	-	-	-	Typical	-	Native	-	-	Typical	-	-	-	-	-	-	Retain
2374	<i>Eucalyptus tereticornis</i>	Forest Red Gum	250		250	24.0	14.0	3.0	1.8	Regular	-	-	-	-	-	Typical	-	-	-	-	Typical	-	-	-	-	-	-	Retain
2375	<i>Eucalyptus siderophloia</i>	Northern Grey Ironbark	110		110	14.0	4.0	2.0	1.3	Regular	-	-	-	-	-	Typical	-	-	-	-	Typical	-	-	-	-	-	-	Retain
2376	<i>Eucalyptus siderophloia</i>	Northern Grey Ironbark	170		170	16.0	6.0	2.0	1.6	Regular	-	-	-	-	-	Typical	-	-	-	-	Typical	-	-	-	-	-	-	Retain
2377	<i>Eucalyptus tereticornis</i>	Forest Red Gum	160		160	18.0	7.0	2.0	1.5	Regular	-	-	-	-	-	Typical	-	Native	-	-	Typical	-	-	-	-	-	-	Retain
2378	<i>Eucalyptus siderophloia</i>	Northern Grey Ironbark	270		270	25.0	13.0	3.2	1.9	Regular	-	-	-	-	-	Typical	-	Native	-	-	Typical	-	-	-	-	-	-	Retain
2379	<i>Eucalyptus tereticornis</i>	Forest Red Gum	170		170	14.0	6.0	2.0	1.6	Regular	-	-	-	-	-	Typical	-	-	-	-	Typical	-	-	-	-	-	-	Retain
2380	<i>Acacia dispartima</i>	Black Wattle	150		150	9.0	6.0	2.0	1.5	Regular	-	-	-	-	-	Typical	-	-	-	-	Typical	-	-	-	-	-	-	Retain
2381	<i>Eucalyptus siderophloia</i>	Northern Grey Ironbark	190		190	20.0	8.0	2.3	1.6	Regular	-	-	-	-	-	Typical	-	-	-	-	Typical	-	-	-	-	-	-	Retain
2382	<i>Eucalyptus siderophloia</i>	Northern Grey Ironbark	320		320	26.0	14.0	3.8	2.1	Regular	-	-	-	-	-	Typical	-	-	-	-	Typical	-	-	-	-	-	-	Retain
2383	<i>Eucalyptus tereticornis</i>	Forest Red Gum	110		110	14.0	2.0	2.0	1.3	Regular	-	-	-	-	-	Typical	-	-	-	-	Typical	-	-	-	-	-	-	Retain
2384	<i>Lophostemon suaveolens</i>	Swamp Box	150	120	192	12.0	5.0	2.3	1.7	Regular	-	-	-	-	-	Typical	-	-	-	-	Typical	-	-	-	-	-	-	Remove
2385	<i>Eucalyptus tereticornis</i>	Forest Red Gum	180		180	18.0	7.0	2.2	1.6	Regular	-	-	-	-	-	Typical	-	-	-	-	Typical	-	-	-	-	-	-	Remove
2386	<i>Eucalyptus tereticornis</i>	Forest Red Gum	180		180	20.0	8.0	2.2	1.6	Regular	-	-	-	-	-	Typical	-	-	-	-	Typical	-	-	-	-	-	-	Remove
2387	<i>Eucalyptus siderophloia</i>	Northern Grey Ironbark	280		280	26.0	14.0	3.4	1.9	Regular	-	-	-	-	-	Typical	-	-	-	-	Typical	-	-	-	-	-	-	Remove
2388	<i>Eucalyptus tereticornis</i>	Forest Red Gum	110		110	9.0	5.0	2.0	1.3	Regular	-	-	-	-	-	Typical	-	-	-	-	Typical	-	-	-	-	-	-	Remove
2389	<i>Lophostemon suaveolens</i>	Swamp Box	150		150	8.0	5.0	2.0	1.5	Regular	-	-	-	-	-	Typical	-	-	-	-	Typical	-	-	-	-	-	-	Remove

Specimen Details										Canopy Condition Details							Trunk Condition Details					Fauna Details and Habitat Value						
Tree ID	Botanical Name	Common Name	Trunk DBH (mm)	Additional Trunks DBH (mm)	Total DBH (mm) [AS 4970-2009]	Height (m)	Spread (m)	Tree Protection Zone (m)	Structural Root Zone (m)	Canopy Form	Spreading	Thinning	Die-Back	Epicormic Growth	Lopped	Canopy Health	Leaning	Vines	Trunk Damage	Fire Damage	Trunk Health	Scats	Scratches	Hollows	Nest	Termite Nest	Habitat Value	Retention
2390	<i>Eucalyptus siderophloia</i>	Northern Grey Ironbark	110		110	14.0	4.0	2.0	1.3	Regular	-	-	-	-	-	Typical	-	-	-	-	Typical	-	-	-	-	-	-	Remove
2391	<i>Eucalyptus siderophloia</i>	Northern Grey Ironbark	200		200	26.0	14.0	2.4	1.7	Regular	-	-	-	-	-	Typical	-	-	-	-	Typical	-	-	-	-	-	-	Remove
2392	<i>Eucalyptus siderophloia</i>	Northern Grey Ironbark	150		150	8.0	1.0	2.0	1.5	Regular	-	Thinning	-	Epicormic	-	Poor	-	-	-	-	Typical	-	-	-	-	-	-	Remove
2393	<i>Lophostemon suaveolens</i>	Swamp Box	150		150	11.0	4.0	2.0	1.5	Regular	-	-	-	-	-	Typical	-	-	-	-	Typical	-	-	-	-	-	-	Remove
2394	<i>Eucalyptus siderophloia</i>	Northern Grey Ironbark	200		200	20.0	7.0	2.4	1.7	Regular	-	-	-	-	-	Typical	-	-	-	-	Typical	-	-	-	-	-	-	Remove
2395	<i>Eucalyptus siderophloia</i>	Northern Grey Ironbark	400		400	28.0	14.0	4.8	2.3	Regular	-	-	-	-	-	Typical	-	-	-	-	Typical	-	-	-	-	-	-	Retain
2396	<i>Eucalyptus tereticornis</i>	Forest Red Gum	160		160	18.0	6.0	2.0	1.5	Regular	-	-	-	-	-	Typical	-	-	-	-	Typical	-	-	-	-	-	-	Retain
2397	<i>Eucalyptus siderophloia</i>	Northern Grey Ironbark	180		180	7.0	2.0	2.2	1.6	Regular	-	-	Die-back	Epicormic	-	Poor	-	-	-	-	Typical	-	-	-	-	-	-	Retain
2398	<i>Eucalyptus tereticornis</i>	Forest Red Gum	200		200	22.0	10.0	2.4	1.7	Regular	-	-	-	-	-	Typical	-	-	-	-	Typical	-	-	-	-	-	-	Retain
2399	<i>Eucalyptus siderophloia</i>	Northern Grey Ironbark	200		200	22.0	9.0	2.4	1.7	Regular	-	-	-	-	-	Typical	-	-	-	-	Typical	-	-	-	-	-	-	Remove
2400	<i>Eucalyptus tereticornis</i>	Forest Red Gum	100		100	9.0	1.0	2.0	1.3	Regular	-	-	-	-	-	Typical	-	-	-	-	Typical	-	-	-	-	-	-	Remove
2401	<i>Lophostemon suaveolens</i>	Swamp Box	150		150	14.0	5.0	2.0	1.5	Regular	-	-	-	-	-	Typical	-	-	-	-	Typical	-	-	-	-	-	-	Remove
2402	<i>Lophostemon suaveolens</i>	Swamp Box	150		150	9.0	5.0	2.0	1.5	Regular	-	-	-	-	-	Typical	-	-	-	-	Typical	-	-	-	-	-	-	Remove
2403	<i>Lophostemon suaveolens</i>	Swamp Box	260		260	16.0	8.0	3.1	1.9	Regular	-	-	-	-	-	Typical	-	-	-	-	Typical	-	-	-	-	-	-	Remove
2404	<i>Acacia disparrima</i>	Black Wattle	200		200	10.0	9.0	2.4	1.7	Regular	-	-	-	-	-	Typical	-	-	-	-	Typical	-	-	-	-	-	-	Remove
2405	<i>Eucalyptus tereticornis</i>	Forest Red Gum	150		150	16.0	4.0	2.0	1.5	Regular	-	-	-	-	-	Typical	-	-	-	-	Typical	-	-	-	-	-	-	Remove
2406	<i>Acacia disparrima</i>	Black Wattle	170		170	9.0	7.0	2.0	1.6	Regular	-	-	-	-	-	Typical	-	-	-	-	Typical	-	-	-	-	-	-	Remove
2407	<i>Acacia disparrima</i>	Black Wattle	270		270	10.0	8.0	3.2	1.9	Regular	-	-	-	-	-	Typical	-	-	-	-	Typical	-	-	-	-	-	-	Remove
2408	<i>Acacia disparrima</i>	Black Wattle	220		220	11.0	8.0	2.6	1.8	Regular	-	-	-	-	-	Typical	-	-	-	-	Typical	-	-	-	-	-	-	Remove
2409	<i>Acacia disparrima</i>	Black Wattle	170	150	227	9.0	7.0	2.7	1.8	Regular	-	-	-	-	-	Typical	-	-	-	-	Typical	-	-	-	-	-	-	Remove
2410	<i>Acacia disparrima</i>	Black Wattle	160		160	9.0	7.0	2.0	1.5	Regular	-	-	-	-	-	Typical	-	-	-	-	Typical	-	-	-	-	-	-	Remove
2411	<i>Acacia disparrima</i>	Black Wattle	260		260	8.0	7.0	3.1	1.9	Regular	-	-	-	-	-	Typical	-	-	-	-	Typical	-	-	-	-	-	-	Remove
2412	<i>Acacia disparrima</i>	Black Wattle	170		170	9.0	7.0	2.0	1.6	Regular	-	-	-	-	-	Typical	-	-	-	-	Typical	-	-	-	-	-	-	Remove
2413	<i>Acacia disparrima</i>	Black Wattle	160		160	8.0	6.0	2.0	1.5	Regular	-	-	-	-	-	Typical	-	-	-	-	Typical	-	-	-	-	-	-	Remove
2414	<i>Acacia disparrima</i>	Black Wattle	160		160	11.0	6.0	2.0	1.5	Regular	-	-	-	-	-	Typical	-	-	-	-	Typical	-	-	-	-	-	-	Remove
2415	<i>Eucalyptus tereticornis</i>	Forest Red Gum	150		150	14.0	4.0	2.0	1.5	Regular	-	-	Die-back	-	-	Poor	-	-	-	-	Typical	-	-	-	-	-	-	Remove
2416	<i>Eucalyptus tereticornis</i>	Forest Red Gum	230		230	18.0	7.0	2.8	1.8	Regular	-	-	-	-	-	Typical	-	-	-	-	Typical	-	-	-	-	-	-	Remove
2417	<i>Acacia disparrima</i>	Black Wattle	160		160	9.0	6.0	2.0	1.5	Regular	-	-	-	-	-	Typical	-	-	-	-	Typical	-	-	-	-	-	-	Remove
2418	<i>Acacia disparrima</i>	Black Wattle	220		220	11.0	7.0	2.6	1.8	Regular	-	-	-	-	-	Typical	-	-	-	-	Typical	-	-	-	-	-	-	Remove
2419	<i>Eucalyptus siderophloia</i>	Northern Grey Ironbark	250		250	18.0	7.0	3.0	1.8	Regular	-	-	-	-	-	Typical	-	-	-	-	Typical	-	-	-	-	-	-	Remove
2420	<i>Eucalyptus tereticornis</i>	Forest Red Gum	140		140	16.0	6.0	2.0	1.4	Regular	-	-	-	-	-	Typical	-	-	-	-	Typical	-	-	-	-	-	-	Remove
2421	<i>Acacia disparrima</i>	Black Wattle	170		170	9.0	7.0	2.0	1.6	Regular	-	-	-	-	-	Typical	-	-	-	-	Typical	-	-	-	-	-	-	Remove
2422	<i>Acacia disparrima</i>	Black Wattle	210		210	11.0	7.0	2.5	1.7	Regular	-	-	-	-	-	Typical	-	-	-	-	Typical	-	-	-	-	-	-	Remove
2423	<i>Acacia disparrima</i>	Black Wattle	150		150	11.0	7.0	2.0	1.5	Regular	-	-	-	-	-	Typical	-	-	-	-	Typical	-	-	-	-	-	-	Remove
2424	<i>Lophostemon suaveolens</i>	Swamp Box	150	100	180	12.0	5.0	2.2	1.6	Regular	-	-	-	-	-	Typical	-	-	-	-	Typical	-	-	-	-	-	-	Remove
2425	<i>Lophostemon suaveolens</i>	Swamp Box	160		160	12.0	7.0	2.0	1.5	Regular	-	-	-	-	-	Typical	-	-	-	-	Typical	-	-	-	-	-	-	Remove
2426	<i>Eucalyptus siderophloia</i>	Northern Grey Ironbark	280		280	22.0	8.0	3.4	1.9	Regular	-	-	-	-	-	Typical	-	-	-	-	Typical	-	-	-	-	-	-	Remove
2427	<i>Eucalyptus tereticornis</i>	Forest Red Gum	110		110	16.0	3.0	2.0	1.3	Regular	-	-	-	-	-	Typical	-	-	-	-	Typical	-	-	-	-	-	-	Remove
2428	<i>Eucalyptus siderophloia</i>	Northern Grey Ironbark	200		200	22.0	12.0	2.4	1.7	Regular	-	-	-	-	-	Typical	-	-	-	-	Typical	-	-	-	-	-	-	Remove
2429	<i>Eucalyptus siderophloia</i>	Northern Grey Ironbark	190		190	18.0	8.0	2.3	1.6	Regular	-	-	-	-	-	Typical	-	-	-	-	Typical	-	-	-	-	-	-	Remove
2430	<i>Eucalyptus siderophloia</i>	Northern Grey Ironbark	300		300	26.0	14.0	3.6	2.0	Regular	-	-	-	-	-	Typical	-	-	-	-	Typical	-	-	-	-	-	-	Remove
2431	<i>Lophostemon suaveolens</i>	Swamp Box	150		150	12.0	6.0	2.0	1.5	Regular	-	-	-	-	-	Typical	-	-	-	-	Typical	-	-	-	-	-	-	Remove

Specimen Details										Canopy Condition Details							Trunk Condition Details					Fauna Details and Habitat Value						
Tree ID	Botanical Name	Common Name	Trunk DBH (mm)	Additional Trunks DBH (mm)	Total DBH (mm) [AS 4970-2009]	Height (m)	Spread (m)	Tree Protection Zone (m)		Canopy Form	Spreading	Thinning	Die-Back	Epicormic Growth	Lopped	Canopy Health	Leaning	Vines	Trunk Damage	Fire Damage	Trunk Health	Scats	Scratches	Hollows	Nest	Termite Nest	Habitat Value	Retention
2432	<i>Eucalyptus moluccana</i>	Gum-topped Box	730		730	28.0	16.0	8.8	2.9	Regular	-	-	Die-back	-	-	Typical	-	-	-	-	Typical	-	-	-	-	-	-	Retain
2433	<i>Eucalyptus tereticornis</i>	Forest Red Gum	360		360	22.0	10.0	4.3	2.2	Regular	-	Thinning	Die-back	Epicormic	-	Poor	-	-	-	-	Typical	-	-	-	-	-	-	Removed - LCC sewer
2434	<i>Corymbia citriodora</i>	Spotted Gum	160		160	15.0	4.0	2.0	1.5	Regular	-	-	-	-	-	Typical	-	-	-	-	Typical	-	-	-	-	-	-	Remove
2435	<i>Corymbia citriodora</i>	Spotted Gum	130		130	15.0	3.0	2.0	1.4	Regular	-	-	-	-	-	Typical	-	-	-	-	Typical	-	-	-	-	-	-	Remove
2436	<i>Corymbia citriodora</i>	Spotted Gum	135		135	15.0	2.0	2.0	1.4	Regular	-	-	-	-	-	Typical	-	-	-	-	Typical	-	-	-	-	-	-	Remove
2437	<i>Acacia disparrima</i>	Black Wattle	160		160	9.0	5.0	2.0	1.5	Regular	-	-	-	-	-	Typical	-	-	Trunk Dmg.	-	Typical	-	-	-	-	-	-	Remove
2438	<i>Eucalyptus siderophloia</i>	Northern Grey Ironbark	300		300	18.0	5.0	3.6	2.0	Regular	-	-	-	-	-	Typical	-	-	-	-	Typical	-	-	-	-	-	-	Remove
2439	<i>Corymbia citriodora</i>	Spotted Gum	100		100	10.0	2.0	2.0	1.3	Regular	-	-	-	-	-	Typical	-	-	-	-	Typical	-	-	-	-	-	-	Remove
2440	<i>Corymbia citriodora</i>	Spotted Gum	185		185	17.0	4.0	2.2	1.6	Regular	-	-	-	-	-	Typical	-	-	-	-	Typical	-	-	-	-	-	-	Remove
2441	<i>Acacia disparrima</i>	Black Wattle	165	135, 100	235	9.0	5.0	2.8	1.8	Regular	-	-	-	-	-	Typical	-	-	-	-	Typical	-	-	-	-	-	-	Remove
2442	<i>Corymbia citriodora</i>	Spotted Gum	200		200	16.0	3.0	2.4	1.7	Regular	-	-	-	-	-	Typical	-	-	-	-	Typical	-	-	-	-	-	-	Remove
2443	<i>Corymbia citriodora</i>	Spotted Gum	125		125	12.0	3.0	2.0	1.4	Regular	-	-	-	-	-	Typical	-	-	-	-	Typical	-	-	-	-	-	-	Remove
2444	<i>Corymbia citriodora</i>	Spotted Gum	155		155	16.0	3.0	2.0	1.5	Regular	-	-	-	-	-	Typical	-	-	-	-	Typical	-	-	-	-	-	-	Remove
2445	<i>Corymbia citriodora</i>	Spotted Gum	140		140	15.0	3.0	2.0	1.4	Regular	-	-	-	-	-	Typical	-	-	-	-	Typical	-	-	-	-	-	-	Remove
2446	<i>Acacia disparrima</i>	Black Wattle	180	110	211	9.0	5.0	2.5	1.7	Regular	-	-	-	-	-	Typical	-	-	-	-	Typical	-	-	-	-	-	-	Remove
2447	<i>Eucalyptus siderophloia</i>	Northern Grey Ironbark	135		135	18.0	5.0	2.0	1.4	Regular	-	-	-	-	-	Typical	-	-	-	-	Typical	-	-	-	-	-	-	Remove
2448	<i>Corymbia citriodora</i>	Spotted Gum	130		130	11.0	2.0	2.0	1.4	Regular	-	-	-	-	-	Typical	-	-	-	-	Typical	-	-	-	-	-	-	Remove
2449	<i>Eucalyptus siderophloia</i>	Northern Grey Ironbark	145		145	11.0	3.0	2.0	1.5	Regular	-	-	-	-	-	Typical	-	-	-	-	Typical	-	-	-	-	-	-	Remove
2450	<i>Corymbia citriodora</i>	Spotted Gum	165		165	15.0	3.0	2.0	1.6	Regular	-	-	-	-	-	Typical	-	-	-	-	Typical	-	-	-	-	-	-	Remove
2451	<i>Acacia disparrima</i>	Black Wattle	155		155	9.0	4.0	2.0	1.5	Regular	-	-	-	-	-	Typical	-	-	-	-	Typical	-	-	-	-	-	-	Remove
2452	<i>Eucalyptus siderophloia</i>	Northern Grey Ironbark	380		380	19.0	7.0	4.6	2.2	Regular	-	-	-	-	-	Typical	-	-	-	-	Typical	-	-	-	-	-	-	Remove
2453	<i>Corymbia citriodora</i>	Spotted Gum	160		160	17.0	4.0	2.0	1.5	Regular	-	-	-	-	-	Typical	-	-	-	-	Typical	-	-	-	-	-	-	Remove
2454	<i>Eucalyptus siderophloia</i>	Northern Grey Ironbark	190		190	16.0	5.0	2.3	1.6	Regular	-	-	-	-	-	Typical	-	-	-	-	Typical	-	-	-	-	-	-	Remove
2455	<i>Eucalyptus siderophloia</i>	Northern Grey Ironbark	270		270	18.0	5.0	3.2	1.9	Regular	-	-	-	-	-	Typical	-	-	-	-	Typical	-	-	-	-	-	-	Remove
2456	<i>Corymbia citriodora</i>	Spotted Gum	105		105	12.0	2.0	2.0	1.3	Regular	-	-	-	-	-	Typical	-	-	-	-	Typical	-	-	-	-	-	-	Remove
2457	<i>Corymbia citriodora</i>	Spotted Gum	265	120	291	18.0	6.0	3.5	2.0	Regular	-	-	-	-	-	Typical	-	-	-	-	Typical	-	-	-	-	-	-	Remove
2458	<i>Acacia disparrima</i>	Black Wattle	150	95	178	10.0	5.0	2.1	1.6	Regular	-	-	-	-	-	Typical	-	-	-	-	Typical	-	-	-	-	-	-	Remove
2459	<i>Corymbia citriodora</i>	Spotted Gum	120		120	11.0	4.0	2.0	1.4	Regular	-	-	-	-	-	Typical	-	-	-	-	Typical	-	-	-	-	-	-	Remove
2460	<i>Corymbia citriodora</i>	Spotted Gum	105	65	123	11.0	2.0	2.0	1.4	Regular	-	-	-	-	-	Typical	-	-	-	-	Typical	-	-	-	-	-	-	Remove
2461	<i>Corymbia citriodora</i>	Spotted Gum	130		130	11.0	2.0	2.0	1.4	Regular	-	-	-	-	-	Typical	-	-	-	-	Typical	-	-	-	-	-	-	Remove
2462	<i>Corymbia citriodora</i>	Spotted Gum	155		155	14.0	3.0	2.0	1.5	Regular	-	-	-	-	-	Typical	-	-	-	-	Typical	-	-	-	-	-	-	Remove
2463	<i>Corymbia citriodora</i>	Spotted Gum	255		255	19.0	5.0	3.1	1.9	Regular	-	-	-	-	-	Typical	-	-	-	-	Typical	-	-	-	-	-	-	Remove
2464	<i>Corymbia citriodora</i>	Spotted Gum	100		100	10.0	2.0	2.0	1.3	Regular	-	-	-	-	-	Typical	-	-	-	-	Typical	-	-	-	-	-	-	Remove
2465	<i>Corymbia citriodora</i>	Spotted Gum	220		220	18.0	5.0	2.6	1.8	Regular	-	-	-	-	-	Typical	-	-	-	-	Typical	-	-	-	-	-	-	Remove
2466	<i>Corymbia citriodora</i>	Spotted Gum	130		130	12.0	2.0	2.0	1.4	Regular	-	-	-	-	-	Typical	-	-	-	-	Typical	-	-	-	-	-	-	Remove
2467	<i>Corymbia citriodora</i>	Spotted Gum	100		100	10.0	2.0	2.0	1.3	Regular	-	-	-	-	-	Typical	-	-	-	-	Typical	-	-	-	-	-	-	Remove
2468	<i>Corymbia citriodora</i>	Spotted Gum	125		125	12.0	3.0	2.0	1.4	Regular	-	-	-	-	-	Typical	-	-	-	-	Typical	-	-	-	-	-	-	Remove
2469	<i>Corymbia citriodora</i>	Spotted Gum	185		185	13.0	3.0	2.2	1.6	Regular	-	-	-	-	-	Typical	-	-	-	-	Typical	-	-	-	-	-	-	Remove
2470	<i>Corymbia citriodora</i>	Spotted Gum	235		235	16.0	5.0	2.8	1.8	Regular	-	-	-	-	-	Typical	-	-	-	-	Typical	-	-	-	-	-	-	Remove
2471	<i>Corymbia citriodora</i>	Spotted Gum	130		130	12.0	2.0	2.0	1.4	Regular	-	-	-	-	-	Typical	-	-	-	-	Typical	-	-	-	-	-	-	Remove
2472	<i>Corymbia citriodora</i>	Spotted Gum	130		130	12.0	3.0	2.0	1.4	Regular	-	-	-	-	-	Typical	-	-	-	-	Typical	-	-	-	-	-	-	Remove
2473	<i>Eucalyptus siderophloia</i>	Northern Grey Ironbark	175		175	12.0	4.0	2.1	1.6	Regular	-	-	-	-	-	Typical	-	-	-	-	Typical	-	-	-	-	-	-	Remove

Specimen Details										Canopy Condition Details							Trunk Condition Details					Fauna Details and Habitat Value						
Tree ID	Botanical Name	Common Name	Trunk DBH (mm)	Additional Trunks DBH (mm)	Total DBH (mm) [AS 4970-2009]	Height (m)	Spread (m)	Tree Protection Zone (m)	Structural Root Zone (m)	Canopy Form	Spreading	Thinning	Die-Back	Epicormic Growth	Lopped	Canopy Health	Leaning	Vines	Trunk Damage	Fire Damage	Trunk Health	Scats	Scratches	Hollows	Nest	Termite Nest	Habitat Value	Retention
2474	Acacia disparrima	Black Wattle	155		155	8.0	4.0	2.0	1.5	Regular	-	-	-	-	-	Typical	-	-	-	-	Typical	-	-	-	-	-	-	Remove
2475	Acacia disparrima	Black Wattle	155	130, 130	240	9.0	5.0	2.9	1.8	Regular	-	-	-	-	-	Typical	-	-	-	-	Typical	-	-	-	-	-	-	Remove
2476	Corymbia citriodora	Spotted Gum	130		130	12.0	3.0	2.0	1.4	Regular	-	-	-	-	-	Typical	-	-	-	-	Typical	-	-	-	-	-	-	Remove
2477	Corymbia citriodora	Spotted Gum	135		135	12.0	2.0	2.0	1.4	Regular	-	-	-	-	-	Typical	-	-	-	-	Typical	-	-	-	-	-	-	Remove
2478	Acacia disparrima	Black Wattle	170		170	9.0	4.0	2.0	1.6	Regular	-	-	-	-	-	Typical	-	-	-	-	Typical	-	-	-	-	-	-	Remove
2479	Corymbia citriodora	Spotted Gum	220		220	17.0	5.0	2.6	1.8	Regular	-	-	-	-	-	Typical	-	-	-	-	Typical	-	-	-	-	-	-	Remove
2480	Eucalyptus siderophloia	Northern Grey Ironbark	200		200	17.0	5.0	2.4	1.7	Regular	-	-	-	-	-	Typical	-	-	-	-	Typical	-	-	-	-	-	-	Remove
2481	Corymbia citriodora	Spotted Gum	120		120	11.0	2.0	2.0	1.4	Regular	-	-	-	-	-	Typical	-	-	-	-	Typical	-	-	-	-	-	-	Remove
2482	Eucalyptus siderophloia	Northern Grey Ironbark	120		120	12.0	3.0	2.0	1.4	Regular	-	-	-	-	-	Typical	-	-	-	-	Typical	-	-	-	-	-	-	Remove
2483	Eucalyptus siderophloia	Northern Grey Ironbark	120		120	8.0	3.0	2.0	1.4	Regular	-	-	-	-	-	Typical	-	-	-	-	Typical	-	-	-	-	-	-	Remove
2484	Corymbia citriodora	Spotted Gum	185		185	17.0	5.0	2.2	1.6	Regular	-	-	-	-	-	Typical	-	-	-	-	Typical	-	-	-	-	-	-	Remove
2485	Eucalyptus tereticornis	Forest Red Gum	150		150	16.0	3.0	2.0	1.5	Regular	-	-	-	-	-	Typical	-	-	-	-	Typical	-	-	-	-	-	-	Remove
2486	Eucalyptus siderophloia	Northern Grey Ironbark	195		195	17.0	5.0	2.3	1.7	Regular	-	-	-	-	-	Typical	-	-	-	-	Typical	-	-	-	-	-	-	Remove
2487	Eucalyptus siderophloia	Northern Grey Ironbark	120		120	10.0	4.0	2.0	1.4	Regular	-	-	-	-	-	Typical	-	-	-	-	Typical	-	-	-	-	-	-	Remove
2488	Corymbia citriodora	Spotted Gum	180		180	14.0	5.0	2.2	1.6	Regular	-	-	-	-	-	Typical	-	-	-	-	Typical	-	-	-	-	-	-	Remove
2489	Acacia disparrima	Black Wattle	230	180, 165	335	10.0	7.0	4.0	2.1	Regular	-	-	-	-	-	Typical	-	-	-	-	Typical	-	-	-	-	-	-	Remove
2490	Eucalyptus siderophloia	Northern Grey Ironbark	245		245	18.0	6.0	2.9	1.8	Regular	-	-	-	-	-	Typical	-	-	-	-	Typical	-	-	-	-	-	-	Remove
2491	Eucalyptus siderophloia	Northern Grey Ironbark	310		310	18.0	7.0	3.7	2.0	Regular	-	-	-	-	-	Typical	-	-	-	-	Typical	-	-	-	-	-	-	Remove
2492	Corymbia citriodora	Spotted Gum	100		100	10.0	3.0	2.0	1.3	Regular	-	-	-	-	-	Typical	-	-	-	-	Typical	-	-	-	-	-	-	Remove
2493	Eucalyptus tereticornis	Forest Red Gum	105		105	11.0	2.0	2.0	1.3	Regular	-	-	-	-	-	Typical	-	-	-	-	Typical	-	-	-	-	-	-	Remove
2494	Eucalyptus siderophloia	Northern Grey Ironbark	290		290	18.0	6.0	3.5	2.0	Regular	-	-	-	-	-	Typical	-	-	-	-	Typical	-	-	-	-	-	-	Remove
2495	Eucalyptus siderophloia	Northern Grey Ironbark	140		140	12.0	3.0	2.0	1.4	Regular	-	-	-	-	-	Typical	-	-	-	-	Typical	-	-	-	-	-	-	Remove
2496	Corymbia citriodora	Spotted Gum	205		205	15.0	3.0	2.5	1.7	Regular	-	Thinning	Die-back	-	-	Poor	-	-	-	-	Typical	-	-	-	-	-	-	Remove
2497	Eucalyptus siderophloia	Northern Grey Ironbark	120		120	11.0	3.0	2.0	1.4	Regular	-	-	-	-	-	Typical	-	-	-	-	Typical	-	-	-	-	-	-	Remove
2498	Acacia disparrima	Black Wattle	150		150	9.0	4.0	2.0	1.5	Regular	-	-	-	-	-	Typical	-	-	-	-	Typical	-	-	-	-	-	-	Remove
2499	Acacia disparrima	Black Wattle	155	60	166	9.0	4.0	2.0	1.6	Regular	-	-	-	-	-	Typical	-	-	-	-	Typical	-	-	-	-	-	-	Remove
2500	Eucalyptus siderophloia	Northern Grey Ironbark	215		215	18.0	6.0	2.6	1.7	Regular	-	-	-	-	-	Typical	-	-	-	-	Typical	-	-	-	-	-	-	Remove
2501	Eucalyptus tereticornis	Forest Red Gum	100		100	10.0	2.0	2.0	1.3	Regular	-	-	-	-	-	Typical	-	-	-	-	Typical	-	-	-	-	-	-	Remove
2502	Corymbia citriodora	Spotted Gum	135		135	11.0	3.0	2.0	1.4	Regular	-	-	-	-	-	Typical	-	-	-	-	Typical	-	-	-	-	-	-	Remove
2503	Eucalyptus tereticornis	Forest Red Gum	130		130	10.0	2.0	2.0	1.4	Regular	-	-	-	-	-	Typical	-	-	-	-	Typical	-	-	-	-	-	-	Remove
2504	Eucalyptus siderophloia	Northern Grey Ironbark	155		155	13.0	3.0	2.0	1.5	Regular	-	-	-	-	-	Typical	-	-	-	-	Typical	-	-	-	-	-	-	Remove
2505	Eucalyptus siderophloia	Northern Grey Ironbark	260		260	15.0	5.0	3.1	1.9	Regular	-	-	-	-	-	Typical	-	-	-	-	Typical	-	-	-	-	-	-	Remove
2506	Eucalyptus siderophloia	Northern Grey Ironbark	180		180	11.0	2.0	2.2	1.6	Regular	-	-	-	-	-	Typical	-	-	-	-	Typical	-	-	-	-	-	-	Remove
2507	Eucalyptus tereticornis	Forest Red Gum	125		125	11.0	2.0	2.0	1.4	Regular	-	-	-	-	-	Typical	-	-	-	-	Typical	-	-	-	-	-	-	Remove
2508	Eucalyptus siderophloia	Northern Grey Ironbark	185		185	15.0	5.0	2.2	1.6	Regular	-	-	-	-	-	Typical	-	-	-	-	Typical	-	-	-	-	-	-	Remove
2509	Corymbia citriodora	Spotted Gum	270		270	18.0	5.0	3.2	1.9	Regular	-	-	-	-	-	Typical	-	-	-	-	Typical	-	-	-	-	-	-	Remove
2510	Eucalyptus siderophloia	Northern Grey Ironbark	165		165	14.0	3.0	2.0	1.6	Regular	-	-	-	-	-	Typical	-	-	-	-	Typical	-	-	-	-	-	-	Remove
2511	Eucalyptus siderophloia	Northern Grey Ironbark	215		215	17.0	5.0	2.6	1.7	Regular	-	-	-	-	-	Typical	-	-	-	-	Typical	-	-	-	-	-	-	Remove
2512	Eucalyptus tereticornis	Forest Red Gum	180		180	16.0	4.0	2.2	1.6	Regular	-	-	-	-	-	Typical	-	-	-	-	Typical	-	-	-	-	-	-	Remove
2513	Acacia disparrima	Black Wattle	150		150	8.0	3.0	2.0	1.5	Regular	-	-	-	-	-	Typical	-	-	-	-	Typical	-	-	-	-	-	-	Remove
2514	Corymbia citriodora	Spotted Gum	135		135	11.0	2.0	2.0	1.4	Regular	-	-	-	-	-	Typical	-	-	-	-	Typical	-	-	-	-	-	-	Remove
2515	Acacia disparrima	Black Wattle	175		175	9.0	5.0	2.1	1.6	Regular	-	Thinning	Die-back	-	-	Poor	-	-	-	-	Typical	-	-	-	-	-	-	Remove

Specimen Details										Canopy Condition Details							Trunk Condition Details					Fauna Details and Habitat Value						
Tree ID	Botanical Name	Common Name	Trunk DBH (mm)	Additional Trunks DBH (mm)	Total DBH (mm) [AS 4970-2009]	Height (m)	Spread (m)	Tree Protection Zone (m)	Structural Root Zone (m)	Canopy Form	Spreading	Thinning	Die-Back	Epicormic Growth	Lopped	Canopy Health	Leaning	Vines	Trunk Damage	Fire Damage	Trunk Health	Scats	Scratches	Hollows	Nest	Termite Nest	Habitat Value	Retention
2516	<i>Corymbia citriodora</i>	Spotted Gum	125		125	14.0	3.0	2.0	1.4	Regular	-	-	-	-	-	Typical	-	-	-	-	Typical	-	-	-	-	-	-	Remove
2517	<i>Acacia disparrima</i>	Black Wattle	155		155	8.0	3.0	2.0	1.5	Regular	-	-	-	-	-	Typical	-	-	-	-	Typical	-	-	-	-	-	-	Remove
2518	<i>Eucalyptus tereticornis</i>	Forest Red Gum	180		180	17.0	4.0	2.2	1.6	Regular	-	-	-	-	-	Typical	-	-	-	-	Typical	-	-	-	-	-	-	Remove
2519	<i>Eucalyptus siderophloia</i>	Northern Grey Ironbark	170		170	13.0	3.0	2.0	1.6	Regular	-	-	-	-	-	Typical	-	-	-	-	Typical	-	-	-	-	-	-	Remove
2520	<i>Eucalyptus siderophloia</i>	Northern Grey Ironbark	140		140	13.0	4.0	2.0	1.4	Regular	-	-	-	-	-	Typical	-	-	-	-	Typical	-	-	-	-	-	-	Remove
2521	<i>Corymbia tessellaris</i>	Moreton Bay Ash	110		110	10.0	2.0	2.0	1.3	Regular	-	-	-	-	-	Typical	-	-	-	-	Typical	-	-	-	-	-	-	Remove
2522	<i>Eucalyptus siderophloia</i>	Northern Grey Ironbark	150		150	13.0	2.0	2.0	1.5	Regular	-	-	-	-	-	Typical	-	-	-	-	Typical	-	-	-	-	-	-	Remove
2523	<i>Eucalyptus tereticornis</i>	Forest Red Gum	110		110	13.0	2.0	2.0	1.3	Regular	-	-	-	-	-	Typical	-	-	-	-	Typical	-	-	-	-	-	-	Remove
2524	<i>Eucalyptus tereticornis</i>	Forest Red Gum	200		200	15.0	4.0	2.4	1.7	Regular	-	-	-	-	-	Typical	-	-	-	-	Typical	-	-	-	-	-	-	Remove
2525	<i>Corymbia citriodora</i>	Spotted Gum	180		180	14.0	3.0	2.2	1.6	Regular	-	-	-	-	-	Typical	-	-	-	-	Typical	-	-	-	-	-	-	Remove
2526	<i>Eucalyptus siderophloia</i>	Northern Grey Ironbark	190		190	12.0	3.0	2.3	1.6	Regular	-	-	-	-	-	Typical	-	-	-	-	Typical	-	-	-	-	-	-	Remove
2527	<i>Eucalyptus siderophloia</i>	Northern Grey Ironbark	300		300	16.0	5.0	3.6	2.0	Regular	-	-	-	-	-	Typical	-	-	-	-	Typical	-	-	-	-	-	-	Remove
2528	<i>Acacia disparrima</i>	Black Wattle	160	135	209	9.0	5.0	2.5	1.7	Regular	-	-	-	-	-	Typical	-	-	-	-	Typical	-	-	-	-	-	-	Remove
2529	<i>Corymbia citriodora</i>	Spotted Gum	255		255	17.0	4.0	3.1	1.9	Regular	-	-	-	-	-	Typical	-	-	-	-	Typical	-	-	-	-	-	-	Remove
2530	<i>Eucalyptus siderophloia</i>	Northern Grey Ironbark	145		145	12.0	3.0	2.0	1.5	Regular	-	-	-	-	-	Typical	-	-	-	-	Typical	-	-	-	-	-	-	Remove
2531	<i>Eucalyptus tereticornis</i>	Forest Red Gum	140		140	13.0	2.0	2.0	1.4	Regular	-	-	-	-	-	Typical	-	-	-	-	Typical	-	-	-	-	-	-	Remove
2532	<i>Eucalyptus siderophloia</i>	Northern Grey Ironbark	205		205	16.0	5.0	2.5	1.7	Regular	-	-	-	-	-	Typical	-	-	-	-	Typical	-	-	-	-	-	-	Remove
2533	<i>Eucalyptus siderophloia</i>	Northern Grey Ironbark	300		300	18.0	6.0	3.6	2.0	Regular	-	-	-	-	-	Typical	-	-	-	-	Typical	-	-	-	-	-	-	Remove
2534	<i>Eucalyptus siderophloia</i>	Northern Grey Ironbark	220		220	18.0	5.0	2.6	1.8	Regular	-	-	-	-	-	Typical	-	-	-	-	Typical	-	-	-	-	-	-	Remove
2535	<i>Eucalyptus siderophloia</i>	Northern Grey Ironbark	150		150	11.0	3.0	2.0	1.5	Regular	-	-	-	-	-	Typical	-	-	-	-	Typical	-	-	-	-	-	-	Remove
2536	<i>Corymbia citriodora</i>	Spotted Gum	140		140	13.0	2.0	2.0	1.4	Regular	-	-	-	-	-	Typical	-	-	-	-	Typical	-	-	-	-	-	-	Remove
2537	<i>Corymbia citriodora</i>	Spotted Gum	115		115	14.0	2.0	2.0	1.3	Regular	-	-	-	-	-	Typical	-	-	-	-	Typical	-	-	-	-	-	-	Remove
2538	<i>Eucalyptus siderophloia</i>	Northern Grey Ironbark	205		205	17.0	4.0	2.5	1.7	Regular	-	-	-	-	-	Typical	-	-	-	-	Typical	-	-	-	-	-	-	Remove
2539	<i>Eucalyptus tereticornis</i>	Forest Red Gum	180		180	16.0	3.0	2.2	1.6	Regular	-	-	-	-	-	Typical	-	-	-	-	Typical	-	-	-	-	-	-	Remove
2540	<i>Eucalyptus siderophloia</i>	Northern Grey Ironbark	210		210	16.0	6.0	2.5	1.7	Regular	-	-	-	-	-	Typical	-	-	-	-	Typical	-	-	-	-	-	-	Remove
2541	<i>Eucalyptus siderophloia</i>	Northern Grey Ironbark	160		160	14.0	4.0	2.0	1.5	Regular	-	-	-	-	-	Typical	-	-	-	-	Typical	-	-	-	-	-	-	Remove
2542	<i>Eucalyptus siderophloia</i>	Northern Grey Ironbark	160		160	14.0	4.0	2.0	1.5	Regular	-	-	-	-	-	Typical	-	-	-	-	Typical	-	-	-	-	-	-	Remove
2543	<i>Eucalyptus siderophloia</i>	Northern Grey Ironbark	150		150	18.0	5.0	2.0	1.5	Regular	-	-	-	-	-	Typical	-	-	-	-	Typical	-	-	-	-	-	-	Remove
2544	<i>Eucalyptus tereticornis</i>	Forest Red Gum	150		150	16.0	4.0	2.0	1.5	Regular	-	-	-	-	-	Typical	-	-	-	-	Typical	-	-	-	-	-	-	Remove
2545	<i>Eucalyptus siderophloia</i>	Northern Grey Ironbark	140		140	16.0	4.0	2.0	1.4	Regular	-	-	-	-	-	Typical	-	-	-	-	Typical	-	-	-	-	-	-	Remove
2546	<i>Eucalyptus siderophloia</i>	Northern Grey Ironbark	180		180	18.0	6.0	2.2	1.6	Regular	-	-	-	-	-	Typical	-	-	-	-	Typical	-	-	-	-	-	-	Remove
2547	<i>Eucalyptus tereticornis</i>	Forest Red Gum	610		610	27.0	15.0	7.3	2.7	Regular	-	-	-	-	-	Typical	-	-	-	-	Typical	-	-	-	-	-	-	Remove
2548	<i>Acacia disparrima</i>	Black Wattle	280		280	10.0	7.0	3.4	1.9	Regular	-	-	-	-	-	Typical	-	-	-	-	Typical	-	-	-	-	-	-	Remove
2549	<i>Acacia disparrima</i>	Black Wattle	180		180	10.0	7.0	2.2	1.6	Regular	-	-	-	-	-	Typical	-	-	-	-	Typical	-	-	-	-	-	-	Remove
2550	<i>Eucalyptus siderophloia</i>	Northern Grey Ironbark	180		180	16.0	7.0	2.2	1.6	Regular	-	-	-	-	-	Typical	-	-	-	-	Typical	-	-	-	-	-	-	Remove
2551	<i>Eucalyptus siderophloia</i>	Northern Grey Ironbark	180		180	14.0	5.0	2.2	1.6	Regular	-	-	-	-	-	Typical	-	-	-	-	Typical	-	-	-	-	-	-	Remove
2552	<i>Eucalyptus siderophloia</i>	Northern Grey Ironbark	180		180	14.0	5.0	2.2	1.6	Regular	-	-	-	-	-	Typical	-	-	-	-	Typical	-	-	-	-	-	-	Remove
2553	<i>Eucalyptus siderophloia</i>	Northern Grey Ironbark	180		180	14.0	4.0	2.2	1.6	Regular	-	-	-	-	-	Typical	-	-	-	-	Typical	-	-	-	-	-	-	Remove
2554	<i>Acacia disparrima</i>	Black Wattle	180	180	255	11.0	7.0	3.1	1.9	Regular	-	-	-	-	-	Typical	-	-	-	-	Typical	-	-	-	-	-	-	Remove
2555	<i>Eucalyptus tereticornis</i>	Forest Red Gum	140		140	14.0	4.0	2.0	1.4	Regular	-	-	-	-	-	Typical	-	-	-	-	Typical	-	-	-	-	-	-	Remove
2556	<i>Corymbia intermedia</i>	Pink Bloodwood	610		610	22.0	8.0	7.3	2.7	Regular	-	-	Die-back	-	-	Typical	-	-	-	-	Typical	-	-	Small	-	-	-	Remove
2557	<i>Eucalyptus siderophloia</i>	Northern Grey Ironbark	200		200	14.0	5.0	2.4	1.7	Regular	-	-	-	-	-	Typical	-	-	-	-	Typical	-	-	-	-	-	-	Remove

Specimen Details										Canopy Condition Details							Trunk Condition Details					Fauna Details and Habitat Value						
Tree ID	Botanical Name	Common Name	Trunk DBH (mm)	Additional Trunks DBH (mm)	Total DBH (mm) [AS 4970-2009]	Height (m)	Spread (m)	Tree Protection Zone (m)	Structural Root Zone (m)	Canopy Form	Spreading	Thinning	Die-Back	Epicormic Growth	Lopped	Canopy Health	Leaning	Vines	Trunk Damage	Fire Damage	Trunk Health	Scats	Scratches	Hollows	Nest	Termite Nest	Habitat Value	Retention
2558	<i>Eucalyptus siderophloia</i>	Northern Grey Ironbark	150		150	16.0	5.0	2.0	1.5	Regular	-	-	-	-	-	Typical	-	-	-	-	Typical	-	-	-	-	-	-	Remove
2559	<i>Eucalyptus siderophloia</i>	Northern Grey Ironbark	180		180	14.0	5.0	2.2	1.6	Regular	-	-	-	-	-	Typical	-	-	-	-	Typical	-	-	-	-	-	-	Remove
2560	<i>Eucalyptus siderophloia</i>	Northern Grey Ironbark	190		190	14.0	5.0	2.3	1.6	Regular	-	-	-	-	-	Typical	-	-	-	-	Typical	-	-	-	-	-	-	Remove
2561	<i>Corymbia intermedia</i>	Pink Bloodwood	240		240	22.0	9.0	2.9	1.8	Regular	-	-	-	-	-	Typical	-	-	-	-	Typical	-	-	-	-	-	-	Remove
2562	<i>Eucalyptus siderophloia</i>	Northern Grey Ironbark	300		300	22.0	8.0	3.6	2.0	Regular	-	-	-	-	-	Typical	-	-	-	-	Typical	-	-	-	-	-	-	Remove
2563	<i>Acacia disparrima</i>	Black Wattle	180		180	11.0	7.0	2.2	1.6	Regular	-	-	-	-	-	Typical	-	-	-	-	Typical	-	-	-	-	-	-	Remove
2564	<i>Eucalyptus siderophloia</i>	Northern Grey Ironbark	180		180	18.0	5.0	2.2	1.6	Regular	-	-	-	-	-	Typical	-	-	-	-	Typical	-	-	-	-	-	-	Remove
2565	<i>Eucalyptus siderophloia</i>	Northern Grey Ironbark	150		150	16.0	4.0	2.0	1.5	Regular	-	-	-	-	-	Typical	-	-	-	-	Typical	-	-	-	-	-	-	Remove
2566	<i>Eucalyptus siderophloia</i>	Northern Grey Ironbark	230		230	20.0	8.0	2.8	1.8	Regular	-	-	-	-	-	Typical	-	-	-	-	Typical	-	-	-	-	-	-	Remove
2567	<i>Acacia disparrima</i>	Black Wattle	180		180	10.0	7.0	2.2	1.6	Regular	-	-	-	-	-	Typical	-	-	-	-	Typical	-	-	-	-	-	-	Remove
2568	<i>Eucalyptus siderophloia</i>	Northern Grey Ironbark	180		180	18.0	6.0	2.2	1.6	Regular	-	-	-	-	-	Typical	-	-	-	-	Typical	-	-	-	-	-	-	Remove
2569	<i>Corymbia intermedia</i>	Pink Bloodwood	180		180	16.0	5.0	2.2	1.6	Regular	-	-	-	-	-	Typical	-	-	-	-	Typical	-	-	-	-	-	-	Remove
2570	<i>Eucalyptus tereticornis</i>	Forest Red Gum	140		140	14.0	4.0	2.0	1.4	Regular	-	-	-	-	-	Typical	-	-	-	-	Typical	-	-	-	-	-	-	Remove
2571	<i>Eucalyptus moluccana</i>	Gum-topped Box	140		140	13.0	3.0	2.0	1.4	Regular	-	-	-	-	-	Typical	-	-	-	-	Typical	-	-	-	-	-	-	Remove
2572	<i>Eucalyptus siderophloia</i>	Northern Grey Ironbark	220		220	14.0	5.0	2.6	1.8	Regular	-	-	-	-	-	Typical	-	-	-	-	Typical	-	-	-	-	-	-	Remove
2573	<i>Acacia disparrima</i>	Black Wattle	210		210	11.0	7.0	2.5	1.7	Regular	-	-	-	-	-	Typical	-	-	-	-	Typical	-	-	-	-	-	-	Remove
2574	<i>Eucalyptus siderophloia</i>	Northern Grey Ironbark	240		240	18.0	7.0	2.9	1.8	Regular	-	-	-	-	-	Typical	-	-	-	-	Typical	-	-	-	-	-	-	Remove
2575	<i>Eucalyptus siderophloia</i>	Northern Grey Ironbark	150		150	14.0	4.0	2.0	1.5	Regular	-	-	-	-	-	Typical	-	-	-	-	Typical	-	-	-	-	-	-	Remove
2576	<i>Acacia disparrima</i>	Black Wattle	160		160	8.0	6.0	2.0	1.5	Regular	-	-	-	-	-	Typical	-	-	-	-	Typical	-	-	-	-	-	-	Remove
2577	<i>Eucalyptus tereticornis</i>	Forest Red Gum	150		150	18.0	7.0	2.0	1.5	Regular	-	-	-	-	-	Typical	-	-	-	-	Typical	-	-	-	-	-	-	Remove
2578	<i>Corymbia intermedia</i>	Pink Bloodwood	150		150	14.0	6.0	2.0	1.5	Regular	-	-	-	-	-	Typical	-	-	-	-	Typical	-	-	-	-	-	-	Remove
2579	<i>Eucalyptus tereticornis</i>	Forest Red Gum	140	130	191	12.0	5.0	2.3	1.7	Regular	-	-	-	-	-	Typical	-	-	-	-	Typical	-	-	-	-	-	-	Remove
2580	<i>Acacia disparrima</i>	Black Wattle	170		170	7.0	5.0	2.0	1.6	Regular	-	-	-	-	-	Typical	-	-	-	-	Typical	-	-	-	-	-	-	Remove
2581	<i>Eucalyptus siderophloia</i>	Northern Grey Ironbark	220		220	16.0	6.0	2.6	1.8	Regular	-	-	-	-	-	Typical	-	-	-	-	Typical	-	-	-	-	-	-	Remove
2582	<i>Acacia disparrima</i>	Black Wattle	140		140	8.0	6.0	2.0	1.4	Regular	-	-	-	-	-	Typical	-	-	-	-	Typical	-	-	-	-	-	-	Remove
2583	<i>Eucalyptus tereticornis</i>	Forest Red Gum	140		140	12.0	4.0	2.0	1.4	Regular	-	-	-	-	-	Typical	-	-	-	-	Typical	-	-	-	-	-	-	Remove
2584	<i>Eucalyptus tereticornis</i>	Forest Red Gum	170		170	14.0	4.0	2.0	1.6	Regular	-	-	-	-	-	Typical	-	-	-	-	Typical	-	-	-	-	-	-	Remove
2585	<i>Eucalyptus siderophloia</i>	Northern Grey Ironbark	250		250	14.0	7.0	3.0	1.8	Regular	-	-	-	-	-	Typical	-	-	-	-	Typical	-	-	-	-	-	-	Remove
2586	<i>Eucalyptus siderophloia</i>	Northern Grey Ironbark	100		100	7.0	2.0	2.0	1.3	Regular	-	-	-	-	-	Typical	-	-	-	-	Typical	-	-	-	-	-	-	Remove
2587	<i>Acacia disparrima</i>	Black Wattle	260		260	12.0	8.0	3.1	1.9	Regular	-	-	-	-	-	Typical	-	-	-	-	Typical	-	-	-	-	-	-	Remove
2588	<i>Acacia disparrima</i>	Black Wattle	150	150	212	9.0	6.0	2.5	1.7	Regular	-	-	-	-	-	Typical	-	-	-	-	Typical	-	-	-	-	-	-	Remove
2589	<i>Eucalyptus siderophloia</i>	Northern Grey Ironbark	260		260	20.0	6.0	3.1	1.9	Regular	-	-	-	-	-	Typical	-	-	-	-	Typical	-	-	-	-	-	-	Remove
2590	<i>Eucalyptus tereticornis</i>	Forest Red Gum	160		160	12.0	4.0	2.0	1.5	Regular	-	-	-	-	-	Typical	-	-	-	-	Typical	-	-	-	-	-	-	Remove
2591	<i>Eucalyptus tereticornis</i>	Forest Red Gum	110		110	12.0	2.0	2.0	1.3	Regular	-	-	-	-	-	Typical	-	-	-	-	Typical	-	-	-	-	-	-	Remove
2592	<i>Eucalyptus tereticornis</i>	Forest Red Gum	120		120	10.0	3.0	2.0	1.4	Regular	-	-	-	-	-	Typical	-	-	-	-	Typical	-	-	-	-	-	-	Remove
2593	<i>Eucalyptus siderophloia</i>	Northern Grey Ironbark	220		220	16.0	6.0	2.6	1.8	Regular	-	-	-	-	-	Typical	-	-	-	-	Typical	-	-	-	-	-	-	Remove
2594	<i>Acacia disparrima</i>	Black Wattle	200		200	8.0	6.0	2.4	1.7	Regular	-	-	-	-	-	Typical	-	-	-	-	Typical	-	-	-	-	-	-	Remove
2595	<i>Acacia disparrima</i>	Black Wattle	150		150	9.0	5.0	2.0	1.5	Regular	-	-	-	-	-	Typical	-	-	-	-	Typical	-	-	-	-	-	-	Remove
2596	<i>Eucalyptus tereticornis</i>	Forest Red Gum	150		150	16.0	5.0	2.0	1.5	Regular	-	-	-	-	-	Typical	-	-	-	-	Typical	-	-	-	-	-	-	Remove
2597	<i>Eucalyptus tereticornis</i>	Forest Red Gum	530		530	14.0	7.0	6.4	2.5	Regular	-	-	-	-	-	Typical	-	-	-	-	Typical	-	-	-	-	-	-	Remove
2598	<i>Acacia disparrima</i>	Black Wattle	180		180	10.0	6.0	2.2	1.6	Regular	-	-	-	-	-	Typical	-	-	-	-	Typical	-	-	-	-	-	-	Remove
2599	<i>Corymbia intermedia</i>	Pink Bloodwood	100		100	7.0	1.0	2.0	1.3	Regular	-	-	-	-	-	Typical	-	-	-	-	Typical	-	-	-	-	-	-	Remove

Specimen Details									Canopy Condition Details							Trunk Condition Details					Fauna Details and Habitat Value							
Tree ID	Botanical Name	Common Name	Trunk DBH (mm)	Additional Trunks DBH (mm)	Total DBH (mm) [AS 4970-2009]	Height (m)	Spread (m)	Tree Protection Zone (m)	Structural Root Zone (m)	Canopy Form	Spreading	Thinning	Die-Back	Epicormic Growth	Lopped	Canopy Health	Leaning	Vines	Trunk Damage	Fire Damage	Trunk Health	Scats	Scratches	Hollows	Nest	Termite Nest	Habitat Value	Retention
2600	Acacia disparrima	Black Wattle	160		160	7.0	6.0	2.0	1.5	Regular	-	-	-	-	-	Typical	-	-	-	-	Typical	-	-	-	-	-	-	Remove
2601	Acacia disparrima	Black Wattle	160		160	9.0	5.0	2.0	1.5	Regular	-	-	-	-	-	Typical	-	-	-	-	Typical	-	-	-	-	-	-	Remove
2602	Acacia disparrima	Black Wattle	140		140	8.0	6.0	2.0	1.4	Regular	-	-	-	-	-	Typical	Minor	-	-	-	Typical	-	-	-	-	-	-	Remove
2603	Eucalyptus tereticornis	Forest Red Gum	420		420	26.0	12.0	5.0	2.3	Regular	-	-	-	-	-	Typical	-	-	-	-	Typical	-	-	-	-	-	-	Remove
2604	Acacia disparrima	Black Wattle	160		160	7.0	6.0	2.0	1.5	Regular	-	-	-	-	-	Typical	-	-	-	-	Typical	-	-	-	-	-	-	Remove
2605	Eucalyptus tereticornis	Forest Red Gum	200		200	16.0	7.0	2.4	1.7	Regular	-	-	-	-	-	Typical	-	-	-	-	Typical	-	-	-	-	-	-	Remove
2606	Eucalyptus tereticornis	Forest Red Gum	270		270	16.0	7.0	3.2	1.9	Regular	-	-	-	-	-	Typical	-	-	-	-	Typical	-	-	-	-	-	-	Remove
2607	Acacia disparrima	Black Wattle	210		210	8.0	7.0	2.5	1.7	Regular	-	-	-	-	-	Typical	-	Regular	-	-	Typical	-	-	-	-	-	-	Remove
2608	Eucalyptus tereticornis	Forest Red Gum	200		200	12.0	4.0	2.4	1.7	Regular	-	-	-	-	-	Typical	-	-	-	-	Typical	-	-	-	-	-	-	Remove
2609	Corymbia intermedia	Pink Bloodwood	120		120	12.0	3.0	2.0	1.4	Regular	-	-	-	-	-	Typical	-	-	-	-	Typical	-	-	-	-	-	-	Remove
2610	Eucalyptus tereticornis	Forest Red Gum	230		230	22.0	7.0	2.8	1.8	Regular	-	-	-	-	-	Typical	-	-	-	-	Typical	-	-	-	-	-	-	Remove
2611	Acacia disparrima	Black Wattle	170		170	6.0	3.0	2.0	1.6	Regular	-	-	Die-back	-	-	Poor	-	-	-	-	Typical	-	-	-	-	-	-	Remove
2612	Eucalyptus tereticornis	Forest Red Gum	110		110	12.0	3.0	2.0	1.3	Regular	-	-	-	-	-	Typical	-	-	-	-	Typical	-	-	-	-	-	-	Remove
2613	Acacia disparrima	Black Wattle	160		160	14.0	7.0	2.0	1.5	Regular	-	-	-	-	-	Typical	-	-	-	-	Typical	-	-	-	-	-	-	Remove
2614	Eucalyptus tereticornis	Forest Red Gum	250		250	25.0	14.0	3.0	1.8	Regular	-	-	-	-	-	Typical	-	-	-	-	Typical	-	-	-	-	-	-	Remove
2615	Acacia disparrima	Black Wattle	150		150	8.0	5.0	2.0	1.5	Regular	-	-	-	-	-	Typical	-	-	-	-	Typical	-	-	-	-	-	-	Remove
2616	Acacia disparrima	Black Wattle	170		170	9.0	6.0	2.0	1.6	Regular	-	-	-	-	-	Typical	-	-	-	-	Typical	-	-	-	-	-	-	Remove
2617	Acacia disparrima	Black Wattle	250		250	9.0	7.0	3.0	1.8	Regular	-	-	-	-	-	Typical	-	-	-	-	Typical	-	-	-	-	-	-	Remove
2618	Corymbia intermedia	Pink Bloodwood	110		110	7.0	2.0	2.0	1.3	Regular	-	-	-	-	-	Typical	-	Regular	-	-	Typical	-	-	-	-	-	-	Remove
2619	Corymbia intermedia	Pink Bloodwood	100		100	8.0	2.0	2.0	1.3	Regular	-	-	-	-	-	Typical	-	-	-	-	Typical	-	-	-	-	-	-	Remove
2620	Acacia disparrima	Black Wattle	170		170	8.0	6.0	2.0	1.6	Regular	-	-	-	-	-	Typical	-	-	-	-	Typical	-	-	-	-	-	-	Remove
2621	Acacia disparrima	Black Wattle	160		160	9.0	7.0	2.0	1.5	Regular	-	-	-	-	-	Typical	-	-	-	-	Typical	-	-	-	-	-	-	Remove
2622	Corymbia citriodora	Spotted Gum	310	220, 110	396	26.0	14.0	4.7	2.2	Regular	-	-	-	-	-	Typical	-	-	-	-	Typical	-	-	-	-	-	-	Remove
2623	Eucalyptus tereticornis	Forest Red Gum	150		150	14.0	6.0	2.0	1.5	Regular	-	-	-	-	-	Typical	-	-	-	-	Typical	-	-	-	-	-	-	Remove
2624	Eucalyptus tereticornis	Forest Red Gum	150		150	12.0	3.0	2.0	1.5	Regular	-	-	-	-	-	Typical	-	-	-	-	Typical	-	-	-	-	-	-	Remove
2625	Acacia disparrima	Black Wattle	220		220	13.0	7.0	2.6	1.8	Regular	-	-	-	-	-	Typical	-	-	-	-	Typical	-	-	-	-	-	-	Remove
2626	Acacia disparrima	Black Wattle	150		150	9.0	6.0	2.0	1.5	Regular	-	-	-	-	-	Typical	-	-	-	-	Typical	-	-	-	-	-	-	Remove
2627	Acacia disparrima	Black Wattle	150		150	12.0	6.0	2.0	1.5	Regular	-	-	-	-	-	Typical	-	-	-	-	Typical	-	-	-	-	-	-	Remove
2628	Acacia disparrima	Black Wattle	300		300	10.0	9.0	3.6	2.0	Regular	-	-	-	-	-	Typical	-	-	-	-	Typical	-	-	-	-	-	-	Remove
2629	Eucalyptus tereticornis	Forest Red Gum	120		120	10.0	3.0	2.0	1.4	Regular	-	-	-	-	-	Typical	-	-	-	-	Typical	-	-	-	-	-	-	Remove
2630	Eucalyptus tereticornis	Forest Red Gum	200		200	20.0	10.0	2.4	1.7	Regular	-	-	-	-	-	Typical	-	-	-	-	Typical	-	-	-	-	-	-	Remove
2631	Acacia disparrima	Black Wattle	200		200	7.0	6.0	2.4	1.7	Regular	-	-	-	-	-	Typical	-	-	-	-	Typical	-	-	-	-	-	-	Remove
2632	Acacia disparrima	Black Wattle	350		350	10.0	9.0	4.2	2.1	Regular	-	-	-	-	-	Typical	-	-	-	-	Typical	-	-	-	-	-	-	Remove
2633	Acacia disparrima	Black Wattle	220		220	8.0	6.0	2.6	1.8	Regular	-	-	-	-	-	Typical	-	-	-	-	Typical	-	-	-	-	-	-	Remove
2634	Eucalyptus tereticornis	Forest Red Gum	170		170	12.0	5.0	2.0	1.6	Regular	-	-	-	-	-	Typical	-	-	-	-	Typical	-	-	-	-	-	-	Remove
2635	Eucalyptus tereticornis	Forest Red Gum	160		160	9.0	5.0	2.0	1.5	Regular	-	-	-	-	-	Typical	-	-	-	-	Typical	-	-	-	-	-	-	Remove
2636	Acacia disparrima	Black Wattle	150		150	8.0	5.0	2.0	1.5	Regular	-	-	-	-	-	Typical	Minor	-	-	-	Typical	-	-	-	-	-	-	Remove
2637	Eucalyptus siderophloia	Northern Grey Ironbark	250		250	14.0	5.0	3.0	1.8	Regular	-	-	-	-	-	Typical	Minor	-	-	-	Typical	-	-	-	-	-	-	Remove
2638	Acacia disparrima	Black Wattle	150		150	9.0	4.0	2.0	1.5	Regular	-	-	-	-	-	Typical	-	-	-	-	Typical	-	-	-	-	-	-	Remove
2639	Acacia disparrima	Black Wattle	160		160	9.0	5.0	2.0	1.5	Regular	-	-	-	-	-	Typical	-	-	-	-	Typical	-	-	-	-	-	-	Remove
2640	Acacia disparrima	Black Wattle	160		160	9.0	6.0	2.0	1.5	Regular	-	-	-	-	-	Typical	-	-	-	-	Typical	-	-	-	-	-	-	Remove
2641	Eucalyptus siderophloia	Northern Grey Ironbark	170		170	16.0	6.0	2.0	1.6	Regular	-	-	-	-	-	Typical	-	-	-	-	Typical	-	-	-	-	-	-	Remove

Specimen Details										Canopy Condition Details							Trunk Condition Details					Fauna Details and Habitat Value							
Tree ID	Botanical Name	Common Name	Trunk DBH (mm)	Additional Trunks DBH (mm)	Total DBH (mm) [AS 4970-2009]	Height (m)	Spread (m)	Tree Protection Zone (m)		Structural Root Zone (m)	Canopy Form	Spreading	Thinning	Die-Back	Epicormic Growth	Lopped	Canopy Health	Leaning	Vines	Trunk Damage	Fire Damage	Trunk Health	Scats	Scratches	Hollows	Nest	Termite Nest	Habitat Value	Retention
2642	<i>Corymbia intermedia</i>	Pink Bloodwood	150		150	18.0	6.0	2.0	1.5		Regular	-	-	-	-	-	Typical	-	-	-	-	Typical	-	-	-	-	-	-	Remove
2643	<i>Acacia disparrima</i>	Black Wattle	150	120	192	8.0	6.0	2.3	1.7		Regular	-	-	-	-	-	Typical	-	-	-	-	Typical	-	-	-	-	-	-	Remove
2644	<i>Acacia disparrima</i>	Black Wattle	170	150	227	9.0	7.0	2.7	1.8		Regular	-	-	-	-	-	Typical	-	-	-	-	Typical	-	-	-	-	-	-	Remove
2645	<i>Acacia disparrima</i>	Black Wattle	330		330	9.0	7.0	4.0	2.1		Regular	-	-	-	-	-	Typical	-	-	-	-	Typical	-	-	-	-	-	-	Remove
2646	<i>Acacia disparrima</i>	Black Wattle	300		300	9.0	8.0	3.6	2.0		Regular	-	-	-	-	-	Typical	-	-	-	-	Typical	-	-	-	-	-	-	Remove
2647	<i>Acacia disparrima</i>	Black Wattle	260	200	328	8.0	7.0	3.9	2.1		Regular	-	-	-	-	-	Typical	-	-	-	-	Typical	-	-	-	-	-	-	Remove
2648	<i>Petalostigma pubescens</i>	Quinine Bush	160		160	6.0	5.0	2.0	1.5		Regular	-	-	-	-	-	Typical	-	Native	-	-	Typical	-	-	-	-	-	-	Remove
2649	<i>Acacia disparrima</i>	Black Wattle	190		190	8.0	6.0	2.3	1.6		Regular	-	-	-	-	-	Typical	-	-	-	-	Typical	-	-	-	-	-	-	Remove
2650	<i>Acacia disparrima</i>	Black Wattle	280		280	7.0	8.0	3.4	1.9		Regular	-	-	-	-	-	Typical	-	-	-	-	Typical	-	-	-	-	-	-	Remove
2651	<i>Eucalyptus tereticornis</i>	Forest Red Gum	140		140	16.0	5.0	2.0	1.4		Regular	-	-	-	-	-	Typical	-	-	-	-	Typical	-	-	-	-	-	-	Remove
2652	<i>Eucalyptus tereticornis</i>	Forest Red Gum	160		160	14.0	5.0	2.0	1.5		Regular	-	-	-	-	-	Typical	-	-	-	-	Typical	-	-	-	-	-	-	Remove
2653	<i>Acacia disparrima</i>	Black Wattle	260	240	354	7.0	5.0	4.2	2.1		Regular	-	-	-	-	-	Typical	-	-	-	-	Typical	-	-	-	-	-	-	Remove
2654	<i>Eucalyptus siderophloia</i>	Northern Grey Ironbark	250		250	22.0	10.0	3.0	1.8		Regular	-	-	-	-	-	Typical	-	-	-	-	Typical	-	-	-	-	-	-	Remove
2655	<i>Lophostemon suaveolens</i>	Swamp Box	210		210	14.0	5.0	2.5	1.7		Regular	-	-	-	-	-	Typical	-	-	-	-	Typical	-	-	-	-	-	-	Remove
2656	<i>Eucalyptus tereticornis</i>	Forest Red Gum	100		100	8.0	1.0	2.0	1.3		Regular	-	-	-	-	-	Typical	-	-	-	-	Typical	-	-	-	-	-	-	Remove
2657	<i>Eucalyptus siderophloia</i>	Northern Grey Ironbark	150		150	7.0	4.0	2.0	1.5		Regular	-	-	-	-	-	Typical	-	-	-	-	Typical	-	-	-	-	-	-	Remove
2658	<i>Acacia disparrima</i>	Black Wattle	150		150	8.0	5.0	2.0	1.5		Regular	-	-	-	-	-	Typical	-	-	-	-	Typical	-	-	-	-	-	-	Remove
2659	<i>Acacia disparrima</i>	Black Wattle	220	150	266	9.0	10.0	3.2	1.9		Regular	-	-	-	-	-	Typical	-	-	-	-	Typical	-	-	-	-	-	-	Remove
2660	<i>Eucalyptus tereticornis</i>	Forest Red Gum	180		180	16.0	5.0	2.2	1.6		Regular	-	-	-	-	-	Typical	-	-	-	-	Typical	-	-	-	-	-	-	Remove
2661	<i>Eucalyptus tereticornis</i>	Forest Red Gum	160		160	14.0	5.0	2.0	1.5		Regular	-	-	-	-	-	Typical	-	-	-	-	Typical	-	-	-	-	-	-	Remove
2662	<i>Corymbia intermedia</i>	Pink Bloodwood	180		180	14.0	5.0	2.2	1.6		Regular	-	-	-	-	-	Typical	-	-	-	-	Typical	-	-	-	-	-	-	Remove
2663	<i>Acacia disparrima</i>	Black Wattle	230		230	12.0	7.0	2.8	1.8		Regular	-	-	-	-	-	Typical	-	-	-	-	Typical	-	-	-	-	-	-	Remove
2664	<i>Lophostemon suaveolens</i>	Swamp Box	220		220	12.0	5.0	2.6	1.8		Regular	-	-	-	-	-	Typical	-	-	-	-	Typical	-	-	-	-	-	-	Remove
2665	<i>Lophostemon suaveolens</i>	Swamp Box	150		150	13.0	4.0	2.0	1.5		Regular	-	-	-	-	-	Typical	-	-	-	-	Typical	-	-	-	-	-	-	Remove
2666	<i>Eucalyptus siderophloia</i>	Northern Grey Ironbark	220		220	18.0	6.0	2.6	1.8		Regular	-	-	-	-	-	Typical	-	-	-	-	Typical	-	-	-	-	-	-	Remove
2667	<i>Acacia disparrima</i>	Black Wattle	180		180	9.0	5.0	2.2	1.6		Regular	-	-	-	-	-	Typical	-	-	-	-	Typical	-	-	-	-	-	-	Remove
2668	<i>Eucalyptus siderophloia</i>	Northern Grey Ironbark	160		160	12.0	4.0	2.0	1.5		Regular	-	-	-	-	-	Typical	-	-	-	-	Typical	-	-	-	-	-	-	Remove
2669	<i>Lophostemon suaveolens</i>	Swamp Box	180		180	12.0	5.0	2.2	1.6		Regular	-	-	-	-	-	Typical	-	-	-	-	Typical	-	-	-	-	-	-	Remove
2670	<i>Corymbia intermedia</i>	Pink Bloodwood	180		180	12.0	4.0	2.2	1.6		Regular	-	-	-	-	-	Typical	-	-	-	-	Typical	-	-	-	-	-	-	Remove
2671	<i>Eucalyptus siderophloia</i>	Northern Grey Ironbark	410		410	18.0	8.0	4.9	2.3		Regular	-	-	-	-	-	Typical	-	-	-	-	Typical	-	-	-	-	-	-	Remove
2672	<i>Lophostemon suaveolens</i>	Swamp Box	150		150	12.0	3.0	2.0	1.5		Regular	-	-	-	-	-	Typical	-	-	-	-	Typical	-	-	-	-	-	-	Remove
2673	<i>Eucalyptus siderophloia</i>	Northern Grey Ironbark	150		150	10.0	3.0	2.0	1.5		Regular	-	-	-	-	-	Typical	-	-	-	-	Typical	-	-	-	-	-	-	Remove
2674	<i>Acacia disparrima</i>	Black Wattle	220		220	11.0	5.0	2.6	1.8		Regular	-	-	-	-	-	Typical	-	-	-	-	Typical	-	-	-	-	-	-	Remove
2675	<i>Corymbia intermedia</i>	Pink Bloodwood	200		200	16.0	5.0	2.4	1.7		Regular	-	-	-	-	-	Typical	-	-	-	-	Typical	-	-	-	-	-	-	Remove
2676	<i>Lophostemon suaveolens</i>	Swamp Box	170		170	12.0	6.0	2.0	1.6		Regular	-	-	-	-	-	Typical	-	-	-	-	Typical	-	-	-	-	-	-	Remove
2677	<i>Eucalyptus tereticornis</i>	Forest Red Gum	130		130	14.0	4.0	2.0	1.4		Regular	-	-	-	-	-	Typical	-	-	-	-	Typical	-	-	-	-	-	-	Remove
2678	<i>Lophostemon suaveolens</i>	Swamp Box	150		150	9.0	4.0	2.0	1.5		Regular	-	-	-	-	-	Typical	-	-	-	-	Typical	-	-	-	-	-	-	Remove
2679	<i>Lophostemon suaveolens</i>	Swamp Box	160		160	7.0	4.0	2.0	1.5		Regular	-	-	-	-	-	Typical	-	-	-	-	Typical	-	-	-	-	-	-	Remove
2680	<i>Corymbia intermedia</i>	Pink Bloodwood	140		140	8.0	2.0	2.0	1.4		Regular	-	-	-	-	-	Typical	-	-	-	-	Typical	-	-	-	-	-	-	Retain
2681	<i>Eucalyptus tereticornis</i>	Forest Red Gum	150		150	10.0	3.0	2.0	1.5		Regular	-	-	-	-	-	Typical	Minor	-	-	-	Typical	-	-	-	-	-	-	Retain
2682	<i>Lophostemon suaveolens</i>	Swamp Box	160		160	6.0	4.0	2.0	1.5		Regular	-	-	-	-	-	Typical	-	-	-	-	Typical	-	-	-	-	-	-	Retain
2683	<i>Eucalyptus tereticornis</i>	Forest Red Gum	110		110	16.0	2.0	2.0	1.3		Regular	-	-	-	-	-	Typical	-	-	-	-	Typical	-	-	-	-	-	-	Remove

Specimen Details										Canopy Condition Details							Trunk Condition Details					Fauna Details and Habitat Value						
Tree ID	Botanical Name	Common Name	Trunk DBH (mm)	Additional Trunks DBH (mm)	Total DBH (mm) [AS 4970-2009]	Height (m)	Spread (m)	Tree Protection Zone (m)	Structural Root Zone (m)	Canopy Form	Spreading	Thinning	Die-Back	Epicormic Growth	Lopped	Canopy Health	Leaning	Vines	Trunk Damage	Fire Damage	Trunk Health	Scats	Scratches	Hollows	Nest	Termite Nest	Habitat Value	Retention
2684	<i>Eucalyptus siderophloia</i>	Northern Grey Ironbark	160		160	16.0	6.0	2.0	1.5	Regular	-	-	-	-	-	Typical	-	-	-	-	Typical	-	-	-	-	-	-	Retain
2685	<i>Eucalyptus siderophloia</i>	Northern Grey Ironbark	140		140	16.0	4.0	2.0	1.4	Regular	-	-	-	-	-	Typical	-	-	-	-	Typical	-	-	-	-	-	-	Retain
2686	<i>Eucalyptus siderophloia</i>	Northern Grey Ironbark	160		160	16.0	5.0	2.0	1.5	Regular	-	-	-	-	-	Typical	-	-	-	-	Typical	-	-	-	-	-	-	Retain
2687	<i>Eucalyptus tereticornis</i>	Forest Red Gum	110		110	16.0	4.0	2.0	1.3	Regular	-	-	-	-	-	Typical	-	-	-	-	Typical	-	-	-	-	-	-	Retain
2688	<i>Acacia disparrima</i>	Black Wattle	170		170	9.0	6.0	2.0	1.6	Regular	-	-	-	-	-	Typical	Major	-	-	-	Typical	-	-	-	-	-	-	Retain
2689	<i>Eucalyptus siderophloia</i>	Northern Grey Ironbark	110		110	9.0	2.0	2.0	1.3	Regular	-	-	-	-	-	Typical	-	-	-	-	Typical	-	-	-	-	-	-	Retain
2690	<i>Eucalyptus moluccana</i>	Gum-topped Box	130		130	8.0	4.0	2.0	1.4	Regular	-	-	-	-	-	Typical	Minor	-	-	-	Typical	-	-	-	-	-	-	Retain
2691	<i>Corymbia tessellaris</i>	Moreton Bay Ash	110		110	9.0	4.0	2.0	1.3	Regular	-	-	-	-	-	Typical	-	-	-	-	Typical	-	-	-	-	-	-	Retain
2692	<i>Eucalyptus tereticornis</i>	Forest Red Gum	360		360	25.0	13.0	4.3	2.2	Regular	-	-	-	-	-	Typical	-	-	-	-	Typical	-	-	-	-	-	-	Retain
2693	<i>Lophostemon suaveolens</i>	Swamp Box	230		230	14.0	8.0	2.8	1.8	Regular	-	-	-	-	-	Typical	-	-	-	-	Typical	-	-	-	-	-	-	Retain
2694	<i>Eucalyptus moluccana</i>	Gum-topped Box	270		270	26.0	15.0	3.2	1.9	Regular	-	-	-	-	-	Typical	-	-	-	-	Typical	-	-	-	-	-	-	Retain
2695	<i>Eucalyptus moluccana</i>	Gum-topped Box	460		460	28.0	16.0	5.5	2.4	Regular	-	-	-	-	-	Typical	-	-	-	-	Typical	-	-	-	-	-	-	Retain
2696	<i>Corymbia intermedia</i>	Pink Bloodwood	170		170	18.0	6.0	2.0	1.6	Regular	-	-	-	-	-	Typical	-	-	-	-	Typical	-	-	-	-	-	-	Retain
2697	<i>Corymbia intermedia</i>	Pink Bloodwood	420		420	27.0	16.0	5.0	2.3	Regular	-	-	-	-	-	Typical	-	-	-	-	Typical	-	-	-	-	-	-	Retain
2698	<i>Eucalyptus siderophloia</i>	Northern Grey Ironbark	150		150	18.0	6.0	2.0	1.5	Regular	-	-	-	-	-	Typical	-	Native	-	-	Typical	-	-	-	-	-	-	Retain
2699	<i>Eucalyptus siderophloia</i>	Northern Grey Ironbark	300		300	25.0	13.0	3.6	2.0	Regular	-	-	-	-	-	Typical	-	-	-	-	Typical	-	-	-	-	-	-	Retain
2700	<i>Eucalyptus siderophloia</i>	Northern Grey Ironbark	230		230	22.0	12.0	2.8	1.8	Regular	-	-	-	-	-	Typical	Minor	-	-	-	Typical	-	-	-	-	-	-	Retain
2701	<i>Eucalyptus tereticornis</i>	Forest Red Gum	420		420	25.0	14.0	5.0	2.3	Regular	-	-	-	-	-	Typical	Minor	-	-	-	Typical	-	-	-	-	-	-	Retain
2702	<i>Eucalyptus tereticornis</i>	Forest Red Gum	470		470	26.0	12.0	5.6	2.4	Regular	-	Thinning	Die-back	-	-	Typical	-	-	-	-	Typical	-	Old	-	-	-	-	Retain
2703	<i>Eucalyptus tereticornis</i>	Forest Red Gum	400		400	25.0	12.0	4.8	2.3	Regular	-	-	-	-	-	Typical	-	-	-	-	Typical	-	Old	-	-	-	-	Retain
2704	<i>Eucalyptus siderophloia</i>	Northern Grey Ironbark	300		300	24.0	8.0	3.6	2.0	Regular	-	-	-	-	-	Typical	-	-	-	-	Typical	-	-	-	-	-	-	Retain
2705	<i>Eucalyptus tereticornis</i>	Forest Red Gum	210		210	22.0	10.0	2.5	1.7	Regular	-	-	-	-	-	Typical	-	-	-	-	Typical	-	-	-	-	-	-	Retain
2706	<i>Eucalyptus siderophloia</i>	Northern Grey Ironbark	210		210	14.0	5.0	2.5	1.7	Regular	-	-	-	-	-	Typical	-	-	-	-	Typical	-	-	-	-	-	-	Retain
2707	<i>Eucalyptus moluccana</i>	Gum-topped Box	230		230	14.0	8.0	2.8	1.8	Regular	-	-	-	-	-	Typical	-	-	-	-	Typical	-	-	-	-	-	-	Retain
2708	<i>Acacia disparrima</i>	Black Wattle	150		150	6.0	5.0	2.0	1.5	Regular	-	-	-	-	-	Typical	-	-	-	-	Typical	-	-	-	-	-	-	Retain
2709	<i>Eucalyptus moluccana</i>	Gum-topped Box	130		130	9.0	4.0	2.0	1.4	Regular	-	-	-	-	-	Typical	-	-	-	-	Typical	-	-	-	-	-	-	Retain
2710	<i>Eucalyptus moluccana</i>	Gum-topped Box	340		340	28.0	16.0	4.1	2.1	Regular	-	-	-	-	-	Typical	-	-	-	-	Typical	-	-	-	-	-	-	Retain
2711	<i>Eucalyptus moluccana</i>	Gum-topped Box	170		170	16.0	6.0	2.0	1.6	Regular	-	-	-	-	-	Typical	-	-	-	-	Typical	-	-	-	-	-	-	Retain
2712	<i>Eucalyptus moluccana</i>	Gum-topped Box	150		150	14.0	6.0	2.0	1.5	Regular	-	-	-	-	-	Typical	-	-	-	-	Typical	-	-	-	-	-	-	Retain
2713	<i>Eucalyptus moluccana</i>	Gum-topped Box	170		170	22.0	10.0	2.0	1.6	Regular	-	-	-	-	-	Typical	-	-	-	-	Typical	-	-	-	-	-	-	Retain
2714	<i>Angophora leiocarpa</i>	Smooth-barked Apple	230		230	16.0	8.0	2.8	1.8	Regular	-	-	-	-	-	Typical	-	-	-	-	Typical	-	-	-	-	-	-	Retain
2715	<i>Eucalyptus moluccana</i>	Gum-topped Box	420		420	32.0	16.0	5.0	2.3	Regular	-	-	-	-	-	Typical	-	Introduced	-	-	Typical	-	-	-	-	-	-	Retain
2716	<i>Eucalyptus siderophloia</i>	Northern Grey Ironbark	140		140	6.0	4.0	2.0	1.4	Regular	-	-	-	-	-	Typical	Minor	Introduced	-	-	Typical	-	-	-	-	-	-	Retain
2717	<i>Eucalyptus moluccana</i>	Gum-topped Box	220		220	26.0	12.0	2.6	1.8	Regular	-	-	-	-	-	Typical	-	-	-	-	Typical	-	-	-	-	-	-	Retain
2718	<i>Eucalyptus moluccana</i>	Gum-topped Box	260		260	26.0	14.0	3.1	1.9	Regular	-	-	-	-	-	Typical	-	-	-	-	Typical	-	-	-	-	-	-	Retain
2719	<i>Eucalyptus tereticornis</i>	Forest Red Gum	110		110	12.0	3.0	2.0	1.3	Regular	-	-	-	-	-	Typical	-	-	-	-	Typical	-	-	-	-	-	-	Retain
2720	<i>Eucalyptus moluccana</i>	Gum-topped Box	200		200	18.0	6.0	2.4	1.7	Regular	-	-	-	-	-	Typical	-	-	-	-	Typical	-	-	-	-	-	-	Retain
2721	<i>Corymbia intermedia</i>	Pink Bloodwood	100		100	7.0	4.0	2.0	1.3	Regular	-	-	-	-	-	Typical	-	-	-	-	Typical	-	-	-	-	-	-	Retain
2722	<i>Eucalyptus moluccana</i>	Gum-topped Box	340		340	26.0	14.0	4.1	2.1	Regular	-	-	-	-	-	Typical	-	-	-	-	Typical	-	-	-	-	-	-	Retain
2723	<i>Eucalyptus tereticornis</i>	Forest Red Gum	420		420	26.0	14.0	5.0	2.3	Regular	-	-	-	-	-	Typical	-	-	-	-	Typical	-	-	-	-	-	-	Retain
2724	<i>Acacia disparrima</i>	Black Wattle	180		180	15.0	8.0	2.2	1.6	Regular	-	-	-	-	-	Typical	-	-	-	-	Typical	-	-	-	-	-	-	Remove
2725	<i>Acacia disparrima</i>	Black Wattle	290		290	12.0	4.0	3.5	2.0	Regular	-	-	-	-	-	Typical	-	-	-	-	Typical	-	-	-	-	-	-	Remove

Tree ID	Specimen Details								Canopy Condition Details							Trunk Condition Details					Fauna Details and Habitat Value						Retention	
	Botanical Name	Common Name	Trunk DBH (mm)	Additional Trunks DBH (mm)	Total DBH (mm) [AS 4970-2009]	Height (m)	Spread (m)	Tree Protection Zone (m)	Structural Root Zone (m)	Canopy Form	Spreading	Thinning	Die-Back	Epicormic Growth	Lopped	Canopy Health	Leaning	Vines	Trunk Damage	Fire Damage	Trunk Health	Scats	Scratches	Hollows	Nest	Termite Nest		Habitat Value
2726	<i>Eucalyptus moluccana</i>	Gum-topped Box	140		140	15.0	3.0	2.0	1.4	Regular	-	-	-	-	-	Typical	-	-	-	-	Typical	-	-	-	-	-	-	Remove
2727	<i>Eucalyptus siderophloia</i>	Northern Grey Ironbark	140		140	13.0	4.0	2.0	1.4	Regular	-	-	-	-	-	Typical	-	-	-	-	Typical	-	-	-	-	-	-	Remove
2728	<i>Acacia disparrima</i>	Black Wattle	160		160	10.0	4.0	2.0	1.5	Regular	-	-	-	-	-	Typical	-	-	-	-	Typical	-	-	-	-	-	-	Remove
2729	<i>Acacia disparrima</i>	Black Wattle	200		200	12.0	5.0	2.4	1.7	Regular	-	-	-	-	-	Typical	-	-	-	-	Typical	-	-	-	-	-	-	Remove
2730	<i>Acacia disparrima</i>	Black Wattle	160		160	10.0	5.0	2.0	1.5	Regular	-	-	-	-	-	Typical	-	-	-	-	Typical	-	-	-	-	-	-	Remove
2731	<i>Acacia disparrima</i>	Black Wattle	160		160	12.0	4.0	2.0	1.5	Regular	-	-	-	-	-	Typical	-	-	-	-	Typical	-	-	-	-	-	-	Remove
2732	<i>Eucalyptus siderophloia</i>	Northern Grey Ironbark	200		200	18.0	5.0	2.4	1.7	Regular	-	-	-	-	-	Typical	-	-	-	-	Typical	-	-	-	-	-	-	Remove
2733	<i>Corymbia intermedia</i>	Pink Bloodwood	120		120	13.0	3.0	2.0	1.4	Regular	-	-	-	-	-	Typical	-	-	-	-	Typical	-	-	-	-	-	-	Remove
2734	<i>Eucalyptus siderophloia</i>	Northern Grey Ironbark	180		180	16.0	5.0	2.2	1.6	Regular	-	-	-	-	-	Typical	-	-	-	-	Typical	-	-	-	-	-	-	Remove
2735	<i>Eucalyptus siderophloia</i>	Northern Grey Ironbark	120		120	12.0	3.0	2.0	1.4	Regular	-	-	-	-	-	Typical	-	-	-	-	Typical	-	-	-	-	-	-	Remove
2736	<i>Eucalyptus siderophloia</i>	Northern Grey Ironbark	180		180	18.0	5.0	2.2	1.6	Regular	-	-	-	-	-	Typical	-	-	-	-	Typical	-	-	-	-	-	-	Remove
2737	<i>Eucalyptus siderophloia</i>	Northern Grey Ironbark	160		160	15.0	4.0	2.0	1.5	Regular	-	-	-	-	-	Typical	-	-	-	-	Typical	-	-	-	-	-	-	Remove
2738	<i>Acacia disparrima</i>	Black Wattle	180	120	216	13.0	5.0	2.6	1.7	Regular	-	-	-	-	-	Typical	-	-	-	-	Typical	-	-	-	-	-	-	Remove
2739	<i>Acacia disparrima</i>	Black Wattle	160	130	206	15.0	4.0	2.5	1.7	Regular	-	-	-	-	-	Typical	-	-	-	-	Typical	-	-	-	-	-	-	Remove
2740	<i>Eucalyptus siderophloia</i>	Northern Grey Ironbark	170		170	16.0	5.0	2.0	1.6	Regular	-	-	-	-	-	Typical	-	-	-	-	Typical	-	-	-	-	-	-	Remove
2741	<i>Acacia disparrima</i>	Black Wattle	160	140	213	14.0	5.0	2.6	1.7	Regular	-	-	-	-	-	Typical	-	-	-	-	Typical	-	-	-	-	-	-	Remove
2742	<i>Eucalyptus siderophloia</i>	Northern Grey Ironbark	200		200	18.0	4.0	2.4	1.7	Regular	-	-	-	-	-	Typical	-	-	-	-	Typical	-	-	-	-	-	-	Remove
2743	<i>Eucalyptus tereticornis</i>	Forest Red Gum	130		130	14.0	2.0	2.0	1.4	Regular	-	-	-	-	-	Typical	-	-	-	-	Typical	-	-	-	-	-	-	Remove
2744	<i>Corymbia intermedia</i>	Pink Bloodwood	140		140	15.0	4.0	2.0	1.4	Regular	-	-	-	-	-	Typical	-	-	-	-	Typical	-	-	-	-	-	-	Remove
2745	<i>Eucalyptus siderophloia</i>	Northern Grey Ironbark	200		200	21.0	4.0	2.4	1.7	Regular	-	-	-	-	-	Typical	-	-	-	-	Typical	-	-	-	-	-	-	Remove
2746	<i>Corymbia intermedia</i>	Pink Bloodwood	120		120	12.0	2.0	2.0	1.4	Regular	-	-	-	-	-	Typical	-	-	-	-	Typical	-	-	-	-	-	-	Remove
2747	<i>Eucalyptus siderophloia</i>	Northern Grey Ironbark	140		140	15.0	5.0	2.0	1.4	Regular	-	-	-	-	-	Typical	-	-	-	-	Typical	-	-	-	-	-	-	Remove
2748	<i>Acacia disparrima</i>	Black Wattle	150	140	205	12.0	5.0	2.5	1.7	Regular	-	-	-	-	-	Typical	-	-	-	-	Typical	-	-	-	-	-	-	Remove
2749	<i>Eucalyptus tereticornis</i>	Forest Red Gum	1124		1124	32.0	14.0	13.5	3.5	Regular	-	-	Die-back	-	-	Typical	-	-	-	-	Typical	Old	Old	Small	-	-	-	Remove
2750	<i>Acacia disparrima</i>	Black Wattle	230	80	244	10.0	3.0	2.9	1.8	Regular	-	-	-	-	-	Typical	-	-	-	-	Typical	-	-	-	-	-	-	Remove
2751	<i>Acacia disparrima</i>	Black Wattle	180	160, 60, 60	255	8.0	4.0	3.1	1.9	Regular	-	-	-	-	-	Typical	-	-	-	-	Typical	-	-	-	-	-	-	Remove
2752	<i>Eucalyptus tereticornis</i>	Forest Red Gum	180		180	15.0	5.0	2.2	1.6	Regular	-	-	-	-	-	Typical	-	-	-	-	Typical	-	-	-	-	-	-	Remove
2753	<i>Eucalyptus seeana</i>	Narrow-leaved Red Gum	160	90	184	15.0	4.0	2.2	1.6	Regular	-	-	-	-	-	Typical	-	-	-	-	Typical	-	-	-	-	-	-	Remove
2754	<i>Acacia disparrima</i>	Black Wattle	180		180	13.0	4.0	2.2	1.6	Regular	-	-	-	-	-	Typical	-	-	-	-	Typical	-	-	-	-	-	-	Remove
2755	<i>Corymbia intermedia</i>	Pink Bloodwood	200		200	16.0	4.0	2.4	1.7	Regular	-	-	-	-	-	Typical	-	-	-	-	Typical	-	-	-	-	-	-	Remove
2756	<i>Eucalyptus tereticornis</i>	Forest Red Gum	170		170	16.0	5.0	2.0	1.6	Regular	-	-	-	-	-	Typical	-	-	-	-	Typical	-	-	-	-	-	-	Remove
2757	<i>Acacia disparrima</i>	Black Wattle	180		180	14.0	5.0	2.2	1.6	Regular	-	-	-	-	-	Typical	-	-	-	-	Typical	-	-	-	-	-	-	Remove
2758	<i>Acacia disparrima</i>	Black Wattle	160		160	12.0	6.0	2.0	1.5	Regular	-	-	-	-	-	Typical	-	-	-	-	Typical	-	-	-	-	-	-	Remove
2759	<i>Eucalyptus tereticornis</i>	Forest Red Gum	130		130	15.0	4.0	2.0	1.4	Regular	-	-	-	-	-	Typical	-	-	-	-	Typical	-	-	-	-	-	-	Remove
2760	<i>Eucalyptus siderophloia</i>	Northern Grey Ironbark	180		180	18.0	4.0	2.2	1.6	Regular	-	-	-	-	-	Typical	-	-	-	-	Typical	-	-	-	-	-	-	Remove
2761	<i>Acacia disparrima</i>	Black Wattle	160		160	13.0	5.0	2.0	1.5	Regular	-	-	-	-	-	Typical	-	-	-	-	Typical	-	-	-	-	-	-	Remove
2762	<i>Eucalyptus tereticornis</i>	Forest Red Gum	270		270	18.0	7.0	3.2	1.9	Regular	-	-	-	-	-	Typical	-	-	-	-	Typical	-	-	-	-	-	-	Remove
2763	<i>Acacia disparrima</i>	Black Wattle	220		220	12.0	4.0	2.6	1.8	Regular	-	-	-	-	-	Typical	-	-	-	-	Typical	-	-	-	-	-	-	Remove
2764	<i>Eucalyptus tereticornis</i>	Forest Red Gum	130		130	15.0	3.0	2.0	1.4	Regular	-	-	-	-	-	Typical	-	-	-	-	Typical	-	-	-	-	-	-	Remove
2765	<i>Eucalyptus tereticornis</i>	Forest Red Gum	160		160	16.0	5.0	2.0	1.5	Regular	-	-	-	-	-	Typical	-	-	-	-	Typical	-	-	-	-	-	-	Remove
2766	<i>Acacia disparrima</i>	Black Wattle	150	120	192	13.0	6.0	2.3	1.7	Regular	-	-	-	-	-	Typical	Minor	-	-	-	Typical	-	-	-	-	-	-	Remove
2767	<i>Acacia disparrima</i>	Black Wattle	100		100	12.0	5.0	2.0	1.3	Regular	-	-	-	-	-	Typical	Minor	-	-	-	Typical	-	-	-	-	-	-	Remove

Specimen Details										Canopy Condition Details							Trunk Condition Details					Fauna Details and Habitat Value						
Tree ID	Botanical Name	Common Name	Trunk DBH (mm)	Additional Trunks DBH (mm)	Total DBH (mm) [AS 4970-2009]	Height (m)	Spread (m)	Tree Protection Zone (m)	Structural Root Zone (m)	Canopy Form	Spreading	Thinning	Die-Back	Epicormic Growth	Lopped	Canopy Health	Leaning	Vines	Trunk Damage	Fire Damage	Trunk Health	Scats	Scratches	Hollows	Nest	Termite Nest	Habitat Value	Retention
2768	<i>Eucalyptus tereticornis</i>	Forest Red Gum	130		130	17.0	4.0	2.0	1.4	Regular	-	-	-	-	-	Typical	-	-	-	-	Typical	-	-	-	-	-	-	Remove
2769	<i>Eucalyptus tereticornis</i>	Forest Red Gum	170		170	16.0	4.0	2.0	1.6	Regular	-	-	-	-	-	Typical	-	-	-	-	Typical	-	-	-	-	-	-	Remove
2770	<i>Acacia disparrima</i>	Black Wattle	220		220	15.0	10.0	2.6	1.8	Regular	-	-	-	-	-	Typical	-	-	-	-	Typical	-	-	-	-	-	-	Remove
2771	<i>Acacia disparrima</i>	Black Wattle	230		230	14.0	8.0	2.8	1.8	Regular	-	-	-	-	-	Typical	-	-	-	-	Typical	-	-	-	-	-	-	Remove
2772	<i>Acacia disparrima</i>	Black Wattle	170		170	14.0	4.0	2.0	1.6	Regular	-	-	-	-	-	Typical	-	-	-	-	Typical	-	-	-	-	-	-	Remove
2773	<i>Acacia disparrima</i>	Black Wattle	170	140	220	14.0	9.0	2.6	1.8	Regular	-	-	-	-	-	Typical	-	-	-	-	Typical	-	-	-	-	-	-	Remove
2774	<i>Eucalyptus tereticornis</i>	Forest Red Gum	160		160	14.0	3.0	2.0	1.5	Regular	-	-	-	-	-	Typical	-	-	-	-	Typical	-	-	-	-	-	-	Remove
2775	<i>Acacia disparrima</i>	Black Wattle	240		240	13.0	7.0	2.9	1.8	Regular	-	-	-	-	-	Typical	-	-	-	-	Typical	-	-	-	-	-	-	Remove
2776	<i>Eucalyptus tereticornis</i>	Forest Red Gum	170		170	16.0	5.0	2.0	1.6	Regular	-	-	-	-	-	Typical	-	-	-	-	Typical	-	-	-	-	-	-	Remove
2777	<i>Acacia disparrima</i>	Black Wattle	180	120	216	10.0	8.0	2.6	1.7	Regular	-	-	-	-	-	Typical	-	-	-	-	Typical	-	-	-	-	-	-	Remove
2778	<i>Eucalyptus tereticornis</i>	Forest Red Gum	140		140	16.0	3.0	2.0	1.4	Regular	-	-	-	-	-	Typical	-	-	-	-	Typical	-	-	-	-	-	-	Remove
2779	<i>Eucalyptus tereticornis</i>	Forest Red Gum	160		160	17.0	4.0	2.0	1.5	Regular	-	-	-	-	-	Typical	-	-	-	-	Typical	-	-	-	-	-	-	Remove
2780	<i>Eucalyptus tereticornis</i>	Forest Red Gum	110		110	14.0	3.0	2.0	1.3	Regular	-	-	-	-	-	Typical	-	-	-	-	Typical	-	-	-	-	-	-	Remove
2781	<i>Eucalyptus tereticornis</i>	Forest Red Gum	140		140	16.0	3.0	2.0	1.4	Regular	-	-	Die-back	-	-	Typical	-	-	-	-	Typical	-	-	-	-	-	-	Remove
2782	<i>Eucalyptus tereticornis</i>	Forest Red Gum	200		200	22.0	5.0	2.4	1.7	Regular	-	-	-	-	-	Typical	-	-	-	-	Typical	-	-	-	-	-	-	Remove
2783	<i>Acacia disparrima</i>	Black Wattle	200		200	12.0	7.0	2.4	1.7	Regular	-	-	-	-	-	Typical	-	-	-	-	Typical	-	-	-	-	-	-	Remove
2784	<i>Eucalyptus tereticornis</i>	Forest Red Gum	150		150	16.0	4.0	2.0	1.5	Regular	-	-	-	-	-	Typical	-	-	-	-	Typical	-	-	-	-	-	-	Remove
2785	<i>Acacia disparrima</i>	Black Wattle	220		220	15.0	7.0	2.6	1.8	Regular	-	-	-	-	-	Typical	-	-	-	-	Typical	-	-	-	-	-	-	Remove
2786	<i>Acacia disparrima</i>	Black Wattle	170	60	180	17.0	4.0	2.2	1.6	Regular	-	-	-	-	-	Typical	-	-	-	-	Typical	-	-	-	-	-	-	Remove
2787	<i>Corymbia intermedia</i>	Pink Bloodwood	150		150	18.0	4.0	2.0	1.5	Regular	-	-	-	-	-	Typical	-	-	-	-	Typical	-	-	-	-	-	-	Remove
2788	<i>Lophostemon suaveolens</i>	Swamp Box	170		170	12.0	5.0	2.0	1.6	Regular	-	-	-	-	-	Typical	-	-	-	-	Typical	-	-	-	-	-	-	Remove
2789	<i>Acacia disparrima</i>	Black Wattle	190	120	225	15.0	6.0	2.7	1.8	Regular	-	-	-	-	-	Typical	-	-	-	-	Typical	-	-	-	-	-	-	Remove
2790	<i>Eucalyptus tereticornis</i>	Forest Red Gum	170		170	14.0	4.0	2.0	1.6	Regular	-	-	-	-	-	Typical	-	-	-	-	Typical	-	-	-	-	-	-	Remove
2791	<i>Eucalyptus tereticornis</i>	Forest Red Gum	120		120	15.0	3.0	2.0	1.4	Regular	-	-	-	-	-	Typical	-	-	-	-	Typical	-	-	-	-	-	-	Remove
2792	<i>Acacia disparrima</i>	Black Wattle	170	160	233	7.0	9.0	2.8	1.8	Regular	-	-	Die-back	-	-	Poor	-	-	-	-	Typical	-	-	-	-	-	-	Remove
2793	<i>Eucalyptus tereticornis</i>	Forest Red Gum	470		470	28.0	12.0	5.6	2.4	Regular	-	-	-	-	-	Typical	-	-	-	-	Typical	-	-	-	-	-	-	Remove
2794	<i>Acacia disparrima</i>	Black Wattle	240	170	294	10.0	6.0	3.5	2.0	Regular	-	-	-	-	-	Typical	-	-	-	-	Typical	-	-	-	-	-	-	Remove
2795	<i>Acacia disparrima</i>	Black Wattle	170	200, 180, 160	356	12.0	6.0	4.3	2.1	Regular	-	-	-	-	-	Typical	-	-	-	-	Typical	-	-	-	-	-	-	Remove
2796	<i>Acacia disparrima</i>	Black Wattle	200		200	15.0	6.0	2.4	1.7	Regular	-	-	-	-	-	Typical	-	-	-	-	Typical	-	-	-	-	-	-	Remove
2797	<i>Corymbia intermedia</i>	Pink Bloodwood	240		240	17.0	5.0	2.9	1.8	Regular	-	-	-	-	-	Typical	-	-	-	-	Typical	-	-	-	-	-	-	Remove
2798	<i>Corymbia citriodora</i>	Spotted Gum	270		270	23.0	7.0	3.2	1.9	Regular	-	-	-	-	-	Typical	-	-	-	-	Typical	-	-	-	-	-	-	Remove
2799	<i>Corymbia intermedia</i>	Pink Bloodwood	170		170	17.0	5.0	2.0	1.6	Regular	-	-	-	-	-	Typical	-	-	-	-	Typical	-	-	-	-	-	-	Remove
2800	<i>Acacia disparrima</i>	Black Wattle	220	170	278	8.0	6.0	3.3	1.9	Regular	-	-	-	-	-	Typical	-	-	-	-	Typical	-	-	-	-	-	-	Remove
2801	<i>Acacia disparrima</i>	Black Wattle	170		170	12.0	4.0	2.0	1.6	Regular	-	-	-	-	-	Typical	-	-	-	-	Typical	-	-	-	-	-	-	Remove
2802	<i>Eucalyptus tereticornis</i>	Forest Red Gum	180		180	18.0	4.0	2.2	1.6	Regular	-	-	-	-	-	Typical	-	-	-	-	Typical	-	-	-	-	-	-	Remove
2803	<i>Eucalyptus tereticornis</i>	Forest Red Gum	190		190	18.0	6.0	2.3	1.6	Regular	-	-	-	-	-	Typical	-	-	-	-	Typical	-	-	-	-	-	-	Remove
2804	<i>Eucalyptus tereticornis</i>	Forest Red Gum	180		180	17.0	4.0	2.2	1.6	Regular	-	-	-	-	-	Typical	-	-	-	-	Typical	-	-	-	-	-	-	Remove
2805	<i>Acacia disparrima</i>	Black Wattle	180		180	8.0	5.0	2.2	1.6	Regular	-	-	-	-	-	Typical	-	-	-	-	Typical	-	-	-	-	-	-	Remove
2806	<i>Lophostemon suaveolens</i>	Swamp Box	190		190	16.0	4.0	2.3	1.6	Regular	-	-	-	-	-	Typical	-	-	-	-	Typical	-	-	-	-	-	-	Remove
2807	<i>Acacia disparrima</i>	Black Wattle	180		180	15.0	5.0	2.2	1.6	Regular	-	-	-	-	-	Typical	-	-	-	-	Typical	-	-	-	-	-	-	Remove
2808	<i>Acacia disparrima</i>	Black Wattle	110	100	149	12.0	5.0	2.0	1.5	Regular	-	-	-	-	-	Typical	-	-	-	-	Typical	-	-	-	-	-	-	Remove
2809	<i>Acacia disparrima</i>	Black Wattle	150	190, 110	266	13.0	8.0	3.2	1.9	Regular	-	-	-	-	-	Typical	-	-	-	-	Typical	-	-	-	-	-	-	Remove

Specimen Details										Canopy Condition Details							Trunk Condition Details					Fauna Details and Habitat Value						
Tree ID	Botanical Name	Common Name	Trunk DBH (mm)	Additional Trunks DBH (mm)	Total DBH (mm) [AS 4970-2009]	Height (m)	Spread (m)	Tree Protection Zone (m)	Structural Root Zone (m)	Canopy Form	Spreading	Thinning	Die-Back	Epicormic Growth	Lopped	Canopy Health	Leaning	Vines	Trunk Damage	Fire Damage	Trunk Health	Scats	Scratches	Hollows	Nest	Termite Nest	Habitat Value	Retention
2810	<i>Eucalyptus tereticornis</i>	Forest Red Gum	190		190	17.0	4.0	2.3	1.6	Regular	-	-	-	-	-	Typical	-	-	-	-	Typical	-	-	-	-	-	-	Remove
2811	<i>Acacia disparrima</i>	Black Wattle	170	190, 100, 70	283	12.0	6.0	3.4	1.9	Regular	-	-	-	-	-	Typical	-	-	-	-	Typical	-	-	-	-	-	-	Remove
2812	<i>Acacia disparrima</i>	Black Wattle	150	140, 130	243	8.0	8.0	2.9	1.8	Regular	-	-	-	-	-	Typical	-	-	-	-	Typical	-	-	-	-	-	-	Remove
2813	<i>Eucalyptus tereticornis</i>	Forest Red Gum	160		160	17.0	4.0	2.0	1.5	Regular	-	-	-	-	-	Typical	-	-	-	-	Typical	-	-	-	-	-	-	Remove
2814	<i>Eucalyptus siderophloia</i>	Northern Grey Ironbark	120		120	16.0	3.0	2.0	1.4	Regular	-	-	-	-	-	Typical	-	-	-	-	Typical	-	-	-	-	-	-	Remove
2815	<i>Petalostigma pubescens</i>	Quinine Bush	240		240	15.0	7.0	2.9	1.8	Regular	-	-	-	-	-	Typical	Minor	-	-	-	Typical	-	-	-	-	-	-	Remove
2816	<i>Acacia disparrima</i>	Black Wattle	140	190	236	8.0	5.0	2.8	1.8	Regular	-	-	-	-	-	Typical	-	-	-	-	Typical	-	-	-	-	-	-	Remove
2817	<i>Acacia disparrima</i>	Black Wattle	150		150	16.0	4.0	2.0	1.5	Regular	-	-	-	-	-	Typical	-	-	-	-	Typical	-	-	-	-	-	-	Remove
2818	<i>Petalostigma pubescens</i>	Quinine Bush	160		160	16.0	5.0	2.0	1.5	Regular	-	-	-	-	-	Typical	-	-	-	-	Typical	-	-	-	-	-	-	Remove
2819	<i>Petalostigma pubescens</i>	Quinine Bush	150		150	13.0	3.0	2.0	1.5	Regular	-	-	Die-back	-	-	Typical	-	-	-	-	Typical	-	-	-	-	-	-	Remove
2820	<i>Acacia disparrima</i>	Black Wattle	170	150	227	12.0	5.0	2.7	1.8	Regular	-	-	-	-	-	Typical	-	-	-	-	Typical	-	-	-	-	-	-	Remove
2821	<i>Eucalyptus siderophloia</i>	Northern Grey Ironbark	270		270	16.0	7.0	3.2	1.9	Regular	-	-	-	-	-	Typical	-	-	-	-	Typical	-	-	-	-	-	-	Remove
2822	<i>Acacia disparrima</i>	Black Wattle	170		170	10.0	3.0	2.0	1.6	Regular	-	-	-	-	-	Typical	-	-	-	-	Typical	-	-	-	-	-	-	Remove
2823	<i>Acacia disparrima</i>	Black Wattle	160		160	12.0	4.0	2.0	1.5	Regular	-	-	-	-	-	Typical	-	-	-	-	Typical	-	-	-	-	-	-	Remove
2824	<i>Acacia disparrima</i>	Black Wattle	160		160	14.0	4.0	2.0	1.5	Regular	-	-	-	-	-	Typical	-	-	-	-	Typical	-	-	-	-	-	-	Remove
2825	<i>Acacia disparrima</i>	Black Wattle	160		160	11.0	4.0	2.0	1.5	Regular	-	-	-	-	-	Typical	-	-	-	-	Typical	-	-	-	-	-	-	Remove
2826	<i>Eucalyptus siderophloia</i>	Northern Grey Ironbark	160		160	16.0	4.0	2.0	1.5	Regular	-	-	-	-	-	Typical	-	-	-	-	Typical	-	-	-	-	-	-	Remove
2827	<i>Eucalyptus siderophloia</i>	Northern Grey Ironbark	150		150	15.0	3.0	2.0	1.5	Regular	-	-	-	-	-	Typical	-	-	-	-	Typical	-	-	-	-	-	-	Remove
2828	<i>Corymbia intermedia</i>	Pink Bloodwood	160		160	15.0	3.0	2.0	1.5	Regular	-	-	-	-	-	Typical	-	-	-	-	Typical	-	-	-	-	-	-	Remove
2829	<i>Eucalyptus tereticornis</i>	Forest Red Gum	140		140	16.0	4.0	2.0	1.4	Regular	-	-	-	-	-	Typical	-	-	-	-	Typical	-	-	-	-	-	-	Remove
2830	<i>Eucalyptus siderophloia</i>	Northern Grey Ironbark	190		190	15.0	6.0	2.3	1.6	Regular	-	-	-	-	-	Typical	-	-	-	-	Typical	-	-	-	-	-	-	Remove
2831	<i>Acacia disparrima</i>	Black Wattle	140	140	198	14.0	5.0	2.4	1.7	Regular	-	-	-	-	-	Typical	-	-	-	-	Typical	-	-	-	-	-	-	Remove
2832	<i>Eucalyptus tereticornis</i>	Forest Red Gum	340		340	25.0	8.0	4.1	2.1	Regular	-	-	-	-	-	Typical	-	-	-	-	Typical	-	-	-	-	-	-	Remove
2833	<i>Acacia disparrima</i>	Black Wattle	140	150	205	12.0	5.0	2.5	1.7	Regular	-	-	-	-	-	Typical	-	-	-	-	Typical	-	-	-	-	-	-	Remove
2834	<i>Eucalyptus siderophloia</i>	Northern Grey Ironbark	170		170	17.0	4.0	2.0	1.6	Regular	-	-	-	-	-	Typical	-	-	-	-	Typical	-	-	-	-	-	-	Remove
2835	<i>Eucalyptus siderophloia</i>	Northern Grey Ironbark	140		140	16.0	5.0	2.0	1.4	Regular	-	-	-	-	-	Typical	-	-	-	-	Typical	-	-	-	-	-	-	Remove
2836	<i>Eucalyptus siderophloia</i>	Northern Grey Ironbark	170		170	18.0	6.0	2.0	1.6	Regular	-	-	-	-	-	Typical	-	-	-	-	Typical	-	-	-	-	-	-	Remove
2837	<i>Eucalyptus siderophloia</i>	Northern Grey Ironbark	160		160	16.0	4.0	2.0	1.5	Regular	-	-	-	-	-	Typical	-	-	-	-	Typical	-	-	-	-	-	-	Remove
2838	<i>Acacia disparrima</i>	Black Wattle	160		160	15.0	4.0	2.0	1.5	Regular	-	-	-	-	-	Typical	-	-	-	-	Typical	-	-	-	-	-	-	Remove
2839	<i>Eucalyptus siderophloia</i>	Northern Grey Ironbark	190		190	19.0	5.0	2.3	1.6	Regular	-	-	-	-	-	Typical	-	-	-	-	Typical	-	-	-	-	-	-	Remove
2840	<i>Eucalyptus siderophloia</i>	Northern Grey Ironbark	120		120	13.0	3.0	2.0	1.4	Regular	-	-	-	-	-	Typical	-	-	-	-	Typical	-	-	-	-	-	-	Remove
2841	<i>Acacia disparrima</i>	Black Wattle	180	160	241	13.0	4.0	2.9	1.8	Regular	-	-	-	-	-	Typical	-	-	Trunk Dmg.	-	Typical	-	-	-	-	-	-	Retain
2842	<i>Eucalyptus siderophloia</i>	Northern Grey Ironbark	490		490	28.0	13.0	5.9	2.5	Regular	-	-	Die-back	-	-	Typical	-	-	-	-	Typical	-	-	-	-	-	-	Retain
2843	<i>Eucalyptus siderophloia</i>	Northern Grey Ironbark	120		120	16.0	4.0	2.0	1.4	Regular	-	-	-	-	-	Typical	-	-	-	-	Typical	-	-	-	-	-	-	Retain
2844	<i>Acacia disparrima</i>	Black Wattle	150		150	15.0	4.0	2.0	1.5	Regular	-	-	-	-	-	Typical	-	-	-	-	Typical	-	-	-	-	-	-	Retain
2845	<i>Corymbia intermedia</i>	Pink Bloodwood	160		160	15.0	5.0	2.0	1.5	Regular	-	-	-	-	-	Typical	-	Introduced	-	-	Typical	-	-	-	-	-	-	Retain
2846	<i>Eucalyptus siderophloia</i>	Northern Grey Ironbark	190		190	17.0	5.0	2.3	1.6	Regular	-	-	-	-	-	Typical	-	Introduced	-	-	Typical	-	-	-	-	-	-	Retain
2847	<i>Eucalyptus tereticornis</i>	Forest Red Gum	160		160	18.0	2.0	2.0	1.5	Regular	-	-	-	-	-	Typical	-	-	-	-	Typical	-	-	-	-	-	-	Retain
2848	<i>Eucalyptus tereticornis</i>	Forest Red Gum	170		170	18.0	4.0	2.0	1.6	Regular	-	-	-	-	-	Typical	-	-	-	-	Typical	Old	-	-	-	-	-	Retain
2849	<i>Eucalyptus moluccana</i>	Gum-topped Box	360		360	28.0	12.0	4.3	2.2	Regular	-	-	-	-	-	Typical	-	-	-	-	Typical	-	-	-	-	-	-	Retain
2850	<i>Eucalyptus moluccana</i>	Gum-topped Box	310		310	28.0	10.0	3.7	2.0	Regular	-	-	-	-	-	Typical	-	-	-	-	Typical	-	-	-	-	-	-	Retain
2851	<i>Eucalyptus tereticornis</i>	Forest Red Gum	260		260	23.0	9.0	3.1	1.9	Regular	-	-	-	-	-	Typical	-	-	-	-	Typical	-	-	-	-	-	-	Retain

Specimen Details										Canopy Condition Details							Trunk Condition Details					Fauna Details and Habitat Value						
Tree ID	Botanical Name	Common Name	Trunk DBH (mm)	Additional Trunks DBH (mm)	Total DBH (mm) [AS 4970-2009]	Height (m)	Spread (m)	Tree Protection Zone (m)	Structural Root Zone (m)	Canopy Form	Spreading	Thinning	Die-Back	Epicormic Growth	Lopped	Canopy Health	Leaning	Vines	Trunk Damage	Fire Damage	Trunk Health	Scats	Scratches	Hollows	Nest	Termite Nest	Habitat Value	Retention
2852	<i>Eucalyptus moluccana</i>	Gum-topped Box	270		270	25.0	12.0	3.2	1.9	Regular	-	-	-	-	-	Typical	-	-	-	-	Typical	-	-	-	-	-	-	Retain
2853	<i>Eucalyptus moluccana</i>	Gum-topped Box	120		120	18.0	3.0	2.0	1.4	Regular	-	-	-	-	-	Typical	-	-	-	-	Typical	-	-	-	-	-	-	Retain
2854	<i>Eucalyptus tereticornis</i>	Forest Red Gum	300		300	23.0	8.0	3.6	2.0	Regular	-	-	-	-	-	Typical	-	-	-	-	Typical	-	Old	-	-	-	-	Retain
2855	<i>Eucalyptus moluccana</i>	Gum-topped Box	330		330	23.0	15.0	4.0	2.1	Regular	-	-	-	-	-	Typical	-	-	-	-	Typical	-	-	-	-	-	-	Retain
2856	<i>Eucalyptus moluccana</i>	Gum-topped Box	160		160	18.0	5.0	2.0	1.5	Regular	-	-	-	-	-	Typical	-	-	-	-	Typical	-	-	-	-	-	-	Retain
2857	<i>Eucalyptus tereticornis</i>	Forest Red Gum	170		170	17.0	7.0	2.0	1.6	Regular	-	-	-	-	-	Typical	-	-	-	-	Typical	-	-	-	-	-	-	Retain
2858	<i>Eucalyptus moluccana</i>	Gum-topped Box	180		180	18.0	6.0	2.2	1.6	Regular	-	-	-	-	-	Typical	-	-	-	-	Typical	-	-	-	-	-	-	Retain
2859	<i>Eucalyptus moluccana</i>	Gum-topped Box	290		290	24.0	9.0	3.5	2.0	Regular	-	-	-	-	-	Typical	-	-	-	-	Typical	-	-	-	-	-	-	Retain
2860	<i>Eucalyptus siderophloia</i>	Northern Grey Ironbark	160		160	18.0	5.0	2.0	1.5	Regular	-	-	-	-	-	Typical	-	-	-	-	Typical	-	-	-	-	-	-	Retain
2861	<i>Eucalyptus moluccana</i>	Gum-topped Box	160		160	18.0	4.0	2.0	1.5	Regular	-	-	-	-	-	Typical	-	-	-	-	Typical	-	-	-	-	-	-	Retain
2862	<i>Eucalyptus tereticornis</i>	Forest Red Gum	440		440	23.0	5.0	5.3	2.3	Regular	-	-	-	-	-	Typical	-	-	-	-	Typical	-	-	-	-	-	-	Retain
2863	<i>Eucalyptus siderophloia</i>	Northern Grey Ironbark	170		170	15.0	4.0	2.0	1.6	Regular	-	-	-	-	-	Typical	-	-	-	-	Typical	-	-	-	-	-	-	Retain
2864	<i>Eucalyptus tereticornis</i>	Forest Red Gum	500		500	28.0	12.0	6.0	2.5	Regular	-	-	-	-	-	Typical	-	-	-	-	Typical	-	-	-	-	-	-	Retain
2865	<i>Eucalyptus moluccana</i>	Gum-topped Box	150		150	15.0	3.0	2.0	1.5	Regular	-	-	-	-	-	Typical	-	-	-	-	Typical	-	-	-	-	-	-	Retain
2866	<i>Acacia disparrima</i>	Black Wattle	220		220	12.0	6.0	2.6	1.8	Regular	-	-	-	-	-	Typical	-	-	-	-	Typical	-	-	-	-	-	-	Retain
2867	<i>Acacia disparrima</i>	Black Wattle	120	110	163	10.0	5.0	2.0	1.5	Regular	-	-	-	-	-	Typical	-	-	-	-	Typical	-	-	-	-	-	-	Retain
2868	<i>Acacia disparrima</i>	Black Wattle	130	120	177	10.0	7.0	2.1	1.6	Regular	-	-	-	-	-	Typical	-	-	-	-	Typical	-	-	-	-	-	-	Retain
2869	<i>Eucalyptus siderophloia</i>	Northern Grey Ironbark	150		150	18.0	2.0	2.0	1.5	Regular	-	-	-	-	-	Typical	-	-	-	-	Typical	-	-	-	-	-	-	Retain
2870	<i>Eucalyptus siderophloia</i>	Northern Grey Ironbark	190		190	18.0	5.0	2.3	1.6	Regular	-	-	-	-	-	Typical	-	-	-	-	Typical	-	-	-	-	-	-	Retain
2871	<i>Acacia disparrima</i>	Black Wattle	120	110	163	10.0	5.0	2.0	1.5	Regular	-	-	-	-	-	Typical	-	-	-	-	Typical	-	-	-	-	-	-	Retain
2872	<i>Acacia disparrima</i>	Black Wattle	160	110, 100	218	8.0	5.0	2.6	1.7	Regular	-	-	-	-	-	Typical	-	-	-	-	Typical	-	-	-	-	-	-	Retain
2873	<i>Eucalyptus siderophloia</i>	Northern Grey Ironbark	150		150	16.0	4.0	2.0	1.5	Regular	-	-	-	-	-	Typical	-	-	-	-	Typical	-	-	-	-	-	-	Retain
2874	<i>Acacia disparrima</i>	Black Wattle	140	150	205	10.0	6.0	2.5	1.7	Regular	-	-	-	-	-	Typical	-	-	-	-	Typical	-	-	-	-	-	-	Retain
2875	<i>Eucalyptus siderophloia</i>	Northern Grey Ironbark	140		140	15.0	3.0	2.0	1.4	Regular	-	-	-	-	-	Typical	-	-	-	-	Typical	-	-	-	-	-	-	Retain
2876	<i>Eucalyptus siderophloia</i>	Northern Grey Ironbark	110		110	15.0	4.0	2.0	1.3	Regular	-	-	-	-	-	Typical	-	-	-	-	Typical	-	-	-	-	-	-	Retain
2877	<i>Eucalyptus siderophloia</i>	Northern Grey Ironbark	150		150	15.0	4.0	2.0	1.5	Regular	-	-	-	-	-	Typical	-	-	-	-	Typical	-	-	-	-	-	-	Retain
2878	<i>Eucalyptus siderophloia</i>	Northern Grey Ironbark	140		140	14.0	3.0	2.0	1.4	Regular	-	-	-	-	-	Typical	-	-	-	-	Typical	-	-	-	-	-	-	Retain
2879	<i>Eucalyptus siderophloia</i>	Northern Grey Ironbark	160		160	16.0	4.0	2.0	1.5	Regular	-	-	-	-	-	Typical	-	-	-	-	Typical	-	-	-	-	-	-	Retain
2880	<i>Eucalyptus moluccana</i>	Gum-topped Box	290		290	22.0	9.0	3.5	2.0	Regular	-	-	-	-	-	Typical	-	-	-	-	Typical	-	-	-	-	-	-	Retain
2881	<i>Eucalyptus siderophloia</i>	Northern Grey Ironbark	120		120	15.0	4.0	2.0	1.4	Regular	-	-	-	-	-	Typical	-	-	-	-	Typical	-	-	-	-	-	-	Retain
2882	<i>Eucalyptus moluccana</i>	Gum-topped Box	280		280	25.0	10.0	3.4	1.9	Regular	-	-	-	-	-	Typical	-	-	-	-	Typical	-	-	-	-	-	-	Retain
2883	<i>Acacia disparrima</i>	Black Wattle	150	140	205	10.0	6.0	2.5	1.7	Regular	-	-	-	-	-	Typical	-	-	-	-	Typical	-	-	-	-	-	-	Retain
2884	<i>Eucalyptus siderophloia</i>	Northern Grey Ironbark	190		190	20.0	7.0	2.3	1.6	Regular	-	-	-	-	-	Typical	-	-	-	-	Typical	-	-	-	-	-	-	Retain
2885	<i>Eucalyptus tereticornis</i>	Forest Red Gum	120		120	18.0	3.0	2.0	1.4	Regular	-	-	-	-	-	Typical	-	-	-	-	Typical	-	-	-	-	-	-	Retain
2886	<i>Eucalyptus siderophloia</i>	Northern Grey Ironbark	120		120	15.0	4.0	2.0	1.4	Regular	-	-	-	-	-	Typical	-	-	-	-	Typical	-	-	-	-	-	-	Retain
2887	<i>Eucalyptus tereticornis</i>	Forest Red Gum	110		110	18.0	3.0	2.0	1.3	Regular	-	-	-	-	-	Typical	-	-	-	-	Typical	-	-	-	-	-	-	Retain
2888	<i>Eucalyptus siderophloia</i>	Northern Grey Ironbark	200		200	22.0	6.0	2.4	1.7	Regular	-	-	-	-	-	Typical	-	-	-	-	Typical	-	-	-	-	-	-	Retain
2889	<i>Eucalyptus siderophloia</i>	Northern Grey Ironbark	170		170	18.0	6.0	2.0	1.6	Regular	-	-	-	-	-	Typical	-	-	-	-	Typical	-	-	-	-	-	-	Retain
2890	<i>Eucalyptus siderophloia</i>	Northern Grey Ironbark	130		130	17.0	3.0	2.0	1.4	Regular	-	-	-	-	-	Typical	-	-	-	-	Typical	-	-	-	-	-	-	Retain
2891	<i>Eucalyptus siderophloia</i>	Northern Grey Ironbark	200		200	18.0	7.0	2.4	1.7	Regular	-	-	-	-	-	Typical	-	-	-	-	Typical	-	-	-	-	-	-	Retain
2892	<i>Eucalyptus siderophloia</i>	Northern Grey Ironbark	160		160	17.0	4.0	2.0	1.5	Regular	-	-	-	-	-	Typical	-	-	-	-	Typical	-	-	-	-	-	-	Retain
2893	<i>Eucalyptus siderophloia</i>	Northern Grey Ironbark	180		180	18.0	6.0	2.2	1.6	Regular	-	-	-	-	-	Typical	-	-	-	-	Typical	-	-	-	-	-	-	Remove

Tree ID	Specimen Details								Canopy Condition Details							Trunk Condition Details					Fauna Details and Habitat Value						Retention	
	Botanical Name	Common Name	Trunk DBH (mm)	Additional Trunks DBH (mm)	Total DBH (mm) [AS 4970-2009]	Height (m)	Spread (m)	Tree Protection Zone (m)	Structural Root Zone (m)	Canopy Form	Spreading	Thinning	Die-Back	Epicormic Growth	Lopped	Canopy Health	Leaning	Vines	Trunk Damage	Fire Damage	Trunk Health	Scats	Scratches	Hollows	Nest	Termite Nest		Habitat Value
2894	<i>Eucalyptus siderophloia</i>	Northern Grey Ironbark	150		150	20.0	3.0	2.0	1.5	Regular	-	-	-	-	-	Typical	-	-	-	-	Typical	-	-	-	-	-	-	Remove
2895	<i>Eucalyptus siderophloia</i>	Northern Grey Ironbark	150		150	18.0	4.0	2.0	1.5	Regular	-	-	-	-	-	Typical	-	-	-	-	Typical	-	-	-	-	-	-	Remove
2896	<i>Eucalyptus siderophloia</i>	Northern Grey Ironbark	130		130	16.0	4.0	2.0	1.4	Regular	-	-	-	-	-	Typical	-	-	-	-	Typical	-	-	-	-	-	-	Remove
2897	<i>Eucalyptus siderophloia</i>	Northern Grey Ironbark	140		140	14.0	3.0	2.0	1.4	Regular	-	-	-	-	-	Typical	-	-	-	-	Typical	-	-	-	-	-	-	Remove
2898	<i>Eucalyptus siderophloia</i>	Northern Grey Ironbark	130		130	20.0	4.0	2.0	1.4	Regular	-	-	-	-	-	Typical	-	-	-	-	Typical	-	-	-	-	-	-	Remove
2899	<i>Eucalyptus siderophloia</i>	Northern Grey Ironbark	130		130	18.0	3.0	2.0	1.4	Regular	-	-	-	-	-	Typical	-	-	-	-	Typical	-	-	-	-	-	-	Remove
2900	<i>Acacia disparrima</i>	Black Wattle	160		160	13.0	6.0	2.0	1.5	Regular	-	-	-	-	-	Typical	-	-	-	-	Typical	-	-	-	-	-	-	Remove
2901	<i>Eucalyptus siderophloia</i>	Northern Grey Ironbark	210		210	18.0	7.0	2.5	1.7	Regular	-	-	-	-	-	Typical	-	-	-	-	Typical	-	-	-	-	-	-	Remove
2902	<i>Eucalyptus tereticornis</i>	Forest Red Gum	120		120	20.0	4.0	2.0	1.4	Regular	-	-	-	-	-	Typical	-	-	-	-	Typical	-	-	-	-	-	-	Remove
2903	<i>Eucalyptus siderophloia</i>	Northern Grey Ironbark	190		190	18.0	6.0	2.3	1.6	Regular	-	-	-	-	-	Typical	-	-	-	-	Typical	-	-	-	-	-	-	Remove
2904	<i>Eucalyptus siderophloia</i>	Northern Grey Ironbark	150		150	16.0	5.0	2.0	1.5	Regular	-	-	-	-	-	Typical	-	-	-	-	Typical	-	-	-	-	-	-	Remove
2905	<i>Eucalyptus tereticornis</i>	Forest Red Gum	150		150	18.0	3.0	2.0	1.5	Regular	-	-	-	-	-	Typical	-	-	-	-	Typical	-	-	-	-	-	-	Remove
2906	<i>Eucalyptus siderophloia</i>	Northern Grey Ironbark	120		120	16.0	3.0	2.0	1.4	Regular	-	-	-	-	-	Typical	-	-	-	-	Typical	-	-	-	-	-	-	Remove
2907	<i>Eucalyptus siderophloia</i>	Northern Grey Ironbark	110		110	16.0	3.0	2.0	1.3	Regular	-	-	-	-	-	Typical	-	-	-	-	Typical	-	-	-	-	-	-	Remove
2908	<i>Eucalyptus siderophloia</i>	Northern Grey Ironbark	110		110	17.0	3.0	2.0	1.3	Regular	-	-	-	-	-	Typical	-	-	-	-	Typical	-	-	-	-	-	-	Remove
2909	<i>Eucalyptus siderophloia</i>	Northern Grey Ironbark	170		170	20.0	5.0	2.0	1.6	Regular	-	-	-	-	-	Typical	-	-	-	-	Typical	-	-	-	-	-	-	Remove
2910	<i>Eucalyptus siderophloia</i>	Northern Grey Ironbark	140		140	18.0	4.0	2.0	1.4	Regular	-	-	-	-	-	Typical	-	-	-	-	Typical	-	-	-	-	-	-	Remove
2911	<i>Eucalyptus tereticornis</i>	Forest Red Gum	110		110	16.0	2.0	2.0	1.3	Regular	-	-	Die-back	-	-	Poor	-	-	-	-	Typical	-	-	-	-	-	-	Remove
2912	<i>Eucalyptus siderophloia</i>	Northern Grey Ironbark	140		140	17.0	4.0	2.0	1.4	Regular	-	-	-	-	-	Typical	-	-	-	-	Typical	-	-	-	-	-	-	Remove
2913	<i>Eucalyptus siderophloia</i>	Northern Grey Ironbark	120		120	14.0	3.0	2.0	1.4	Regular	-	-	-	-	-	Typical	-	-	-	-	Typical	-	-	-	-	-	-	Remove
2914	<i>Eucalyptus siderophloia</i>	Northern Grey Ironbark	130		130	18.0	4.0	2.0	1.4	Regular	-	-	-	-	-	Typical	-	-	-	-	Typical	-	-	-	-	-	-	Remove
2915	<i>Eucalyptus siderophloia</i>	Northern Grey Ironbark	170		170	17.0	6.0	2.0	1.6	Regular	-	-	-	-	-	Typical	-	-	-	-	Typical	-	-	-	-	-	-	Remove
2916	<i>Acacia disparrima</i>	Black Wattle	150		150	12.0	7.0	2.0	1.5	Regular	-	-	-	-	-	Typical	-	-	-	-	Typical	-	-	-	-	-	-	Remove
2917	<i>Eucalyptus siderophloia</i>	Northern Grey Ironbark	240		240	20.0	7.0	2.9	1.8	Regular	-	-	-	-	-	Typical	-	-	-	-	Typical	-	-	-	-	-	-	Retain
2918	<i>Eucalyptus tereticornis</i>	Forest Red Gum	210		210	18.0	6.0	2.5	1.7	Regular	-	-	-	-	-	Typical	-	-	-	-	Typical	-	-	-	-	-	-	Retain
2919	<i>Eucalyptus siderophloia</i>	Northern Grey Ironbark	130		130	18.0	4.0	2.0	1.4	Regular	-	-	-	-	-	Typical	-	-	-	-	Typical	-	-	-	-	-	-	Retain
2920	<i>Eucalyptus siderophloia</i>	Northern Grey Ironbark	330		330	22.0	10.0	4.0	2.1	Regular	-	-	-	-	-	Typical	-	-	-	-	Typical	-	-	-	-	-	-	Retain
2921	<i>Eucalyptus siderophloia</i>	Northern Grey Ironbark	110		110	18.0	4.0	2.0	1.3	Regular	-	-	-	-	-	Typical	-	-	-	-	Typical	-	-	-	-	-	-	Retain
2922	<i>Eucalyptus siderophloia</i>	Northern Grey Ironbark	130		130	18.0	3.0	2.0	1.4	Regular	-	-	-	-	-	Typical	-	-	-	-	Typical	-	-	-	-	-	-	Retain
2923	<i>Eucalyptus tereticornis</i>	Forest Red Gum	150		150	16.0	4.0	2.0	1.5	Regular	-	-	-	-	-	Typical	-	-	-	-	Typical	-	-	-	-	-	-	Retain
2924	<i>Eucalyptus siderophloia</i>	Northern Grey Ironbark	170		170	20.0	5.0	2.0	1.6	Regular	-	-	-	-	-	Typical	-	-	-	-	Typical	-	-	-	-	-	-	Retain
2925	<i>Eucalyptus siderophloia</i>	Northern Grey Ironbark	200		200	17.0	4.0	2.4	1.7	Regular	-	-	-	-	-	Typical	-	-	-	-	Typical	-	-	-	-	-	-	Retain
2926	<i>Eucalyptus siderophloia</i>	Northern Grey Ironbark	230		230	20.0	10.0	2.8	1.8	Regular	-	-	-	-	-	Typical	-	-	-	-	Typical	-	-	-	-	-	-	Retain
2927	<i>Eucalyptus tereticornis</i>	Forest Red Gum	180		180	18.0	5.0	2.2	1.6	Regular	-	-	-	-	-	Typical	-	-	-	-	Typical	-	Old	-	-	-	-	Retain
2928	<i>Eucalyptus siderophloia</i>	Northern Grey Ironbark	100		100	15.0	3.0	2.0	1.3	Regular	-	-	-	-	-	Typical	-	-	-	-	Typical	-	-	-	-	-	-	Retain
2929	<i>Eucalyptus siderophloia</i>	Northern Grey Ironbark	290		290	25.0	5.0	3.5	2.0	Regular	-	-	Die-back	-	-	Typical	-	-	-	-	Typical	-	-	-	-	-	-	Retain
2930	<i>Eucalyptus siderophloia</i>	Northern Grey Ironbark	260		260	22.0	7.0	3.1	1.9	Regular	-	-	-	-	-	Typical	-	-	-	-	Typical	-	-	-	-	-	-	Retain
2931	<i>Corymbia intermedia</i>	Pink Bloodwood	110		110	16.0	3.0	2.0	1.3	Regular	-	-	-	-	-	Typical	-	-	-	-	Typical	-	-	-	-	-	-	Retain
2932	<i>Eucalyptus siderophloia</i>	Northern Grey Ironbark	270		270	25.0	7.0	3.2	1.9	Regular	-	-	-	-	-	Typical	-	-	-	-	Typical	-	-	-	-	-	-	Retain
2933	<i>Eucalyptus siderophloia</i>	Northern Grey Ironbark	270		270	20.0	6.0	3.2	1.9	Regular	-	-	-	-	-	Typical	-	-	-	-	Typical	-	-	-	-	-	-	Retain
2934	<i>Eucalyptus siderophloia</i>	Northern Grey Ironbark	220		220	16.0	12.0	2.6	1.8	Regular	-	-	-	-	-	Typical	-	-	-	-	Typical	-	-	-	-	-	-	Retain
2935	<i>Eucalyptus siderophloia</i>	Northern Grey Ironbark	250		250	18.0	5.0	3.0	1.8	Regular	-	-	-	-	-	Typical	-	-	-	-	Typical	-	-	-	-	-	-	Retain

Specimen Details										Canopy Condition Details							Trunk Condition Details					Fauna Details and Habitat Value						
Tree ID	Botanical Name	Common Name	Trunk DBH (mm)	Additional Trunks DBH (mm)	Total DBH (mm) [AS 4970-2009]	Height (m)	Spread (m)	Tree Protection Zone (m)	Structural Root Zone (m)	Canopy Form	Spreading	Thinning	Die-Back	Epicormic Growth	Lopped	Canopy Health	Leaning	Vines	Trunk Damage	Fire Damage	Trunk Health	Scats	Scratches	Hollows	Nest	Termite Nest	Habitat Value	Retention
2936	<i>Eucalyptus siderophloia</i>	Northern Grey Ironbark	310		310	22.0	8.0	3.7	2.0	Regular	-	-	-	-	-	Typical	-	-	-	-	Typical	-	-	-	-	-	-	Remove
2937	<i>Acacia disparrima</i>	Black Wattle	180		180	8.0	7.0	2.2	1.6	Regular	-	-	-	-	-	Typical	-	-	-	-	Typical	-	-	-	-	-	-	Remove
2938	<i>Eucalyptus tereticornis</i>	Forest Red Gum	330		330	28.0	15.0	4.0	2.1	Regular	-	-	-	-	-	Typical	-	-	-	-	Typical	-	-	-	-	-	-	Remove
2939	<i>Acacia disparrima</i>	Black Wattle	150		150	12.0	5.0	2.0	1.5	Regular	-	-	-	-	-	Typical	-	-	-	-	Typical	-	-	-	-	-	-	Remove
2940	<i>Acacia disparrima</i>	Black Wattle	170		170	6.0	2.0	2.0	1.6	Regular	-	-	Die-back	-	-	Poor	-	-	-	-	Typical	-	-	-	-	-	-	Remove
2941	<i>Eucalyptus siderophloia</i>	Northern Grey Ironbark	210	200	290	20.0	7.0	3.5	2.0	Regular	-	-	-	-	-	Typical	-	-	-	-	Typical	-	-	-	-	-	-	Remove
2942	<i>Eucalyptus siderophloia</i>	Northern Grey Ironbark	150		150	17.0	4.0	2.0	1.5	Regular	-	-	-	-	-	Typical	-	-	-	-	Typical	-	-	-	-	-	-	Remove
2943	<i>Eucalyptus siderophloia</i>	Northern Grey Ironbark	220		220	22.0	5.0	2.6	1.8	Regular	-	-	-	-	-	Typical	-	-	-	-	Typical	-	-	-	-	-	-	Remove
2944	<i>Lophostemon suaveolens</i>	Swamp Box	180		180	15.0	6.0	2.2	1.6	Regular	-	-	-	-	-	Typical	-	-	-	-	Typical	-	-	-	-	-	-	Remove
2945	<i>Eucalyptus siderophloia</i>	Northern Grey Ironbark	320		320	28.0	9.0	3.8	2.1	Regular	-	-	-	-	-	Typical	-	-	-	-	Typical	-	-	-	-	-	-	Remove
2946	<i>Eucalyptus siderophloia</i>	Northern Grey Ironbark	140		140	18.0	4.0	2.0	1.4	Regular	-	-	-	-	-	Typical	-	-	-	-	Typical	-	-	-	-	-	-	Remove
2947	<i>Acacia disparrima</i>	Black Wattle	140	110	178	12.0	6.0	2.1	1.6	Regular	-	-	-	-	-	Typical	-	-	-	-	Typical	-	-	-	-	-	-	Remove
2948	<i>Eucalyptus siderophloia</i>	Northern Grey Ironbark	110		110	15.0	4.0	2.0	1.3	Regular	-	-	-	-	-	Typical	-	-	-	-	Typical	-	-	-	-	-	-	Remove
2949	<i>Eucalyptus siderophloia</i>	Northern Grey Ironbark	140		140	17.0	6.0	2.0	1.4	Regular	-	-	-	-	-	Typical	-	-	-	-	Typical	-	-	-	-	-	-	Remove
2950	<i>Eucalyptus siderophloia</i>	Northern Grey Ironbark	110		110	14.0	4.0	2.0	1.3	Regular	-	-	-	-	-	Typical	-	-	-	-	Typical	-	-	-	-	-	-	Remove
2951	<i>Acacia disparrima</i>	Black Wattle	130	100	164	12.0	6.0	2.0	1.5	Regular	-	-	-	-	-	Typical	-	-	-	-	Typical	-	-	-	-	-	-	Remove
2952	<i>Corymbia citriodora</i>	Spotted Gum	180		180	14.0	4.0	2.2	1.6	Regular	-	-	-	-	-	Typical	-	-	-	-	Typical	-	-	-	-	-	-	Remove
2953	<i>Corymbia citriodora</i>	Spotted Gum	170		170	14.0	5.0	2.0	1.6	Regular	-	-	-	-	-	Typical	-	-	-	-	Typical	-	-	-	-	-	-	Remove
2954	<i>Corymbia citriodora</i>	Spotted Gum	220		220	18.0	7.0	2.6	1.8	Regular	-	-	-	-	-	Typical	-	-	-	-	Typical	-	-	-	-	-	-	Remove
2955	<i>Corymbia citriodora</i>	Spotted Gum	190		190	16.0	5.0	2.3	1.6	Regular	-	-	-	-	-	Typical	-	-	-	-	Typical	-	-	-	-	-	-	Remove
2956	<i>Eucalyptus siderophloia</i>	Northern Grey Ironbark	170		170	12.0	6.0	2.0	1.6	Regular	-	-	-	-	-	Typical	-	-	-	-	Typical	-	-	-	-	-	-	Remove
2957	<i>Corymbia citriodora</i>	Spotted Gum	140		140	14.0	6.0	2.0	1.4	Regular	-	-	-	-	-	Typical	-	-	-	-	Typical	-	-	-	-	-	-	Remove
2958	<i>Corymbia citriodora</i>	Spotted Gum	200		200	16.0	7.0	2.4	1.7	Regular	-	-	-	-	-	Typical	-	-	-	-	Typical	-	-	-	-	-	-	Remove
2959	<i>Corymbia citriodora</i>	Spotted Gum	190		190	20.0	7.0	2.3	1.6	Regular	-	-	-	-	-	Typical	-	-	-	-	Typical	-	-	-	-	-	-	Remove
2960	<i>Corymbia citriodora</i>	Spotted Gum	200		200	20.0	7.0	2.4	1.7	Regular	-	-	-	-	-	Typical	-	-	-	-	Typical	-	-	-	-	-	-	Remove
2961	<i>Corymbia citriodora</i>	Spotted Gum	150		150	12.0	5.0	2.0	1.5	Regular	-	-	-	-	-	Typical	-	-	-	-	Typical	-	-	-	-	-	-	Remove
2962	<i>Corymbia citriodora</i>	Spotted Gum	200		200	20.0	7.0	2.4	1.7	Regular	-	-	-	-	-	Typical	-	-	-	-	Typical	-	-	-	-	-	-	Remove
2963	<i>Corymbia citriodora</i>	Spotted Gum	190		190	20.0	7.0	2.3	1.6	Regular	-	-	-	-	-	Typical	-	-	-	-	Typical	-	-	-	-	-	-	Remove
2964	<i>Eucalyptus siderophloia</i>	Northern Grey Ironbark	140		140	14.0	5.0	2.0	1.4	Regular	-	-	-	-	-	Typical	-	-	-	-	Typical	-	-	-	-	-	-	Remove
2965	<i>Corymbia citriodora</i>	Spotted Gum	140		140	14.0	4.0	2.0	1.4	Regular	-	-	-	-	-	Typical	-	-	-	-	Typical	-	-	-	-	-	-	Remove
2966	<i>Corymbia citriodora</i>	Spotted Gum	170		170	18.0	7.0	2.0	1.6	Regular	-	-	-	-	-	Typical	-	-	-	-	Typical	-	-	-	-	-	-	Remove
2967	<i>Corymbia citriodora</i>	Spotted Gum	210		210	20.0	6.0	2.5	1.7	Regular	-	-	-	-	-	Typical	-	-	-	-	Typical	-	-	-	-	-	-	Remove
2968	<i>Corymbia citriodora</i>	Spotted Gum	170		170	14.0	5.0	2.0	1.6	Regular	-	Thinning	Die-back	Epicormic	-	Typical	-	-	-	-	Typical	-	-	-	-	-	-	Remove
2969	<i>Corymbia citriodora</i>	Spotted Gum	140		140	16.0	6.0	2.0	1.4	Regular	-	-	-	-	-	Typical	-	-	-	-	Typical	-	-	-	-	-	-	Remove
2970	<i>Corymbia citriodora</i>	Spotted Gum	510		510	26.0	14.0	6.1	2.5	Regular	-	-	-	-	-	Typical	-	-	-	-	Typical	-	-	-	-	-	-	Remove
2971	<i>Eucalyptus siderophloia</i>	Northern Grey Ironbark	410		410	24.0	12.0	4.9	2.3	Regular	-	-	Die-back	-	-	Typical	-	-	-	-	Typical	-	-	-	-	-	-	Remove
2972	<i>Corymbia citriodora</i>	Spotted Gum	120		120	12.0	4.0	2.0	1.4	Regular	-	-	-	-	-	Typical	-	-	-	-	Typical	-	-	-	-	-	-	Remove
2973	<i>Eucalyptus moluccana</i>	Gum-topped Box	130		130	12.0	4.0	2.0	1.4	Regular	-	-	-	-	-	Typical	-	-	-	-	Typical	-	-	-	-	-	-	Remove
2974	<i>Corymbia citriodora</i>	Spotted Gum	140		140	14.0	5.0	2.0	1.4	Regular	-	-	-	-	-	Typical	-	-	-	-	Typical	-	-	-	-	-	-	Remove
2975	<i>Eucalyptus moluccana</i>	Gum-topped Box	170		170	18.0	6.0	2.0	1.6	Regular	-	-	-	-	-	Typical	-	-	-	-	Typical	-	-	-	-	-	-	Remove
2976	<i>Corymbia citriodora</i>	Spotted Gum	140		140	14.0	3.0	2.0	1.4	Regular	-	-	-	-	-	Typical	-	-	-	-	Typical	-	-	-	-	-	-	Remove
2977	<i>Corymbia citriodora</i>	Spotted Gum	180		180	16.0	5.0	2.2	1.6	Regular	-	-	-	-	-	Typical	-	-	-	-	Typical	-	-	-	-	-	-	Remove

Specimen Details										Canopy Condition Details						Trunk Condition Details					Fauna Details and Habitat Value							
Tree ID	Botanical Name	Common Name	Trunk DBH (mm)	Additional Trunks DBH (mm)	Total DBH (mm) [AS 4970-2009]	Height (m)	Spread (m)	Tree Protection Zone (m)	Structural Root Zone (m)	Canopy Form	Spreading	Thinning	Die-Back	Epicormic Growth	Lopped	Canopy Health	Leaning	Vines	Trunk Damage	Fire Damage	Trunk Health	Scats	Scratches	Hollows	Nest	Termite Nest	Habitat Value	Retention
2978	<i>Corymbia citriodora</i>	Spotted Gum	210		210	18.0	7.0	2.5	1.7	One-sided	-	-	-	-	-	Typical	-	-	-	-	Typical	-	-	-	-	-	-	Remove
2979	<i>Corymbia citriodora</i>	Spotted Gum	140		140	16.0	4.0	2.0	1.4	Regular	-	-	-	-	-	Typical	-	-	-	-	Typical	-	-	-	-	-	-	Remove
2980	<i>Corymbia citriodora</i>	Spotted Gum	190		190	18.0	5.0	2.3	1.6	Regular	-	-	-	-	-	Typical	-	-	-	-	Typical	-	-	-	-	-	-	Remove
2981	<i>Corymbia citriodora</i>	Spotted Gum	680		680	22.0	10.0	8.2	2.8	One-sided	-	-	Die-back	-	Lopped	Typical	-	-	-	-	Typical	-	-	-	-	-	-	Remove
2982	<i>Corymbia citriodora</i>	Spotted Gum	200		200	20.0	6.0	2.4	1.7	Regular	-	-	-	-	-	Typical	-	-	-	-	Typical	-	-	-	-	-	-	Remove
2983	<i>Eucalyptus moluccana</i>	Gum-topped Box	140		140	14.0	4.0	2.0	1.4	Regular	-	-	-	-	-	Typical	-	-	-	-	Typical	-	-	-	-	-	-	Remove
2984	<i>Corymbia citriodora</i>	Spotted Gum	145		145	18.0	6.0	2.0	1.5	Regular	-	-	-	-	-	Typical	-	-	-	-	Typical	-	-	-	-	-	-	Remove
2985	<i>Corymbia citriodora</i>	Spotted Gum	210		210	22.0	8.0	2.5	1.7	Regular	-	-	-	-	-	Typical	-	-	-	-	Typical	-	-	-	-	-	-	Remove
2986	<i>Eucalyptus moluccana</i>	Gum-topped Box	150		150	18.0	5.0	2.0	1.5	Regular	-	-	-	-	-	Typical	-	-	-	-	Typical	-	-	-	-	-	-	Remove
2987	<i>Corymbia citriodora</i>	Spotted Gum	180		180	18.0	6.0	2.2	1.6	Regular	-	-	-	-	-	Typical	-	-	-	-	Typical	-	-	-	-	-	-	Remove
2988	<i>Corymbia citriodora</i>	Spotted Gum	180		180	18.0	7.0	2.2	1.6	Regular	-	-	-	-	-	Typical	-	-	-	-	Typical	-	-	-	-	-	-	Remove
2989	<i>Corymbia citriodora</i>	Spotted Gum	340		340	24.0	12.0	4.1	2.1	Regular	-	-	-	-	-	Typical	-	-	-	-	Typical	-	-	-	-	-	-	Remove
2990	<i>Corymbia citriodora</i>	Spotted Gum	150		150	18.0	5.0	2.0	1.5	Regular	-	-	-	-	-	Typical	-	-	-	-	Typical	-	-	-	-	-	-	Remove
2991	<i>Corymbia citriodora</i>	Spotted Gum	160		160	18.0	6.0	2.0	1.5	Regular	-	-	-	-	-	Typical	-	-	-	-	Typical	-	-	-	-	-	-	Remove
2992	<i>Corymbia citriodora</i>	Spotted Gum	220		220	20.0	9.0	2.6	1.8	Regular	-	-	-	-	-	Typical	-	-	-	-	Typical	-	-	-	-	-	-	Remove
2993	<i>Eucalyptus siderophloia</i>	Northern Grey Ironbark	550		550	28.0	14.0	6.6	2.6	Regular	-	-	-	-	-	Typical	-	-	-	-	Typical	-	-	-	-	-	-	Remove
2994	<i>Corymbia citriodora</i>	Spotted Gum	510	370	630	26.0	14.0	7.6	2.7	Regular	-	-	-	-	-	Typical	-	-	-	-	Typical	-	-	-	-	-	-	Remove
2995	<i>Corymbia citriodora</i>	Spotted Gum	260		260	20.0	8.0	3.1	1.9	Regular	-	-	-	-	-	Typical	-	-	-	-	Typical	-	-	-	-	-	-	Remove
2996	<i>Eucalyptus moluccana</i>	Gum-topped Box	120		120	12.0	3.0	2.0	1.4	Regular	-	-	-	-	-	Typical	-	-	-	-	Typical	-	-	-	-	-	-	Remove
2997	<i>Corymbia citriodora</i>	Spotted Gum	120		120	12.0	4.0	2.0	1.4	Regular	-	-	-	-	-	Typical	-	-	-	-	Typical	-	-	-	-	-	-	Remove
2998	<i>Eucalyptus siderophloia</i>	Northern Grey Ironbark	150		150	18.0	6.0	2.0	1.5	Regular	-	-	-	-	-	Typical	-	-	-	-	Typical	-	-	-	-	-	-	Remove
2999	<i>Eucalyptus siderophloia</i>	Northern Grey Ironbark	180		180	18.0	7.0	2.2	1.6	Regular	-	-	-	-	-	Typical	-	-	-	-	Typical	-	-	-	-	-	-	Remove
3000	<i>Corymbia citriodora</i>	Spotted Gum	140		140	16.0	5.0	2.0	1.4	Regular	-	-	-	-	-	Typical	-	-	-	-	Typical	-	-	-	-	-	-	Remove
3001	<i>Corymbia citriodora</i>	Spotted Gum	150		150	14.0	5.0	2.0	1.5	Regular	-	-	-	-	-	Typical	-	-	-	-	Typical	-	Old	-	-	-	-	Remove
3002	DEAD/STAG		520		520	18.0	7.0	6.2	2.5	Regular	-	-	-	-	-	Typical	-	-	-	-	Typical	-	-	Small	-	-	-	Remove
3003	<i>Acacia disparrima</i>	Black Wattle	160		160	9.0	5.0	2.0	1.5	Regular	-	-	-	-	-	Typical	-	-	-	-	Typical	-	-	-	-	-	-	Remove
3004	<i>Corymbia citriodora</i>	Spotted Gum	140		140	14.0	5.0	2.0	1.4	Regular	-	-	-	-	-	Typical	-	-	-	-	Typical	-	-	-	-	-	-	Remove
3005	<i>Corymbia citriodora</i>	Spotted Gum	150		150	14.0	5.0	2.0	1.5	Regular	-	-	-	-	-	Typical	-	-	-	-	Typical	-	-	-	-	-	-	Remove
3006	<i>Acacia disparrima</i>	Black Wattle	190		190	9.0	6.0	2.3	1.6	Regular	-	-	-	-	-	Typical	-	-	-	-	Typical	-	-	-	-	-	-	Remove
3007	<i>Corymbia citriodora</i>	Spotted Gum	150		150	16.0	6.0	2.0	1.5	Regular	-	-	-	-	-	Typical	-	-	-	-	Typical	-	-	-	-	-	-	Remove
3008	<i>Corymbia citriodora</i>	Spotted Gum	180		180	20.0	7.0	2.2	1.6	Regular	-	-	-	-	-	Typical	-	-	-	-	Typical	-	-	-	-	-	-	Remove
3009	<i>Corymbia citriodora</i>	Spotted Gum	190		190	20.0	7.0	2.3	1.6	Regular	-	-	-	-	-	Typical	-	-	-	-	Typical	-	-	-	-	-	-	Remove
3010	<i>Eucalyptus siderophloia</i>	Northern Grey Ironbark	160		160	18.0	6.0	2.0	1.5	Regular	-	-	-	-	-	Typical	-	-	-	-	Typical	-	-	-	-	-	-	Remove
3011	<i>Acacia disparrima</i>	Black Wattle	170		170	7.0	6.0	2.0	1.6	Regular	-	-	-	-	-	Typical	-	-	-	-	Typical	-	-	-	-	-	-	Remove
3012	<i>Corymbia citriodora</i>	Spotted Gum	140		140	16.0	5.0	2.0	1.4	Regular	-	-	-	-	-	Typical	-	-	-	-	Typical	-	-	-	-	-	-	Remove
3013	<i>Corymbia citriodora</i>	Spotted Gum	200		200	20.0	7.0	2.4	1.7	Regular	-	-	-	-	-	Typical	-	-	-	-	Typical	-	-	-	-	-	-	Remove
3014	<i>Corymbia citriodora</i>	Spotted Gum	170		170	12.0	4.0	2.0	1.6	Regular	-	-	-	-	-	Typical	-	-	-	-	Typical	-	-	-	-	-	-	Remove
3015	<i>Corymbia citriodora</i>	Spotted Gum	130		130	10.0	4.0	2.0	1.4	Regular	-	-	-	-	-	Typical	-	-	-	-	Typical	-	-	-	-	-	-	Remove
3016	<i>Eucalyptus siderophloia</i>	Northern Grey Ironbark	120		120	10.0	5.0	2.0	1.4	Regular	-	-	-	-	-	Typical	-	-	-	-	Typical	-	-	-	-	-	-	Remove
3017	<i>Corymbia citriodora</i>	Spotted Gum	220	140	261	18.0	8.0	3.1	1.9	Regular	-	-	-	-	-	Typical	-	-	-	-	Typical	-	-	-	-	-	-	Remove
3018	<i>Corymbia citriodora</i>	Spotted Gum	150		150	20.0	8.0	2.0	1.5	Regular	-	-	-	-	-	Typical	-	-	-	-	Typical	-	-	-	-	-	-	Remove
3019	<i>Corymbia citriodora</i>	Spotted Gum	130		130	18.0	6.0	2.0	1.4	Regular	-	-	-	-	-	Typical	-	-	-	-	Typical	-	-	-	-	-	-	Remove

Specimen Details										Canopy Condition Details							Trunk Condition Details					Fauna Details and Habitat Value						
Tree ID	Botanical Name	Common Name	Trunk DBH (mm)	Additional Trunks DBH (mm)	Total DBH (mm) [AS 4970-2009]	Height (m)	Spread (m)	Tree Protection Zone (m)	Structural Root Zone (m)	Canopy Form	Spreading	Thinning	Die-Back	Epicormic Growth	Lopped	Canopy Health	Leaning	Vines	Trunk Damage	Fire Damage	Trunk Health	Scats	Scratches	Hollows	Nest	Termite Nest	Habitat Value	Retention
3020	<i>Corymbia tessellaris</i>	Moreton Bay Ash	140		140	10.0	4.0	2.0	1.4	Regular	-	-	-	-	-	Typical	-	-	-	-	Typical	-	-	-	-	-	-	Remove
3021	<i>Acacia disparrima</i>	Black Wattle	200		200	8.0	7.0	2.4	1.7	Regular	-	-	-	-	-	Typical	-	-	-	-	Typical	-	-	-	-	-	-	Remove
3022	<i>Corymbia citriodora</i>	Spotted Gum	140		140	18.0	5.0	2.0	1.4	Regular	-	-	-	-	-	Typical	-	-	-	-	Typical	-	-	-	-	-	-	Remove
3023	<i>Corymbia citriodora</i>	Spotted Gum	140		140	16.0	5.0	2.0	1.4	Regular	-	-	-	-	-	Typical	-	-	-	-	Typical	-	-	-	-	-	-	Remove
3024	<i>Corymbia citriodora</i>	Spotted Gum	170		170	18.0	6.0	2.0	1.6	Regular	-	-	-	-	-	Typical	-	-	-	-	Typical	-	-	-	-	-	-	Remove
3025	<i>Corymbia citriodora</i>	Spotted Gum	150		150	18.0	7.0	2.0	1.5	Regular	-	-	-	-	-	Typical	-	-	-	-	Typical	-	-	-	-	-	-	Remove
3026	<i>Eucalyptus siderophloia</i>	Northern Grey Ironbark	230		230	18.0	8.0	2.8	1.8	Regular	-	-	-	-	-	Typical	-	-	-	-	Typical	-	-	-	-	-	-	Remove
3027	<i>Eucalyptus tereticornis</i>	Forest Red Gum	250		250	18.0	9.0	3.0	1.8	Regular	-	-	-	-	-	Typical	-	-	-	-	Typical	-	-	-	-	-	-	Remove
3028	<i>Eucalyptus tereticornis</i>	Forest Red Gum	180		180	16.0	5.0	2.2	1.6	Regular	-	-	-	-	-	Typical	-	-	-	-	Typical	-	-	-	-	-	-	Remove
3029	<i>Eucalyptus siderophloia</i>	Northern Grey Ironbark	200		200	14.0	7.0	2.4	1.7	Regular	-	-	-	-	-	Typical	-	-	-	-	Typical	-	-	-	-	-	-	Remove
3030	<i>Corymbia citriodora</i>	Spotted Gum	150		150	18.0	6.0	2.0	1.5	Regular	-	-	-	-	-	Typical	-	-	-	-	Typical	-	-	-	-	-	-	Remove
3031	<i>Eucalyptus siderophloia</i>	Northern Grey Ironbark	150		150	14.0	6.0	2.0	1.5	Regular	-	-	-	-	-	Typical	-	-	-	-	Typical	-	-	-	-	-	-	Remove
3032	<i>Corymbia citriodora</i>	Spotted Gum	150		150	16.0	6.0	2.0	1.5	Regular	-	-	-	-	-	Typical	-	-	-	-	Typical	-	-	-	-	-	-	Remove
3033	<i>Corymbia citriodora</i>	Spotted Gum	170		170	16.0	5.0	2.0	1.6	Regular	-	-	-	-	-	Typical	-	-	-	-	Typical	-	-	-	-	-	-	Remove
3034	<i>Corymbia citriodora</i>	Spotted Gum	170		170	18.0	6.0	2.0	1.6	Regular	-	-	-	-	-	Typical	-	-	-	-	Typical	-	-	-	-	-	-	Remove
3035	<i>Corymbia citriodora</i>	Spotted Gum	190		190	20.0	7.0	2.3	1.6	Regular	-	-	-	-	-	Typical	-	-	-	-	Typical	-	-	-	-	-	-	Remove
3036	<i>Eucalyptus siderophloia</i>	Northern Grey Ironbark	460		460	27.0	14.0	5.5	2.4	Regular	-	-	-	-	-	Typical	-	-	-	-	Typical	-	-	-	-	-	-	Remove
3037	<i>Corymbia citriodora</i>	Spotted Gum	170		170	14.0	6.0	2.0	1.6	Regular	-	-	-	-	-	Typical	-	-	-	-	Typical	-	-	-	-	-	-	Remove
3038	<i>Corymbia citriodora</i>	Spotted Gum	130		130	16.0	7.0	2.0	1.4	Regular	-	-	-	-	-	Typical	-	-	-	-	Typical	-	-	-	-	-	-	Remove
3039	<i>Corymbia citriodora</i>	Spotted Gum	400		400	27.0	14.0	4.8	2.3	Regular	-	-	-	-	-	Typical	-	-	-	-	Typical	-	-	-	-	-	-	Remove
3040	<i>Corymbia citriodora</i>	Spotted Gum	440		440	25.0	14.0	5.3	2.3	One-sided	-	-	Die-back	-	-	Typical	-	-	-	-	Typical	-	-	-	-	-	-	Remove
3041	<i>Corymbia citriodora</i>	Spotted Gum	580		580	28.0	14.0	7.0	2.6	Regular	-	-	-	-	-	Typical	-	-	-	-	Typical	-	-	-	-	-	-	Remove
3042	<i>Corymbia citriodora</i>	Spotted Gum	170		170	18.0	4.0	2.0	1.6	Regular	-	-	-	-	-	Typical	-	-	-	-	Typical	-	-	-	-	-	-	Remove
3043	<i>Corymbia citriodora</i>	Spotted Gum	140		140	14.0	4.0	2.0	1.4	Regular	-	-	-	-	-	Typical	-	-	-	-	Typical	-	-	-	-	-	-	Remove
3044	<i>Eucalyptus siderophloia</i>	Northern Grey Ironbark	730		730	27.0	16.0	8.8	2.9	Regular	-	-	Die-back	-	-	Typical	-	-	-	-	Typical	-	-	Small	-	-	-	Retain
3045	<i>Corymbia citriodora</i>	Spotted Gum	140		140	16.0	5.0	2.0	1.4	Regular	-	-	-	-	-	Typical	-	-	-	-	Typical	-	-	-	-	-	-	Retain
3046	<i>Corymbia citriodora</i>	Spotted Gum	150		150	18.0	5.0	2.0	1.5	Regular	-	-	-	-	-	Typical	-	-	-	-	Typical	-	-	-	-	-	-	Retain
3047	<i>Corymbia citriodora</i>	Spotted Gum	150		150	16.0	5.0	2.0	1.5	Regular	-	-	-	-	-	Typical	-	-	-	-	Typical	-	-	-	-	-	-	Retain
3048	<i>Acacia disparrima</i>	Black Wattle	200		200	10.0	7.0	2.4	1.7	Regular	-	-	-	-	-	Typical	-	Native	-	-	Typical	-	-	-	-	-	-	Retain
3049	<i>Corymbia tessellaris</i>	Moreton Bay Ash	150		150	8.0	5.0	2.0	1.5	Regular	-	-	-	-	-	Typical	-	-	-	-	Typical	-	-	-	-	-	-	Retain
3050	<i>Eucalyptus siderophloia</i>	Northern Grey Ironbark	140		140	10.0	4.0	2.0	1.4	Regular	-	-	-	-	-	Typical	-	-	-	-	Typical	-	-	-	-	-	-	Retain
3051	<i>Corymbia citriodora</i>	Spotted Gum	320		320	22.0	10.0	3.8	2.1	Regular	-	-	-	-	-	Typical	-	Native	-	-	Typical	-	-	-	-	-	-	Remove
3052	<i>Eucalyptus tereticornis</i>	Forest Red Gum	145		145	10.0	5.0	2.0	1.5	Regular	-	-	-	-	-	Typical	-	Native	-	-	Typical	-	-	-	-	-	-	Remove
3053	<i>Eucalyptus siderophloia</i>	Northern Grey Ironbark	210		210	16.0	6.0	2.5	1.7	Regular	-	-	-	-	-	Typical	-	Native	-	-	Typical	-	-	-	-	-	-	Remove
3054	<i>Corymbia tessellaris</i>	Moreton Bay Ash	170		170	14.0	6.0	2.0	1.6	Regular	-	-	-	-	-	Typical	-	Native	-	-	Typical	-	-	-	-	-	-	Remove
3055	<i>Eucalyptus moluccana</i>	Gum-topped Box	200		200	14.0	6.0	2.4	1.7	Regular	-	-	-	-	-	Typical	-	-	-	-	Typical	-	-	-	-	-	-	Remove
3056	<i>Eucalyptus siderophloia</i>	Northern Grey Ironbark	160		160	12.0	5.0	2.0	1.5	Regular	-	-	-	-	-	Typical	-	-	-	-	Typical	-	-	-	-	-	-	Remove
3057	<i>Eucalyptus moluccana</i>	Gum-topped Box	150		150	10.0	5.0	2.0	1.5	Regular	-	-	-	-	-	Typical	-	-	-	-	Typical	-	-	-	-	-	-	Remove
3058	<i>Eucalyptus siderophloia</i>	Northern Grey Ironbark	130		130	8.0	4.0	2.0	1.4	Regular	-	-	-	-	-	Typical	-	-	-	-	Typical	-	-	-	-	-	-	Remove
3059	<i>Eucalyptus moluccana</i>	Gum-topped Box	110		110	6.0	3.0	2.0	1.3	Regular	-	-	-	-	-	Typical	-	-	-	-	Typical	-	-	-	-	-	-	Retain
3060	<i>Eucalyptus siderophloia</i>	Northern Grey Ironbark	100		100	4.0	2.0	2.0	1.3	Regular	-	-	-	-	-	Typical	-	-	-	-	Typical	-	-	-	-	-	-	Remove
3061	<i>Eucalyptus siderophloia</i>	Northern Grey Ironbark	130		130	4.0	2.0	2.0	1.4	Regular	-	-	-	-	-	Typical	-	-	-	-	Typical	-	-	-	-	-	-	Remove

Specimen Details										Canopy Condition Details						Trunk Condition Details					Fauna Details and Habitat Value							
Tree ID	Botanical Name	Common Name	Trunk DBH (mm)	Additional Trunks DBH (mm)	Total DBH (mm) [AS 4970-2009]	Height (m)	Spread (m)	Tree Protection Zone (m)	Structural Root Zone (m)	Canopy Form	Spreading	Thinning	Die-Back	Epicormic Growth	Lopped	Canopy Health	Leaning	Vines	Trunk Damage	Fire Damage	Trunk Health	Scats	Scratches	Hollows	Nest	Termite Nest	Habitat Value	Retention
3062	<i>Eucalyptus tereticornis</i>	Forest Red Gum	240		240	16.0	7.0	2.9	1.8	Regular	-	-	-	-	-	Typical	-	-	-	-	Typical	-	-	-	-	-	-	Retain
3063	<i>Eucalyptus siderophloia</i>	Northern Grey Ironbark	250		250	16.0	8.0	3.0	1.8	Regular	-	-	-	-	-	Typical	-	-	-	-	Typical	-	-	-	-	-	-	Retain
3064	DEAD/STAG		420		420	14.0	5.0	5.0	2.3	Regular	-	-	-	-	-	Typical	-	-	-	-	Typical	-	-	Small	-	-	-	Retain
3065	<i>Eucalyptus moluccana</i>	Gum-topped Box	130		130	5.0	2.0	2.0	1.4	Regular	-	-	-	-	-	Typical	-	-	-	-	Typical	-	-	-	-	-	-	Retain
3066	<i>Eucalyptus moluccana</i>	Gum-topped Box	130		130	7.0	2.0	2.0	1.4	Regular	-	-	-	-	-	Typical	-	-	-	-	Typical	-	-	-	-	-	-	Retain
3067	<i>Eucalyptus moluccana</i>	Gum-topped Box	150		150	7.0	4.0	2.0	1.5	Regular	-	-	-	-	-	Typical	-	-	-	-	Typical	-	-	-	-	-	-	Remove
3068	<i>Lophostemon suaveolens</i>	Swamp Box	150		150	8.0	4.0	2.0	1.5	Regular	-	-	-	-	-	Typical	-	-	-	-	Typical	-	-	-	-	-	-	Remove
3069	<i>Acacia disparrima</i>	Black Wattle	150		150	8.0	6.0	2.0	1.5	Regular	-	-	-	-	-	Typical	-	-	-	-	Typical	-	-	-	-	-	-	Remove
3070	<i>Corymbia tessellaris</i>	Moreton Bay Ash	130		130	6.0	3.0	2.0	1.4	Regular	-	-	-	-	-	Typical	-	-	-	-	Typical	-	-	-	-	-	-	Retain
3071	<i>Corymbia tessellaris</i>	Moreton Bay Ash	130		130	7.0	3.0	2.0	1.4	Regular	-	-	-	-	-	Typical	-	-	-	-	Typical	-	-	-	-	-	-	Retain
3072	<i>Corymbia tessellaris</i>	Moreton Bay Ash	210		210	10.0	4.0	2.5	1.7	Regular	-	-	-	-	-	Typical	-	-	-	-	Typical	-	-	-	-	-	-	Retain
3073	<i>Eucalyptus tereticornis</i>	Forest Red Gum	180		180	8.0	3.0	2.2	1.6	Regular	-	-	-	-	-	Typical	-	-	-	-	Typical	-	-	-	-	-	-	Retain
3074	<i>Acacia leiocalyx</i>	Early Flowering Black Wattle	240		240	7.0	7.0	2.9	1.8	Regular	-	-	-	-	-	Typical	-	-	-	-	Typical	-	-	-	-	-	-	Retain
3075	<i>Eucalyptus siderophloia</i>	Northern Grey Ironbark	150		150	6.0	4.0	2.0	1.5	Regular	-	-	-	-	-	Typical	-	-	-	-	Typical	-	-	-	-	-	-	Retain
3076	<i>Eucalyptus moluccana</i>	Gum-topped Box	210		210	14.0	6.0	2.5	1.7	Regular	-	-	-	-	-	Typical	-	Native	-	-	Typical	-	-	-	-	-	-	Retain
3077	<i>Corymbia tessellaris</i>	Moreton Bay Ash	130		130	7.0	3.0	2.0	1.4	Regular	-	-	-	-	-	Typical	-	-	-	-	Typical	-	-	-	-	-	-	Retain
3078	<i>Eucalyptus tereticornis</i>	Forest Red Gum	160		160	16.0	6.0	2.0	1.5	Regular	-	-	-	-	-	Typical	-	Native	-	-	Typical	-	-	-	-	-	-	Remove
3079	<i>Eucalyptus tereticornis</i>	Forest Red Gum	150		150	18.0	6.0	2.0	1.5	Regular	-	-	-	-	-	Typical	-	-	-	-	Typical	-	-	-	-	-	-	Retain
3080	<i>Eucalyptus moluccana</i>	Gum-topped Box	170		170	14.0	6.0	2.0	1.6	Regular	-	-	-	-	-	Typical	-	-	-	-	Typical	-	-	-	-	-	-	Retain
3081	<i>Eucalyptus moluccana</i>	Gum-topped Box	170		170	14.0	6.0	2.0	1.6	Regular	-	-	-	-	-	Typical	-	-	-	-	Typical	-	-	-	-	-	-	Retain
3082	<i>Eucalyptus tereticornis</i>	Forest Red Gum	180		180	18.0	7.0	2.2	1.6	Regular	-	-	-	-	-	Typical	-	-	-	-	Typical	-	-	-	-	-	-	Retain
3083	<i>Eucalyptus moluccana</i>	Gum-topped Box	390		390	22.0	9.0	4.7	2.2	Regular	-	-	Die-back	-	-	Typical	-	-	-	-	Typical	-	-	-	-	-	-	Retain
3084	<i>Eucalyptus moluccana</i>	Gum-topped Box	110		110	6.0	3.0	2.0	1.3	Regular	-	-	-	-	-	Typical	-	-	-	-	Typical	-	-	-	-	-	-	Removed - LCC sewer
3085	<i>Eucalyptus moluccana</i>	Gum-topped Box	190		190	11.0	4.0	2.3	1.6	Regular	-	-	-	-	-	Typical	-	-	-	-	Typical	-	-	-	-	-	-	Retain
3086	<i>Eucalyptus moluccana</i>	Gum-topped Box	200		200	16.0	7.0	2.4	1.7	Regular	-	-	-	-	-	Typical	-	-	-	-	Typical	-	-	-	-	-	-	Retain
3087	<i>Eucalyptus moluccana</i>	Gum-topped Box	200		200	14.0	7.0	2.4	1.7	Regular	-	-	-	-	-	Typical	-	-	-	-	Typical	-	-	-	-	-	-	Retain
3088	<i>Eucalyptus moluccana</i>	Gum-topped Box	200		200	16.0	7.0	2.4	1.7	Regular	-	-	-	-	-	Typical	-	-	-	-	Typical	-	-	-	-	-	-	Retain
3089	<i>Eucalyptus moluccana</i>	Gum-topped Box	130		130	7.0	4.0	2.0	1.4	Regular	-	-	-	-	-	Typical	-	-	-	-	Typical	-	-	-	-	-	-	Removed - LCC sewer
3090	<i>Eucalyptus moluccana</i>	Gum-topped Box	110		110	6.0	4.0	2.0	1.3	Regular	-	-	-	-	-	Typical	-	-	-	-	Typical	-	-	-	-	-	-	Retain
3091	<i>Eucalyptus moluccana</i>	Gum-topped Box	150		150	11.0	5.0	2.0	1.5	Regular	-	-	-	-	-	Typical	-	-	-	-	Typical	-	-	-	-	-	-	Removed - LCC sewer
3092	<i>Eucalyptus moluccana</i>	Gum-topped Box	150		150	14.0	6.0	2.0	1.5	Regular	-	-	-	-	-	Typical	-	-	-	-	Typical	-	-	-	-	-	-	Removed - LCC sewer
3093	<i>Eucalyptus moluccana</i>	Gum-topped Box	140		140	11.0	3.0	2.0	1.4	Regular	-	-	-	-	-	Typical	-	-	-	-	Typical	-	-	-	-	-	-	Removed - LCC sewer
3094	<i>Eucalyptus moluccana</i>	Gum-topped Box	150		150	16.0	6.0	2.0	1.5	Regular	-	-	-	-	-	Typical	-	-	-	-	Typical	-	-	-	-	-	-	Removed - LCC sewer
3095	<i>Eucalyptus moluccana</i>	Gum-topped Box	200		200	7.0	3.0	2.4	1.7	Regular	-	-	-	Epicormic	Lopped	Typical	-	-	-	-	Typical	-	-	-	-	-	-	Removed - LCC sewer
3096	<i>Eucalyptus moluccana</i>	Gum-topped Box	170		170	14.0	6.0	2.0	1.6	Regular	-	-	-	-	-	Typical	-	-	-	-	Typical	-	-	-	-	-	-	Retain
3097	<i>Eucalyptus moluccana</i>	Gum-topped Box	140		140	14.0	7.0	2.0	1.4	Regular	-	-	-	-	-	Typical	-	-	-	-	Typical	-	-	-	-	-	-	Retain
3098	<i>Eucalyptus moluccana</i>	Gum-topped Box	140		140	14.0	5.0	2.0	1.4	Regular	-	-	-	-	-	Typical	-	-	-	-	Typical	-	-	-	-	-	-	Retain
3099	<i>Eucalyptus moluccana</i>	Gum-topped Box	200		200	18.0	7.0	2.4	1.7	Regular	-	-	-	-	-	Typical	-	-	-	-	Typical	-	-	-	-	-	-	Retain
3100	<i>Eucalyptus moluccana</i>	Gum-topped Box	140		140	10.0	4.0	2.0	1.4	Regular	-	-	-	-	-	Typical	-	-	-	-	Typical	-	-	-	-	-	-	Retain
3101	<i>Eucalyptus moluccana</i>	Gum-topped Box	200		200	16.0	7.0	2.4	1.7	Regular	-	-	-	-	-	Typical	-	-	-	-	Typical	-	-	-	-	-	-	Retain
3102	<i>Eucalyptus moluccana</i>	Gum-topped Box	140		140	14.0	5.0	2.0	1.4	Regular	-	-	-	-	-	Typical	-	-	-	-	Typical	-	-	-	-	-	-	Retain
3103	<i>Eucalyptus moluccana</i>	Gum-topped Box	170		170	14.0	6.0	2.0	1.6	Regular	-	-	-	-	-	Typical	-	-	-	-	Typical	-	-	-	-	-	-	Remove

Tree ID	Botanical Name	Common Name	Specimen Details						Canopy Condition Details						Trunk Condition Details					Fauna Details and Habitat Value						Retention		
			Trunk DBH (mm)	Additional Trunks DBH (mm)	Total DBH (mm) [AS 4970-2009]	Height (m)	Spread (m)	Tree Protection Zone (m)	Structural Root Zone (m)	Canopy Form	Spreading	Thinning	Die-Back	Epicormic Growth	Lopped	Canopy Health	Leaning	Vines	Trunk Damage	Fire Damage	Trunk Health	Scats	Scratches	Hollows	Nest		Termite Nest	Habitat Value
3104	<i>Eucalyptus tereticornis</i>	Forest Red Gum	130		130	10.0	3.0	2.0	1.4	Regular	-	-	-	-	-	Typical	-	-	-	-	Typical	-	-	-	-	-	-	Retain
3105	<i>Eucalyptus moluccana</i>	Gum-topped Box	270		270	20.0	10.0	3.2	1.9	Regular	-	-	-	-	-	Typical	-	-	-	-	Typical	-	-	-	-	-	-	Retain
3106	<i>Eucalyptus siderophloia</i>	Northern Grey Ironbark	240		240	20.0	14.0	2.9	1.8	Regular	-	-	-	-	-	Typical	-	-	-	-	Typical	-	-	-	-	-	-	Retain
3107	<i>Eucalyptus siderophloia</i>	Northern Grey Ironbark	140		140	14.0	5.0	2.0	1.4	Regular	-	-	-	-	-	Typical	-	-	-	-	Typical	-	-	-	-	-	-	Remove
3108	<i>Eucalyptus siderophloia</i>	Northern Grey Ironbark	170		170	16.0	6.0	2.0	1.6	Regular	-	-	-	-	-	Typical	-	-	-	-	Typical	-	-	-	-	-	-	Remove
3109	<i>Corymbia citriodora</i>	Spotted Gum	170	70	184	20.0	6.0	2.2	1.6	Regular	-	-	-	-	-	Typical	-	-	-	-	Typical	-	-	-	-	-	-	Remove
3110	<i>Eucalyptus siderophloia</i>	Northern Grey Ironbark	170		170	14.0	6.0	2.0	1.6	Regular	-	-	-	-	-	Typical	-	-	-	-	Typical	-	-	-	-	-	-	Remove
3111	<i>Eucalyptus siderophloia</i>	Northern Grey Ironbark	160		160	14.0	5.0	2.0	1.5	Regular	-	-	-	-	-	Typical	-	-	-	-	Typical	-	-	-	-	-	-	Remove
3112	<i>Eucalyptus siderophloia</i>	Northern Grey Ironbark	200		200	20.0	7.0	2.4	1.7	Regular	-	-	-	-	-	Typical	-	-	-	-	Typical	-	-	-	-	-	-	Remove
3113	<i>Corymbia citriodora</i>	Spotted Gum	150	130, 130	237	20.0	8.0	2.8	1.8	Regular	-	-	-	-	-	Typical	-	-	-	-	Typical	-	-	-	-	-	-	Remove
3114	<i>Acacia disparrima</i>	Black Wattle	150		150	10.0	7.0	2.0	1.5	Regular	-	-	-	-	-	Typical	-	-	-	-	Typical	-	-	-	-	-	-	Remove
3115	<i>Eucalyptus siderophloia</i>	Northern Grey Ironbark	170		170	18.0	7.0	2.0	1.6	Regular	-	-	-	-	-	Typical	-	-	-	-	Typical	-	-	-	-	-	-	Remove
3116	<i>Eucalyptus siderophloia</i>	Northern Grey Ironbark	150	80	170	14.0	6.0	2.0	1.6	Regular	-	-	-	-	-	Typical	-	-	-	-	Typical	-	-	-	-	-	-	Remove
3117	<i>Acacia disparrima</i>	Black Wattle	150		150	9.0	6.0	2.0	1.5	Regular	-	-	-	-	-	Typical	-	-	-	-	Typical	-	-	-	-	-	-	Remove
3118	<i>Eucalyptus siderophloia</i>	Northern Grey Ironbark	180		180	18.0	6.0	2.2	1.6	Regular	-	-	-	-	-	Typical	-	-	-	-	Typical	-	-	-	-	-	-	Remove
3119	<i>Eucalyptus siderophloia</i>	Northern Grey Ironbark	180		180	16.0	9.0	2.2	1.6	Regular	-	-	-	-	-	Typical	-	-	-	-	Typical	-	-	-	-	-	-	Remove
3120	<i>Corymbia intermedia</i>	Pink Bloodwood	130	80, 80, 70	186	14.0	7.0	2.2	1.6	Regular	-	-	-	-	-	Typical	-	-	-	-	Typical	-	-	-	-	-	-	Remove
3121	<i>Eucalyptus siderophloia</i>	Northern Grey Ironbark	270		270	18.0	7.0	3.2	1.9	Regular	-	-	-	-	-	Typical	-	-	-	-	Typical	-	-	-	-	-	-	Remove
3122	<i>Eucalyptus siderophloia</i>	Northern Grey Ironbark	260		260	20.0	7.0	3.1	1.9	Regular	-	-	-	-	-	Typical	-	-	-	-	Typical	-	-	-	-	-	-	Remove
3123	<i>Eucalyptus siderophloia</i>	Northern Grey Ironbark	240		240	18.0	7.0	2.9	1.8	Regular	-	-	-	-	-	Typical	-	-	-	-	Typical	-	-	-	-	-	-	Remove
3124	<i>Eucalyptus siderophloia</i>	Northern Grey Ironbark	150		150	16.0	6.0	2.0	1.5	Regular	-	-	-	-	-	Typical	-	-	-	-	Typical	-	-	-	-	-	-	Remove
3125	<i>Eucalyptus tereticornis</i>	Forest Red Gum	220		220	18.0	7.0	2.6	1.8	Regular	-	-	-	-	-	Typical	-	-	-	-	Typical	-	-	-	-	-	-	Remove
3126	<i>Eucalyptus tereticornis</i>	Forest Red Gum	270		270	22.0	10.0	3.2	1.9	Regular	-	-	-	-	-	Typical	-	-	-	-	Typical	-	-	-	-	-	-	Remove
3127	<i>Eucalyptus siderophloia</i>	Northern Grey Ironbark	200	130	239	16.0	7.0	2.9	1.8	Regular	-	-	-	-	-	Typical	-	-	-	-	Typical	-	-	-	-	-	-	Remove
3128	<i>Eucalyptus siderophloia</i>	Northern Grey Ironbark	150		150	18.0	5.0	2.0	1.5	Regular	-	-	-	-	-	Typical	-	-	-	-	Typical	-	-	-	-	-	-	Remove
3129	<i>Eucalyptus siderophloia</i>	Northern Grey Ironbark	130		130	16.0	5.0	2.0	1.4	Regular	-	-	-	-	-	Typical	-	-	-	-	Typical	-	-	-	-	-	-	Remove
3130	<i>Eucalyptus siderophloia</i>	Northern Grey Ironbark	180		180	20.0	7.0	2.2	1.6	Regular	-	-	-	-	-	Typical	-	-	-	-	Typical	-	-	-	-	-	-	Remove
3131	<i>Eucalyptus siderophloia</i>	Northern Grey Ironbark	180		180	20.0	6.0	2.2	1.6	Regular	-	-	-	-	-	Typical	-	-	-	-	Typical	-	-	-	-	-	-	Remove
3132	<i>Eucalyptus siderophloia</i>	Northern Grey Ironbark	160		160	18.0	6.0	2.0	1.5	Regular	-	-	-	-	-	Typical	-	-	-	-	Typical	-	-	-	-	-	-	Remove
3133	<i>Eucalyptus siderophloia</i>	Northern Grey Ironbark	150		150	18.0	5.0	2.0	1.5	Regular	-	-	-	-	-	Typical	-	-	-	-	Typical	-	-	-	-	-	-	Remove
3134	<i>Eucalyptus siderophloia</i>	Northern Grey Ironbark	160		160	16.0	4.0	2.0	1.5	Regular	-	-	-	-	-	Typical	-	-	-	-	Typical	-	-	-	-	-	-	Remove
3135	<i>Eucalyptus siderophloia</i>	Northern Grey Ironbark	170		170	20.0	6.0	2.0	1.6	Regular	-	-	-	-	-	Typical	-	-	-	-	Typical	-	-	-	-	-	-	Remove
3136	<i>Eucalyptus siderophloia</i>	Northern Grey Ironbark	150		150	18.0	5.0	2.0	1.5	Regular	-	-	-	-	-	Typical	-	-	-	-	Typical	-	-	-	-	-	-	Remove
3137	<i>Eucalyptus siderophloia</i>	Northern Grey Ironbark	160		160	18.0	6.0	2.0	1.5	Regular	-	-	-	-	-	Typical	-	-	-	-	Typical	-	-	-	-	-	-	Remove
3138	<i>Eucalyptus siderophloia</i>	Northern Grey Ironbark	130		130	16.0	3.0	2.0	1.4	Regular	-	-	-	-	-	Typical	-	-	-	-	Typical	-	-	-	-	-	-	Remove
3139	<i>Eucalyptus siderophloia</i>	Northern Grey Ironbark	180		180	18.0	6.0	2.2	1.6	Regular	-	-	-	-	-	Typical	-	-	-	-	Typical	-	-	-	-	-	-	Remove
3140	<i>Eucalyptus siderophloia</i>	Northern Grey Ironbark	200		200	18.0	6.0	2.4	1.7	Regular	-	-	-	-	-	Typical	-	-	-	-	Typical	-	-	-	-	-	-	Remove
3141	<i>Eucalyptus tereticornis</i>	Forest Red Gum	130		130	16.0	5.0	2.0	1.4	Regular	-	-	-	-	-	Typical	-	-	-	-	Typical	-	-	-	-	-	-	Remove
3142	DEAD/STAG		370		370	18.0	5.0	4.4	2.2	Regular	-	-	-	-	-	Typical	-	-	-	-	Typical	-	-	Small	-	-	-	Remove
3143	<i>Eucalyptus siderophloia</i>	Northern Grey Ironbark	170	160	233	18.0	7.0	2.8	1.8	Regular	-	-	-	-	-	Typical	-	-	-	-	Typical	-	-	-	-	-	-	Remove
3144	<i>Eucalyptus siderophloia</i>	Northern Grey Ironbark	160		160	18.0	5.0	2.0	1.5	Regular	-	-	-	-	-	Typical	-	-	-	-	Typical	-	-	-	-	-	-	Remove
3145	<i>Eucalyptus siderophloia</i>	Northern Grey Ironbark	300		300	22.0	6.0	3.6	2.0	Regular	-	Thinning	Die-back	-	-	Poor	-	-	-	-	Typical	-	-	-	-	-	-	Remove

Tree ID	Specimen Details									Canopy Condition Details							Trunk Condition Details					Fauna Details and Habitat Value						Retention
	Botanical Name	Common Name	Trunk DBH (mm)	Additional Trunks DBH (mm)	Total DBH (mm) [AS 4970-2009]	Height (m)	Spread (m)	Tree Protection Zone (m)	Structural Root Zone (m)	Canopy Form	Spreading	Thinning	Die-Back	Epicormic Growth	Lopped	Canopy Health	Leaning	Vines	Trunk Damage	Fire Damage	Trunk Health	Scats	Scratches	Hollows	Nest	Termite Nest	Habitat Value	
3146	<i>Eucalyptus siderophloia</i>	Northern Grey Ironbark	230		230	24.0	8.0	2.8	1.8	Regular	-	-	-	-	-	Typical	-	-	-	-	Typical	-	-	-	-	-	-	Remove
3147	<i>Eucalyptus siderophloia</i>	Northern Grey Ironbark	150		150	16.0	4.0	2.0	1.5	Regular	-	-	-	-	-	Typical	-	-	-	-	Typical	-	-	-	-	-	-	Remove
3148	<i>Eucalyptus siderophloia</i>	Northern Grey Ironbark	150		150	18.0	5.0	2.0	1.5	Regular	-	-	-	-	-	Typical	-	-	-	-	Typical	-	-	-	-	-	-	Remove
3149	<i>Eucalyptus siderophloia</i>	Northern Grey Ironbark	210		210	20.0	6.0	2.5	1.7	Regular	-	-	-	-	-	Typical	-	-	-	-	Typical	-	-	-	-	-	-	Remove
3150	<i>Eucalyptus siderophloia</i>	Northern Grey Ironbark	140		140	16.0	4.0	2.0	1.4	Regular	-	-	-	-	-	Typical	-	-	-	-	Typical	-	-	-	-	-	-	Remove
3151	<i>Eucalyptus siderophloia</i>	Northern Grey Ironbark	150		150	18.0	5.0	2.0	1.5	Regular	-	-	-	-	-	Typical	-	-	-	-	Typical	-	-	-	-	-	-	Remove
3152	<i>Eucalyptus siderophloia</i>	Northern Grey Ironbark	160		160	18.0	5.0	2.0	1.5	Regular	-	-	-	-	-	Typical	-	-	-	-	Typical	-	-	-	-	-	-	Remove
3153	<i>Eucalyptus tereticornis</i>	Forest Red Gum	150		150	16.0	5.0	2.0	1.5	Regular	-	-	-	-	-	Typical	-	-	-	-	Typical	-	-	-	-	-	-	Remove
3154	<i>Eucalyptus tereticornis</i>	Forest Red Gum	140		140	16.0	5.0	2.0	1.4	Regular	-	-	-	-	-	Typical	-	-	-	-	Typical	-	-	-	-	-	-	Remove
3155	<i>Eucalyptus siderophloia</i>	Northern Grey Ironbark	160		160	18.0	6.0	2.0	1.5	Regular	-	-	-	-	-	Typical	-	-	-	-	Typical	-	-	-	-	-	-	Remove
3156	<i>Eucalyptus siderophloia</i>	Northern Grey Ironbark	150		150	18.0	5.0	2.0	1.5	Regular	-	-	-	-	-	Typical	-	-	-	-	Typical	-	-	-	-	-	-	Remove
3157	<i>Eucalyptus siderophloia</i>	Northern Grey Ironbark	140		140	18.0	4.0	2.0	1.4	Regular	-	-	-	-	-	Typical	-	-	-	-	Typical	-	-	-	-	-	-	Remove
3158	<i>Eucalyptus siderophloia</i>	Northern Grey Ironbark	150		150	14.0	6.0	2.0	1.5	Regular	-	-	-	-	-	Typical	-	-	-	-	Typical	-	-	-	-	-	-	Remove
3159	<i>Eucalyptus tereticornis</i>	Forest Red Gum	120		120	14.0	5.0	2.0	1.4	Regular	-	-	-	-	-	Typical	-	-	-	-	Typical	-	-	-	-	-	-	Remove
3160	<i>Eucalyptus tereticornis</i>	Forest Red Gum	160		160	16.0	6.0	2.0	1.5	Regular	-	-	-	-	-	Typical	-	-	-	-	Typical	-	-	-	-	-	-	Remove
3161	<i>Eucalyptus siderophloia</i>	Northern Grey Ironbark	180		180	18.0	5.0	2.2	1.6	Regular	-	-	-	-	-	Typical	-	-	-	-	Typical	-	-	-	-	-	-	Remove
3162	<i>Eucalyptus siderophloia</i>	Northern Grey Ironbark	170		170	18.0	5.0	2.0	1.6	Regular	-	-	-	-	-	Typical	-	-	-	-	Typical	-	-	-	-	-	-	Remove
3163	<i>Corymbia citriodora</i>	Spotted Gum	110		110	14.0	3.0	2.0	1.3	Regular	-	-	-	-	-	Typical	-	-	-	-	Typical	-	-	-	-	-	-	Remove
3164	<i>Eucalyptus siderophloia</i>	Northern Grey Ironbark	200		200	14.0	6.0	2.4	1.7	Regular	-	-	-	-	-	Typical	-	-	-	-	Typical	-	-	-	-	-	-	Remove
3165	<i>Eucalyptus tereticornis</i>	Forest Red Gum	150	120	192	18.0	7.0	2.3	1.7	Regular	-	-	-	-	-	Typical	-	-	-	-	Typical	-	-	-	-	-	-	Remove
3166	<i>Eucalyptus siderophloia</i>	Northern Grey Ironbark	160		160	18.0	5.0	2.0	1.5	Regular	-	-	-	-	-	Typical	-	-	-	-	Typical	-	-	-	-	-	-	Remove
3167	<i>Eucalyptus siderophloia</i>	Northern Grey Ironbark	160		160	16.0	5.0	2.0	1.5	Regular	-	-	-	-	-	Typical	-	-	-	-	Typical	-	-	-	-	-	-	Remove
3168	<i>Acacia dispartima</i>	Black Wattle	170		170	8.0	6.0	2.0	1.6	Regular	-	-	-	-	-	Typical	-	-	-	-	Typical	-	-	-	-	-	-	Remove
3169	<i>Eucalyptus moluccana</i>	Gum-topped Box	440		440	30.0	14.0	5.3	2.3	Regular	-	-	-	-	-	Typical	-	-	-	-	Typical	-	-	-	-	-	-	Removed - LCC sewer
3170	<i>Eucalyptus moluccana</i>	Gum-topped Box	220		220	16.0	6.0	2.6	1.8	Regular	-	-	-	-	-	Typical	-	-	-	-	Typical	-	-	-	-	-	-	Removed - LCC sewer
3171	<i>Eucalyptus moluccana</i>	Gum-topped Box	580		580	26.0	14.0	7.0	2.6	Regular	-	-	Die-back	-	-	Typical	-	-	-	-	Typical	-	-	-	-	-	-	Removed - LCC sewer
3172	<i>Corymbia tessellaris</i>	Moreton Bay Ash	220		220	18.0	8.0	2.6	1.8	Regular	-	-	-	-	-	Typical	-	-	-	-	Typical	-	-	-	-	-	-	Removed - LCC sewer
3173	<i>Eucalyptus moluccana</i>	Gum-topped Box	130		130	12.0	2.0	2.0	1.4	Regular	-	-	-	-	-	Typical	-	-	-	-	Typical	-	-	-	-	-	-	Remove
3174	DEAD/STAG		530		530	22.0	5.0	6.4	2.5	Regular	-	-	-	-	-	Typical	-	-	-	-	Typical	-	-	Small	-	-	-	Remove
3175	<i>Eucalyptus siderophloia</i>	Northern Grey Ironbark	350		350	24.0	12.0	4.2	2.1	Regular	-	-	-	-	-	Typical	-	Introduced	-	-	Typical	-	-	-	-	-	-	Remove
3176	<i>Lophostemon suaveolens</i>	Swamp Box	210		210	14.0	6.0	2.5	1.7	Regular	-	-	-	-	-	Typical	-	-	-	-	Typical	-	-	-	-	-	-	Remove
3177	<i>Eucalyptus siderophloia</i>	Northern Grey Ironbark	210		210	16.0	6.0	2.5	1.7	Regular	-	-	-	-	-	Typical	-	-	-	-	Typical	-	-	-	-	-	-	Remove
3178	<i>Eucalyptus siderophloia</i>	Northern Grey Ironbark	170		170	18.0	6.0	2.0	1.6	Regular	-	-	-	-	-	Typical	-	-	-	-	Typical	-	-	-	-	-	-	Remove
3179	<i>Eucalyptus siderophloia</i>	Northern Grey Ironbark	170		170	18.0	5.0	2.0	1.6	Regular	-	-	-	-	-	Typical	-	-	-	-	Typical	-	-	-	-	-	-	Remove
3180	<i>Eucalyptus tereticornis</i>	Forest Red Gum	160		160	16.0	5.0	2.0	1.5	Regular	-	-	-	-	-	Typical	-	-	-	-	Typical	-	-	-	-	-	-	Remove
3181	<i>Eucalyptus tereticornis</i>	Forest Red Gum	150		150	14.0	5.0	2.0	1.5	Regular	-	-	-	-	-	Typical	-	-	-	-	Typical	-	-	-	-	-	-	Remove
3182	<i>Lophostemon suaveolens</i>	Swamp Box	160		160	12.0	6.0	2.0	1.5	Regular	-	-	-	-	-	Typical	-	-	-	-	Typical	-	-	-	-	-	-	Remove
3183	<i>Eucalyptus tereticornis</i>	Forest Red Gum	160		160	14.0	5.0	2.0	1.5	Regular	-	-	-	-	-	Typical	-	-	-	-	Typical	-	-	-	-	-	-	Remove
3184	<i>Alphitonia excelsa</i>	Soap Tree	170		170	9.0	6.0	2.0	1.6	Regular	-	-	-	-	-	Typical	-	-	-	-	Typical	-	-	-	-	-	-	Remove
3185	<i>Eucalyptus tereticornis</i>	Forest Red Gum	130		130	14.0	3.0	2.0	1.4	Regular	-	-	-	-	-	Typical	-	-	-	-	Typical	-	-	-	-	-	-	Remove
3186	<i>Eucalyptus siderophloia</i>	Northern Grey Ironbark	180		180	18.0	6.0	2.2	1.6	Regular	-	-	-	-	-	Typical	-	-	-	-	Typical	-	-	-	-	-	-	Remove
3187	<i>Eucalyptus tereticornis</i>	Forest Red Gum	140		140	14.0	6.0	2.0	1.4	Regular	-	-	-	-	-	Typical	-	-	-	-	Typical	-	-	-	-	-	-	Remove

Specimen Details										Canopy Condition Details							Trunk Condition Details					Fauna Details and Habitat Value						Retention
Tree ID	Botanical Name	Common Name	Trunk DBH (mm)	Additional Trunks DBH (mm)	Total DBH (mm) [AS 4970-2009]	Height (m)	Spread (m)	Tree Protection Zone (m)	Structural Root Zone (m)	Canopy Form	Spreading	Thinning	Die-Back	Epicormic Growth	Lopped	Canopy Health	Leaning	Vines	Trunk Damage	Fire Damage	Trunk Health	Scats	Scratches	Hollows	Nest	Termite Nest	Habitat Value	
3188	<i>Eucalyptus siderophloia</i>	Northern Grey Ironbark	140		140	16.0	5.0	2.0	1.4	Regular	-	-	-	-	-	Typical	-	-	-	-	Typical	-	-	-	-	-	-	Remove
3189	<i>Eucalyptus siderophloia</i>	Northern Grey Ironbark	150		150	14.0	5.0	2.0	1.5	Regular	-	-	-	-	-	Typical	-	-	-	-	Typical	-	-	-	-	-	-	Remove
3190	<i>Eucalyptus siderophloia</i>	Northern Grey Ironbark	140		140	14.0	4.0	2.0	1.4	Regular	-	-	-	-	-	Typical	-	-	-	-	Typical	-	-	-	-	-	-	Remove
3191	<i>Eucalyptus siderophloia</i>	Northern Grey Ironbark	180		180	18.0	6.0	2.2	1.6	Regular	-	-	-	-	-	Typical	-	-	-	-	Typical	-	-	-	-	-	-	Remove
3192	<i>Alphitonia excelsa</i>	Soap Tree	260		260	14.0	9.0	3.1	1.9	Regular	-	-	-	-	-	Typical	-	-	-	-	Typical	-	-	-	-	-	-	Remove
3193	<i>Eucalyptus siderophloia</i>	Northern Grey Ironbark	160		160	16.0	6.0	2.0	1.5	Regular	-	-	-	-	-	Typical	-	-	-	-	Typical	-	-	-	-	-	-	Remove
3194	<i>Eucalyptus siderophloia</i>	Northern Grey Ironbark	160		160	18.0	5.0	2.0	1.5	Regular	-	-	-	-	-	Typical	-	-	-	-	Typical	-	-	-	-	-	-	Remove
3195	<i>Angophora leiocarpa</i>	Smooth-barked Apple	260		260	24.0	10.0	3.1	1.9	Regular	-	-	-	-	-	Typical	-	-	-	-	Typical	-	-	-	-	-	-	Remove
3196	<i>Corymbia intermedia</i>	Pink Bloodwood	350		350	24.0	10.0	4.2	2.1	Regular	-	-	-	-	-	Typical	-	-	-	-	Typical	-	-	-	-	-	-	Remove
3197	DEAD/STAG		330		330	10.0	2.0	4.0	2.1	Regular	-	-	-	-	-	Typical	-	-	-	-	Typical	-	-	Small	-	-	-	Remove
3198	<i>Corymbia tessellaris</i>	Moreton Bay Ash	210		210	18.0	7.0	2.5	1.7	Regular	-	-	-	-	-	Typical	-	-	-	-	Typical	-	-	-	-	-	-	Remove
3199	<i>Eucalyptus siderophloia</i>	Northern Grey Ironbark	210		210	20.0	6.0	2.5	1.7	Regular	-	-	-	-	-	Typical	-	-	-	-	Typical	-	-	-	-	-	-	Remove
3200	<i>Corymbia tessellaris</i>	Moreton Bay Ash	250		250	20.0	8.0	3.0	1.8	Regular	-	-	-	-	-	Typical	-	-	-	-	Typical	-	-	-	-	-	-	Remove
3201	<i>Eucalyptus siderophloia</i>	Northern Grey Ironbark	160		160	14.0	3.0	2.0	1.5	Regular	-	-	-	-	-	Typical	-	-	-	-	Typical	-	-	-	-	-	-	Remove
3202	<i>Eucalyptus siderophloia</i>	Northern Grey Ironbark	240		240	20.0	6.0	2.9	1.8	Regular	-	-	-	-	-	Typical	-	-	-	-	Typical	-	-	-	-	-	-	Remove
3203	<i>Eucalyptus siderophloia</i>	Northern Grey Ironbark	160		160	14.0	2.0	2.0	1.5	Regular	-	-	-	-	-	Typical	-	-	-	-	Typical	-	-	-	-	-	-	Remove
3204	<i>Eucalyptus siderophloia</i>	Northern Grey Ironbark	210		210	20.0	6.0	2.5	1.7	Regular	-	-	-	-	-	Typical	-	-	-	-	Typical	-	-	-	-	-	-	Remove
3205	<i>Eucalyptus siderophloia</i>	Northern Grey Ironbark	150		150	12.0	4.0	2.0	1.5	Regular	-	-	-	-	-	Typical	-	-	-	-	Typical	-	-	-	-	-	-	Remove
3206	<i>Eucalyptus siderophloia</i>	Northern Grey Ironbark	220		220	16.0	6.0	2.6	1.8	Regular	-	-	-	-	-	Typical	-	-	-	-	Typical	-	-	-	-	-	-	Remove
3207	<i>Eucalyptus siderophloia</i>	Northern Grey Ironbark	330		330	24.0	10.0	4.0	2.1	Regular	-	-	-	-	-	Typical	-	-	-	-	Typical	-	-	-	-	-	-	Remove
3208	<i>Eucalyptus siderophloia</i>	Northern Grey Ironbark	220		220	18.0	7.0	2.6	1.8	Regular	-	-	-	-	-	Typical	-	-	-	-	Typical	-	-	-	-	-	-	Remove
3209	<i>Eucalyptus siderophloia</i>	Northern Grey Ironbark	360		360	24.0	10.0	4.3	2.2	Regular	-	-	-	-	-	Typical	-	-	-	-	Typical	-	-	-	-	-	-	Remove
3210	<i>Lophostemon suaveolens</i>	Swamp Box	180		180	11.0	5.0	2.2	1.6	Regular	-	-	-	-	-	Typical	-	-	-	-	Typical	-	-	-	-	-	-	Remove
3211	<i>Corymbia intermedia</i>	Pink Bloodwood	140		140	8.0	3.0	2.0	1.4	Regular	-	-	-	-	-	Typical	-	-	-	-	Typical	-	-	-	-	-	-	Remove
3212	<i>Corymbia citriodora</i>	Spotted Gum	300		300	24.0	12.0	3.6	2.0	Regular	-	-	-	-	-	Typical	-	-	-	-	Typical	-	-	-	-	-	-	Remove
3213	<i>Corymbia citriodora</i>	Spotted Gum	310		310	24.0	10.0	3.7	2.0	Regular	-	-	-	-	-	Typical	-	-	-	-	Typical	-	-	-	-	-	-	Remove
3214	<i>Eucalyptus tereticornis</i>	Forest Red Gum	170		170	14.0	6.0	2.0	1.6	Regular	-	-	-	-	-	Typical	-	-	-	-	Typical	-	-	-	-	-	-	Remove
3215	<i>Eucalyptus siderophloia</i>	Northern Grey Ironbark	470		470	28.0	14.0	5.6	2.4	Regular	-	-	-	-	-	Typical	-	-	-	-	Typical	-	-	-	-	-	-	Remove
3216	<i>Eucalyptus siderophloia</i>	Northern Grey Ironbark	160		160	14.0	4.0	2.0	1.5	Regular	-	-	-	-	-	Typical	-	-	-	-	Typical	-	-	-	-	-	-	Remove
3217	<i>Eucalyptus siderophloia</i>	Northern Grey Ironbark	140		140	16.0	4.0	2.0	1.4	Regular	-	-	-	-	-	Typical	-	-	-	-	Typical	-	-	-	-	-	-	Remove
3218	<i>Eucalyptus tereticornis</i>	Forest Red Gum	310		310	24.0	12.0	3.7	2.0	Regular	-	-	-	-	-	Typical	-	-	-	-	Typical	-	-	-	-	-	-	Remove
3219	<i>Eucalyptus siderophloia</i>	Northern Grey Ironbark	160		160	16.0	5.0	2.0	1.5	Regular	-	-	-	-	-	Typical	-	-	-	-	Typical	-	-	-	-	-	-	Remove
3220	<i>Eucalyptus siderophloia</i>	Northern Grey Ironbark	300		300	24.0	12.0	3.6	2.0	Regular	-	-	-	-	-	Typical	-	-	-	-	Typical	-	-	-	-	-	-	Remove
3221	<i>Eucalyptus siderophloia</i>	Northern Grey Ironbark	150		150	14.0	5.0	2.0	1.5	Regular	-	-	-	-	-	Typical	-	-	-	-	Typical	-	-	-	-	-	-	Remove
3222	<i>Corymbia intermedia</i>	Pink Bloodwood	200		200	20.0	9.0	2.4	1.7	Regular	-	-	-	-	-	Typical	-	-	-	-	Typical	-	-	-	-	-	-	Remove
3223	<i>Eucalyptus siderophloia</i>	Northern Grey Ironbark	150		150	14.0	7.0	2.0	1.5	Regular	-	-	-	-	-	Typical	-	-	-	-	Typical	-	-	-	-	-	-	Remove
3224	<i>Eucalyptus tereticornis</i>	Forest Red Gum	150		150	16.0	6.0	2.0	1.5	Regular	-	-	-	-	-	Typical	-	-	-	-	Typical	-	-	-	-	-	-	Remove
3225	<i>Eucalyptus siderophloia</i>	Northern Grey Ironbark	240		240	22.0	10.0	2.9	1.8	Regular	-	-	-	-	-	Typical	-	-	-	-	Typical	-	-	-	-	-	-	Remove
3226	<i>Corymbia citriodora</i>	Spotted Gum	440		440	28.0	14.0	5.3	2.3	Regular	-	-	-	-	-	Typical	-	-	-	-	Typical	-	-	-	-	-	-	Remove
3227	<i>Corymbia citriodora</i>	Spotted Gum	150		150	18.0	4.0	2.0	1.5	Regular	-	-	-	-	-	Typical	-	-	-	-	Typical	-	-	-	-	-	-	Remove
3228	<i>Corymbia citriodora</i>	Spotted Gum	150		150	14.0	4.0	2.0	1.5	Regular	-	-	-	-	-	Typical	-	-	-	-	Typical	-	-	-	-	-	-	Remove
3229	<i>Corymbia citriodora</i>	Spotted Gum	150		150	18.0	4.0	2.0	1.5	Regular	-	-	-	-	-	Typical	-	-	-	-	Typical	-	-	-	-	-	-	Remove

Specimen Details										Canopy Condition Details							Trunk Condition Details					Fauna Details and Habitat Value						
Tree ID	Botanical Name	Common Name	Trunk DBH (mm)	Additional Trunks DBH (mm)	Total DBH (mm) [AS 4970-2009]	Height (m)	Spread (m)	Tree Protection Zone (m)	Structural Root Zone (m)	Canopy Form	Spreading	Thinning	Die-Back	Epicormic Growth	Lopped	Canopy Health	Leaning	Vines	Trunk Damage	Fire Damage	Trunk Health	Scats	Scratches	Hollows	Nest	Termite Nest	Habitat Value	Retention
3230	Corymbia citriodora	Spotted Gum	160		160	18.0	4.0	2.0	1.5	Regular	-	-	-	-	-	Typical	-	-	-	-	Typical	-	-	-	-	-	-	Remove
3231	Corymbia citriodora	Spotted Gum	190		190	20.0	9.0	2.3	1.6	Regular	-	-	-	-	-	Typical	-	-	-	-	Typical	-	-	-	-	-	-	Remove
3232	Corymbia citriodora	Spotted Gum	160		160	16.0	6.0	2.0	1.5	Regular	-	-	-	-	-	Typical	-	-	-	-	Typical	-	-	-	-	-	-	Remove
3233	Corymbia citriodora	Spotted Gum	160		160	18.0	6.0	2.0	1.5	Regular	-	-	-	-	-	Typical	-	-	-	-	Typical	-	-	-	-	-	-	Remove
3234	Corymbia citriodora	Spotted Gum	160		160	18.0	7.0	2.0	1.5	Regular	-	-	-	-	-	Typical	-	-	-	-	Typical	-	-	-	-	-	-	Remove
3235	Corymbia citriodora	Spotted Gum	150		150	18.0	4.0	2.0	1.5	Regular	-	-	-	-	Lopped	Typical	-	-	-	-	Typical	-	-	-	-	-	-	Remove
3236	Eucalyptus siderophloia	Northern Grey Ironbark	150		150	16.0	5.0	2.0	1.5	Regular	-	-	-	-	-	Typical	-	-	-	-	Typical	-	-	-	-	-	-	Remove
3237	Eucalyptus siderophloia	Northern Grey Ironbark	250		250	24.0	12.0	3.0	1.8	Regular	-	-	-	-	-	Typical	-	-	-	-	Typical	-	-	-	-	-	-	Remove
3238	Corymbia citriodora	Spotted Gum	210		210	22.0	7.0	2.5	1.7	Regular	-	-	-	-	-	Typical	-	-	-	-	Typical	-	-	-	-	-	-	Remove
3239	Corymbia citriodora	Spotted Gum	210		210	22.0	7.0	2.5	1.7	Regular	-	-	-	-	-	Typical	-	-	-	-	Typical	-	-	-	-	-	-	Remove
3240	Corymbia citriodora	Spotted Gum	150		150	18.0	5.0	2.0	1.5	Regular	-	-	-	-	-	Typical	-	-	-	-	Typical	-	-	-	-	-	-	Remove
3241	Corymbia citriodora	Spotted Gum	130		130	14.0	5.0	2.0	1.4	Regular	-	-	-	-	-	Typical	-	-	-	-	Typical	-	-	-	-	-	-	Remove
3242	Corymbia citriodora	Spotted Gum	170		170	20.0	6.0	2.0	1.6	Regular	-	-	-	-	-	Typical	-	-	-	-	Typical	-	-	-	-	-	-	Remove
3243	Corymbia citriodora	Spotted Gum	200		200	21.0	8.0	2.4	1.7	Regular	-	-	-	-	-	Typical	-	-	-	-	Typical	-	-	-	-	-	-	Remove
3244	Eucalyptus siderophloia	Northern Grey Ironbark	170		170	16.0	7.0	2.0	1.6	Regular	-	-	-	-	-	Typical	-	-	-	-	Typical	-	-	-	-	-	-	Remove
3245	Corymbia citriodora	Spotted Gum	240		240	26.0	12.0	2.9	1.8	Regular	-	-	-	-	-	Typical	-	-	-	-	Typical	-	-	-	-	-	-	Remove
3246	Eucalyptus siderophloia	Northern Grey Ironbark	280		280	20.0	10.0	3.4	1.9	Regular	-	-	-	-	-	Typical	-	-	-	-	Typical	-	-	-	-	-	-	Remove
3247	Eucalyptus siderophloia	Northern Grey Ironbark	170		170	18.0	6.0	2.0	1.6	Regular	-	-	-	-	-	Typical	-	-	-	-	Typical	-	-	-	-	-	-	Remove
3248	Eucalyptus siderophloia	Northern Grey Ironbark	210		210	20.0	10.0	2.5	1.7	Regular	-	-	-	-	-	Typical	-	-	-	-	Typical	-	-	-	-	-	-	Remove
3249	Eucalyptus siderophloia	Northern Grey Ironbark	140		140	14.0	5.0	2.0	1.4	Regular	-	-	-	-	-	Typical	-	-	-	-	Typical	-	-	-	-	-	-	Remove
3250	Eucalyptus siderophloia	Northern Grey Ironbark	200		200	22.0	9.0	2.4	1.7	Regular	-	-	-	-	-	Typical	-	-	-	-	Typical	-	-	-	-	-	-	Remove
3251	Corymbia citriodora	Spotted Gum	260		260	26.0	12.0	3.1	1.9	Regular	-	-	-	-	-	Typical	-	-	-	-	Typical	-	-	-	-	-	-	Remove
3252	Angophora leiocarpa	Smooth-barked Apple	220		220	18.0	8.0	2.6	1.8	Regular	-	-	-	-	-	Typical	-	-	-	-	Typical	-	-	-	-	-	-	Remove
3253	Eucalyptus siderophloia	Northern Grey Ironbark	260		260	22.0	10.0	3.1	1.9	Regular	-	-	-	-	-	Typical	-	-	-	-	Typical	-	-	-	-	-	-	Remove
3254	Angophora leiocarpa	Smooth-barked Apple	220		220	16.0	7.0	2.6	1.8	Regular	-	-	-	-	-	Typical	-	-	-	-	Typical	-	-	-	-	-	-	Remove
3255	Eucalyptus siderophloia	Northern Grey Ironbark	170		170	18.0	6.0	2.0	1.6	Regular	-	-	-	-	-	Typical	-	-	-	-	Typical	-	-	-	-	-	-	Remove
3256	Eucalyptus siderophloia	Northern Grey Ironbark	190		190	22.0	5.0	2.3	1.6	Regular	-	-	Die-back	Epicormic	-	Poor	-	-	-	-	Typical	-	-	-	-	-	-	Remove
3257	Corymbia citriodora	Spotted Gum	120		120	18.0	4.0	2.0	1.4	Regular	-	-	-	-	-	Typical	-	-	-	-	Typical	-	-	-	-	-	-	Remove
3258	Corymbia citriodora	Spotted Gum	150		150	18.0	5.0	2.0	1.5	Regular	-	-	-	-	-	Typical	-	-	-	-	Typical	-	-	-	-	-	-	Remove
3259	Corymbia citriodora	Spotted Gum	140		140	18.0	4.0	2.0	1.4	Regular	-	-	-	-	-	Typical	-	-	-	-	Typical	-	-	-	-	-	-	Remove
3260	Corymbia citriodora	Spotted Gum	200		200	18.0	6.0	2.4	1.7	Regular	-	-	-	-	-	Typical	-	-	-	-	Typical	-	-	-	-	-	-	Remove
3261	Corymbia citriodora	Spotted Gum	150		150	14.0	5.0	2.0	1.5	Regular	-	-	-	-	-	Typical	-	-	-	-	Typical	-	-	-	-	-	-	Remove
3262	Corymbia citriodora	Spotted Gum	180		180	18.0	7.0	2.2	1.6	Regular	-	-	-	-	-	Typical	-	-	-	-	Typical	-	-	-	-	-	-	Remove
3263	Corymbia citriodora	Spotted Gum	180		180	18.0	7.0	2.2	1.6	Regular	-	-	-	-	-	Typical	-	-	-	-	Typical	-	-	-	-	-	-	Remove
3264	Corymbia citriodora	Spotted Gum	140		140	16.0	7.0	2.0	1.4	Regular	-	-	-	-	-	Typical	-	-	-	-	Typical	-	-	-	-	-	-	Remove
3265	Eucalyptus siderophloia	Northern Grey Ironbark	210		210	14.0	6.0	2.5	1.7	Regular	-	-	-	-	-	Typical	-	-	Trunk Dmg.	-	Typical	-	-	-	-	-	-	Remove
3266	Eucalyptus siderophloia	Northern Grey Ironbark	330		330	24.0	12.0	4.0	2.1	Regular	-	-	-	-	-	Typical	-	-	-	-	Typical	-	-	-	-	-	-	Remove
3267	Corymbia citriodora	Spotted Gum	300		300	24.0	12.0	3.6	2.0	Regular	-	-	-	-	-	Typical	-	-	-	-	Typical	-	-	-	-	-	-	Remove
3268	Corymbia citriodora	Spotted Gum	150		150	14.0	4.0	2.0	1.5	Regular	-	-	-	-	-	Typical	-	-	-	-	Typical	-	-	-	-	-	-	Remove
3269	Corymbia intermedia	Pink Bloodwood	310		310	20.0	7.0	3.7	2.0	Regular	-	Thinning	Die-back	-	-	Poor	-	-	-	-	Typical	-	-	-	-	-	-	Remove
3270	Eucalyptus tereticornis	Forest Red Gum	300		300	24.0	12.0	3.6	2.0	Regular	-	-	Die-back	-	-	Typical	-	-	Trunk Dmg.	-	Typical	-	-	-	-	-	-	Remove
3271	Corymbia citriodora	Spotted Gum	230		230	24.0	10.0	2.8	1.8	Regular	-	-	-	-	-	Typical	-	-	-	-	Typical	-	-	-	-	-	-	Remove

Specimen Details										Canopy Condition Details							Trunk Condition Details					Fauna Details and Habitat Value						
Tree ID	Botanical Name	Common Name	Trunk DBH (mm)	Additional Trunks DBH (mm)	Total DBH (mm) [AS 4970-2009]	Height (m)	Spread (m)	Tree Protection Zone (m)	Structural Root Zone (m)	Canopy Form	Spreading	Thinning	Die-Back	Epicormic Growth	Lopped	Canopy Health	Leaning	Vines	Trunk Damage	Fire Damage	Trunk Health	Scats	Scratches	Hollows	Nest	Termite Nest	Habitat Value	Retention
3272	<i>Corymbia citriodora</i>	Spotted Gum	150		150	18.0	3.0	2.0	1.5	Regular	-	-	-	-	-	Typical	-	-	-	-	Typical	-	-	-	-	-	-	Remove
3273	<i>Eucalyptus moluccana</i>	Gum-topped Box	150		150	18.0	6.0	2.0	1.5	Regular	-	-	-	-	-	Typical	-	-	-	-	Typical	-	-	-	-	-	-	Remove
3274	<i>Eucalyptus siderophloia</i>	Northern Grey Ironbark	150		150	14.0	5.0	2.0	1.5	Regular	-	-	-	-	-	Typical	-	-	-	-	Typical	-	-	-	-	-	-	Remove
3275	<i>Eucalyptus siderophloia</i>	Northern Grey Ironbark	140		140	16.0	6.0	2.0	1.4	Regular	-	-	-	-	-	Typical	-	-	-	-	Typical	-	-	-	-	-	-	Remove
3276	<i>Corymbia citriodora</i>	Spotted Gum	140		140	16.0	4.0	2.0	1.4	Regular	-	-	-	-	-	Typical	-	-	-	-	Typical	-	-	-	-	-	-	Remove
3277	<i>Corymbia citriodora</i>	Spotted Gum	150		150	18.0	5.0	2.0	1.5	Regular	-	-	-	-	-	Typical	-	-	-	-	Typical	-	-	-	-	-	-	Remove
3278	<i>Eucalyptus siderophloia</i>	Northern Grey Ironbark	140		140	14.0	4.0	2.0	1.4	Regular	-	-	-	-	-	Typical	-	-	-	-	Typical	-	-	-	-	-	-	Remove
3279	<i>Corymbia citriodora</i>	Spotted Gum	150		150	18.0	5.0	2.0	1.5	Regular	-	-	-	-	-	Typical	-	-	-	-	Typical	-	-	-	-	-	-	Remove
3280	<i>Corymbia citriodora</i>	Spotted Gum	150		150	14.0	6.0	2.0	1.5	Regular	-	-	-	-	-	Typical	-	-	-	-	Typical	-	-	-	-	-	-	Remove
3281	<i>Eucalyptus siderophloia</i>	Northern Grey Ironbark	200		200	14.0	5.0	2.4	1.7	Regular	-	-	-	-	-	Typical	-	-	-	-	Typical	-	-	-	-	-	-	Remove
3282	<i>Corymbia citriodora</i>	Spotted Gum	180		180	16.0	7.0	2.2	1.6	Regular	-	-	-	-	-	Typical	-	-	-	-	Typical	-	-	-	-	-	-	Remove
3283	<i>Corymbia citriodora</i>	Spotted Gum	260		260	24.0	12.0	3.1	1.9	Regular	-	-	-	-	-	Typical	-	-	-	-	Typical	-	-	-	-	-	-	Remove
3284	<i>Corymbia citriodora</i>	Spotted Gum	290		290	24.0	10.0	3.5	2.0	Regular	-	-	-	-	-	Typical	-	-	-	-	Typical	-	-	-	-	-	-	Remove
3285	<i>Corymbia citriodora</i>	Spotted Gum	300		300	24.0	10.0	3.6	2.0	Regular	-	-	-	-	-	Typical	-	-	-	-	Typical	-	-	-	-	-	-	Remove
3286	<i>Corymbia citriodora</i>	Spotted Gum	150		150	14.0	5.0	2.0	1.5	Regular	-	-	Die-back	Epicormic	-	Poor	-	-	-	-	Typical	-	-	-	-	-	-	Remove
3287	<i>Corymbia citriodora</i>	Spotted Gum	450		450	26.0	12.0	5.4	2.4	Regular	-	-	-	-	-	Typical	Minor	-	-	-	Typical	-	Old	-	-	-	-	Remove
3288	<i>Corymbia citriodora</i>	Spotted Gum	370		370	26.0	12.0	4.4	2.2	Regular	-	-	-	-	-	Typical	-	-	-	-	Typical	-	-	-	-	-	-	Remove
3289	<i>Corymbia citriodora</i>	Spotted Gum	110		110	12.0	4.0	2.0	1.3	Regular	-	-	-	-	-	Typical	-	-	-	-	Typical	-	-	-	-	-	-	Remove
3290	<i>Eucalyptus siderophloia</i>	Northern Grey Ironbark	170		170	16.0	7.0	2.0	1.6	Regular	-	-	-	-	-	Typical	-	-	-	-	Typical	-	-	-	-	-	-	Remove
3291	<i>Eucalyptus siderophloia</i>	Northern Grey Ironbark	150		150	14.0	6.0	2.0	1.5	Regular	-	-	-	-	-	Typical	-	-	-	-	Typical	-	-	-	-	-	-	Remove
3292	<i>Eucalyptus siderophloia</i>	Northern Grey Ironbark	170	140, 120	251	16.0	7.0	3.0	1.9	Regular	-	-	-	-	-	Typical	-	-	-	-	Typical	-	-	-	-	-	-	Remove
3293	<i>Corymbia citriodora</i>	Spotted Gum	150		150	16.0	5.0	2.0	1.5	Regular	-	-	-	-	-	Typical	-	-	-	-	Typical	-	-	-	-	-	-	Remove
3294	<i>Acacia disparrima</i>	Black Wattle	200		200	8.0	6.0	2.4	1.7	Regular	-	-	-	-	-	Typical	-	-	-	-	Typical	-	-	-	-	-	-	Remove
3295	<i>Eucalyptus siderophloia</i>	Northern Grey Ironbark	200		200	16.0	4.0	2.4	1.7	Regular	-	-	-	-	-	Typical	-	-	-	-	Typical	-	-	-	-	-	-	Remove
3296	<i>Eucalyptus siderophloia</i>	Northern Grey Ironbark	150		150	12.0	5.0	2.0	1.5	Regular	-	-	-	-	-	Typical	-	-	-	-	Typical	-	-	-	-	-	-	Remove
3297	<i>Corymbia citriodora</i>	Spotted Gum	200	120	233	20.0	10.0	2.8	1.8	Regular	-	-	-	-	-	Typical	-	-	-	-	Typical	-	-	-	-	-	-	Remove
3298	<i>Corymbia citriodora</i>	Spotted Gum	170		170	14.0	5.0	2.0	1.6	Regular	-	-	-	-	-	Typical	-	-	-	-	Typical	-	-	-	-	-	-	Remove
3299	<i>Eucalyptus siderophloia</i>	Northern Grey Ironbark	120		120	8.0	3.0	2.0	1.4	Regular	-	-	-	-	-	Typical	-	-	-	-	Typical	-	-	-	-	-	-	Remove
3300	<i>Eucalyptus siderophloia</i>	Northern Grey Ironbark	150		150	14.0	5.0	2.0	1.5	Regular	-	-	-	-	-	Typical	-	-	-	-	Typical	-	-	-	-	-	-	Remove
3301	<i>Eucalyptus siderophloia</i>	Northern Grey Ironbark	240		240	24.0	10.0	2.9	1.8	Regular	-	-	-	-	-	Typical	-	-	-	-	Typical	-	-	-	-	-	-	Remove
3302	<i>Corymbia citriodora</i>	Spotted Gum	310		310	26.0	12.0	3.7	2.0	Regular	-	-	-	-	-	Typical	-	-	-	-	Typical	-	-	-	-	-	-	Remove
3303	<i>Eucalyptus siderophloia</i>	Northern Grey Ironbark	140		140	14.0	6.0	2.0	1.4	Regular	-	-	-	-	-	Typical	-	-	-	-	Typical	-	-	-	-	-	-	Remove
3304	<i>Eucalyptus siderophloia</i>	Northern Grey Ironbark	210	210	297	24.0	9.0	3.6	2.0	Regular	-	-	-	-	-	Typical	-	-	-	-	Typical	-	-	-	-	-	-	Remove
3305	<i>Eucalyptus siderophloia</i>	Northern Grey Ironbark	210		210	16.8	4.0	2.5	1.7	Regular	-	-	-	-	-	Typical	-	-	-	-	Typical	-	-	-	-	-	-	Remove
3306	<i>Eucalyptus siderophloia</i>	Northern Grey Ironbark	190	160	248	14.0	3.0	3.0	1.8	Regular	-	-	-	-	-	Typical	-	-	-	-	Typical	-	-	-	-	-	-	Remove
3307	<i>Corymbia citriodora</i>	Spotted Gum	140		140	16.8	2.0	2.0	1.4	Regular	-	-	-	-	-	Typical	-	-	-	-	Typical	-	-	-	-	-	-	Remove
3308	<i>Corymbia intermedia</i>	Pink Bloodwood	120		120	14.0	12.0	2.0	1.4	Regular	-	-	-	-	-	Typical	-	-	-	-	Typical	-	-	-	-	-	-	Remove
3309	<i>Corymbia citriodora</i>	Spotted Gum	120		120	16.0	2.0	2.0	1.4	Regular	-	-	-	-	-	Typical	-	-	-	-	Typical	-	-	-	-	-	-	Remove
3310	<i>Corymbia citriodora</i>	Spotted Gum	155		155	16.2	3.0	2.0	1.5	Regular	-	-	-	-	-	Typical	-	-	-	-	Typical	-	-	-	-	-	-	Remove
3311	<i>Corymbia citriodora</i>	Spotted Gum	120		120	16.0	2.0	2.0	1.4	Regular	-	-	-	-	-	Typical	-	-	-	-	Typical	-	-	-	-	-	-	Remove
3312	<i>Eucalyptus siderophloia</i>	Northern Grey Ironbark	110	110	156	9.8	3.0	2.0	1.5	Regular	-	-	-	-	-	Typical	-	-	-	-	Typical	-	-	-	-	-	-	Remove
3313	<i>Acacia disparrima</i>	Black Wattle	180		180	9.0	2.0	2.2	1.6	Regular	-	-	-	-	-	Typical	-	-	-	-	Typical	-	-	-	-	-	-	Remove

Specimen Details										Canopy Condition Details						Trunk Condition Details					Fauna Details and Habitat Value							
Tree ID	Botanical Name	Common Name	Trunk DBH (mm)	Additional Trunks DBH (mm)	Total DBH (mm) [AS 4970-2009]	Height (m)	Spread (m)	Tree Protection Zone (m)	Structural Root Zone (m)	Canopy Form	Spreading	Thinning	Die-Back	Epicormic Growth	Lopped	Canopy Health	Leaning	Vines	Trunk Damage	Fire Damage	Trunk Health	Scats	Scratches	Hollows	Nest	Termite Nest	Habitat Value	Retention
3314	Corymbia citriodora	Spotted Gum	220		220	21.0	4.0	2.6	1.8	Regular	-	-	-	-	-	Typical	-	-	-	-	Typical	-	-	-	-	-	-	Remove
3315	Acacia disparrima	Black Wattle	130	120, 130	220	17.0	2.0	2.6	1.8	Regular	-	-	-	-	-	Typical	-	-	-	-	Typical	-	-	-	-	-	-	Remove
3316	Corymbia citriodora	Spotted Gum	110		110	19.0	2.0	2.0	1.3	Regular	-	-	-	-	-	Typical	-	-	-	-	Typical	-	-	-	-	-	-	Remove
3317	Corymbia citriodora	Spotted Gum	180		180	21.0	4.0	2.2	1.6	Regular	-	-	-	-	-	Typical	-	-	-	-	Typical	-	-	-	-	-	-	Remove
3318	Corymbia citriodora	Spotted Gum	140		140	19.0	2.0	2.0	1.4	Regular	-	-	-	-	-	Typical	-	-	-	-	Typical	-	-	-	-	-	-	Remove
3319	Corymbia citriodora	Spotted Gum	110		110	13.2	2.0	2.0	1.3	Regular	-	-	-	-	-	Typical	-	-	-	-	Typical	-	-	-	-	-	-	Remove
3320	Corymbia citriodora	Spotted Gum	100		100	18.0	1.0	2.0	1.3	Regular	-	-	-	-	-	Typical	-	-	-	-	Typical	-	-	-	-	-	-	Remove
3321	Corymbia citriodora	Spotted Gum	110		110	18.0	2.0	2.0	1.3	Regular	-	-	-	-	-	Typical	-	-	-	-	Typical	-	-	-	-	-	-	Remove
3322	Corymbia citriodora	Spotted Gum	100		100	19.0	2.0	2.0	1.3	Regular	-	-	-	-	-	Typical	-	-	-	-	Typical	-	-	-	-	-	-	Remove
3323	Acacia disparrima	Black Wattle	160		160	14.2	3.0	2.0	1.5	Regular	-	-	-	-	-	Typical	-	-	-	-	Typical	-	-	-	-	-	-	Remove
3324	Eucalyptus siderophloia	Northern Grey Ironbark	170		170	16.0	3.0	2.0	1.6	Regular	-	-	-	-	-	Typical	-	-	-	-	Typical	-	-	-	-	-	-	Remove
3325	Corymbia citriodora	Spotted Gum	110		110	16.0	3.0	2.0	1.3	Regular	-	-	-	-	-	Typical	-	-	-	-	Typical	-	-	-	-	-	-	Remove
3326	Eucalyptus siderophloia	Northern Grey Ironbark	120		120	15.0	2.0	2.0	1.4	Regular	-	-	-	-	-	Typical	-	-	-	-	Typical	-	-	-	-	-	-	Remove
3327	Eucalyptus tereticornis	Forest Red Gum	140		140	16.0	1.0	2.0	1.4	Regular	-	-	-	-	-	Typical	-	-	-	-	Typical	-	-	-	-	-	-	Remove
3328	Corymbia citriodora	Spotted Gum	220		220	23.6	6.0	2.6	1.8	Regular	-	-	-	-	-	Typical	-	-	-	-	Typical	-	-	-	-	-	-	Remove
3329	Corymbia citriodora	Spotted Gum	190		190	22.2	5.0	2.3	1.6	Regular	-	-	-	-	-	Typical	-	-	-	-	Typical	-	-	-	-	-	-	Remove
3330	Corymbia citriodora	Spotted Gum	140		140	22.2	2.0	2.0	1.4	Regular	-	-	-	-	-	Typical	-	-	-	-	Typical	-	-	-	-	-	-	Remove
3331	Corymbia citriodora	Spotted Gum	160		160	23.0	3.0	2.0	1.5	Regular	-	-	-	-	-	Typical	-	-	-	-	Typical	-	-	-	-	-	-	Remove
3332	Corymbia tessellaris	Moreton Bay Ash	110		110	11.4	2.0	2.0	1.3	Regular	-	-	-	-	-	Typical	-	-	-	-	Typical	-	-	-	-	-	-	Remove
3333	Corymbia citriodora	Spotted Gum	160		160	20.0	4.0	2.0	1.5	Regular	-	-	-	-	-	Typical	-	-	-	-	Typical	-	-	-	-	-	-	Remove
3334	Corymbia citriodora	Spotted Gum	125		125	10.6	1.0	2.0	1.4	Regular	-	-	-	-	-	Typical	-	-	-	-	Typical	-	-	-	-	-	-	Remove
3335	Corymbia citriodora	Spotted Gum	200		200	20.2	3.0	2.4	1.7	Regular	-	-	-	-	-	Typical	-	-	-	-	Typical	-	-	-	-	-	-	Remove
3336	Corymbia tessellaris	Moreton Bay Ash	100		100	15.0	2.0	2.0	1.3	Regular	-	-	-	-	-	Typical	-	-	-	-	Typical	-	-	-	-	-	-	Remove
3337	Corymbia tessellaris	Moreton Bay Ash	120		120	11.4	3.0	2.0	1.4	Regular	-	-	-	-	-	Typical	-	-	-	-	Typical	-	-	-	-	-	-	Remove
3338	Acacia disparrima	Black Wattle	160		160	10.6	4.0	2.0	1.5	Regular	-	-	-	-	-	Typical	-	-	-	-	Typical	-	-	-	-	-	-	Remove
3339	Corymbia citriodora	Spotted Gum	115		115	14.0	2.0	2.0	1.3	Regular	-	-	-	-	-	Typical	-	-	-	-	Typical	-	-	-	-	-	-	Remove
3340	Corymbia citriodora	Spotted Gum	130		130	13.8	2.0	2.0	1.4	Regular	-	-	-	-	-	Typical	-	-	-	-	Typical	-	-	-	-	-	-	Remove
3341	Corymbia citriodora	Spotted Gum	580		580	27.0	6.0	7.0	2.6	Regular	-	-	-	-	-	Typical	-	-	-	-	Typical	-	-	-	-	-	-	Remove
3342	Corymbia citriodora	Spotted Gum	130		130	14.0	2.0	2.0	1.4	Regular	-	-	-	-	-	Typical	-	-	-	-	Typical	-	-	-	-	-	-	Remove
3343	Corymbia citriodora	Spotted Gum	140		140	15.0	2.0	2.0	1.4	Regular	-	-	-	-	-	Typical	-	-	-	-	Typical	-	-	-	-	-	-	Remove
3344	Acacia disparrima	Black Wattle	170	70	184	11.0	3.0	2.2	1.6	Regular	-	-	-	-	-	Typical	-	-	-	-	Typical	-	-	-	-	-	-	Remove
3345	Corymbia citriodora	Spotted Gum	115		115	13.0	2.0	2.0	1.3	Regular	-	-	-	-	-	Typical	-	-	-	-	Typical	-	-	-	-	-	-	Remove
3346	Acacia disparrima	Black Wattle	180	90	201	13.0	3.0	2.4	1.7	Regular	-	-	-	-	-	Typical	-	-	-	-	Typical	-	-	-	-	-	-	Remove
3347	Corymbia citriodora	Spotted Gum	115		115	16.0	2.0	2.0	1.3	Regular	-	-	-	-	-	Typical	-	-	-	-	Typical	-	-	-	-	-	-	Remove
3348	Corymbia citriodora	Spotted Gum	120		120	13.4	2.0	2.0	1.4	Regular	-	-	-	-	-	Typical	-	-	-	-	Typical	-	-	-	-	-	-	Remove
3349	Corymbia citriodora	Spotted Gum	130		130	14.0	3.0	2.0	1.4	Regular	-	-	-	-	-	Typical	-	-	-	-	Typical	-	-	-	-	-	-	Remove
3350	Corymbia citriodora	Spotted Gum	160		160	16.0	2.0	2.0	1.5	Regular	-	-	-	-	-	Typical	-	-	-	-	Typical	-	-	-	-	-	-	Remove
3351	Corymbia citriodora	Spotted Gum	160		160	8.6	3.0	2.0	1.5	Regular	-	-	-	-	-	Typical	-	-	-	-	Typical	-	-	-	-	-	-	Remove
3352	Corymbia citriodora	Spotted Gum	290		290	15.8	5.0	3.5	2.0	Regular	-	-	-	-	-	Typical	-	-	-	-	Typical	-	-	-	-	-	-	Remove
3353	Corymbia citriodora	Spotted Gum	1020		1020	26.8	5.0	12.2	3.3	Regular	-	-	Die-back	-	-	Poor	-	-	-	-	Typical	-	-	Small	-	-	-	Remove
3354	Corymbia citriodora	Spotted Gum	110		110	15.0	2.0	2.0	1.3	Regular	-	-	-	-	-	Typical	-	-	-	-	Typical	-	-	-	-	-	-	Remove
3355	Corymbia citriodora	Spotted Gum	130		130	18.0	2.0	2.0	1.4	Regular	-	-	-	-	-	Typical	-	-	-	-	Typical	-	-	-	-	-	-	Remove

Specimen Details										Canopy Condition Details							Trunk Condition Details					Fauna Details and Habitat Value						
Tree ID	Botanical Name	Common Name	Trunk DBH (mm)	Additional Trunks DBH (mm)	Total DBH (mm) [AS 4970-2009]	Height (m)	Spread (m)	Tree Protection Zone (m)	Structural Root Zone (m)	Canopy Form	Spreading	Thinning	Die-Back	Epicormic Growth	Lopped	Canopy Health	Leaning	Vines	Trunk Damage	Fire Damage	Trunk Health	Scats	Scratches	Hollows	Nest	Termite Nest	Habitat Value	Retention
3356	<i>Corymbia citriodora</i>	Spotted Gum	220		220	18.0	3.0	2.6	1.8	Regular	-	-	-	-	-	Typical	-	-	-	-	Typical	-	-	-	-	-	-	Remove
3357	<i>Corymbia citriodora</i>	Spotted Gum	110		110	13.6	2.0	2.0	1.3	Regular	-	-	-	-	-	Typical	-	-	-	-	Typical	-	-	-	-	-	-	Remove
3358	<i>Corymbia citriodora</i>	Spotted Gum	260		260	20.6	4.0	3.1	1.9	Regular	-	-	-	-	-	Typical	-	-	-	-	Typical	-	-	-	-	-	-	Remove
3359	<i>Corymbia citriodora</i>	Spotted Gum	140		140	17.0	4.0	2.0	1.4	Regular	-	-	-	-	-	Typical	-	-	-	-	Typical	-	-	-	-	-	-	Retain
3360	<i>Corymbia citriodora</i>	Spotted Gum	120		120	17.0	2.0	2.0	1.4	Regular	-	-	-	-	-	Typical	-	-	-	-	Typical	-	-	-	-	-	-	Remove
3361	<i>Corymbia citriodora</i>	Spotted Gum	110		110	16.0	3.0	2.0	1.3	Regular	-	-	-	-	-	Typical	-	-	-	-	Typical	-	-	-	-	-	-	Remove
3362	<i>Corymbia citriodora</i>	Spotted Gum	100		100	15.0	2.0	2.0	1.3	Regular	-	-	-	-	-	Typical	-	-	-	-	Typical	-	-	-	-	-	-	Remove
3363	<i>Corymbia citriodora</i>	Spotted Gum	150		150	22.0	3.0	2.0	1.5	Regular	-	-	-	-	-	Typical	-	-	-	-	Typical	-	-	-	-	-	-	Remove
3364	<i>Corymbia citriodora</i>	Spotted Gum	110		110	11.0	3.0	2.0	1.3	Regular	-	-	-	-	-	Typical	-	-	-	-	Typical	-	-	-	-	-	-	Remove
3365	<i>Corymbia citriodora</i>	Spotted Gum	150		150	13.0	3.0	2.0	1.5	Regular	-	-	-	-	-	Typical	-	-	-	-	Typical	-	-	-	-	-	-	Remove
3366	<i>Corymbia citriodora</i>	Spotted Gum	160		160	15.0	3.0	2.0	1.5	Regular	-	-	-	-	-	Typical	-	-	-	-	Typical	-	-	-	-	-	-	Remove
3367	<i>Corymbia citriodora</i>	Spotted Gum	165		165	18.4	3.0	2.0	1.6	Regular	-	-	-	-	-	Typical	-	-	-	-	Typical	-	-	-	-	-	-	Remove
3368	<i>Acacia disparrima</i>	Black Wattle	240	140	278	11.0	4.0	3.3	1.9	Regular	-	-	-	-	-	Typical	-	-	Trunk Dmg.	-	Typical	-	-	-	-	-	-	Remove
3369	<i>Corymbia citriodora</i>	Spotted Gum	140		140	23.0	3.0	2.0	1.4	Regular	-	-	-	-	-	Typical	-	-	-	-	Typical	-	-	-	-	-	-	Remove
3370	<i>Corymbia citriodora</i>	Spotted Gum	120		120	16.0	4.0	2.0	1.4	Regular	-	-	-	-	-	Typical	-	-	-	-	Typical	-	-	-	-	-	-	Retain
3371	<i>Corymbia citriodora</i>	Spotted Gum	100	30	104	18.0	3.0	2.0	1.3	Regular	-	-	-	-	-	Typical	-	-	-	-	Typical	-	-	-	-	-	-	Retain
3372	<i>Eucalyptus tereticornis</i>	Forest Red Gum	190		190	15.0	3.0	2.3	1.6	Regular	-	-	-	-	-	Typical	-	-	-	-	Typical	-	-	-	-	-	-	Retain
3373	<i>Acacia disparrima</i>	Black Wattle	220	140, 140	296	12.0	6.0	3.6	2.0	Regular	-	-	-	-	-	Typical	-	-	-	-	Typical	-	-	-	-	-	-	Retain
3374	<i>Acacia disparrima</i>	Black Wattle	230	210	311	12.0	5.0	3.7	2.0	Regular	-	-	-	-	-	Typical	-	-	-	-	Typical	-	-	-	-	-	-	Retain
3375	<i>Eucalyptus siderophloia</i>	Northern Grey Ironbark	300		300	21.6	4.0	3.6	2.0	Regular	-	-	-	-	-	Typical	-	-	-	-	Typical	-	-	-	-	-	-	Retain
3376	<i>Eucalyptus tereticornis</i>	Forest Red Gum	230	220	318	19.6	5.0	3.8	2.0	Regular	-	-	-	-	-	Typical	-	-	-	-	Typical	-	-	-	-	-	-	Retain
3377	<i>Acacia disparrima</i>	Black Wattle	290		290	9.0	8.0	3.5	2.0	Regular	-	-	-	-	-	Typical	-	-	-	-	Typical	-	-	-	-	-	-	Retain
3378	<i>Eucalyptus tereticornis</i>	Forest Red Gum	130		130	17.0	2.0	2.0	1.4	Regular	-	-	-	-	-	Typical	-	-	-	-	Typical	-	-	-	-	-	-	Retain
3379	<i>Eucalyptus tereticornis</i>	Forest Red Gum	100		100	15.0	2.0	2.0	1.3	Regular	-	-	-	-	-	Typical	-	-	-	-	Typical	-	-	-	-	-	-	Retain
3380	<i>Eucalyptus tereticornis</i>	Forest Red Gum	120		120	13.0	1.0	2.0	1.4	Regular	-	-	-	-	-	Typical	-	-	-	-	Typical	-	-	-	-	-	-	Remove
3381	<i>Eucalyptus siderophloia</i>	Northern Grey Ironbark	210		210	19.0	3.0	2.5	1.7	Regular	-	-	-	-	-	Typical	-	-	-	-	Typical	-	-	-	-	-	-	Retain
3382	<i>Eucalyptus tereticornis</i>	Forest Red Gum	190	120	225	20.0	5.0	2.7	1.8	Regular	-	-	-	-	-	Typical	-	-	-	-	Typical	-	-	-	-	-	-	Retain
3383	<i>Corymbia citriodora</i>	Spotted Gum	210	140	252	19.8	3.0	3.0	1.9	Regular	-	-	-	-	-	Typical	-	-	-	-	Typical	-	-	-	-	-	-	Remove
3384	<i>Corymbia citriodora</i>	Spotted Gum	120		120	15.0	4.0	2.0	1.4	Regular	-	-	-	-	-	Typical	-	-	-	-	Typical	-	-	-	-	-	-	Remove
3385	<i>Eucalyptus siderophloia</i>	Northern Grey Ironbark	140		140	15.0	3.0	2.0	1.4	Regular	-	-	-	-	-	Typical	-	-	-	-	Typical	-	-	-	-	-	-	Remove
3386	<i>Corymbia citriodora</i>	Spotted Gum	200	150	250	19.0	6.0	3.0	1.8	Regular	-	-	-	-	-	Typical	-	-	-	-	Typical	-	-	-	-	-	-	Remove
3387	<i>Corymbia citriodora</i>	Spotted Gum	140		140	17.0	3.0	2.0	1.4	Regular	-	-	-	-	-	Typical	-	-	-	-	Typical	-	-	-	-	-	-	Remove
3388	<i>Corymbia citriodora</i>	Spotted Gum	110		110	17.0	1.0	2.0	1.3	Regular	-	-	-	-	-	Typical	-	-	-	-	Typical	-	-	-	-	-	-	Remove
3389	<i>Corymbia citriodora</i>	Spotted Gum	100		100	17.0	1.0	2.0	1.3	Regular	-	-	-	-	-	Typical	-	-	-	-	Typical	-	-	-	-	-	-	Remove
3390	<i>Eucalyptus siderophloia</i>	Northern Grey Ironbark	180		180	16.0	3.0	2.2	1.6	Regular	-	-	-	-	-	Typical	-	-	-	-	Typical	-	-	-	-	-	-	Remove
3391	<i>Eucalyptus tereticornis</i>	Forest Red Gum	180		180	18.0	4.0	2.2	1.6	Regular	-	-	-	-	-	Typical	-	-	-	-	Typical	-	-	-	-	-	-	Remove
3392	<i>Eucalyptus siderophloia</i>	Northern Grey Ironbark	160		160	18.0	3.0	2.0	1.5	Regular	-	-	-	-	-	Typical	-	-	-	-	Typical	-	-	-	-	-	-	Remove
3393	<i>Corymbia citriodora</i>	Spotted Gum	195		195	19.0	4.0	2.3	1.7	Regular	-	-	-	-	-	Typical	-	-	-	-	Typical	-	-	-	-	-	-	Remove
3394	<i>Corymbia citriodora</i>	Spotted Gum	200		200	19.0	4.0	2.4	1.7	Regular	-	-	-	-	-	Typical	-	-	-	-	Typical	-	-	-	-	-	-	Remove
3395	<i>Eucalyptus siderophloia</i>	Northern Grey Ironbark	140	160	213	16.0	3.0	2.6	1.7	Regular	-	-	-	-	-	Typical	-	-	-	-	Typical	-	-	-	-	-	-	Remove
3396	<i>Eucalyptus tereticornis</i>	Forest Red Gum	140		140	17.0	2.0	2.0	1.4	Regular	-	-	-	-	-	Typical	-	-	-	-	Typical	-	-	-	-	-	-	Remove
3397	<i>Eucalyptus siderophloia</i>	Northern Grey Ironbark	210		210	20.0	4.0	2.5	1.7	Regular	-	-	-	-	-	Typical	-	-	-	-	Typical	-	-	-	-	-	-	Remove

Specimen Details										Canopy Condition Details						Trunk Condition Details					Fauna Details and Habitat Value							
Tree ID	Botanical Name	Common Name	Trunk DBH (mm)	Additional Trunks DBH (mm)	Total DBH (mm) [AS 4970-2009]	Height (m)	Spread (m)	Tree Protection Zone (m)	Structural Root Zone (m)	Canopy Form	Spreading	Thinning	Die-Back	Epicormic Growth	Lopped	Canopy Health	Leaning	Vines	Trunk Damage	Fire Damage	Trunk Health	Scats	Scratches	Hollows	Nest	Termite Nest	Habitat Value	Retention
3398	<i>Corymbia citriodora</i>	Spotted Gum	140		140	17.0	2.0	2.0	1.4	Regular	-	-	-	-	-	Typical	-	-	-	-	Typical	-	-	-	-	-	-	Remove
3399	<i>Eucalyptus siderophloia</i>	Northern Grey Ironbark	190		190	17.0	3.0	2.3	1.6	Regular	-	-	-	-	-	Typical	-	-	-	-	Typical	-	-	-	-	-	-	Remove
3400	<i>Corymbia citriodora</i>	Spotted Gum	100		100	13.0	1.0	2.0	1.3	Regular	-	-	-	-	-	Typical	-	-	-	-	Typical	-	-	-	-	-	-	Remove
3401	<i>Eucalyptus siderophloia</i>	Northern Grey Ironbark	190		190	14.0	3.0	2.3	1.6	Regular	-	-	-	-	-	Typical	-	-	-	-	Typical	-	-	-	-	-	-	Remove
3402	<i>Eucalyptus siderophloia</i>	Northern Grey Ironbark	140	150	205	10.0	3.0	2.5	1.7	Regular	-	-	-	-	-	Typical	-	-	-	-	Typical	-	-	-	-	-	-	Remove
3403	<i>Eucalyptus siderophloia</i>	Northern Grey Ironbark	120		120	11.0	1.0	2.0	1.4	Regular	-	-	-	-	-	Typical	-	-	-	-	Typical	-	-	-	-	-	-	Remove
3404	<i>Corymbia citriodora</i>	Spotted Gum	100		100	11.0	2.0	2.0	1.3	Regular	-	-	-	-	-	Typical	-	-	-	-	Typical	-	-	-	-	-	-	Remove
3405	<i>Eucalyptus siderophloia</i>	Northern Grey Ironbark	360		360	28.0	3.0	4.3	2.2	Regular	-	-	-	-	-	Typical	-	-	-	-	Typical	-	-	-	-	-	-	Remove
3406	<i>Eucalyptus siderophloia</i>	Northern Grey Ironbark	160		160	16.0	3.0	2.0	1.5	Regular	-	-	-	-	-	Typical	-	-	-	-	Typical	-	-	-	-	-	-	Remove
3407	<i>Corymbia citriodora</i>	Spotted Gum	130		130	18.0	2.0	2.0	1.4	Regular	-	-	-	-	-	Typical	-	-	-	-	Typical	-	-	-	-	-	-	Remove
3408	<i>Corymbia citriodora</i>	Spotted Gum	160		160	19.0	2.0	2.0	1.5	Regular	-	-	-	-	-	Typical	-	-	-	-	Typical	-	-	-	-	-	-	Remove
3409	<i>Eucalyptus tereticornis</i>	Forest Red Gum	360		360	23.0	6.0	4.3	2.2	Regular	-	-	-	-	-	Typical	-	-	-	-	Typical	-	-	-	-	-	-	Remove
3410	<i>Corymbia citriodora</i>	Spotted Gum	140		140	18.0	3.0	2.0	1.4	Regular	-	-	-	-	-	Typical	-	-	-	-	Typical	-	-	-	-	-	-	Remove
3411	<i>Corymbia citriodora</i>	Spotted Gum	150		150	16.0	3.0	2.0	1.5	Regular	-	-	-	-	-	Typical	-	-	-	-	Typical	-	-	-	-	-	-	Remove
3412	<i>Corymbia citriodora</i>	Spotted Gum	120		120	14.0	2.0	2.0	1.4	Regular	-	-	-	-	-	Typical	-	-	-	-	Typical	-	-	-	-	-	-	Remove
3413	<i>Eucalyptus siderophloia</i>	Northern Grey Ironbark	100		100	11.0	1.0	2.0	1.3	Regular	-	-	-	-	-	Typical	-	-	-	-	Typical	-	-	-	-	-	-	Remove
3414	<i>Corymbia citriodora</i>	Spotted Gum	110		110	15.0	3.0	2.0	1.3	Regular	-	-	-	-	-	Typical	-	-	-	-	Typical	-	-	-	-	-	-	Remove
3415	<i>Acacia disparrima</i>	Black Wattle	190		190	10.0	4.0	2.3	1.6	Regular	-	-	-	-	-	Typical	-	-	-	-	Typical	-	-	-	-	-	-	Remove
3416	<i>Eucalyptus tereticornis</i>	Forest Red Gum	130		130	8.0	2.0	2.0	1.4	Regular	-	-	-	-	-	Typical	-	-	Trunk Dmg.	-	Typical	-	-	-	-	-	-	Remove
3417	<i>Eucalyptus siderophloia</i>	Northern Grey Ironbark	110		110	15.0	2.0	2.0	1.3	Regular	-	-	-	-	-	Typical	-	-	-	-	Typical	-	-	-	-	-	-	Remove
3418	<i>Corymbia intermedia</i>	Pink Bloodwood	350		350	23.0	5.0	4.2	2.1	Regular	-	-	-	-	-	Typical	-	-	-	-	Typical	-	-	-	-	-	-	Remove
3419	<i>Eucalyptus siderophloia</i>	Northern Grey Ironbark	140		140	17.0	2.0	2.0	1.4	Regular	-	-	-	-	-	Typical	-	-	-	-	Typical	-	-	-	-	-	-	Remove
3420	<i>Acacia disparrima</i>	Black Wattle	170		170	13.0	3.0	2.0	1.6	Regular	-	-	-	-	-	Typical	-	-	-	-	Typical	-	-	-	-	-	-	Remove
3421	<i>Corymbia citriodora</i>	Spotted Gum	100		100	16.0	1.0	2.0	1.3	Regular	-	-	-	-	-	Typical	-	-	-	-	Typical	-	-	-	-	-	-	Remove
3422	<i>Corymbia citriodora</i>	Spotted Gum	160		160	20.0	2.0	2.0	1.5	Regular	-	-	-	-	-	Typical	-	-	-	-	Typical	-	-	-	-	-	-	Remove
3423	<i>Eucalyptus tereticornis</i>	Forest Red Gum	180		180	11.0	4.0	2.2	1.6	Regular	-	-	-	-	-	Typical	-	-	-	-	Typical	New	-	-	-	-	-	Remove
3424	<i>Corymbia citriodora</i>	Spotted Gum	140		140	17.0	2.0	2.0	1.4	Regular	-	-	-	-	-	Typical	-	-	-	-	Typical	-	-	-	-	-	-	Remove
3425	<i>Eucalyptus tereticornis</i>	Forest Red Gum	140		140	16.0	3.0	2.0	1.4	Regular	-	-	-	-	-	Typical	-	-	-	-	Typical	-	-	-	-	-	-	Remove
3426	<i>Eucalyptus siderophloia</i>	Northern Grey Ironbark	150		150	13.0	3.0	2.0	1.5	Regular	-	-	-	-	-	Typical	-	-	-	-	Typical	-	-	-	-	-	-	Remove
3427	<i>Corymbia citriodora</i>	Spotted Gum	100		100	17.0	2.0	2.0	1.3	Regular	-	-	-	-	-	Typical	-	-	-	-	Typical	-	-	-	-	-	-	Remove
3428	<i>Corymbia citriodora</i>	Spotted Gum	160		160	22.0	3.0	2.0	1.5	Regular	-	-	-	-	-	Typical	-	-	-	-	Typical	-	-	-	-	-	-	Remove
3429	<i>Corymbia citriodora</i>	Spotted Gum	110	80	136	12.0	2.0	2.0	1.4	Regular	-	-	-	-	-	Typical	-	-	-	-	Typical	-	-	-	-	-	-	Remove
3430	<i>Eucalyptus tereticornis</i>	Forest Red Gum	110		110	11.0	2.0	2.0	1.3	One-sided	-	-	-	-	-	Typical	-	-	-	-	Typical	-	-	-	-	-	-	Remove
3431	<i>Corymbia citriodora</i>	Spotted Gum	100	80, 50	137	9.0	1.0	2.0	1.4	Regular	-	-	-	-	-	Typical	-	-	-	-	Typical	-	-	-	-	-	-	Remove
3432	<i>Corymbia citriodora</i>	Spotted Gum	200		200	21.0	3.0	2.4	1.7	Regular	-	-	-	-	-	Typical	-	-	-	-	Typical	-	-	-	-	-	-	Remove
3433	<i>Corymbia tessellaris</i>	Moreton Bay Ash	130		130	19.0	2.0	2.0	1.4	Regular	-	-	-	-	-	Typical	-	-	-	-	Typical	-	-	-	-	-	-	Remove
3434	<i>Eucalyptus tereticornis</i>	Forest Red Gum	110		110	15.0	3.0	2.0	1.3	Regular	-	-	-	-	-	Typical	-	-	-	-	Typical	-	-	-	-	-	-	Remove
3435	<i>Corymbia citriodora</i>	Spotted Gum	170		170	20.0	4.0	2.0	1.6	Regular	-	-	-	-	-	Typical	-	-	-	-	Typical	-	-	-	-	-	-	Remove
3436	<i>Corymbia citriodora</i>	Spotted Gum	180		180	20.0	4.0	2.2	1.6	Regular	-	-	-	-	-	Typical	-	-	-	-	Typical	-	-	-	-	-	-	Remove
3437	<i>Eucalyptus tereticornis</i>	Forest Red Gum	160		160	16.0	3.0	2.0	1.5	Regular	-	-	-	-	-	Typical	-	-	-	-	Typical	-	-	-	-	-	-	Remove
3438	<i>Eucalyptus tereticornis</i>	Forest Red Gum	150		150	18.0	3.0	2.0	1.5	Regular	-	-	-	-	-	Typical	-	-	-	-	Typical	-	-	-	-	-	-	Remove
3439	<i>Eucalyptus siderophloia</i>	Northern Grey Ironbark	140		140	16.0	2.0	2.0	1.4	Regular	-	-	-	-	-	Typical	-	-	-	-	Typical	-	-	-	-	-	-	Remove

Specimen Details										Canopy Condition Details							Trunk Condition Details					Fauna Details and Habitat Value						
Tree ID	Botanical Name	Common Name	Trunk DBH (mm)	Additional Trunks DBH (mm)	Total DBH (mm) [AS 4970-2009]	Height (m)	Spread (m)	Tree Protection Zone (m)	Structural Root Zone (m)	Canopy Form	Spreading	Thinning	Die-Back	Epicormic Growth	Lopped	Canopy Health	Leaning	Vines	Trunk Damage	Fire Damage	Trunk Health	Scats	Scratches	Hollows	Nest	Termite Nest	Habitat Value	Retention
3440	<i>Corymbia citriodora</i>	Spotted Gum	110		110	17.0	3.0	2.0	1.3	Regular	-	-	-	-	-	Typical	-	-	-	-	Typical	-	-	-	-	-	-	Remove
3441	<i>Eucalyptus tereticornis</i>	Forest Red Gum	110		110	13.0	4.0	2.0	1.3	Regular	-	-	-	-	-	Typical	-	-	-	-	Typical	-	-	-	-	-	-	Remove
3442	<i>Corymbia citriodora</i>	Spotted Gum	140		140	20.0	2.0	2.0	1.4	Regular	-	-	-	-	-	Typical	-	-	-	-	Typical	-	-	-	-	-	-	Remove
3443	<i>Eucalyptus siderophloia</i>	Northern Grey Ironbark	110		110	17.0	3.0	2.0	1.3	Regular	-	-	-	-	-	Typical	-	-	-	-	Typical	-	-	-	-	-	-	Remove
3444	<i>Corymbia citriodora</i>	Spotted Gum	180		180	22.0	3.0	2.2	1.6	Regular	-	-	-	-	-	Typical	-	-	-	-	Typical	-	-	-	-	-	-	Remove
3445	<i>Corymbia citriodora</i>	Spotted Gum	110		110	16.0	3.0	2.0	1.3	Regular	-	-	-	-	-	Typical	-	-	-	-	Typical	-	-	-	-	-	-	Remove
3446	<i>Corymbia citriodora</i>	Spotted Gum	130		130	11.0	1.0	2.0	1.4	Regular	-	-	-	-	-	Typical	-	-	Trunk Dmg.	-	Typical	-	-	-	-	-	-	Remove
3447	<i>Corymbia citriodora</i>	Spotted Gum	200		200	22.0	4.0	2.4	1.7	Regular	-	-	-	-	-	Typical	-	-	-	-	Typical	-	-	-	-	-	-	Remove
3448	<i>Eucalyptus tereticornis</i>	Forest Red Gum	220		220	22.0	4.0	2.6	1.8	Regular	-	Thinning	Die-back	-	-	Typical	-	-	-	-	Typical	-	-	-	-	-	-	Retain
3449	<i>Eucalyptus siderophloia</i>	Northern Grey Ironbark	150		150	16.0	3.0	2.0	1.5	Regular	-	-	-	-	-	Typical	-	Native	-	-	Typical	-	-	-	-	-	-	Retain
3450	<i>Eucalyptus moluccana</i>	Gum-topped Box	140		140	12.0	4.0	2.0	1.4	Regular	-	-	-	-	-	Typical	-	-	-	-	Typical	-	-	-	-	-	-	Retain
3451	<i>Eucalyptus siderophloia</i>	Northern Grey Ironbark	130	140	191	12.0	2.0	2.3	1.7	Regular	-	-	-	-	-	Typical	-	-	-	-	Typical	-	-	-	-	-	-	Removed - LCC sewer
3452	<i>Eucalyptus moluccana</i>	Gum-topped Box	560		560	20.0	5.0	6.7	2.6	Regular	-	-	-	-	-	Typical	-	-	-	-	Typical	-	-	-	-	-	-	Removed - LCC sewer
3453	<i>Eucalyptus siderophloia</i>	Northern Grey Ironbark	130		130	15.0	2.0	2.0	1.4	Regular	-	-	-	-	-	Typical	-	-	-	-	Typical	-	-	-	-	-	-	Removed - LCC sewer
3454	<i>Acacia disparrima</i>	Black Wattle	210		210	10.0	4.0	2.5	1.7	Regular	-	-	-	-	-	Typical	-	-	-	-	Typical	-	-	-	-	-	-	Removed - LCC sewer
3455	<i>Eucalyptus moluccana</i>	Gum-topped Box	170		170	15.0	3.0	2.0	1.6	Regular	-	-	-	-	-	Typical	-	-	-	-	Typical	-	-	-	-	-	-	Retain
3456	<i>Eucalyptus moluccana</i>	Gum-topped Box	120		120	10.0	2.0	2.0	1.4	Regular	-	-	-	-	-	Typical	-	-	-	-	Typical	-	-	-	-	-	-	Retain
3457	<i>Eucalyptus moluccana</i>	Gum-topped Box	110		110	12.0	2.0	2.0	1.3	Regular	-	-	-	-	-	Typical	-	-	-	-	Typical	-	-	-	-	-	-	Retain
3458	<i>Eucalyptus tereticornis</i>	Forest Red Gum	160		160	15.0	3.0	2.0	1.5	Regular	-	-	-	-	-	Typical	-	-	-	-	Typical	-	-	-	-	-	-	Retain
3459	<i>Eucalyptus moluccana</i>	Gum-topped Box	360		360	20.0	5.0	4.3	2.2	Regular	-	-	-	-	-	Typical	-	-	-	-	Typical	-	-	-	-	-	-	Retain
3460	<i>Eucalyptus moluccana</i>	Gum-topped Box	150		150	15.0	2.0	2.0	1.5	Regular	-	-	-	-	-	Typical	-	-	-	-	Typical	-	-	-	-	-	-	Retain
3461	<i>Eucalyptus moluccana</i>	Gum-topped Box	230		230	20.0	4.0	2.8	1.8	Regular	-	-	-	-	-	Typical	-	-	-	-	Typical	-	-	-	-	-	-	Retain
3462	<i>Acacia disparrima</i>	Black Wattle	170	190	255	10.0	5.0	3.1	1.9	Regular	-	-	-	-	-	Typical	-	-	-	-	Typical	-	-	-	-	-	-	Retain
3463	<i>Eucalyptus tereticornis</i>	Forest Red Gum	150		150	15.0	3.0	2.0	1.5	Regular	-	-	-	-	-	Typical	-	-	-	-	Typical	-	-	-	-	-	-	Retain
3464	<i>Eucalyptus siderophloia</i>	Northern Grey Ironbark	300		300	15.0	4.0	3.6	2.0	Regular	-	-	-	-	-	Typical	-	-	-	-	Typical	-	-	-	-	-	-	Retain
3465	<i>Eucalyptus moluccana</i>	Gum-topped Box	250		250	15.0	3.0	3.0	1.8	Regular	-	-	-	-	-	Typical	-	-	-	-	Typical	-	-	-	-	-	-	Retain
3466	<i>Eucalyptus moluccana</i>	Gum-topped Box	270		270	18.0	5.0	3.2	1.9	Regular	-	-	-	-	-	Typical	-	-	-	-	Typical	-	-	-	-	-	-	Retain
3467	<i>Corymbia citriodora</i>	Spotted Gum	190	140	236	18.0	4.0	2.8	1.8	Regular	-	-	-	-	-	Typical	-	-	-	-	Typical	-	-	-	-	-	-	Retain
3468	<i>Acacia disparrima</i>	Black Wattle	230	220	318	15.0	4.0	3.8	2.0	Regular	-	-	-	-	-	Typical	-	-	-	-	Typical	-	-	-	-	-	-	Retain
3469	<i>Acacia disparrima</i>	Black Wattle	180		180	10.0	3.0	2.2	1.6	Regular	-	-	-	-	-	Typical	-	-	-	-	Typical	-	-	-	-	-	-	Retain
3470	<i>Eucalyptus siderophloia</i>	Northern Grey Ironbark	290		290	20.0	6.0	3.5	2.0	Regular	-	-	-	-	-	Typical	-	-	-	-	Typical	-	-	-	-	-	-	Remove
3471	<i>Acacia disparrima</i>	Black Wattle	220		220	18.0	5.0	2.6	1.8	Regular	-	-	-	-	-	Typical	-	-	-	-	Typical	-	-	-	-	-	-	Remove
3472	<i>Eucalyptus tereticornis</i>	Forest Red Gum	330		330	20.0	3.0	4.0	2.1	Regular	-	-	-	-	-	Typical	-	-	-	-	Typical	-	-	-	-	-	-	Remove
3473	<i>Eucalyptus tereticornis</i>	Forest Red Gum	390		390	20.0	4.0	4.7	2.2	Regular	-	-	-	-	-	Typical	-	-	-	-	Typical	-	-	-	-	-	-	Remove
3474	<i>Corymbia citriodora</i>	Spotted Gum	130		130	15.0	3.0	2.0	1.4	Regular	-	-	-	-	-	Typical	-	-	-	-	Typical	-	-	-	-	-	-	Remove
3475	<i>Eucalyptus siderophloia</i>	Northern Grey Ironbark	380		380	26.0	4.0	4.6	2.2	Regular	-	-	-	-	-	Typical	-	-	-	-	Typical	-	-	-	-	-	-	Remove
3476	<i>Corymbia citriodora</i>	Spotted Gum	190		190	15.0	4.0	2.3	1.6	Regular	-	-	-	-	-	Typical	-	-	-	-	Typical	-	-	-	-	-	-	Remove
3477	<i>Corymbia citriodora</i>	Spotted Gum	140		140	15.0	4.0	2.0	1.4	Regular	-	-	-	-	-	Typical	-	-	-	-	Typical	-	-	-	-	-	-	Remove
3478	<i>Corymbia citriodora</i>	Spotted Gum	190		190	18.0	3.0	2.3	1.6	Regular	-	-	-	-	-	Typical	-	-	-	-	Typical	-	-	-	-	-	-	Remove
3479	<i>Acacia disparrima</i>	Black Wattle	230		230	12.0	4.0	2.8	1.8	Regular	-	-	-	-	-	Typical	Minor	Introduced	-	-	Typical	-	-	-	-	-	-	Remove
3480	<i>Eucalyptus siderophloia</i>	Northern Grey Ironbark	250		250	10.0	3.0	3.0	1.8	Regular	-	-	-	-	-	Typical	-	-	-	-	Typical	-	-	-	-	-	-	Remove
3481	<i>Corymbia citriodora</i>	Spotted Gum	140		140	18.0	2.0	2.0	1.4	Regular	-	-	-	-	-	Typical	-	-	-	-	Typical	-	-	-	-	-	-	Remove

Specimen Details										Canopy Condition Details							Trunk Condition Details					Fauna Details and Habitat Value						
Tree ID	Botanical Name	Common Name	Trunk DBH (mm)	Additional Trunks DBH (mm)	Total DBH (mm) [AS 4970-2009]	Height (m)	Spread (m)	Tree Protection Zone (m)		Canopy Form	Spreading	Thinning	Die-Back	Epicormic Growth	Lopped	Canopy Health	Leaning	Vines	Trunk Damage	Fire Damage	Trunk Health	Scats	Scratches	Hollows	Nest	Termite Nest	Habitat Value	Retention
3482	Acacia disparrima	Black Wattle	190		190	10.0	3.0	2.3	1.6	Regular	-	-	-	-	-	Typical	-	-	-	-	Typical	-	-	-	-	-	-	Remove
3483	Acacia disparrima	Black Wattle	260		260	10.0	5.0	3.1	1.9	Regular	-	-	-	-	-	Typical	-	-	-	-	Typical	-	-	-	-	-	-	Remove
3484	Corymbia citriodora	Spotted Gum	200		200	20.0	3.0	2.4	1.7	Regular	-	-	-	-	-	Typical	-	-	-	-	Typical	-	-	-	-	-	-	Remove
3485	Corymbia citriodora	Spotted Gum	340		340	23.0	4.0	4.1	2.1	Regular	-	-	-	-	-	Typical	-	-	-	-	Typical	-	-	-	-	-	-	Remove
3486	Corymbia intermedia	Pink Bloodwood	180		180	15.0	4.0	2.2	1.6	Regular	-	-	-	-	-	Typical	-	-	-	-	Typical	-	-	-	-	-	-	Remove
3487	Corymbia citriodora	Spotted Gum	220		220	25.0	3.0	2.6	1.8	Regular	-	-	-	-	-	Typical	-	-	-	-	Typical	-	-	-	-	-	-	Remove
3488	Corymbia citriodora	Spotted Gum	160		160	20.0	3.0	2.0	1.5	Regular	-	-	-	-	-	Typical	-	-	-	-	Typical	-	-	-	-	-	-	Remove
3489	Corymbia citriodora	Spotted Gum	280		280	22.0	3.0	3.4	1.9	Regular	-	-	-	-	-	Typical	-	-	-	-	Typical	-	-	-	-	-	-	Remove
3490	Eucalyptus siderophloia	Northern Grey Ironbark	230		230	22.0	4.0	2.8	1.8	Regular	-	-	-	-	-	Typical	-	-	-	-	Typical	-	-	-	-	Termite nest	-	Remove
3491	Eucalyptus siderophloia	Northern Grey Ironbark	490		490	25.0	6.0	5.9	2.5	Regular	-	-	-	-	-	Typical	-	-	-	-	Typical	-	-	-	-	-	-	Remove
3492	Eucalyptus siderophloia	Northern Grey Ironbark	190		190	20.0	4.0	2.3	1.6	Regular	-	-	-	-	-	Typical	-	-	-	-	Typical	-	-	-	-	-	-	Remove
3493	Eucalyptus siderophloia	Northern Grey Ironbark	180		180	20.0	3.0	2.2	1.6	Regular	-	-	-	-	-	Typical	-	-	-	-	Typical	-	-	-	-	-	-	Remove
3494	Eucalyptus siderophloia	Northern Grey Ironbark	190		190	20.0	4.0	2.3	1.6	Regular	-	-	-	-	-	Typical	-	-	-	-	Typical	-	-	-	-	-	-	Remove
3495	Acacia disparrima	Black Wattle	170	200	262	18.0	4.0	3.1	1.9	Regular	-	-	-	-	-	Typical	-	-	-	-	Typical	-	-	-	-	-	-	Remove
3496	Corymbia citriodora	Spotted Gum	120		120	23.0	2.0	2.0	1.4	Regular	-	-	-	-	-	Typical	-	-	-	-	Typical	-	-	-	-	-	-	Remove
3497	Eucalyptus siderophloia	Northern Grey Ironbark	280		280	22.0	4.0	3.4	1.9	Regular	-	-	-	-	-	Typical	-	-	-	-	Typical	-	-	-	-	-	-	Remove
3498	Acacia disparrima	Black Wattle	150		150	12.0	4.0	2.0	1.5	Regular	-	-	-	-	-	Typical	-	-	-	-	Typical	-	-	-	-	-	-	Remove
3499	Corymbia citriodora	Spotted Gum	200		200	24.0	3.0	2.4	1.7	Regular	-	-	-	-	-	Typical	-	-	-	-	Typical	-	-	-	-	-	-	Remove
3500	Acacia disparrima	Black Wattle	150		150	10.0	3.0	2.0	1.5	Regular	-	-	-	-	-	Typical	-	-	-	-	Typical	-	-	-	-	-	-	Remove
3501	Eucalyptus siderophloia	Northern Grey Ironbark	190		190	22.0	3.0	2.3	1.6	Regular	-	-	-	-	-	Typical	-	-	-	-	Typical	-	-	-	-	-	-	Remove
3502	Acacia disparrima	Black Wattle	290		290	12.0	3.0	3.5	2.0	Regular	-	-	-	-	-	Typical	-	-	-	-	Typical	-	-	-	-	-	-	Remove
3503	Acacia disparrima	Black Wattle	180		180	12.0	4.0	2.2	1.6	Regular	-	-	-	-	-	Typical	-	-	-	-	Typical	-	-	-	-	-	-	Remove
3504	Acacia disparrima	Black Wattle	250		250	12.0	3.0	3.0	1.8	Regular	-	-	-	-	-	Typical	-	-	-	-	Typical	-	-	-	-	-	-	Remove
3505	Acacia disparrima	Black Wattle	180		180	15.0	3.0	2.2	1.6	Regular	-	-	-	-	-	Typical	-	-	-	-	Typical	-	-	-	-	-	-	Remove
3506	Eucalyptus tereticornis	Forest Red Gum	150		150	18.0	3.0	2.0	1.5	Regular	-	-	-	-	-	Typical	-	-	-	-	Typical	-	-	-	-	-	-	Remove
3507	Acacia disparrima	Black Wattle	160		160	10.0	3.0	2.0	1.5	Regular	-	-	-	-	-	Typical	-	-	-	-	Typical	-	-	-	-	-	-	Remove
3508	Corymbia citriodora	Spotted Gum	290		290	25.0	5.0	3.5	2.0	Regular	-	-	-	-	-	Typical	-	-	-	-	Typical	-	-	-	-	-	-	Remove
3509	Eucalyptus tereticornis	Forest Red Gum	300		300	22.0	5.0	3.6	2.0	Regular	-	-	-	-	-	Typical	-	-	-	-	Typical	-	-	-	-	-	-	Remove
3510	Corymbia citriodora	Spotted Gum	140		140	12.0	3.0	2.0	1.4	Regular	-	-	-	-	-	Typical	-	-	-	-	Typical	-	-	-	-	-	-	Remove
3511	Corymbia citriodora	Spotted Gum	200		200	23.0	3.0	2.4	1.7	Regular	-	-	-	-	-	Typical	-	-	-	-	Typical	-	-	-	-	-	-	Remove
3512	Corymbia citriodora	Spotted Gum	140		140	12.0	3.0	2.0	1.4	Regular	-	-	-	-	-	Typical	-	-	-	-	Typical	-	-	-	-	-	-	Remove
3513	Corymbia citriodora	Spotted Gum	150		150	20.0	2.0	2.0	1.5	Regular	-	-	-	-	-	Typical	-	-	-	-	Typical	-	-	-	-	-	-	Remove
3514	Corymbia citriodora	Spotted Gum	150		150	15.0	3.0	2.0	1.5	Regular	-	-	-	-	-	Typical	-	-	-	-	Typical	-	-	-	-	-	-	Remove
3515	Corymbia citriodora	Spotted Gum	200		200	18.0	2.0	2.4	1.7	Regular	-	-	-	-	-	Typical	-	-	-	-	Typical	-	-	-	-	-	-	Remove
3516	Corymbia citriodora	Spotted Gum	160		160	20.0	3.0	2.0	1.5	Regular	-	-	-	-	-	Typical	-	-	-	-	Typical	-	-	-	-	-	-	Remove
3517	Eucalyptus moluccana	Gum-topped Box	200		200	20.0	3.0	2.4	1.7	Regular	-	-	-	-	-	Typical	-	-	-	-	Typical	-	-	-	-	-	-	Remove
3518	Corymbia citriodora	Spotted Gum	490		490	22.0	4.0	5.9	2.5	Regular	-	-	-	-	-	Typical	-	-	-	-	Typical	-	-	-	-	-	-	Remove
3519	Eucalyptus tereticornis	Forest Red Gum	680		680	28.0	7.0	8.2	2.8	Regular	-	-	-	-	-	Typical	-	-	-	-	Typical	-	-	Large	-	-	-	Remove
3520	Corymbia citriodora	Spotted Gum	180		180	22.0	3.0	2.2	1.6	Regular	-	-	-	-	-	Typical	-	-	-	-	Typical	-	-	-	-	-	-	Remove
3521	Corymbia citriodora	Spotted Gum	540		540	25.0	6.0	6.5	2.6	Regular	-	-	-	-	-	Typical	Minor	-	-	-	Typical	-	-	-	-	-	-	Remove
3522	Corymbia citriodora	Spotted Gum	150		150	20.0	3.0	2.0	1.5	Regular	-	-	-	-	-	Typical	-	-	-	-	Typical	-	-	-	-	-	-	Remove
3523	Eucalyptus siderophloia	Northern Grey Ironbark	160		160	18.0	2.0	2.0	1.5	Regular	-	-	-	-	-	Typical	-	-	-	-	Typical	-	-	-	-	-	-	Remove

Specimen Details										Canopy Condition Details						Trunk Condition Details					Fauna Details and Habitat Value							
Tree ID	Botanical Name	Common Name	Trunk DBH (mm)	Additional Trunks DBH (mm)	Total DBH (mm) [AS 4970-2009]	Height (m)	Spread (m)	Tree Protection Zone (m)	Structural Root Zone (m)	Canopy Form	Spreading	Thinning	Die-Back	Epicormic Growth	Lopped	Canopy Health	Leaning	Vines	Trunk Damage	Fire Damage	Trunk Health	Scats	Scratches	Hollows	Nest	Termite Nest	Habitat Value	Retention
3524	<i>Eucalyptus tereticornis</i>	Forest Red Gum	120		120	12.0	3.0	2.0	1.4	Regular	-	-	-	-	-	Typical	-	-	-	-	Typical	-	-	-	-	-	-	Remove
3525	<i>Eucalyptus siderophloia</i>	Northern Grey Ironbark	160		160	10.0	2.0	2.0	1.5	Regular	-	-	-	-	-	Typical	-	-	-	-	Typical	-	-	-	-	-	-	Remove
3526	<i>Acacia disparrima</i>	Black Wattle	150		150	12.0	3.0	2.0	1.5	Regular	-	-	-	-	-	Typical	-	-	-	-	Typical	-	-	-	-	-	-	Remove
3527	<i>Eucalyptus tereticornis</i>	Forest Red Gum	170		170	15.0	3.0	2.0	1.6	Regular	-	-	-	-	-	Typical	-	-	-	-	Typical	-	-	-	-	-	-	Remove
3528	<i>Acacia disparrima</i>	Black Wattle	180		180	12.0	3.0	2.2	1.6	Regular	-	-	-	-	-	Typical	-	-	-	-	Typical	-	-	-	-	-	-	Remove
3529	<i>Acacia disparrima</i>	Black Wattle	180	120	216	12.0	3.0	2.6	1.7	Regular	-	-	-	-	-	Typical	-	-	-	-	Typical	-	-	-	-	-	-	Remove
3530	<i>Acacia disparrima</i>	Black Wattle	190	180, 150	302	12.0	3.0	3.6	2.0	Regular	-	-	-	-	-	Typical	-	-	-	-	Typical	-	-	-	-	-	-	Remove
3531	<i>Acacia disparrima</i>	Black Wattle	170	190	255	12.0	3.0	3.1	1.9	Regular	-	-	-	-	-	Typical	-	-	-	-	Typical	-	-	-	-	-	-	Remove
3532	<i>Corymbia citriodora</i>	Spotted Gum	280		280	25.0	3.0	3.4	1.9	Regular	-	-	-	-	-	Typical	-	-	-	-	Typical	-	-	-	-	-	-	Remove
3533	<i>Acacia disparrima</i>	Black Wattle	170		170	12.0	3.0	2.0	1.6	Regular	-	-	-	-	-	Typical	-	-	-	-	Typical	-	-	-	-	-	-	Remove
3534	<i>Corymbia citriodora</i>	Spotted Gum	130		130	15.0	2.0	2.0	1.4	Regular	-	-	-	-	-	Typical	-	-	-	-	Typical	-	-	-	-	-	-	Remove
3535	<i>Corymbia citriodora</i>	Spotted Gum	150		150	15.0	3.0	2.0	1.5	Regular	-	-	-	-	-	Typical	-	-	-	-	Typical	-	-	-	-	-	-	Remove
3536	<i>Corymbia citriodora</i>	Spotted Gum	110		110	15.0	2.0	2.0	1.3	Regular	-	-	-	-	-	Typical	-	-	-	-	Typical	-	-	-	-	-	-	Remove
3537	<i>Corymbia citriodora</i>	Spotted Gum	220		220	20.0	2.0	2.6	1.8	Regular	-	-	-	-	-	Typical	-	-	-	-	Typical	-	-	-	-	-	-	Remove
3538	<i>Corymbia citriodora</i>	Spotted Gum	150		150	18.0	3.0	2.0	1.5	Regular	-	-	-	-	-	Typical	-	-	-	-	Typical	-	-	-	-	-	-	Remove
3539	<i>Corymbia citriodora</i>	Spotted Gum	230		230	18.0	4.0	2.8	1.8	Regular	-	-	-	-	-	Typical	-	-	-	-	Typical	-	-	-	-	-	-	Remove
3540	<i>Corymbia citriodora</i>	Spotted Gum	300		300	18.0	3.0	3.6	2.0	Regular	-	-	-	-	-	Typical	-	-	-	-	Typical	-	-	-	-	-	-	Remove
3541	<i>Eucalyptus siderophloia</i>	Northern Grey Ironbark	250		250	18.0	3.0	3.0	1.8	Regular	-	-	-	-	-	Typical	-	-	-	-	Typical	-	-	-	-	-	-	Remove
3542	<i>Corymbia citriodora</i>	Spotted Gum	170		170	22.0	2.0	2.0	1.6	Regular	-	-	-	-	-	Typical	-	-	-	-	Typical	-	-	-	-	-	-	Remove
3543	<i>Corymbia citriodora</i>	Spotted Gum	290		290	20.0	3.0	3.5	2.0	Regular	-	-	-	-	-	Typical	-	-	-	-	Typical	-	-	-	-	-	-	Remove
3544	<i>Acacia disparrima</i>	Black Wattle	230		230	12.0	5.0	2.8	1.8	Regular	-	-	-	-	-	Typical	-	-	-	-	Typical	-	-	-	-	-	-	Remove
3545	<i>Corymbia citriodora</i>	Spotted Gum	130	50	139	12.0	2.0	2.0	1.4	Regular	-	-	-	-	-	Typical	-	-	-	-	Typical	-	-	-	-	-	-	Remove
3546	<i>Eucalyptus siderophloia</i>	Northern Grey Ironbark	220		220	15.0	5.0	2.6	1.8	Regular	-	-	-	-	-	Typical	-	-	-	-	Typical	-	-	-	-	Termite nest	-	Remove
3547	<i>Corymbia citriodora</i>	Spotted Gum	130		130	15.0	3.0	2.0	1.4	Regular	-	-	-	-	-	Typical	-	-	-	-	Typical	-	-	-	-	-	-	Remove
3548	<i>Corymbia intermedia</i>	Pink Bloodwood	130		130	12.0	2.0	2.0	1.4	Regular	-	-	-	-	-	Typical	-	-	-	-	Typical	-	-	-	-	-	-	Remove
3549	<i>Corymbia citriodora</i>	Spotted Gum	190		190	20.0	3.0	2.3	1.6	Regular	-	-	-	-	-	Typical	-	-	-	-	Typical	-	-	-	-	-	-	Remove
3550	<i>Corymbia citriodora</i>	Spotted Gum	520		520	23.0	4.0	6.2	2.5	Regular	-	-	-	-	-	Typical	-	-	-	-	Typical	-	-	-	-	-	-	Remove
3551	<i>Corymbia citriodora</i>	Spotted Gum	490		490	23.0	5.0	5.9	2.5	Regular	-	-	-	-	-	Typical	-	-	-	-	Typical	-	-	-	-	-	-	Remove
3552	<i>Corymbia citriodora</i>	Spotted Gum	130		130	18.0	2.0	2.0	1.4	Regular	-	-	-	-	-	Typical	-	-	-	-	Typical	-	-	-	-	-	-	Remove
3553	<i>Eucalyptus siderophloia</i>	Northern Grey Ironbark	120		120	12.0	2.0	2.0	1.4	Regular	-	-	-	-	-	Typical	-	-	-	-	Typical	-	-	-	-	-	-	Remove
3554	<i>Corymbia citriodora</i>	Spotted Gum	120		120	15.0	2.0	2.0	1.4	Regular	-	-	-	-	-	Typical	-	-	-	-	Typical	-	-	-	-	-	-	Remove
3555	<i>Corymbia citriodora</i>	Spotted Gum	110		110	10.0	2.0	2.0	1.3	Regular	-	-	-	-	-	Typical	Minor	-	-	-	Typical	-	-	-	-	-	-	Remove
3556	<i>Corymbia citriodora</i>	Spotted Gum	130		130	15.0	2.0	2.0	1.4	Regular	-	-	-	-	-	Typical	-	-	-	-	Typical	-	-	-	-	-	-	Remove
3557	<i>Corymbia citriodora</i>	Spotted Gum	190		190	22.0	3.0	2.3	1.6	Regular	-	-	-	-	-	Typical	-	-	-	-	Typical	-	-	-	-	-	-	Remove
3558	<i>Corymbia citriodora</i>	Spotted Gum	160		160	20.0	4.0	2.0	1.5	Regular	-	-	-	-	-	Typical	-	-	-	-	Typical	-	-	-	-	-	-	Remove
3559	<i>Corymbia citriodora</i>	Spotted Gum	150		150	20.0	2.0	2.0	1.5	Regular	-	-	-	-	-	Typical	-	-	-	-	Typical	-	-	-	-	-	-	Remove
3560	<i>Eucalyptus siderophloia</i>	Northern Grey Ironbark	200		200	20.0	3.0	2.4	1.7	Regular	-	-	-	-	-	Typical	-	-	-	-	Typical	-	-	-	-	-	-	Remove
3561	<i>Corymbia citriodora</i>	Spotted Gum	120		120	18.0	3.0	2.0	1.4	Regular	-	-	-	-	-	Typical	-	-	-	-	Typical	-	-	-	-	-	-	Remove
3562	<i>Corymbia citriodora</i>	Spotted Gum	110		110	20.0	2.0	2.0	1.3	Regular	-	-	-	-	-	Typical	-	-	-	-	Typical	-	-	-	-	-	-	Remove
3563	<i>Corymbia citriodora</i>	Spotted Gum	110		110	15.0	2.0	2.0	1.3	Regular	-	-	-	-	-	Typical	-	-	-	-	Typical	-	-	-	-	-	-	Remove
3564	<i>Corymbia citriodora</i>	Spotted Gum	200		200	21.0	2.0	2.4	1.7	Regular	-	-	-	-	-	Typical	-	-	-	-	Typical	-	-	-	-	-	-	Remove
3565	<i>Corymbia citriodora</i>	Spotted Gum	130		130	15.0	2.0	2.0	1.4	Regular	-	-	-	-	-	Typical	-	-	-	-	Typical	-	-	-	-	-	-	Remove

Specimen Details										Canopy Condition Details							Trunk Condition Details					Fauna Details and Habitat Value						Retention
Tree ID	Botanical Name	Common Name	Trunk DBH (mm)	Additional Trunks DBH (mm)	Total DBH (mm) [AS 4970-2009]	Height (m)	Spread (m)	Tree Protection Zone (m)	Structural Root Zone (m)	Canopy Form	Spreading	Thinning	Die-Back	Epicormic Growth	Lopped	Canopy Health	Leaning	Vines	Trunk Damage	Fire Damage	Trunk Health	Scats	Scratches	Hollows	Nest	Termite Nest	Habitat Value	
3566	<i>Corymbia citriodora</i>	Spotted Gum	120		120	15.0	2.0	2.0	1.4	Regular	-	-	-	-	-	Typical	-	-	-	-	Typical	-	-	-	-	-	-	Remove
3567	<i>Corymbia citriodora</i>	Spotted Gum	120		120	12.0	2.0	2.0	1.4	Regular	-	-	-	-	-	Typical	-	-	-	-	Typical	-	-	-	-	-	-	Remove
3568	<i>Corymbia citriodora</i>	Spotted Gum	110		110	12.0	2.0	2.0	1.3	Regular	-	-	-	-	-	Typical	-	-	-	-	Typical	-	-	-	-	-	-	Remove
3569	<i>Acacia disparrima</i>	Black Wattle	150		150	12.0	3.0	2.0	1.5	Regular	-	-	-	-	-	Typical	-	-	-	-	Typical	-	-	-	-	-	-	Remove
3570	<i>Acacia disparrima</i>	Black Wattle	160		160	12.0	2.0	2.0	1.5	Regular	-	-	-	-	-	Typical	-	-	-	-	Typical	-	-	-	-	-	-	Remove
3571	<i>Corymbia citriodora</i>	Spotted Gum	120		120	12.0	2.0	2.0	1.4	Regular	-	-	-	-	-	Typical	-	-	-	-	Typical	-	-	-	-	-	-	Remove
3572	<i>Corymbia citriodora</i>	Spotted Gum	170		170	20.0	3.0	2.0	1.6	Regular	-	-	-	-	-	Typical	-	-	-	-	Typical	-	-	-	-	-	-	Remove
3573	<i>Eucalyptus siderophloia</i>	Northern Grey Ironbark	120		120	10.0	2.0	2.0	1.4	Regular	-	-	-	-	-	Typical	-	-	-	-	Typical	-	-	-	-	-	-	Remove
3574	<i>Acacia disparrima</i>	Black Wattle	170		170	10.0	3.0	2.0	1.6	Regular	-	-	-	-	-	Typical	-	-	-	-	Typical	-	-	-	-	-	-	Remove
3575	<i>Eucalyptus tereticornis</i>	Forest Red Gum	680		680	28.0	7.0	8.2	2.8	Regular	-	-	-	-	-	Typical	-	-	-	-	Typical	-	-	Large	-	-	-	Remove
3576	<i>Acacia disparrima</i>	Black Wattle	160		160	10.0	2.0	2.0	1.5	Regular	-	-	-	-	-	Typical	-	-	-	-	Typical	-	-	-	-	-	-	Remove
3577	<i>Eucalyptus tereticornis</i>	Forest Red Gum	300		300	22.0	4.0	3.6	2.0	One-sided	-	-	Die-back	-	-	Typical	-	-	-	-	Typical	-	-	-	-	-	-	Remove
3578	<i>Acacia disparrima</i>	Black Wattle	160	120, 140, 90	260	12.0	3.0	3.1	1.9	Regular	-	-	-	-	-	Typical	-	-	-	-	Typical	-	-	-	-	-	-	Remove
3579	<i>Eucalyptus moluccana</i>	Gum-topped Box	180		180	15.0	3.0	2.2	1.6	Regular	-	-	-	-	-	Typical	-	-	-	-	Typical	-	-	-	-	-	-	Remove
3580	<i>Acacia disparrima</i>	Black Wattle	160		160	12.0	3.0	2.0	1.5	Regular	-	-	-	-	-	Typical	-	-	-	-	Typical	-	-	-	-	-	-	Remove
3581	<i>Acacia disparrima</i>	Black Wattle	160		160	12.0	3.0	2.0	1.5	Regular	-	-	-	-	-	Typical	-	-	-	-	Typical	-	-	-	-	-	-	Retain
3582	<i>Eucalyptus moluccana</i>	Gum-topped Box	210		210	20.0	3.0	2.5	1.7	Regular	-	-	-	-	-	Typical	-	-	-	-	Typical	-	-	-	-	-	-	Retain
3583	<i>Eucalyptus tereticornis</i>	Forest Red Gum	370		370	22.0	5.0	4.4	2.2	Regular	-	-	-	-	-	Typical	-	-	-	-	Typical	-	-	-	-	-	-	Retain
3584	<i>Eucalyptus siderophloia</i>	Northern Grey Ironbark	210		210	18.0	3.0	2.5	1.7	Regular	-	-	-	-	-	Typical	-	-	-	-	Typical	-	-	-	-	-	-	Retain
3585	<i>Acacia disparrima</i>	Black Wattle	170	90	192	10.0	3.0	2.3	1.7	Regular	-	-	-	-	-	Typical	-	-	-	-	Typical	-	-	-	-	-	-	Retain
3586	<i>Acacia disparrima</i>	Black Wattle	150	90	175	10.0	4.0	2.1	1.6	Regular	-	-	Die-back	-	-	Typical	-	-	-	-	Typical	-	-	-	-	-	-	Retain
3587	<i>Acacia disparrima</i>	Black Wattle	190	130	230	10.0	3.0	2.8	1.8	Regular	-	-	-	-	-	Typical	-	-	-	-	Typical	-	-	-	-	-	-	Retain
3588	<i>Eucalyptus moluccana</i>	Gum-topped Box	260		260	21.0	3.0	3.1	1.9	Regular	-	-	-	-	-	Typical	-	-	-	-	Typical	-	-	-	-	-	-	Retain
3589	<i>Eucalyptus moluccana</i>	Gum-topped Box	130		130	21.0	2.0	2.0	1.4	Regular	-	-	-	-	-	Typical	-	-	-	-	Typical	-	-	-	-	-	-	Retain
3590	<i>Eucalyptus moluccana</i>	Gum-topped Box	150		150	21.0	2.0	2.0	1.5	Regular	-	-	-	-	-	Typical	-	-	-	-	Typical	-	-	-	-	-	-	Retain
3591	<i>Eucalyptus siderophloia</i>	Northern Grey Ironbark	210	200	290	15.0	3.0	3.5	2.0	Regular	-	-	-	-	-	Typical	-	-	-	-	Typical	-	-	-	-	-	-	Retain
3592	<i>Eucalyptus moluccana</i>	Gum-topped Box	150		150	22.0	2.0	2.0	1.5	Regular	-	-	-	-	-	Typical	-	-	-	-	Typical	-	-	-	-	-	-	Retain
3593	<i>Eucalyptus moluccana</i>	Gum-topped Box	200		200	22.0	3.0	2.4	1.7	Regular	-	-	-	-	-	Typical	-	-	-	-	Typical	-	-	-	-	-	-	Retain
3594	<i>Eucalyptus moluccana</i>	Gum-topped Box	150		150	20.0	2.0	2.0	1.5	Regular	-	-	-	-	-	Typical	-	-	-	-	Typical	-	-	-	-	-	-	Retain
3595	<i>Eucalyptus moluccana</i>	Gum-topped Box	160		160	18.0	2.0	2.0	1.5	Regular	-	-	-	-	-	Typical	-	-	-	-	Typical	-	-	-	-	-	-	Retain
3596	<i>Eucalyptus moluccana</i>	Gum-topped Box	130		130	20.0	2.0	2.0	1.4	Regular	-	-	-	-	-	Typical	-	-	-	-	Typical	-	-	-	-	-	-	Retain
3597	<i>Eucalyptus moluccana</i>	Gum-topped Box	250		250	21.0	4.0	3.0	1.8	Regular	-	-	-	-	-	Typical	-	-	-	-	Typical	-	-	-	-	-	-	Retain
3598	<i>Eucalyptus moluccana</i>	Gum-topped Box	150		150	18.0	2.0	2.0	1.5	Regular	-	-	-	-	-	Typical	-	-	-	-	Typical	-	-	-	-	-	-	Retain
3599	<i>Eucalyptus moluccana</i>	Gum-topped Box	140		140	12.0	2.0	2.0	1.4	Regular	-	-	-	-	-	Typical	-	-	-	-	Typical	-	-	-	-	-	-	Removed - LCC sewer
3600	<i>Acacia disparrima</i>	Black Wattle	150	130	198	10.0	4.0	2.4	1.7	Regular	-	-	-	-	-	Typical	-	-	-	-	Typical	-	-	-	-	-	-	Removed - LCC sewer
3601	<i>Eucalyptus moluccana</i>	Gum-topped Box	570		570	21.0	4.0	6.8	2.6	Regular	-	-	-	-	-	Typical	-	-	-	-	Typical	-	-	-	-	-	-	Retain
3602	<i>Eucalyptus moluccana</i>	Gum-topped Box	580		580	23.0	6.0	7.0	2.6	Regular	-	-	-	-	-	Typical	-	-	-	-	Typical	-	-	-	-	-	-	Removed - LCC sewer
3603	<i>Eucalyptus moluccana</i>	Gum-topped Box	800		800	25.0	6.0	9.6	3.0	Regular	-	-	-	-	-	Typical	-	-	-	-	Typical	-	-	-	-	-	-	Removed - LCC sewer
3604	<i>Eucalyptus tereticornis</i>	Forest Red Gum	520		520	21.0	4.0	6.2	2.5	Regular	-	-	-	-	-	Typical	-	-	-	-	Typical	-	-	-	-	-	-	Removed - LCC sewer
3605	<i>Eucalyptus moluccana</i>	Gum-topped Box	680		680	23.0	3.0	8.2	2.8	Regular	-	-	-	-	-	Typical	-	-	-	-	Typical	-	-	-	-	-	-	Removed - LCC sewer
3606	<i>Acacia disparrima</i>	Black Wattle	170		170	10.0	3.0	2.0	1.6	Regular	-	-	-	-	-	Typical	-	-	-	-	Typical	-	-	-	-	-	-	Removed - LCC sewer
3607	<i>Acacia disparrima</i>	Black Wattle	150	100	180	8.0	3.0	2.2	1.6	Regular	-	-	-	-	-	Typical	-	-	-	-	Typical	-	-	-	-	-	-	Removed - LCC sewer

Specimen Details										Canopy Condition Details							Trunk Condition Details					Fauna Details and Habitat Value						
Tree ID	Botanical Name	Common Name	Trunk DBH (mm)	Additional Trunks DBH (mm)	Total DBH (mm) [AS 4970-2009]	Height (m)	Spread (m)	Tree Protection Zone (m)	Structural Root Zone (m)	Canopy Form	Spreading	Thinning	Die-Back	Epicormic Growth	Lopped	Canopy Health	Leaning	Vines	Trunk Damage	Fire Damage	Trunk Health	Scats	Scratches	Hollows	Nest	Termite Nest	Habitat Value	Retention
3608	<i>Eucalyptus tereticornis</i>	Forest Red Gum	260		260	20.0	3.0	3.1	1.9	Regular	-	-	-	-	-	Typical	-	-	-	-	Typical	-	-	-	-	-	-	Retain
3609	<i>Eucalyptus siderophloia</i>	Northern Grey Ironbark	400		400	22.0	5.0	4.8	2.3	Regular	-	-	-	-	-	Typical	-	-	-	-	Typical	-	-	-	-	-	-	Retain
3610	<i>Eucalyptus tereticornis</i>	Forest Red Gum	320		320	23.0	4.0	3.8	2.1	Regular	-	-	-	-	-	Typical	-	-	-	-	Typical	-	New	-	-	-	-	Retain
3611	<i>Alphitonia excelsa</i>	Soap Tree	150		150	15.0	4.0	2.0	1.5	Regular	-	-	-	-	-	Typical	-	-	-	-	Typical	-	-	-	-	-	-	Retain
3612	<i>Eucalyptus siderophloia</i>	Northern Grey Ironbark	660	540	853	23.0	3.0	10.2	3.1	Regular	-	-	-	-	-	Typical	-	-	-	-	Typical	-	-	-	-	-	-	Retain
3613	<i>Melaleuca irbyana</i>	Swamp Tea Tree	120		120	8.0	6.0	2.0	1.4	Regular	-	-	-	-	-	Typical	-	-	-	-	Typical	-	-	-	-	-	-	Retain
3614	<i>Eucalyptus siderophloia</i>	Northern Grey Ironbark	160		160	12.0	4.0	2.0	1.5	Regular	-	-	-	-	-	Typical	-	-	-	-	Typical	-	-	-	-	-	-	Remove
3615	<i>Eucalyptus siderophloia</i>	Northern Grey Ironbark	130		130	12.0	5.0	2.0	1.4	Regular	-	-	-	-	-	Typical	-	-	-	-	Typical	-	-	-	-	-	-	Remove
3616	<i>Eucalyptus siderophloia</i>	Northern Grey Ironbark	260		260	15.0	5.0	3.1	1.9	Regular	-	-	-	-	-	Typical	-	-	-	-	Typical	-	-	-	-	-	-	Remove
3617	<i>Eucalyptus siderophloia</i>	Northern Grey Ironbark	200		200	15.0	4.0	2.4	1.7	Regular	-	-	-	-	-	Typical	-	-	-	-	Typical	-	-	-	-	-	-	Remove
3618	<i>Acacia disarrima</i>	Black Wattle	120	90, 110, 80	202	15.0	6.0	2.4	1.7	Regular	-	-	-	-	-	Typical	-	-	-	-	Typical	-	-	-	-	-	-	Remove
3619	<i>Acacia disarrima</i>	Black Wattle	100	130	164	12.0	4.0	2.0	1.5	Regular	-	-	-	-	-	Typical	-	-	-	-	Typical	-	-	-	-	-	-	Remove
3620	<i>Eucalyptus siderophloia</i>	Northern Grey Ironbark	220		220	15.0	5.0	2.6	1.8	Regular	-	-	-	-	-	Typical	-	-	-	-	Typical	-	-	-	-	-	-	Remove
3621	<i>Eucalyptus siderophloia</i>	Northern Grey Ironbark	130		130	15.0	6.0	2.0	1.4	Regular	-	-	-	-	-	Typical	-	-	-	-	Typical	-	-	-	-	-	-	Remove
3622	<i>Acacia disarrima</i>	Black Wattle	210		210	15.0	5.0	2.5	1.7	Regular	-	-	-	-	-	Typical	-	-	-	-	Typical	-	-	-	-	-	-	Remove
3623	<i>Eucalyptus siderophloia</i>	Northern Grey Ironbark	210		210	18.0	5.0	2.5	1.7	Regular	-	-	-	-	-	Typical	-	-	-	-	Typical	-	-	-	-	-	-	Remove
3624	<i>Eucalyptus siderophloia</i>	Northern Grey Ironbark	150		150	15.0	4.0	2.0	1.5	Regular	-	-	-	-	-	Typical	-	-	-	-	Typical	-	-	-	-	-	-	Remove
3625	<i>Eucalyptus tereticornis</i>	Forest Red Gum	250		250	18.0	5.0	3.0	1.8	Regular	-	-	-	-	-	Typical	-	-	-	-	Typical	-	-	-	-	-	-	Remove
3626	<i>Eucalyptus tereticornis</i>	Forest Red Gum	230		230	20.0	4.0	2.8	1.8	Regular	-	-	-	-	-	Typical	-	-	-	-	Typical	-	-	-	-	-	-	Remove
3627	<i>Eucalyptus tereticornis</i>	Forest Red Gum	110	160	194	20.0	5.0	2.3	1.7	Regular	-	-	-	-	-	Typical	-	-	-	-	Typical	-	-	-	-	-	-	Remove
3628	<i>Eucalyptus tereticornis</i>	Forest Red Gum	200		200	18.0	6.0	2.4	1.7	Regular	-	-	-	-	-	Typical	-	-	-	-	Typical	-	-	-	-	-	-	Remove
3629	<i>Eucalyptus tereticornis</i>	Forest Red Gum	180		180	20.0	5.0	2.2	1.6	Regular	-	-	-	-	-	Typical	-	-	-	-	Typical	-	-	-	-	-	-	Remove
3630	<i>Eucalyptus tereticornis</i>	Forest Red Gum	190		190	20.0	5.0	2.3	1.6	Regular	-	-	-	-	-	Typical	-	-	-	-	Typical	-	-	-	-	-	-	Remove
3631	<i>Acacia disarrima</i>	Black Wattle	230	190	298	12.0	5.0	3.6	2.0	Regular	-	-	-	-	-	Typical	-	-	-	-	Typical	-	-	-	-	-	-	Remove
3632	<i>Eucalyptus siderophloia</i>	Northern Grey Ironbark	380		380	22.0	6.0	4.6	2.2	Regular	-	-	-	-	-	Typical	-	-	-	-	Typical	-	-	-	-	-	-	Remove
3633	<i>Eucalyptus siderophloia</i>	Northern Grey Ironbark	210		210	18.0	6.0	2.5	1.7	Regular	-	-	-	-	-	Typical	-	-	-	-	Typical	-	-	-	-	-	-	Remove
3634	<i>Eucalyptus siderophloia</i>	Northern Grey Ironbark	100		100	15.0	4.0	2.0	1.3	Regular	-	-	-	-	-	Typical	-	-	-	-	Typical	-	-	-	-	-	-	Remove
3635	<i>Corymbia citriodora</i>	Spotted Gum	360		360	20.0	8.0	4.3	2.2	One-sided	-	-	Die-back	-	-	Typical	Minor	-	-	-	-	Typical	-	-	-	-	-	Remove
3636	<i>Eucalyptus siderophloia</i>	Northern Grey Ironbark	310		310	22.0	7.0	3.7	2.0	Regular	-	-	-	-	-	Typical	-	-	-	-	Typical	-	-	-	-	-	-	Remove
3637	<i>Corymbia citriodora</i>	Spotted Gum	110		110	15.0	4.0	2.0	1.3	Regular	-	-	-	-	-	Typical	-	-	-	-	Typical	-	-	-	-	-	-	Remove
3638	<i>Eucalyptus siderophloia</i>	Northern Grey Ironbark	160		160	15.0	4.0	2.0	1.5	Regular	-	-	-	-	-	Typical	-	-	-	-	Typical	-	-	-	-	-	-	Remove
3639	<i>Eucalyptus siderophloia</i>	Northern Grey Ironbark	150		150	15.0	4.0	2.0	1.5	Regular	-	-	-	-	-	Typical	-	-	-	-	Typical	-	-	-	-	-	-	Remove
3640	<i>Corymbia citriodora</i>	Spotted Gum	330		330	21.0	6.0	4.0	2.1	Regular	-	-	-	-	-	Typical	-	-	-	-	Typical	-	-	-	-	-	-	Remove
3641	<i>Acacia disarrima</i>	Black Wattle	160	80	179	10.0	5.0	2.1	1.6	Regular	-	-	-	-	-	Typical	-	-	-	-	Typical	-	-	-	-	-	-	Remove
3642	<i>Corymbia citriodora</i>	Spotted Gum	220		220	24.0	5.0	2.6	1.8	Regular	-	-	-	-	-	Typical	-	-	-	-	Typical	-	-	-	-	-	-	Remove
3643	<i>Corymbia citriodora</i>	Spotted Gum	170		170	24.0	5.0	2.0	1.6	Regular	-	-	-	-	-	Typical	-	-	-	-	Typical	-	-	-	-	-	-	Remove
3644	<i>Corymbia citriodora</i>	Spotted Gum	180		180	24.0	5.0	2.2	1.6	Regular	-	-	-	-	-	Typical	-	-	-	-	Typical	-	-	-	-	-	-	Remove
3645	<i>Eucalyptus moluccana</i>	Gum-topped Box	140		140	20.0	4.0	2.0	1.4	Regular	-	-	-	-	-	Typical	-	-	-	-	Typical	-	-	-	-	-	-	Remove
3646	<i>Corymbia citriodora</i>	Spotted Gum	130		130	22.0	4.0	2.0	1.4	Regular	-	-	-	-	-	Typical	-	-	-	-	Typical	-	-	-	-	-	-	Remove
3647	<i>Corymbia citriodora</i>	Spotted Gum	120		120	21.0	3.0	2.0	1.4	Regular	-	-	-	-	-	Typical	-	-	-	-	Typical	-	-	-	-	-	-	Remove
3648	<i>Eucalyptus siderophloia</i>	Northern Grey Ironbark	120		120	18.0	4.0	2.0	1.4	Regular	-	-	-	-	-	Typical	-	-	-	-	Typical	-	-	-	-	-	-	Remove
3649	<i>Corymbia citriodora</i>	Spotted Gum	170		170	2.0	5.0	2.0	1.6	Regular	-	-	-	-	-	Typical	-	-	-	-	Typical	-	-	-	-	-	-	Remove

Specimen Details										Canopy Condition Details							Trunk Condition Details					Fauna Details and Habitat Value						
Tree ID	Botanical Name	Common Name	Trunk DBH (mm)	Additional Trunks DBH (mm)	Total DBH (mm) [AS 4970-2009]	Height (m)	Spread (m)	Tree Protection Zone (m)		Canopy Form	Spreading	Thinning	Die-Back	Epicormic Growth	Lopped	Canopy Health	Leaning	Vines	Trunk Damage	Fire Damage	Trunk Health	Scats	Scratches	Hollows	Nest	Termite Nest	Habitat Value	Retention
3650	<i>Eucalyptus siderophloia</i>	Northern Grey Ironbark	120		120	15.0	5.0	2.0	1.4	Regular	-	-	-	-	-	Typical	-	-	-	-	Typical	-	-	-	-	-	-	Remove
3651	<i>Eucalyptus tereticornis</i>	Forest Red Gum	160		160	22.0	3.0	2.0	1.5	Regular	-	-	Die-back	-	-	Typical	-	-	-	-	Typical	-	-	-	-	-	-	Remove
3652	<i>Eucalyptus siderophloia</i>	Northern Grey Ironbark	130		130	20.0	4.0	2.0	1.4	Regular	-	-	-	-	-	Typical	-	-	-	-	Typical	-	-	-	-	-	-	Remove
3653	<i>Corymbia citriodora</i>	Spotted Gum	100		100	21.0	4.0	2.0	1.3	Regular	-	-	-	-	-	Typical	-	-	-	-	Typical	-	-	-	-	-	-	Remove
3654	<i>Corymbia citriodora</i>	Spotted Gum	120		120	21.0	4.0	2.0	1.4	Regular	-	-	-	-	-	Typical	-	-	-	-	Typical	-	-	-	-	-	-	Remove
3655	<i>Corymbia citriodora</i>	Spotted Gum	110		110	20.0	3.0	2.0	1.3	Regular	-	-	-	-	-	Typical	-	-	-	-	Typical	-	-	-	-	-	-	Remove
3656	<i>Corymbia citriodora</i>	Spotted Gum	130		130	22.0	4.0	2.0	1.4	Regular	-	-	-	-	-	Typical	-	-	-	-	Typical	-	-	-	-	-	-	Remove
3657	<i>Corymbia citriodora</i>	Spotted Gum	110		110	18.0	4.0	2.0	1.3	Regular	-	-	-	-	-	Typical	-	-	-	-	Typical	-	-	-	-	-	-	Remove
3658	<i>Corymbia citriodora</i>	Spotted Gum	180		180	22.0	5.0	2.2	1.6	Regular	-	-	-	-	-	Typical	-	-	-	-	Typical	-	-	-	-	-	-	Remove
3659	<i>Corymbia citriodora</i>	Spotted Gum	170		170	22.0	5.0	2.0	1.6	Regular	-	-	-	-	-	Typical	-	-	-	-	Typical	-	-	-	-	-	-	Remove
3660	<i>Corymbia citriodora</i>	Spotted Gum	140		140	22.0	4.0	2.0	1.4	Regular	-	-	-	-	-	Typical	-	-	-	-	Typical	-	-	-	-	-	-	Remove
3661	<i>Corymbia citriodora</i>	Spotted Gum	110		110	18.0	4.0	2.0	1.3	Regular	-	-	-	-	-	Typical	-	-	-	-	Typical	-	-	-	-	-	-	Remove
3662	<i>Corymbia citriodora</i>	Spotted Gum	240		240	22.0	6.0	2.9	1.8	Regular	-	-	-	-	-	Typical	-	-	-	-	Typical	-	-	-	-	-	-	Remove
3663	<i>Corymbia citriodora</i>	Spotted Gum	120		120	21.0	5.0	2.0	1.4	Regular	-	-	-	-	-	Typical	-	-	-	-	Typical	-	-	-	-	-	-	Remove
3664	<i>Corymbia citriodora</i>	Spotted Gum	120		120	18.0	4.0	2.0	1.4	Regular	-	-	-	-	-	Typical	-	-	-	-	Typical	-	-	-	-	-	-	Remove
3665	<i>Corymbia citriodora</i>	Spotted Gum	150		150	21.0	3.0	2.0	1.5	Regular	-	-	-	-	-	Typical	-	-	-	-	Typical	-	-	-	-	-	-	Remove
3666	<i>Corymbia citriodora</i>	Spotted Gum	160		160	21.0	5.0	2.0	1.5	Regular	-	-	-	-	-	Typical	-	-	-	-	Typical	-	-	-	-	-	-	Remove
3667	<i>Corymbia citriodora</i>	Spotted Gum	120		120	20.0	3.0	2.0	1.4	Regular	-	-	-	-	-	Typical	-	-	-	-	Typical	-	-	-	-	-	-	Remove
3668	<i>Eucalyptus siderophloia</i>	Northern Grey Ironbark	110		110	14.0	3.0	2.0	1.3	Regular	-	-	-	-	-	Typical	-	-	-	-	Typical	-	-	-	-	-	-	Remove
3669	<i>Corymbia citriodora</i>	Spotted Gum	120		120	20.0	4.0	2.0	1.4	Regular	-	-	-	-	-	Typical	-	-	-	-	Typical	-	-	-	-	-	-	Remove
3670	<i>Eucalyptus tereticornis</i>	Forest Red Gum	500		500	25.0	8.0	6.0	2.5	Regular	-	-	-	-	-	Typical	-	-	-	-	Typical	-	-	-	-	-	-	Remove
3671	<i>Eucalyptus tereticornis</i>	Forest Red Gum	250		250	20.0	5.0	3.0	1.8	Regular	-	-	-	-	-	Typical	-	-	-	-	Typical	-	-	-	-	-	-	Remove
3672	<i>Eucalyptus moluccana</i>	Gum-topped Box	680		680	25.0	8.0	8.2	2.8	Regular	-	-	-	-	-	Typical	-	-	-	-	Typical	-	-	-	-	-	-	Remove
3673	<i>Corymbia citriodora</i>	Spotted Gum	230		230	20.0	7.0	2.8	1.8	One-sided	-	-	Die-back	-	-	Typical	Minor	-	-	-	Typical	-	-	-	-	-	-	Remove
3674	<i>Eucalyptus moluccana</i>	Gum-topped Box	250		250	20.0	5.0	3.0	1.8	Regular	-	-	-	-	-	Typical	-	-	-	-	Typical	-	-	-	-	-	-	Removed - LCC sewer
3675	<i>Eucalyptus moluccana</i>	Gum-topped Box	150		150	18.0	5.0	2.0	1.5	Regular	-	-	-	-	-	Typical	-	-	-	-	Typical	-	-	-	-	-	-	Removed - LCC sewer
3676	<i>Eucalyptus moluccana</i>	Gum-topped Box	200		200	18.0	6.0	2.4	1.7	Regular	-	-	Die-back	-	-	Typical	-	-	-	-	Typical	-	-	-	-	-	-	Removed - LCC sewer
3677	<i>Eucalyptus tereticornis</i>	Forest Red Gum	500		500	20.0	8.0	6.0	2.5	Regular	-	-	-	-	-	Typical	-	-	-	-	Typical	-	-	-	-	-	-	Removed - LCC sewer
3678	<i>Eucalyptus moluccana</i>	Gum-topped Box	130		130	18.0	4.0	2.0	1.4	Regular	-	-	-	-	-	Typical	-	-	-	-	Typical	-	-	-	-	-	-	Removed - LCC sewer
3679	<i>Eucalyptus moluccana</i>	Gum-topped Box	120		120	18.0	5.0	2.0	1.4	Regular	-	-	-	-	-	Typical	-	-	-	-	Typical	-	-	-	-	-	-	Retain
3680	<i>Eucalyptus moluccana</i>	Gum-topped Box	190		190	21.0	5.0	2.3	1.6	Regular	-	-	-	-	-	Typical	-	-	-	-	Typical	-	-	-	-	-	-	Removed - LCC sewer
3681	<i>Eucalyptus moluccana</i>	Gum-topped Box	110		110	18.0	5.0	2.0	1.3	Regular	-	-	-	-	-	Typical	-	-	-	-	Typical	-	-	-	-	-	-	Removed - LCC sewer
3682	<i>Eucalyptus moluccana</i>	Gum-topped Box	130		130	20.0	5.0	2.0	1.4	Regular	-	-	-	-	-	Typical	-	-	-	-	Typical	-	-	-	-	-	-	Removed - LCC sewer
3683	<i>Eucalyptus moluccana</i>	Gum-topped Box	130		130	18.0	5.0	2.0	1.4	Regular	-	-	-	-	-	Typical	-	-	-	-	Typical	-	-	-	-	-	-	Removed - LCC sewer
3684	<i>Eucalyptus moluccana</i>	Gum-topped Box	410		410	27.0	9.0	4.9	2.3	Regular	-	-	-	-	-	Typical	-	-	-	-	Typical	-	-	-	-	-	-	Retain
3685	<i>Eucalyptus moluccana</i>	Gum-topped Box	160		160	22.0	6.0	2.0	1.5	Regular	-	-	-	-	-	Typical	-	-	-	-	Typical	-	-	-	-	-	-	Retain
3686	<i>Eucalyptus moluccana</i>	Gum-topped Box	600	350	695	25.0	9.0	8.3	2.8	Regular	-	-	Die-back	-	-	Typical	-	-	-	-	Typical	-	-	-	-	-	-	Retain
3687	<i>Eucalyptus siderophloia</i>	Northern Grey Ironbark	520		520	24.0	8.0	6.2	2.5	Regular	-	-	-	-	-	Typical	-	-	-	-	Typical	-	-	-	-	-	-	Retain
3688	<i>Corymbia intermedia</i>	Pink Bloodwood	200		200	20.0	6.0	2.4	1.7	Regular	-	-	-	-	-	Typical	-	Native	-	-	Typical	-	-	-	-	-	-	Remove
3689	<i>Eucalyptus siderophloia</i>	Northern Grey Ironbark	450		450	25.0	10.0	5.4	2.4	Regular	-	-	-	-	-	Typical	-	-	-	-	Typical	-	-	-	-	-	-	Retain
3690	<i>Eucalyptus siderophloia</i>	Northern Grey Ironbark	700		700	30.0	10.0	8.4	2.8	Regular	-	-	Die-back	-	-	Typical	-	-	-	-	Typical	-	-	-	-	-	-	Retain
3691	<i>Eucalyptus tereticornis</i>	Forest Red Gum	710		710	28.0	10.0	8.5	2.9	Regular	-	-	-	-	-	Typical	-	-	-	-	Typical	-	-	-	-	-	-	Retain

Specimen Details										Canopy Condition Details							Trunk Condition Details					Fauna Details and Habitat Value						
Tree ID	Botanical Name	Common Name	Trunk DBH (mm)	Additional Trunks DBH (mm)	Total DBH (mm) [AS 4970-2009]	Height (m)	Spread (m)	Tree Protection Zone (m)	Structural Root Zone (m)	Canopy Form	Spreading	Thinning	Die-Back	Epicormic Growth	Lopped	Canopy Health	Leaning	Vines	Trunk Damage	Fire Damage	Trunk Health	Scats	Scratches	Hollows	Nest	Termite Nest	Habitat Value	Retention
3692	<i>Eucalyptus tereticornis</i>	Forest Red Gum	540		540	28.0	7.0	6.5	2.6	Regular	-	-	-	-	-	Typical	-	-	-	-	Typical	-	-	-	-	-	-	Retain
3693	<i>Eucalyptus tereticornis</i>	Forest Red Gum	690		690	30.0	8.0	8.3	2.8	Regular	-	-	-	-	-	Typical	-	-	-	-	Typical	-	-	-	-	-	-	Retain
3694	<i>Corymbia citriodora</i>	Spotted Gum	140		140	15.0	4.0	2.0	1.4	Regular	-	-	-	-	-	Typical	-	-	-	-	Typical	-	-	-	-	-	-	Retain
3695	<i>Eucalyptus moluccana</i>	Gum-topped Box	630		630	25.0	9.0	7.6	2.7	Regular	-	-	-	-	-	Typical	-	-	-	-	Typical	-	-	-	-	-	-	Retain
3696	<i>Eucalyptus siderophloia</i>	Northern Grey Ironbark	240		240	20.0	4.0	2.9	1.8	Regular	-	-	-	-	-	Typical	-	-	-	-	Typical	-	-	-	-	-	-	Retain
3697	<i>Eucalyptus siderophloia</i>	Northern Grey Ironbark	570		570	22.0	6.0	6.8	2.6	Regular	-	-	-	-	-	Typical	-	-	-	-	Typical	-	-	-	-	-	-	Retain
3698	<i>Eucalyptus tereticornis</i>	Forest Red Gum	180		180	22.0	5.0	2.2	1.6	Regular	-	-	-	-	-	Typical	-	-	-	-	Typical	-	-	-	-	-	-	Retain
3699	<i>Eucalyptus siderophloia</i>	Northern Grey Ironbark	190		190	15.0	5.0	2.3	1.6	Regular	-	-	-	-	-	Typical	-	-	-	-	Typical	-	-	-	-	-	-	Retain
3700	<i>Eucalyptus tereticornis</i>	Forest Red Gum	380		380	23.0	7.0	4.6	2.2	Regular	-	-	-	-	-	Typical	-	-	-	-	Typical	-	-	-	-	-	-	Retain
3701	<i>Eucalyptus tereticornis</i>	Forest Red Gum	430		430	28.0	7.0	5.2	2.3	Regular	-	-	-	-	-	Typical	-	-	-	-	Typical	-	-	-	-	-	-	Retain
3702	<i>Corymbia tessellaris</i>	Moreton Bay Ash	110		110	15.0	5.0	2.0	1.3	Regular	-	-	-	-	-	Typical	-	-	-	-	Typical	-	-	-	-	-	-	Retain
3703	<i>Eucalyptus moluccana</i>	Gum-topped Box	300		300	28.0	5.0	3.6	2.0	Regular	-	-	-	-	-	Typical	-	-	-	-	Typical	-	-	-	-	-	-	Retain
3704	<i>Eucalyptus tereticornis</i>	Forest Red Gum	210		210	20.0	5.0	2.5	1.7	Regular	-	-	-	-	-	Typical	-	-	-	-	Typical	-	-	-	-	-	-	Retain
3705	<i>Eucalyptus moluccana</i>	Gum-topped Box	440		440	28.0	9.0	5.3	2.3	Regular	-	-	-	-	-	Typical	-	-	-	-	Typical	-	-	-	-	-	-	Retain
3706	<i>Eucalyptus moluccana</i>	Gum-topped Box	400		400	28.0	6.0	4.8	2.3	Regular	-	-	-	-	-	Typical	-	Native	-	-	Typical	-	-	-	-	-	-	Retain
3707	<i>Eucalyptus siderophloia</i>	Northern Grey Ironbark	300		300	18.0	6.0	3.6	2.0	Regular	-	-	-	-	-	Typical	-	-	-	-	Typical	-	-	-	-	-	-	Retain
3708	<i>Corymbia tessellaris</i>	Moreton Bay Ash	130		130	18.0	5.0	2.0	1.4	Regular	-	-	-	-	-	Typical	-	-	-	-	Typical	-	-	-	-	-	-	Retain
3709	<i>Corymbia tessellaris</i>	Moreton Bay Ash	110		110	15.0	5.0	2.0	1.3	Regular	-	-	-	-	-	Typical	-	-	-	-	Typical	-	-	-	-	-	-	Retain
3710	<i>Corymbia tessellaris</i>	Moreton Bay Ash	100		100	15.0	4.0	2.0	1.3	Regular	-	-	-	-	-	Typical	-	-	-	-	Typical	-	-	-	-	-	-	Arborist
3711	<i>Corymbia tessellaris</i>	Moreton Bay Ash	110		110	15.0	5.0	2.0	1.3	Regular	-	-	-	-	-	Typical	-	-	-	-	Typical	-	-	-	-	-	-	Removed - LCC sewer
3712	<i>Corymbia citriodora</i>	Spotted Gum	210		210	25.0	5.0	2.5	1.7	Regular	-	-	-	-	-	Typical	-	-	-	-	Typical	-	-	-	-	-	-	Remove
3713	<i>Corymbia citriodora</i>	Spotted Gum	130		130	20.0	4.0	2.0	1.4	Regular	-	-	-	-	-	Typical	-	-	-	-	Typical	-	-	-	-	-	-	Remove
3714	<i>Corymbia citriodora</i>	Spotted Gum	160		160	20.0	4.0	2.0	1.5	Regular	-	-	-	-	-	Typical	-	-	-	-	Typical	-	-	-	-	-	-	Remove
3715	<i>Corymbia citriodora</i>	Spotted Gum	130		130	18.0	5.0	2.0	1.4	Regular	-	-	-	-	-	Typical	-	-	-	-	Typical	-	-	-	-	-	-	Remove
3716	<i>Eucalyptus siderophloia</i>	Northern Grey Ironbark	230		230	21.0	6.0	2.8	1.8	Regular	-	-	-	-	-	Typical	-	-	-	-	Typical	-	-	-	-	-	-	Remove
3717	<i>Corymbia citriodora</i>	Spotted Gum	100		100	18.0	4.0	2.0	1.3	Regular	-	-	-	-	-	Typical	-	-	-	-	Typical	-	-	-	-	-	-	Remove
3718	<i>Eucalyptus tereticornis</i>	Forest Red Gum	160		160	20.0	4.0	2.0	1.5	Regular	-	-	-	-	-	Typical	-	-	-	-	Typical	-	-	-	-	-	-	Remove
3719	<i>Corymbia citriodora</i>	Spotted Gum	100		100	20.0	4.0	2.0	1.3	Regular	-	-	-	-	-	Typical	-	-	-	-	Typical	-	-	-	-	-	-	Remove
3720	<i>Corymbia citriodora</i>	Spotted Gum	140		140	21.0	3.0	2.0	1.4	Regular	-	-	-	-	-	Typical	-	-	-	-	Typical	-	-	-	-	-	-	Remove
3721	<i>Eucalyptus tereticornis</i>	Forest Red Gum	510		510	30.0	7.0	6.1	2.5	Regular	-	-	-	-	-	Typical	-	-	-	-	Typical	-	-	-	-	-	-	Remove
3722	<i>Eucalyptus moluccana</i>	Gum-topped Box	320		320	28.0	6.0	3.8	2.1	Regular	-	-	-	-	-	Typical	-	-	Trunk Dmg.	-	Typical	-	-	-	-	-	-	Remove
3723	<i>Corymbia citriodora</i>	Spotted Gum	150		150	22.0	5.0	2.0	1.5	Regular	-	-	-	-	-	Typical	-	-	-	-	Typical	-	-	-	-	-	-	Remove
3724	<i>Corymbia citriodora</i>	Spotted Gum	360		360	28.0	7.0	4.3	2.2	Regular	-	-	-	-	-	Typical	-	-	-	-	Typical	-	-	-	-	-	-	Remove
3725	<i>Corymbia citriodora</i>	Spotted Gum	130		130	18.0	5.0	2.0	1.4	Regular	-	-	-	-	-	Typical	-	-	-	-	Typical	-	-	-	-	-	-	Remove
3726	<i>Corymbia citriodora</i>	Spotted Gum	150		150	20.0	3.0	2.0	1.5	Regular	-	-	-	-	-	Typical	-	-	-	-	Typical	-	-	-	-	-	-	Remove
3727	<i>Eucalyptus moluccana</i>	Gum-topped Box	200		200	20.0	3.0	2.4	1.7	Regular	-	-	-	-	-	Typical	-	-	-	-	Typical	-	-	-	-	-	-	Remove
3728	<i>Acacia dispartima</i>	Black Wattle	200		200	10.0	6.0	2.4	1.7	One-sided	-	-	-	-	-	Typical	-	-	-	-	Typical	-	-	-	-	-	-	Remove
3729	<i>Eucalyptus siderophloia</i>	Northern Grey Ironbark	500		500	30.0	5.0	6.0	2.5	Regular	-	-	-	-	-	Typical	-	-	-	-	Typical	-	-	-	-	-	-	Remove
3730	<i>Corymbia citriodora</i>	Spotted Gum	130		130	22.0	3.0	2.0	1.4	Regular	-	-	-	-	-	Typical	-	-	-	-	Typical	-	-	-	-	-	-	Remove
3731	<i>Corymbia citriodora</i>	Spotted Gum	140		140	21.0	3.0	2.0	1.4	Regular	-	-	-	-	-	Typical	-	-	-	-	Typical	-	-	-	-	-	-	Remove
3732	<i>Corymbia citriodora</i>	Spotted Gum	120		120	18.0	3.0	2.0	1.4	Regular	-	-	-	-	-	Typical	-	-	-	-	Typical	-	-	-	-	-	-	Remove
3733	<i>Corymbia citriodora</i>	Spotted Gum	120		120	20.0	2.0	2.0	1.4	Regular	-	-	-	-	-	Typical	-	-	-	-	Typical	-	-	-	-	-	-	Remove

Specimen Details										Canopy Condition Details							Trunk Condition Details					Fauna Details and Habitat Value						
Tree ID	Botanical Name	Common Name	Trunk DBH (mm)	Additional Trunks DBH (mm)	Total DBH (mm) [AS 4970-2009]	Height (m)	Spread (m)	Tree Protection Zone (m)	Structural Root Zone (m)	Canopy Form	Spreading	Thinning	Die-Back	Epicormic Growth	Lopped	Canopy Health	Leaning	Vines	Trunk Damage	Fire Damage	Trunk Health	Scats	Scratches	Hollows	Nest	Termite Nest	Habitat Value	Retention
3734	<i>Eucalyptus moluccana</i>	Gum-topped Box	100		100	20.0	3.0	2.0	1.3	Regular	-	-	-	-	-	Typical	-	-	-	-	Typical	-	-	-	-	-	-	Remove
3735	<i>Eucalyptus moluccana</i>	Gum-topped Box	100		100	15.0	3.0	2.0	1.3	Regular	-	-	-	-	-	Typical	-	-	-	-	Typical	-	-	-	-	-	-	Remove
3736	<i>Corymbia citriodora</i>	Spotted Gum	300		300	25.0	6.0	3.6	2.0	Regular	-	-	-	-	-	Typical	-	-	-	-	Typical	-	-	-	-	-	-	Remove
3737	<i>Corymbia citriodora</i>	Spotted Gum	560		560	27.0	8.0	6.7	2.6	Regular	-	-	-	-	-	Typical	-	-	-	-	Typical	-	-	-	-	-	-	Remove
3738	<i>Corymbia citriodora</i>	Spotted Gum	110		110	20.0	3.0	2.0	1.3	Regular	-	-	-	-	-	Typical	-	-	-	-	Typical	-	-	-	-	-	-	Remove
3739	<i>Corymbia citriodora</i>	Spotted Gum	100		100	20.0	4.0	2.0	1.3	Regular	-	-	-	-	-	Typical	-	-	-	-	Typical	-	-	-	-	-	-	Remove
3740	<i>Corymbia citriodora</i>	Spotted Gum	130		130	20.0	4.0	2.0	1.4	Regular	-	-	-	-	-	Typical	-	-	-	-	Typical	-	-	-	-	-	-	Remove
3741	<i>Eucalyptus siderophloia</i>	Northern Grey Ironbark	50		50	22.0	5.0	2.0	0.9	Regular	-	-	-	-	-	Typical	-	-	-	-	Typical	-	-	-	-	-	-	Remove
3742	<i>Corymbia citriodora</i>	Spotted Gum	360		360	24.0	8.0	4.3	2.2	Regular	-	-	-	-	-	Typical	-	-	-	-	Typical	-	-	-	-	-	-	Remove
3743	<i>Eucalyptus tereticornis</i>	Forest Red Gum	160		160	22.0	5.0	2.0	1.5	Regular	-	-	-	-	-	Typical	-	-	-	-	Typical	-	-	-	-	-	-	Remove
3744	<i>Eucalyptus tereticornis</i>	Forest Red Gum	480		480	30.0	9.0	5.8	2.4	Regular	-	-	-	-	-	Typical	-	-	-	-	Typical	-	-	-	-	-	-	Remove
3745	<i>Eucalyptus siderophloia</i>	Northern Grey Ironbark	250		250	25.0	6.0	3.0	1.8	Regular	-	-	-	-	-	Typical	-	-	-	-	Typical	-	-	-	-	-	-	Retain
3746	<i>Eucalyptus moluccana</i>	Gum-topped Box	120		120	20.0	5.0	2.0	1.4	Regular	-	-	-	-	-	Typical	-	-	-	-	Typical	-	-	-	-	-	-	Remove
3747	<i>Eucalyptus moluccana</i>	Gum-topped Box	280		280	25.0	7.0	3.4	1.9	Regular	-	-	-	-	-	Typical	-	-	-	-	Typical	-	-	-	-	-	-	Remove
3748	<i>Corymbia citriodora</i>	Spotted Gum	150		150	25.0	5.0	2.0	1.5	Regular	-	-	-	-	-	Typical	-	-	-	-	Typical	-	-	-	-	-	-	Remove
3749	<i>Eucalyptus moluccana</i>	Gum-topped Box	630		630	30.0	10.0	7.6	2.7	Regular	-	-	-	-	-	Typical	-	-	-	-	Typical	-	-	-	-	-	-	Remove
3750	<i>Eucalyptus tereticornis</i>	Forest Red Gum	120		120	22.0	5.0	2.0	1.4	Regular	-	-	-	-	-	Typical	-	-	-	-	Typical	-	-	-	-	-	-	Remove
3751	<i>Corymbia citriodora</i>	Spotted Gum	120		120	22.0	4.0	2.0	1.4	Regular	-	-	-	-	-	Typical	-	-	-	-	Typical	-	-	-	-	-	-	Remove
3752	<i>Eucalyptus moluccana</i>	Gum-topped Box	140		140	24.0	5.0	2.0	1.4	Regular	-	-	-	-	-	Typical	-	-	-	-	Typical	-	-	-	-	-	-	Remove
3753	<i>Eucalyptus siderophloia</i>	Northern Grey Ironbark	120		120	22.0	5.0	2.0	1.4	Regular	-	-	-	-	-	Typical	-	-	-	-	Typical	-	-	-	-	-	-	Remove
3754	<i>Eucalyptus moluccana</i>	Gum-topped Box	150		150	23.0	5.0	2.0	1.5	Regular	-	-	-	-	-	Typical	-	-	-	-	Typical	-	-	-	-	-	-	Remove
3755	<i>Corymbia citriodora</i>	Spotted Gum	100		100	22.0	4.0	2.0	1.3	Regular	-	-	-	-	-	Typical	-	-	-	-	Typical	-	-	-	-	-	-	Remove
3756	<i>Corymbia citriodora</i>	Spotted Gum	120		120	20.0	2.0	2.0	1.4	Regular	-	-	-	-	-	Typical	-	-	-	-	Typical	-	-	-	-	-	-	Remove
3757	<i>Corymbia citriodora</i>	Spotted Gum	300		300	24.0	7.0	3.6	2.0	Regular	-	-	-	-	-	Typical	-	-	-	-	Typical	-	-	-	-	-	-	Remove
3758	<i>Eucalyptus siderophloia</i>	Northern Grey Ironbark	150		150	21.0	3.0	2.0	1.5	Regular	-	-	-	-	-	Typical	-	-	-	-	Typical	-	-	-	-	-	-	Remove
3759	<i>Corymbia citriodora</i>	Spotted Gum	120		120	21.0	3.0	2.0	1.4	Regular	-	-	-	-	-	Typical	-	-	-	-	Typical	-	-	-	-	-	-	Remove
3760	<i>Corymbia citriodora</i>	Spotted Gum	120		120	20.0	5.0	2.0	1.4	Regular	-	-	-	-	-	Typical	-	-	-	-	Typical	-	-	-	-	-	-	Remove
3761	<i>Eucalyptus siderophloia</i>	Northern Grey Ironbark	150		150	21.0	3.0	2.0	1.5	Regular	-	-	-	-	-	Typical	-	-	-	-	Typical	-	-	-	-	-	-	Remove
3762	<i>Eucalyptus moluccana</i>	Gum-topped Box	110		110	20.0	4.0	2.0	1.3	Regular	-	-	-	-	-	Typical	-	-	-	-	Typical	-	-	-	-	-	-	Remove
3763	<i>Eucalyptus siderophloia</i>	Northern Grey Ironbark	190		190	22.0	5.0	2.3	1.6	Regular	-	-	-	-	-	Typical	-	-	-	-	Typical	-	-	-	-	-	-	Remove
3764	<i>Corymbia citriodora</i>	Spotted Gum	100		100	18.0	5.0	2.0	1.3	Regular	-	-	-	-	-	Typical	-	-	-	-	Typical	-	-	-	-	-	-	Remove
3765	<i>Corymbia citriodora</i>	Spotted Gum	100		100	20.0	3.0	2.0	1.3	Regular	-	-	-	-	-	Typical	-	-	-	-	Typical	-	-	-	-	-	-	Remove
3766	<i>Eucalyptus siderophloia</i>	Northern Grey Ironbark	100		100	23.0	5.0	2.0	1.3	Regular	-	-	-	-	-	Typical	-	-	-	-	Typical	-	-	-	-	-	-	Remove
3767	<i>Acacia disparrima</i>	Black Wattle	190		190	15.0	6.0	2.3	1.6	Regular	-	-	-	-	-	Typical	-	-	-	-	Typical	-	-	-	-	-	-	Remove
3768	<i>Corymbia citriodora</i>	Spotted Gum	160		160	22.0	6.0	2.0	1.5	Regular	-	-	-	-	-	Typical	-	-	-	-	Typical	-	-	-	-	-	-	Remove
3769	<i>Corymbia citriodora</i>	Spotted Gum	230		230	25.0	6.0	2.8	1.8	Regular	-	-	-	-	-	Typical	-	-	-	-	Typical	-	-	-	-	-	-	Remove
3770	<i>Eucalyptus moluccana</i>	Gum-topped Box	300		300	28.0	7.0	3.6	2.0	Regular	-	-	-	-	-	Typical	-	-	-	-	Typical	-	-	-	-	-	-	Remove
3771	<i>Corymbia citriodora</i>	Spotted Gum	160		160	23.0	5.0	2.0	1.5	Regular	-	-	-	-	-	Typical	-	-	-	-	Typical	-	-	-	-	-	-	Removed - LCC sewer
3772	<i>Corymbia citriodora</i>	Spotted Gum	170		170	25.0	5.0	2.0	1.6	Regular	-	-	-	-	-	Typical	-	-	-	-	Typical	-	-	-	-	-	-	Removed - LCC sewer
3773	<i>Corymbia citriodora</i>	Spotted Gum	170		170	24.0	5.0	2.0	1.6	Regular	-	-	-	-	-	Typical	-	-	-	-	Typical	-	-	-	-	-	-	Removed - LCC sewer
3774	<i>Corymbia citriodora</i>	Spotted Gum	150		150	24.0	3.0	2.0	1.5	Regular	-	-	-	-	-	Typical	-	-	-	-	Typical	-	-	-	-	-	-	Removed - LCC sewer
3775	<i>Eucalyptus tereticornis</i>	Forest Red Gum	230		230	25.0	5.0	2.8	1.8	Regular	-	-	-	-	-	Typical	-	-	-	-	Typical	-	-	-	-	-	-	Removed - LCC sewer

Specimen Details										Canopy Condition Details							Trunk Condition Details					Fauna Details and Habitat Value						
Tree ID	Botanical Name	Common Name	Trunk DBH (mm)	Additional Trunks DBH (mm)	Total DBH (mm) [AS 4970-2009]	Height (m)	Spread (m)	Tree Protection Zone (m)	Structural Root Zone (m)	Canopy Form	Spreading	Thinning	Die-Back	Epicormic Growth	Lopped	Canopy Health	Leaning	Vines	Trunk Damage	Fire Damage	Trunk Health	Scats	Scratches	Hollows	Nest	Termite Nest	Habitat Value	Retention
3776	<i>Corymbia citriodora</i>	Spotted Gum	220		220	22.0	5.0	2.6	1.8	Regular	-	-	-	-	-	Typical	-	-	-	-	Typical	-	-	-	-	-	-	Removed - LCC sewer
3777	<i>Eucalyptus siderophloia</i>	Northern Grey Ironbark	160		160	22.0	5.0	2.0	1.5	Regular	-	-	-	-	-	Typical	-	-	-	-	Typical	-	-	-	-	-	-	Remove
3778	<i>Corymbia citriodora</i>	Spotted Gum	170		170	23.0	6.0	2.0	1.6	Regular	-	-	-	-	-	Typical	-	-	-	-	Typical	-	-	-	-	-	-	Remove
3779	<i>Corymbia citriodora</i>	Spotted Gum	110		110	22.0	3.0	2.0	1.3	Regular	-	-	-	-	-	Typical	-	-	-	-	Typical	-	-	-	-	-	-	Remove
3780	<i>Eucalyptus moluccana</i>	Gum-topped Box	120		120	20.0	4.0	2.0	1.4	Regular	-	-	-	-	-	Typical	-	-	-	-	Typical	-	-	-	-	-	-	Remove
3781	<i>Corymbia citriodora</i>	Spotted Gum	120		120	22.0	4.0	2.0	1.4	Regular	-	-	-	-	-	Typical	-	-	-	-	Typical	-	-	-	-	-	-	Remove
3782	<i>Corymbia citriodora</i>	Spotted Gum	130		130	20.0	5.0	2.0	1.4	Regular	-	-	-	-	-	Typical	-	-	-	-	Typical	-	-	-	-	-	-	Remove
3783	<i>Corymbia citriodora</i>	Spotted Gum	120		120	18.0	5.0	2.0	1.4	Regular	-	-	-	-	-	Typical	-	-	-	-	Typical	-	-	-	-	-	-	Remove
3784	<i>Corymbia citriodora</i>	Spotted Gum	100		100	18.0	3.0	2.0	1.3	Regular	-	-	-	-	-	Typical	-	-	-	-	Typical	-	-	-	-	-	-	Remove
3785	<i>Eucalyptus tereticornis</i>	Forest Red Gum	350		350	20.0	2.0	4.2	2.1	Regular	-	-	Die-back	-	-	Typical	-	-	-	-	Typical	-	-	-	-	-	-	Remove
3786	<i>Eucalyptus moluccana</i>	Gum-topped Box	650		650	30.0	9.0	7.8	2.8	Regular	-	-	-	-	-	Typical	-	-	-	-	Typical	-	-	-	-	-	-	Remove
3787	<i>Corymbia citriodora</i>	Spotted Gum	140		140	20.0	4.0	2.0	1.4	Regular	-	-	-	-	-	Typical	-	-	-	-	Typical	-	-	-	-	-	-	Removed - LCC sewer
3788	<i>Eucalyptus siderophloia</i>	Northern Grey Ironbark	140		140	15.0	3.0	2.0	1.4	Regular	-	-	-	-	-	Typical	-	-	-	-	Typical	-	-	-	-	-	-	Removed - LCC sewer
3789	<i>Eucalyptus moluccana</i>	Gum-topped Box	100		100	18.0	3.0	2.0	1.3	Regular	-	-	-	-	-	Typical	-	-	-	-	Typical	-	-	-	-	-	-	Removed - LCC sewer
3790	<i>Corymbia citriodora</i>	Spotted Gum	120		120	21.0	3.0	2.0	1.4	Regular	-	-	-	-	-	Typical	-	-	-	-	Typical	-	-	-	-	-	-	Removed - LCC sewer
3791	<i>Corymbia citriodora</i>	Spotted Gum	100		100	18.0	3.0	2.0	1.3	Regular	-	-	-	-	-	Typical	-	-	-	-	Typical	-	-	-	-	-	-	Remove
3792	<i>Corymbia citriodora</i>	Spotted Gum	140		140	20.0	3.0	2.0	1.4	Regular	-	-	-	-	-	Typical	-	-	-	-	Typical	-	-	-	-	-	-	Remove
3793	<i>Corymbia citriodora</i>	Spotted Gum	110		110	18.0	4.0	2.0	1.3	Regular	-	-	-	-	-	Typical	-	-	-	-	Typical	-	-	-	-	-	-	Removed - LCC sewer
3794	<i>Corymbia citriodora</i>	Spotted Gum	100		100	20.0	5.0	2.0	1.3	Regular	-	-	-	-	-	Typical	-	-	-	-	Typical	-	-	-	-	-	-	Removed - LCC sewer
3795	<i>Corymbia citriodora</i>	Spotted Gum	250		250	25.0	7.0	3.0	1.8	Regular	-	-	-	-	-	Typical	-	-	-	-	Typical	-	-	-	-	-	-	Removed - LCC sewer
3796	<i>Corymbia citriodora</i>	Spotted Gum	210		210	23.0	7.0	2.5	1.7	Regular	-	-	-	-	-	Typical	-	-	-	-	Typical	-	-	-	-	-	-	Removed - LCC sewer
3797	<i>Eucalyptus siderophloia</i>	Northern Grey Ironbark	100		100	20.0	6.0	2.0	1.3	Regular	-	-	-	-	-	Typical	-	-	-	-	Typical	-	-	-	-	-	-	Removed - LCC sewer
3798	<i>Eucalyptus moluccana</i>	Gum-topped Box	200		200	25.0	6.0	2.4	1.7	Regular	-	-	-	-	-	Typical	-	-	-	-	Typical	-	-	-	-	-	-	Removed - LCC sewer
3799	<i>Acacia dispartima</i>	Black Wattle	200		200	10.0	4.0	2.4	1.7	Regular	-	-	Die-back	-	-	Typical	-	-	-	-	Typical	-	-	-	-	-	-	Remove
3800	<i>Eucalyptus moluccana</i>	Gum-topped Box	280		280	28.0	8.0	3.4	1.9	Regular	-	-	-	-	-	Typical	-	-	-	-	Typical	-	-	-	-	-	-	Remove
3801	<i>Eucalyptus siderophloia</i>	Northern Grey Ironbark	120		120	20.0	5.0	2.0	1.4	Regular	-	-	-	-	-	Typical	-	-	-	-	Typical	-	-	-	-	-	-	Removed - LCC sewer
3802	<i>Corymbia citriodora</i>	Spotted Gum	110		110	18.0	3.0	2.0	1.3	Regular	-	-	-	-	-	Typical	-	-	-	-	Typical	-	-	-	-	-	-	Removed - LCC sewer
3803	<i>Corymbia citriodora</i>	Spotted Gum	140		140	22.0	6.0	2.0	1.4	Regular	-	-	-	-	-	Typical	-	-	-	-	Typical	-	-	-	-	-	-	Removed - LCC sewer
3804	<i>Eucalyptus siderophloia</i>	Northern Grey Ironbark	150		150	22.0	5.0	2.0	1.5	Regular	-	-	-	-	-	Typical	-	-	-	-	Typical	-	-	-	-	-	-	Removed - LCC sewer
3805	<i>Corymbia citriodora</i>	Spotted Gum	120		120	24.0	3.0	2.0	1.4	Regular	-	-	-	-	-	Typical	-	-	-	-	Typical	-	-	-	-	-	-	Removed - LCC sewer
3806	<i>Eucalyptus tereticornis</i>	Forest Red Gum	130		130	22.0	4.0	2.0	1.4	Regular	-	-	-	-	-	Typical	-	-	-	-	Typical	-	-	-	-	-	-	Removed - LCC sewer
3807	<i>Corymbia citriodora</i>	Spotted Gum	160		160	24.0	5.0	2.0	1.5	Regular	-	-	-	-	-	Typical	-	-	-	-	Typical	-	-	-	-	-	-	Removed - LCC sewer
3808	<i>Corymbia citriodora</i>	Spotted Gum	100		100	20.0	3.0	2.0	1.3	Regular	-	-	-	-	-	Typical	-	-	-	-	Typical	-	-	-	-	-	-	Removed - LCC sewer
3809	<i>Eucalyptus siderophloia</i>	Northern Grey Ironbark	100		100	18.0	4.0	2.0	1.3	Regular	-	-	-	-	-	Typical	-	-	-	-	Typical	-	-	-	-	-	-	Removed - LCC sewer
3810	<i>Corymbia citriodora</i>	Spotted Gum	170		170	21.0	5.0	2.0	1.6	Regular	-	-	-	-	-	Typical	-	-	-	-	Typical	-	-	-	-	-	-	Removed - LCC sewer
3811	<i>Eucalyptus siderophloia</i>	Northern Grey Ironbark	380		380	28.0	9.0	4.6	2.2	Regular	-	-	-	-	-	Typical	-	-	-	-	Typical	-	-	-	-	-	-	Removed - LCC sewer
3812	<i>Eucalyptus siderophloia</i>	Northern Grey Ironbark	300		300	28.0	9.0	3.6	2.0	Regular	-	-	-	-	-	Typical	-	-	-	-	Typical	-	-	-	-	-	-	Remove
3813	<i>Corymbia citriodora</i>	Spotted Gum	130		130	18.0	4.0	2.0	1.4	Regular	-	-	-	-	-	Typical	-	-	-	-	Typical	-	-	-	-	-	-	Remove
3814	<i>Eucalyptus siderophloia</i>	Northern Grey Ironbark	150		150	23.0	6.0	2.0	1.5	Regular	-	-	-	-	-	Typical	-	-	-	-	Typical	-	-	-	-	-	-	Removed - LCC sewer
3815	<i>Corymbia citriodora</i>	Spotted Gum	200		200	28.0	5.0	2.4	1.7	Regular	-	-	-	-	-	Typical	-	-	-	-	Typical	-	-	-	-	-	-	Removed - LCC sewer
3816	<i>Corymbia citriodora</i>	Spotted Gum	100		100	25.0	5.0	2.0	1.3	Regular	-	-	-	-	-	Typical	-	-	-	-	Typical	-	-	-	-	-	-	Removed - LCC sewer
3817	<i>Corymbia citriodora</i>	Spotted Gum	100		100	20.0	4.0	2.0	1.3	Regular	-	-	-	-	-	Typical	-	-	-	-	Typical	-	-	-	-	-	-	Removed - LCC sewer

Specimen Details										Canopy Condition Details							Trunk Condition Details					Fauna Details and Habitat Value						
Tree ID	Botanical Name	Common Name	Trunk DBH (mm)	Additional Trunks DBH (mm)	Total DBH (mm) [AS 4970-2009]	Height (m)	Spread (m)	Tree Protection Zone (m)	Structural Root Zone (m)	Canopy Form	Spreading	Thinning	Die-Back	Epicormic Growth	Lopped	Canopy Health	Leaning	Vines	Trunk Damage	Fire Damage	Trunk Health	Scats	Scratches	Hollows	Nest	Termite Nest	Habitat Value	Retention
3818	<i>Corymbia citriodora</i>	Spotted Gum	120		120	20.0	6.0	2.0	1.4	Regular	-	-	-	-	-	Typical	-	-	-	-	Typical	-	-	-	-	-	-	Removed - LCC sewer
3819	<i>Eucalyptus siderophloia</i>	Northern Grey Ironbark	110		110	18.0	5.0	2.0	1.3	Regular	-	-	-	-	-	Typical	-	-	-	-	Typical	-	-	-	-	-	-	Removed - LCC sewer
3820	<i>Corymbia citriodora</i>	Spotted Gum	100		100	18.0	4.0	2.0	1.3	Regular	-	-	-	-	-	Typical	-	-	-	-	Typical	-	-	-	-	-	-	Removed - LCC sewer
3821	<i>Eucalyptus moluccana</i>	Gum-topped Box	380		380	28.0	8.0	4.6	2.2	Regular	-	-	-	-	-	Typical	-	-	-	-	Typical	-	-	-	-	-	-	Remove
3822	<i>Corymbia citriodora</i>	Spotted Gum	440		440	30.0	10.0	5.3	2.3	Regular	-	-	-	-	-	Typical	-	-	-	-	Typical	-	-	-	-	-	-	Removed - LCC sewer
3823	<i>Corymbia citriodora</i>	Spotted Gum	380		380	30.0	8.0	4.6	2.2	Regular	-	-	-	-	-	Typical	-	-	-	-	Typical	-	-	-	-	-	-	Remove
3824	<i>Eucalyptus siderophloia</i>	Northern Grey Ironbark	150		150	20.0	5.0	2.0	1.5	Regular	-	-	-	-	-	Typical	-	-	-	-	Typical	-	-	-	-	-	-	Remove
3825	<i>Eucalyptus siderophloia</i>	Northern Grey Ironbark	140		140	21.0	5.0	2.0	1.4	Regular	-	-	-	-	-	Typical	-	-	-	-	Typical	-	-	-	-	-	-	Remove
3826	<i>Corymbia citriodora</i>	Spotted Gum	200	100	224	30.0	4.0	2.7	1.8	Regular	-	-	-	-	-	Typical	-	-	-	-	Typical	-	-	-	-	-	-	Remove
3827	<i>Corymbia citriodora</i>	Spotted Gum	120	80	144	23.0	6.0	2.0	1.5	Regular	-	-	-	-	-	Typical	-	-	-	-	Typical	-	-	-	-	-	-	Remove
3828	<i>Corymbia citriodora</i>	Spotted Gum	100		100	22.0	4.0	2.0	1.3	Regular	-	-	-	-	-	Typical	-	-	-	-	Typical	-	-	-	-	-	-	Remove
3829	<i>Angophora leiocarpa</i>	Smooth-barked Apple	260		260	25.0	7.0	3.1	1.9	Regular	-	-	-	-	-	Typical	-	-	-	-	Typical	-	-	-	-	-	-	Remove
3830	<i>Angophora leiocarpa</i>	Smooth-barked Apple	160		160	25.0	7.0	2.0	1.5	Regular	-	-	-	-	-	Typical	-	-	-	-	Typical	-	-	-	-	-	-	Remove
3831	<i>Corymbia citriodora</i>	Spotted Gum	160		160	25.0	6.0	2.0	1.5	Regular	-	-	-	-	-	Typical	-	-	-	-	Typical	-	-	-	-	-	-	Remove
3832	<i>Angophora leiocarpa</i>	Smooth-barked Apple	360		360	30.0	11.0	4.3	2.2	Regular	-	-	-	-	-	Typical	-	-	-	-	Typical	-	-	-	-	-	-	Remove
3833	<i>Angophora leiocarpa</i>	Smooth-barked Apple	400		400	25.0	9.0	4.8	2.3	Regular	-	-	Die-back	-	-	Typical	-	-	-	-	Typical	-	-	-	-	-	-	Remove
3834	<i>Eucalyptus tereticornis</i>	Forest Red Gum	320		320	30.0	8.0	3.8	2.1	Regular	-	-	-	-	-	Typical	-	-	-	-	Typical	-	-	-	-	-	-	Remove
3835	<i>Corymbia citriodora</i>	Spotted Gum	140	90	166	25.0	5.0	2.0	1.6	Regular	-	-	-	-	-	Typical	-	-	-	-	Typical	-	-	-	-	-	-	Remove
3836	<i>Corymbia citriodora</i>	Spotted Gum	170	10, 10	171	25.0	5.0	2.0	1.6	Regular	-	-	-	-	-	Typical	-	-	-	-	Typical	-	-	-	-	-	-	Remove
3837	<i>Corymbia citriodora</i>	Spotted Gum	190		190	25.0	6.0	2.3	1.6	Regular	-	-	-	-	-	Typical	-	-	-	-	Typical	-	-	-	-	-	-	Remove
3838	<i>Corymbia citriodora</i>	Spotted Gum	180	60	190	28.0	6.0	2.3	1.6	Regular	-	-	-	-	-	Typical	-	-	-	-	Typical	-	-	-	-	-	-	Remove
3839	<i>Corymbia citriodora</i>	Spotted Gum	150		150	28.0	7.0	2.0	1.5	Regular	-	-	-	-	-	Typical	-	-	-	-	Typical	-	-	-	-	-	-	Remove
3840	<i>Corymbia citriodora</i>	Spotted Gum	170		170	30.0	7.0	2.0	1.6	Regular	-	-	-	-	-	Typical	-	-	-	-	Typical	-	-	-	-	-	-	Remove
3841	<i>Corymbia citriodora</i>	Spotted Gum	100		100	25.0	5.0	2.0	1.3	Regular	-	-	-	-	-	Typical	-	-	-	-	Typical	-	-	-	-	-	-	Remove
3842	<i>Corymbia citriodora</i>	Spotted Gum	150		150	30.0	5.0	2.0	1.5	Regular	-	-	-	-	-	Typical	-	-	-	-	Typical	-	-	-	-	-	-	Remove
3843	<i>Corymbia citriodora</i>	Spotted Gum	190		190	28.0	6.0	2.3	1.6	Regular	-	-	-	-	-	Typical	-	-	-	-	Typical	-	-	-	-	-	-	Remove
3844	<i>Eucalyptus siderophloia</i>	Northern Grey Ironbark	130		130	20.0	4.0	2.0	1.4	Regular	-	-	-	-	-	Typical	-	-	-	-	Typical	-	-	-	-	-	-	Removed - LCC sewer
3845	<i>Corymbia citriodora</i>	Spotted Gum	240		240	20.0	5.0	2.9	1.8	Regular	-	-	-	-	-	Typical	-	-	-	-	Typical	-	-	-	-	-	-	Remove
3846	<i>Corymbia citriodora</i>	Spotted Gum	210		210	20.0	2.0	2.5	1.7	Regular	-	-	Die-back	-	-	Typical	-	-	-	-	Typical	-	-	-	-	-	-	Remove
3847	<i>Eucalyptus moluccana</i>	Gum-topped Box	260		260	25.0	6.0	3.1	1.9	Regular	-	-	-	-	-	Typical	-	-	-	-	Typical	-	-	-	-	-	-	Remove
3848	<i>Corymbia citriodora</i>	Spotted Gum	210		210	24.0	5.0	2.5	1.7	Regular	-	-	-	-	-	Typical	-	-	-	-	Typical	-	-	-	-	-	-	Remove
3849	<i>Corymbia citriodora</i>	Spotted Gum	130		130	22.0	4.0	2.0	1.4	Regular	-	-	-	-	-	Typical	-	-	-	-	Typical	-	-	-	-	-	-	Removed - LCC sewer
3850	<i>Eucalyptus siderophloia</i>	Northern Grey Ironbark	120		120	18.0	4.0	2.0	1.4	Regular	-	-	-	-	-	Typical	-	-	-	-	Typical	-	-	-	-	-	-	Remove
3851	<i>Corymbia citriodora</i>	Spotted Gum	130		130	20.0	5.0	2.0	1.4	Regular	-	-	-	-	-	Typical	-	-	-	-	Typical	-	-	-	-	-	-	Remove
3852	<i>Corymbia citriodora</i>	Spotted Gum	130		130	20.0	5.0	2.0	1.4	Regular	-	-	-	-	-	Typical	-	-	-	-	Typical	-	-	-	-	-	-	Remove
3853	<i>Corymbia citriodora</i>	Spotted Gum	120		120	22.0	3.0	2.0	1.4	Regular	-	-	-	-	-	Typical	-	-	-	-	Typical	-	-	-	-	-	-	Remove
3854	<i>Corymbia citriodora</i>	Spotted Gum	170		170	25.0	5.0	2.0	1.6	Regular	-	-	-	-	-	Typical	-	-	-	-	Typical	-	-	-	-	-	-	Remove
3855	<i>Corymbia citriodora</i>	Spotted Gum	150		150	25.0	4.0	2.0	1.5	Regular	-	-	-	-	-	Typical	-	-	-	-	Typical	-	-	-	-	-	-	Remove
3856	<i>Eucalyptus siderophloia</i>	Northern Grey Ironbark	160		160	25.0	5.0	2.0	1.5	Regular	-	-	-	-	-	Typical	-	-	-	-	Typical	-	-	-	-	-	-	Remove
3857	<i>Corymbia citriodora</i>	Spotted Gum	100		100	25.0	3.0	2.0	1.3	Regular	-	-	-	-	-	Typical	-	-	-	-	Typical	-	-	-	-	-	-	Remove
3858	<i>Corymbia citriodora</i>	Spotted Gum	100		100	20.0	3.0	2.0	1.3	Regular	-	-	-	-	-	Typical	-	-	-	-	Typical	-	-	-	-	-	-	Remove
3859	<i>Corymbia citriodora</i>	Spotted Gum	100		100	16.0	3.0	2.0	1.3	Regular	-	-	-	-	-	Typical	-	-	-	-	Typical	-	-	-	-	-	-	Remove

Specimen Details										Canopy Condition Details							Trunk Condition Details					Fauna Details and Habitat Value						
Tree ID	Botanical Name	Common Name	Trunk DBH (mm)	Additional Trunks DBH (mm)	Total DBH (mm) [AS 4970-2009]	Height (m)	Spread (m)	Tree Protection Zone (m)	Structural Root Zone (m)	Canopy Form	Spreading	Thinning	Die-Back	Epicormic Growth	Lopped	Canopy Health	Leaning	Vines	Trunk Damage	Fire Damage	Trunk Health	Scats	Scratches	Hollows	Nest	Termite Nest	Habitat Value	Retention
3860	<i>Corymbia citriodora</i>	Spotted Gum	110		110	18.0	5.0	2.0	1.3	Regular	-	-	-	-	-	Typical	-	-	-	-	Typical	-	-	-	-	-	-	Remove
3861	<i>Angophora leiocarpa</i>	Smooth-barked Apple	340		340	28.0	7.0	4.1	2.1	Regular	-	-	-	-	-	Typical	-	-	-	-	Typical	-	-	-	-	-	-	Remove
3862	<i>Corymbia citriodora</i>	Spotted Gum	120		120	25.0	3.0	2.0	1.4	Regular	-	-	-	-	-	Typical	-	-	-	-	Typical	-	-	-	-	-	-	Remove
3863	<i>Eucalyptus siderophloia</i>	Northern Grey Ironbark	260		260	25.0	7.0	3.1	1.9	Regular	-	-	-	-	-	Typical	-	-	-	-	Typical	-	-	-	-	-	-	Remove
3864	<i>Eucalyptus siderophloia</i>	Northern Grey Ironbark	110		110	18.0	5.0	2.0	1.3	Regular	-	-	-	-	-	Typical	-	-	-	-	Typical	-	-	-	-	-	-	Remove
3865	<i>Eucalyptus siderophloia</i>	Northern Grey Ironbark	130		130	15.0	2.0	2.0	1.4	Regular	-	-	-	-	-	Typical	-	-	-	-	Typical	-	-	-	-	-	-	Remove
3866	<i>Eucalyptus siderophloia</i>	Northern Grey Ironbark	180		180	18.0	2.0	2.2	1.6	Regular	-	-	-	-	-	Typical	-	-	-	-	Typical	-	-	-	-	-	-	Remove
3867	<i>Eucalyptus siderophloia</i>	Northern Grey Ironbark	180		180	18.0	2.0	2.2	1.6	Regular	-	-	-	-	-	Typical	-	-	-	-	Typical	-	-	-	-	-	-	Remove
3868	<i>Corymbia citriodora</i>	Spotted Gum	140		140	20.0	3.0	2.0	1.4	Regular	-	-	-	-	-	Typical	-	-	-	-	Typical	-	-	-	-	-	-	Remove
3869	<i>Eucalyptus tereticornis</i>	Forest Red Gum	120		120	15.0	3.0	2.0	1.4	Regular	-	-	-	-	-	Typical	-	-	-	-	Typical	-	-	-	-	-	-	Remove
3870	<i>Corymbia intermedia</i>	Pink Bloodwood	220		220	13.0	3.0	2.6	1.8	Regular	-	-	-	-	-	Typical	-	-	-	-	Typical	-	-	-	-	-	-	Remove
3871	<i>Eucalyptus siderophloia</i>	Northern Grey Ironbark	220		220	13.0	2.0	2.6	1.8	Regular	-	-	-	-	-	Typical	-	-	-	-	Typical	-	-	-	-	-	-	Remove
3872	<i>Eucalyptus tereticornis</i>	Forest Red Gum	140		140	18.0	2.0	2.0	1.4	Regular	-	-	-	-	-	Typical	-	-	-	-	Typical	-	-	-	-	-	-	Remove
3873	<i>Eucalyptus siderophloia</i>	Northern Grey Ironbark	220		220	20.0	3.0	2.6	1.8	Regular	-	-	-	-	-	Typical	-	-	-	-	Typical	-	-	-	-	-	-	Remove
3874	<i>Eucalyptus siderophloia</i>	Northern Grey Ironbark	190		190	18.0	3.0	2.3	1.6	Regular	-	-	-	-	-	Typical	-	-	-	-	Typical	-	-	-	-	-	-	Remove
3875	<i>Corymbia citriodora</i>	Spotted Gum	160	160, 120	256	20.0	5.0	3.1	1.9	Regular	-	-	-	-	-	Typical	-	-	-	-	Typical	-	-	-	-	-	-	Remove
3876	<i>Eucalyptus siderophloia</i>	Northern Grey Ironbark	110		110	15.0	2.0	2.0	1.3	Regular	-	-	-	-	-	Typical	-	-	-	-	Typical	-	-	-	-	-	-	Remove
3877	<i>Eucalyptus siderophloia</i>	Northern Grey Ironbark	150	150	212	18.0	4.0	2.5	1.7	Regular	-	-	-	-	-	Typical	-	-	-	-	Typical	-	-	-	-	-	-	Remove
3878	<i>Eucalyptus siderophloia</i>	Northern Grey Ironbark	220		220	22.0	5.0	2.6	1.8	Regular	-	-	-	-	-	Typical	-	-	-	-	Typical	-	-	-	-	-	-	Remove
3879	<i>Eucalyptus tereticornis</i>	Forest Red Gum	110		110	13.0	2.0	2.0	1.3	Regular	-	-	-	-	-	Typical	-	-	-	-	Typical	-	-	-	-	-	-	Remove
3880	<i>Lophostemon suaveolens</i>	Swamp Box	200		200	18.0	4.0	2.4	1.7	Regular	-	-	-	-	-	Typical	-	-	-	-	Typical	-	-	-	-	-	-	Remove
3881	<i>Eucalyptus tereticornis</i>	Forest Red Gum	160		160	18.0	2.0	2.0	1.5	Regular	-	-	-	-	-	Typical	-	-	-	-	Typical	-	-	-	-	-	-	Remove
3882	<i>Eucalyptus siderophloia</i>	Northern Grey Ironbark	150		150	20.0	3.0	2.0	1.5	Regular	-	-	-	-	-	Typical	-	-	-	-	Typical	-	-	-	-	-	-	Remove
3883	<i>Eucalyptus siderophloia</i>	Northern Grey Ironbark	140		140	15.0	3.0	2.0	1.4	Regular	-	-	-	-	-	Typical	-	-	-	-	Typical	-	-	-	-	-	-	Remove
3884	<i>Eucalyptus tereticornis</i>	Forest Red Gum	110		110	15.0	2.0	2.0	1.3	Regular	-	-	-	-	-	Typical	-	-	-	-	Typical	-	-	-	-	-	-	Remove
3885	<i>Eucalyptus tereticornis</i>	Forest Red Gum	120		120	20.0	2.0	2.0	1.4	Regular	-	-	-	-	-	Typical	-	-	-	-	Typical	-	-	-	-	-	-	Remove
3886	<i>Eucalyptus siderophloia</i>	Northern Grey Ironbark	140		140	18.0	3.0	2.0	1.4	Regular	-	-	-	-	-	Typical	-	-	-	-	Typical	-	-	-	-	-	-	Remove
3887	<i>Eucalyptus siderophloia</i>	Northern Grey Ironbark	130		130	15.0	2.0	2.0	1.4	Regular	-	-	-	-	-	Typical	-	-	-	-	Typical	-	-	-	-	-	-	Remove
3888	<i>Corymbia citriodora</i>	Spotted Gum	110		110	18.0	2.0	2.0	1.3	Regular	-	-	-	-	-	Typical	-	-	-	-	Typical	-	-	-	-	-	-	Remove
3889	<i>Eucalyptus siderophloia</i>	Northern Grey Ironbark	140		140	15.0	3.0	2.0	1.4	Regular	-	-	-	-	-	Typical	-	-	-	-	Typical	-	-	-	-	-	-	Remove
3890	<i>Eucalyptus siderophloia</i>	Northern Grey Ironbark	130		130	15.0	3.0	2.0	1.4	Regular	-	-	-	-	-	Typical	-	-	-	-	Typical	-	-	-	-	-	-	Remove
3891	<i>Eucalyptus siderophloia</i>	Northern Grey Ironbark	140		140	15.0	3.0	2.0	1.4	Regular	-	-	-	-	-	Typical	-	-	-	-	Typical	-	-	-	-	-	-	Removed - LCC sewer
3892	<i>Eucalyptus siderophloia</i>	Northern Grey Ironbark	180		180	18.0	3.0	2.2	1.6	Regular	-	-	-	-	-	Typical	-	-	-	-	Typical	-	-	-	-	-	-	Remove
3893	<i>Eucalyptus tereticornis</i>	Forest Red Gum	120		120	12.0	2.0	2.0	1.4	Regular	-	-	-	-	-	Typical	-	-	-	-	Typical	-	-	-	-	-	-	Removed - LCC sewer
3894	<i>Eucalyptus siderophloia</i>	Northern Grey Ironbark	200	170	262	18.0	6.0	3.1	1.9	Regular	-	-	-	-	-	Typical	-	-	-	-	Typical	-	-	-	-	-	-	Removed - LCC sewer
3895	<i>Corymbia citriodora</i>	Spotted Gum	210		210	20.0	4.0	2.5	1.7	Regular	-	-	-	-	-	Typical	-	-	-	-	Typical	-	-	-	-	-	-	Remove
3896	<i>Eucalyptus tereticornis</i>	Forest Red Gum	120		120	15.0	3.0	2.0	1.4	Regular	-	-	-	-	-	Typical	-	-	-	-	Typical	-	-	-	-	-	-	Remove
3897	<i>Eucalyptus siderophloia</i>	Northern Grey Ironbark	140	140	198	18.0	5.0	2.4	1.7	Regular	-	-	-	-	-	Typical	-	-	-	-	Typical	-	-	-	-	-	-	Remove
3898	<i>Corymbia citriodora</i>	Spotted Gum	150		150	15.0	3.0	2.0	1.5	Regular	-	-	-	-	-	Typical	-	-	-	-	Typical	-	-	-	-	-	-	Removed - LCC sewer
3899	<i>Eucalyptus tereticornis</i>	Forest Red Gum	380		380	23.0	8.0	4.6	2.2	Regular	-	-	-	-	-	Typical	-	-	-	-	Typical	-	-	-	-	-	-	Removed - LCC sewer
3900	<i>Corymbia citriodora</i>	Spotted Gum	100		100	18.0	5.0	2.0	1.3	Regular	-	-	-	-	-	Typical	-	-	-	-	Typical	-	-	-	-	-	-	Removed - LCC sewer
3901	<i>Corymbia citriodora</i>	Spotted Gum	130	70	148	15.0	3.0	2.0	1.5	Regular	-	-	-	-	-	Typical	-	-	-	-	Typical	-	-	-	-	-	-	Removed - LCC sewer

Specimen Details										Canopy Condition Details							Trunk Condition Details					Fauna Details and Habitat Value							
Tree ID	Botanical Name	Common Name	Trunk DBH (mm)	Additional Trunks DBH (mm)	Total DBH (mm) [AS 4970-2009]	Height (m)	Spread (m)	Tree Protection Zone (m)	Structural Root Zone (m)	Canopy Form	Spreading	Thinning	Die-Back	Epicormic Growth	Lopped	Canopy Health	Leaning	Vines	Trunk Damage	Fire Damage	Trunk Health	Scats	Scratches	Hollows	Nest	Termite Nest	Habitat Value	Retention	
3902	<i>Eucalyptus siderophloia</i>	Northern Grey Ironbark	110	120, 140, 150, 160	307	15.0	5.0	3.7	2.0	Regular	-	-	-	-	-	Typical	-	-	-	-	Typical	-	-	-	-	-	-	Remove	
3903	<i>Eucalyptus siderophloia</i>	Northern Grey Ironbark	120		120	13.0	2.0	2.0	1.4	Regular	-	-	-	-	-	Typical	-	-	-	-	Typical	-	-	-	-	-	-	Remove	
3904	<i>Eucalyptus tereticornis</i>	Forest Red Gum	210		210	18.0	3.0	2.5	1.7	Regular	-	-	-	-	-	Typical	-	-	-	-	Typical	-	-	-	-	-	-	Remove	
3905	<i>Eucalyptus siderophloia</i>	Northern Grey Ironbark	150	130	198	15.0	4.0	2.4	1.7	Regular	-	-	-	-	-	Typical	-	-	-	-	Typical	-	-	-	-	-	-	Remove	
3906	<i>Eucalyptus tereticornis</i>	Forest Red Gum	250		250	20.0	7.0	3.0	1.8	Regular	-	-	-	-	-	Typical	-	-	-	-	Typical	-	-	-	-	-	-	Remove	
3907	<i>Corymbia citriodora</i>	Spotted Gum	410		410	23.0	8.0	4.9	2.3	Regular	-	-	-	-	-	Typical	-	-	-	-	Typical	-	-	-	-	-	-	Remove	
3908	<i>Eucalyptus siderophloia</i>	Northern Grey Ironbark	130		130	15.0	2.0	2.0	1.4	Regular	-	-	-	-	-	Typical	-	-	-	-	Typical	-	-	-	-	-	-	Remove	
3909	<i>Corymbia citriodora</i>	Spotted Gum	130	90	158	15.0	3.0	2.0	1.5	Regular	-	-	-	-	-	Typical	-	-	-	-	Typical	-	-	-	-	-	-	Remove	
3910	<i>Corymbia citriodora</i>	Spotted Gum	150		150	15.0	2.0	2.0	1.5	Regular	-	-	-	-	-	Typical	-	-	-	-	Typical	-	-	-	-	-	-	Removed - LCC sewer	
3911	<i>Corymbia intermedia</i>	Pink Bloodwood	210		210	18.0	5.0	2.5	1.7	Regular	-	-	-	-	-	Typical	-	-	-	-	Typical	-	-	-	-	-	-	Removed - LCC sewer	
3912	<i>Eucalyptus siderophloia</i>	Northern Grey Ironbark	140		140	15.0	3.0	2.0	1.4	Regular	-	-	-	-	-	Typical	-	-	-	-	Typical	-	-	-	-	-	-	Removed - LCC sewer	
3913	<i>Corymbia citriodora</i>	Spotted Gum	190		190	18.0	3.0	2.3	1.6	Regular	-	-	-	-	-	Typical	-	-	-	-	Typical	-	-	-	-	-	-	Remove	
3914	<i>Acacia disparrima</i>	Black Wattle	160		160	9.0	2.0	2.0	1.5	One-sided	-	-	-	-	-	Poor	Major	-	-	-	-	Typical	-	-	-	-	-	-	Remove
3915	<i>Eucalyptus siderophloia</i>	Northern Grey Ironbark	220		220	22.0	4.0	2.6	1.8	Regular	-	-	-	-	-	Typical	-	-	-	-	Typical	-	-	-	-	-	-	Remove	
3916	<i>Eucalyptus tereticornis</i>	Forest Red Gum	100		100	15.0	2.0	2.0	1.3	Regular	-	-	-	-	-	Typical	-	-	-	-	Typical	-	-	-	-	-	-	Retain	
3917	<i>Eucalyptus moluccana</i>	Gum-topped Box	220		220	20.0	4.0	2.6	1.8	Regular	-	-	-	-	-	Typical	-	-	-	-	Typical	-	-	-	-	-	-	Retain	
3918	<i>Eucalyptus moluccana</i>	Gum-topped Box	120		120	13.0	3.0	2.0	1.4	Regular	-	-	-	-	-	Typical	-	-	-	-	Typical	-	-	-	-	-	-	Retain	
3919	<i>Eucalyptus siderophloia</i>	Northern Grey Ironbark	150		150	13.0	3.0	2.0	1.5	Regular	-	-	-	-	-	Typical	-	-	-	-	Typical	-	-	-	-	-	-	Remove	
3920	<i>Eucalyptus siderophloia</i>	Northern Grey Ironbark	130		130	10.0	2.0	2.0	1.4	Regular	-	-	-	-	-	Typical	-	-	-	-	Typical	-	-	-	-	-	-	Retain	
3921	<i>Eucalyptus siderophloia</i>	Northern Grey Ironbark	110		110	13.0	3.0	2.0	1.3	Regular	-	-	-	-	-	Typical	-	-	-	-	Typical	-	-	-	-	-	-	Remove	
3922	<i>Corymbia tessellaris</i>	Moreton Bay Ash	120		120	15.0	2.0	2.0	1.4	Regular	-	-	-	-	-	Typical	-	-	-	-	Typical	-	-	-	-	-	-	Retain	
3923	<i>Eucalyptus tereticornis</i>	Forest Red Gum	290		290	20.0	8.0	3.5	2.0	Regular	-	-	-	-	-	Typical	-	-	-	-	Typical	-	-	-	-	-	-	Remove	
3924	<i>Corymbia tessellaris</i>	Moreton Bay Ash	130		130	15.0	3.0	2.0	1.4	Regular	-	-	-	-	-	Typical	-	-	-	-	Typical	-	-	-	-	-	-	Retain	
3925	<i>Eucalyptus siderophloia</i>	Northern Grey Ironbark	160		160	15.0	2.0	2.0	1.5	Regular	-	-	-	-	-	Typical	-	-	-	-	Typical	-	-	-	-	-	-	Retain	
3926	<i>Acacia disparrima</i>	Black Wattle	160	160	226	15.0	3.0	2.7	1.8	Regular	-	-	-	-	-	Typical	-	-	-	-	Typical	-	-	-	-	-	-	Remove	
3927	<i>Eucalyptus tereticornis</i>	Forest Red Gum	150		150	18.0	2.0	2.0	1.5	Regular	-	-	-	-	-	Typical	-	-	-	-	Typical	-	-	-	-	-	-	Retain	
3928	<i>Eucalyptus tereticornis</i>	Forest Red Gum	240	200	312	18.0	4.0	3.7	2.0	Regular	-	-	-	-	-	Typical	-	-	-	-	Typical	-	-	-	-	-	-	Retain	
3929	<i>Eucalyptus siderophloia</i>	Northern Grey Ironbark	290		290	23.0	6.0	3.5	2.0	Regular	-	-	-	-	-	Typical	-	-	-	-	Typical	-	-	-	-	-	-	Remove	
3930	<i>Angophora leiocarpa</i>	Smooth-barked Apple	270		270	18.0	2.0	3.2	1.9	Regular	-	-	-	-	-	Typical	-	-	-	-	Typical	-	-	-	-	-	-	Remove	
3931	<i>Angophora leiocarpa</i>	Smooth-barked Apple	390		390	23.0	8.0	4.7	2.2	Regular	-	-	-	-	-	Typical	-	-	-	-	Typical	-	-	-	-	-	-	Remove	
3932	<i>Eucalyptus tereticornis</i>	Forest Red Gum	140	110, 180, 130, 190	342	20.0	6.0	4.1	2.1	Regular	-	-	-	-	-	Typical	-	-	-	-	Typical	-	-	-	-	-	-	Remove	
3933	<i>Angophora leiocarpa</i>	Smooth-barked Apple	160	140	213	18.0	5.0	2.6	1.7	Regular	-	-	-	-	-	Typical	-	-	-	-	Typical	-	-	-	-	-	-	Remove	
3934	<i>Eucalyptus siderophloia</i>	Northern Grey Ironbark	160		160	18.0	3.0	2.0	1.5	Regular	-	-	-	-	-	Typical	-	-	-	-	Typical	-	-	-	-	-	-	Remove	
3935	<i>Angophora leiocarpa</i>	Smooth-barked Apple	570		570	23.0	8.0	6.8	2.6	Regular	-	-	-	-	-	Typical	-	-	-	-	Typical	-	-	-	-	-	-	Remove	
3936	<i>Corymbia citriodora</i>	Spotted Gum	350		350	23.0	5.0	4.2	2.1	Regular	-	-	-	-	-	Typical	-	-	-	-	Typical	-	-	-	-	-	-	Remove	
3937	<i>Corymbia citriodora</i>	Spotted Gum	190		190	16.0	2.0	2.3	1.6	Regular	-	-	-	-	-	Typical	-	-	-	-	Typical	-	-	-	-	-	-	Remove	
3938	<i>Corymbia citriodora</i>	Spotted Gum	130		130	15.0	2.0	2.0	1.4	Regular	-	-	-	-	-	Typical	-	-	-	-	Typical	-	-	-	-	-	-	Remove	
3939	<i>Angophora leiocarpa</i>	Smooth-barked Apple	190		190	15.0	4.0	2.3	1.6	Regular	-	-	-	-	-	Typical	-	-	-	-	Typical	-	-	-	-	-	-	Remove	
3940	<i>Corymbia intermedia</i>	Pink Bloodwood	530		530	23.0	5.0	6.4	2.5	Regular	-	-	-	-	-	Typical	-	-	-	-	Typical	-	-	-	-	-	-	Remove	
3941	DEAD/STAG		650		650	22.0	1.0	7.8	2.8	Regular	-	-	-	-	-	Typical	-	-	-	-	Typical	-	-	Small	-	-	-	Remove	
3942	<i>Eucalyptus tereticornis</i>	Forest Red Gum	150		150	18.0	2.0	2.0	1.5	Regular	-	-	-	-	-	Typical	-	-	-	-	Typical	-	-	-	-	-	-	Remove	
3943	<i>Angophora leiocarpa</i>	Smooth-barked Apple	120	170	208	20.0	5.0	2.5	1.7	Regular	-	-	-	-	-	Typical	-	-	-	-	Typical	-	-	-	-	-	-	Remove	

Specimen Details										Canopy Condition Details							Trunk Condition Details					Fauna Details and Habitat Value						
Tree ID	Botanical Name	Common Name	Trunk DBH (mm)	Additional Trunks DBH (mm)	Total DBH (mm) [AS 4970-2009]	Height (m)	Spread (m)	Tree Protection Zone (m)		Canopy Form	Spreading	Thinning	Die-Back	Epicormic Growth	Lopped	Canopy Health	Leaning	Vines	Trunk Damage	Fire Damage	Trunk Health	Scats	Scratches	Hollows	Nest	Termite Nest	Habitat Value	Retention
3944	Angophora leiocarpa	Smooth-barked Apple	280		280	20.0	4.0	3.4	1.9	Regular	-	-	-	-	-	Typical	-	-	-	-	Typical	-	-	-	-	-	-	Remove
3945	Angophora leiocarpa	Smooth-barked Apple	170		170	20.0	3.0	2.0	1.6	Regular	-	-	-	-	-	Typical	-	-	-	-	Typical	-	-	-	-	-	-	Remove
3946	Corymbia citriodora	Spotted Gum	150		150	15.0	3.0	2.0	1.5	Regular	-	-	-	-	-	Typical	-	-	-	-	Typical	-	-	-	-	-	-	Remove
3947	Angophora leiocarpa	Smooth-barked Apple	180		180	18.0	4.0	2.2	1.6	Regular	-	-	-	-	-	Typical	-	-	-	-	Typical	-	-	-	-	-	-	Remove
3948	Eucalyptus crebra	Narrow-leaved Ironbark	300		300	20.0	5.0	3.6	2.0	Regular	-	-	-	-	-	Typical	-	-	-	-	Typical	-	-	-	-	-	-	Remove
3949	Eucalyptus tereticornis	Forest Red Gum	230	160	280	22.0	5.0	3.4	1.9	Regular	-	-	-	-	-	Typical	-	-	-	-	Typical	-	-	-	-	-	-	Remove
3950	Angophora leiocarpa	Smooth-barked Apple	120		120	16.0	2.0	2.0	1.4	Regular	-	-	-	-	-	Typical	-	-	-	-	Typical	-	-	-	-	-	-	Remove
3951	Corymbia intermedia	Pink Bloodwood	90	90, 170, 100	235	18.0	5.0	2.8	1.8	Regular	-	-	-	-	-	Typical	-	-	-	-	Typical	-	-	-	-	-	-	Remove
3952	Corymbia citriodora	Spotted Gum	140	110	178	13.0	2.0	2.1	1.6	Regular	-	-	-	-	-	Typical	-	-	-	-	Typical	-	-	-	-	-	-	Remove
3953	Angophora leiocarpa	Smooth-barked Apple	320		320	20.0	5.0	3.8	2.1	Regular	-	-	-	-	-	Typical	-	-	-	-	Typical	-	-	-	-	-	-	Remove
3954	Angophora leiocarpa	Smooth-barked Apple	220	210, 280	413	18.0	7.0	5.0	2.3	Regular	-	-	-	-	-	Typical	-	-	-	-	Typical	-	-	-	-	-	-	Remove
3955	Eucalyptus tereticornis	Forest Red Gum	100	160	189	16.0	4.0	2.3	1.6	Regular	-	-	-	-	-	Typical	-	-	-	-	Typical	-	-	-	-	-	-	Remove
3956	Corymbia citriodora	Spotted Gum	210		210	20.0	5.0	2.5	1.7	Regular	-	-	-	-	-	Typical	-	-	-	-	Typical	-	-	-	-	-	-	Remove
3957	Corymbia intermedia	Pink Bloodwood	100		100	16.0	4.0	2.0	1.3	Regular	-	-	-	-	-	Typical	-	-	-	-	Typical	-	-	-	-	-	-	Remove
3958	Angophora leiocarpa	Smooth-barked Apple	170		170	16.0	3.0	2.0	1.6	Regular	-	-	-	-	-	Typical	-	-	-	-	Typical	-	-	-	-	-	-	Remove
3959	Eucalyptus crebra	Narrow-leaved Ironbark	150		150	16.0	3.0	2.0	1.5	Regular	-	-	-	-	-	Typical	-	-	-	-	Typical	-	-	-	-	-	-	Remove
3960	Angophora leiocarpa	Smooth-barked Apple	160	80	179	16.0	2.0	2.1	1.6	Regular	-	-	-	-	-	Typical	-	-	-	-	Typical	-	-	-	-	-	-	Remove
3961	Eucalyptus tereticornis	Forest Red Gum	120	160	200	18.0	5.0	2.4	1.7	Regular	-	-	-	-	-	Typical	-	-	-	-	Typical	-	-	-	-	-	-	Remove
3962	Angophora leiocarpa	Smooth-barked Apple	160		160	18.0	2.0	2.0	1.5	Regular	-	-	-	-	-	Typical	-	-	-	-	Typical	-	-	-	-	-	-	Remove
3963	Eucalyptus tereticornis	Forest Red Gum	150		150	19.0	3.0	2.0	1.5	Regular	-	-	-	-	-	Typical	-	-	-	-	Typical	-	-	-	-	-	-	Remove
3964	Angophora leiocarpa	Smooth-barked Apple	180	80	197	18.0	3.0	2.4	1.7	Regular	-	-	-	-	-	Typical	-	-	-	-	Typical	-	-	-	-	-	-	Remove
3965	Angophora leiocarpa	Smooth-barked Apple	130	120	177	21.0	3.0	2.1	1.6	Regular	-	-	-	-	-	Typical	-	-	-	-	Typical	-	-	-	-	-	-	Remove
3966	Angophora leiocarpa	Smooth-barked Apple	130		130	19.0	3.0	2.0	1.4	Regular	-	-	-	-	-	Typical	-	-	-	-	Typical	-	-	-	-	-	-	Remove
3967	Angophora leiocarpa	Smooth-barked Apple	130		130	15.0	2.0	2.0	1.4	Regular	-	-	-	-	-	Typical	-	-	-	-	Typical	-	-	-	-	-	-	Remove
3968	Eucalyptus tereticornis	Forest Red Gum	110		110	13.0	1.0	2.0	1.3	Regular	-	-	-	-	-	Typical	-	-	-	-	Typical	-	-	-	-	-	-	Remove
3969	Eucalyptus crebra	Narrow-leaved Ironbark	220		220	22.0	4.0	2.6	1.8	Regular	-	-	-	-	-	Typical	-	-	-	-	Typical	-	-	-	-	-	-	Remove
3970	Angophora leiocarpa	Smooth-barked Apple	160	100	189	18.0	3.0	2.3	1.6	Regular	-	-	-	-	-	Typical	-	-	-	-	Typical	-	-	-	-	-	-	Remove
3971	Eucalyptus tereticornis	Forest Red Gum	130		130	15.0	3.0	2.0	1.4	Regular	-	-	-	-	-	Typical	-	-	-	-	Typical	-	-	-	-	-	-	Remove
3972	Lophostemon suaveolens	Swamp Box	150		150	15.0	3.0	2.0	1.5	Regular	-	-	-	-	-	Typical	-	-	-	-	Typical	-	-	-	-	-	-	Remove
3973	Eucalyptus crebra	Narrow-leaved Ironbark	330		330	24.0	6.0	4.0	2.1	Regular	-	-	-	-	-	Typical	-	-	-	-	Typical	-	-	-	-	-	-	Remove
3974	Corymbia citriodora	Spotted Gum	140		140	16.0	3.0	2.0	1.4	Regular	-	-	-	-	-	Typical	-	-	-	-	Typical	-	-	-	-	-	-	Remove
3975	Angophora leiocarpa	Smooth-barked Apple	160	80	179	16.0	3.0	2.1	1.6	Regular	-	-	-	-	-	Typical	-	-	-	-	Typical	-	-	-	-	-	-	Remove
3976	Corymbia citriodora	Spotted Gum	180		180	18.0	4.0	2.2	1.6	Regular	-	-	-	-	-	Typical	-	-	-	-	Typical	-	-	-	-	-	-	Remove
3977	Corymbia intermedia	Pink Bloodwood	160	180	241	18.0	4.0	2.9	1.8	Regular	-	-	-	-	-	Typical	-	-	-	-	Typical	-	-	-	-	-	-	Remove
3978	Angophora leiocarpa	Smooth-barked Apple	170		170	20.0	3.0	2.0	1.6	Regular	-	-	-	-	-	Typical	-	-	-	-	Typical	-	-	-	-	-	-	Remove
3979	Eucalyptus crebra	Narrow-leaved Ironbark	130		130	15.0	3.0	2.0	1.4	Regular	-	-	-	-	-	Typical	-	-	-	-	Typical	-	-	-	-	-	-	Remove
3980	Angophora leiocarpa	Smooth-barked Apple	140		140	16.0	3.0	2.0	1.4	Regular	-	-	-	-	-	Typical	-	-	-	-	Typical	-	-	-	-	-	-	Remove
3981	Eucalyptus crebra	Narrow-leaved Ironbark	170		170	18.0	4.0	2.0	1.6	Regular	-	-	-	-	-	Typical	-	-	-	-	Typical	-	-	-	-	-	-	Remove
3982	Corymbia intermedia	Pink Bloodwood	160	110	194	12.0	4.0	2.3	1.7	Regular	-	-	-	-	-	Typical	-	-	-	-	Typical	-	-	-	-	-	-	Remove
3983	Angophora leiocarpa	Smooth-barked Apple	260		260	18.0	5.0	3.1	1.9	Regular	-	-	-	-	-	Typical	-	-	-	-	Typical	-	-	-	-	-	-	Remove
3984	Angophora leiocarpa	Smooth-barked Apple	110		110	14.0	2.0	2.0	1.3	Regular	-	-	-	-	-	Typical	-	-	-	-	Typical	-	-	-	-	-	-	Remove
3985	Corymbia citriodora	Spotted Gum	130		130	12.0	2.0	2.0	1.4	Regular	-	-	-	-	-	Typical	-	-	-	-	Typical	-	-	-	-	-	-	Remove

Specimen Details										Canopy Condition Details							Trunk Condition Details					Fauna Details and Habitat Value						
Tree ID	Botanical Name	Common Name	Trunk DBH (mm)	Additional Trunks DBH (mm)	Total DBH (mm) [AS 4970-2009]	Height (m)	Spread (m)	Tree Protection Zone (m)	Structural Root Zone (m)	Canopy Form	Spreading	Thinning	Die-Back	Epicormic Growth	Lopped	Canopy Health	Leaning	Vines	Trunk Damage	Fire Damage	Trunk Health	Scats	Scratches	Hollows	Nest	Termite Nest	Habitat Value	Retention
3986	<i>Corymbia citriodora</i>	Spotted Gum	110	70	130	11.0	1.0	2.0	1.4	Regular	-	-	-	-	-	Typical	-	-	-	-	Typical	-	-	-	-	-	-	Remove
3987	<i>Angophora leiocarpa</i>	Smooth-barked Apple	150		150	16.0	3.0	2.0	1.5	Regular	-	-	-	-	-	Typical	-	-	-	-	Typical	-	-	-	-	-	-	Remove
3988	<i>Eucalyptus tereticornis</i>	Forest Red Gum	110	70	130	14.0	4.0	2.0	1.4	Regular	-	-	-	-	-	Typical	-	-	-	-	Typical	-	-	-	-	-	-	Remove
3989	<i>Corymbia intermedia</i>	Pink Bloodwood	120	180, 170, 160	318	18.0	5.0	3.8	2.0	Regular	-	-	-	-	-	Typical	-	-	-	-	Typical	-	-	-	-	-	-	Remove
3990	<i>Angophora leiocarpa</i>	Smooth-barked Apple	140		140	14.0	3.0	2.0	1.4	Regular	-	-	-	-	-	Typical	-	-	-	-	Typical	-	-	-	-	-	-	Remove
3991	<i>Angophora leiocarpa</i>	Smooth-barked Apple	130		130	18.0	2.0	2.0	1.4	Regular	-	-	-	-	-	Typical	-	-	-	-	Typical	-	-	-	-	-	-	Remove
3992	<i>Corymbia intermedia</i>	Pink Bloodwood	130	130, 90	205	18.0	5.0	2.5	1.7	Regular	-	-	-	-	-	Typical	-	-	-	-	Typical	-	-	-	-	-	-	Remove
3993	<i>Corymbia citriodora</i>	Spotted Gum	180	70	193	18.0	5.0	2.3	1.7	Regular	-	-	-	-	-	Typical	-	-	-	-	Typical	-	-	-	-	-	-	Remove
3994	<i>Corymbia citriodora</i>	Spotted Gum	190		190	15.0	4.0	2.3	1.6	Regular	-	-	-	-	-	Typical	-	-	-	-	Typical	-	-	-	-	-	-	Remove
3995	<i>Angophora leiocarpa</i>	Smooth-barked Apple	170		170	18.0	3.0	2.0	1.6	Regular	-	-	-	-	-	Typical	-	-	-	-	Typical	-	-	-	-	-	-	Remove
3996	<i>Angophora leiocarpa</i>	Smooth-barked Apple	220	140, 60	268	20.0	3.0	3.2	1.9	Regular	-	-	-	-	-	Typical	-	-	-	-	Typical	-	-	-	-	-	-	Remove
3997	<i>Eucalyptus tereticornis</i>	Forest Red Gum	160		160	15.0	1.0	2.0	1.5	Regular	-	-	Die-back	-	-	Poor	-	-	-	-	Typical	-	-	-	-	-	-	Remove
3998	<i>Eucalyptus tereticornis</i>	Forest Red Gum	200		200	20.0	4.0	2.4	1.7	Regular	-	-	-	-	-	Typical	-	-	-	-	Typical	-	-	-	-	-	-	Remove
3999	<i>Lophostemon suaveolens</i>	Swamp Box	220		220	16.0	4.0	2.6	1.8	Regular	-	-	-	-	-	Typical	-	-	-	-	Typical	-	-	-	-	-	-	Remove
4000	<i>Angophora leiocarpa</i>	Smooth-barked Apple	160	100	189	16.0	5.0	2.3	1.6	Regular	-	-	-	-	-	Typical	-	-	-	-	Typical	-	-	-	-	-	-	Remove
4001	<i>Lophostemon suaveolens</i>	Swamp Box	200		200	20.0	6.0	2.4	1.7	Regular	-	-	-	-	-	Typical	-	-	-	-	Typical	-	-	-	-	-	-	Remove
4002	<i>Eucalyptus crebra</i>	Narrow-leaved Ironbark	300		300	18.0	5.0	3.6	2.0	Regular	-	-	-	-	-	Typical	-	-	-	-	Typical	-	-	-	-	-	-	Remove
4003	<i>Acacia disparrima</i>	Black Wattle	120	120	170	12.0	7.0	2.0	1.6	Regular	-	-	-	-	-	Typical	-	-	-	-	Typical	-	-	-	-	-	-	Remove
4004	<i>Eucalyptus crebra</i>	Narrow-leaved Ironbark	320		320	23.0	6.0	3.8	2.1	Regular	-	-	-	-	-	Typical	-	-	-	-	Typical	-	-	-	-	-	-	Remove
4005	<i>Eucalyptus crebra</i>	Narrow-leaved Ironbark	350		350	25.0	8.0	4.2	2.1	Regular	-	-	-	-	-	Typical	-	-	-	-	Typical	-	-	-	-	-	-	Remove
4006	<i>Eucalyptus tereticornis</i>	Forest Red Gum	140		140	16.0	3.0	2.0	1.4	Regular	-	-	-	-	-	Typical	-	-	-	-	Typical	-	-	-	-	-	-	Remove
4007	<i>Eucalyptus seeana</i>	Narrow-leaved Red Gum	170		170	18.0	3.0	2.0	1.6	Regular	-	-	-	-	-	Typical	-	-	-	-	Typical	-	-	-	-	-	-	Remove
4008	<i>Corymbia intermedia</i>	Pink Bloodwood	140	110, 100	204	16.0	5.0	2.5	1.7	Regular	-	-	-	-	-	Typical	-	-	-	-	Typical	-	-	-	-	-	-	Remove
4009	<i>Eucalyptus tereticornis</i>	Forest Red Gum	150	140	205	18.0	4.0	2.5	1.7	Regular	-	-	-	-	-	Typical	-	-	-	-	Typical	-	-	-	-	-	-	Remove
4010	<i>Eucalyptus siderophloia</i>	Northern Grey Ironbark	310		310	22.0	8.0	3.7	2.0	Regular	-	-	-	-	-	Typical	-	-	-	-	Typical	-	-	-	-	-	-	Remove
4011	<i>Eucalyptus crebra</i>	Narrow-leaved Ironbark	230		230	18.0	5.0	2.8	1.8	Regular	-	-	-	-	-	Typical	-	-	-	-	Typical	-	-	-	-	-	-	Remove
4012	<i>Corymbia intermedia</i>	Pink Bloodwood	100	140, 140, 120	252	16.0	4.0	3.0	1.9	Regular	-	-	-	-	-	Typical	-	-	-	-	Typical	-	-	-	-	-	-	Remove
4013	<i>Angophora leiocarpa</i>	Smooth-barked Apple	170		170	16.0	4.0	2.0	1.6	Regular	-	-	-	-	-	Typical	-	-	-	-	Typical	-	-	-	-	-	-	Remove
4014	<i>Corymbia intermedia</i>	Pink Bloodwood	170	210	270	16.0	6.0	3.2	1.9	Regular	-	-	-	-	-	Typical	-	-	-	-	Typical	-	-	-	-	-	-	Remove
4015	<i>Acacia disparrima</i>	Black Wattle	200		200	14.0	4.0	2.4	1.7	Regular	-	-	-	-	-	Typical	-	-	-	-	Typical	-	-	-	-	-	-	Remove
4016	<i>Eucalyptus tereticornis</i>	Forest Red Gum	150	100	180	16.0	3.0	2.2	1.6	Regular	-	-	-	-	-	Typical	-	-	-	-	Typical	-	-	-	-	-	-	Remove
4017	<i>Corymbia citriodora</i>	Spotted Gum	170		170	16.0	3.0	2.0	1.6	Regular	-	-	-	-	-	Typical	-	-	-	-	Typical	-	-	-	-	-	-	Remove
4018	<i>Eucalyptus crebra</i>	Narrow-leaved Ironbark	200		200	20.0	5.0	2.4	1.7	Regular	-	-	-	-	-	Typical	-	-	-	-	Typical	-	-	-	-	-	-	Remove
4019	<i>Corymbia citriodora</i>	Spotted Gum	170	140	220	15.0	3.0	2.6	1.8	Regular	-	-	-	-	-	Typical	-	-	-	-	Typical	-	-	-	-	-	-	Remove
4020	<i>Corymbia intermedia</i>	Pink Bloodwood	150		150	13.0	2.0	2.0	1.5	Regular	-	-	-	-	-	Typical	-	-	-	-	Typical	-	-	-	-	-	-	Remove
4021	<i>Eucalyptus siderophloia</i>	Northern Grey Ironbark	310		310	22.0	6.0	3.7	2.0	Regular	-	-	-	-	-	Typical	-	-	-	-	Typical	-	-	-	-	-	-	Remove
4022	<i>Corymbia citriodora</i>	Spotted Gum	140		140	12.0	2.0	2.0	1.4	Regular	-	-	-	-	-	Typical	-	-	-	-	Typical	-	-	-	-	-	-	Remove
4023	<i>Eucalyptus crebra</i>	Narrow-leaved Ironbark	420		420	25.0	4.0	5.0	2.3	Regular	-	-	-	-	-	Typical	-	-	-	-	Typical	-	-	-	-	-	-	Remove
4024	<i>Eucalyptus crebra</i>	Narrow-leaved Ironbark	310		310	24.0	7.0	3.7	2.0	Regular	-	-	-	-	-	Typical	-	-	-	-	Typical	-	-	-	-	-	-	Remove
4025	<i>Lophostemon suaveolens</i>	Swamp Box	180		180	15.0	3.0	2.2	1.6	Regular	-	-	-	-	-	Typical	-	-	-	-	Typical	-	-	-	-	-	-	Remove
4026	<i>Lophostemon suaveolens</i>	Swamp Box	180		180	13.0	3.0	2.2	1.6	Regular	-	-	-	-	-	Typical	-	-	-	-	Typical	-	-	-	-	-	-	Remove
4027	<i>Eucalyptus seeana</i>	Narrow-leaved Red Gum	150		150	16.0	2.0	2.0	1.5	Regular	-	-	-	-	-	Typical	-	-	-	-	Typical	-	-	-	-	-	-	Remove

Specimen Details										Canopy Condition Details							Trunk Condition Details					Fauna Details and Habitat Value						
Tree ID	Botanical Name	Common Name	Trunk DBH (mm)	Additional Trunks DBH (mm)	Total DBH (mm) [AS 4970-2009]	Height (m)	Spread (m)	Tree Protection Zone (m)	Structural Root Zone (m)	Canopy Form	Spreading	Thinning	Die-Back	Epicormic Growth	Lopped	Canopy Health	Leaning	Vines	Trunk Damage	Fire Damage	Trunk Health	Scats	Scratches	Hollows	Nest	Termite Nest	Habitat Value	Retention
4028	<i>Eucalyptus crebra</i>	Narrow-leaved Ironbark	360		360	25.0	7.0	4.3	2.2	Regular	-	-	-	-	-	Typical	-	-	-	-	Typical	-	-	-	-	-	-	Remove
4029	<i>Eucalyptus crebra</i>	Narrow-leaved Ironbark	160		160	18.0	4.0	2.0	1.5	Regular	-	-	-	-	-	Typical	-	-	-	-	Typical	-	-	-	-	-	-	Remove
4030	<i>Eucalyptus siderophloia</i>	Northern Grey Ironbark	340		340	20.0	4.0	4.1	2.1	Regular	-	-	-	-	-	Typical	-	-	-	-	Typical	-	-	-	-	-	-	Arborist
4031	<i>Corymbia intermedia</i>	Pink Bloodwood	140		140	14.0	3.0	2.0	1.4	Regular	-	-	-	-	-	Typical	-	-	-	-	Typical	-	-	-	-	-	-	Remove
4032	<i>Eucalyptus siderophloia</i>	Northern Grey Ironbark	300		300	23.0	5.0	3.6	2.0	Regular	-	-	-	-	-	Typical	-	-	-	-	Typical	-	-	-	-	-	-	Remove
4033	<i>Eucalyptus crebra</i>	Narrow-leaved Ironbark	350		350	20.0	6.0	4.2	2.1	Regular	-	-	-	-	-	Typical	-	-	-	-	Typical	-	-	-	-	-	-	Remove
4034	<i>Lophostemon suaveolens</i>	Swamp Box	180		180	15.0	4.0	2.2	1.6	Regular	-	-	-	-	-	Typical	-	-	-	-	Typical	-	-	-	-	-	-	Remove
4035	<i>Eucalyptus siderophloia</i>	Northern Grey Ironbark	180		180	15.0	1.0	2.2	1.6	Regular	-	-	-	-	-	Typical	-	-	-	-	Typical	-	-	-	-	-	-	Remove
4036	<i>Acacia disparrima</i>	Black Wattle	180		180	13.0	3.0	2.2	1.6	Regular	-	-	-	-	-	Typical	-	-	-	-	Typical	-	-	-	-	-	-	Remove
4037	<i>Eucalyptus siderophloia</i>	Northern Grey Ironbark	300		300	22.0	4.0	3.6	2.0	Regular	-	-	-	-	-	Typical	-	-	-	-	Typical	-	-	-	-	-	-	Remove
4038	<i>Eucalyptus crebra</i>	Narrow-leaved Ironbark	330		330	20.0	7.0	4.0	2.1	Regular	-	-	-	-	-	Typical	-	-	-	-	Typical	-	-	-	-	-	-	Remove
4039	<i>Eucalyptus siderophloia</i>	Northern Grey Ironbark	260		260	16.0	3.0	3.1	1.9	Regular	-	-	-	-	-	Typical	-	-	-	-	Typical	-	-	-	-	-	-	Remove
4040	<i>Eucalyptus seeana</i>	Narrow-leaved Red Gum	260		260	18.0	4.0	3.1	1.9	Regular	-	-	-	-	-	Typical	-	-	-	-	Typical	-	-	-	-	-	-	Remove
4041	<i>Eucalyptus siderophloia</i>	Northern Grey Ironbark	200		200	16.0	3.0	2.4	1.7	Regular	-	-	-	-	-	Typical	-	-	-	-	Typical	-	-	-	-	-	-	Remove
4042	<i>Eucalyptus crebra</i>	Narrow-leaved Ironbark	210		210	16.0	3.0	2.5	1.7	Regular	-	-	-	-	-	Typical	-	-	-	-	Typical	-	-	-	-	-	-	Remove
4043	<i>Eucalyptus crebra</i>	Narrow-leaved Ironbark	260		260	23.0	6.0	3.1	1.9	Regular	-	-	-	-	-	Typical	-	-	-	-	Typical	-	-	-	-	-	-	Remove
4044	<i>Eucalyptus crebra</i>	Narrow-leaved Ironbark	200		200	17.0	3.0	2.4	1.7	Regular	-	-	-	-	-	Typical	-	-	-	-	Typical	-	-	-	-	-	-	Remove
4045	<i>Eucalyptus crebra</i>	Narrow-leaved Ironbark	400		400	25.0	7.0	4.8	2.3	Regular	-	-	-	-	-	Typical	-	-	-	-	Typical	-	-	-	-	-	-	Remove
4046	<i>Angophora leiocarpa</i>	Smooth-barked Apple	300		300	18.0	4.0	3.6	2.0	Regular	-	-	-	-	-	Typical	-	-	-	-	Typical	-	-	-	-	-	-	Remove
4047	<i>Corymbia intermedia</i>	Pink Bloodwood	150	140, 90	224	16.0	5.0	2.7	1.8	Regular	-	-	-	-	-	Typical	-	-	-	-	Typical	-	-	-	-	-	-	Remove
4048	<i>Eucalyptus crebra</i>	Narrow-leaved Ironbark	290		290	22.0	5.0	3.5	2.0	Regular	-	-	-	-	-	Typical	-	-	-	-	Typical	-	-	-	-	-	-	Remove
4049	<i>Eucalyptus siderophloia</i>	Northern Grey Ironbark	300		300	20.0	3.0	3.6	2.0	Regular	-	-	-	-	-	Typical	-	-	-	-	Typical	-	-	-	-	-	-	Retain
4050	<i>Eucalyptus seeana</i>	Narrow-leaved Red Gum	240		240	15.0	4.0	2.9	1.8	Regular	-	-	-	-	-	Typical	-	-	-	-	Typical	-	-	-	-	-	-	Retain
4051	<i>Lophostemon suaveolens</i>	Swamp Box	200		200	12.0	5.0	2.4	1.7	Regular	-	-	-	-	-	Typical	-	-	-	-	Typical	-	-	-	-	-	-	Retain
4052	<i>Angophora leiocarpa</i>	Smooth-barked Apple	140		140	16.0	3.0	2.0	1.4	Regular	-	-	-	-	-	Typical	-	-	-	-	Typical	-	-	-	-	-	-	Remove
4053	<i>Eucalyptus seeana</i>	Narrow-leaved Red Gum	120	110	163	16.0	2.0	2.0	1.5	Regular	-	-	-	-	-	Typical	-	-	-	-	Typical	-	-	-	-	-	-	Remove
4054	<i>Eucalyptus tereticornis</i>	Forest Red Gum	140	130	191	15.0	2.0	2.3	1.7	Regular	-	-	-	-	-	Typical	-	-	-	-	Typical	-	-	-	-	-	-	Remove
4055	<i>Corymbia intermedia</i>	Pink Bloodwood	130	130, 100, 100, 80, 70	255	16.0	5.0	3.1	1.9	Regular	-	-	-	-	-	Typical	-	-	-	-	Typical	-	-	-	-	-	-	Remove
4056	<i>Angophora leiocarpa</i>	Smooth-barked Apple	150		150	18.0	2.0	2.0	1.5	Regular	-	-	-	-	-	Typical	-	-	-	-	Typical	-	-	-	-	-	-	Remove
4057	<i>Acacia disparrima</i>	Black Wattle	100	120	156	13.0	4.0	2.0	1.5	Regular	-	-	-	-	-	Typical	-	-	-	-	Typical	-	-	-	-	-	-	Remove
4058	<i>Eucalyptus moluccana</i>	Gum-topped Box	130		130	18.0	2.0	2.0	1.4	Regular	-	-	-	-	-	Typical	-	-	-	-	Typical	-	-	-	-	-	-	Remove
4059	<i>Acacia disparrima</i>	Black Wattle	160		160	15.0	3.0	2.0	1.5	Regular	-	-	-	-	-	Typical	-	-	-	-	Typical	-	-	-	-	-	-	Remove
4060	<i>Lophostemon suaveolens</i>	Swamp Box	180		180	20.0	4.0	2.2	1.6	Regular	-	-	-	-	-	Typical	-	-	-	-	Typical	-	-	-	-	-	-	Remove
4061	<i>Eucalyptus siderophloia</i>	Northern Grey Ironbark	290		290	20.0	3.0	3.5	2.0	Regular	-	-	-	-	-	Typical	-	-	-	-	Typical	-	-	-	-	-	-	Remove
4062	<i>Lophostemon suaveolens</i>	Swamp Box	170		170	15.0	3.0	2.0	1.6	Regular	-	-	-	-	-	Typical	-	-	-	-	Typical	-	-	-	-	-	-	Retain
4063	<i>Lophostemon suaveolens</i>	Swamp Box	160		160	15.0	2.0	2.0	1.5	Regular	-	-	-	-	-	Typical	-	-	-	-	Typical	-	-	-	-	-	-	Retain
4064	<i>Corymbia intermedia</i>	Pink Bloodwood	200		200	16.0	4.0	2.4	1.7	Regular	-	-	-	-	-	Typical	-	-	-	-	Typical	-	-	-	-	-	-	Retain
4065	<i>Eucalyptus tereticornis</i>	Forest Red Gum	300		300	20.0	2.0	3.6	2.0	Regular	-	-	-	-	-	Typical	-	-	-	-	Typical	-	-	-	-	-	-	Retain
4066	<i>Eucalyptus tereticornis</i>	Forest Red Gum	150		150	16.0	2.0	2.0	1.5	Regular	-	-	-	-	-	Typical	-	-	-	-	Typical	-	-	-	-	-	-	Retain
4067	<i>Angophora leiocarpa</i>	Smooth-barked Apple	330		330	18.0	4.0	4.0	2.1	Regular	-	-	-	-	-	Typical	-	-	-	-	Typical	-	-	-	-	-	-	Retain
4068	<i>Lophostemon suaveolens</i>	Swamp Box	170		170	16.0	3.0	2.0	1.6	Regular	-	-	-	-	-	Typical	-	-	-	-	Typical	-	-	-	-	-	-	Retain
4069	<i>Eucalyptus crebra</i>	Narrow-leaved Ironbark	140		140	16.0	2.0	2.0	1.4	Regular	-	-	-	-	-	Typical	-	-	-	-	Typical	-	-	-	-	-	-	Retain

Specimen Details										Canopy Condition Details							Trunk Condition Details					Fauna Details and Habitat Value						
Tree ID	Botanical Name	Common Name	Trunk DBH (mm)	Additional Trunks DBH (mm)	Total DBH (mm) [AS 4970-2009]	Height (m)	Spread (m)	Tree Protection Zone (m)	Structural Root Zone (m)	Canopy Form	Spreading	Thinning	Die-Back	Epicormic Growth	Lopped	Canopy Health	Leaning	Vines	Trunk Damage	Fire Damage	Trunk Health	Scats	Scratches	Hollows	Nest	Termite Nest	Habitat Value	Retention
4070	<i>Corymbia citriodora</i>	Spotted Gum	160		160	18.0	2.0	2.0	1.5	Regular	-	-	-	-	-	Typical	-	-	-	-	Typical	-	-	-	-	-	-	Retain
4071	<i>Acacia disparrima</i>	Black Wattle	160		160	13.0	3.0	2.0	1.5	Regular	-	-	-	-	-	Typical	-	-	-	-	Typical	-	-	-	-	-	-	Retain
4072	<i>Eucalyptus crebra</i>	Narrow-leaved Ironbark	140	160	213	16.0	3.0	2.6	1.7	Regular	-	-	-	-	-	Typical	-	-	-	-	Typical	-	-	-	-	-	-	Remove
4073	<i>Eucalyptus siderophloia</i>	Northern Grey Ironbark	150		150	15.0	3.0	2.0	1.5	Regular	-	-	-	-	-	Typical	-	-	-	-	Typical	-	-	-	-	-	-	Retain
4074	<i>Eucalyptus tereticornis</i>	Forest Red Gum	150		150	18.0	3.0	2.0	1.5	Regular	-	-	-	-	-	Typical	-	-	-	-	Typical	-	-	-	-	-	-	Retain
4075	<i>Corymbia intermedia</i>	Pink Bloodwood	130	150, 80	214	15.0	3.0	2.6	1.7	Regular	-	-	-	-	-	Typical	-	-	-	-	Typical	-	-	-	-	-	-	Retain
4076	<i>Corymbia citriodora</i>	Spotted Gum	170		170	16.0	3.0	2.0	1.6	Regular	-	-	-	-	-	Typical	-	-	-	-	Typical	-	-	-	-	-	-	Retain
4077	<i>Corymbia citriodora</i>	Spotted Gum	160		160	18.0	3.0	2.0	1.5	Regular	-	-	-	-	-	Typical	-	-	-	-	Typical	-	-	-	-	-	-	Retain
4078	<i>Eucalyptus seeana</i>	Narrow-leaved Red Gum	150		150	16.0	2.0	2.0	1.5	Regular	-	-	-	-	-	Typical	-	-	-	-	Typical	-	-	-	-	-	-	Retain
4079	<i>Acacia disparrima</i>	Black Wattle	150		150	16.0	3.0	2.0	1.5	Regular	-	-	-	-	-	Typical	-	-	-	-	Typical	-	-	-	-	-	-	Remove
4080	<i>Corymbia citriodora</i>	Spotted Gum	160		160	16.0	3.0	2.0	1.5	Regular	-	-	-	-	-	Typical	-	-	-	-	Typical	-	-	-	-	-	-	Remove
4081	<i>Acacia disparrima</i>	Black Wattle	170		170	13.0	4.0	2.0	1.6	Regular	-	-	-	-	-	Typical	-	-	-	-	Typical	-	-	-	-	-	-	Remove
4082	<i>Acacia disparrima</i>	Black Wattle	150		150	13.0	3.0	2.0	1.5	Regular	-	-	-	-	-	Typical	-	-	-	-	Typical	-	-	-	-	-	-	Remove
4083	<i>Corymbia citriodora</i>	Spotted Gum	390		390	22.0	7.0	4.7	2.2	Regular	-	-	-	-	-	Typical	-	-	-	-	Typical	-	-	-	-	-	-	Retain
4084	<i>Eucalyptus crebra</i>	Narrow-leaved Ironbark	260		260	20.0	5.0	3.1	1.9	Regular	-	-	-	-	-	Typical	-	-	-	-	Typical	-	-	-	-	-	-	Remove
4085	<i>Acacia disparrima</i>	Black Wattle	160		160	14.0	4.0	2.0	1.5	Regular	-	-	-	-	-	Typical	-	-	-	-	Typical	-	-	-	-	-	-	Remove
4086	<i>Corymbia citriodora</i>	Spotted Gum	150		150	16.0	2.0	2.0	1.5	Regular	-	-	-	-	-	Typical	-	-	-	-	Typical	-	-	-	-	-	-	Remove
4087	<i>Eucalyptus crebra</i>	Narrow-leaved Ironbark	350		350	22.0	7.0	4.2	2.1	Regular	-	-	-	-	-	Typical	-	-	-	-	Typical	-	-	-	-	-	-	Remove
4088	<i>Eucalyptus crebra</i>	Narrow-leaved Ironbark	200		200	18.0	4.0	2.4	1.7	Regular	-	-	-	-	-	Typical	-	-	-	-	Typical	-	-	-	-	-	-	Remove
4089	<i>Eucalyptus siderophloia</i>	Northern Grey Ironbark	160	140, 130	249	13.0	3.0	3.0	1.8	Regular	-	-	-	-	-	Typical	-	-	-	-	Typical	-	-	-	-	-	-	Retain
4090	<i>Eucalyptus siderophloia</i>	Northern Grey Ironbark	160		160	14.0	1.0	2.0	1.5	Regular	-	-	Die-back	-	-	Poor	-	-	-	-	Poor	-	-	-	-	-	-	Retain
4091	<i>Eucalyptus tereticornis</i>	Forest Red Gum	360		360	20.0	7.0	4.3	2.2	Regular	-	-	-	-	-	Typical	-	-	-	-	Typical	-	-	-	-	-	-	Retain
4092	<i>Corymbia citriodora</i>	Spotted Gum	170		170	14.0	3.0	2.0	1.6	Regular	-	-	-	-	-	Typical	-	-	-	-	Typical	-	-	-	-	-	-	Remove
4093	<i>Eucalyptus seeana</i>	Narrow-leaved Red Gum	200		200	18.0	3.0	2.4	1.7	Regular	-	-	-	-	-	Typical	-	-	-	-	Typical	-	-	-	-	-	-	Retain
4094	<i>Eucalyptus tereticornis</i>	Forest Red Gum	260		260	20.0	5.0	3.1	1.9	Regular	-	-	-	-	-	Typical	-	-	-	-	Typical	-	-	-	-	-	-	Retain
4095	<i>Eucalyptus siderophloia</i>	Northern Grey Ironbark	170		170	18.0	2.0	2.0	1.6	Regular	-	-	-	-	-	Typical	-	-	-	-	Typical	-	-	-	-	-	-	Retain
4096	<i>Eucalyptus siderophloia</i>	Northern Grey Ironbark	280		280	22.0	4.0	3.4	1.9	Regular	-	-	-	-	-	Typical	-	-	-	-	Typical	-	-	-	-	-	-	Retain
4097	<i>Lophostemon suaveolens</i>	Swamp Box	160		160	12.0	3.0	2.0	1.5	Regular	-	-	-	-	-	Typical	-	-	-	-	Typical	-	-	-	-	-	-	Retain
4098	<i>Lophostemon suaveolens</i>	Swamp Box	150		150	14.0	3.0	2.0	1.5	Regular	-	-	-	-	-	Typical	-	-	-	-	Typical	-	-	-	-	-	-	Retain
4099	<i>Corymbia citriodora</i>	Spotted Gum	320		320	20.0	4.0	3.8	2.1	Regular	-	-	-	-	-	Typical	-	-	-	-	Typical	-	-	-	-	-	-	Remove
4100	<i>Eucalyptus moluccana</i>	Gum-topped Box	180		180	16.0	2.0	2.2	1.6	Regular	-	-	-	-	-	Typical	-	-	Trunk Dmg.	-	Poor	-	-	-	-	-	-	Remove
4101	<i>Corymbia citriodora</i>	Spotted Gum	110		110	15.0	2.0	2.0	1.3	Regular	-	-	-	-	-	Typical	-	-	-	-	Typical	-	-	-	-	-	-	Retain
4102	<i>Eucalyptus moluccana</i>	Gum-topped Box	100		100	13.0	1.0	2.0	1.3	Regular	-	-	-	-	-	Typical	-	-	-	-	Typical	-	-	-	-	-	-	Retain
4103	<i>Corymbia citriodora</i>	Spotted Gum	140		140	16.0	2.0	2.0	1.4	Regular	-	-	-	-	-	Typical	-	-	-	-	Typical	-	-	-	-	-	-	Retain
4104	<i>Eucalyptus crebra</i>	Narrow-leaved Ironbark	230		230	16.0	2.0	2.8	1.8	Regular	-	-	-	-	-	Typical	-	-	-	-	Typical	-	-	-	-	-	-	Remove
4105	<i>Corymbia citriodora</i>	Spotted Gum	200		200	16.0	3.0	2.4	1.7	Regular	-	-	-	-	-	Typical	-	-	-	-	Typical	-	-	-	-	-	-	Remove
4106	<i>Eucalyptus crebra</i>	Narrow-leaved Ironbark	200		200	23.0	6.0	2.4	1.7	Regular	-	-	-	-	-	Typical	-	-	-	-	Typical	-	-	-	-	-	-	Remove
4107	<i>Angophora leiocarpa</i>	Smooth-barked Apple	440		440	23.0	8.0	5.3	2.3	Regular	-	-	-	-	-	Typical	-	-	-	-	Typical	-	-	-	-	-	-	Remove
4108	<i>Eucalyptus tereticornis</i>	Forest Red Gum	340		340	20.0	8.0	4.1	2.1	Regular	-	-	-	-	-	Typical	-	-	-	-	Typical	-	-	-	-	-	-	Remove
4109	<i>Eucalyptus moluccana</i>	Gum-topped Box	230		230	18.0	4.0	2.8	1.8	Regular	-	-	-	-	-	Typical	-	-	-	-	Typical	-	-	-	-	-	-	Retain
4110	<i>Acacia disparrima</i>	Black Wattle	180		180	12.0	4.0	2.2	1.6	Regular	-	-	-	-	-	Typical	-	-	-	-	Typical	-	-	-	-	-	-	Retain
4111	<i>Eucalyptus tereticornis</i>	Forest Red Gum	160		160	18.0	3.0	2.0	1.5	Regular	-	-	-	-	-	Typical	-	-	-	-	Typical	-	-	-	-	-	-	Retain

Specimen Details										Canopy Condition Details							Trunk Condition Details					Fauna Details and Habitat Value						
Tree ID	Botanical Name	Common Name	Trunk DBH (mm)	Additional Trunks DBH (mm)	Total DBH (mm) [AS 4970-2009]	Height (m)	Spread (m)	Tree Protection Zone (m)	Structural Root Zone (m)	Canopy Form	Spreading	Thinning	Die-Back	Epicormic Growth	Lopped	Canopy Health	Leaning	Vines	Trunk Damage	Fire Damage	Trunk Health	Scats	Scratches	Hollows	Nest	Termite Nest	Habitat Value	Retention
4112	Corymbia citriodora	Spotted Gum	130		130	16.0	2.0	2.0	1.4	Regular	-	-	-	-	-	Typical	-	-	-	-	Typical	-	-	-	-	-	-	Retain
4113	Corymbia citriodora	Spotted Gum	120		120	15.0	2.0	2.0	1.4	Regular	-	-	-	-	-	Typical	-	-	-	-	Typical	-	-	-	-	-	-	Remove
4114	Corymbia citriodora	Spotted Gum	150		150	15.0	3.0	2.0	1.5	Regular	-	-	-	-	-	Typical	-	-	-	-	Typical	-	-	-	-	-	-	Remove
4115	Acacia disparrima	Black Wattle	160		160	12.0	4.0	2.0	1.5	Regular	-	-	-	-	-	Typical	-	-	-	-	Typical	-	-	-	-	-	-	Remove
4116	Corymbia citriodora	Spotted Gum	160		160	16.0	3.0	2.0	1.5	Regular	-	-	-	-	-	Typical	-	-	-	-	Typical	-	-	-	-	-	-	Remove
4117	Corymbia intermedia	Pink Bloodwood	170		170	18.0	3.0	2.0	1.6	Regular	-	-	-	-	-	Typical	-	-	-	-	Typical	-	-	-	-	-	-	Remove
4118	Eucalyptus tereticornis	Forest Red Gum	150		150	16.0	4.0	2.0	1.5	Regular	-	-	-	-	-	Typical	-	-	-	-	Typical	-	-	-	-	-	-	Remove
4119	Acacia disparrima	Black Wattle	160		160	13.0	4.0	2.0	1.5	Regular	-	-	-	-	-	Typical	-	-	-	-	Typical	-	-	-	-	-	-	Retain
4120	Corymbia intermedia	Pink Bloodwood	160	80	179	16.0	2.0	2.1	1.6	Regular	-	-	-	-	-	Typical	-	-	-	-	Typical	-	-	-	-	-	-	Remove
4121	Eucalyptus moluccana	Gum-topped Box	180		180	20.0	3.0	2.2	1.6	Regular	-	-	-	-	-	Typical	-	-	-	-	Typical	-	-	-	-	-	-	Remove
4122	Eucalyptus siderophloia	Northern Grey Ironbark	140		140	11.0	3.0	2.0	1.4	One-sided	-	-	-	-	-	Typical	-	-	-	-	Typical	-	-	-	-	-	-	Remove
4123	Acacia disparrima	Black Wattle	180		180	12.0	2.0	2.2	1.6	Regular	-	-	-	-	-	Typical	-	-	-	-	Typical	-	-	-	-	-	-	Remove
4124	Acacia disparrima	Black Wattle	250		250	16.0	4.0	3.0	1.8	Regular	-	-	-	-	-	Typical	-	-	-	-	Typical	-	-	-	-	-	-	Remove
4125	Eucalyptus tereticornis	Forest Red Gum	160		160	16.0	3.0	2.0	1.5	Regular	-	-	-	-	-	Typical	-	-	-	-	Typical	-	-	-	-	-	-	Remove
4126	Angophora leiocarpa	Smooth-barked Apple	180		180	18.0	4.0	2.2	1.6	Regular	-	-	-	-	-	Typical	-	-	-	-	Typical	-	-	-	-	-	-	Remove
4127	Angophora leiocarpa	Smooth-barked Apple	110		110	14.0	3.0	2.0	1.3	Regular	-	-	-	-	-	Typical	-	-	-	-	Typical	-	-	-	-	-	-	Remove
4128	Angophora leiocarpa	Smooth-barked Apple	180		180	18.0	4.0	2.2	1.6	Regular	-	-	-	-	-	Typical	-	-	-	-	Typical	-	-	-	-	-	-	Remove
4129	Acacia disparrima	Black Wattle	150	160, 150	266	13.0	5.0	3.2	1.9	Regular	-	-	-	-	-	Typical	-	-	-	-	Typical	-	-	-	-	-	-	Remove
4130	Angophora leiocarpa	Smooth-barked Apple	170		170	15.0	3.0	2.0	1.6	Regular	-	-	-	-	-	Typical	-	-	-	-	Typical	-	-	-	-	-	-	Remove
4131	Angophora leiocarpa	Smooth-barked Apple	250		250	20.0	3.0	3.0	1.8	Regular	-	-	-	-	-	Typical	-	-	-	-	Typical	-	-	-	-	-	-	Remove
4132	Angophora leiocarpa	Smooth-barked Apple	100	50	112	16.0	3.0	2.0	1.3	Regular	-	-	-	-	-	Typical	-	-	-	-	Typical	-	-	-	-	-	-	Remove
4133	Eucalyptus tereticornis	Forest Red Gum	160		160	16.0	3.0	2.0	1.5	Regular	-	-	-	-	-	Typical	-	-	-	-	Typical	-	-	-	-	-	-	Remove
4134	Corymbia citriodora	Spotted Gum	160		160	17.0	4.0	2.0	1.5	Regular	-	-	-	-	-	Typical	-	-	-	-	Typical	-	-	-	-	-	-	Remove
4135	Eucalyptus moluccana	Gum-topped Box	190		190	18.0	4.0	2.3	1.6	Regular	-	-	-	-	-	Typical	-	-	-	-	Typical	-	-	-	-	-	-	Remove
4136	Acacia disparrima	Black Wattle	160		160	15.0	3.0	2.0	1.5	Regular	-	-	-	-	-	Typical	-	-	-	-	Typical	-	-	-	-	-	-	Remove
4137	Acacia disparrima	Black Wattle	150	100, 70	193	13.0	4.0	2.3	1.7	Regular	-	-	-	-	-	Typical	-	-	-	-	Typical	-	-	-	-	-	-	Remove
4138	Corymbia intermedia	Pink Bloodwood	150		150	15.0	3.0	2.0	1.5	Regular	-	-	-	-	-	Typical	-	-	-	-	Typical	-	-	-	-	-	-	Remove
4139	Acacia disparrima	Black Wattle	280	200	344	12.0	5.0	4.1	2.1	Regular	-	-	-	-	-	Typical	-	-	-	-	Typical	-	-	-	-	-	-	Remove
4140	Acacia disparrima	Black Wattle	170	170, 160	289	13.0	4.0	3.5	2.0	Regular	-	-	-	-	-	Typical	-	-	-	-	Typical	-	-	-	-	-	-	Remove
4141	Acacia disparrima	Black Wattle	180		180	12.0	3.0	2.2	1.6	Regular	-	-	-	-	-	Typical	-	-	-	-	Typical	-	-	-	-	-	-	Remove
4142	Acacia disparrima	Black Wattle	150		150	13.0	4.0	2.0	1.5	Regular	-	-	-	-	-	Typical	-	-	-	-	Typical	-	-	-	-	-	-	Remove
4143	Eucalyptus seeana	Narrow-leaved Red Gum	110		110	13.0	2.0	2.0	1.3	Regular	-	-	-	-	-	Typical	-	-	-	-	Typical	-	-	-	-	-	-	Remove
4144	Eucalyptus moluccana	Gum-topped Box	140		140	16.0	3.0	2.0	1.4	Regular	-	-	-	-	-	Typical	-	-	-	-	Typical	-	-	-	-	-	-	Remove
4145	Corymbia citriodora	Spotted Gum	160		160	15.0	3.0	2.0	1.5	Regular	-	-	-	-	-	Typical	-	-	-	-	Typical	-	-	-	-	-	-	Remove
4146	Eucalyptus siderophloia	Northern Grey Ironbark	200		200	16.0	3.0	2.4	1.7	Regular	-	-	-	-	-	Typical	-	-	-	-	Typical	-	-	-	-	-	-	Remove
4147	Acacia disparrima	Black Wattle	200		200	16.0	3.0	2.4	1.7	Regular	-	-	-	-	-	Typical	-	-	-	-	Typical	-	-	-	-	-	-	Remove
4148	Acacia disparrima	Black Wattle	200		200	15.0	4.0	2.4	1.7	Regular	-	-	-	-	-	Typical	-	-	-	-	Typical	-	-	-	-	-	-	Remove
4149	Acacia disparrima	Black Wattle	200	160	256	17.0	3.0	3.1	1.9	Regular	-	-	-	-	-	Typical	-	-	-	-	Typical	-	-	-	-	-	-	Remove
4150	Eucalyptus moluccana	Gum-topped Box	160		160	18.0	4.0	2.0	1.5	Regular	-	-	-	-	-	Typical	-	-	-	-	Typical	-	-	-	-	-	-	Remove
4151	Eucalyptus siderophloia	Northern Grey Ironbark	170		170	16.0	3.0	2.0	1.6	Regular	-	-	-	-	-	Typical	-	-	-	-	Typical	-	-	-	-	-	-	Remove
4152	Acacia disparrima	Black Wattle	150	140	205	15.0	3.0	2.5	1.7	Regular	-	-	-	-	-	Typical	-	-	-	-	Typical	-	-	-	-	-	-	Remove
4153	Corymbia intermedia	Pink Bloodwood	170		170	16.0	3.0	2.0	1.6	Regular	-	-	-	-	-	Typical	-	-	-	-	Typical	-	-	-	-	-	-	Remove

Specimen Details										Canopy Condition Details							Trunk Condition Details					Fauna Details and Habitat Value						
Tree ID	Botanical Name	Common Name	Trunk DBH (mm)	Additional Trunks DBH (mm)	Total DBH (mm) [AS 4970-2009]	Height (m)	Spread (m)	Tree Protection Zone (m)	Structural Root Zone (m)	Canopy Form	Spreading	Thinning	Die-Back	Epicormic Growth	Lopped	Canopy Health	Leaning	Vines	Trunk Damage	Fire Damage	Trunk Health	Scats	Scratches	Hollows	Nest	Termite Nest	Habitat Value	Retention
4154	Acacia disparrima	Black Wattle	150		150	13.0	3.0	2.0	1.5	Regular	-	-	-	-	-	Typical	-	-	-	-	Typical	-	-	-	-	-	-	Remove
4155	Eucalyptus moluccana	Gum-topped Box	300		300	22.0	6.0	3.6	2.0	Regular	-	-	-	-	-	Typical	-	-	-	-	Typical	-	-	-	-	-	-	Remove
4156	Eucalyptus siderophloia	Northern Grey Ironbark	250		250	20.0	6.0	3.0	1.8	Regular	-	-	-	-	-	Typical	-	-	-	-	Typical	-	-	-	-	-	-	Retain
4157	Eucalyptus siderophloia	Northern Grey Ironbark	190		190	18.0	5.0	2.3	1.6	Regular	-	-	-	-	-	Typical	-	-	-	-	Typical	-	-	-	-	-	-	Retain
4158	Eucalyptus siderophloia	Northern Grey Ironbark	230		230	18.0	5.0	2.8	1.8	Regular	-	-	-	-	-	Typical	-	-	-	-	Typical	-	-	-	-	-	-	Retain
4159	Eucalyptus siderophloia	Northern Grey Ironbark	180		180	15.0	5.0	2.2	1.6	Regular	-	-	-	-	-	Typical	-	-	-	-	Typical	-	-	-	-	-	-	Retain
4160	Eucalyptus moluccana	Gum-topped Box	270		270	21.0	6.0	3.2	1.9	Regular	-	-	-	-	-	Typical	-	-	-	-	Typical	-	-	-	-	-	-	Retain
4161	Eucalyptus siderophloia	Northern Grey Ironbark	210		210	18.0	5.0	2.5	1.7	Regular	-	-	-	-	-	Typical	-	-	-	-	Typical	-	-	-	-	-	-	Remove
4162	Eucalyptus siderophloia	Northern Grey Ironbark	260		260	15.0	5.0	3.1	1.9	Regular	-	-	-	-	-	Typical	-	-	-	-	Typical	-	-	-	-	-	-	Remove
4163	Eucalyptus siderophloia	Northern Grey Ironbark	200		200	18.0	6.0	2.4	1.7	Regular	-	-	-	-	-	Typical	-	-	-	-	Typical	-	-	-	-	-	-	Remove
4164	Eucalyptus siderophloia	Northern Grey Ironbark	160		160	20.0	4.0	2.0	1.5	Regular	-	-	-	-	-	Typical	-	-	-	-	Typical	-	-	-	-	-	-	Remove
4165	Acacia disparrima	Black Wattle	180		180	15.0	6.0	2.2	1.6	Regular	-	-	-	-	-	Typical	-	-	-	-	Typical	-	-	-	-	-	-	Remove
4166	Eucalyptus siderophloia	Northern Grey Ironbark	180		180	15.0	5.0	2.2	1.6	Regular	-	-	-	-	-	Typical	-	-	-	-	Typical	-	-	-	-	-	-	Remove
4167	Eucalyptus siderophloia	Northern Grey Ironbark	190		190	18.0	5.0	2.3	1.6	Regular	-	-	-	-	-	Typical	-	-	-	-	Typical	-	-	-	-	-	-	Remove
4168	Eucalyptus siderophloia	Northern Grey Ironbark	170		170	17.0	5.0	2.0	1.6	Regular	-	-	-	-	-	Typical	-	-	-	-	Typical	-	-	-	-	-	-	Remove
4169	Eucalyptus siderophloia	Northern Grey Ironbark	180		180	20.0	4.0	2.2	1.6	Regular	-	-	-	-	-	Typical	-	-	-	-	Typical	-	-	-	-	-	-	Remove
4170	Eucalyptus siderophloia	Northern Grey Ironbark	180		180	20.0	4.0	2.2	1.6	Regular	-	-	-	-	-	Typical	-	-	-	-	Typical	-	-	-	-	-	-	Remove
4171	Eucalyptus siderophloia	Northern Grey Ironbark	180		180	20.0	4.0	2.2	1.6	Regular	-	-	-	-	-	Typical	-	-	-	-	Typical	-	-	-	-	-	-	Remove
4172	Eucalyptus siderophloia	Northern Grey Ironbark	190		190	20.0	4.0	2.3	1.6	Regular	-	-	-	-	-	Typical	-	-	-	-	Typical	-	-	-	-	-	-	Remove
4173	Eucalyptus siderophloia	Northern Grey Ironbark	190		190	20.0	4.0	2.3	1.6	Regular	-	-	-	-	-	Typical	-	-	-	-	Typical	-	-	-	-	-	-	Remove
4174	Eucalyptus siderophloia	Northern Grey Ironbark	180		180	18.0	4.0	2.2	1.6	Regular	-	-	-	-	-	Typical	-	-	-	-	Typical	-	-	-	-	-	-	Remove
4175	Eucalyptus siderophloia	Northern Grey Ironbark	190		190	18.0	4.0	2.3	1.6	Regular	-	-	-	-	-	Typical	-	-	-	-	Typical	-	-	-	-	-	-	Remove
4176	Eucalyptus siderophloia	Northern Grey Ironbark	180		180	18.0	4.0	2.2	1.6	Regular	-	-	-	-	-	Typical	-	-	-	-	Typical	-	-	-	-	-	-	Remove
4177	Eucalyptus siderophloia	Northern Grey Ironbark	170		170	18.0	5.0	2.0	1.6	Regular	-	-	-	-	-	Typical	-	-	-	-	Typical	-	-	-	-	-	-	Remove
4178	Eucalyptus siderophloia	Northern Grey Ironbark	200		200	18.0	5.0	2.4	1.7	Regular	-	-	-	-	-	Typical	-	-	-	-	Typical	-	-	-	-	-	-	Remove
4179	Eucalyptus siderophloia	Northern Grey Ironbark	170		170	18.0	5.0	2.0	1.6	Regular	-	-	-	-	-	Typical	-	-	-	-	Typical	-	-	-	-	-	-	Remove
4180	Eucalyptus siderophloia	Northern Grey Ironbark	160		160	18.0	5.0	2.0	1.5	Regular	-	-	-	-	-	Typical	-	-	-	-	Typical	-	-	-	-	-	-	Remove
4181	Eucalyptus siderophloia	Northern Grey Ironbark	190		190	18.0	6.0	2.3	1.6	Regular	-	-	-	-	-	Typical	-	-	-	-	Typical	-	-	-	-	-	-	Remove
4182	Eucalyptus siderophloia	Northern Grey Ironbark	190		190	20.0	6.0	2.3	1.6	Regular	-	-	-	-	-	Typical	-	-	-	-	Typical	-	-	-	-	-	-	Remove
4183	Eucalyptus siderophloia	Northern Grey Ironbark	160		160	15.0	5.0	2.0	1.5	Regular	-	-	-	-	-	Typical	-	-	-	-	Typical	-	-	-	-	-	-	Remove
4184	Eucalyptus siderophloia	Northern Grey Ironbark	160		160	15.0	5.0	2.0	1.5	Regular	-	-	-	-	-	Typical	-	-	-	-	Typical	-	-	-	-	-	-	Remove
4185	Eucalyptus siderophloia	Northern Grey Ironbark	220		220	18.0	6.0	2.6	1.8	Regular	-	-	-	-	-	Typical	-	-	-	-	Typical	-	-	-	-	-	-	Remove
4186	Eucalyptus siderophloia	Northern Grey Ironbark	160		160	15.0	5.0	2.0	1.5	Regular	-	-	-	-	-	Typical	-	-	-	-	Typical	-	-	-	-	-	-	Remove
4187	Acacia disparrima	Black Wattle	180		180	12.0	6.0	2.2	1.6	Regular	-	-	-	-	-	Typical	-	-	-	-	Typical	-	-	-	-	-	-	Remove
4188	Eucalyptus siderophloia	Northern Grey Ironbark	170		170	16.0	6.0	2.0	1.6	Regular	-	-	-	-	-	Typical	-	-	-	-	Typical	-	-	-	-	-	-	Remove
4189	Eucalyptus siderophloia	Northern Grey Ironbark	260		260	20.0	6.0	3.1	1.9	Regular	-	-	-	-	-	Typical	-	-	-	-	Typical	-	-	-	-	-	-	Remove
4190	Eucalyptus siderophloia	Northern Grey Ironbark	240		240	20.0	6.0	2.9	1.8	Regular	-	-	-	-	-	Typical	-	-	-	-	Typical	-	-	-	-	-	-	Remove
4191	Eucalyptus siderophloia	Northern Grey Ironbark	200		200	15.0	4.0	2.4	1.7	Regular	-	-	-	-	-	Typical	-	-	-	-	Typical	-	-	-	-	-	-	Remove
4192	DEAD/STAG		1050		1050	27.0	8.0	12.6	3.4	Regular	-	-	-	-	-	Typical	-	-	-	-	Typical	-	-	Large	-	-	-	Remove
4193	Eucalyptus siderophloia	Northern Grey Ironbark	210		210	18.0	6.0	2.5	1.7	Regular	-	-	-	-	-	Typical	-	-	-	-	Typical	-	-	-	-	-	-	Remove
4194	Eucalyptus siderophloia	Northern Grey Ironbark	170		170	18.0	5.0	2.0	1.6	Regular	-	-	-	-	-	Typical	-	-	-	-	Typical	-	-	-	-	-	-	Remove
4195	Eucalyptus siderophloia	Northern Grey Ironbark	170		170	18.0	5.0	2.0	1.6	Regular	-	-	-	-	-	Typical	-	-	-	-	Typical	-	-	-	-	-	-	Remove

Specimen Details										Canopy Condition Details							Trunk Condition Details					Fauna Details and Habitat Value						
Tree ID	Botanical Name	Common Name	Trunk DBH (mm)	Additional Trunks DBH (mm)	Total DBH (mm) [AS 4970-2009]	Height (m)	Spread (m)	Tree Protection Zone (m)	Structural Root Zone (m)	Canopy Form	Spreading	Thinning	Die-Back	Epicormic Growth	Lopped	Canopy Health	Leaning	Vines	Trunk Damage	Fire Damage	Trunk Health	Scats	Scratches	Hollows	Nest	Termite Nest	Habitat Value	Retention
4196	<i>Eucalyptus siderophloia</i>	Northern Grey Ironbark	240		240	18.0	7.0	2.9	1.8	Regular	-	-	-	-	-	Typical	-	-	-	-	Typical	-	-	-	-	-	-	Remove
4197	<i>Eucalyptus siderophloia</i>	Northern Grey Ironbark	760		760	27.0	10.0	9.1	2.9	Regular	-	-	-	-	-	Typical	-	-	-	-	Typical	-	-	-	-	-	-	Remove
4198	<i>Acacia disparrima</i>	Black Wattle	180		180	15.0	6.0	2.2	1.6	Regular	-	-	-	-	-	Typical	-	-	-	-	Typical	-	-	-	-	-	-	Remove
4199	<i>Corymbia citriodora</i>	Spotted Gum	190		190	18.0	5.0	2.3	1.6	Regular	-	-	-	-	-	Typical	-	-	-	-	Typical	-	-	-	-	-	-	Remove
4200	<i>Acacia disparrima</i>	Black Wattle	210	200	290	12.0	6.0	3.5	2.0	Regular	-	-	-	-	-	Typical	-	-	-	-	Typical	-	-	-	-	-	-	Remove
4201	<i>Acacia disparrima</i>	Black Wattle	170		170	12.0	5.0	2.0	1.6	Regular	-	-	-	-	-	Typical	-	-	-	-	Typical	-	-	-	-	-	-	Remove
4202	<i>Corymbia citriodora</i>	Spotted Gum	150		150	17.0	4.0	2.0	1.5	Regular	-	-	-	-	-	Typical	-	-	-	-	Typical	-	-	-	-	-	-	Retain
4203	<i>Acacia disparrima</i>	Black Wattle	190	140	236	12.0	6.0	2.8	1.8	Regular	-	-	Die-back	-	-	Typical	-	-	-	-	Typical	-	-	-	-	-	-	Retain
4204	<i>Acacia disparrima</i>	Black Wattle	170	150, 90	244	12.0	5.0	2.9	1.8	Regular	-	-	-	-	-	Typical	-	-	-	-	Typical	-	-	-	-	-	-	Retain
4205	<i>Acacia disparrima</i>	Black Wattle	170	120	208	12.0	5.0	2.5	1.7	Regular	-	-	-	-	-	Typical	-	-	-	-	Typical	-	-	-	-	-	-	Remove
4206	<i>Eucalyptus tereticornis</i>	Forest Red Gum	210		210	20.0	5.0	2.5	1.7	Regular	-	-	-	-	-	Typical	-	-	-	-	Typical	-	-	-	-	-	-	Retain
4207	<i>Lophostemon suaveolens</i>	Swamp Box	170		170	15.0	5.0	2.0	1.6	Regular	-	-	-	-	-	Typical	-	-	-	-	Typical	-	-	-	-	-	-	Retain
4208	<i>Eucalyptus siderophloia</i>	Northern Grey Ironbark	160		160	20.0	4.0	2.0	1.5	Regular	-	-	-	-	-	Typical	-	-	-	-	Typical	-	-	-	-	-	-	Retain
4209	<i>Acacia disparrima</i>	Black Wattle	160		160	15.0	6.0	2.0	1.5	Regular	-	-	-	-	-	Typical	-	-	-	-	Typical	-	-	-	-	-	-	Retain
4210	<i>Acacia disparrima</i>	Black Wattle	150	150	212	18.0	4.0	2.5	1.7	Regular	-	-	-	-	-	Typical	-	-	-	-	Typical	-	-	-	-	-	-	Retain
4211	<i>Acacia disparrima</i>	Black Wattle	220	180	284	15.0	5.0	3.4	2.0	Regular	-	-	-	-	-	Typical	-	-	-	-	Typical	-	-	-	-	-	-	Remove
4212	<i>Lophostemon suaveolens</i>	Swamp Box	180		180	15.0	4.0	2.2	1.6	Regular	-	-	-	-	-	Typical	-	-	-	-	Typical	-	-	-	-	-	-	Remove
4213	<i>Lophostemon suaveolens</i>	Swamp Box	160		160	14.0	4.0	2.0	1.5	Regular	-	-	-	-	-	Typical	-	-	-	-	Typical	-	-	-	-	-	-	Remove
4214	<i>Eucalyptus tereticornis</i>	Forest Red Gum	260		260	20.0	6.0	3.1	1.9	Regular	-	-	-	-	-	Typical	-	-	-	-	Typical	-	-	-	-	-	-	Remove
4215	<i>Acacia disparrima</i>	Black Wattle	190		190	12.0	5.0	2.3	1.6	Regular	-	-	-	-	-	Typical	-	-	-	-	Typical	-	-	-	-	-	-	Remove
4216	<i>Eucalyptus tereticornis</i>	Forest Red Gum	150		150	20.0	4.0	2.0	1.5	Regular	-	-	-	-	-	Typical	-	-	-	-	Typical	-	-	-	-	-	-	Remove
4217	<i>Eucalyptus tereticornis</i>	Forest Red Gum	180		180	15.0	4.0	2.2	1.6	Regular	-	-	-	-	-	Typical	-	-	-	-	Typical	-	-	-	-	-	-	Remove
4218	<i>Acacia disparrima</i>	Black Wattle	190		190	15.0	4.0	2.3	1.6	Regular	-	-	-	-	-	Typical	-	-	-	-	Typical	-	-	-	-	-	-	Retain
4219	<i>Eucalyptus tereticornis</i>	Forest Red Gum	180		180	18.0	4.0	2.2	1.6	Regular	-	-	-	-	-	Typical	-	-	-	-	Typical	-	-	-	-	-	-	Retain
4220	<i>Acacia disparrima</i>	Black Wattle	220	180	284	12.0	6.0	3.4	2.0	Regular	-	-	-	-	-	Typical	-	-	-	-	Typical	-	-	-	-	-	-	Retain
4221	<i>Eucalyptus tereticornis</i>	Forest Red Gum	180		180	20.0	4.0	2.2	1.6	Regular	-	-	-	-	-	Typical	-	-	-	-	Typical	-	-	-	-	-	-	Retain
4222	<i>Lophostemon suaveolens</i>	Swamp Box	180		180	18.0	5.0	2.2	1.6	Regular	-	-	-	-	-	Typical	-	-	-	-	Typical	-	-	-	-	-	-	Retain
4223	<i>Acacia disparrima</i>	Black Wattle	230		230	12.0	6.0	2.8	1.8	Regular	-	-	-	-	-	Typical	-	-	-	-	Typical	-	-	-	-	-	-	Retain
4224	<i>Corymbia citriodora</i>	Spotted Gum	170		170	20.0	4.0	2.0	1.6	Regular	-	-	-	-	-	Typical	-	-	-	-	Typical	-	-	-	-	-	-	Retain
4225	<i>Eucalyptus siderophloia</i>	Northern Grey Ironbark	190		190	20.0	5.0	2.3	1.6	Regular	-	-	-	-	-	Typical	-	-	-	-	Typical	-	-	-	-	-	-	Remove
4226	<i>Corymbia citriodora</i>	Spotted Gum	170		170	20.0	4.0	2.0	1.6	Regular	-	-	-	-	-	Typical	-	-	-	-	Typical	-	-	-	-	-	-	Remove
4227	<i>Corymbia citriodora</i>	Spotted Gum	510		510	24.0	7.0	6.1	2.5	Regular	-	-	-	-	-	Typical	-	-	-	-	Typical	-	-	-	-	-	-	Remove
4228	<i>Corymbia citriodora</i>	Spotted Gum	160		160	18.0	4.0	2.0	1.5	Regular	-	-	-	-	-	Typical	-	-	-	-	Typical	-	-	-	-	-	-	Retain
4229	<i>Corymbia citriodora</i>	Spotted Gum	160		160	18.0	4.0	2.0	1.5	Regular	-	-	-	-	-	Typical	-	-	-	-	Typical	-	-	-	-	-	-	Retain
4230	<i>Corymbia citriodora</i>	Spotted Gum	300		300	25.0	7.0	3.6	2.0	Regular	-	-	-	-	-	Typical	-	-	-	-	Typical	-	-	-	-	-	-	Retain
4231	<i>Corymbia citriodora</i>	Spotted Gum	160		160	28.0	10.0	2.0	1.5	Regular	-	-	-	-	-	Typical	-	-	-	-	Typical	-	-	-	-	-	-	Retain
4232	<i>Corymbia citriodora</i>	Spotted Gum	210		210	18.0	5.0	2.5	1.7	Regular	-	-	-	-	-	Typical	-	-	-	-	Typical	-	-	-	-	-	-	Retain
4233	<i>Corymbia citriodora</i>	Spotted Gum	190		190	18.0	4.0	2.3	1.6	Regular	-	-	-	-	-	Typical	-	-	-	-	Typical	-	-	-	-	-	-	Remove
4234	<i>Corymbia citriodora</i>	Spotted Gum	180		180	18.0	5.0	2.2	1.6	Regular	-	-	-	-	-	Typical	-	-	-	-	Typical	-	-	-	-	-	-	Remove
4235	<i>Eucalyptus siderophloia</i>	Northern Grey Ironbark	210		210	15.0	4.0	2.5	1.7	Regular	-	-	-	-	-	Typical	-	-	-	-	Typical	-	-	-	-	-	-	Remove
4236	<i>Eucalyptus siderophloia</i>	Northern Grey Ironbark	220		220	18.0	5.0	2.6	1.8	Regular	-	-	-	-	-	Typical	-	-	-	-	Typical	-	-	-	-	-	-	Remove
4237	<i>Corymbia citriodora</i>	Spotted Gum	170		170	20.0	4.0	2.0	1.6	Regular	-	-	-	-	-	Typical	-	-	-	-	Typical	-	-	-	-	-	-	Remove

Specimen Details										Canopy Condition Details							Trunk Condition Details					Fauna Details and Habitat Value						
Tree ID	Botanical Name	Common Name	Trunk DBH (mm)	Additional Trunks DBH (mm)	Total DBH (mm) [AS 4970-2009]	Height (m)	Spread (m)	Tree Protection Zone (m)	Structural Root Zone (m)	Canopy Form	Spreading	Thinning	Die-Back	Epicormic Growth	Lopped	Canopy Health	Leaning	Vines	Trunk Damage	Fire Damage	Trunk Health	Scats	Scratches	Hollows	Nest	Termite Nest	Habitat Value	Retention
4238	<i>Eucalyptus siderophloia</i>	Northern Grey Ironbark	190		190	15.0	6.0	2.3	1.6	Regular	-	-	-	-	-	Typical	-	-	-	-	Typical	-	-	-	-	-	-	Remove
4239	<i>Corymbia citriodora</i>	Spotted Gum	170		170	18.0	5.0	2.0	1.6	Regular	-	-	-	-	-	Typical	-	-	-	-	Typical	-	-	-	-	-	-	Remove
4240	<i>Eucalyptus siderophloia</i>	Northern Grey Ironbark	270		270	15.0	4.0	3.2	1.9	Regular	-	-	-	-	-	Typical	-	-	-	-	Typical	-	-	-	-	-	-	Remove
4241	<i>Acacia disparrima</i>	Black Wattle	210		210	12.0	5.0	2.5	1.7	Regular	-	-	-	-	-	Typical	-	-	-	-	Typical	-	-	-	-	-	-	Remove
4242	<i>Corymbia citriodora</i>	Spotted Gum	200	90	219	22.0	5.0	2.6	1.7	Regular	-	-	-	-	-	Typical	-	-	-	-	Typical	-	-	-	-	-	-	Remove
4243	<i>Corymbia citriodora</i>	Spotted Gum	170		170	20.0	4.0	2.0	1.6	Regular	-	-	-	-	-	Typical	-	-	-	-	Typical	-	-	-	-	-	-	Remove
4244	<i>Acacia disparrima</i>	Black Wattle	170	10	170	12.0	5.0	2.0	1.6	Regular	-	-	-	-	-	Typical	-	-	-	-	Typical	-	-	-	-	-	-	Remove
4245	<i>Acacia disparrima</i>	Black Wattle	150	110	186	12.0	5.0	2.2	1.6	Regular	-	-	-	-	-	Typical	-	-	-	-	Typical	-	-	-	-	-	-	Remove
4246	<i>Acacia disparrima</i>	Black Wattle	240		240	12.0	6.0	2.9	1.8	Regular	-	-	-	-	-	Typical	-	-	-	-	Typical	-	-	-	-	-	-	Remove
4247	<i>Eucalyptus siderophloia</i>	Northern Grey Ironbark	190		190	18.0	4.0	2.3	1.6	Regular	-	-	-	-	-	Typical	-	-	-	-	Typical	-	-	-	-	-	-	Remove
4248	<i>Corymbia citriodora</i>	Spotted Gum	170		170	18.0	4.0	2.0	1.6	Regular	-	-	-	-	-	Typical	-	-	-	-	Typical	-	-	-	-	-	-	Remove
4249	<i>Corymbia citriodora</i>	Spotted Gum	150		150	18.0	4.0	2.0	1.5	Regular	-	-	-	-	-	Typical	-	-	-	-	Typical	-	-	-	-	-	-	Remove
4250	<i>Corymbia citriodora</i>	Spotted Gum	170		170	20.0	4.0	2.0	1.6	Regular	-	-	-	-	-	Typical	-	-	-	-	Typical	-	-	-	-	-	-	Remove
4251	<i>Eucalyptus siderophloia</i>	Northern Grey Ironbark	220		220	20.0	5.0	2.6	1.8	Regular	-	-	-	-	-	Typical	-	-	-	-	Typical	-	-	-	-	-	-	Remove
4252	<i>Acacia disparrima</i>	Black Wattle	160		160	12.0	5.0	2.0	1.5	Regular	-	-	-	-	-	Typical	-	-	-	-	Typical	-	-	-	-	-	-	Remove
4253	<i>Eucalyptus siderophloia</i>	Northern Grey Ironbark	240		240	18.0	5.0	2.9	1.8	Regular	-	-	-	-	-	Typical	-	-	-	-	Typical	-	-	-	-	-	-	Remove
4254	<i>Corymbia citriodora</i>	Spotted Gum	150		150	20.0	4.0	2.0	1.5	Regular	-	-	-	-	-	Typical	-	-	-	-	Typical	-	-	-	-	-	-	Remove
4255	<i>Corymbia citriodora</i>	Spotted Gum	170		170	20.0	5.0	2.0	1.6	Regular	-	-	-	-	-	Typical	-	-	-	-	Typical	-	-	-	-	-	-	Remove
4256	<i>Eucalyptus siderophloia</i>	Northern Grey Ironbark	240		240	18.0	6.0	2.9	1.8	Regular	-	-	-	-	-	Typical	-	-	-	-	Typical	-	-	-	-	-	-	Remove
4257	<i>Eucalyptus siderophloia</i>	Northern Grey Ironbark	160		160	15.0	5.0	2.0	1.5	Regular	-	-	-	-	-	Typical	-	-	-	-	Typical	-	-	-	-	-	-	Remove
4258	<i>Corymbia citriodora</i>	Spotted Gum	150		150	18.0	4.0	2.0	1.5	Regular	-	-	-	-	-	Typical	-	-	-	-	Typical	-	-	-	-	-	-	Remove
4259	<i>Acacia disparrima</i>	Black Wattle	190		190	12.0	5.0	2.3	1.6	Regular	-	-	-	-	-	Typical	-	-	-	-	Typical	-	-	-	-	-	-	Remove
4260	<i>Corymbia citriodora</i>	Spotted Gum	150		150	18.0	5.0	2.0	1.5	Regular	-	-	-	-	-	Typical	-	-	-	-	Typical	-	-	-	-	-	-	Remove
4261	<i>Corymbia citriodora</i>	Spotted Gum	180	100	206	20.0	5.0	2.5	1.7	Regular	-	-	-	-	-	Typical	-	-	-	-	Typical	-	-	-	-	-	-	Remove
4262	<i>Eucalyptus siderophloia</i>	Northern Grey Ironbark	190		190	15.0	6.0	2.3	1.6	Regular	-	-	-	-	-	Typical	-	-	-	-	Typical	-	-	-	-	-	-	Remove
4263	<i>Acacia disparrima</i>	Black Wattle	160		160	10.0	5.0	2.0	1.5	Regular	-	-	-	-	-	Typical	-	-	-	-	Typical	-	-	-	-	-	-	Remove
4264	<i>Eucalyptus siderophloia</i>	Northern Grey Ironbark	200		200	20.0	5.0	2.4	1.7	Regular	-	-	-	-	-	Typical	-	-	-	-	Typical	-	-	-	-	-	-	Remove
4265	<i>Corymbia citriodora</i>	Spotted Gum	170		170	22.0	4.0	2.0	1.6	Regular	-	-	-	-	-	Typical	-	-	-	-	Typical	-	-	-	-	-	-	Remove
4266	<i>Eucalyptus tereticornis</i>	Forest Red Gum	170		170	18.0	5.0	2.0	1.6	Regular	-	-	-	-	-	Typical	-	-	-	-	Typical	-	-	-	-	-	-	Remove
4267	<i>Acacia disparrima</i>	Black Wattle	170		170	12.0	5.0	2.0	1.6	Regular	-	-	Die-back	-	-	Typical	-	-	-	-	Typical	-	-	-	-	-	-	Remove
4268	<i>Acacia disparrima</i>	Black Wattle	160	130	206	10.0	5.0	2.5	1.7	Regular	-	-	-	-	-	Typical	-	-	-	-	Typical	-	-	-	-	-	-	Remove
4269	<i>Eucalyptus siderophloia</i>	Northern Grey Ironbark	190		190	18.0	5.0	2.3	1.6	Regular	-	-	-	-	-	Typical	-	-	-	-	Typical	-	-	-	-	-	-	Remove
4270	<i>Eucalyptus siderophloia</i>	Northern Grey Ironbark	190		190	20.0	5.0	2.3	1.6	Regular	-	-	-	-	-	Typical	-	-	-	-	Typical	-	-	-	-	-	-	Remove
4271	<i>Acacia disparrima</i>	Black Wattle	220		220	10.0	5.0	2.6	1.8	Regular	-	-	-	-	-	Typical	-	-	-	-	Typical	-	-	-	-	-	-	Remove
4272	<i>Eucalyptus siderophloia</i>	Northern Grey Ironbark	150		150	18.0	5.0	2.0	1.5	Regular	-	-	-	-	-	Typical	-	-	-	-	Typical	-	-	-	-	-	-	Remove
4273	<i>Eucalyptus siderophloia</i>	Northern Grey Ironbark	210		210	20.0	5.0	2.5	1.7	Regular	-	-	-	-	-	Typical	-	-	-	-	Typical	-	-	-	-	-	-	Remove
4274	<i>Eucalyptus siderophloia</i>	Northern Grey Ironbark	190		190	20.0	5.0	2.3	1.6	Regular	-	-	-	-	-	Typical	-	-	-	-	Typical	-	-	-	-	-	-	Remove
4275	<i>Eucalyptus tereticornis</i>	Forest Red Gum	170		170	20.0	4.0	2.0	1.6	Regular	-	-	-	-	-	Typical	-	-	-	-	Typical	-	-	-	-	-	-	Remove
4276	<i>Eucalyptus siderophloia</i>	Northern Grey Ironbark	200		200	18.0	7.0	2.4	1.7	Regular	-	-	-	-	-	Typical	-	-	-	-	Typical	-	-	-	-	-	-	Remove
4277	<i>Eucalyptus siderophloia</i>	Northern Grey Ironbark	210		210	18.0	6.0	2.5	1.7	Regular	-	-	-	-	-	Typical	-	-	-	-	Typical	-	-	-	-	-	-	Remove
4278	<i>Eucalyptus siderophloia</i>	Northern Grey Ironbark	170		170	18.0	4.0	2.0	1.6	Regular	-	-	-	-	-	Typical	-	-	-	-	Typical	-	-	-	-	-	-	Remove
4279	<i>Eucalyptus siderophloia</i>	Northern Grey Ironbark	170		170	18.0	4.0	2.0	1.6	Regular	-	-	-	-	-	Typical	-	-	-	-	Typical	-	-	-	-	-	-	Remove

Specimen Details										Canopy Condition Details							Trunk Condition Details					Fauna Details and Habitat Value						
Tree ID	Botanical Name	Common Name	Trunk DBH (mm)	Additional Trunks DBH (mm)	Total DBH (mm) [AS 4970-2009]	Height (m)	Spread (m)	Tree Protection Zone (m)	Structural Root Zone (m)	Canopy Form	Spreading	Thinning	Die-Back	Epicormic Growth	Lopped	Canopy Health	Leaning	Vines	Trunk Damage	Fire Damage	Trunk Health	Scats	Scratches	Hollows	Nest	Termite Nest	Habitat Value	Retention
4280	<i>Eucalyptus siderophloia</i>	Northern Grey Ironbark	160		160	20.0	4.0	2.0	1.5	Regular	-	-	-	-	-	Typical	-	-	-	-	Typical	-	-	-	-	-	-	Remove
4281	<i>Eucalyptus siderophloia</i>	Northern Grey Ironbark	200		200	21.0	6.0	2.4	1.7	Regular	-	-	-	-	-	Typical	-	-	-	-	Typical	-	-	-	-	-	-	Remove
4282	<i>Corymbia citriodora</i>	Spotted Gum	200		200	16.0	6.0	2.4	1.7	Regular	-	-	-	-	-	Typical	-	-	-	-	Typical	-	-	-	-	-	-	Remove
4283	<i>Corymbia citriodora</i>	Spotted Gum	150		150	20.0	3.0	2.0	1.5	Regular	-	-	-	-	-	Typical	-	-	-	-	Typical	-	-	-	-	-	-	Remove
4284	<i>Eucalyptus siderophloia</i>	Northern Grey Ironbark	160		160	18.0	5.0	2.0	1.5	Regular	-	-	-	-	-	Typical	-	-	-	-	Typical	-	-	-	-	-	-	Remove
4285	<i>Eucalyptus tereticornis</i>	Forest Red Gum	160		160	20.0	3.0	2.0	1.5	Regular	-	-	-	-	-	Typical	-	-	-	-	Typical	-	-	-	-	-	-	Remove
4286	<i>Corymbia citriodora</i>	Spotted Gum	190	130	230	20.0	6.0	2.8	1.8	Regular	-	-	-	-	-	Typical	-	-	-	-	Typical	-	-	-	-	-	-	Remove
4287	<i>Corymbia citriodora</i>	Spotted Gum	160		160	18.0	4.0	2.0	1.5	Regular	-	-	-	-	-	Typical	-	-	-	-	Typical	-	-	-	-	-	-	Remove
4288	<i>Corymbia citriodora</i>	Spotted Gum	190		190	18.0	6.0	2.3	1.6	Regular	-	-	-	-	-	Typical	-	-	-	-	Typical	-	-	-	-	-	-	Remove
4289	<i>Eucalyptus siderophloia</i>	Northern Grey Ironbark	190		190	18.0	6.0	2.3	1.6	Regular	-	-	-	-	-	Typical	-	-	-	-	Typical	-	-	-	-	-	-	Remove
4290	<i>Corymbia citriodora</i>	Spotted Gum	220		220	18.0	5.0	2.6	1.8	Regular	-	-	-	-	-	Typical	-	-	-	-	Typical	-	-	-	-	-	-	Remove
4291	<i>Eucalyptus siderophloia</i>	Northern Grey Ironbark	160		160	18.0	5.0	2.0	1.5	Regular	-	-	-	-	-	Typical	-	-	-	-	Typical	-	-	-	-	-	-	Remove
4292	<i>Eucalyptus siderophloia</i>	Northern Grey Ironbark	210		210	18.0	6.0	2.5	1.7	Regular	-	-	-	-	-	Typical	-	-	-	-	Typical	-	-	-	-	-	-	Remove
4293	<i>Eucalyptus siderophloia</i>	Northern Grey Ironbark	160		160	18.0	4.0	2.0	1.5	Regular	-	-	-	-	-	Typical	-	-	-	-	Typical	-	-	-	-	-	-	Remove
4294	<i>Eucalyptus siderophloia</i>	Northern Grey Ironbark	160		160	18.0	5.0	2.0	1.5	Regular	-	-	-	-	-	Typical	-	-	-	-	Typical	-	-	-	-	-	-	Remove
4295	<i>Eucalyptus siderophloia</i>	Northern Grey Ironbark	200		200	18.0	5.0	2.4	1.7	Regular	-	-	-	-	-	Typical	-	-	-	-	Typical	-	-	-	-	-	-	Remove
4296	<i>Eucalyptus siderophloia</i>	Northern Grey Ironbark	300		300	20.0	7.0	3.6	2.0	Regular	-	-	-	-	-	Typical	-	-	-	-	Typical	-	-	-	-	-	-	Remove
4297	<i>Eucalyptus siderophloia</i>	Northern Grey Ironbark	170		170	18.0	5.0	2.0	1.6	Regular	-	-	-	-	-	Typical	-	-	-	-	Typical	-	-	-	-	-	-	Remove
4298	<i>Eucalyptus siderophloia</i>	Northern Grey Ironbark	180		180	18.0	6.0	2.2	1.6	Regular	-	-	-	-	-	Typical	-	-	-	-	Typical	-	-	-	-	-	-	Remove
4299	<i>Eucalyptus siderophloia</i>	Northern Grey Ironbark	180		180	18.0	5.0	2.2	1.6	Regular	-	-	-	-	-	Typical	-	-	-	-	Typical	-	-	-	-	-	-	Remove
4300	<i>Eucalyptus siderophloia</i>	Northern Grey Ironbark	150		150	15.0	5.0	2.0	1.5	Regular	-	-	-	-	-	Typical	-	-	-	-	Typical	-	-	-	-	-	-	Remove
4301	<i>Eucalyptus siderophloia</i>	Northern Grey Ironbark	180		180	15.0	5.0	2.2	1.6	Regular	-	-	-	-	-	Typical	-	-	-	-	Typical	-	-	-	-	-	-	Remove
4302	<i>Eucalyptus siderophloia</i>	Northern Grey Ironbark	180		180	18.0	5.0	2.2	1.6	Regular	-	-	-	-	-	Typical	-	-	-	-	Typical	-	-	-	-	-	-	Remove
4303	<i>Eucalyptus siderophloia</i>	Northern Grey Ironbark	180		180	15.0	6.0	2.2	1.6	Regular	-	-	-	-	-	Typical	-	-	-	-	Typical	-	-	-	-	-	-	Remove
4304	<i>Eucalyptus siderophloia</i>	Northern Grey Ironbark	240		240	20.0	4.0	2.9	1.8	Regular	-	-	-	-	-	Typical	-	-	-	-	Typical	-	-	-	-	-	-	Remove
4305	<i>Eucalyptus siderophloia</i>	Northern Grey Ironbark	160		160	20.0	4.0	2.0	1.5	Regular	-	-	-	-	-	Typical	-	-	-	-	Typical	-	-	-	-	-	-	Remove
4306	<i>Eucalyptus siderophloia</i>	Northern Grey Ironbark	180		180	18.0	5.0	2.2	1.6	Regular	-	-	-	-	-	Typical	-	-	-	-	Typical	-	-	-	-	-	-	Remove
4307	<i>Eucalyptus siderophloia</i>	Northern Grey Ironbark	180		180	20.0	5.0	2.2	1.6	Regular	-	-	-	-	-	Typical	-	-	-	-	Typical	-	-	-	-	-	-	Remove
4308	<i>Eucalyptus siderophloia</i>	Northern Grey Ironbark	210		210	20.0	5.0	2.5	1.7	Regular	-	-	-	-	-	Typical	-	-	-	-	Typical	-	-	-	-	-	-	Remove
4309	<i>Eucalyptus siderophloia</i>	Northern Grey Ironbark	150		150	18.0	5.0	2.0	1.5	Regular	-	-	-	-	-	Typical	-	-	-	-	Typical	-	-	-	-	-	-	Remove
4310	<i>Eucalyptus siderophloia</i>	Northern Grey Ironbark	160		160	15.0	5.0	2.0	1.5	Regular	-	-	-	-	-	Typical	-	-	-	-	Typical	-	-	-	-	-	-	Remove
4311	<i>Eucalyptus siderophloia</i>	Northern Grey Ironbark	190		190	17.0	6.0	2.3	1.6	Regular	-	-	-	-	-	Typical	-	-	-	-	Typical	-	-	-	-	-	-	Remove
4312	<i>Eucalyptus siderophloia</i>	Northern Grey Ironbark	150		150	15.0	5.0	2.0	1.5	Regular	-	-	-	-	-	Typical	-	-	-	-	Typical	-	-	-	-	-	-	Remove
4313	<i>Eucalyptus siderophloia</i>	Northern Grey Ironbark	180		180	18.0	5.0	2.2	1.6	Regular	-	-	-	-	-	Typical	-	-	-	-	Typical	-	-	-	-	-	-	Remove
4314	<i>Eucalyptus siderophloia</i>	Northern Grey Ironbark	170		170	15.0	5.0	2.0	1.6	Regular	-	-	-	-	-	Typical	-	-	-	-	Typical	-	-	-	-	-	-	Remove
4315	<i>Eucalyptus siderophloia</i>	Northern Grey Ironbark	220		220	18.0	7.0	2.6	1.8	Regular	-	-	-	-	-	Typical	-	-	-	-	Typical	-	-	-	-	-	-	Remove
4316	<i>Eucalyptus siderophloia</i>	Northern Grey Ironbark	150		150	18.0	3.0	2.0	1.5	Regular	-	-	-	-	-	Typical	-	-	-	-	Typical	-	-	-	-	-	-	Remove
4317	<i>Eucalyptus siderophloia</i>	Northern Grey Ironbark	190		190	18.0	5.0	2.3	1.6	Regular	-	-	-	-	-	Typical	-	-	-	-	Typical	-	-	-	-	-	-	Remove
4318	<i>Eucalyptus siderophloia</i>	Northern Grey Ironbark	150		150	18.0	4.0	2.0	1.5	Regular	-	-	-	-	-	Typical	-	-	-	-	Typical	-	-	-	-	-	-	Remove
4319	<i>Eucalyptus siderophloia</i>	Northern Grey Ironbark	190		190	20.0	4.0	2.3	1.6	Regular	-	-	-	-	-	Typical	-	-	-	-	Typical	-	-	-	-	-	-	Remove
4320	<i>Eucalyptus siderophloia</i>	Northern Grey Ironbark	180		180	20.0	4.0	2.2	1.6	Regular	-	-	-	-	-	Typical	-	-	-	-	Typical	-	-	-	-	-	-	Remove
4321	<i>Eucalyptus siderophloia</i>	Northern Grey Ironbark	170		170	18.0	3.0	2.0	1.6	Regular	-	-	-	-	-	Typical	-	-	-	-	Typical	-	-	-	-	-	-	Remove

Tree ID	Specimen Details								Canopy Condition Details							Trunk Condition Details					Fauna Details and Habitat Value						Retention	
	Botanical Name	Common Name	Trunk DBH (mm)	Additional Trunks DBH (mm)	Total DBH (mm) [AS 4970-2009]	Height (m)	Spread (m)	Tree Protection Zone (m)	Structural Root Zone (m)	Canopy Form	Spreading	Thinning	Die-Back	Epicormic Growth	Lopped	Canopy Health	Leaning	Vines	Trunk Damage	Fire Damage	Trunk Health	Scats	Scratches	Hollows	Nest	Termite Nest		Habitat Value
4322	<i>Eucalyptus siderophloia</i>	Northern Grey Ironbark	230		230	18.0	6.0	2.8	1.8	Regular	-	-	-	-	-	Typical	-	-	-	-	Typical	-	-	-	-	-	-	Remove
4323	<i>Eucalyptus siderophloia</i>	Northern Grey Ironbark	150		150	20.0	3.0	2.0	1.5	Regular	-	-	-	-	-	Typical	-	-	-	-	Typical	-	-	-	-	-	-	Remove
4324	<i>Eucalyptus siderophloia</i>	Northern Grey Ironbark	220		220	20.0	6.0	2.6	1.8	Regular	-	-	-	-	-	Typical	-	-	-	-	Typical	-	-	-	-	-	-	Remove
4325	<i>Eucalyptus siderophloia</i>	Northern Grey Ironbark	180		180	18.0	3.0	2.2	1.6	Regular	-	-	-	-	-	Typical	-	-	-	-	Typical	-	-	-	-	-	-	Remove
4326	<i>Eucalyptus siderophloia</i>	Northern Grey Ironbark	240		240	20.0	6.0	2.9	1.8	Regular	-	-	-	-	-	Typical	-	-	-	-	Typical	-	-	-	-	-	-	Remove
4327	<i>Eucalyptus siderophloia</i>	Northern Grey Ironbark	150		150	18.0	3.0	2.0	1.5	Regular	-	-	-	-	-	Typical	-	-	-	-	Typical	-	-	-	-	-	-	Remove
4328	<i>Eucalyptus siderophloia</i>	Northern Grey Ironbark	170		170	18.0	5.0	2.0	1.6	Regular	-	-	-	-	-	Typical	-	-	-	-	Typical	-	-	-	-	-	-	Remove
4329	<i>Eucalyptus siderophloia</i>	Northern Grey Ironbark	160		160	20.0	4.0	2.0	1.5	Regular	-	-	-	-	-	Typical	-	-	-	-	Typical	-	-	-	-	-	-	Remove
4330	<i>Eucalyptus siderophloia</i>	Northern Grey Ironbark	150		150	18.0	4.0	2.0	1.5	Regular	-	-	-	-	-	Typical	-	-	-	-	Typical	-	-	-	-	-	-	Remove
4331	<i>Acacia disparrima</i>	Black Wattle	230		230	12.0	6.0	2.8	1.8	Regular	-	-	-	-	-	Typical	-	-	-	-	Typical	-	-	-	-	-	-	Remove
4332	<i>Eucalyptus siderophloia</i>	Northern Grey Ironbark	200		200	18.0	5.0	2.4	1.7	Regular	-	-	-	-	-	Typical	-	-	-	-	Typical	-	-	-	-	-	-	Remove
4333	<i>Eucalyptus siderophloia</i>	Northern Grey Ironbark	220		220	20.0	6.0	2.6	1.8	Regular	-	-	-	-	-	Typical	-	-	-	-	Typical	-	-	-	-	-	-	Remove
4334	<i>Eucalyptus siderophloia</i>	Northern Grey Ironbark	180		180	18.0	4.0	2.2	1.6	Regular	-	-	-	-	-	Typical	-	-	-	-	Typical	-	-	-	-	-	-	Remove
4335	<i>Eucalyptus siderophloia</i>	Northern Grey Ironbark	160		160	18.0	4.0	2.0	1.5	Regular	-	-	-	-	-	Typical	-	-	-	-	Typical	-	-	-	-	-	-	Remove
4336	<i>Eucalyptus siderophloia</i>	Northern Grey Ironbark	190		190	15.0	4.0	2.3	1.6	Regular	-	-	-	-	-	Typical	-	-	-	-	Typical	-	-	-	-	-	-	Remove
4337	<i>Eucalyptus siderophloia</i>	Northern Grey Ironbark	220		220	18.0	6.0	2.6	1.8	Regular	-	-	-	-	-	Typical	-	-	-	-	Typical	-	-	-	-	-	-	Retain
4338	<i>Eucalyptus siderophloia</i>	Northern Grey Ironbark	240		240	18.0	7.0	2.9	1.8	Regular	-	-	-	-	-	Typical	-	-	-	-	Typical	-	-	-	-	-	-	Remove
4339	<i>Eucalyptus siderophloia</i>	Northern Grey Ironbark	270		270	15.0	6.0	3.2	1.9	Regular	-	-	-	-	-	Typical	-	-	-	-	Typical	-	-	-	-	-	-	Retain
4340	<i>Corymbia citriodora</i>	Spotted Gum	180		180	18.0	5.0	2.2	1.6	Regular	-	-	-	-	-	Typical	-	-	-	-	Typical	-	-	-	-	-	-	Remove
4341	<i>Eucalyptus siderophloia</i>	Northern Grey Ironbark	160		160	15.0	6.0	2.0	1.5	Regular	-	-	-	-	-	Typical	-	-	-	-	Typical	-	-	-	-	-	-	Remove
4342	<i>Eucalyptus siderophloia</i>	Northern Grey Ironbark	240		240	18.0	6.0	2.9	1.8	Regular	-	-	-	-	-	Typical	-	-	-	-	Typical	-	-	-	-	-	-	Remove
4343	<i>Acacia disparrima</i>	Black Wattle	170	150	227	12.0	5.0	2.7	1.8	Regular	-	-	-	-	-	Typical	-	-	-	-	Typical	-	-	-	-	-	-	Retain
4344	<i>Eucalyptus siderophloia</i>	Northern Grey Ironbark	230		230	15.0	7.0	2.8	1.8	Regular	-	-	-	-	-	Typical	-	-	-	-	Typical	-	-	-	-	-	-	Retain
4345	<i>Acacia disparrima</i>	Black Wattle	150	170	227	9.0	5.0	2.7	1.8	Regular	-	-	-	-	-	Typical	-	-	-	-	Typical	-	-	-	-	-	-	Retain
4346	<i>Eucalyptus siderophloia</i>	Northern Grey Ironbark	160		160	15.0	5.0	2.0	1.5	Regular	-	-	-	-	-	Typical	-	-	-	-	Typical	-	-	-	-	-	-	Retain
4347	<i>Eucalyptus siderophloia</i>	Northern Grey Ironbark	260		260	18.0	6.0	3.1	1.9	Regular	-	-	-	-	-	Typical	-	-	-	-	Typical	-	-	-	-	-	-	Retain
4348	<i>Eucalyptus siderophloia</i>	Northern Grey Ironbark	260		260	20.0	7.0	3.1	1.9	Regular	-	-	-	-	-	Typical	-	-	-	-	Typical	-	-	-	-	-	-	Retain
4349	<i>Eucalyptus siderophloia</i>	Northern Grey Ironbark	240		240	16.0	6.0	2.9	1.8	Regular	-	-	-	-	-	Typical	-	-	-	-	Typical	-	-	-	-	-	-	Retain
4350	<i>Eucalyptus siderophloia</i>	Northern Grey Ironbark	210		210	15.0	6.0	2.5	1.7	Regular	-	-	-	-	-	Typical	-	-	-	-	Typical	-	-	-	-	-	-	Retain
4351	<i>Eucalyptus siderophloia</i>	Northern Grey Ironbark	190		190	15.0	4.0	2.3	1.6	Regular	-	-	-	-	-	Typical	-	-	-	-	Typical	-	-	-	-	-	-	Retain
4352	<i>Eucalyptus siderophloia</i>	Northern Grey Ironbark	190		190	18.0	4.0	2.3	1.6	Regular	-	-	-	-	-	Typical	-	-	-	-	Typical	-	-	-	-	-	-	Retain
4353	<i>Eucalyptus siderophloia</i>	Northern Grey Ironbark	160		160	15.0	4.0	2.0	1.5	Regular	-	-	-	-	-	Typical	-	-	-	-	Typical	-	-	-	-	-	-	Retain
4354	<i>Eucalyptus siderophloia</i>	Northern Grey Ironbark	260		260	15.0	8.0	3.1	1.9	Regular	-	-	-	-	-	Typical	-	-	-	-	Typical	-	-	-	-	-	-	Retain
4355	<i>Eucalyptus siderophloia</i>	Northern Grey Ironbark	230		230	16.0	6.0	2.8	1.8	Regular	-	-	-	-	-	Typical	-	-	-	-	Typical	-	-	-	-	-	-	Retain
4356	<i>Eucalyptus siderophloia</i>	Northern Grey Ironbark	150		150	18.0	4.0	2.0	1.5	Regular	-	-	-	-	-	Typical	-	-	-	-	Typical	-	-	-	-	-	-	Retain
4357	<i>Eucalyptus siderophloia</i>	Northern Grey Ironbark	240		240	18.0	6.0	2.9	1.8	Regular	-	-	-	-	-	Typical	-	-	-	-	Typical	-	-	-	-	-	-	Retain
4358	<i>Eucalyptus siderophloia</i>	Northern Grey Ironbark	190		190	18.0	4.0	2.3	1.6	Regular	-	-	-	-	-	Typical	-	-	-	-	Typical	-	-	-	-	-	-	Retain
4359	<i>Eucalyptus siderophloia</i>	Northern Grey Ironbark	240		240	18.0	6.0	2.9	1.8	Regular	-	-	-	-	-	Typical	-	-	-	-	Typical	-	-	-	-	-	-	Retain
4360	<i>Eucalyptus siderophloia</i>	Northern Grey Ironbark	190		190	15.0	6.0	2.3	1.6	Regular	-	-	-	-	-	Typical	-	-	-	-	Typical	-	-	-	-	-	-	Retain
4361	<i>Eucalyptus siderophloia</i>	Northern Grey Ironbark	190		190	20.0	6.0	2.3	1.6	Regular	-	-	-	-	-	Typical	-	-	-	-	Typical	-	-	-	-	-	-	Retain
4362	<i>Eucalyptus siderophloia</i>	Northern Grey Ironbark	200	190	276	16.0	5.0	3.3	1.9	Regular	-	-	-	-	-	Typical	-	-	-	-	Typical	-	-	-	-	-	-	Retain
4363	<i>Eucalyptus siderophloia</i>	Northern Grey Ironbark	210		210	20.0	6.0	2.5	1.7	Regular	-	-	-	-	-	Typical	-	-	-	-	Typical	-	-	-	-	-	-	Retain

Specimen Details										Canopy Condition Details							Trunk Condition Details					Fauna Details and Habitat Value						
Tree ID	Botanical Name	Common Name	Trunk DBH (mm)	Additional Trunks DBH (mm)	Total DBH (mm) [AS 4970-2009]	Height (m)	Spread (m)	Tree Protection Zone (m)	Structural Root Zone (m)	Canopy Form	Spreading	Thinning	Die-Back	Epicormic Growth	Lopped	Canopy Health	Leaning	Vines	Trunk Damage	Fire Damage	Trunk Health	Scats	Scratches	Hollows	Nest	Termite Nest	Habitat Value	Retention
4364	<i>Eucalyptus siderophloia</i>	Northern Grey Ironbark	170		170	18.0	5.0	2.0	1.6	Regular	-	-	-	-	-	Typical	-	-	-	-	Typical	-	-	-	-	-	-	Retain
4365	<i>Eucalyptus siderophloia</i>	Northern Grey Ironbark	210		210	20.0	6.0	2.5	1.7	Regular	-	-	-	-	-	Typical	-	-	-	-	Typical	-	-	-	-	-	-	Retain
4366	<i>Eucalyptus siderophloia</i>	Northern Grey Ironbark	280		280	20.0	6.0	3.4	1.9	Regular	-	-	-	-	-	Typical	-	-	-	-	Typical	-	-	-	-	-	-	Retain
4367	<i>Eucalyptus siderophloia</i>	Northern Grey Ironbark	190		190	18.0	6.0	2.3	1.6	Regular	-	-	-	-	-	Typical	-	-	-	-	Typical	-	-	-	-	-	-	Retain
4368	<i>Eucalyptus siderophloia</i>	Northern Grey Ironbark	230		230	18.0	7.0	2.8	1.8	Regular	-	-	-	-	-	Typical	-	-	-	-	Typical	-	-	-	-	-	-	Retain
4369	<i>Eucalyptus siderophloia</i>	Northern Grey Ironbark	160		160	15.0	4.0	2.0	1.5	Regular	-	-	-	-	-	Typical	-	-	-	-	Typical	-	-	-	-	-	-	Retain
4370	<i>Eucalyptus siderophloia</i>	Northern Grey Ironbark	170		170	15.0	6.0	2.0	1.6	Regular	-	-	-	-	-	Typical	-	-	-	-	Typical	-	-	-	-	-	-	Retain
4371	<i>Eucalyptus tereticornis</i>	Forest Red Gum	190		190	18.0	6.0	2.3	1.6	Regular	-	-	-	-	-	Typical	-	-	-	-	Typical	-	-	-	-	-	-	Retain
4372	<i>Corymbia citriodora</i>	Spotted Gum	170		170	18.0	5.0	2.0	1.6	Regular	-	-	-	-	-	Typical	-	-	-	-	Typical	-	-	-	-	-	-	Retain
4373	<i>Eucalyptus siderophloia</i>	Northern Grey Ironbark	220		220	18.0	7.0	2.6	1.8	Regular	-	-	-	-	-	Typical	-	-	-	-	Typical	-	-	-	-	-	-	Retain
4374	<i>Corymbia citriodora</i>	Spotted Gum	250		250	18.0	6.0	3.0	1.8	Regular	-	-	-	-	-	Typical	-	-	-	-	Typical	-	-	-	-	-	-	Retain
4375	<i>Corymbia citriodora</i>	Spotted Gum	160		160	15.0	5.0	2.0	1.5	Regular	-	-	-	-	-	Typical	-	-	-	-	Typical	-	-	-	-	-	-	Retain
4376	<i>Eucalyptus siderophloia</i>	Northern Grey Ironbark	180		180	15.0	5.0	2.2	1.6	Regular	-	-	-	-	-	Typical	-	-	-	-	Typical	-	-	-	-	-	-	Remove
4377	<i>Eucalyptus siderophloia</i>	Northern Grey Ironbark	210		210	18.0	6.0	2.5	1.7	Regular	-	-	-	-	-	Typical	-	-	-	-	Typical	-	-	-	-	-	-	Remove
4378	<i>Eucalyptus siderophloia</i>	Northern Grey Ironbark	150		150	18.0	4.0	2.0	1.5	Regular	-	-	-	-	-	Typical	-	-	-	-	Typical	-	-	-	-	-	-	Remove
4379	<i>Eucalyptus siderophloia</i>	Northern Grey Ironbark	190		190	18.0	5.0	2.3	1.6	Regular	-	-	-	-	-	Typical	-	-	-	-	Typical	-	-	-	-	-	-	Remove
4380	<i>Eucalyptus siderophloia</i>	Northern Grey Ironbark	240		240	18.0	5.0	2.9	1.8	Regular	-	-	-	-	-	Typical	-	-	-	-	Typical	-	-	-	-	-	-	Remove
4381	<i>Corymbia intermedia</i>	Pink Bloodwood	350		350	21.0	8.0	4.2	2.1	Regular	-	-	-	-	-	Typical	-	-	-	-	Typical	-	-	-	-	-	-	Remove
4382	<i>Acacia disparrima</i>	Black Wattle	170		170	12.0	5.0	2.0	1.6	Regular	-	-	-	-	-	Typical	-	-	-	-	Typical	-	-	-	-	-	-	Remove
4383	<i>Eucalyptus siderophloia</i>	Northern Grey Ironbark	190		190	18.0	4.0	2.3	1.6	Regular	-	-	-	-	-	Typical	-	-	-	-	Typical	-	-	-	-	-	-	Remove
4384	<i>Eucalyptus siderophloia</i>	Northern Grey Ironbark	210		210	18.0	5.0	2.5	1.7	Regular	-	-	-	-	-	Typical	-	-	-	-	Typical	-	-	-	-	-	-	Remove
4385	<i>Eucalyptus siderophloia</i>	Northern Grey Ironbark	150		150	20.0	4.0	2.0	1.5	Regular	-	-	-	-	-	Typical	-	-	-	-	Typical	-	-	-	-	-	-	Remove
4386	<i>Corymbia citriodora</i>	Spotted Gum	160		160	20.0	4.0	2.0	1.5	Regular	-	-	-	-	-	Typical	-	-	-	-	Typical	-	-	-	-	-	-	Remove
4387	<i>Eucalyptus siderophloia</i>	Northern Grey Ironbark	150		150	15.0	5.0	2.0	1.5	Regular	-	-	-	-	-	Typical	-	-	-	-	Typical	-	-	-	-	-	-	Remove
4388	<i>Eucalyptus siderophloia</i>	Northern Grey Ironbark	220		220	20.0	5.0	2.6	1.8	Regular	-	-	-	-	-	Typical	-	-	-	-	Typical	-	-	-	-	-	-	Remove
4389	DEAD/STAG		680		680	20.0	7.0	8.2	2.8	Regular	-	-	-	-	-	Typical	-	-	-	-	Typical	-	-	Small	-	-	-	Remove
4390	<i>Acacia disparrima</i>	Black Wattle	160		160	10.0	5.0	2.0	1.5	Regular	-	-	-	-	-	Typical	-	-	-	-	Typical	-	-	-	-	-	-	Remove
4391	<i>Eucalyptus siderophloia</i>	Northern Grey Ironbark	280		280	18.0	6.0	3.4	1.9	Regular	-	-	-	-	-	Typical	-	-	-	-	Typical	-	-	-	-	-	-	Remove
4392	<i>Eucalyptus siderophloia</i>	Northern Grey Ironbark	200		200	20.0	5.0	2.4	1.7	Regular	-	-	-	-	-	Typical	-	-	-	-	Typical	-	-	-	-	-	-	Remove
4393	<i>Eucalyptus siderophloia</i>	Northern Grey Ironbark	200		200	20.0	5.0	2.4	1.7	Regular	-	-	-	-	-	Typical	-	-	-	-	Typical	-	-	-	-	-	-	Remove
4394	<i>Eucalyptus siderophloia</i>	Northern Grey Ironbark	220		220	20.0	7.0	2.6	1.8	Regular	-	-	-	-	-	Typical	-	-	-	-	Typical	-	-	-	-	-	-	Remove
4395	<i>Eucalyptus siderophloia</i>	Northern Grey Ironbark	190		190	18.0	6.0	2.3	1.6	Regular	-	-	-	-	-	Typical	-	-	-	-	Typical	-	-	-	-	-	-	Remove
4396	<i>Eucalyptus siderophloia</i>	Northern Grey Ironbark	150		150	18.0	5.0	2.0	1.5	Regular	-	-	-	-	-	Typical	-	-	-	-	Typical	-	-	-	-	-	-	Remove
4397	<i>Eucalyptus siderophloia</i>	Northern Grey Ironbark	210		210	20.0	5.0	2.5	1.7	Regular	-	-	-	-	-	Typical	-	-	-	-	Typical	-	-	-	-	-	-	Remove
4398	<i>Eucalyptus siderophloia</i>	Northern Grey Ironbark	170		170	20.0	5.0	2.0	1.6	Regular	-	-	-	-	-	Typical	-	-	-	-	Typical	-	-	-	-	-	-	Remove
4399	<i>Eucalyptus siderophloia</i>	Northern Grey Ironbark	170		170	18.0	5.0	2.0	1.6	Regular	-	-	-	-	-	Typical	-	-	-	-	Typical	-	-	-	-	-	-	Remove
4400	<i>Eucalyptus siderophloia</i>	Northern Grey Ironbark	150		150	18.0	4.0	2.0	1.5	Regular	-	-	-	-	-	Typical	-	-	-	-	Typical	-	-	-	-	-	-	Remove
4401	<i>Eucalyptus siderophloia</i>	Northern Grey Ironbark	190		190	20.0	5.0	2.3	1.6	Regular	-	-	-	-	-	Typical	-	-	-	-	Typical	-	-	-	-	-	-	Remove
4402	<i>Eucalyptus siderophloia</i>	Northern Grey Ironbark	190		190	20.0	5.0	2.3	1.6	Regular	-	-	-	-	-	Typical	-	-	-	-	Typical	-	-	-	-	-	-	Remove
4403	<i>Eucalyptus siderophloia</i>	Northern Grey Ironbark	190		190	20.0	5.0	2.3	1.6	Regular	-	-	-	-	-	Typical	-	-	-	-	Typical	-	-	-	-	-	-	Remove
4404	<i>Eucalyptus siderophloia</i>	Northern Grey Ironbark	230		230	20.0	6.0	2.8	1.8	Regular	-	-	-	-	-	Typical	-	-	-	-	Typical	-	-	-	-	-	-	Remove
4405	<i>Corymbia citriodora</i>	Spotted Gum	160		160	20.0	3.0	2.0	1.5	Regular	-	-	-	-	-	Typical	-	-	-	-	Typical	-	-	-	-	-	-	Remove

Specimen Details										Canopy Condition Details							Trunk Condition Details					Fauna Details and Habitat Value						
Tree ID	Botanical Name	Common Name	Trunk DBH (mm)	Additional Trunks DBH (mm)	Total DBH (mm) [AS 4970-2009]	Height (m)	Spread (m)	Tree Protection Zone (m)		Canopy Form	Spreading	Thinning	Die-Back	Epicormic Growth	Lopped	Canopy Health	Leaning	Vines	Trunk Damage	Fire Damage	Trunk Health	Scats	Scratches	Hollows	Nest	Termite Nest	Habitat Value	Retention
4406	Acacia disparrima	Black Wattle	160	100	189	13.0	5.0	2.3	1.6	Regular	-	-	-	-	-	Typical	-	-	-	-	Typical	-	-	-	-	-	-	Remove
4407	Corymbia citriodora	Spotted Gum	170		170	15.0	5.0	2.0	1.6	Regular	-	-	-	-	-	Typical	-	-	-	-	Typical	-	-	-	-	-	-	Remove
4408	Acacia disparrima	Black Wattle	190		190	10.0	5.0	2.3	1.6	Regular	-	-	Die-back	-	-	Typical	-	-	-	-	Typical	-	-	-	-	-	-	Remove
4409	Corymbia citriodora	Spotted Gum	220		220	20.0	7.0	2.6	1.8	Regular	-	-	-	-	-	Typical	-	-	-	-	Typical	-	-	-	-	-	-	Remove
4410	Eucalyptus siderophloia	Northern Grey Ironbark	170		170	20.0	6.0	2.0	1.6	Regular	-	-	-	-	-	Typical	-	-	-	-	Typical	-	-	-	-	-	-	Remove
4411	Eucalyptus siderophloia	Northern Grey Ironbark	250		250	20.0	7.0	3.0	1.8	Regular	-	-	-	-	-	Typical	-	-	-	-	Typical	-	-	-	-	-	-	Remove
4412	Eucalyptus siderophloia	Northern Grey Ironbark	170		170	20.0	5.0	2.0	1.6	Regular	-	-	-	-	-	Typical	-	-	-	-	Typical	-	-	-	-	-	-	Remove
4413	Corymbia citriodora	Spotted Gum	150		150	20.0	4.0	2.0	1.5	Regular	-	-	-	-	-	Typical	-	-	-	-	Typical	-	-	-	-	-	-	Remove
4414	Corymbia citriodora	Spotted Gum	170		170	20.0	4.0	2.0	1.6	Regular	-	-	-	-	-	Typical	-	-	-	-	Typical	-	-	-	-	-	-	Remove
4415	Acacia disparrima	Black Wattle	180		180	10.0	5.0	2.2	1.6	Regular	-	-	-	-	-	Typical	-	-	-	-	Typical	-	-	-	-	-	-	Remove
4416	Corymbia citriodora	Spotted Gum	200		200	20.0	5.0	2.4	1.7	Regular	-	-	-	-	-	Typical	-	-	-	-	Typical	-	-	-	-	-	-	Remove
4417	Eucalyptus siderophloia	Northern Grey Ironbark	180		180	15.0	5.0	2.2	1.6	Regular	-	-	-	-	-	Typical	-	-	-	-	Typical	-	-	-	-	-	-	Remove
4418	Eucalyptus siderophloia	Northern Grey Ironbark	230		230	20.0	6.0	2.8	1.8	Regular	-	-	-	-	-	Typical	-	-	-	-	Typical	-	-	-	-	-	-	Remove
4419	Eucalyptus siderophloia	Northern Grey Ironbark	160		160	15.0	5.0	2.0	1.5	Regular	-	-	-	-	-	Typical	-	-	-	-	Typical	-	-	-	-	-	-	Remove
4420	Corymbia citriodora	Spotted Gum	150		150	18.0	5.0	2.0	1.5	Regular	-	-	-	-	-	Typical	-	-	-	-	Typical	-	-	-	-	-	-	Remove
4421	Corymbia citriodora	Spotted Gum	180		180	15.0	5.0	2.2	1.6	Regular	-	-	-	-	-	Typical	-	-	-	-	Typical	-	-	-	-	-	-	Remove
4422	Eucalyptus siderophloia	Northern Grey Ironbark	180		180	15.0	5.0	2.2	1.6	Regular	-	-	-	-	-	Typical	-	-	-	-	Typical	-	-	-	-	-	-	Remove
4423	Corymbia citriodora	Spotted Gum	230		230	18.0	6.0	2.8	1.8	Regular	-	-	-	-	-	Typical	-	-	-	-	Typical	-	-	-	-	-	-	Remove
4424	Corymbia citriodora	Spotted Gum	210		210	20.0	6.0	2.5	1.7	Regular	-	-	-	-	-	Typical	-	-	-	-	Typical	-	-	-	-	-	-	Remove
4425	Eucalyptus siderophloia	Northern Grey Ironbark	150		150	15.0	3.0	2.0	1.5	Regular	-	-	-	-	-	Typical	-	-	-	-	Typical	-	-	-	-	-	-	Remove
4426	Corymbia citriodora	Spotted Gum	200		200	18.0	8.0	2.4	1.7	Regular	-	-	-	-	-	Typical	-	-	-	-	Typical	-	-	-	-	-	-	Remove
4427	Corymbia citriodora	Spotted Gum	170		170	18.0	5.0	2.0	1.6	Regular	-	-	-	-	-	Typical	-	-	-	-	Typical	-	-	-	-	-	-	Remove
4428	Corymbia citriodora	Spotted Gum	500		500	22.0	10.0	6.0	2.5	Regular	-	-	-	-	-	Typical	-	-	-	-	Typical	-	-	-	-	-	-	Remove
4429	Corymbia citriodora	Spotted Gum	150		150	15.0	4.0	2.0	1.5	Regular	-	-	-	-	-	Typical	-	-	-	-	Typical	-	-	-	-	-	-	Remove
4430	Corymbia citriodora	Spotted Gum	150		150	15.0	5.0	2.0	1.5	Regular	-	-	-	-	-	Typical	-	-	-	-	Typical	-	-	-	-	-	-	Remove
4431	Corymbia citriodora	Spotted Gum	190		190	18.0	3.0	2.3	1.6	Regular	-	-	-	-	-	Typical	-	-	-	-	Typical	-	-	-	-	-	-	Remove
4432	Corymbia citriodora	Spotted Gum	180		180	15.0	5.0	2.2	1.6	Regular	-	-	-	-	-	Typical	-	-	-	-	Typical	-	-	-	-	-	-	Remove
4433	Eucalyptus siderophloia	Northern Grey Ironbark	1020		1020	25.0	12.0	12.2	3.3	Regular	-	-	-	-	-	Typical	-	-	-	-	Typical	-	-	-	-	-	-	Remove
4434	Eucalyptus tereticornis	Forest Red Gum	150		150	15.0	5.0	2.0	1.5	Regular	-	-	-	-	-	Typical	-	-	-	-	Typical	-	-	-	-	-	-	Remove
4435	Eucalyptus siderophloia	Northern Grey Ironbark	160		160	18.0	5.0	2.0	1.5	Regular	-	-	-	-	-	Typical	-	-	-	-	Typical	-	-	-	-	-	-	Remove
4436	Corymbia citriodora	Spotted Gum	190		190	20.0	5.0	2.3	1.6	Regular	-	-	-	-	-	Typical	-	-	-	-	Typical	-	-	-	-	-	-	Remove
4437	Corymbia citriodora	Spotted Gum	230		230	18.0	6.0	2.8	1.8	Regular	-	-	-	-	-	Typical	-	-	-	-	Typical	-	-	-	-	-	-	Remove
4438	Eucalyptus siderophloia	Northern Grey Ironbark	160		160	15.0	5.0	2.0	1.5	Regular	-	-	-	-	-	Typical	-	-	-	-	Typical	-	-	-	-	-	-	Remove
4439	Eucalyptus siderophloia	Northern Grey Ironbark	200		200	15.0	6.0	2.4	1.7	Regular	-	-	-	-	-	Typical	-	-	-	-	Typical	-	-	-	-	-	-	Remove
4440	Eucalyptus tereticornis	Forest Red Gum	170		170	18.0	6.0	2.0	1.6	Regular	-	-	-	-	-	Typical	-	-	-	-	Typical	-	-	-	-	-	-	Remove
4441	Eucalyptus tereticornis	Forest Red Gum	170		170	15.0	5.0	2.0	1.6	Regular	-	-	-	-	-	Typical	-	-	-	-	Typical	-	-	-	-	-	-	Remove
4442	Eucalyptus siderophloia	Northern Grey Ironbark	170		170	15.0	5.0	2.0	1.6	Regular	-	-	-	-	-	Typical	-	-	-	-	Typical	-	-	-	-	-	-	Remove
4443	Eucalyptus siderophloia	Northern Grey Ironbark	170		170	15.0	4.0	2.0	1.6	Regular	-	-	-	-	-	Typical	-	-	-	-	Typical	-	-	-	-	-	-	Remove
4444	Corymbia citriodora	Spotted Gum	150		150	15.0	5.0	2.0	1.5	Regular	-	-	-	-	-	Typical	-	-	-	-	Typical	-	-	-	-	-	-	Remove
4445	Eucalyptus tereticornis	Forest Red Gum	180		180	20.0	4.0	2.2	1.6	Regular	-	-	-	-	-	Typical	-	-	-	-	Typical	-	-	-	-	-	-	Remove
4446	Corymbia citriodora	Spotted Gum	150		150	18.0	4.0	2.0	1.5	Regular	-	-	-	-	-	Typical	-	-	-	-	Typical	-	-	-	-	-	-	Remove
4447	Corymbia citriodora	Spotted Gum	150		150	18.0	3.0	2.0	1.5	Regular	-	-	-	-	-	Typical	-	-	-	-	Typical	-	-	-	-	-	-	Remove

Specimen Details										Canopy Condition Details							Trunk Condition Details					Fauna Details and Habitat Value						
Tree ID	Botanical Name	Common Name	Trunk DBH (mm)	Additional Trunks DBH (mm)	Total DBH (mm) [AS 4970-2009]	Height (m)	Spread (m)	Tree Protection Zone (m)	Structural Root Zone (m)	Canopy Form	Spreading	Thinning	Die-Back	Epicormic Growth	Lopped	Canopy Health	Leaning	Vines	Trunk Damage	Fire Damage	Trunk Health	Scats	Scratches	Hollows	Nest	Termite Nest	Habitat Value	Retention
4448	Corymbia citriodora	Spotted Gum	190		190	18.0	5.0	2.3	1.6	Regular	-	-	-	-	-	Typical	-	-	-	-	Typical	-	-	-	-	-	-	Remove
4449	Corymbia citriodora	Spotted Gum	170		170	15.0	5.0	2.0	1.6	Regular	-	-	-	-	-	Typical	-	-	-	-	Typical	-	-	-	-	-	-	Remove
4450	Eucalyptus tereticornis	Forest Red Gum	280		280	20.0	7.0	3.4	1.9	Regular	-	-	-	-	-	Typical	-	-	-	-	Typical	-	-	-	-	-	-	Remove
4451	Corymbia citriodora	Spotted Gum	150		150	18.0	3.0	2.0	1.5	Regular	-	-	-	-	-	Typical	-	-	-	-	Typical	-	-	-	-	-	-	Remove
4452	Corymbia citriodora	Spotted Gum	200		200	16.0	6.0	2.4	1.7	Regular	-	-	-	-	-	Typical	-	-	-	-	Typical	-	-	-	-	-	-	Remove
4453	Corymbia citriodora	Spotted Gum	150		150	15.0	3.0	2.0	1.5	Regular	-	-	-	-	-	Typical	-	-	-	-	Typical	-	-	-	-	-	-	Remove
4454	Corymbia citriodora	Spotted Gum	150		150	13.0	4.0	2.0	1.5	Regular	-	-	-	-	-	Typical	-	-	-	-	Typical	-	-	-	-	-	-	Remove
4455	Corymbia citriodora	Spotted Gum	370		370	25.0	8.0	4.4	2.2	Regular	-	-	-	-	-	Typical	-	-	-	-	Typical	-	-	-	-	-	-	Remove
4456	Corymbia citriodora	Spotted Gum	160		160	15.0	3.0	2.0	1.5	Regular	-	-	-	-	-	Typical	-	-	-	-	Typical	-	-	-	-	-	-	Remove
4457	Corymbia citriodora	Spotted Gum	380		380	22.0	6.0	4.6	2.2	Regular	-	-	-	-	-	Typical	-	-	-	-	Typical	-	-	-	-	-	-	Remove
4458	Corymbia citriodora	Spotted Gum	400		400	25.0	7.0	4.8	2.3	Regular	-	-	-	-	-	Typical	-	-	-	-	Typical	-	-	-	-	-	-	Remove
4459	Corymbia citriodora	Spotted Gum	430		430	25.0	10.0	5.2	2.3	Regular	-	-	-	-	-	Typical	-	-	-	-	Typical	-	-	-	-	-	-	Remove
4460	Corymbia citriodora	Spotted Gum	180		180	20.0	4.0	2.2	1.6	Regular	-	-	-	-	-	Typical	-	-	-	-	Typical	-	-	-	-	-	-	Remove
4461	Corymbia citriodora	Spotted Gum	160		160	15.0	3.0	2.0	1.5	Regular	-	-	-	-	-	Typical	-	-	-	-	Typical	-	-	-	-	-	-	Remove
4462	Corymbia citriodora	Spotted Gum	150		150	18.0	3.0	2.0	1.5	Regular	-	-	-	-	-	Typical	-	-	-	-	Typical	-	-	-	-	-	-	Remove
4463	Corymbia citriodora	Spotted Gum	150		150	15.0	2.0	2.0	1.5	Regular	-	-	-	-	-	Typical	-	-	-	-	Typical	-	-	-	-	-	-	Remove
4464	Corymbia citriodora	Spotted Gum	170		170	18.0	3.0	2.0	1.6	Regular	-	-	-	-	-	Typical	-	-	-	-	Typical	-	-	-	-	-	-	Remove
4465	Corymbia citriodora	Spotted Gum	160		160	15.0	4.0	2.0	1.5	Regular	-	-	-	-	-	Typical	-	-	-	-	Typical	-	-	-	-	-	-	Remove
4466	Corymbia citriodora	Spotted Gum	150		150	18.0	3.0	2.0	1.5	Regular	-	-	-	-	-	Typical	-	-	-	-	Typical	-	-	-	-	-	-	Remove
4467	Corymbia citriodora	Spotted Gum	160		160	15.0	3.0	2.0	1.5	Regular	-	-	-	-	-	Typical	-	-	-	-	Typical	-	-	-	-	-	-	Remove
4468	Corymbia citriodora	Spotted Gum	510		510	25.0	11.0	6.1	2.5	Regular	-	-	-	-	-	Typical	-	-	-	-	Typical	-	-	-	-	-	-	Remove
4469	Corymbia citriodora	Spotted Gum	170		170	15.0	5.0	2.0	1.6	Regular	-	-	-	-	-	Typical	-	-	-	-	Typical	-	-	-	-	-	-	Remove
4470	Corymbia citriodora	Spotted Gum	190		190	18.0	6.0	2.3	1.6	Regular	-	-	-	-	-	Typical	-	-	-	-	Typical	-	-	-	-	-	-	Remove
4471	Corymbia citriodora	Spotted Gum	180		180	18.0	5.0	2.2	1.6	Regular	-	-	-	-	-	Typical	-	-	-	-	Typical	-	-	-	-	-	-	Remove
4472	Corymbia citriodora	Spotted Gum	530		530	25.0	10.0	6.4	2.5	Regular	-	-	-	-	-	Typical	-	-	-	-	Typical	-	-	-	-	-	-	Remove
4473	Corymbia citriodora	Spotted Gum	150		150	15.0	3.0	2.0	1.5	Regular	-	-	-	-	-	Typical	-	-	-	-	Typical	-	-	-	-	-	-	Remove
4474	Corymbia citriodora	Spotted Gum	170		170	16.0	3.0	2.0	1.6	Regular	-	-	-	-	-	Typical	-	-	-	-	Typical	-	-	-	-	-	-	Remove
4475	Corymbia citriodora	Spotted Gum	190		190	18.0	4.0	2.3	1.6	Regular	-	-	-	-	-	Typical	-	-	-	-	Typical	-	-	-	-	-	-	Remove
4476	Corymbia citriodora	Spotted Gum	160		160	15.0	5.0	2.0	1.5	Regular	-	-	-	-	-	Typical	-	-	-	-	Typical	-	-	-	-	-	-	Remove
4477	Corymbia citriodora	Spotted Gum	150		150	18.0	3.0	2.0	1.5	Regular	-	-	-	-	-	Typical	-	-	-	-	Typical	-	-	-	-	-	-	Remove
4478	Corymbia citriodora	Spotted Gum	170		170	18.0	4.0	2.0	1.6	Regular	-	-	-	-	-	Typical	-	-	-	-	Typical	-	-	-	-	-	-	Remove
4479	Corymbia citriodora	Spotted Gum	150		150	18.0	3.0	2.0	1.5	Regular	-	-	-	-	-	Typical	-	-	-	-	Typical	-	-	-	-	-	-	Remove
4480	Corymbia citriodora	Spotted Gum	170		170	20.0	6.0	2.0	1.6	Regular	-	-	-	-	-	Typical	-	-	-	-	Typical	-	-	-	-	-	-	Remove
4481	Corymbia citriodora	Spotted Gum	200		200	18.0	6.0	2.4	1.7	Regular	-	-	-	-	-	Typical	-	-	-	-	Typical	-	-	-	-	-	-	Remove
4482	Corymbia citriodora	Spotted Gum	180		180	18.0	5.0	2.2	1.6	Regular	-	-	-	-	-	Typical	-	-	-	-	Typical	-	-	-	-	-	-	Remove
4483	Corymbia citriodora	Spotted Gum	150		150	15.0	3.0	2.0	1.5	Regular	-	-	-	-	-	Typical	-	-	-	-	Typical	-	-	-	-	-	-	Remove
4484	Eucalyptus siderophloia	Northern Grey Ironbark	170		170	15.0	5.0	2.0	1.6	Regular	-	-	-	-	-	Typical	-	-	-	-	Typical	-	-	-	-	-	-	Remove
4485	Corymbia citriodora	Spotted Gum	230		230	20.0	6.0	2.8	1.8	Regular	-	-	-	-	-	Typical	-	-	-	-	Typical	-	-	-	-	-	-	Remove
4486	Corymbia citriodora	Spotted Gum	210		210	20.0	3.0	2.5	1.7	Regular	-	-	-	-	-	Typical	-	-	-	-	Typical	-	-	-	-	-	-	Remove
4487	Corymbia citriodora	Spotted Gum	190		190	20.0	3.0	2.3	1.6	Regular	-	-	-	-	-	Typical	-	-	-	-	Typical	-	-	-	-	-	-	Remove
4488	Eucalyptus siderophloia	Northern Grey Ironbark	230		230	15.0	4.0	2.8	1.8	Regular	-	-	-	-	-	Typical	-	-	-	-	Typical	-	-	-	-	-	-	Remove
4489	Corymbia citriodora	Spotted Gum	210	70	221	20.0	5.0	2.7	1.8	Regular	-	-	-	-	-	Typical	-	-	-	-	Typical	-	-	-	-	-	-	Remove

Specimen Details										Canopy Condition Details							Trunk Condition Details					Fauna Details and Habitat Value							
Tree ID	Botanical Name	Common Name	Trunk DBH (mm)	Additional Trunks DBH (mm)	Total DBH (mm) [AS 4970-2009]	Height (m)	Spread (m)	Tree Protection Zone (m)	Structural Root Zone (m)	Canopy Form	Spreading	Thinning	Die-Back	Epicormic Growth	Lopped	Canopy Health	Leaning	Vines	Trunk Damage	Fire Damage	Trunk Health	Scats	Scratches	Hollows	Nest	Termite Nest	Habitat Value	Retention	
4490	<i>Corymbia citriodora</i>	Spotted Gum	180	90	180	20.0	4.0	2.2	1.6	Regular	-	-	-	-	-	Typical	-	-	-	-	Typical	-	-	-	-	-	-	Remove	
4491	<i>Corymbia citriodora</i>	Spotted Gum	210		228	20.0	4.0	2.7	1.8	Regular	-	-	-	-	-	-	Typical	-	-	-	-	Typical	-	-	-	-	-	-	Remove
4492	<i>Corymbia citriodora</i>	Spotted Gum	190		190	20.0	5.0	2.3	1.6	Regular	-	-	-	-	-	-	Typical	-	-	-	-	Typical	-	-	-	-	-	-	Remove
4493	<i>Eucalyptus siderophloia</i>	Northern Grey Ironbark	240		240	15.0	6.0	2.9	1.8	Regular	-	-	-	-	-	-	Typical	-	-	-	-	Typical	-	-	-	-	-	-	Remove
4494	<i>Eucalyptus siderophloia</i>	Northern Grey Ironbark	150		150	15.0	4.0	2.0	1.5	Regular	-	-	-	-	-	-	Typical	-	-	-	-	Typical	-	-	-	-	-	-	Remove
4495	<i>Eucalyptus tereticornis</i>	Forest Red Gum	200	200	15.0	5.0	2.4	1.7	Regular	-	-	-	-	-	-	Typical	-	-	-	-	Typical	-	-	-	-	-	-	Remove	
4496	<i>Corymbia citriodora</i>	Spotted Gum	160	160	18.0	4.0	2.0	1.5	Regular	-	-	-	-	-	-	Typical	-	-	-	-	Typical	-	-	-	-	-	-	Remove	
4497	<i>Eucalyptus siderophloia</i>	Northern Grey Ironbark	500	500	30.0	8.0	6.0	2.5	Regular	-	-		Die-back	Epicormic	-	Poor	-	-	-	-	Typical	-	-	-	-	-	-	Remove	
4498	<i>Corymbia citriodora</i>	Spotted Gum	230	230	20.0	5.0	2.8	1.8	Regular	-	-	-	-	-	-	Typical	-	-	-	-	Typical	-	-	-	-	-	-	Remove	
4499	<i>Corymbia citriodora</i>	Spotted Gum	160	160	18.0	6.0	2.0	1.5	Regular	-	-	-	-	-	-	Typical	-	-	-	-	Typical	-	-	-	-	-	-	Remove	
4500	<i>Corymbia citriodora</i>	Spotted Gum	220	220	18.0	6.0	2.6	1.8	Regular	-	-	-	-	-	-	Typical	-	-	-	-	Typical	-	-	-	-	-	-	Remove	
4501	<i>Corymbia citriodora</i>	Spotted Gum	170	170	18.0	5.0	2.0	1.6	Regular	-	-	-	-	-	-	Typical	-	-	-	-	Typical	-	-	-	-	-	-	Remove	
4502	<i>Corymbia citriodora</i>	Spotted Gum	210	210	18.0	4.0	2.5	1.7	Regular	-	-	-	-	-	-	Typical	-	-	-	-	Typical	-	-	-	-	-	-	Remove	
4503	<i>Eucalyptus tereticornis</i>	Forest Red Gum	240	240	18.0	6.0	2.9	1.8	Regular	-	-	-	-	-	-	Typical	-	-	-	-	Typical	-	-	-	-	-	-	Remove	
4504	<i>Corymbia citriodora</i>	Spotted Gum	180	180	18.0	5.0	2.2	1.6	Regular	-	-	-	-	-	-	Typical	-	-	-	-	Typical	-	-	-	-	-	-	Remove	
4505	<i>Corymbia citriodora</i>	Spotted Gum	180	180	18.0	4.0	2.2	1.6	Regular	-	-	-	-	-	-	Typical	-	-	-	-	Typical	-	-	-	-	-	-	Remove	
4506	<i>Corymbia citriodora</i>	Spotted Gum	200	200	18.0	5.0	2.4	1.7	Regular	-	-	-	-	-	-	Typical	-	-	-	-	Typical	-	-	-	-	-	-	Remove	
4507	<i>Corymbia citriodora</i>	Spotted Gum	260	260	18.0	6.0	3.1	1.9	Regular	-	-	-	-	-	-	Typical	-	-	-	-	Typical	-	-	-	-	-	-	Remove	
4508	<i>Corymbia citriodora</i>	Spotted Gum	150	150	15.0	3.0	2.0	1.5	Regular	-	-	-	-	-	-	Typical	-	-	-	-	Typical	-	-	-	-	-	-	Remove	
4509	<i>Corymbia citriodora</i>	Spotted Gum	180	180	20.0	6.0	2.2	1.6	Regular	-	-	-	-	-	-	Typical	-	-	-	-	Typical	-	-	-	-	-	-	Remove	
4510	<i>Eucalyptus siderophloia</i>	Northern Grey Ironbark	260	260	20.0	6.0	3.1	1.9	Regular	-	-	-	-	-	-	Typical	-	-	-	-	Typical	-	-	-	-	-	-	Remove	
4511	<i>Corymbia citriodora</i>	Spotted Gum	210	210	20.0	5.0	2.5	1.7	Regular	-	-	-	-	-	-	Typical	-	-	-	-	Typical	-	-	-	-	-	-	Remove	
4512	<i>Corymbia citriodora</i>	Spotted Gum	150	150	18.0	4.0	2.0	1.5	Regular	-	-	-	-	-	-	Typical	-	-	-	-	Typical	-	-	-	-	-	-	Remove	
4513	<i>Corymbia citriodora</i>	Spotted Gum	210	210	20.0	4.0	2.5	1.7	Regular	-	-	-	-	-	-	Typical	-	-	-	-	Typical	-	-	-	-	-	-	Remove	
4514	<i>Acacia disparrima</i>	Black Wattle	220	220	10.0	6.0	2.6	1.8	Regular	-	-	-	-	-	-	Typical	-	-	-	-	Typical	-	-	-	-	-	-	Remove	
4515	<i>Acacia disparrima</i>	Black Wattle	170	170	10.0	5.0	2.0	1.6	Regular	-	-	-	-	-	-	Typical	-	-	-	-	Typical	-	-	-	-	-	-	Remove	
4516	<i>Eucalyptus tereticornis</i>	Forest Red Gum	180	180	18.0	4.0	2.2	1.6	Regular	-	-	-	-	-	-	Typical	-	-	-	-	Typical	-	-	-	-	-	-	Remove	
4517	<i>Corymbia citriodora</i>	Spotted Gum	220	220	20.0	6.0	2.6	1.8	Regular	-	-	-	-	-	-	Typical	-	-	-	-	Typical	-	-	-	-	-	-	Remove	
4518	<i>Corymbia citriodora</i>	Spotted Gum	150	150	18.0	5.0	2.0	1.5	Regular	-	-	-	-	-	-	Typical	-	-	-	-	Typical	-	-	-	-	-	-	Remove	
4519	<i>Corymbia citriodora</i>	Spotted Gum	170	170	18.0	6.0	2.0	1.6	Regular	-	-	-	-	-	-	Typical	-	-	-	-	Typical	-	-	-	-	-	-	Remove	
4520	<i>Corymbia citriodora</i>	Spotted Gum	200	200	18.0	6.0	2.4	1.7	Regular	-	-	-	-	-	-	Typical	-	-	-	-	Typical	-	-	-	-	-	-	Remove	
4521	<i>Acacia disparrima</i>	Black Wattle	150	150	212	10.0	5.0	2.5	1.7	Regular	-	-	-	-	-	Typical	-	-	-	-	Typical	-	-	-	-	-	-	Remove	
4522	<i>Corymbia citriodora</i>	Spotted Gum	200	200	20.0	5.0	2.4	1.7	Regular	-	-	-	-	-	-	Typical	-	-	-	-	Typical	-	-	-	-	-	-	Remove	
4523	<i>Eucalyptus tereticornis</i>	Forest Red Gum	160	160	18.0	4.0	2.0	1.5	Regular	-	-	-	-	-	-	Typical	-	-	-	-	Typical	-	-	-	-	-	-	Remove	
4524	<i>Corymbia citriodora</i>	Spotted Gum	170	170	18.0	4.0	2.0	1.6	Regular	-	-	-	-	-	-	Typical	-	-	-	-	Typical	-	-	-	-	-	-	Remove	
4525	<i>Corymbia citriodora</i>	Spotted Gum	160	160	12.0	4.0	2.0	1.5	Regular	-	-	-	-	-	-	Typical	-	-	-	-	Typical	-	-	-	-	-	-	Remove	
4526	<i>Corymbia citriodora</i>	Spotted Gum	150	150	20.0	4.0	2.0	1.5	Regular	-	-	-	-	-	-	Typical	-	-	-	-	Typical	-	-	-	-	-	-	Remove	
4527	<i>Corymbia citriodora</i>	Spotted Gum	160	160	18.0	5.0	2.0	1.5	Regular	-	-	-	-	-	-	Typical	-	-	-	-	Typical	-	-	-	-	-	-	Remove	
4528	<i>Corymbia citriodora</i>	Spotted Gum	150	150	18.0	4.0	2.0	1.5	Regular	-	-	-	-	-	-	Typical	-	-	-	-	Typical	-	-	-	-	-	-	Remove	
4529	<i>Corymbia citriodora</i>	Spotted Gum	540	540	29.0	7.0	6.5	2.6	Regular	-	-	-	-	-	-	Typical	-	-	-	-	Typical	-	-	-	-	-	-	Remove	
4530	<i>Corymbia citriodora</i>	Spotted Gum	110	110	12.0	2.0	2.0	1.3	Regular	-	-	-	-	-	-	Typical	-	-	-	-	Typical	-	-	-	-	-	-	Remove	
4531	<i>Corymbia citriodora</i>	Spotted Gum	120	120	14.0	2.0	2.0	1.4	Regular	-	-	-	-	-	-	Typical	-	-	-	-	Typical	-	-	-	-	-	-	Remove	

Tree ID	Specimen Details										Canopy Condition Details						Trunk Condition Details					Fauna Details and Habitat Value						Retention
	Botanical Name	Common Name	Trunk DBH (mm)	Additional Trunks DBH (mm)	Total DBH (mm) [AS 4970-2009]	Height (m)	Spread (m)	Tree Protection Zone (m)	Structural Root Zone (m)	Canopy Form	Spreading	Thinning	Die-Back	Epicormic Growth	Lopped	Canopy Health	Leaning	Vines	Trunk Damage	Fire Damage	Trunk Health	Scats	Scratches	Hollows	Nest	Termite Nest	Habitat Value	
4532	<i>Eucalyptus siderophloia</i>	Northern Grey Ironbark	180		180	14.0	3.0	2.2	1.6	Regular	-	-	-	-	-	Typical	-	-	-	-	Typical	-	-	-	-	-	-	Remove
4533	<i>Eucalyptus siderophloia</i>	Northern Grey Ironbark	190	160	248	15.0	3.0	3.0	1.8	Regular	-	-	-	-	-	Typical	-	-	-	-	Typical	-	-	-	-	-	-	Remove
4534	<i>Corymbia citriodora</i>	Spotted Gum	170	110	202	14.0	3.0	2.4	1.7	Regular	-	-	-	-	-	Typical	-	-	-	-	Typical	-	-	-	-	-	-	Remove
4535	<i>Eucalyptus siderophloia</i>	Northern Grey Ironbark	200		200	18.0	3.0	2.4	1.7	Regular	-	-	-	-	-	Typical	-	-	-	-	Typical	-	-	-	-	-	-	Remove
4536	<i>Eucalyptus siderophloia</i>	Northern Grey Ironbark	170	130	214	15.0	3.0	2.6	1.7	Regular	-	-	-	-	-	Typical	-	-	-	-	Typical	-	-	-	-	-	-	Remove
4537	<i>Acacia disparrima</i>	Black Wattle	290	200	352	12.0	4.0	4.2	2.1	Regular	-	-	-	-	-	Typical	-	-	-	-	Typical	-	-	-	-	-	-	Remove
4538	<i>Corymbia intermedia</i>	Pink Bloodwood	140		140	10.0	2.0	2.0	1.4	Regular	-	-	-	-	-	Typical	-	-	-	-	Typical	-	-	-	-	-	-	Remove
4539	<i>Corymbia intermedia</i>	Pink Bloodwood	160		160	13.0	2.0	2.0	1.5	Regular	-	-	-	-	-	Typical	-	-	-	-	Typical	-	-	-	-	-	-	Remove
4540	<i>Corymbia intermedia</i>	Pink Bloodwood	330		330	19.0	4.0	4.0	2.1	Regular	-	-	-	-	-	Typical	-	-	-	-	Typical	-	-	-	-	-	-	Remove
4541	<i>Corymbia intermedia</i>	Pink Bloodwood	180		180	15.0	2.0	2.2	1.6	Regular	-	-	-	-	-	Typical	-	-	-	-	Typical	-	-	-	-	-	-	Remove
4542	<i>Eucalyptus tereticornis</i>	Forest Red Gum	190		190	14.0	2.0	2.3	1.6	Regular	-	-	-	-	-	Typical	-	-	-	-	Typical	-	-	-	-	-	-	Remove
4543	<i>Acacia disparrima</i>	Black Wattle	200		200	12.0	3.0	2.4	1.7	Regular	-	-	-	-	-	Typical	-	-	-	-	Typical	-	-	-	-	-	-	Remove
4544	<i>Eucalyptus tereticornis</i>	Forest Red Gum	140		140	16.0	2.0	2.0	1.4	Regular	-	-	-	-	-	Typical	-	-	-	-	Typical	-	-	-	-	-	-	Remove
4545	<i>Acacia disparrima</i>	Black Wattle	280		280	12.0	3.0	3.4	1.9	Regular	-	-	-	-	-	Typical	-	-	-	-	Typical	-	-	-	-	-	-	Remove
4546	<i>Angophora leiocarpa</i>	Smooth-barked Apple	160		160	15.0	2.0	2.0	1.5	Regular	-	-	-	-	-	Typical	-	-	-	-	Typical	-	-	-	-	-	-	Remove
4547	<i>Angophora leiocarpa</i>	Smooth-barked Apple	150		150	12.0	2.0	2.0	1.5	Regular	-	-	-	-	-	Typical	-	-	-	-	Typical	-	-	-	-	-	-	Remove
4548	<i>Angophora leiocarpa</i>	Smooth-barked Apple	270		270	19.0	5.0	3.2	1.9	Regular	-	-	-	-	-	Typical	-	-	-	-	Typical	-	-	-	-	-	-	Remove
4549	<i>Eucalyptus siderophloia</i>	Northern Grey Ironbark	180		180	17.0	3.0	2.2	1.6	Regular	-	-	-	-	-	Typical	-	-	-	-	Typical	-	-	-	-	-	-	Remove
4550	<i>Angophora leiocarpa</i>	Smooth-barked Apple	200		200	17.0	3.0	2.4	1.7	Regular	-	-	-	-	-	Typical	-	-	-	-	Typical	-	-	-	-	-	-	Remove
4551	<i>Angophora leiocarpa</i>	Smooth-barked Apple	150		150	13.0	3.0	2.0	1.5	Regular	-	-	-	-	-	Typical	-	-	-	-	Typical	-	-	-	-	-	-	Remove
4552	<i>Angophora leiocarpa</i>	Smooth-barked Apple	200		200	17.0	3.0	2.4	1.7	Regular	-	-	-	-	-	Typical	-	-	-	-	Typical	-	-	-	-	-	-	Remove
4553	<i>Eucalyptus tereticornis</i>	Forest Red Gum	150		150	16.0	2.0	2.0	1.5	Regular	-	-	-	-	-	Typical	-	-	-	-	Typical	-	-	-	-	-	-	Remove
4554	<i>Angophora leiocarpa</i>	Smooth-barked Apple	140		140	9.0	2.0	2.0	1.4	Regular	-	-	-	-	-	Typical	Major	-	-	-	Typical	-	-	-	-	-	-	Remove
4555	<i>Angophora leiocarpa</i>	Smooth-barked Apple	170		170	16.0	3.0	2.0	1.6	Regular	-	-	-	-	-	Typical	-	-	-	-	Typical	-	-	-	-	-	-	Remove
4556	<i>Angophora leiocarpa</i>	Smooth-barked Apple	150		150	14.0	2.0	2.0	1.5	Regular	-	-	-	-	-	Typical	-	-	-	-	Typical	-	-	-	-	-	-	Remove
4557	<i>Corymbia citriodora</i>	Spotted Gum	150		150	16.0	3.0	2.0	1.5	Regular	-	-	-	-	-	Typical	-	-	-	-	Typical	-	-	-	-	-	-	Remove
4558	<i>Corymbia citriodora</i>	Spotted Gum	180		180	19.0	3.0	2.2	1.6	Regular	-	-	-	-	-	Typical	-	-	-	-	Typical	-	-	-	-	-	-	Remove
4559	<i>Corymbia citriodora</i>	Spotted Gum	250		250	17.0	3.0	3.0	1.8	Regular	-	-	-	-	-	Typical	-	-	-	-	Typical	-	-	-	-	-	-	Remove
4560	<i>Eucalyptus tereticornis</i>	Forest Red Gum	160		160	16.0	2.0	2.0	1.5	Regular	-	-	-	-	-	Typical	-	-	-	-	Typical	-	-	-	-	-	-	Remove
4561	<i>Corymbia citriodora</i>	Spotted Gum	210		210	19.0	3.0	2.5	1.7	Regular	-	-	-	-	-	Typical	-	-	-	-	Typical	-	-	-	-	-	-	Remove
4562	<i>Acacia disparrima</i>	Black Wattle	200		200	14.0	3.0	2.4	1.7	Regular	-	-	-	-	-	Typical	-	-	-	-	Typical	-	-	-	-	-	-	Remove
4563	<i>Corymbia citriodora</i>	Spotted Gum	260		260	22.0	5.0	3.1	1.9	Regular	-	-	-	-	-	Typical	-	-	-	-	Typical	-	-	-	-	-	-	Remove
4564	<i>Corymbia citriodora</i>	Spotted Gum	150		150	13.0	2.0	2.0	1.5	One-sided	-	-	-	-	-	Typical	-	-	-	-	Typical	-	-	-	-	-	-	Remove
4565	<i>Corymbia citriodora</i>	Spotted Gum	190		190	18.0	3.0	2.3	1.6	Regular	-	-	-	-	-	Typical	-	-	-	-	Typical	-	-	-	-	-	-	Remove
4566	<i>Corymbia citriodora</i>	Spotted Gum	210		210	16.0	3.0	2.5	1.7	Regular	-	-	-	-	-	Typical	-	-	-	-	Typical	-	-	-	-	-	-	Remove
4567	<i>Eucalyptus tereticornis</i>	Forest Red Gum	190		190	21.0	3.0	2.3	1.6	Regular	-	-	-	-	-	Typical	-	-	-	-	Typical	-	-	-	-	-	-	Remove
4568	<i>Corymbia citriodora</i>	Spotted Gum	170		170	16.0	3.0	2.0	1.6	Regular	-	-	-	-	-	Typical	-	-	-	-	Typical	-	-	-	-	-	-	Remove
4569	<i>Eucalyptus siderophloia</i>	Northern Grey Ironbark	160		160	14.0	2.0	2.0	1.5	Regular	-	-	-	-	-	Typical	-	-	-	-	Typical	-	-	-	-	-	-	Remove
4570	<i>Corymbia citriodora</i>	Spotted Gum	190		190	17.0	3.0	2.3	1.6	Regular	-	-	-	-	-	Typical	-	-	-	-	Typical	-	-	-	-	-	-	Remove
4571	<i>Corymbia citriodora</i>	Spotted Gum	160		160	16.0	2.0	2.0	1.5	Regular	-	-	-	-	-	Typical	-	-	-	-	Typical	-	-	-	-	-	-	Remove
4572	<i>Corymbia citriodora</i>	Spotted Gum	170		170	17.0	3.0	2.0	1.6	Regular	-	-	-	-	-	Typical	-	-	-	-	Typical	-	-	-	-	-	-	Remove
4573	<i>Corymbia citriodora</i>	Spotted Gum	170	80	188	15.0	2.0	2.3	1.6	Regular	-	-	-	-	-	Typical	-	-	-	-	Typical	-	-	-	-	-	-	Remove

Specimen Details										Canopy Condition Details							Trunk Condition Details					Fauna Details and Habitat Value						
Tree ID	Botanical Name	Common Name	Trunk DBH (mm)	Additional Trunks DBH (mm)	Total DBH (mm) [AS 4970-2009]	Height (m)	Spread (m)	Tree Protection Zone (m)		Canopy Form	Spreading	Thinning	Die-Back	Epicormic Growth	Lopped	Canopy Health	Leaning	Vines	Trunk Damage	Fire Damage	Trunk Health	Scats	Scratches	Hollows	Nest	Termite Nest	Habitat Value	Retention
4574	<i>Eucalyptus tereticornis</i>	Forest Red Gum	200		200	16.0	2.0	2.4	1.7	Regular	-	Thinning	-	-	-	Typical	-	-	-	-	Typical	-	-	-	-	-	-	Remove
4575	<i>Acacia disparrima</i>	Black Wattle	220		220	14.0	5.0	2.6	1.8	Regular	-	-	-	-	-	Typical	-	-	-	-	Typical	-	-	-	-	-	-	Remove
4576	<i>Acacia disparrima</i>	Black Wattle	180	150, 130	268	14.0	3.0	3.2	1.9	Regular	-	-	-	-	-	Typical	-	-	-	-	Typical	-	-	-	-	-	-	Remove
4577	<i>Acacia disparrima</i>	Black Wattle	160		160	14.0	3.0	2.0	1.5	Regular	-	-	-	-	-	Typical	-	-	-	-	Typical	-	-	-	-	-	-	Remove
4578	<i>Acacia disparrima</i>	Black Wattle	180	120	216	14.0	3.0	2.6	1.7	Regular	-	-	-	-	-	Typical	-	-	-	-	Typical	-	-	-	-	-	-	Remove
4579	<i>Acacia disparrima</i>	Black Wattle	180		180	12.0	3.0	2.2	1.6	Regular	-	-	-	-	-	Typical	-	-	-	-	Typical	-	-	-	-	-	-	Remove
4580	<i>Eucalyptus tereticornis</i>	Forest Red Gum	200		200	5.0	1.0	2.4	1.7	Regular	-	Thinning	Die-back	Epicormic	Lopped	Poor	-	-	-	-	Typical	-	-	-	-	-	-	Remove
4581	<i>Eucalyptus tereticornis</i>	Forest Red Gum	160		160	17.0	2.0	2.0	1.5	Regular	-	-	-	-	-	Typical	-	-	-	-	Typical	-	-	-	-	-	-	Remove
4582	<i>Lophostemon suaveolens</i>	Swamp Box	170		170	14.0	2.0	2.0	1.6	Regular	-	-	-	-	-	Typical	-	-	-	-	Typical	-	-	-	-	-	-	Remove
4583	<i>Acacia disparrima</i>	Black Wattle	200	200	283	14.0	3.0	3.4	1.9	Regular	-	-	-	-	-	Typical	-	-	-	-	Typical	-	-	-	-	-	-	Remove
4584	<i>Eucalyptus tereticornis</i>	Forest Red Gum	160		160	15.0	2.0	2.0	1.5	Regular	-	-	-	-	-	Typical	-	-	-	-	Typical	-	-	-	-	-	-	Remove
4585	<i>Eucalyptus tereticornis</i>	Forest Red Gum	200		200	18.0	3.0	2.4	1.7	Regular	-	-	-	-	-	Typical	-	-	-	-	Typical	-	-	-	-	-	-	Remove
4586	<i>Eucalyptus tereticornis</i>	Forest Red Gum	160		160	15.0	2.0	2.0	1.5	Regular	-	-	-	-	-	Typical	-	-	-	-	Typical	-	-	-	-	-	-	Remove
4587	<i>Eucalyptus tereticornis</i>	Forest Red Gum	170		170	17.0	3.0	2.0	1.6	Regular	-	-	-	-	-	Typical	-	-	-	-	Typical	-	-	-	-	-	-	Remove
4588	<i>Eucalyptus tereticornis</i>	Forest Red Gum	160		160	16.0	3.0	2.0	1.5	Regular	-	-	-	-	-	Typical	-	-	-	-	Typical	-	-	-	-	-	-	Remove
4589	<i>Acacia disparrima</i>	Black Wattle	170		170	15.0	3.0	2.0	1.6	Regular	-	-	-	-	-	Typical	-	-	-	-	Typical	-	-	-	-	-	-	Remove
4590	<i>Eucalyptus tereticornis</i>	Forest Red Gum	220		220	16.0	3.0	2.6	1.8	Regular	-	-	-	-	-	Typical	-	-	-	-	Typical	-	-	-	-	-	-	Remove
4591	<i>Eucalyptus tereticornis</i>	Forest Red Gum	180		180	15.0	3.0	2.2	1.6	Regular	-	-	-	-	-	Typical	-	-	-	-	Typical	-	-	-	-	-	-	Remove
4592	<i>Eucalyptus tereticornis</i>	Forest Red Gum	170		170	20.0	3.0	2.0	1.6	Regular	-	-	-	-	-	Typical	-	-	-	-	Typical	-	-	-	-	-	-	Remove
4593	<i>Eucalyptus tereticornis</i>	Forest Red Gum	180		180	17.0	3.0	2.2	1.6	Regular	-	-	-	-	-	Typical	-	-	-	-	Typical	-	-	-	-	-	-	Remove
4594	<i>Angophora leiocarpa</i>	Smooth-barked Apple	180		180	16.0	3.0	2.2	1.6	Regular	-	-	-	-	-	Typical	-	-	-	-	Typical	-	-	-	-	-	-	Remove
4595	<i>Eucalyptus tereticornis</i>	Forest Red Gum	190		190	17.0	3.0	2.3	1.6	Regular	-	-	-	-	-	Typical	-	-	-	-	Typical	-	-	-	-	-	-	Remove
4596	<i>Eucalyptus tereticornis</i>	Forest Red Gum	170		170	15.0	2.0	2.0	1.6	Regular	-	-	-	-	-	Typical	-	-	-	-	Typical	-	-	-	-	-	-	Remove
4597	<i>Acacia disparrima</i>	Black Wattle	190		190	10.0	3.0	2.3	1.6	Regular	-	-	-	-	-	Typical	-	-	-	-	Typical	-	-	-	-	-	-	Remove
4598	<i>Acacia disparrima</i>	Black Wattle	190		190	10.0	3.0	2.3	1.6	One-sided	-	-	-	-	-	Typical	-	-	-	-	Typical	-	-	-	-	-	-	Remove
4599	<i>Acacia disparrima</i>	Black Wattle	170		170	10.0	3.0	2.0	1.6	Regular	-	-	-	-	-	Typical	-	-	-	-	Typical	-	-	-	-	-	-	Remove
4600	<i>Eucalyptus tereticornis</i>	Forest Red Gum	200		200	17.0	3.0	2.4	1.7	Regular	-	-	-	-	-	Typical	-	-	-	-	Typical	-	-	-	-	-	-	Remove
4601	<i>Acacia disparrima</i>	Black Wattle	180		180	14.0	3.0	2.2	1.6	Regular	-	-	-	-	-	Typical	-	-	-	-	Typical	-	-	-	-	-	-	Remove
4602	<i>Acacia disparrima</i>	Black Wattle	230		230	15.0	3.0	2.8	1.8	Regular	-	-	-	-	-	Typical	-	-	-	-	Typical	-	-	-	-	-	-	Remove
4603	<i>Acacia disparrima</i>	Black Wattle	190		190	13.0	3.0	2.3	1.6	Regular	-	-	-	-	-	Typical	-	-	-	-	Typical	-	-	-	-	-	-	Remove
4604	<i>Acacia disparrima</i>	Black Wattle	190		190	13.0	3.0	2.3	1.6	Regular	-	-	-	-	-	Typical	-	-	-	-	Typical	-	-	-	-	-	-	Remove
4605	<i>Acacia concurrens</i>	Black Wattle	180		180	12.0	3.0	2.2	1.6	Regular	-	-	-	-	-	Typical	Major	-	-	-	Typical	-	-	-	-	-	-	Remove
4606	<i>Eucalyptus tereticornis</i>	Forest Red Gum	170		170	16.0	3.0	2.0	1.6	Regular	-	-	-	-	-	Typical	-	-	-	-	Typical	-	-	-	-	-	-	Remove
4607	<i>Eucalyptus tereticornis</i>	Forest Red Gum	210		210	14.0	3.0	2.5	1.7	Regular	-	-	-	-	-	Typical	-	-	-	-	Typical	-	-	-	-	-	-	Remove
4608	<i>Acacia disparrima</i>	Black Wattle	190	170	255	16.0	3.0	3.1	1.9	Regular	-	-	-	-	-	Typical	-	-	-	-	Typical	-	-	-	-	-	-	Remove
4609	<i>Acacia disparrima</i>	Black Wattle	170		170	11.0	2.0	2.0	1.6	One-sided	-	-	-	-	-	Typical	-	-	-	-	Typical	-	-	-	-	-	-	Remove
4610	<i>Acacia disparrima</i>	Black Wattle	150		150	12.0	3.0	2.0	1.5	Regular	-	-	-	-	-	Typical	-	-	-	-	Typical	-	-	-	-	-	-	Remove
4611	<i>Acacia disparrima</i>	Black Wattle	310		310	11.0	4.0	3.7	2.0	One-sided	-	-	-	-	-	Typical	-	-	-	-	Typical	-	-	-	-	-	-	Remove
4612	<i>Acacia disparrima</i>	Black Wattle	150		150	14.0	3.0	2.0	1.5	Regular	-	-	-	-	-	Typical	-	-	-	-	Typical	-	-	-	-	-	-	Remove
4613	<i>Eucalyptus tereticornis</i>	Forest Red Gum	180		180	18.0	2.0	2.2	1.6	Regular	-	-	-	-	-	Typical	-	-	-	-	Typical	-	-	-	-	-	-	Remove
4614	<i>Acacia disparrima</i>	Black Wattle	160		160	12.0	3.0	2.0	1.5	Regular	-	-	-	-	-	Typical	-	-	-	-	Typical	-	-	-	-	-	-	Remove
4615	<i>Acacia disparrima</i>	Black Wattle	160	60	171	11.0	2.0	2.1	1.6	Regular	-	-	-	-	-	Typical	-	-	-	-	Typical	-	-	-	-	-	-	Remove

Specimen Details										Canopy Condition Details							Trunk Condition Details					Fauna Details and Habitat Value						
Tree ID	Botanical Name	Common Name	Trunk DBH (mm)	Additional Trunks DBH (mm)	Total DBH (mm) [AS 4970-2009]	Height (m)	Spread (m)	Tree Protection Zone (m)		Canopy Form	Spreading	Thinning	Die-Back	Epicormic Growth	Lopped	Canopy Health	Leaning	Vines	Trunk Damage	Fire Damage	Trunk Health	Scats	Scratches	Hollows	Nest	Termite Nest	Habitat Value	Retention
4616	Acacia disparrima	Black Wattle	150		150	11.0	3.0	2.0	1.5	Regular	-	-	-	-	-	Typical	-	-	-	-	Typical	-	-	-	-	-	-	Remove
4617	Eucalyptus tereticornis	Forest Red Gum	240		240	19.0	4.0	2.9	1.8	Regular	-	-	-	-	-	Typical	-	-	-	-	Typical	-	-	-	-	-	-	Remove
4618	Corymbia intermedia	Pink Bloodwood	200		200	14.0	3.0	2.4	1.7	Regular	-	-	-	-	-	Typical	-	-	-	-	Typical	-	-	-	-	-	-	Remove
4619	Acacia disparrima	Black Wattle	160		160	11.0	2.0	2.0	1.5	Regular	-	-	-	-	-	Typical	-	-	-	-	Typical	-	-	-	-	-	-	Remove
4620	Acacia disparrima	Black Wattle	200		200	16.0	3.0	2.4	1.7	Regular	-	-	-	-	-	Typical	-	-	-	-	Typical	-	-	-	-	-	-	Remove
4621	Acacia disparrima	Black Wattle	190		190	14.0	3.0	2.3	1.6	Regular	-	-	-	-	-	Typical	-	-	-	-	Typical	-	-	-	-	-	-	Remove
4622	Eucalyptus siderophloia	Northern Grey Ironbark	170		170	16.0	3.0	2.0	1.6	Regular	-	-	-	-	-	Typical	-	-	-	-	Typical	-	-	-	-	-	-	Remove
4623	Acacia disparrima	Black Wattle	160		160	14.0	2.0	2.0	1.5	Regular	-	-	-	-	-	Typical	-	-	-	-	Typical	-	-	-	-	-	-	Remove
4624	Acacia disparrima	Black Wattle	190	150	242	16.0	3.0	2.9	1.8	Regular	-	-	-	-	-	Typical	-	-	-	-	Typical	-	-	-	-	-	-	Remove
4625	Corymbia intermedia	Pink Bloodwood	160		160	14.0	2.0	2.0	1.5	Regular	-	-	-	-	-	Typical	-	-	-	-	Typical	-	-	-	-	-	-	Remove
4626	Eucalyptus tereticornis	Forest Red Gum	230		230	17.0	3.0	2.8	1.8	Regular	-	-	-	-	-	Typical	-	-	-	-	Typical	-	-	-	-	-	-	Remove
4627	Acacia disparrima	Black Wattle	170		170	13.0	2.0	2.0	1.6	Regular	-	-	-	-	-	Typical	-	-	-	-	Typical	-	-	-	-	-	-	Remove
4628	Eucalyptus tereticornis	Forest Red Gum	220		220	17.0	3.0	2.6	1.8	Regular	-	-	-	-	-	Typical	-	-	-	-	Typical	-	-	-	-	-	-	Remove
4629	Acacia disparrima	Black Wattle	220		220	15.0	3.0	2.6	1.8	Regular	-	-	-	-	-	Typical	-	-	-	-	Typical	-	-	-	-	-	-	Remove
4630	Eucalyptus tereticornis	Forest Red Gum	210		210	16.0	3.0	2.5	1.7	Regular	-	-	-	-	-	Typical	-	-	-	-	Typical	-	-	-	-	-	-	Remove
4631	Eucalyptus tereticornis	Forest Red Gum	190		190	16.0	3.0	2.3	1.6	Regular	-	-	-	-	-	Typical	-	-	-	-	Typical	-	-	-	-	-	-	Remove
4632	Acacia concurrens	Black Wattle	160		160	11.0	2.0	2.0	1.5	Regular	-	-	-	-	-	Typical	-	-	-	-	Typical	-	-	-	-	-	-	Remove
4633	Corymbia intermedia	Pink Bloodwood	180		180	15.0	2.0	2.2	1.6	Regular	-	-	-	-	-	Typical	-	-	-	-	Typical	-	-	-	-	-	-	Remove
4634	Corymbia intermedia	Pink Bloodwood	210		210	16.0	3.0	2.5	1.7	Regular	-	-	-	-	-	Typical	-	-	-	-	Typical	-	-	-	-	-	-	Remove
4635	Acacia disparrima	Black Wattle	160	170	233	12.0	4.0	2.8	1.8	Regular	-	-	-	-	-	Typical	-	-	-	-	Typical	-	-	-	-	-	-	Remove
4636	Corymbia intermedia	Pink Bloodwood	180		180	14.0	3.0	2.2	1.6	Regular	-	-	-	-	-	Typical	-	-	-	-	Typical	-	-	-	-	-	-	Remove
4637	Corymbia intermedia	Pink Bloodwood	180		180	14.0	2.0	2.2	1.6	Regular	-	-	-	-	-	Typical	-	-	-	-	Typical	-	-	-	-	-	-	Remove
4638	Acacia disparrima	Black Wattle	200		200	12.0	2.0	2.4	1.7	Regular	-	Thinning	Die-back	-	-	Poor	-	-	-	-	Typical	-	-	-	-	-	-	Remove
4639	Acacia disparrima	Black Wattle	210		210	14.0	3.0	2.5	1.7	Regular	-	-	-	-	-	Typical	-	-	-	-	Typical	-	-	-	-	-	-	Remove
4640	Acacia disparrima	Black Wattle	150	170	227	13.0	3.0	2.7	1.8	Regular	-	-	-	-	-	Typical	-	-	-	-	Typical	-	-	-	-	-	-	Remove
4641	Acacia disparrima	Black Wattle	180		180	14.0	3.0	2.2	1.6	Regular	-	-	-	-	-	Typical	-	-	-	-	Typical	-	-	-	-	-	-	Remove
4642	Eucalyptus siderophloia	Northern Grey Ironbark	240		240	18.0	3.0	2.9	1.8	Regular	-	-	-	-	-	Typical	-	-	-	-	Typical	-	-	-	-	-	-	Remove
4643	Corymbia intermedia	Pink Bloodwood	200		200	17.0	3.0	2.4	1.7	Regular	-	-	-	-	-	Typical	-	-	-	-	Typical	-	-	-	-	-	-	Remove
4644	Acacia disparrima	Black Wattle	240	250	347	15.0	3.0	4.2	2.1	Regular	-	-	-	-	-	Typical	-	-	-	-	Typical	-	-	-	-	-	-	Remove
4645	Eucalyptus siderophloia	Northern Grey Ironbark	160		160	17.0	2.0	2.0	1.5	Regular	-	-	-	-	-	Typical	-	-	-	-	Typical	-	-	-	-	-	-	Remove
4646	Eucalyptus moluccana	Gum-topped Box	230		230	20.0	4.0	2.8	1.8	Regular	-	-	-	-	-	Typical	-	-	-	-	Typical	-	-	-	-	-	-	Remove
4647	Eucalyptus tereticornis	Forest Red Gum	170		170	18.0	2.0	2.0	1.6	Regular	-	-	-	-	-	Typical	-	-	-	-	Typical	-	-	-	-	-	-	Remove
4648	Eucalyptus tereticornis	Forest Red Gum	180		180	17.0	3.0	2.2	1.6	Regular	-	-	-	-	-	Typical	-	-	-	-	Typical	-	-	-	-	-	-	Remove
4649	Corymbia intermedia	Pink Bloodwood	180		180	16.0	3.0	2.2	1.6	Regular	-	-	-	-	-	Typical	-	-	-	-	Typical	-	-	-	-	-	-	Remove
4650	Lophostemon suaveolens	Swamp Box	160		160	14.0	2.0	2.0	1.5	Regular	-	-	-	-	-	Typical	-	-	-	-	Typical	-	-	-	-	-	-	Remove
4651	Eucalyptus moluccana	Gum-topped Box	200		200	19.0	3.0	2.4	1.7	Regular	-	-	-	-	-	Typical	-	-	-	-	Typical	-	-	-	-	-	-	Remove
4652	Eucalyptus moluccana	Gum-topped Box	220		220	20.0	3.0	2.6	1.8	Regular	-	-	-	-	-	Typical	-	-	-	-	Typical	-	-	-	-	-	-	Remove
4653	Eucalyptus tereticornis	Forest Red Gum	200		200	19.0	3.0	2.4	1.7	Regular	-	-	-	-	-	Typical	-	-	-	-	Typical	-	-	-	-	-	-	Remove
4654	Acacia disparrima	Black Wattle	170	160	233	10.0	3.0	2.8	1.8	Regular	-	-	-	-	-	Typical	-	-	-	-	Typical	-	-	-	-	-	-	Remove
4655	Acacia disparrima	Black Wattle	180		180	7.0	3.0	2.2	1.6	Regular	-	Thinning	Die-back	-	-	Poor	-	-	-	-	Typical	-	-	-	-	-	-	Remove
4656	Corymbia intermedia	Pink Bloodwood	420		420	20.0	6.0	5.0	2.3	One-sided	-	-	-	-	-	Typical	-	-	-	-	Typical	-	-	-	-	-	-	Retain
4657	Eucalyptus moluccana	Gum-topped Box	400		400	23.0	9.0	4.8	2.3	Regular	-	-	-	-	-	Typical	-	-	-	-	Typical	-	-	-	-	-	-	Retain

Tree ID	Specimen Details									Canopy Condition Details							Trunk Condition Details					Fauna Details and Habitat Value						Retention
	Botanical Name	Common Name	Trunk DBH (mm)	Additional Trunks DBH (mm)	Total DBH (mm) [AS 4970-2009]	Height (m)	Spread (m)	Tree Protection Zone (m)	Structural Root Zone (m)	Canopy Form	Spreading	Thinning	Die-Back	Epicormic Growth	Lopped	Canopy Health	Leaning	Vines	Trunk Damage	Fire Damage	Trunk Health	Scats	Scratches	Hollows	Nest	Termite Nest	Habitat Value	
4658	<i>Eucalyptus moluccana</i>	Gum-topped Box	490		490	28.0	7.0	5.9	2.5	Regular	-	-	-	-	-	Typical	-	-	-	-	Typical	-	-	-	-	-	-	Retain
4659	<i>Eucalyptus siderophloia</i>	Northern Grey Ironbark	390		390	26.0	9.0	4.7	2.2	Regular	-	-	Die-back	Epicormic	-	Typical	-	-	-	-	Typical	-	-	-	-	-	-	Retain
4660	<i>Eucalyptus tereticornis</i>	Forest Red Gum	400		400	24.0	9.0	4.8	2.3	Regular	-	-	-	-	-	Typical	-	-	-	-	Typical	-	-	-	-	-	-	Retain
4661	<i>Eucalyptus siderophloia</i>	Northern Grey Ironbark	170		170	17.0	3.0	2.0	1.6	Regular	-	-	-	-	-	Typical	-	-	-	-	Typical	-	-	-	-	-	-	Retain
4662	<i>Corymbia tessellaris</i>	Moreton Bay Ash	200		200	16.0	3.0	2.4	1.7	Regular	-	-	-	-	-	Typical	-	-	-	-	Typical	-	-	-	-	-	-	Retain
4663	<i>Acacia disparrima</i>	Black Wattle	260		260	10.0	5.0	3.1	1.9	Regular	-	-	-	-	-	Typical	-	-	-	-	Typical	-	-	-	-	-	-	Retain
4664	<i>Acacia disparrima</i>	Black Wattle	160		160	10.0	2.0	2.0	1.5	Regular	-	-	-	-	-	Typical	Minor	-	-	-	Typical	-	-	-	-	-	-	Retain
4665	<i>Eucalyptus moluccana</i>	Gum-topped Box	180		180	16.0	3.0	2.2	1.6	One-sided	-	Thinning	Die-back	Epicormic	-	Poor	-	-	-	-	Typical	-	-	-	-	-	-	Retain
4666	<i>Eucalyptus moluccana</i>	Gum-topped Box	180		180	16.0	3.0	2.2	1.6	Regular	-	-	-	-	-	Typical	-	-	-	-	Typical	-	-	-	-	-	-	Retain
4667	<i>Eucalyptus moluccana</i>	Gum-topped Box	210		210	16.0	5.0	2.5	1.7	One-sided	-	-	-	-	-	Typical	-	-	-	-	Typical	-	-	-	-	-	-	Retain
4668	<i>Eucalyptus moluccana</i>	Gum-topped Box	570		570	28.0	9.0	6.8	2.6	Regular	-	-	-	-	-	Typical	-	-	-	-	Typical	-	-	-	-	-	-	Retain
4669	<i>Eucalyptus moluccana</i>	Gum-topped Box	230		230	26.0	6.0	2.8	1.8	Regular	-	-	-	-	-	Typical	-	-	-	-	Typical	-	-	-	-	-	-	Retain
4670	<i>Eucalyptus moluccana</i>	Gum-topped Box	330		330	27.0	7.0	4.0	2.1	Regular	-	-	-	-	-	Typical	-	-	-	-	Typical	-	-	-	-	-	-	Retain
4671	<i>Eucalyptus moluccana</i>	Gum-topped Box	210		210	18.0	5.0	2.5	1.7	One-sided	-	-	-	-	-	Typical	-	-	-	-	Typical	-	-	-	-	-	-	Retain
4672	<i>Eucalyptus moluccana</i>	Gum-topped Box	220		220	17.0	4.0	2.6	1.8	One-sided	-	-	-	-	-	Typical	-	-	-	-	Typical	-	-	-	-	-	-	Retain
4673	<i>Eucalyptus moluccana</i>	Gum-topped Box	400		400	26.0	9.0	4.8	2.3	Regular	-	-	-	-	-	Typical	-	-	-	-	Typical	-	-	-	-	-	-	Retain
4674	<i>Eucalyptus moluccana</i>	Gum-topped Box	190		190	16.0	4.0	2.3	1.6	One-sided	-	-	-	-	-	Typical	-	-	-	-	Typical	-	-	-	-	-	-	Retain
4675	<i>Eucalyptus moluccana</i>	Gum-topped Box	360		360	28.0	7.0	4.3	2.2	Regular	-	-	-	-	-	Typical	-	-	-	-	Typical	-	-	-	-	-	-	Retain
4676	<i>Eucalyptus moluccana</i>	Gum-topped Box	330		330	23.0	8.0	4.0	2.1	Regular	-	-	-	-	-	Typical	-	-	-	-	Typical	-	-	-	-	-	-	Retain
4677	<i>Eucalyptus moluccana</i>	Gum-topped Box	380		380	28.0	5.0	4.6	2.2	Regular	-	-	-	-	-	Typical	-	-	-	-	Typical	-	-	-	-	-	-	Remove
4678	<i>Eucalyptus moluccana</i>	Gum-topped Box	200		200	19.0	3.0	2.4	1.7	One-sided	-	-	-	-	-	Typical	-	-	-	-	Typical	-	-	-	-	-	-	Retain
4679	<i>Eucalyptus moluccana</i>	Gum-topped Box	260		260	23.0	7.0	3.1	1.9	Regular	-	-	-	-	-	Typical	-	-	-	-	Typical	-	-	-	-	-	-	Retain
4680	<i>Acacia disparrima</i>	Black Wattle	190		190	14.0	3.0	2.3	1.6	Regular	-	-	-	-	-	Typical	-	-	-	-	Typical	-	-	-	-	-	-	Retain
4681	<i>Eucalyptus siderophloia</i>	Northern Grey Ironbark	180		180	19.0	2.0	2.2	1.6	Regular	-	-	-	-	-	Typical	-	-	-	-	Typical	-	-	-	-	-	-	Retain
4682	<i>Eucalyptus moluccana</i>	Gum-topped Box	190		190	18.0	3.0	2.3	1.6	Regular	-	-	-	-	-	Typical	-	-	-	-	Typical	-	-	-	-	-	-	Retain
4683	<i>Acacia disparrima</i>	Black Wattle	180		180	11.0	3.0	2.2	1.6	Regular	-	-	-	-	-	Typical	-	-	-	-	Typical	-	-	-	-	-	-	Retain
4684	<i>Eucalyptus siderophloia</i>	Northern Grey Ironbark	370		370	23.0	6.0	4.4	2.2	Regular	-	-	-	-	-	Typical	-	-	-	-	Typical	-	-	-	-	-	-	Remove
4685	<i>Acacia disparrima</i>	Black Wattle	180		180	14.0	3.0	2.2	1.6	Regular	-	-	-	-	-	Typical	-	-	-	-	Typical	-	-	-	-	-	-	Remove
4686	<i>Acacia disparrima</i>	Black Wattle	150		150	13.0	3.0	2.0	1.5	Regular	-	-	-	-	-	Typical	-	-	-	-	Typical	-	-	-	-	-	-	Remove
4687	<i>Acacia disparrima</i>	Black Wattle	150		150	12.0	3.0	2.0	1.5	Regular	-	-	-	-	-	Typical	-	-	-	-	Typical	-	-	-	-	-	-	Remove
4688	<i>Eucalyptus siderophloia</i>	Northern Grey Ironbark	180		180	16.0	3.0	2.2	1.6	Regular	-	-	-	-	-	Typical	-	-	-	-	Typical	-	-	-	-	-	-	Remove
4689	<i>Eucalyptus siderophloia</i>	Northern Grey Ironbark	200		200	19.0	3.0	2.4	1.7	Regular	-	-	-	-	-	Typical	-	-	-	-	Typical	-	-	-	-	-	-	Remove
4690	<i>Corymbia intermedia</i>	Pink Bloodwood	160		160	16.0	3.0	2.0	1.5	Regular	-	-	-	-	-	Typical	-	-	-	-	Typical	-	-	-	-	-	-	Remove
4691	<i>Eucalyptus siderophloia</i>	Northern Grey Ironbark	260		260	17.0	3.0	3.1	1.9	Regular	-	-	-	-	-	Typical	-	-	-	-	Typical	-	-	-	-	-	-	Remove
4692	<i>Eucalyptus siderophloia</i>	Northern Grey Ironbark	230		230	20.0	4.0	2.8	1.8	Regular	-	-	-	-	-	Typical	-	-	-	-	Typical	-	-	-	-	-	-	Remove
4693	<i>Eucalyptus siderophloia</i>	Northern Grey Ironbark	200		200	19.0	3.0	2.4	1.7	Regular	-	-	-	-	-	Typical	-	-	-	-	Typical	-	-	-	-	-	-	Remove
4694	<i>Eucalyptus siderophloia</i>	Northern Grey Ironbark	200		200	22.0	5.0	2.4	1.7	Regular	-	-	-	-	-	Typical	-	-	-	-	Typical	-	-	-	-	-	-	Remove
4695	<i>Eucalyptus siderophloia</i>	Northern Grey Ironbark	170		170	20.0	4.0	2.0	1.6	Regular	-	-	-	-	-	Typical	-	-	-	-	Typical	-	-	-	-	-	-	Remove
4696	<i>Eucalyptus siderophloia</i>	Northern Grey Ironbark	210		210	20.0	5.0	2.5	1.7	Regular	-	-	-	-	-	Typical	-	-	-	-	Typical	-	-	-	-	-	-	Remove
4697	<i>Eucalyptus siderophloia</i>	Northern Grey Ironbark	200		200	21.0	4.0	2.4	1.7	Regular	-	-	-	-	-	Typical	-	-	-	-	Typical	-	-	-	-	-	-	Remove
4698	<i>Eucalyptus siderophloia</i>	Northern Grey Ironbark	200		200	21.0	5.0	2.4	1.7	Regular	-	-	-	-	-	Typical	-	-	-	-	Typical	-	-	-	-	-	-	Remove
4699	<i>Eucalyptus siderophloia</i>	Northern Grey Ironbark	160		160	19.0	3.0	2.0	1.5	Regular	-	-	-	-	-	Typical	-	-	-	-	Typical	-	-	-	-	-	-	Remove

Specimen Details									Canopy Condition Details							Trunk Condition Details					Fauna Details and Habitat Value							
Tree ID	Botanical Name	Common Name	Trunk DBH (mm)	Additional Trunks DBH (mm)	Total DBH (mm) [AS 4970-2009]	Height (m)	Spread (m)	Tree Protection Zone (m)	Structural Root Zone (m)	Canopy Form	Spreading	Thinning	Die-Back	Epicormic Growth	Lopped	Canopy Health	Leaning	Vines	Trunk Damage	Fire Damage	Trunk Health	Scats	Scratches	Hollows	Nest	Termite Nest	Habitat Value	Retention
4700	<i>Eucalyptus siderophloia</i>	Northern Grey Ironbark	230		230	20.0	6.0	2.8	1.8	Regular	-	-	-	-	-	Typical	-	-	-	-	Typical	-	-	-	-	-	-	Remove
4701	<i>Eucalyptus tereticornis</i>	Forest Red Gum	170		170	18.0	3.0	2.0	1.6	Regular	-	-	-	-	-	Typical	-	-	-	-	Typical	-	-	-	-	-	-	Remove
4702	<i>Eucalyptus siderophloia</i>	Northern Grey Ironbark	170		170	18.0	4.0	2.0	1.6	Regular	-	-	-	-	-	Typical	-	-	-	-	Typical	-	-	-	-	-	-	Remove
4703	<i>Acacia disparrima</i>	Black Wattle	190		190	14.0	3.0	2.3	1.6	Regular	-	-	-	-	-	Typical	-	-	-	-	Typical	-	-	-	-	-	-	Remove
4704	<i>Eucalyptus siderophloia</i>	Northern Grey Ironbark	220		220	19.0	8.0	2.6	1.8	Regular	-	-	-	-	-	Typical	-	-	-	-	Typical	-	-	-	-	-	-	Remove
4705	<i>Eucalyptus tereticornis</i>	Forest Red Gum	160		160	19.0	3.0	2.0	1.5	Regular	-	-	-	-	-	Typical	-	-	-	-	Typical	-	-	-	-	-	-	Remove
4706	<i>Acacia disparrima</i>	Black Wattle	200		200	14.0	3.0	2.4	1.7	Regular	-	-	-	-	-	Typical	-	-	-	-	Typical	-	-	-	-	-	-	Remove
4707	<i>Acacia disparrima</i>	Black Wattle	210		210	14.0	5.0	2.5	1.7	Regular	-	-	-	-	-	Typical	-	-	-	-	Typical	-	-	-	-	-	-	Remove
4708	<i>Eucalyptus siderophloia</i>	Northern Grey Ironbark	170		170	17.0	3.0	2.0	1.6	Regular	-	-	-	-	-	Typical	-	-	-	-	Typical	-	-	-	-	-	-	Remove
4709	<i>Eucalyptus tereticornis</i>	Forest Red Gum	160		160	16.0	3.0	2.0	1.5	Regular	-	-	-	-	-	Typical	-	-	-	-	Typical	-	-	-	-	-	-	Remove
4710	DEAD/STAG		600		600	17.0	5.0	7.2	2.7	Regular	-	-	-	-	-	Typical	-	-	-	-	Typical	-	-	Large	-	-	-	Remove
4711	<i>Acacia disparrima</i>	Black Wattle	150		150	12.0	3.0	2.0	1.5	Regular	-	-	-	-	-	Typical	-	-	-	-	Typical	-	-	-	-	-	-	Remove
4712	<i>Eucalyptus siderophloia</i>	Northern Grey Ironbark	190		190	18.0	3.0	2.3	1.6	Regular	-	-	-	-	-	Typical	-	-	-	-	Typical	-	-	-	-	-	-	Remove
4713	<i>Eucalyptus siderophloia</i>	Northern Grey Ironbark	280		280	23.0	7.0	3.4	1.9	Regular	-	-	-	-	-	Typical	-	-	-	-	Typical	-	-	-	-	-	-	Remove
4714	<i>Corymbia intermedia</i>	Pink Bloodwood	320		320	18.0	9.0	3.8	2.1	Regular	-	-	-	-	-	Typical	-	-	-	-	Typical	-	-	-	-	-	-	Remove
4715	<i>Corymbia intermedia</i>	Pink Bloodwood	180		180	12.0	3.0	2.2	1.6	Regular	-	-	-	-	-	Typical	-	-	-	-	Typical	-	-	-	-	-	-	Remove
4716	<i>Eucalyptus tereticornis</i>	Forest Red Gum	200		200	16.0	3.0	2.4	1.7	Regular	-	-	-	-	-	Typical	-	-	-	-	Typical	-	-	-	-	-	-	Remove
4717	<i>Acacia disparrima</i>	Black Wattle	260		260	13.0	5.0	3.1	1.9	Regular	-	-	-	-	-	Typical	-	-	-	-	Typical	-	-	-	-	-	-	Remove
4718	<i>Corymbia intermedia</i>	Pink Bloodwood	160		160	12.0	3.0	2.0	1.5	Regular	-	-	-	-	-	Typical	-	-	-	-	Typical	-	-	-	-	-	-	Remove
4719	<i>Eucalyptus tereticornis</i>	Forest Red Gum	150		150	16.0	3.0	2.0	1.5	Regular	-	-	-	-	-	Typical	-	-	-	-	Typical	-	-	-	-	-	-	Remove
4720	<i>Acacia disparrima</i>	Black Wattle	230		230	9.0	4.0	2.8	1.8	Regular	-	-	-	-	-	Typical	Major	-	-	-	Typical	-	-	-	-	-	-	Remove
4721	<i>Corymbia intermedia</i>	Pink Bloodwood	150		150	12.0	3.0	2.0	1.5	Regular	-	-	-	-	-	Typical	-	-	-	-	Typical	-	-	-	-	-	-	Remove
4722	<i>Eucalyptus tereticornis</i>	Forest Red Gum	330		330	18.0	8.0	4.0	2.1	Regular	-	-	-	-	-	Typical	-	-	-	-	Typical	-	-	-	-	-	-	Remove
4723	<i>Acacia disparrima</i>	Black Wattle	250		250	14.0	4.0	3.0	1.8	Regular	-	-	-	-	-	Typical	-	-	-	-	Typical	-	-	-	-	-	-	Remove
4724	<i>Eucalyptus tereticornis</i>	Forest Red Gum	160		160	16.0	3.0	2.0	1.5	Regular	-	-	-	-	-	Typical	-	-	-	-	Typical	-	-	-	-	-	-	Remove
4725	<i>Eucalyptus tereticornis</i>	Forest Red Gum	220		220	18.0	5.0	2.6	1.8	Regular	-	-	-	-	-	Typical	-	-	-	-	Typical	-	-	-	-	-	-	Remove
4726	<i>Acacia disparrima</i>	Black Wattle	300		300	15.0	5.0	3.6	2.0	Regular	-	-	-	-	-	Typical	-	-	-	-	Typical	-	-	-	-	-	-	Remove
4727	<i>Acacia disparrima</i>	Black Wattle	190		190	15.0	5.0	2.3	1.6	Regular	-	-	-	-	-	Typical	-	-	-	-	Typical	-	-	-	-	-	-	Remove
4728	<i>Acacia disparrima</i>	Black Wattle	200		200	14.0	4.0	2.4	1.7	Regular	-	-	-	-	-	Typical	-	-	-	-	Typical	-	-	-	-	-	-	Remove
4729	<i>Eucalyptus tereticornis</i>	Forest Red Gum	170		170	16.0	3.0	2.0	1.6	Regular	-	-	-	-	-	Typical	-	-	-	-	Typical	-	-	-	-	-	-	Remove
4730	<i>Acacia disparrima</i>	Black Wattle	200		200	14.0	3.0	2.4	1.7	Regular	-	-	-	-	-	Typical	-	-	-	-	Typical	-	-	-	-	-	-	Remove
4731	<i>Eucalyptus tereticornis</i>	Forest Red Gum	180		180	19.0	5.0	2.2	1.6	Regular	-	-	-	-	-	Typical	-	-	-	-	Typical	-	-	-	-	-	-	Remove
4732	<i>Acacia disparrima</i>	Black Wattle	150		150	14.0	3.0	2.0	1.5	Regular	-	-	-	-	-	Typical	-	-	-	-	Typical	-	-	-	-	-	-	Remove
4733	<i>Acacia disparrima</i>	Black Wattle	180		180	14.0	3.0	2.2	1.6	Regular	-	-	-	-	-	Typical	-	-	-	-	Typical	-	-	-	-	-	-	Remove
4734	<i>Eucalyptus tereticornis</i>	Forest Red Gum	230		230	19.0	7.0	2.8	1.8	Regular	-	-	-	-	-	Typical	-	-	-	-	Typical	-	-	-	-	-	-	Remove
4735	<i>Acacia disparrima</i>	Black Wattle	160		160	13.0	3.0	2.0	1.5	Regular	-	-	-	-	-	Typical	-	-	-	-	Typical	-	-	-	-	-	-	Remove
4736	<i>Eucalyptus tereticornis</i>	Forest Red Gum	150		150	12.0	3.0	2.0	1.5	Regular	-	-	-	-	-	Typical	-	-	-	-	Typical	-	-	-	-	-	-	Remove
4737	<i>Eucalyptus tereticornis</i>	Forest Red Gum	300		300	21.0	6.0	3.6	2.0	Regular	-	-	-	-	-	Typical	-	-	-	-	Typical	-	-	-	-	-	-	Remove
4738	<i>Acacia disparrima</i>	Black Wattle	190	150, 160	290	13.0	6.0	3.5	2.0	Regular	-	-	-	-	-	Typical	-	-	-	-	Typical	-	-	-	-	-	-	Remove
4739	<i>Eucalyptus tereticornis</i>	Forest Red Gum	360		360	20.0	8.0	4.3	2.2	Regular	-	-	-	-	-	Typical	-	-	-	-	Typical	-	-	-	-	-	-	Remove
4740	<i>Eucalyptus tereticornis</i>	Forest Red Gum	250		250	17.0	4.0	3.0	1.8	Regular	-	-	-	-	-	Typical	-	-	-	-	Typical	-	-	-	-	-	-	Remove
4741	<i>Eucalyptus tereticornis</i>	Forest Red Gum	240		240	16.0	4.0	2.9	1.8	Regular	-	-	-	-	-	Typical	-	-	-	-	Typical	-	-	-	-	-	-	Remove

Specimen Details										Canopy Condition Details							Trunk Condition Details					Fauna Details and Habitat Value						
Tree ID	Botanical Name	Common Name	Trunk DBH (mm)	Additional Trunks DBH (mm)	Total DBH (mm) [AS 4970-2009]	Height (m)	Spread (m)	Tree Protection Zone (m)		Canopy Form	Spreading	Thinning	Die-Back	Epicormic Growth	Lopped	Canopy Health	Leaning	Vines	Trunk Damage	Fire Damage	Trunk Health	Scats	Scratches	Hollows	Nest	Termite Nest	Habitat Value	Retention
4742	Acacia disparrima	Black Wattle	220		220	15.0	3.0	2.6	1.8	Regular	-	-	-	-	-	Typical	-	-	-	-	Typical	-	-	-	-	-	-	Remove
4743	Acacia disparrima	Black Wattle	230		230	15.0	4.0	2.8	1.8	Regular	-	-	-	-	-	Typical	-	-	-	-	Typical	-	-	-	-	-	-	Remove
4744	Corymbia intermedia	Pink Bloodwood	170		170	15.0	2.0	2.0	1.6	Regular	-	-	-	-	-	Typical	-	-	-	-	Typical	-	-	-	-	-	-	Remove
4745	Acacia disparrima	Black Wattle	270		270	15.0	4.0	3.2	1.9	Regular	-	-	-	-	-	Typical	-	-	-	-	Typical	-	-	-	-	-	-	Remove
4746	Acacia disparrima	Black Wattle	170		170	15.0	3.0	2.0	1.6	Regular	-	-	-	-	-	Typical	-	-	-	-	Typical	-	-	-	-	-	-	Remove
4747	Acacia disparrima	Black Wattle	160	140	213	16.0	4.0	2.6	1.7	Regular	-	-	-	-	-	Typical	-	-	-	-	Typical	-	-	-	-	-	-	Remove
4748	Eucalyptus tereticornis	Forest Red Gum	290		290	19.0	5.0	3.5	2.0	Regular	-	-	-	-	-	Typical	-	-	-	-	Typical	-	-	-	-	-	-	Remove
4749	Acacia disparrima	Black Wattle	150		150	14.0	3.0	2.0	1.5	Regular	-	-	-	-	-	Typical	-	-	-	-	Typical	-	-	-	-	-	-	Remove
4750	Acacia disparrima	Black Wattle	210		210	15.0	4.0	2.5	1.7	Regular	-	-	-	-	-	Typical	-	-	-	-	Typical	-	-	-	-	-	-	Remove
4751	Acacia disparrima	Black Wattle	210		210	16.0	3.0	2.5	1.7	Regular	-	-	-	-	-	Typical	-	-	-	-	Typical	-	-	-	-	-	-	Remove
4752	Acacia disparrima	Black Wattle	190		190	14.0	3.0	2.3	1.6	Regular	-	-	-	-	-	Typical	-	-	-	-	Typical	-	-	-	-	-	-	Remove
4753	Eucalyptus tereticornis	Forest Red Gum	180		180	16.0	3.0	2.2	1.6	Regular	-	-	-	-	-	Typical	-	-	-	-	Typical	-	-	-	-	-	-	Remove
4754	Eucalyptus tereticornis	Forest Red Gum	250		250	18.0	4.0	3.0	1.8	Regular	-	-	-	-	-	Typical	-	-	-	-	Typical	-	-	-	-	-	-	Remove
4755	Acacia disparrima	Black Wattle	260		260	15.0	4.0	3.1	1.9	Regular	-	-	-	-	-	Typical	-	-	-	-	Typical	-	-	-	-	-	-	Remove
4756	Corymbia intermedia	Pink Bloodwood	250	240, 150	378	16.0	4.0	4.5	2.2	Regular	-	-	-	-	-	Typical	-	-	-	-	Typical	-	-	-	-	-	-	Remove
4757	Corymbia intermedia	Pink Bloodwood	150		150	11.0	2.0	2.0	1.5	Regular	-	-	-	-	-	Typical	-	-	-	-	Typical	-	-	-	-	-	-	Remove
4758	Corymbia intermedia	Pink Bloodwood	200		200	14.0	3.0	2.4	1.7	Regular	-	-	-	-	-	Typical	-	-	-	-	Typical	-	-	-	-	-	-	Remove
4759	Corymbia intermedia	Pink Bloodwood	210		210	17.0	4.0	2.5	1.7	Regular	-	-	-	-	-	Typical	-	-	-	-	Typical	-	-	-	-	-	-	Remove
4760	Corymbia intermedia	Pink Bloodwood	230		230	14.0	3.0	2.8	1.8	One-sided	-	-	-	-	-	Typical	-	-	-	-	Typical	-	-	-	-	-	-	Remove
4761	Corymbia intermedia	Pink Bloodwood	160		160	13.0	2.0	2.0	1.5	Regular	-	-	-	-	-	Typical	-	-	-	-	Typical	-	-	-	-	-	-	Remove
4762	Corymbia intermedia	Pink Bloodwood	200		200	15.0	3.0	2.4	1.7	Regular	-	-	-	-	-	Typical	-	-	-	-	Typical	-	-	-	-	-	-	Remove
4763	Corymbia intermedia	Pink Bloodwood	190		190	17.0	3.0	2.3	1.6	Regular	-	-	-	-	-	Typical	-	-	-	-	Typical	-	-	-	-	-	-	Remove
4764	Acacia disparrima	Black Wattle	170	180, 180	306	16.0	4.0	3.7	2.0	Regular	-	-	-	-	-	Typical	-	Native	-	-	Typical	-	-	-	-	-	-	Remove
4765	Acacia disparrima	Black Wattle	180		180	14.0	3.0	2.2	1.6	Regular	-	Thinning	Die-back	-	-	Poor	-	Native	-	-	Typical	-	-	-	-	-	-	Remove
4766	Corymbia intermedia	Pink Bloodwood	260		260	16.0	5.0	3.1	1.9	Regular	-	-	-	-	-	Typical	-	-	-	-	Typical	-	-	-	-	-	-	Remove
4767	Acacia disparrima	Black Wattle	190	170, 130	286	16.0	5.0	3.4	2.0	Regular	-	-	-	-	-	Typical	-	-	-	-	Typical	-	-	-	-	-	-	Remove
4768	Acacia disparrima	Black Wattle	200		200	14.0	3.0	2.4	1.7	Regular	-	-	-	-	-	Typical	-	-	-	-	Typical	-	-	-	-	-	-	Remove
4769	Eucalyptus tereticornis	Forest Red Gum	170		170	16.0	3.0	2.0	1.6	Regular	-	-	-	-	-	Typical	-	-	-	-	Typical	-	-	-	-	-	-	Remove
4770	Acacia disparrima	Black Wattle	250		250	14.0	5.0	3.0	1.8	Regular	-	-	-	-	-	Typical	-	-	-	-	Typical	-	-	-	-	-	-	Remove
4771	Acacia disparrima	Black Wattle	190		190	14.0	3.0	2.3	1.6	Regular	-	-	-	-	-	Typical	-	-	-	-	Typical	-	-	-	-	-	-	Remove
4772	Eucalyptus tereticornis	Forest Red Gum	260		260	19.0	6.0	3.1	1.9	Regular	-	-	-	-	-	Typical	-	-	-	-	Typical	-	-	-	-	-	-	Remove
4773	Acacia disparrima	Black Wattle	220	220, 199	369	14.0	3.0	4.4	2.2	Regular	-	-	Die-back	-	-	Typical	-	-	-	-	Typical	-	-	-	-	-	-	Remove
4774	Acacia disparrima	Black Wattle	250	190	314	15.0	4.0	3.8	2.0	Regular	-	-	-	-	-	Typical	-	-	-	-	Typical	-	-	-	-	-	-	Remove
4775	Eucalyptus tereticornis	Forest Red Gum	180		180	13.0	2.0	2.2	1.6	Regular	-	-	-	-	-	Typical	-	-	-	-	Typical	-	-	-	-	-	-	Remove
4776	Acacia disparrima	Black Wattle	230	160	280	15.0	3.0	3.4	1.9	Regular	-	-	-	-	-	Typical	-	-	-	-	Typical	-	-	-	-	-	-	Remove
4777	Eucalyptus tereticornis	Forest Red Gum	170		170	16.0	3.0	2.0	1.6	Regular	-	-	-	-	-	Typical	-	-	-	-	Typical	-	-	-	-	-	-	Remove
4778	Acacia disparrima	Black Wattle	180	130	222	15.0	3.0	2.7	1.8	Regular	-	-	-	-	-	Typical	-	-	-	-	Typical	-	-	-	-	-	-	Remove
4779	Acacia disparrima	Black Wattle	150	160	219	14.0	3.0	2.6	1.7	Regular	-	-	-	-	-	Typical	-	-	-	-	Typical	-	-	-	-	-	-	Remove
4780	Acacia disparrima	Black Wattle	260		260	16.0	4.0	3.1	1.9	Regular	-	-	-	-	-	Typical	-	-	-	-	Typical	-	-	-	-	-	-	Remove
4781	Eucalyptus tereticornis	Forest Red Gum	240		240	20.0	5.0	2.9	1.8	Regular	-	-	-	-	-	Typical	-	-	-	-	Typical	-	-	-	-	-	-	Remove
4782	Eucalyptus tereticornis	Forest Red Gum	240		240	19.0	5.0	2.9	1.8	Regular	-	-	-	-	-	Typical	-	-	-	-	Typical	-	-	-	-	-	-	Remove
4783	Eucalyptus tereticornis	Forest Red Gum	200		200	17.0	3.0	2.4	1.7	Regular	-	-	-	-	-	Typical	-	-	-	-	Typical	-	-	-	-	-	-	Remove

Specimen Details										Canopy Condition Details							Trunk Condition Details					Fauna Details and Habitat Value						
Tree ID	Botanical Name	Common Name	Trunk DBH (mm)	Additional Trunks DBH (mm)	Total DBH (mm) [AS 4970-2009]	Height (m)	Spread (m)	Tree Protection Zone (m)		Canopy Form	Spreading	Thinning	Die-Back	Epicormic Growth	Lopped	Canopy Health	Leaning	Vines	Trunk Damage	Fire Damage	Trunk Health	Scats	Scratches	Hollows	Nest	Termite Nest	Habitat Value	Retention
4784	<i>Lophostemon suaveolens</i>	Swamp Box	160		160	14.0	3.0	2.0	1.5	Regular	-	-	-	-	-	Typical	-	-	-	-	Typical	-	-	-	-	-	-	Remove
4785	<i>Eucalyptus tereticornis</i>	Forest Red Gum	210		210	16.0	3.0	2.5	1.7	Regular	-	-	-	-	-	Typical	-	-	-	-	Typical	-	-	-	-	-	-	Remove
4786	<i>Eucalyptus tereticornis</i>	Forest Red Gum	160		160	14.0	3.0	2.0	1.5	Regular	-	-	-	-	-	Typical	-	-	-	-	Typical	-	-	-	-	-	-	Remove
4787	<i>Eucalyptus tereticornis</i>	Forest Red Gum	150	140	205	17.0	3.0	2.5	1.7	Regular	-	-	-	-	-	Typical	-	-	-	-	Typical	-	-	-	-	-	-	Remove
4788	<i>Eucalyptus tereticornis</i>	Forest Red Gum	180		180	16.0	3.0	2.2	1.6	Regular	-	-	-	-	-	Typical	-	-	-	-	Typical	-	-	-	-	-	-	Remove
4789	<i>Acacia disparrima</i>	Black Wattle	180	120	216	12.0	3.0	2.6	1.7	Regular	-	-	-	-	-	Typical	-	-	-	-	Typical	-	-	-	-	-	-	Remove
4790	<i>Acacia disparrima</i>	Black Wattle	160		160	12.0	3.0	2.0	1.5	Regular	-	-	-	-	-	Typical	-	-	-	-	Typical	-	-	-	-	-	-	Remove
4791	<i>Eucalyptus tereticornis</i>	Forest Red Gum	430		430	20.0	5.0	5.2	2.3	Regular	-	-	-	-	-	Typical	-	-	-	-	Typical	-	-	-	-	-	-	Remove
4792	<i>Acacia disparrima</i>	Black Wattle	300	260	397	15.0	5.0	4.8	2.2	Regular	-	-	-	-	-	Typical	-	-	-	-	Typical	-	-	-	-	-	-	Remove
4793	<i>Acacia disparrima</i>	Black Wattle	160		160	13.0	3.0	2.0	1.5	Regular	-	-	-	-	-	Typical	-	-	-	-	Typical	-	-	-	-	-	-	Remove
4794	<i>Acacia disparrima</i>	Black Wattle	180		180	14.0	3.0	2.2	1.6	Regular	-	-	-	-	-	Typical	-	-	-	-	Typical	-	-	-	-	-	-	Remove
4795	<i>Eucalyptus tereticornis</i>	Forest Red Gum	190		190	15.0	3.0	2.3	1.6	Regular	-	-	-	-	-	Typical	-	-	-	-	Typical	-	-	-	-	-	-	Remove
4796	<i>Eucalyptus tereticornis</i>	Forest Red Gum	160		160	15.0	3.0	2.0	1.5	Regular	-	-	-	-	-	Typical	-	-	-	-	Typical	-	-	-	-	-	-	Remove
4797	<i>Eucalyptus tereticornis</i>	Forest Red Gum	200		200	14.0	3.0	2.4	1.7	Regular	-	-	-	-	-	Typical	-	-	-	-	Typical	-	-	-	-	-	-	Remove
4798	<i>Acacia disparrima</i>	Black Wattle	250	200, 170	362	11.0	4.0	4.3	2.2	Regular	-	-	-	-	-	Typical	-	-	-	-	Typical	-	-	-	-	-	-	Remove
4799	<i>Eucalyptus tereticornis</i>	Forest Red Gum	220		220	17.0	4.0	2.6	1.8	Regular	-	-	-	-	-	Typical	-	-	-	-	Typical	-	-	-	-	-	-	Remove
4800	<i>Corymbia intermedia</i>	Pink Bloodwood	250		250	16.0	3.0	3.0	1.8	Regular	-	-	-	-	-	Typical	-	-	-	-	Typical	-	-	-	-	-	-	Remove
4801	<i>Petalostigma pubescens</i>	Quinine Bush	250	180	308	10.0	6.0	3.7	2.0	Regular	-	-	-	-	-	Typical	-	-	-	-	Typical	-	-	-	-	-	-	Remove
4802	<i>Eucalyptus tereticornis</i>	Forest Red Gum	230		230	16.0	4.0	2.8	1.8	Regular	-	-	-	-	-	Typical	-	-	-	-	Typical	-	-	-	-	-	-	Remove
4803	<i>Acacia disparrima</i>	Black Wattle	280		280	15.0	3.0	3.4	1.9	Regular	-	-	-	-	-	Typical	-	-	-	-	Typical	-	-	-	-	-	-	Remove
4804	<i>Eucalyptus tereticornis</i>	Forest Red Gum	160	170	233	15.0	3.0	2.8	1.8	Regular	-	-	-	-	-	Typical	-	-	-	-	Typical	-	-	-	-	-	-	Remove
4805	<i>Corymbia intermedia</i>	Pink Bloodwood	150		150	14.0	3.0	2.0	1.5	Regular	-	-	-	-	-	Typical	-	-	-	-	Typical	-	-	-	-	-	-	Remove
4806	<i>Acacia disparrima</i>	Black Wattle	170	150	227	13.0	3.0	2.7	1.8	Regular	-	-	-	-	-	Typical	-	-	-	-	Typical	-	-	-	-	-	-	Remove
4807	<i>Eucalyptus tereticornis</i>	Forest Red Gum	220		220	17.0	3.0	2.6	1.8	Regular	-	-	-	-	-	Typical	-	-	-	-	Typical	-	-	-	-	-	-	Remove
4808	<i>Corymbia intermedia</i>	Pink Bloodwood	160		160	13.0	2.0	2.0	1.5	Regular	-	-	-	-	-	Typical	-	-	-	-	Typical	-	-	-	-	-	-	Remove
4809	<i>Acacia disparrima</i>	Black Wattle	180		180	12.0	3.0	2.2	1.6	Regular	-	-	-	-	-	Typical	-	-	-	-	Typical	-	-	-	-	-	-	Remove
4810	<i>Eucalyptus tereticornis</i>	Forest Red Gum	180		180	16.0	3.0	2.2	1.6	Regular	-	-	-	-	-	Typical	-	-	-	-	Typical	-	-	-	-	-	-	Remove
4811	<i>Eucalyptus siderophloia</i>	Northern Grey Ironbark	190		190	15.0	3.0	2.3	1.6	Regular	-	-	-	-	-	Typical	-	-	-	-	Typical	-	-	-	-	-	-	Remove
4812	<i>Eucalyptus siderophloia</i>	Northern Grey Ironbark	330		330	17.0	5.0	4.0	2.1	Regular	-	-	-	-	-	Typical	-	-	-	-	Typical	-	-	-	-	-	-	Remove
4813	<i>Acacia disparrima</i>	Black Wattle	240		240	15.0	4.0	2.9	1.8	Regular	-	-	-	-	-	Typical	-	-	-	-	Typical	-	-	-	-	-	-	Remove
4814	<i>Acacia disparrima</i>	Black Wattle	190		190	15.0	3.0	2.3	1.6	Regular	-	-	-	-	-	Typical	-	-	-	-	Typical	-	-	-	-	-	-	Remove
4815	<i>Corymbia intermedia</i>	Pink Bloodwood	250		250	14.0	4.0	3.0	1.8	Regular	-	-	-	-	-	Typical	-	-	-	-	Typical	-	-	-	-	-	-	Remove
4816	<i>Eucalyptus tereticornis</i>	Forest Red Gum	160		160	15.0	3.0	2.0	1.5	Regular	-	-	-	-	-	Typical	-	-	-	-	Typical	-	-	-	-	-	-	Remove
4817	<i>Eucalyptus tereticornis</i>	Forest Red Gum	180		180	14.0	3.0	2.2	1.6	Regular	-	-	-	-	-	Typical	-	-	-	-	Typical	-	-	-	-	-	-	Remove
4818	<i>Corymbia intermedia</i>	Pink Bloodwood	160		160	14.0	3.0	2.0	1.5	One-sided	-	-	-	-	-	Typical	-	-	-	-	Typical	-	-	-	-	-	-	Remove
4819	<i>Acacia disparrima</i>	Black Wattle	190		190	13.0	3.0	2.3	1.6	Regular	-	-	-	-	-	Typical	-	-	-	-	Typical	-	-	-	-	-	-	Remove
4820	<i>Acacia disparrima</i>	Black Wattle	150	100	180	13.0	2.0	2.2	1.6	Regular	-	-	-	-	-	Typical	-	-	-	-	Typical	-	-	-	-	-	-	Remove
4821	<i>Acacia disparrima</i>	Black Wattle	220		220	14.0	4.0	2.6	1.8	Regular	-	-	-	-	-	Typical	-	-	-	-	Typical	-	-	-	-	-	-	Remove
4822	<i>Acacia disparrima</i>	Black Wattle	230		230	13.0	3.0	2.8	1.8	Regular	-	-	-	-	-	Typical	Minor	-	-	-	Typical	-	-	-	-	-	-	Remove
4823	<i>Corymbia intermedia</i>	Pink Bloodwood	280		280	17.0	6.0	3.4	1.9	Regular	-	-	-	-	-	Typical	-	-	-	-	Typical	-	-	-	-	-	-	Remove
4824	<i>Acacia disparrima</i>	Black Wattle	170		170	13.0	3.0	2.0	1.6	Regular	-	-	-	-	-	Typical	-	-	-	-	Typical	-	-	-	-	-	-	Remove
4825	<i>Eucalyptus tereticornis</i>	Forest Red Gum	170		170	14.0	2.0	2.0	1.6	Regular	-	-	-	-	-	Typical	-	-	-	-	Typical	-	-	-	-	-	-	Remove

Specimen Details										Canopy Condition Details							Trunk Condition Details					Fauna Details and Habitat Value						
Tree ID	Botanical Name	Common Name	Trunk DBH (mm)	Additional Trunks DBH (mm)	Total DBH (mm) [AS 4970-2009]	Height (m)	Spread (m)	Tree Protection Zone (m)	Structural Root Zone (m)	Canopy Form	Spreading	Thinning	Die-Back	Epicormic Growth	Lopped	Canopy Health	Leaning	Vines	Trunk Damage	Fire Damage	Trunk Health	Scats	Scratches	Hollows	Nest	Termite Nest	Habitat Value	Retention
4826	<i>Eucalyptus siderophloia</i>	Northern Grey Ironbark	260		260	18.0	3.0	3.1	1.9	Regular	-	-	-	-	-	Typical	-	-	-	-	Typical	-	-	-	-	-	-	Remove
4827	DEAD/STAG		910		910	16.0	3.0	10.9	3.2	Regular	-	-	-	-	-	Typical	-	-	-	-	Typical	-	-	Small	-	-	-	Remove
4828	<i>Eucalyptus siderophloia</i>	Northern Grey Ironbark	190		190	16.0	3.0	2.3	1.6	Regular	-	-	-	-	-	Typical	-	-	-	-	Typical	-	-	-	-	-	-	Remove
4829	<i>Eucalyptus siderophloia</i>	Northern Grey Ironbark	240		240	18.0	4.0	2.9	1.8	Regular	-	-	-	-	-	Typical	-	-	-	-	Typical	-	-	-	-	-	-	Remove
4830	<i>Eucalyptus siderophloia</i>	Northern Grey Ironbark	250		250	17.0	4.0	3.0	1.8	Regular	-	-	-	-	-	Typical	-	-	-	-	Typical	-	-	-	-	-	-	Remove
4831	<i>Eucalyptus siderophloia</i>	Northern Grey Ironbark	250		250	17.0	3.0	3.0	1.8	Regular	-	-	-	-	-	Typical	-	-	-	-	Typical	-	-	-	-	-	-	Remove
4832	<i>Eucalyptus siderophloia</i>	Northern Grey Ironbark	250		250	17.0	3.0	3.0	1.8	Regular	-	-	-	-	-	Typical	-	-	-	-	Typical	-	-	-	-	-	-	Remove
4833	<i>Eucalyptus siderophloia</i>	Northern Grey Ironbark	220		220	18.0	3.0	2.6	1.8	Regular	-	-	-	-	-	Typical	-	-	-	-	Typical	-	-	-	-	-	-	Remove
4834	<i>Eucalyptus siderophloia</i>	Northern Grey Ironbark	190		190	16.0	3.0	2.3	1.6	Regular	-	-	-	-	-	Typical	-	-	-	-	Typical	-	-	-	-	-	-	Remove
4835	<i>Eucalyptus siderophloia</i>	Northern Grey Ironbark	180		180	21.0	3.0	2.2	1.6	Regular	-	-	-	-	-	Typical	-	-	-	-	Typical	-	-	-	-	-	-	Remove
4836	<i>Eucalyptus siderophloia</i>	Northern Grey Ironbark	190		190	17.0	3.0	2.3	1.6	Regular	-	-	-	-	-	Typical	-	-	-	-	Typical	-	-	-	-	-	-	Remove
4837	<i>Eucalyptus moluccana</i>	Gum-topped Box	260		260	21.0	5.0	3.1	1.9	Regular	-	-	-	-	-	Typical	-	-	-	-	Typical	-	-	-	-	-	-	Remove
4838	<i>Corymbia intermedia</i>	Pink Bloodwood	160		160	15.0	3.0	2.0	1.5	Regular	-	-	-	-	-	Typical	-	-	-	-	Typical	-	-	-	-	-	-	Remove
4839	<i>Eucalyptus siderophloia</i>	Northern Grey Ironbark	240		240	17.0	4.0	2.9	1.8	Regular	-	-	-	-	-	Typical	-	-	-	-	Typical	-	-	-	-	-	-	Remove
4840	<i>Eucalyptus siderophloia</i>	Northern Grey Ironbark	180		180	16.0	3.0	2.2	1.6	Regular	-	-	-	-	-	Typical	-	-	-	-	Typical	-	-	-	-	-	-	Remove
4841	<i>Acacia disarrima</i>	Black Wattle	180	190	262	10.0	4.0	3.1	1.9	Regular	-	-	-	-	-	Typical	Major	-	-	-	-	Typical	-	-	-	-	-	Remove
4842	<i>Eucalyptus moluccana</i>	Gum-topped Box	160		160	16.0	2.0	2.0	1.5	Regular	-	-	-	-	-	Typical	-	-	-	-	Typical	-	-	-	-	-	-	Remove
4843	<i>Eucalyptus siderophloia</i>	Northern Grey Ironbark	180		180	15.0	3.0	2.2	1.6	Regular	-	-	-	-	-	Typical	-	-	-	-	Typical	-	-	-	-	-	-	Remove
4844	<i>Eucalyptus siderophloia</i>	Northern Grey Ironbark	160		160	13.0	3.0	2.0	1.5	Regular	-	-	-	-	-	Typical	-	-	-	-	Typical	-	-	-	-	-	-	Remove
4845	<i>Eucalyptus siderophloia</i>	Northern Grey Ironbark	220		220	13.0	3.0	2.6	1.8	Regular	-	-	-	-	-	Typical	-	-	-	-	Typical	-	-	-	-	-	-	Retain
4846	<i>Eucalyptus moluccana</i>	Gum-topped Box	170		170	14.0	3.0	2.0	1.6	Regular	-	Thinning	Die-back	Epicormic	-	Poor	-	-	-	-	Typical	-	-	-	-	-	-	Retain
4847	<i>Eucalyptus tereticornis</i>	Forest Red Gum	530		530	21.0	8.0	6.4	2.5	Regular	-	-	-	-	-	Typical	-	-	-	-	Typical	-	-	-	-	-	-	Retain
4848	<i>Acacia disarrima</i>	Black Wattle	200		200	12.0	3.0	2.4	1.7	Regular	-	-	-	-	-	Typical	-	-	-	-	Typical	-	-	-	-	-	-	Retain
4849	<i>Eucalyptus moluccana</i>	Gum-topped Box	210		210	17.0	5.0	2.5	1.7	One-sided	-	-	-	-	-	Typical	-	-	-	-	Typical	-	-	-	-	-	-	Retain
4850	<i>Eucalyptus moluccana</i>	Gum-topped Box	280		280	20.0	5.0	3.4	1.9	Regular	-	-	-	-	-	Typical	-	-	-	-	Typical	-	-	-	-	-	-	Retain
4851	<i>Eucalyptus moluccana</i>	Gum-topped Box	220		220	17.0	3.0	2.6	1.8	One-sided	-	-	-	-	-	Typical	-	-	-	-	Typical	-	-	-	-	-	-	Retain
4852	<i>Eucalyptus moluccana</i>	Gum-topped Box	700		700	26.0	9.0	8.4	2.8	Regular	-	Thinning	Die-back	Epicormic	-	Poor	-	-	-	-	Typical	-	-	-	-	-	-	Retain
4853	<i>Eucalyptus moluccana</i>	Gum-topped Box	510		510	26.0	8.0	6.1	2.5	Regular	-	-	-	-	-	Typical	-	-	-	-	Typical	-	-	-	-	-	-	Retain
4854	<i>Eucalyptus moluccana</i>	Gum-topped Box	410		410	28.0	10.0	4.9	2.3	Regular	-	-	-	-	-	Typical	-	-	-	-	Typical	-	-	-	-	-	-	Retain
4855	<i>Eucalyptus tereticornis</i>	Forest Red Gum	230		230	20.0	4.0	2.8	1.8	One-sided	-	-	-	-	-	Typical	-	-	-	-	Typical	-	-	-	-	-	-	Retain
4856	<i>Eucalyptus siderophloia</i>	Northern Grey Ironbark	380		380	19.0	7.0	4.6	2.2	Regular	-	-	-	-	-	Typical	-	-	-	-	Typical	-	-	-	-	-	-	Retain
4857	<i>Eucalyptus moluccana</i>	Gum-topped Box	400		400	26.0	10.0	4.8	2.3	Regular	-	-	-	-	-	Typical	-	-	-	-	Typical	-	-	-	-	-	-	Retain
4858	<i>Eucalyptus siderophloia</i>	Northern Grey Ironbark	180		180	16.0	3.0	2.2	1.6	Regular	-	-	-	-	-	Typical	-	-	-	-	Typical	-	-	-	-	-	-	Retain
4859	<i>Eucalyptus tereticornis</i>	Forest Red Gum	480		480	23.0	9.0	5.8	2.4	Regular	-	-	-	-	-	Typical	-	-	-	-	Typical	-	-	-	-	-	-	Retain
4860	<i>Eucalyptus moluccana</i>	Gum-topped Box	490		490	33.0	9.0	5.9	2.5	Regular	-	-	-	-	-	Typical	-	-	-	-	Typical	-	-	-	-	-	-	Retain
4861	<i>Eucalyptus moluccana</i>	Gum-topped Box	170		170	18.0	3.0	2.0	1.6	Regular	-	-	-	-	-	Typical	-	-	-	-	Typical	-	-	-	-	-	-	Retain
4862	<i>Eucalyptus moluccana</i>	Gum-topped Box	310		310	22.0	5.0	3.7	2.0	Regular	-	-	-	-	-	Typical	-	-	-	-	Typical	-	-	-	-	-	-	Retain
4863	<i>Eucalyptus moluccana</i>	Gum-topped Box	460		460	26.0	12.0	5.5	2.4	Regular	-	-	-	-	-	Typical	-	-	-	-	Typical	-	-	-	-	-	-	Retain
4864	<i>Eucalyptus moluccana</i>	Gum-topped Box	230		230	19.0	2.0	2.8	1.8	One-sided	-	Thinning	Die-back	-	-	Poor	-	-	-	-	Typical	-	-	-	-	-	-	Retain
4865	<i>Eucalyptus moluccana</i>	Gum-topped Box	200		200	18.0	4.0	2.4	1.7	Regular	-	-	-	-	-	Typical	-	-	-	-	Typical	-	-	-	-	-	-	Retain
4866	<i>Eucalyptus moluccana</i>	Gum-topped Box	190		190	16.0	3.0	2.3	1.6	Regular	-	-	-	-	-	Typical	-	-	-	-	Typical	-	-	-	-	-	-	Retain
4867	<i>Eucalyptus siderophloia</i>	Northern Grey Ironbark	290		290	19.0	6.0	3.5	2.0	Regular	-	-	-	-	-	Typical	-	-	-	-	Typical	-	-	-	-	-	-	Retain

Tree ID	Specimen Details										Canopy Condition Details						Trunk Condition Details					Fauna Details and Habitat Value						Retention
	Botanical Name	Common Name	Trunk DBH (mm)	Additional Trunks DBH (mm)	Total DBH (mm) [AS 4970-2009]	Height (m)	Spread (m)	Tree Protection Zone (m)	Structural Root Zone (m)	Canopy Form	Spreading	Thinning	Die-Back	Epicormic Growth	Lopped	Canopy Health	Leaning	Vines	Trunk Damage	Fire Damage	Trunk Health	Scats	Scratches	Hollows	Nest	Termite Nest	Habitat Value	
4868	<i>Corymbia citriodora</i>	Spotted Gum	200		200	16.0	3.0	2.4	1.7	Regular	-	-	-	-	-	Typical	-	-	-	-	Typical	-	-	-	-	-	-	Retain
4869	<i>Eucalyptus moluccana</i>	Gum-topped Box	310		310	26.0	6.0	3.7	2.0	Regular	-	-	-	-	-	Typical	-	-	-	-	Typical	-	-	-	-	-	-	Retain
4870	<i>Eucalyptus siderophloia</i>	Northern Grey Ironbark	240		240	20.0	3.0	2.9	1.8	Regular	-	-	-	-	-	Typical	-	-	-	-	Typical	-	-	-	-	-	-	Retain
4871	<i>Eucalyptus siderophloia</i>	Northern Grey Ironbark	250		250	18.0	3.0	3.0	1.8	Regular	-	-	-	-	-	Typical	-	-	-	-	Typical	-	-	-	-	-	-	Retain
4872	<i>Eucalyptus siderophloia</i>	Northern Grey Ironbark	200		200	15.0	3.0	2.4	1.7	Regular	-	-	-	-	-	Typical	-	-	-	-	Typical	-	-	-	-	-	-	Retain
4873	<i>Eucalyptus moluccana</i>	Gum-topped Box	300		300	21.0	5.0	3.6	2.0	Regular	-	-	-	-	-	Typical	-	-	-	-	Typical	-	-	-	-	-	-	Retain
4874	<i>Eucalyptus tereticornis</i>	Forest Red Gum	180		180	16.0	2.0	2.2	1.6	Regular	-	-	-	-	-	Typical	-	-	-	-	Typical	-	-	-	-	-	-	Retain
4875	<i>Eucalyptus siderophloia</i>	Northern Grey Ironbark	150		150	17.0	2.0	2.0	1.5	Regular	-	-	-	-	-	Typical	-	-	-	-	Typical	-	-	-	-	-	-	Retain
4876	<i>Eucalyptus siderophloia</i>	Northern Grey Ironbark	250		250	21.0	6.0	3.0	1.8	Regular	-	-	-	-	-	Typical	-	-	-	-	Typical	-	-	-	-	-	-	Retain
4877	<i>Acacia disparrima</i>	Black Wattle	180		180	14.0	3.0	2.2	1.6	Regular	-	-	-	-	-	Typical	-	-	-	-	Typical	-	-	-	-	-	-	Remove
4878	<i>Eucalyptus siderophloia</i>	Northern Grey Ironbark	250		250	18.0	3.0	3.0	1.8	Regular	-	-	-	-	-	Typical	-	-	-	-	Typical	-	-	-	-	-	-	Remove
4879	<i>Eucalyptus siderophloia</i>	Northern Grey Ironbark	180		180	16.0	3.0	2.2	1.6	Regular	-	-	-	-	-	Typical	-	-	-	-	Typical	-	-	-	-	-	-	Remove
4880	<i>Eucalyptus siderophloia</i>	Northern Grey Ironbark	200		200	21.0	5.0	2.4	1.7	Regular	-	-	-	-	-	Typical	-	-	-	-	Typical	-	-	-	-	-	-	Remove
4881	<i>Eucalyptus siderophloia</i>	Northern Grey Ironbark	210		210	18.0	3.0	2.5	1.7	Regular	-	-	-	-	-	Typical	-	-	-	-	Typical	-	-	-	-	-	-	Remove
4882	<i>Eucalyptus siderophloia</i>	Northern Grey Ironbark	180		180	18.0	3.0	2.2	1.6	Regular	-	-	-	-	-	Typical	-	-	-	-	Typical	-	-	-	-	-	-	Remove
4883	<i>Eucalyptus siderophloia</i>	Northern Grey Ironbark	170		170	18.0	3.0	2.0	1.6	One-sided	-	-	-	-	-	Typical	-	-	-	-	Typical	-	-	-	-	-	-	Remove
4884	<i>Eucalyptus siderophloia</i>	Northern Grey Ironbark	170		170	16.0	3.0	2.0	1.6	Regular	-	-	-	-	-	Typical	-	-	-	-	Typical	-	-	-	-	-	-	Remove
4885	<i>Eucalyptus siderophloia</i>	Northern Grey Ironbark	210		210	20.0	4.0	2.5	1.7	Regular	-	-	-	-	-	Typical	-	-	-	-	Typical	-	-	-	-	-	-	Remove
4886	<i>Eucalyptus siderophloia</i>	Northern Grey Ironbark	190		190	19.0	4.0	2.3	1.6	Regular	-	-	-	-	-	Typical	-	-	-	-	Typical	-	-	-	-	-	-	Remove
4887	<i>Eucalyptus siderophloia</i>	Northern Grey Ironbark	180		180	21.0	3.0	2.2	1.6	Regular	-	-	-	-	-	Typical	-	-	-	-	Typical	-	-	-	-	-	-	Remove
4888	<i>Eucalyptus siderophloia</i>	Northern Grey Ironbark	200		200	17.0	4.0	2.4	1.7	Regular	-	-	-	-	-	Typical	-	-	-	-	Typical	-	-	-	-	-	-	Remove
4889	<i>Eucalyptus siderophloia</i>	Northern Grey Ironbark	230		230	17.0	4.0	2.8	1.8	Regular	-	-	-	-	-	Typical	-	-	-	-	Typical	-	-	-	-	-	-	Remove
4890	<i>Eucalyptus siderophloia</i>	Northern Grey Ironbark	190		190	16.0	3.0	2.3	1.6	Regular	-	-	-	-	-	Typical	-	-	-	-	Typical	-	-	-	-	-	-	Remove
4891	<i>Eucalyptus siderophloia</i>	Northern Grey Ironbark	200		200	16.0	3.0	2.4	1.7	Regular	-	-	-	-	-	Typical	-	-	-	-	Typical	-	-	-	-	-	-	Remove
4892	<i>Eucalyptus siderophloia</i>	Northern Grey Ironbark	210		210	18.0	4.0	2.5	1.7	Regular	-	-	-	-	-	Typical	-	-	-	-	Typical	-	-	-	-	-	-	Remove
4893	<i>Eucalyptus siderophloia</i>	Northern Grey Ironbark	200		200	17.0	3.0	2.4	1.7	Regular	-	-	-	-	-	Typical	-	-	-	-	Typical	-	-	-	-	-	-	Remove
4894	<i>Eucalyptus siderophloia</i>	Northern Grey Ironbark	200		200	18.0	4.0	2.4	1.7	Regular	-	-	-	-	-	Typical	-	-	-	-	Typical	-	-	-	-	-	-	Remove
4895	<i>Eucalyptus siderophloia</i>	Northern Grey Ironbark	160		160	17.0	3.0	2.0	1.5	Regular	-	-	-	-	-	Typical	-	-	-	-	Typical	-	-	-	-	-	-	Remove
4896	<i>Acacia disparrima</i>	Black Wattle	200	180	269	13.0	4.0	3.2	1.9	Regular	-	-	-	-	-	Typical	-	-	-	-	Typical	-	-	-	-	-	-	Remove
4897	<i>Eucalyptus siderophloia</i>	Northern Grey Ironbark	170		170	17.0	3.0	2.0	1.6	Regular	-	-	-	-	-	Typical	-	-	-	-	Typical	-	-	-	-	-	-	Remove
4898	<i>Eucalyptus siderophloia</i>	Northern Grey Ironbark	220		220	19.0	4.0	2.6	1.8	Regular	-	-	-	-	-	Typical	-	-	-	-	Typical	-	-	-	-	-	-	Retain
4899	<i>Eucalyptus siderophloia</i>	Northern Grey Ironbark	180		180	17.0	3.0	2.2	1.6	Regular	-	-	-	-	-	Typical	-	-	-	-	Typical	-	-	-	-	-	-	Retain
4900	<i>Eucalyptus siderophloia</i>	Northern Grey Ironbark	240		240	19.0	5.0	2.9	1.8	Regular	-	-	-	-	-	Typical	-	-	-	-	Typical	-	-	-	-	-	-	Retain
4901	<i>Eucalyptus siderophloia</i>	Northern Grey Ironbark	300		300	17.0	4.0	3.6	2.0	Regular	-	-	-	-	-	Typical	-	-	-	-	Typical	-	-	-	-	-	-	Retain
4902	<i>Eucalyptus siderophloia</i>	Northern Grey Ironbark	220		220	17.0	3.0	2.6	1.8	Regular	-	-	-	-	-	Typical	-	-	-	-	Typical	-	-	-	-	-	-	Retain
4903	<i>Acacia disparrima</i>	Black Wattle	180		180	13.0	3.0	2.2	1.6	Regular	-	-	Die-back	-	-	Poor	-	-	-	-	Typical	-	-	-	-	-	-	Remove
4904	<i>Eucalyptus siderophloia</i>	Northern Grey Ironbark	230		230	20.0	5.0	2.8	1.8	Regular	-	-	-	-	-	Typical	-	-	-	-	Typical	-	-	-	-	-	-	Remove
4905	<i>Eucalyptus siderophloia</i>	Northern Grey Ironbark	230		230	16.0	3.0	2.8	1.8	One-sided	-	-	-	-	-	Typical	-	-	-	-	Typical	-	-	-	-	-	-	Remove
4906	<i>Eucalyptus siderophloia</i>	Northern Grey Ironbark	230		230	15.0	3.0	2.8	1.8	Regular	-	-	-	-	-	Typical	-	-	-	-	Typical	-	-	-	-	-	-	Remove
4907	<i>Eucalyptus siderophloia</i>	Northern Grey Ironbark	270		270	22.0	4.0	3.2	1.9	Regular	-	-	-	-	-	Typical	-	-	-	-	Typical	-	-	-	-	-	-	Remove
4908	<i>Eucalyptus siderophloia</i>	Northern Grey Ironbark	720		720	22.0	10.0	8.6	2.9	Regular	-	Thinning	Die-back	-	-	Poor	-	-	-	-	Typical	-	-	-	Small	-	-	Remove
4909	<i>Eucalyptus siderophloia</i>	Northern Grey Ironbark	160		160	10.0	3.0	2.0	1.5	Regular	-	-	-	-	-	Typical	-	-	-	-	Typical	-	-	-	-	-	-	Remove

Specimen Details										Canopy Condition Details							Trunk Condition Details					Fauna Details and Habitat Value						
Tree ID	Botanical Name	Common Name	Trunk DBH (mm)	Additional Trunks DBH (mm)	Total DBH (mm) [AS 4970-2009]	Height (m)	Spread (m)	Tree Protection Zone (m)		Canopy Form	Spreading	Thinning	Die-Back	Epicormic Growth	Lopped	Canopy Health	Leaning	Vines	Trunk Damage	Fire Damage	Trunk Health	Scats	Scratches	Hollows	Nest	Termite Nest	Habitat Value	Retention
4910	Acacia disparrima	Black Wattle	280		280	15.0	5.0	3.4	1.9	Regular	-	-	-	-	-	Typical	-	-	-	-	Typical	-	-	-	-	-	-	Arborist
4911	Eucalyptus siderophloia	Northern Grey Ironbark	240		240	15.0	5.0	2.9	1.8	Regular	-	-	-	-	-	Typical	-	-	-	-	Typical	-	-	-	-	-	-	Retain
4912	Acacia disparrima	Black Wattle	210	140, 150	294	14.0	3.0	3.5	2.0	Regular	-	-	-	-	-	Typical	-	-	-	-	Typical	-	-	-	-	-	-	Retain
4913	DEAD/STAG		580		580	16.0	6.0	7.0	2.6	Regular	-	-	-	-	-	Typical	-	-	-	-	Typical	-	-	Large	-	-	-	Remove
4914	Acacia disparrima	Black Wattle	280		280	15.0	4.0	3.4	1.9	Regular	-	-	-	-	-	Typical	-	-	-	-	Typical	-	-	-	-	-	-	Remove
4915	Eucalyptus siderophloia	Northern Grey Ironbark	240		240	16.0	4.0	2.9	1.8	Regular	-	-	-	-	-	Typical	-	-	-	-	Typical	-	-	-	-	-	-	Remove
4916	Acacia disparrima	Black Wattle	250		250	16.0	4.0	3.0	1.8	Regular	-	-	-	-	-	Typical	-	-	-	-	Typical	-	-	-	-	-	-	Remove
4917	Acacia disparrima	Black Wattle	220		220	16.0	4.0	2.6	1.8	Regular	-	-	-	-	-	Typical	-	-	-	-	Typical	-	-	-	-	-	-	Remove
4918	Eucalyptus siderophloia	Northern Grey Ironbark	210		210	16.0	3.0	2.5	1.7	Regular	-	-	-	-	-	Typical	-	-	-	-	Typical	-	-	-	-	-	-	Remove
4919	Acacia disparrima	Black Wattle	160	150	219	11.0	3.0	2.6	1.7	One-sided	-	-	-	-	-	Typical	-	-	-	-	Typical	-	-	-	-	-	-	Remove
4920	Eucalyptus siderophloia	Northern Grey Ironbark	250		250	18.0	4.0	3.0	1.8	Regular	-	-	-	-	-	Typical	-	-	-	-	Typical	-	-	-	-	-	-	Remove
4921	Eucalyptus siderophloia	Northern Grey Ironbark	330		330	22.0	6.0	4.0	2.1	Regular	-	-	-	-	-	Typical	-	-	-	-	Typical	-	-	-	-	-	-	Remove
4922	Acacia disparrima	Black Wattle	180	170, 150	289	12.0	5.0	3.5	2.0	Regular	-	-	-	-	-	Typical	-	-	-	-	Typical	-	-	-	-	-	-	Remove
4923	Eucalyptus tereticornis	Forest Red Gum	190		190	16.0	3.0	2.3	1.6	Regular	-	-	-	-	-	Typical	-	-	-	-	Typical	-	-	-	-	-	-	Remove
4924	Acacia disparrima	Black Wattle	350		350	14.0	5.0	4.2	2.1	Regular	-	-	-	-	-	Typical	-	-	-	-	Typical	-	-	-	-	-	-	Remove
4925	Lophostemon suaveolens	Swamp Box	190		190	14.0	3.0	2.3	1.6	Regular	-	-	-	-	-	Typical	-	-	-	-	Typical	-	-	-	-	-	-	Remove
4926	Lophostemon suaveolens	Swamp Box	190		190	14.0	3.0	2.3	1.6	One-sided	-	-	-	-	-	Typical	-	-	-	-	Typical	-	-	-	-	-	-	Remove
4927	Acacia disparrima	Black Wattle	200		200	14.0	3.0	2.4	1.7	Regular	-	-	-	-	-	Typical	-	-	-	-	Typical	-	-	-	-	-	-	Retain
4928	Lophostemon suaveolens	Swamp Box	180		180	14.0	3.0	2.2	1.6	Regular	-	-	-	-	-	Typical	-	-	-	-	Typical	-	-	-	-	-	-	Retain
4929	Eucalyptus tereticornis	Forest Red Gum	190		190	16.0	3.0	2.3	1.6	Regular	-	-	-	-	-	Typical	-	-	-	-	Typical	-	-	-	-	-	-	Retain
4930	Acacia disparrima	Black Wattle	180		180	14.0	3.0	2.2	1.6	Regular	-	-	-	-	-	Typical	-	-	-	-	Typical	-	-	-	-	-	-	Retain
4931	Eucalyptus tereticornis	Forest Red Gum	200		200	17.0	4.0	2.4	1.7	Regular	-	-	-	-	-	Typical	-	-	-	-	Typical	-	-	-	-	-	-	Retain
4932	DEAD/STAG		990		990	14.0	5.0	11.9	3.3	Regular	-	-	-	-	-	Typical	-	-	-	-	Typical	-	-	Large	-	-	-	Retain
4933	Corymbia citriodora	Spotted Gum	180		180	16.0	2.0	2.2	1.6	Regular	-	-	-	-	-	Typical	-	-	-	-	Typical	-	-	-	-	-	-	Retain
4934	Corymbia citriodora	Spotted Gum	190		190	16.0	3.0	2.3	1.6	Regular	-	-	-	-	-	Typical	-	-	-	-	Typical	-	-	-	-	-	-	Retain
4935	Corymbia citriodora	Spotted Gum	180		180	16.0	3.0	2.2	1.6	Regular	-	-	-	-	-	Typical	-	-	-	-	Typical	-	-	-	-	-	-	Retain
4936	Corymbia tessellaris	Moreton Bay Ash	170		170	17.0	3.0	2.0	1.6	Regular	-	-	-	-	-	Typical	-	-	-	-	Typical	-	-	-	-	-	-	Retain
4937	Corymbia citriodora	Spotted Gum	290		290	20.0	5.0	3.5	2.0	Regular	-	-	-	-	-	Typical	-	-	-	-	Typical	-	-	-	-	-	-	Retain
4938	Eucalyptus tereticornis	Forest Red Gum	190		190	17.0	3.0	2.3	1.6	Regular	-	-	-	-	-	Typical	-	-	-	-	Typical	-	-	-	-	-	-	Retain
4939	Eucalyptus tereticornis	Forest Red Gum	270		270	19.0	5.0	3.2	1.9	Regular	-	Thinning	-	-	-	Typical	-	-	-	-	Typical	-	-	-	-	-	-	Retain
4940	Acacia disparrima	Black Wattle	230		230	10.0	3.0	2.8	1.8	Regular	-	Thinning	Die-back	-	-	Poor	-	-	-	-	Typical	-	-	-	-	-	-	Retain
4941	Corymbia citriodora	Spotted Gum	180		180	16.0	3.0	2.2	1.6	Regular	-	-	-	-	-	Typical	-	-	-	-	Typical	-	-	-	-	-	-	Remove
4942	Eucalyptus siderophloia	Northern Grey Ironbark	160		160	12.0	3.0	2.0	1.5	Regular	-	-	-	-	-	Typical	-	-	-	-	Typical	-	-	-	-	-	-	Remove
4943	Eucalyptus siderophloia	Northern Grey Ironbark	300		300	17.0	4.0	3.6	2.0	Regular	-	Thinning	Die-back	Epicormic	-	Poor	-	-	-	-	Typical	-	-	-	-	-	-	Remove
4944	Eucalyptus siderophloia	Northern Grey Ironbark	200		200	17.0	3.0	2.4	1.7	Regular	-	-	-	-	-	Typical	-	-	-	-	Typical	-	-	-	-	-	-	Remove
4945	Eucalyptus siderophloia	Northern Grey Ironbark	240		240	17.0	3.0	2.9	1.8	Regular	-	-	-	-	-	Typical	-	-	-	-	Typical	-	-	-	-	-	-	Remove
4946	Eucalyptus siderophloia	Northern Grey Ironbark	260		260	22.0	6.0	3.1	1.9	Regular	-	-	-	-	-	Typical	-	-	-	-	Typical	-	-	-	-	-	-	Remove
4947	Eucalyptus siderophloia	Northern Grey Ironbark	160		160	14.0	3.0	2.0	1.5	Regular	-	-	-	-	-	Typical	-	-	-	-	Typical	-	-	-	-	-	-	Remove
4948	Eucalyptus siderophloia	Northern Grey Ironbark	180		180	14.0	3.0	2.2	1.6	Regular	-	-	-	-	-	Typical	-	-	-	-	Typical	-	-	-	-	-	-	Remove
4949	Eucalyptus siderophloia	Northern Grey Ironbark	270		270	20.0	6.0	3.2	1.9	Regular	-	-	-	-	-	Typical	-	-	-	-	Typical	-	-	-	-	-	-	Remove
4950	Corymbia citriodora	Spotted Gum	230		230	19.0	3.0	2.8	1.8	Regular	-	-	-	-	-	Typical	-	-	-	-	Typical	-	-	-	-	-	-	Remove
4951	Eucalyptus siderophloia	Northern Grey Ironbark	260		260	17.0	5.0	3.1	1.9	Regular	-	-	-	-	-	Typical	-	-	-	-	Typical	-	-	-	-	-	-	Remove

Specimen Details										Canopy Condition Details							Trunk Condition Details					Fauna Details and Habitat Value						
Tree ID	Botanical Name	Common Name	Trunk DBH (mm)	Additional Trunks DBH (mm)	Total DBH (mm) [AS 4970-2009]	Height (m)	Spread (m)	Tree Protection Zone (m)		Canopy Form	Spreading	Thinning	Die-Back	Epicormic Growth	Lopped	Canopy Health	Leaning	Vines	Trunk Damage	Fire Damage	Trunk Health	Scats	Scratches	Hollows	Nest	Termite Nest	Habitat Value	Retention
4952	<i>Corymbia citriodora</i>	Spotted Gum	230		230	18.0	4.0	2.8	1.8	Regular	-	-	-	-	-	Typical	-	-	-	-	Typical	-	-	-	-	-	-	Remove
4953	<i>Corymbia citriodora</i>	Spotted Gum	200		200	18.0	3.0	2.4	1.7	Regular	-	-	-	-	-	Typical	-	-	-	-	Typical	-	-	-	-	-	-	Remove
4954	<i>Eucalyptus siderophloia</i>	Northern Grey Ironbark	170		170	16.0	3.0	2.0	1.6	Regular	-	-	-	-	-	Typical	-	-	-	-	Typical	-	-	-	-	-	-	Remove
4955	<i>Eucalyptus siderophloia</i>	Northern Grey Ironbark	150		150	14.0	3.0	2.0	1.5	Regular	-	-	-	-	-	Typical	-	-	-	-	Typical	-	-	-	-	-	-	Remove
4956	<i>Corymbia citriodora</i>	Spotted Gum	160		160	14.0	2.0	2.0	1.5	Regular	-	-	-	-	-	Typical	-	-	-	-	Typical	-	-	-	-	-	-	Remove
4957	<i>Corymbia citriodora</i>	Spotted Gum	180		180	16.0	3.0	2.2	1.6	Regular	-	-	-	-	-	Typical	-	-	-	-	Typical	-	-	-	-	-	-	Remove
4958	<i>Eucalyptus siderophloia</i>	Northern Grey Ironbark	800		800	28.0	16.0	9.6	3.0	Regular	-	Thinning	Die-back	-	-	Poor	-	-	-	-	Typical	-	-	-	-	-	-	Remove
4959	<i>Corymbia citriodora</i>	Spotted Gum	220		220	18.0	3.0	2.6	1.8	Regular	-	-	-	-	-	Typical	-	-	-	-	Typical	-	-	-	-	-	-	Remove
4960	<i>Corymbia citriodora</i>	Spotted Gum	150		150	17.0	3.0	2.0	1.5	Regular	-	-	-	-	-	Typical	-	-	-	-	Typical	-	-	-	-	-	-	Remove
4961	<i>Acacia disparrima</i>	Black Wattle	220		220	12.0	3.0	2.6	1.8	Regular	-	-	-	-	-	Typical	-	-	-	-	Typical	-	-	-	-	-	-	Remove
4962	<i>Corymbia citriodora</i>	Spotted Gum	220		220	21.0	4.0	2.6	1.8	Regular	-	-	-	-	-	Typical	-	-	-	-	Typical	-	-	-	-	-	-	Remove
4963	<i>Eucalyptus siderophloia</i>	Northern Grey Ironbark	180		180	16.0	3.0	2.2	1.6	Regular	-	-	-	-	-	Typical	-	-	-	-	Typical	-	-	-	-	-	-	Remove
4964	<i>Corymbia citriodora</i>	Spotted Gum	180		180	18.0	3.0	2.2	1.6	Regular	-	-	-	-	-	Typical	-	-	-	-	Typical	-	-	-	-	-	-	Remove
4965	<i>Eucalyptus siderophloia</i>	Northern Grey Ironbark	230		230	20.0	6.0	2.8	1.8	Regular	-	-	-	-	-	Typical	-	-	-	-	Typical	-	-	-	-	-	-	Remove
4966	<i>Eucalyptus siderophloia</i>	Northern Grey Ironbark	200		200	19.0	3.0	2.4	1.7	Regular	-	-	-	-	-	Typical	-	-	-	-	Typical	-	-	-	-	-	-	Remove
4967	<i>Eucalyptus siderophloia</i>	Northern Grey Ironbark	180		180	18.0	3.0	2.2	1.6	Regular	-	-	-	-	-	Typical	-	-	-	-	Typical	-	-	-	-	-	-	Remove
4968	<i>Eucalyptus siderophloia</i>	Northern Grey Ironbark	180	120	216	21.0	3.0	2.6	1.7	Regular	-	-	-	-	-	Typical	-	-	-	-	Typical	-	-	-	-	-	-	Remove
4969	<i>Eucalyptus siderophloia</i>	Northern Grey Ironbark	190		190	20.0	3.0	2.3	1.6	Regular	-	-	-	-	-	Typical	-	-	-	-	Typical	-	-	-	-	-	-	Remove
4970	<i>Eucalyptus siderophloia</i>	Northern Grey Ironbark	210		210	19.0	5.0	2.5	1.7	One-sided	-	-	-	-	-	Typical	-	-	-	-	Typical	-	-	-	-	-	-	Remove
4971	<i>Corymbia citriodora</i>	Spotted Gum	190		190	18.0	3.0	2.3	1.6	Regular	-	-	-	-	-	Typical	-	-	-	-	Typical	-	-	-	-	-	-	Remove
4972	<i>Eucalyptus siderophloia</i>	Northern Grey Ironbark	170		170	20.0	3.0	2.0	1.6	Regular	-	-	-	-	-	Typical	-	-	-	-	Typical	-	-	-	-	-	-	Remove
4973	<i>Corymbia citriodora</i>	Spotted Gum	180		180	19.0	4.0	2.2	1.6	Regular	-	-	-	-	-	Typical	-	-	-	-	Typical	-	-	-	-	-	-	Remove
4974	<i>Eucalyptus siderophloia</i>	Northern Grey Ironbark	190		190	18.0	3.0	2.3	1.6	Regular	-	-	-	-	-	Typical	-	-	-	-	Typical	-	-	-	-	-	-	Remove
4975	<i>Eucalyptus siderophloia</i>	Northern Grey Ironbark	230		230	21.0	4.0	2.8	1.8	Regular	-	-	-	-	-	Typical	-	-	-	-	Typical	-	-	-	-	-	-	Remove
4976	<i>Eucalyptus siderophloia</i>	Northern Grey Ironbark	240		240	21.0	5.0	2.9	1.8	Regular	-	-	-	-	-	Typical	-	-	-	-	Typical	-	-	-	-	Termite nest	-	Remove
4977	<i>Eucalyptus siderophloia</i>	Northern Grey Ironbark	220		220	17.0	3.0	2.6	1.8	Regular	-	-	-	-	-	Typical	-	-	-	-	Typical	-	-	-	-	-	-	Remove
4978	<i>Eucalyptus siderophloia</i>	Northern Grey Ironbark	140		140	17.0	3.0	2.0	1.4	One-sided	-	-	-	-	-	Typical	-	-	-	-	Typical	-	-	-	-	-	-	Remove
4979	<i>Corymbia citriodora</i>	Spotted Gum	170		170	17.0	3.0	2.0	1.6	Regular	-	-	-	-	-	Typical	-	-	-	-	Typical	-	-	-	-	-	-	Remove
4980	<i>Eucalyptus siderophloia</i>	Northern Grey Ironbark	160		160	15.0	3.0	2.0	1.5	Regular	-	-	-	-	-	Typical	-	-	-	-	Typical	-	-	-	-	-	-	Remove
4981	<i>Corymbia citriodora</i>	Spotted Gum	170		170	17.0	2.0	2.0	1.6	Regular	-	Thinning	Die-back	Epicormic	-	Poor	-	-	-	-	Typical	-	-	-	-	-	-	Remove
4982	<i>Eucalyptus siderophloia</i>	Northern Grey Ironbark	240		240	20.0	4.0	2.9	1.8	Regular	-	-	-	-	-	Typical	-	-	-	-	Typical	-	-	-	-	Termite nest	-	Remove
4983	<i>Corymbia citriodora</i>	Spotted Gum	230		230	17.0	3.0	2.8	1.8	Regular	-	-	-	-	-	Typical	-	-	-	-	Typical	-	-	-	-	-	-	Remove
4984	<i>Corymbia citriodora</i>	Spotted Gum	190		190	17.0	3.0	2.3	1.6	Regular	-	-	-	-	-	Typical	-	-	-	-	Typical	-	-	-	-	-	-	Remove
4985	<i>Eucalyptus siderophloia</i>	Northern Grey Ironbark	160		160	16.0	3.0	2.0	1.5	Regular	-	-	-	-	-	Typical	-	-	-	-	Typical	-	-	-	-	-	-	Remove
4986	<i>Corymbia citriodora</i>	Spotted Gum	160		160	16.0	2.0	2.0	1.5	Regular	-	-	-	-	-	Typical	-	-	-	-	Typical	-	-	-	-	-	-	Remove
4987	<i>Eucalyptus siderophloia</i>	Northern Grey Ironbark	220		220	18.0	3.0	2.6	1.8	Regular	-	-	-	-	-	Typical	-	-	-	-	Typical	-	-	-	-	-	-	Remove
4988	<i>Eucalyptus siderophloia</i>	Northern Grey Ironbark	230		230	17.0	3.0	2.8	1.8	Regular	-	-	-	-	-	Typical	-	-	-	-	Typical	-	-	-	-	-	-	Remove
4989	<i>Eucalyptus siderophloia</i>	Northern Grey Ironbark	230		230	18.0	4.0	2.8	1.8	Regular	-	-	-	-	-	Typical	-	-	-	-	Typical	-	-	-	-	-	-	Remove
4990	<i>Eucalyptus siderophloia</i>	Northern Grey Ironbark	200		200	16.0	4.0	2.4	1.7	Regular	-	-	-	-	-	Typical	-	-	-	-	Typical	-	-	-	-	-	-	Remove
4991	<i>Corymbia citriodora</i>	Spotted Gum	220		220	17.0	5.0	2.6	1.8	Regular	-	-	-	-	-	Typical	-	-	-	-	Typical	-	-	-	-	-	-	Remove
4992	<i>Corymbia citriodora</i>	Spotted Gum	190		190	19.0	3.0	2.3	1.6	Regular	-	-	-	-	-	Typical	-	-	-	-	Typical	-	-	-	-	-	-	Remove
4993	DEAD/STAG		820		820	22.0	9.0	9.8	3.0	Regular	-	-	-	-	-	Typical	-	-	-	-	Typical	-	-	Large	-	-	-	Remove

Specimen Details										Canopy Condition Details							Trunk Condition Details					Fauna Details and Habitat Value						
Tree ID	Botanical Name	Common Name	Trunk DBH (mm)	Additional Trunks DBH (mm)	Total DBH (mm) [AS 4970-2009]	Height (m)	Spread (m)	Tree Protection Zone (m)		Canopy Form	Spreading	Thinning	Die-Back	Epicormic Growth	Lopped	Canopy Health	Leaning	Vines	Trunk Damage	Fire Damage	Trunk Health	Scats	Scratches	Hollows	Nest	Termite Nest	Habitat Value	Retention
4994	<i>Corymbia citriodora</i>	Spotted Gum	170		170	16.0	3.0	2.0	1.6	Regular	-	-	-	-	-	Typical	-	-	-	-	Typical	-	-	-	-	-	-	Remove
4995	<i>Corymbia citriodora</i>	Spotted Gum	160		160	16.0	2.0	2.0	1.5	Regular	-	-	-	-	-	Typical	-	-	-	-	Typical	-	-	-	-	-	-	Remove
4996	<i>Eucalyptus siderophloia</i>	Northern Grey Ironbark	210		210	17.0	3.0	2.5	1.7	Regular	-	-	-	-	-	Typical	-	-	-	-	Typical	-	-	-	-	-	-	Remove
4997	<i>Corymbia citriodora</i>	Spotted Gum	170		170	16.0	2.0	2.0	1.6	Regular	-	Thinning	-	Epicormic	-	Typical	-	-	-	-	Typical	-	-	-	-	-	-	Remove
4998	<i>Eucalyptus siderophloia</i>	Northern Grey Ironbark	880		880	32.0	10.0	10.6	3.1	One-sided	-	-	-	-	-	Typical	-	-	-	-	Typical	-	-	-	-	-	-	Remove
4999	<i>Eucalyptus siderophloia</i>	Northern Grey Ironbark	780		780	32.0	13.0	9.4	3.0	Regular	-	-	-	-	-	Typical	-	-	-	-	Typical	-	-	-	-	-	-	Remove
5000	<i>Eucalyptus siderophloia</i>	Northern Grey Ironbark	520		520	27.0	9.0	6.2	2.5	Regular	-	Thinning	Die-back	Epicormic	-	Poor	-	-	-	-	Typical	-	-	-	-	-	-	Remove
5001	<i>Eucalyptus siderophloia</i>	Northern Grey Ironbark	880		880	30.0	10.0	10.6	3.1	Regular	-	-	Die-back	-	-	Typical	-	-	-	-	Typical	-	-	-	-	-	-	Remove
5002	<i>Acacia disparrima</i>	Black Wattle	170		170	10.0	3.0	2.0	1.6	Regular	-	-	-	-	-	Typical	-	-	-	-	Typical	-	-	-	-	-	-	Remove
5003	<i>Corymbia citriodora</i>	Spotted Gum	180		180	14.0	3.0	2.2	1.6	Regular	-	-	-	-	-	Typical	-	-	-	-	Typical	-	-	-	-	-	-	Remove
5004	<i>Acacia disparrima</i>	Black Wattle	210		210	9.0	3.0	2.5	1.7	Regular	-	-	-	-	-	Typical	-	-	-	-	Typical	-	-	-	-	-	-	Remove
5005	<i>Corymbia citriodora</i>	Spotted Gum	200		200	15.0	3.0	2.4	1.7	Regular	-	-	-	-	-	Typical	-	-	-	-	Typical	-	-	-	-	-	-	Remove
5006	<i>Eucalyptus siderophloia</i>	Northern Grey Ironbark	190		190	14.0	3.0	2.3	1.6	Regular	-	-	-	-	-	Typical	-	-	-	-	Typical	-	-	-	-	-	-	Remove
5007	<i>Corymbia citriodora</i>	Spotted Gum	270		270	17.0	5.0	3.2	1.9	Regular	-	-	-	-	-	Typical	-	-	-	-	Typical	-	-	-	-	-	-	Remove
5008	<i>Eucalyptus siderophloia</i>	Northern Grey Ironbark	290		290	21.0	7.0	3.5	2.0	Regular	-	-	-	-	-	Typical	-	-	-	-	Typical	-	-	-	-	-	-	Remove
5009	<i>Eucalyptus siderophloia</i>	Northern Grey Ironbark	210		210	21.0	5.0	2.5	1.7	Regular	-	-	-	-	-	Typical	-	-	-	-	Typical	-	-	-	-	-	-	Remove
5010	<i>Eucalyptus siderophloia</i>	Northern Grey Ironbark	180		180	15.0	3.0	2.2	1.6	Regular	-	-	-	-	-	Typical	-	-	-	-	Typical	-	-	-	-	-	-	Remove
5011	<i>Acacia disparrima</i>	Black Wattle	200		200	12.0	3.0	2.4	1.7	Regular	-	-	-	-	-	Typical	-	-	-	-	Typical	-	-	-	-	-	-	Remove
5012	<i>Eucalyptus siderophloia</i>	Northern Grey Ironbark	190		190	16.0	3.0	2.3	1.6	Regular	-	-	-	-	-	Typical	-	-	-	-	Typical	-	-	-	-	-	-	Remove
5013	<i>Eucalyptus crebra</i>	Narrow-leaved Ironbark	700		700	28.0	16.0	8.4	2.8	Regular	-	-	Die-back	-	-	Typical	-	-	-	-	Typical	-	-	-	-	-	-	Remove
5014	<i>Eucalyptus siderophloia</i>	Northern Grey Ironbark	210		210	16.0	3.0	2.5	1.7	Regular	-	-	-	-	-	Typical	-	-	-	-	Typical	-	-	-	-	-	-	Remove
5015	<i>Eucalyptus siderophloia</i>	Northern Grey Ironbark	200		200	15.0	3.0	2.4	1.7	Regular	-	-	-	-	-	Typical	-	-	-	-	Typical	-	-	-	-	-	-	Remove
5016	<i>Eucalyptus siderophloia</i>	Northern Grey Ironbark	170		170	15.0	3.0	2.0	1.6	Regular	-	-	-	-	-	Typical	-	-	-	-	Typical	-	-	-	-	-	-	Remove
5017	<i>Eucalyptus siderophloia</i>	Northern Grey Ironbark	190		190	17.0	3.0	2.3	1.6	Regular	-	-	-	-	-	Typical	-	-	-	-	Typical	-	-	-	-	-	-	Remove
5018	<i>Acacia disparrima</i>	Black Wattle	220		220	10.0	3.0	2.6	1.8	Regular	-	-	-	-	-	Typical	-	-	-	-	Typical	-	-	-	-	-	-	Remove
5019	<i>Eucalyptus siderophloia</i>	Northern Grey Ironbark	180		180	16.0	3.0	2.2	1.6	Regular	-	-	-	-	-	Typical	-	-	-	-	Typical	-	-	-	-	-	-	Remove
5020	<i>Acacia disparrima</i>	Black Wattle	180		180	11.0	3.0	2.2	1.6	Regular	-	-	-	-	-	Typical	-	-	-	-	Typical	-	-	-	-	-	-	Remove
5021	<i>Acacia disparrima</i>	Black Wattle	160		160	17.0	3.0	2.0	1.5	Regular	-	-	-	-	-	Typical	-	-	-	-	Typical	-	-	-	-	-	-	Remove
5022	<i>Eucalyptus crebra</i>	Narrow-leaved Ironbark	670		670	30.0	9.0	8.0	2.8	Regular	-	-	-	-	-	Typical	-	-	-	-	Typical	-	-	-	-	-	-	Remove
5023	<i>Acacia disparrima</i>	Black Wattle	170		170	10.0	3.0	2.0	1.6	Regular	-	-	-	-	-	Typical	-	-	-	-	Typical	-	-	-	-	-	-	Remove
5024	<i>Eucalyptus siderophloia</i>	Northern Grey Ironbark	160		160	16.0	3.0	2.0	1.5	Regular	-	-	-	-	-	Typical	-	-	-	-	Typical	-	-	-	-	-	-	Remove
5025	<i>Eucalyptus siderophloia</i>	Northern Grey Ironbark	200		200	17.0	3.0	2.4	1.7	Regular	-	-	-	-	-	Typical	-	-	-	-	Typical	-	-	-	-	-	-	Remove
5026	<i>Eucalyptus siderophloia</i>	Northern Grey Ironbark	270		270	19.0	5.0	3.2	1.9	Regular	-	-	-	-	-	Typical	-	-	-	-	Typical	-	-	-	-	-	-	Remove
5027	<i>Acacia disparrima</i>	Black Wattle	200		200	14.0	3.0	2.4	1.7	One-sided	-	-	-	-	-	Typical	-	-	-	-	Typical	-	-	-	-	-	-	Remove
5028	<i>Eucalyptus siderophloia</i>	Northern Grey Ironbark	170		170	17.0	2.0	2.0	1.6	Regular	-	-	-	-	-	Typical	-	-	-	-	Typical	-	-	-	-	-	-	Remove
5029	<i>Eucalyptus tereticornis</i>	Forest Red Gum	160		160	16.0	3.0	2.0	1.5	Regular	-	-	-	-	-	Typical	-	-	-	-	Typical	-	-	-	-	-	-	Remove
5030	<i>Eucalyptus siderophloia</i>	Northern Grey Ironbark	280		280	20.0	6.0	3.4	1.9	Regular	-	-	-	-	-	Typical	-	-	-	-	Typical	-	-	-	-	-	-	Remove
5031	<i>Eucalyptus siderophloia</i>	Northern Grey Ironbark	170		170	16.0	2.0	2.0	1.6	Regular	-	-	-	-	-	Typical	-	-	-	-	Typical	-	-	-	-	-	-	Remove
5032	<i>Eucalyptus siderophloia</i>	Northern Grey Ironbark	180		180	16.0	3.0	2.2	1.6	One-sided	-	-	-	-	-	Typical	-	-	-	-	Typical	-	-	-	-	-	-	Remove
5033	<i>Eucalyptus siderophloia</i>	Northern Grey Ironbark	260		260	20.0	4.0	3.1	1.9	One-sided	-	-	-	-	-	Typical	-	-	-	-	Typical	-	-	-	-	-	-	Remove
5034	<i>Eucalyptus siderophloia</i>	Northern Grey Ironbark	190		190	16.0	3.0	2.3	1.6	Regular	-	-	-	-	-	Typical	-	-	-	-	Typical	-	-	-	-	-	-	Remove
5035	<i>Eucalyptus siderophloia</i>	Northern Grey Ironbark	400		400	27.0	10.0	4.8	2.3	Regular	-	-	-	-	-	Typical	-	-	-	-	Typical	-	-	-	-	-	-	Remove

Specimen Details										Canopy Condition Details							Trunk Condition Details					Fauna Details and Habitat Value						
Tree ID	Botanical Name	Common Name	Trunk DBH (mm)	Additional Trunks DBH (mm)	Total DBH (mm) [AS 4970-2009]	Height (m)	Spread (m)	Tree Protection Zone (m)	Structural Root Zone (m)	Canopy Form	Spreading	Thinning	Die-Back	Epicormic Growth	Lopped	Canopy Health	Leaning	Vines	Trunk Damage	Fire Damage	Trunk Health	Scats	Scratches	Hollows	Nest	Termite Nest	Habitat Value	Retention
5036	<i>Eucalyptus siderophloia</i>	Northern Grey Ironbark	190		190	17.0	2.0	2.3	1.6	Regular	-	-	-	-	-	Typical	-	-	-	-	Typical	-	-	-	-	-	-	Remove
5037	<i>Eucalyptus siderophloia</i>	Northern Grey Ironbark	200		200	16.0	3.0	2.4	1.7	Regular	-	-	-	-	-	Typical	-	-	-	-	Typical	-	-	-	-	-	-	Retain
5038	<i>Eucalyptus siderophloia</i>	Northern Grey Ironbark	260		260	17.0	3.0	3.1	1.9	Regular	-	-	-	-	-	Typical	-	-	-	-	Typical	-	-	-	-	-	-	Remove
5039	<i>Eucalyptus siderophloia</i>	Northern Grey Ironbark	240		240	16.0	3.0	2.9	1.8	Regular	-	-	-	-	-	Typical	-	-	-	-	Typical	-	-	-	-	-	-	Remove
5040	<i>Eucalyptus siderophloia</i>	Northern Grey Ironbark	230		230	21.0	3.0	2.8	1.8	Regular	-	-	-	-	-	Typical	-	-	-	-	Typical	-	-	-	-	-	-	Remove
5041	<i>Eucalyptus siderophloia</i>	Northern Grey Ironbark	220	190	291	20.0	5.0	3.5	2.0	Regular	-	-	-	-	-	Typical	-	-	-	-	Typical	-	-	-	-	-	-	Remove
5042	<i>Eucalyptus siderophloia</i>	Northern Grey Ironbark	180		180	16.0	3.0	2.2	1.6	One-sided	-	-	-	-	-	Typical	-	-	-	-	Typical	-	-	-	-	-	-	Remove
5043	<i>Eucalyptus siderophloia</i>	Northern Grey Ironbark	230		230	17.0	4.0	2.8	1.8	Regular	-	-	-	-	-	Typical	-	-	-	-	Typical	-	-	-	-	-	-	Remove
5044	<i>Eucalyptus siderophloia</i>	Northern Grey Ironbark	150		150	16.0	2.0	2.0	1.5	Regular	-	-	-	-	-	Typical	-	-	-	-	Typical	-	-	-	-	-	-	Remove
5045	<i>Corymbia citriodora</i>	Spotted Gum	170		170	16.0	3.0	2.0	1.6	Regular	-	-	-	-	-	Typical	-	-	-	-	Typical	-	-	-	-	-	-	Retain
5046	DEAD/STAG		1000		1000	22.0	7.0	12.0	3.3	Regular	-	-	-	-	-	Typical	-	-	-	-	Typical	-	-	Large	-	-	-	Retain
5047	<i>Corymbia citriodora</i>	Spotted Gum	200		200	17.0	3.0	2.4	1.7	Regular	-	-	-	-	-	Typical	-	-	-	-	Typical	-	-	-	-	-	-	Retain
5048	<i>Eucalyptus siderophloia</i>	Northern Grey Ironbark	220		220	17.0	3.0	2.6	1.8	Regular	-	-	-	-	-	Typical	-	-	-	-	Typical	-	-	-	-	-	-	Retain
5049	<i>Acacia disparrima</i>	Black Wattle	170		170	13.0	3.0	2.0	1.6	Regular	-	-	-	-	-	Typical	-	-	-	-	Typical	-	-	-	-	-	-	Retain
5050	<i>Eucalyptus siderophloia</i>	Northern Grey Ironbark	180		180	16.0	3.0	2.2	1.6	Regular	-	-	-	-	-	Typical	-	-	-	-	Typical	-	-	-	-	-	-	Retain
5051	<i>Eucalyptus siderophloia</i>	Northern Grey Ironbark	340		340	20.0	6.0	4.1	2.1	Regular	-	-	-	-	-	Typical	-	-	-	-	Typical	-	-	-	-	-	-	Retain
5052	<i>Eucalyptus siderophloia</i>	Northern Grey Ironbark	220		220	19.0	3.0	2.6	1.8	Regular	-	-	-	-	-	Typical	-	-	-	-	Typical	-	-	-	-	-	-	Retain
5053	<i>Acacia disparrima</i>	Black Wattle	150		150	10.0	3.0	2.0	1.5	Regular	-	Thinning	-	-	-	Poor	-	-	-	-	Typical	-	-	-	-	-	-	Retain
5054	<i>Eucalyptus siderophloia</i>	Northern Grey Ironbark	210		210	23.0	6.0	2.5	1.7	Regular	-	-	-	-	-	Typical	-	-	-	-	Typical	-	-	-	-	Termite nest	-	Retain
5055	<i>Eucalyptus siderophloia</i>	Northern Grey Ironbark	250		250	18.0	6.0	3.0	1.8	Regular	-	-	-	-	-	Typical	-	-	-	-	Typical	-	-	-	-	-	-	Retain
5056	<i>Eucalyptus siderophloia</i>	Northern Grey Ironbark	240		240	17.0	3.0	2.9	1.8	One-sided	-	-	-	-	-	Typical	-	-	-	-	Typical	-	-	-	-	-	-	Retain
5057	<i>Eucalyptus siderophloia</i>	Northern Grey Ironbark	250		250	20.0	4.0	3.0	1.8	Regular	-	-	-	-	-	Typical	-	-	-	-	Typical	-	-	-	-	-	-	Retain
5058	<i>Eucalyptus siderophloia</i>	Northern Grey Ironbark	240		240	15.0	3.0	2.9	1.8	Regular	-	-	-	-	-	Typical	-	-	-	-	Typical	-	-	-	-	-	-	Retain
5059	<i>Eucalyptus siderophloia</i>	Northern Grey Ironbark	180		180	16.0	3.0	2.2	1.6	Regular	-	-	-	-	-	Typical	-	-	-	-	Typical	-	-	-	-	-	-	Retain
5060	<i>Corymbia citriodora</i>	Spotted Gum	170		170	17.0	4.0	2.0	1.6	One-sided	-	-	-	-	-	Typical	-	-	-	-	Typical	-	-	-	-	-	-	Retain
5061	<i>Eucalyptus siderophloia</i>	Northern Grey Ironbark	200		200	17.0	2.0	2.4	1.7	Regular	-	-	-	-	-	Typical	-	-	-	-	Typical	-	-	-	-	-	-	Retain
5062	<i>Eucalyptus siderophloia</i>	Northern Grey Ironbark	280		280	22.0	8.0	3.4	1.9	Regular	-	-	-	-	-	Typical	-	-	-	-	Typical	-	-	-	-	-	-	Retain
5063	<i>Eucalyptus siderophloia</i>	Northern Grey Ironbark	190		190	15.0	3.0	2.3	1.6	Regular	-	-	-	-	-	Typical	-	-	-	-	Typical	-	-	-	-	-	-	Retain
5064	<i>Eucalyptus siderophloia</i>	Northern Grey Ironbark	150		150	15.0	2.0	2.0	1.5	One-sided	-	-	-	-	-	Typical	-	-	-	-	Typical	-	-	-	-	-	-	Retain
5065	<i>Corymbia citriodora</i>	Spotted Gum	210		210	21.0	5.0	2.5	1.7	Regular	-	-	-	-	-	Typical	-	-	-	-	Typical	-	-	-	-	-	-	Retain
5066	<i>Corymbia citriodora</i>	Spotted Gum	240		240	17.0	4.0	2.9	1.8	Regular	-	-	-	-	-	Typical	-	-	-	-	Typical	-	-	-	-	-	-	Retain
5067	<i>Corymbia citriodora</i>	Spotted Gum	170		170	15.0	3.0	2.0	1.6	Regular	-	-	-	-	-	Typical	-	-	-	-	Typical	-	-	-	-	-	-	Retain
5068	<i>Eucalyptus siderophloia</i>	Northern Grey Ironbark	170		170	13.0	3.0	2.0	1.6	Regular	-	-	-	-	-	Typical	-	-	-	-	Typical	-	-	-	-	-	-	Retain
5069	<i>Corymbia citriodora</i>	Spotted Gum	220		220	17.0	4.0	2.6	1.8	Regular	-	-	-	-	-	Typical	-	-	-	-	Typical	-	-	-	-	-	-	Remove
5070	<i>Acacia disparrima</i>	Black Wattle	150		150	9.0	3.0	2.0	1.5	Regular	-	-	-	-	-	Typical	-	-	-	-	Typical	-	-	-	-	-	-	Remove
5071	<i>Corymbia citriodora</i>	Spotted Gum	200		200	16.0	3.0	2.4	1.7	Regular	-	-	-	-	-	Typical	-	-	-	-	Typical	-	-	-	-	-	-	Remove
5072	<i>Eucalyptus siderophloia</i>	Northern Grey Ironbark	160		160	17.0	2.0	2.0	1.5	Regular	-	-	-	-	-	Typical	-	-	-	-	Typical	-	-	-	-	-	-	Remove
5073	<i>Eucalyptus siderophloia</i>	Northern Grey Ironbark	220		220	16.0	3.0	2.6	1.8	Regular	-	-	-	-	-	Typical	-	-	-	-	Typical	-	-	-	-	-	-	Remove
5074	<i>Eucalyptus siderophloia</i>	Northern Grey Ironbark	160		160	17.0	2.0	2.0	1.5	Regular	-	-	-	-	-	Typical	-	-	-	-	Typical	-	-	-	-	-	-	Remove
5075	<i>Corymbia citriodora</i>	Spotted Gum	190		190	17.0	3.0	2.3	1.6	Regular	-	-	-	-	-	Typical	-	-	-	-	Typical	-	-	-	-	-	-	Remove
5076	<i>Eucalyptus siderophloia</i>	Northern Grey Ironbark	220		220	17.0	3.0	2.6	1.8	Regular	-	-	-	-	-	Typical	-	-	-	-	Typical	-	-	-	-	-	-	Remove
5077	<i>Eucalyptus siderophloia</i>	Northern Grey Ironbark	230		230	19.0	3.0	2.8	1.8	Regular	-	-	-	-	-	Typical	-	-	-	-	Typical	-	-	-	-	-	-	Remove

Specimen Details										Canopy Condition Details							Trunk Condition Details					Fauna Details and Habitat Value						
Tree ID	Botanical Name	Common Name	Trunk DBH (mm)	Additional Trunks DBH (mm)	Total DBH (mm) [AS 4970-2009]	Height (m)	Spread (m)	Tree Protection Zone (m)	Structural Root Zone (m)	Canopy Form	Spreading	Thinning	Die-Back	Epicormic Growth	Lopped	Canopy Health	Leaning	Vines	Trunk Damage	Fire Damage	Trunk Health	Scats	Scratches	Hollows	Nest	Termite Nest	Habitat Value	Retention
5078	<i>Eucalyptus siderophloia</i>	Northern Grey Ironbark	280		280	20.0	6.0	3.4	1.9	Regular	-	-	-	-	-	Typical	-	-	-	-	Typical	-	-	-	-	-	-	Remove
5079	<i>Eucalyptus siderophloia</i>	Northern Grey Ironbark	260		260	22.0	7.0	3.1	1.9	Regular	-	-	-	-	-	Typical	-	-	-	-	Typical	-	-	-	-	-	-	Remove
5080	<i>Eucalyptus siderophloia</i>	Northern Grey Ironbark	200		200	21.0	3.0	2.4	1.7	One-sided	-	-	-	-	-	Typical	-	-	-	-	Typical	-	-	-	-	-	-	Remove
5081	<i>Eucalyptus siderophloia</i>	Northern Grey Ironbark	220		220	21.0	5.0	2.6	1.8	Regular	-	-	-	-	-	Typical	-	-	-	-	Typical	-	-	-	-	-	-	Remove
5082	<i>Eucalyptus siderophloia</i>	Northern Grey Ironbark	220		220	16.0	5.0	2.6	1.8	Regular	-	-	-	-	-	Typical	-	-	-	-	Typical	-	-	-	-	-	-	Remove
5083	<i>Eucalyptus siderophloia</i>	Northern Grey Ironbark	190		190	20.0	2.0	2.3	1.6	Regular	-	-	-	-	-	Typical	-	-	-	-	Typical	-	-	-	-	-	-	Remove
5084	<i>Eucalyptus siderophloia</i>	Northern Grey Ironbark	230		230	23.0	3.0	2.8	1.8	Regular	-	-	-	-	-	Typical	-	-	-	-	Typical	-	-	-	-	-	-	Remove
5085	<i>Eucalyptus siderophloia</i>	Northern Grey Ironbark	190		190	16.0	3.0	2.3	1.6	Regular	-	-	-	-	-	Typical	-	-	-	-	Typical	-	-	-	-	-	-	Remove
5086	<i>Eucalyptus siderophloia</i>	Northern Grey Ironbark	180		180	20.0	3.0	2.2	1.6	Regular	-	-	-	-	-	Typical	-	-	-	-	Typical	-	-	-	-	-	-	Remove
5087	<i>Eucalyptus siderophloia</i>	Northern Grey Ironbark	180		180	17.0	3.0	2.2	1.6	Regular	-	-	-	-	-	Typical	-	-	-	-	Typical	-	-	-	-	-	-	Remove
5088	<i>Acacia disparrima</i>	Black Wattle	170	130	214	12.0	3.0	2.6	1.7	Regular	-	Thinning	Die-back	-	-	Poor	-	-	-	-	Typical	-	-	-	-	-	-	Remove
5089	<i>Eucalyptus siderophloia</i>	Northern Grey Ironbark	230		230	20.0	4.0	2.8	1.8	Regular	-	-	-	-	-	Typical	-	-	-	-	Typical	-	-	-	-	-	-	Remove
5090	<i>Eucalyptus siderophloia</i>	Northern Grey Ironbark	250		250	25.0	5.0	3.0	1.8	Regular	-	-	-	-	-	Typical	-	-	-	-	Typical	-	-	-	-	-	-	Remove
5091	<i>Eucalyptus siderophloia</i>	Northern Grey Ironbark	250		250	18.0	3.0	3.0	1.8	Regular	-	-	-	-	-	Typical	-	-	-	-	Typical	-	-	-	-	-	-	Remove
5092	<i>Eucalyptus siderophloia</i>	Northern Grey Ironbark	170		170	17.0	3.0	2.0	1.6	Regular	-	-	-	-	-	Typical	-	-	-	-	Typical	-	-	-	-	-	-	Remove
5093	<i>Eucalyptus siderophloia</i>	Northern Grey Ironbark	280		280	19.0	5.0	3.4	1.9	Regular	-	-	-	-	-	Typical	-	-	-	-	Typical	-	-	-	-	-	-	Remove
5094	<i>Eucalyptus siderophloia</i>	Northern Grey Ironbark	210		210	20.0	3.0	2.5	1.7	Regular	-	-	-	-	-	Typical	-	-	-	-	Typical	-	-	-	-	-	-	Remove
5095	<i>Eucalyptus siderophloia</i>	Northern Grey Ironbark	210		210	19.0	4.0	2.5	1.7	Regular	-	-	-	-	-	Typical	-	-	-	-	Typical	-	-	-	-	-	-	Remove
5096	<i>Eucalyptus siderophloia</i>	Northern Grey Ironbark	190		190	17.0	3.0	2.3	1.6	Regular	-	-	-	-	-	Typical	-	-	-	-	Typical	-	-	-	-	-	-	Remove
5097	<i>Acacia disparrima</i>	Black Wattle	160		160	10.0	4.0	2.0	1.5	Regular	-	-	-	-	-	Typical	-	-	-	-	Typical	-	-	-	-	-	-	Remove
5098	<i>Eucalyptus siderophloia</i>	Northern Grey Ironbark	270		270	19.0	6.0	3.2	1.9	Regular	-	-	-	-	-	Typical	-	-	-	-	Typical	-	-	-	-	-	-	Remove
5099	<i>Eucalyptus siderophloia</i>	Northern Grey Ironbark	150		150	15.0	3.0	2.0	1.5	Regular	-	-	-	-	-	Typical	-	-	-	-	Typical	-	-	-	-	-	-	Remove
5100	<i>Eucalyptus siderophloia</i>	Northern Grey Ironbark	220		220	17.0	4.0	2.6	1.8	Regular	-	-	-	-	-	Typical	-	-	-	-	Typical	-	-	-	-	-	-	Remove
5101	<i>Corymbia citriodora</i>	Spotted Gum	170		170	16.0	2.0	2.0	1.6	Regular	-	-	-	-	-	Typical	-	-	-	-	Typical	-	-	-	-	-	-	Remove
5102	<i>Acacia disparrima</i>	Black Wattle	200		200	10.0	3.0	2.4	1.7	Regular	-	-	-	-	-	Typical	-	-	-	-	Typical	-	-	-	-	-	-	Remove
5103	<i>Corymbia citriodora</i>	Spotted Gum	180		180	16.0	3.0	2.2	1.6	Regular	-	-	-	-	-	Typical	-	-	-	-	Typical	-	-	-	-	-	-	Remove
5104	<i>Eucalyptus siderophloia</i>	Northern Grey Ironbark	160		160	14.0	3.0	2.0	1.5	Regular	-	-	-	-	-	Typical	-	-	-	-	Typical	-	-	-	-	-	-	Remove
5105	<i>Corymbia citriodora</i>	Spotted Gum	170		170	18.0	2.0	2.0	1.6	Regular	-	-	-	-	-	Typical	-	-	-	-	Typical	-	-	-	-	-	-	Remove
5106	<i>Eucalyptus siderophloia</i>	Northern Grey Ironbark	170		170	16.0	3.0	2.0	1.6	Regular	-	-	-	-	-	Typical	-	-	-	-	Typical	-	-	-	-	-	-	Remove
5107	<i>Eucalyptus siderophloia</i>	Northern Grey Ironbark	260		260	23.0	5.0	3.1	1.9	Regular	-	-	-	-	-	Typical	-	-	-	-	Typical	-	-	-	-	-	-	Remove
5108	<i>Eucalyptus siderophloia</i>	Northern Grey Ironbark	180		180	16.0	3.0	2.2	1.6	Regular	-	-	-	-	-	Typical	-	-	-	-	Typical	-	-	-	-	-	-	Remove
5109	<i>Eucalyptus siderophloia</i>	Northern Grey Ironbark	160		160	14.0	3.0	2.0	1.5	Regular	-	-	-	-	-	Typical	-	-	-	-	Typical	-	-	-	-	-	-	Remove
5110	<i>Corymbia citriodora</i>	Spotted Gum	160		160	15.0	3.0	2.0	1.5	Regular	-	-	-	-	-	Typical	-	-	-	-	Typical	-	-	-	-	-	-	Remove
5111	<i>Corymbia citriodora</i>	Spotted Gum	150		150	14.0	3.0	2.0	1.5	Regular	-	-	-	-	-	Typical	-	-	-	-	Typical	-	-	-	-	-	-	Remove
5112	<i>Eucalyptus siderophloia</i>	Northern Grey Ironbark	220		220	17.0	4.0	2.6	1.8	Regular	-	-	-	-	-	Typical	-	-	-	-	Typical	-	-	-	-	-	-	Remove
5113	<i>Corymbia citriodora</i>	Spotted Gum	150		150	16.0	3.0	2.0	1.5	Regular	-	-	-	-	-	Typical	-	-	-	-	Typical	-	-	-	-	-	-	Remove
5114	<i>Acacia disparrima</i>	Black Wattle	180		180	14.0	4.0	2.2	1.6	Regular	-	-	-	-	-	Typical	-	-	-	-	Typical	-	-	-	-	-	-	Remove
5115	<i>Eucalyptus siderophloia</i>	Northern Grey Ironbark	190		190	19.0	4.0	2.3	1.6	Regular	-	-	-	-	-	Typical	-	-	-	-	Typical	-	-	-	-	-	-	Remove
5116	<i>Acacia disparrima</i>	Black Wattle	170		170	11.0	3.0	2.0	1.6	Regular	-	-	-	-	-	Typical	-	-	-	-	Typical	-	-	-	-	-	-	Remove
5117	<i>Corymbia citriodora</i>	Spotted Gum	250		250	18.0	6.0	3.0	1.8	Regular	-	-	-	-	-	Typical	-	-	-	-	Typical	-	-	-	-	-	-	Remove
5118	<i>Corymbia citriodora</i>	Spotted Gum	190		190	19.0	3.0	2.3	1.6	One-sided	-	-	-	-	-	Typical	-	-	-	-	Typical	-	-	-	-	-	-	Remove
5119	<i>Eucalyptus siderophloia</i>	Northern Grey Ironbark	240		240	22.0	5.0	2.9	1.8	Regular	-	-	-	-	-	Typical	-	-	-	-	Typical	-	-	-	-	-	-	Remove

Specimen Details										Canopy Condition Details							Trunk Condition Details					Fauna Details and Habitat Value						
Tree ID	Botanical Name	Common Name	Trunk DBH (mm)	Additional Trunks DBH (mm)	Total DBH (mm) [AS 4970-2009]	Height (m)	Spread (m)	Tree Protection Zone (m)	Structural Root Zone (m)	Canopy Form	Spreading	Thinning	Die-Back	Epicormic Growth	Lopped	Canopy Health	Leaning	Vines	Trunk Damage	Fire Damage	Trunk Health	Scats	Scratches	Hollows	Nest	Termite Nest	Habitat Value	Retention
5120	<i>Corymbia citriodora</i>	Spotted Gum	300		300	17.0	7.0	3.6	2.0	Regular	-	-	-	-	-	Typical	-	-	-	-	Typical	-	-	-	-	-	-	Remove
5121	<i>Eucalyptus siderophloia</i>	Northern Grey Ironbark	260		260	20.0	5.0	3.1	1.9	Regular	-	-	-	-	-	Typical	-	-	-	-	Typical	-	-	-	-	-	-	Remove
5122	<i>Eucalyptus siderophloia</i>	Northern Grey Ironbark	190		190	16.0	3.0	2.3	1.6	Regular	-	-	-	-	-	Typical	-	-	-	-	Typical	-	-	-	-	-	-	Remove
5123	<i>Eucalyptus siderophloia</i>	Northern Grey Ironbark	280		280	23.0	6.0	3.4	1.9	Regular	-	-	-	-	-	Typical	-	-	-	-	Typical	-	-	-	-	-	-	Remove
5124	<i>Acacia disparrima</i>	Black Wattle	180		180	10.0	3.0	2.2	1.6	Regular	-	-	-	-	-	Typical	-	-	-	-	Typical	-	-	-	-	-	-	Remove
5125	<i>Acacia disparrima</i>	Black Wattle	160	150	219	12.0	3.0	2.6	1.7	Regular	-	-	Die-back	-	-	Typical	-	-	-	-	Typical	-	-	-	-	-	-	Remove
5126	<i>Eucalyptus siderophloia</i>	Northern Grey Ironbark	170		170	15.0	3.0	2.0	1.6	Regular	-	-	-	-	-	Typical	-	-	-	-	Typical	-	-	-	-	-	-	Remove
5127	<i>Eucalyptus siderophloia</i>	Northern Grey Ironbark	210		210	19.0	4.0	2.5	1.7	Regular	-	-	-	-	-	Typical	-	-	-	-	Typical	-	-	-	-	-	-	Remove
5128	<i>Corymbia citriodora</i>	Spotted Gum	150		150	17.0	3.0	2.0	1.5	Regular	-	-	-	-	-	Typical	-	-	-	-	Typical	-	-	-	-	-	-	Remove
5129	<i>Eucalyptus siderophloia</i>	Northern Grey Ironbark	170		170	16.0	3.0	2.0	1.6	Regular	-	-	-	-	-	Typical	-	-	-	-	Typical	-	-	-	-	-	-	Remove
5130	<i>Acacia disparrima</i>	Black Wattle	160		160	11.0	2.0	2.0	1.5	Regular	-	Thinning	Die-back	-	-	Poor	-	-	-	-	Typical	-	-	-	-	-	-	Remove
5131	<i>Corymbia citriodora</i>	Spotted Gum	160		160	16.0	2.0	2.0	1.5	Regular	-	-	-	-	-	Typical	-	-	-	-	Typical	-	-	-	-	-	-	Remove
5132	<i>Eucalyptus siderophloia</i>	Northern Grey Ironbark	170		170	16.0	3.0	2.0	1.6	Regular	-	-	-	-	-	Typical	-	-	-	-	Typical	-	-	-	-	-	-	Remove
5133	<i>Eucalyptus siderophloia</i>	Northern Grey Ironbark	160		160	17.0	2.0	2.0	1.5	One-sided	-	-	-	-	-	Typical	-	-	-	-	Typical	-	-	-	-	-	-	Remove
5134	<i>Corymbia citriodora</i>	Spotted Gum	180		180	16.0	3.0	2.2	1.6	Regular	-	-	-	-	-	Typical	-	-	-	-	Typical	-	-	-	-	-	-	Remove
5135	<i>Eucalyptus siderophloia</i>	Northern Grey Ironbark	200		200	16.0	3.0	2.4	1.7	Regular	-	-	-	-	-	Typical	-	-	-	-	Typical	-	-	-	-	-	-	Remove
5136	<i>Corymbia citriodora</i>	Spotted Gum	150		150	14.0	3.0	2.0	1.5	Regular	-	-	-	-	-	Typical	-	-	-	-	Typical	-	-	-	-	-	-	Remove
5137	<i>Acacia disparrima</i>	Black Wattle	150		150	9.0	3.0	2.0	1.5	Regular	-	-	-	-	-	Typical	-	-	-	-	Typical	-	-	-	-	-	-	Remove
5138	<i>Corymbia citriodora</i>	Spotted Gum	160		160	16.0	2.0	2.0	1.5	Regular	-	-	-	-	-	Typical	-	-	-	-	Typical	-	-	-	-	-	-	Remove
5139	<i>Corymbia citriodora</i>	Spotted Gum	200		200	17.0	3.0	2.4	1.7	Regular	-	-	-	-	-	Typical	-	-	-	-	Typical	-	-	-	-	-	-	Remove
5140	<i>Corymbia citriodora</i>	Spotted Gum	170		170	19.0	2.0	2.0	1.6	Regular	-	-	-	-	-	Typical	-	-	-	-	Typical	-	-	-	-	-	-	Remove
5141	<i>Corymbia citriodora</i>	Spotted Gum	160		160	14.0	3.0	2.0	1.5	Regular	-	-	-	-	-	Typical	-	-	-	-	Typical	-	-	-	-	-	-	Remove
5142	<i>Eucalyptus moluccana</i>	Gum-topped Box	230		230	19.0	4.0	2.8	1.8	Regular	-	-	-	-	-	Typical	-	-	-	-	Typical	-	-	-	-	-	-	Remove
5143	<i>Corymbia citriodora</i>	Spotted Gum	210		210	18.0	4.0	2.5	1.7	Regular	-	-	-	-	-	Typical	-	-	-	-	Typical	-	-	-	-	-	-	Remove
5144	<i>Corymbia citriodora</i>	Spotted Gum	190		190	16.0	3.0	2.3	1.6	Regular	-	-	-	-	-	Typical	-	-	-	-	Typical	-	-	-	-	-	-	Remove
5145	<i>Corymbia citriodora</i>	Spotted Gum	160		160	17.0	3.0	2.0	1.5	Regular	-	-	-	-	-	Typical	-	-	-	-	Typical	-	-	-	-	-	-	Remove
5146	<i>Corymbia citriodora</i>	Spotted Gum	190		190	19.0	3.0	2.3	1.6	Regular	-	-	-	-	-	Typical	-	-	-	-	Typical	-	-	-	-	-	-	Remove
5147	<i>Eucalyptus siderophloia</i>	Northern Grey Ironbark	160		160	16.0	3.0	2.0	1.5	Regular	-	-	-	-	-	Typical	-	-	-	-	Typical	-	-	-	-	-	-	Remove
5148	<i>Corymbia citriodora</i>	Spotted Gum	150		150	14.0	3.0	2.0	1.5	Regular	-	-	-	-	-	Typical	-	-	-	-	Typical	-	-	-	-	-	-	Remove
5149	<i>Eucalyptus siderophloia</i>	Northern Grey Ironbark	190		190	15.0	4.0	2.3	1.6	Regular	-	-	-	-	-	Typical	-	-	-	-	Typical	-	-	-	-	-	-	Remove
5150	<i>Eucalyptus siderophloia</i>	Northern Grey Ironbark	170		170	16.0	3.0	2.0	1.6	Regular	-	-	-	-	-	Typical	-	-	-	-	Typical	-	-	-	-	-	-	Remove
5151	<i>Eucalyptus siderophloia</i>	Northern Grey Ironbark	230		230	17.0	4.0	2.8	1.8	Regular	-	-	-	-	-	Typical	-	-	-	-	Typical	-	-	-	-	-	-	Remove
5152	<i>Corymbia citriodora</i>	Spotted Gum	170		170	16.0	3.0	2.0	1.6	Regular	-	-	-	-	-	Typical	-	-	-	-	Typical	-	-	-	-	-	-	Remove
5153	<i>Acacia disparrima</i>	Black Wattle	190	160	248	11.0	4.0	3.0	1.8	Regular	-	-	-	-	-	Typical	-	-	-	-	Typical	-	-	-	-	-	-	Remove
5154	<i>Corymbia citriodora</i>	Spotted Gum	150		150	16.0	3.0	2.0	1.5	Regular	-	-	-	-	-	Typical	-	-	-	-	Typical	-	-	-	-	-	-	Remove
5155	<i>Acacia disparrima</i>	Black Wattle	170		170	11.0	3.0	2.0	1.6	Regular	-	-	-	-	-	Typical	-	-	-	-	Typical	-	-	-	-	-	-	Remove
5156	<i>Corymbia citriodora</i>	Spotted Gum	170		170	16.0	3.0	2.0	1.6	Regular	-	-	-	-	-	Typical	-	-	-	-	Typical	-	-	-	-	-	-	Remove
5157	<i>Eucalyptus siderophloia</i>	Northern Grey Ironbark	200		200	18.0	4.0	2.4	1.7	Regular	-	-	-	-	-	Typical	-	-	-	-	Typical	-	-	-	-	-	-	Remove
5158	<i>Eucalyptus siderophloia</i>	Northern Grey Ironbark	200		200	17.0	3.0	2.4	1.7	Regular	-	-	-	-	-	Typical	-	-	-	-	Typical	-	-	-	-	-	-	Remove
5159	<i>Eucalyptus siderophloia</i>	Northern Grey Ironbark	180		180	17.0	3.0	2.2	1.6	Regular	-	-	-	-	-	Typical	-	-	-	-	Typical	-	-	-	-	-	-	Remove
5160	<i>Corymbia citriodora</i>	Spotted Gum	190		190	19.0	4.0	2.3	1.6	Regular	-	-	-	-	-	Typical	-	-	-	-	Typical	-	-	-	-	-	-	Remove
5161	<i>Eucalyptus siderophloia</i>	Northern Grey Ironbark	260		260	22.0	5.0	3.1	1.9	Regular	-	-	-	-	-	Typical	-	-	-	-	Typical	-	-	-	-	-	-	Remove

Specimen Details										Canopy Condition Details							Trunk Condition Details					Fauna Details and Habitat Value						
Tree ID	Botanical Name	Common Name	Trunk DBH (mm)	Additional Trunks DBH (mm)	Total DBH (mm) [AS 4970-2009]	Height (m)	Spread (m)	Tree Protection Zone (m)	Structural Root Zone (m)	Canopy Form	Spreading	Thinning	Die-Back	Epicormic Growth	Lopped	Canopy Health	Leaning	Vines	Trunk Damage	Fire Damage	Trunk Health	Scats	Scratches	Hollows	Nest	Termite Nest	Habitat Value	Retention
5162	<i>Corymbia citriodora</i>	Spotted Gum	200		200	17.0	4.0	2.4	1.7	Regular	-	-	-	-	-	Typical	-	-	-	-	Typical	-	-	-	-	-	-	Remove
5163	<i>Corymbia citriodora</i>	Spotted Gum	160		160	15.0	3.0	2.0	1.5	Regular	-	-	-	-	-	Typical	-	-	-	-	Typical	-	-	-	-	-	-	Remove
5164	<i>Corymbia citriodora</i>	Spotted Gum	210		210	19.0	4.0	2.5	1.7	Regular	-	-	-	-	-	Typical	-	-	-	-	Typical	-	-	-	-	-	-	Remove
5165	<i>Corymbia citriodora</i>	Spotted Gum	200		200	17.0	3.0	2.4	1.7	Regular	-	-	-	-	-	Typical	-	-	-	-	Typical	-	-	-	-	-	-	Remove
5166	<i>Corymbia citriodora</i>	Spotted Gum	200		200	15.0	3.0	2.4	1.7	Regular	-	-	-	-	-	Typical	-	-	-	-	Typical	-	-	-	-	-	-	Remove
5167	<i>Corymbia citriodora</i>	Spotted Gum	160		160	16.0	3.0	2.0	1.5	Regular	-	-	-	-	-	Typical	-	-	-	-	Typical	-	-	-	-	-	-	Remove
5168	<i>Callistemon?</i>		180		180	17.0	3.0	2.2	1.6	Regular	-	Thinning	-	Epicormic	-	Typical	-	-	-	-	Typical	-	-	-	-	-	-	Remove
5169	<i>Eucalyptus siderophloia</i>	Northern Grey Ironbark	160		160	16.0	3.0	2.0	1.5	Regular	-	-	-	-	-	Typical	-	-	-	-	Typical	-	-	-	-	-	-	Remove
5170	<i>Corymbia citriodora</i>	Spotted Gum	270		270	17.0	6.0	3.2	1.9	Regular	-	-	-	-	-	Typical	-	-	-	-	Typical	-	-	-	-	-	-	Remove
5171	<i>Corymbia citriodora</i>	Spotted Gum	210		210	17.0	3.0	2.5	1.7	Regular	-	-	-	-	-	Typical	-	-	-	-	Typical	-	-	-	-	-	-	Remove
5172	<i>Corymbia citriodora</i>	Spotted Gum	160		160	13.0	3.0	2.0	1.5	Regular	-	-	-	-	-	Typical	-	-	-	-	Typical	-	-	-	-	-	-	Remove
5173	<i>Corymbia citriodora</i>	Spotted Gum	330		330	20.0	4.0	4.0	2.1	Regular	-	-	-	-	-	Typical	-	-	-	-	Typical	-	-	-	-	-	-	Remove
5174	<i>Corymbia citriodora</i>	Spotted Gum	180		180	15.0	3.0	2.2	1.6	One-sided	-	-	-	-	-	Typical	-	-	-	-	Typical	-	-	-	-	-	-	Remove
5175	<i>Corymbia citriodora</i>	Spotted Gum	240		240	21.0	5.0	2.9	1.8	Regular	-	-	-	-	-	Typical	-	-	-	-	Typical	-	-	-	-	-	-	Remove
5176	<i>Corymbia citriodora</i>	Spotted Gum	160		160	13.0	2.0	2.0	1.5	Regular	-	-	-	-	-	Typical	-	-	-	-	Typical	-	-	-	-	-	-	Remove
5177	<i>Corymbia citriodora</i>	Spotted Gum	160		160	14.0	3.0	2.0	1.5	Regular	-	-	-	-	-	Typical	-	-	-	-	Typical	-	-	-	-	-	-	Remove
5178	<i>Corymbia citriodora</i>	Spotted Gum	200		200	16.0	3.0	2.4	1.7	Regular	-	-	-	-	-	Typical	-	-	-	-	Typical	-	-	-	-	-	-	Remove
5179	<i>Corymbia citriodora</i>	Spotted Gum	200		200	15.0	2.0	2.4	1.7	One-sided	-	-	-	-	-	Typical	-	-	-	-	Typical	-	-	-	-	-	-	Remove
5180	<i>Corymbia citriodora</i>	Spotted Gum	170		170	16.0	3.0	2.0	1.6	One-sided	-	-	-	-	-	Typical	-	-	-	-	Typical	-	-	-	-	-	-	Remove
5181	<i>Corymbia citriodora</i>	Spotted Gum	170		170	16.0	3.0	2.0	1.6	Regular	-	-	-	-	-	Typical	-	-	-	-	Typical	-	-	-	-	-	-	Remove
5182	<i>Eucalyptus moluccana</i>	Gum-topped Box	190		190	16.0	3.0	2.3	1.6	Regular	-	-	-	-	-	Typical	-	-	-	-	Typical	-	-	-	-	-	-	Remove
5183	<i>Corymbia citriodora</i>	Spotted Gum	160		160	13.0	3.0	2.0	1.5	One-sided	-	-	-	-	-	Typical	-	-	-	-	Typical	-	-	-	-	-	-	Remove
5184	<i>Corymbia citriodora</i>	Spotted Gum	160		160	15.0	3.0	2.0	1.5	Regular	-	-	-	-	-	Typical	-	-	-	-	Typical	-	-	-	-	-	-	Remove
5185	<i>Corymbia citriodora</i>	Spotted Gum	210		210	17.0	4.0	2.5	1.7	Regular	-	-	-	-	-	Typical	-	-	-	-	Typical	-	-	-	-	-	-	Remove
5186	<i>Eucalyptus crebra</i>	Narrow-leaved Ironbark	690		690	32.0	16.0	8.3	2.8	Regular	-	-	-	-	-	Typical	-	-	-	-	Typical	-	-	-	-	-	-	Remove
5187	<i>Corymbia citriodora</i>	Spotted Gum	170		170	16.0	3.0	2.0	1.6	Regular	-	-	-	-	-	Typical	-	-	-	-	Typical	-	-	-	-	-	-	Remove
5188	<i>Eucalyptus crebra</i>	Narrow-leaved Ironbark	500		500	31.0	9.0	6.0	2.5	Regular	-	Thinning	Die-back	Epicormic	-	Poor	-	-	-	-	Typical	-	-	-	-	-	-	Remove
5189	<i>Eucalyptus siderophloia</i>	Northern Grey Ironbark	650		650	32.0	14.0	7.8	2.8	Regular	-	-	-	-	-	Typical	-	-	-	-	Typical	-	-	-	-	-	-	Remove
5190	<i>Corymbia intermedia</i>	Pink Bloodwood	160		160	13.0	2.0	2.0	1.5	Regular	-	-	-	-	-	Typical	-	-	-	-	Typical	-	-	-	-	-	-	Remove
5191	<i>Corymbia citriodora</i>	Spotted Gum	170		170	15.0	3.0	2.0	1.6	Regular	-	-	-	-	-	Typical	-	-	-	-	Typical	-	-	-	-	-	-	Remove
5192	<i>Corymbia citriodora</i>	Spotted Gum	150		150	14.0	1.0	2.0	1.5	Regular	-	Thinning	Die-back	Epicormic	-	Poor	-	-	-	-	Typical	-	-	-	-	-	-	Remove
5193	<i>Corymbia citriodora</i>	Spotted Gum	170		170	17.0	2.0	2.0	1.6	Regular	-	-	-	-	-	Typical	-	-	-	-	Typical	-	-	-	-	-	-	Remove
5194	<i>Eucalyptus siderophloia</i>	Northern Grey Ironbark	720		720	30.0	10.0	8.6	2.9	Regular	-	-	-	-	-	Typical	-	-	-	-	Typical	-	-	-	-	-	-	Remove
5195	<i>Corymbia citriodora</i>	Spotted Gum	610		610	35.0	14.0	7.3	2.7	Regular	-	-	-	-	-	Typical	-	-	-	-	Typical	-	-	-	-	-	-	Remove
5196	<i>Corymbia citriodora</i>	Spotted Gum	550		550	27.0	10.0	6.6	2.6	One-sided	-	-	-	-	-	Typical	-	-	-	-	Typical	-	-	-	-	-	-	Remove
5197	<i>Corymbia citriodora</i>	Spotted Gum	160		160	15.0	3.0	2.0	1.5	Regular	-	-	-	-	-	Typical	-	-	-	-	Typical	-	-	-	-	-	-	Remove
5198	<i>Corymbia citriodora</i>	Spotted Gum	160		160	16.0	2.0	2.0	1.5	Regular	-	-	-	-	-	Typical	-	-	-	-	Typical	-	-	-	-	-	-	Remove
5199	<i>Corymbia citriodora</i>	Spotted Gum	170		170	17.0	3.0	2.0	1.6	Regular	-	-	-	-	-	Typical	-	-	-	-	Typical	-	-	-	-	-	-	Remove
5200	<i>Corymbia citriodora</i>	Spotted Gum	160		160	16.0	1.0	2.0	1.5	Regular	-	Thinning	Die-back	Epicormic	-	Poor	-	-	-	-	Typical	-	-	-	-	-	-	Remove
5201	<i>Corymbia citriodora</i>	Spotted Gum	190		190	16.0	3.0	2.3	1.6	Regular	-	-	-	-	-	Typical	-	-	-	-	Typical	-	-	-	-	-	-	Remove
5202	<i>Corymbia citriodora</i>	Spotted Gum	250		250	18.0	4.0	3.0	1.8	Regular	-	-	-	-	-	Typical	-	-	-	-	Typical	-	-	-	-	-	-	Remove
5203	<i>Corymbia citriodora</i>	Spotted Gum	200		200	18.0	5.0	2.4	1.7	Regular	-	-	-	-	-	Typical	-	-	-	-	Typical	-	-	-	-	-	-	Remove

Specimen Details										Canopy Condition Details							Trunk Condition Details					Fauna Details and Habitat Value						
Tree ID	Botanical Name	Common Name	Trunk DBH (mm)	Additional Trunks DBH (mm)	Total DBH (mm) [AS 4970-2009]	Height (m)	Spread (m)	Tree Protection Zone (m)	Structural Root Zone (m)	Canopy Form	Spreading	Thinning	Die-Back	Epicormic Growth	Lopped	Canopy Health	Leaning	Vines	Trunk Damage	Fire Damage	Trunk Health	Scats	Scratches	Hollows	Nest	Termite Nest	Habitat Value	Retention
5204	DEAD/STAG		600		600	18.0	5.0	7.2	2.7	Regular	-	-	-	-	-	Typical	-	-	-	-	Typical	-	-	Small	-	-	-	Remove
5205	Corymbia citriodora	Spotted Gum	380		380	19.0	6.0	4.6	2.2	Regular	-	-	-	-	-	Typical	-	-	-	-	Typical	-	-	-	-	-	-	Remove
5206	Corymbia citriodora	Spotted Gum	160		160	14.0	3.0	2.0	1.5	Regular	-	-	-	-	-	Typical	-	-	-	-	Typical	-	-	-	-	-	-	Remove
5207	Corymbia citriodora	Spotted Gum	780		780	30.0	12.0	9.4	3.0	Regular	-	-	-	-	-	Typical	-	-	-	-	Typical	-	-	-	-	-	-	Remove
5208	Eucalyptus moluccana	Gum-topped Box	200		200	16.0	3.0	2.4	1.7	Regular	-	-	-	-	-	Typical	-	-	-	-	Typical	-	-	-	-	-	-	Remove
5209	Corymbia citriodora	Spotted Gum	160		160	15.0	3.0	2.0	1.5	Regular	-	-	-	-	-	Typical	-	-	-	-	Typical	-	-	-	-	-	-	Remove
5210	Corymbia citriodora	Spotted Gum	140		140	14.0	3.0	2.0	1.4	Regular	-	-	-	-	-	Typical	-	-	-	-	Typical	-	-	-	-	-	-	Remove
5211	Corymbia citriodora	Spotted Gum	190		190	17.0	3.0	2.3	1.6	Regular	-	-	-	-	-	Typical	-	-	-	-	Typical	-	-	-	-	-	-	Remove
5212	Corymbia citriodora	Spotted Gum	160		160	17.0	3.0	2.0	1.5	Regular	-	-	-	-	-	Typical	-	-	-	-	Typical	-	-	-	-	-	-	Remove
5213	Corymbia citriodora	Spotted Gum	150		150	15.0	2.0	2.0	1.5	Regular	-	-	-	-	-	Typical	-	-	-	-	Typical	-	-	-	-	-	-	Remove
5214	Corymbia citriodora	Spotted Gum	160		160	15.0	2.0	2.0	1.5	Regular	-	Thinning	Die-back	Epicormic	-	Poor	-	-	-	-	Typical	-	-	-	-	-	-	Remove
5215	Corymbia citriodora	Spotted Gum	170		170	17.0	2.0	2.0	1.6	Regular	-	Thinning	-	Epicormic	-	Poor	-	-	-	-	Typical	-	-	-	-	-	-	Remove
5216	Corymbia citriodora	Spotted Gum	250		250	20.0	6.0	3.0	1.8	Regular	-	-	-	-	-	Typical	-	-	-	-	Typical	-	-	-	-	-	-	Remove
5217	Corymbia citriodora	Spotted Gum	150		150	13.0	3.0	2.0	1.5	Regular	-	-	-	-	-	Typical	-	-	-	-	Typical	-	-	-	-	-	-	Remove
5218	Corymbia citriodora	Spotted Gum	170		170	17.0	3.0	2.0	1.6	Regular	-	-	-	-	-	Typical	-	-	-	-	Typical	-	-	-	-	-	-	Remove
5219	Corymbia citriodora	Spotted Gum	170		170	14.0	3.0	2.0	1.6	Regular	-	-	-	-	-	Typical	-	-	-	-	Typical	-	-	-	-	-	-	Remove
5220	Corymbia citriodora	Spotted Gum	240		240	18.0	6.0	2.9	1.8	Regular	-	-	-	-	-	Typical	-	-	-	-	Typical	-	-	-	-	-	-	Remove
5221	Corymbia citriodora	Spotted Gum	180		180	17.0	2.0	2.2	1.6	Regular	-	-	-	Epicormic	-	Typical	-	-	-	-	Typical	-	-	-	-	-	-	Remove
5222	Corymbia citriodora	Spotted Gum	180		180	17.0	3.0	2.2	1.6	Regular	-	-	-	-	-	Typical	-	-	-	-	Typical	-	-	-	-	-	-	Remove
5223	Corymbia citriodora	Spotted Gum	210		210	18.0	4.0	2.5	1.7	Regular	-	-	-	-	-	Typical	-	-	-	-	Typical	-	-	-	-	-	-	Remove
5224	Corymbia citriodora	Spotted Gum	170		170	16.0	3.0	2.0	1.6	Regular	-	-	-	-	-	Typical	-	-	-	-	Typical	-	-	-	-	-	-	Remove
5225	Corymbia citriodora	Spotted Gum	190		190	18.0	3.0	2.3	1.6	Regular	-	-	-	-	-	Typical	-	-	-	-	Typical	-	-	-	-	-	-	Remove
5226	Corymbia citriodora	Spotted Gum	170		170	17.0	3.0	2.0	1.6	One-sided	-	-	-	-	-	Typical	-	-	-	-	Typical	-	-	-	-	-	-	Remove
5227	Corymbia citriodora	Spotted Gum	170		170	19.0	3.0	2.0	1.6	Regular	-	-	-	-	-	Typical	-	-	-	-	Typical	-	-	-	-	-	-	Remove
5228	Corymbia citriodora	Spotted Gum	160		160	14.0	3.0	2.0	1.5	One-sided	-	-	-	-	-	Typical	-	-	-	-	Typical	-	-	-	-	-	-	Remove
5229	Corymbia citriodora	Spotted Gum	230		230	24.0	5.0	2.8	1.8	Regular	-	-	-	-	-	Typical	-	-	-	-	Typical	-	-	-	-	-	-	Remove
5230	Corymbia citriodora	Spotted Gum	190	100	215	18.0	4.0	2.6	1.7	Regular	-	-	-	-	-	Typical	-	-	-	-	Typical	-	-	-	-	-	-	Remove
5231	Corymbia citriodora	Spotted Gum	230		230	19.0	4.0	2.8	1.8	Regular	-	-	-	-	-	Typical	-	-	-	-	Typical	-	-	-	-	-	-	Remove
5232	Corymbia citriodora	Spotted Gum	180		180	17.0	3.0	2.2	1.6	Regular	-	-	-	-	-	Typical	-	-	-	-	Typical	-	-	-	-	-	-	Remove
5233	Corymbia citriodora	Spotted Gum	200		200	17.0	4.0	2.4	1.7	Regular	-	-	-	-	-	Typical	-	-	-	-	Typical	-	-	-	-	-	-	Remove
5234	Corymbia citriodora	Spotted Gum	250		250	20.0	5.0	3.0	1.8	Regular	-	-	-	-	-	Typical	-	-	-	-	Typical	-	-	-	-	-	-	Remove
5235	Corymbia citriodora	Spotted Gum	160		160	13.0	3.0	2.0	1.5	Regular	-	-	-	-	-	Typical	-	-	-	-	Typical	-	-	-	-	-	-	Remove
5236	Corymbia citriodora	Spotted Gum	240		240	20.0	5.0	2.9	1.8	Regular	-	-	-	-	-	Typical	-	-	-	-	Typical	-	-	-	-	-	-	Remove
5237	Corymbia citriodora	Spotted Gum	170		170	16.0	3.0	2.0	1.6	Regular	-	-	-	-	-	Typical	-	-	-	-	Typical	-	-	-	-	-	-	Remove
5238	Corymbia citriodora	Spotted Gum	250		250	16.0	4.0	3.0	1.8	Regular	-	-	-	-	-	Typical	-	-	-	-	Typical	-	-	-	-	-	-	Remove
5239	Corymbia citriodora	Spotted Gum	190		190	16.0	3.0	2.3	1.6	Regular	-	-	-	-	-	Typical	-	-	-	-	Typical	-	-	-	-	-	-	Remove
5240	Eucalyptus siderophloia	Northern Grey Ironbark	190		190	15.0	3.0	2.3	1.6	One-sided	-	-	-	-	-	Typical	-	-	-	-	Typical	-	-	-	-	-	-	Remove
5241	Eucalyptus tereticornis	Forest Red Gum	230		230	18.0	5.0	2.8	1.8	Regular	-	-	-	-	-	Typical	-	-	-	-	Typical	-	-	-	-	-	-	Remove
5242	Corymbia citriodora	Spotted Gum	160		160	17.0	2.0	2.0	1.5	Regular	-	-	-	-	-	Typical	-	-	-	-	Typical	-	-	-	-	-	-	Remove
5243	Corymbia citriodora	Spotted Gum	150		150	16.0	3.0	2.0	1.5	Regular	-	-	-	-	-	Typical	-	-	-	-	Typical	-	-	-	-	-	-	Remove
5244	Eucalyptus siderophloia	Northern Grey Ironbark	170		170	13.0	3.0	2.0	1.6	Regular	-	-	-	-	-	Typical	-	-	-	-	Typical	-	-	-	-	-	-	Remove
5245	Corymbia citriodora	Spotted Gum	700		700	23.0	9.0	8.4	2.8	Regular	-	Thinning	Die-back	Epicormic	-	Poor	-	-	-	-	Typical	-	-	-	-	-	-	Remove

Specimen Details										Canopy Condition Details							Trunk Condition Details					Fauna Details and Habitat Value						Retention
Tree ID	Botanical Name	Common Name	Trunk DBH (mm)	Additional Trunks DBH (mm)	Total DBH (mm) [AS 4970-2009]	Height (m)	Spread (m)	Tree Protection Zone (m)	Structural Root Zone (m)	Canopy Form	Spreading	Thinning	Die-Back	Epicormic Growth	Lopped	Canopy Health	Leaning	Vines	Trunk Damage	Fire Damage	Trunk Health	Scats	Scratches	Hollows	Nest	Termite Nest	Habitat Value	
5246	<i>Corymbia citriodora</i>	Spotted Gum	170		170	15.0	3.0	2.0	1.6	Regular	-	-	-	-	-	Typical	-	-	-	-	Typical	-	-	-	-	-	-	Remove
5247	<i>Corymbia citriodora</i>	Spotted Gum	180		180	17.0	3.0	2.2	1.6	Regular	-	-	-	-	-	Typical	-	-	-	-	Typical	-	-	-	-	-	-	Remove
5248	<i>Acacia disparrima</i>	Black Wattle	150	100	180	10.0	3.0	2.2	1.6	Regular	-	-	-	-	-	Typical	-	-	-	-	Typical	-	-	-	-	-	-	Remove
5249	<i>Corymbia citriodora</i>	Spotted Gum	200		200	17.0	4.0	2.4	1.7	Regular	-	-	-	-	-	Typical	-	-	-	-	Typical	-	-	-	-	-	-	Remove
5250	<i>Corymbia citriodora</i>	Spotted Gum	170		170	16.0	3.0	2.0	1.6	Regular	-	-	-	-	-	Typical	-	-	-	-	Typical	-	-	-	Small	-	-	Remove
5251	<i>Corymbia citriodora</i>	Spotted Gum	160		160	16.0	3.0	2.0	1.5	Regular	-	-	-	-	-	Typical	-	-	-	-	Typical	-	-	-	-	-	-	Remove
5252	<i>Acacia disparrima</i>	Black Wattle	150		150	9.0	3.0	2.0	1.5	Regular	-	-	-	-	-	Typical	-	-	-	-	Typical	-	-	-	-	-	-	Remove
5253	<i>Acacia disparrima</i>	Black Wattle	150		150	8.0	3.0	2.0	1.5	Regular	-	-	-	-	-	Typical	-	-	-	-	Typical	-	-	-	-	-	-	Remove
5254	<i>Corymbia citriodora</i>	Spotted Gum	190		190	14.0	3.0	2.3	1.6	Regular	-	-	-	-	-	Typical	-	-	-	-	Typical	-	-	-	-	-	-	Remove
5255	<i>Corymbia citriodora</i>	Spotted Gum	180		180	15.0	4.0	2.2	1.6	Regular	-	-	-	-	-	Typical	-	-	-	-	Typical	-	-	-	-	-	-	Remove
5256	<i>Acacia disparrima</i>	Black Wattle	150	120	192	11.0	3.0	2.3	1.7	Regular	-	-	-	-	-	Typical	-	-	-	-	Typical	-	-	-	-	-	-	Remove
5257	<i>Corymbia citriodora</i>	Spotted Gum	180		180	16.0	3.0	2.2	1.6	Regular	-	-	-	-	-	Typical	-	-	-	-	Typical	-	-	-	-	-	-	Remove
5258	<i>Acacia disparrima</i>	Black Wattle	140		140	9.0	3.0	2.0	1.4	Regular	-	-	-	-	-	Typical	-	-	-	-	Typical	-	-	-	-	-	-	Remove
5259	<i>Corymbia citriodora</i>	Spotted Gum	130		130	11.0	3.0	2.0	1.4	Regular	-	-	-	-	-	Typical	-	-	-	-	Typical	-	-	-	-	-	-	Remove
5260	<i>Corymbia citriodora</i>	Spotted Gum	180		180	17.0	3.0	2.2	1.6	Regular	-	-	-	-	-	Typical	-	-	-	-	Typical	-	-	-	-	-	-	Remove
5261	<i>Acacia disparrima</i>	Black Wattle	130		130	10.0	3.0	2.0	1.4	Regular	-	-	-	-	-	Typical	-	-	-	-	Typical	-	-	-	-	-	-	Remove
5262	<i>Corymbia citriodora</i>	Spotted Gum	150		150	15.0	2.0	2.0	1.5	Regular	-	-	-	-	-	Typical	-	-	-	-	Typical	-	-	-	-	-	-	Remove
5263	<i>Corymbia citriodora</i>	Spotted Gum	230		230	16.0	4.0	2.8	1.8	Regular	-	-	-	-	-	Typical	-	-	-	-	Typical	-	-	-	-	-	-	Remove
5264	<i>Eucalyptus siderophloia</i>	Northern Grey Ironbark	230		230	16.0	4.0	2.8	1.8	Regular	-	-	-	-	-	Typical	-	-	-	-	Typical	-	-	-	-	-	-	Remove
5265	<i>Corymbia citriodora</i>	Spotted Gum	170		170	16.0	3.0	2.0	1.6	Regular	-	-	-	-	-	Typical	-	-	-	-	Typical	-	-	-	-	-	-	Remove
5266	<i>Corymbia citriodora</i>	Spotted Gum	230		230	17.0	3.0	2.8	1.8	Regular	-	-	-	-	-	Typical	-	-	-	-	Typical	-	-	-	-	-	-	Remove
5267	<i>Corymbia citriodora</i>	Spotted Gum	270		270	18.0	8.0	3.2	1.9	Regular	-	-	-	-	-	Typical	-	-	-	-	Typical	-	-	-	-	-	-	Remove
5268	<i>Eucalyptus siderophloia</i>	Northern Grey Ironbark	190		190	16.0	3.0	2.3	1.6	Regular	-	-	-	-	-	Typical	-	-	-	-	Typical	-	-	-	-	-	-	Remove
5269	<i>Corymbia citriodora</i>	Spotted Gum	220		220	17.0	5.0	2.6	1.8	Regular	-	-	-	-	-	Typical	-	-	-	-	Typical	-	-	-	-	-	-	Remove
5270	<i>Acacia concurrens</i>	Black Wattle	150	100	180	10.0	3.0	2.2	1.6	Regular	-	Thinning	Die-back	-	-	Poor	-	-	-	-	Typical	-	-	-	-	-	-	Remove
5271	<i>Corymbia citriodora</i>	Spotted Gum	120	100	156	15.0	3.0	2.0	1.5	Regular	-	-	-	-	-	Typical	-	-	-	-	Typical	-	-	-	-	-	-	Remove
5272	<i>Eucalyptus siderophloia</i>	Northern Grey Ironbark	340		340	31.0	5.0	4.1	2.1	Regular	-	-	-	-	-	Typical	-	-	-	-	Typical	-	-	-	-	-	-	Remove
5273	<i>Corymbia citriodora</i>	Spotted Gum	330		330	30.0	6.0	4.0	2.1	Regular	-	-	-	-	-	Typical	-	-	-	-	Typical	-	-	-	-	-	-	Remove
5274	<i>Corymbia citriodora</i>	Spotted Gum	340		340	25.0	5.0	4.1	2.1	Regular	-	-	-	-	-	Typical	-	-	-	-	Typical	-	-	-	-	-	-	Remove
5275	<i>Corymbia citriodora</i>	Spotted Gum	340		340	31.0	7.0	4.1	2.1	Regular	-	-	-	-	-	Typical	-	-	-	-	Typical	-	-	-	-	-	-	Remove
5276	<i>Eucalyptus siderophloia</i>	Northern Grey Ironbark	120		120	10.0	3.0	2.0	1.4	Regular	-	-	-	-	-	Typical	-	-	-	-	Typical	-	Old	-	-	-	-	Remove
5277	<i>Corymbia citriodora</i>	Spotted Gum	140		140	15.0	4.0	2.0	1.4	Regular	-	-	-	-	-	Typical	-	-	-	-	Typical	-	-	-	-	-	-	Remove
5278	<i>Corymbia citriodora</i>	Spotted Gum	300		300	18.0	6.0	3.6	2.0	Regular	-	-	-	-	-	Typical	-	-	-	-	Typical	-	-	-	-	-	-	Remove
5279	<i>Eucalyptus siderophloia</i>	Northern Grey Ironbark	320		320	16.0	6.0	3.8	2.1	Regular	-	-	-	-	-	Typical	-	-	-	-	Typical	-	-	-	-	-	-	Remove
5280	<i>Eucalyptus tereticornis</i>	Forest Red Gum	160		160	15.0	5.0	2.0	1.5	Regular	-	-	-	-	-	Typical	-	-	-	-	Typical	-	-	-	-	-	-	Remove
5281	<i>Eucalyptus tereticornis</i>	Forest Red Gum	130		130	15.0	5.0	2.0	1.4	Regular	-	-	-	-	-	Typical	-	-	-	-	Typical	-	-	-	-	-	-	Remove
5282	<i>Acacia disparrima</i>	Black Wattle	260		260	10.0	6.0	3.1	1.9	Regular	-	-	-	-	-	Typical	-	-	-	-	Typical	-	-	-	-	-	-	Remove
5283	<i>Eucalyptus tereticornis</i>	Forest Red Gum	160	150	219	15.0	5.0	2.6	1.7	Regular	-	-	-	-	-	Typical	-	-	-	-	Typical	-	-	-	-	-	-	Remove
5284	<i>Angophora leiocarpa</i>	Smooth-barked Apple	200		200	15.0	6.0	2.4	1.7	Regular	-	-	-	-	-	Typical	-	-	-	-	Typical	-	-	-	-	-	-	Remove
5285	<i>Corymbia citriodora</i>	Spotted Gum	180		180	18.0	5.0	2.2	1.6	Regular	-	-	-	-	-	Typical	-	-	-	-	Typical	-	-	-	-	-	-	Remove
5286	<i>Angophora leiocarpa</i>	Smooth-barked Apple	170		170	18.0	5.0	2.0	1.6	Regular	-	-	-	-	-	Typical	-	-	-	-	Typical	-	-	-	-	-	-	Remove
5287	<i>Corymbia citriodora</i>	Spotted Gum	160		160	12.0	4.0	2.0	1.5	Regular	-	-	-	-	-	Typical	-	-	-	-	Typical	-	-	-	-	-	-	Remove

Specimen Details										Canopy Condition Details							Trunk Condition Details					Fauna Details and Habitat Value						Retention
Tree ID	Botanical Name	Common Name	Trunk DBH (mm)	Additional Trunks DBH (mm)	Total DBH (mm) [AS 4970-2009]	Height (m)	Spread (m)	Tree Protection Zone (m)	Structural Root Zone (m)	Canopy Form	Spreading	Thinning	Die-Back	Epicormic Growth	Lopped	Canopy Health	Leaning	Vines	Trunk Damage	Fire Damage	Trunk Health	Scats	Scratches	Hollows	Nest	Termite Nest	Habitat Value	
5288	<i>Angophora leiocarpa</i>	Smooth-barked Apple	210		210	15.0	5.0	2.5	1.7	Regular	-	-	-	-	-	Typical	-	-	-	-	Typical	-	-	-	-	-	-	Remove
5289	<i>Angophora leiocarpa</i>	Smooth-barked Apple	230		230	15.0	6.0	2.8	1.8	Regular	-	-	-	-	-	Typical	-	-	-	-	Typical	-	-	-	-	-	-	Remove
5290	<i>Corymbia citriodora</i>	Spotted Gum	160		160	15.0	5.0	2.0	1.5	Regular	-	-	-	-	-	Typical	-	-	-	-	Typical	-	-	-	-	-	-	Remove
5291	<i>Angophora leiocarpa</i>	Smooth-barked Apple	170		170	15.0	5.0	2.0	1.6	Regular	-	-	-	-	-	Typical	-	-	-	-	Typical	-	-	-	-	-	-	Remove
5292	<i>Angophora leiocarpa</i>	Smooth-barked Apple	170		170	15.0	6.0	2.0	1.6	Regular	-	-	-	-	-	Typical	-	-	-	-	Typical	-	-	-	-	-	-	Remove
5293	<i>Angophora leiocarpa</i>	Smooth-barked Apple	150		150	12.0	5.0	2.0	1.5	Regular	-	-	-	-	-	Typical	-	-	-	-	Typical	-	-	-	-	-	-	Remove
5294	<i>Angophora leiocarpa</i>	Smooth-barked Apple	150		150	15.0	5.0	2.0	1.5	Regular	-	-	-	-	-	Typical	-	-	-	-	Typical	-	-	-	-	-	-	Remove
5295	<i>Eucalyptus tereticornis</i>	Forest Red Gum	160		160	18.0	5.0	2.0	1.5	Regular	-	-	-	-	-	Typical	-	-	-	-	Typical	-	-	-	-	-	-	Remove
5296	<i>Eucalyptus tereticornis</i>	Forest Red Gum	190		190	18.0	6.0	2.3	1.6	Regular	-	-	-	-	-	Typical	-	-	-	-	Typical	-	-	-	-	-	-	Remove
5297	<i>Corymbia citriodora</i>	Spotted Gum	230		230	15.0	6.0	2.8	1.8	Regular	-	-	-	-	-	Typical	-	-	-	-	Typical	-	-	-	-	-	-	Remove
5298	<i>Eucalyptus tereticornis</i>	Forest Red Gum	210		210	18.0	6.0	2.5	1.7	Regular	-	-	-	-	-	Typical	-	-	-	-	Typical	-	-	-	-	-	-	Remove
5299	<i>Corymbia citriodora</i>	Spotted Gum	230	120	259	15.0	6.0	3.1	1.9	Regular	-	-	-	-	-	Typical	-	-	-	-	Typical	-	-	-	-	-	-	Remove
5300	<i>Corymbia citriodora</i>	Spotted Gum	150		150	15.0	5.0	2.0	1.5	Regular	-	-	-	-	-	Typical	-	-	-	-	Typical	-	-	-	-	-	-	Remove
5301	<i>Eucalyptus tereticornis</i>	Forest Red Gum	150		150	18.0	5.0	2.0	1.5	Regular	-	-	-	-	-	Typical	-	-	-	-	Typical	-	-	-	-	-	-	Remove
5302	<i>Corymbia citriodora</i>	Spotted Gum	150	90	175	18.0	5.0	2.1	1.6	Regular	-	-	-	-	-	Typical	-	-	-	-	Typical	-	-	-	-	-	-	Remove
5303	<i>Corymbia citriodora</i>	Spotted Gum	150		150	15.0	5.0	2.0	1.5	Regular	-	-	-	-	-	Typical	-	-	-	-	Typical	-	-	-	-	-	-	Remove
5304	<i>Corymbia citriodora</i>	Spotted Gum	200		200	18.0	5.0	2.4	1.7	Regular	-	-	-	-	-	Typical	-	-	-	-	Typical	-	-	-	-	-	-	Remove
5305	<i>Eucalyptus tereticornis</i>	Forest Red Gum	180		180	15.0	5.0	2.2	1.6	Regular	-	-	-	-	-	Typical	-	-	-	-	Typical	-	-	-	-	-	-	Remove
5306	<i>Corymbia citriodora</i>	Spotted Gum	270		270	20.0	6.0	3.2	1.9	Regular	-	-	-	-	-	Typical	-	-	-	-	Typical	-	-	-	-	-	-	Remove
5307	<i>Corymbia citriodora</i>	Spotted Gum	150		150	15.0	5.0	2.0	1.5	Regular	-	-	-	-	-	Typical	-	-	-	-	Typical	-	-	-	-	-	-	Remove
5308	<i>Acacia dispartima</i>	Black Wattle	230		230	12.0	6.0	2.8	1.8	Regular	-	-	-	-	-	Typical	-	-	-	-	Typical	-	-	-	-	-	-	Remove
5309	<i>Corymbia citriodora</i>	Spotted Gum	160		160	18.0	5.0	2.0	1.5	Regular	-	-	-	-	-	Typical	-	-	-	-	Typical	-	-	-	-	-	-	Remove
5310	<i>Corymbia citriodora</i>	Spotted Gum	160		160	15.0	5.0	2.0	1.5	Regular	-	-	-	-	-	Typical	-	-	-	-	Typical	-	-	-	-	-	-	Remove
5311	<i>Eucalyptus tereticornis</i>	Forest Red Gum	280		280	18.0	6.0	3.4	1.9	Regular	-	-	-	-	-	Typical	-	-	-	-	Typical	-	-	-	-	-	-	Remove
5312	<i>Eucalyptus tereticornis</i>	Forest Red Gum	190		190	20.0	6.0	2.3	1.6	Regular	-	-	-	-	-	Typical	-	-	-	-	Typical	-	-	-	-	-	-	Remove
5313	<i>Eucalyptus tereticornis</i>	Forest Red Gum	160		160	16.0	6.0	2.0	1.5	Regular	-	-	-	-	-	Typical	-	-	-	-	Typical	-	Old	-	-	-	-	Remove
5314	<i>Eucalyptus tereticornis</i>	Forest Red Gum	150		150	20.0	5.0	2.0	1.5	Regular	-	-	-	-	-	Typical	-	-	-	-	Typical	-	-	-	-	-	-	Remove
5315	<i>Eucalyptus tereticornis</i>	Forest Red Gum	200		200	16.0	5.0	2.4	1.7	Regular	-	-	-	-	-	Typical	-	-	-	-	Typical	-	-	-	-	-	-	Remove
5316	<i>Eucalyptus tereticornis</i>	Forest Red Gum	200		200	18.0	6.0	2.4	1.7	Regular	-	-	-	-	-	Typical	-	-	-	-	Typical	-	-	-	-	-	-	Remove
5317	<i>Eucalyptus tereticornis</i>	Forest Red Gum	160		160	15.0	5.0	2.0	1.5	Regular	-	-	-	-	-	Typical	-	-	-	-	Typical	-	-	-	-	-	-	Remove
5318	<i>Eucalyptus tereticornis</i>	Forest Red Gum	200		200	18.0	5.0	2.4	1.7	Regular	-	-	-	-	-	Typical	-	-	-	-	Typical	-	-	-	-	-	-	Remove
5319	<i>Eucalyptus tereticornis</i>	Forest Red Gum	200		200	18.0	6.0	2.4	1.7	Regular	-	-	-	-	-	Typical	-	-	-	-	Typical	-	-	-	-	-	-	Remove
5320	<i>Eucalyptus tereticornis</i>	Forest Red Gum	180		180	16.0	5.0	2.2	1.6	Regular	-	-	-	-	-	Typical	-	-	-	-	Typical	-	-	-	-	-	-	Remove
5321	<i>Eucalyptus tereticornis</i>	Forest Red Gum	190		190	18.0	6.0	2.3	1.6	Regular	-	-	-	-	-	Typical	-	-	-	-	Typical	-	-	-	-	-	-	Remove
5322	<i>Eucalyptus tereticornis</i>	Forest Red Gum	160		160	15.0	5.0	2.0	1.5	Regular	-	-	-	-	-	Typical	-	-	-	-	Typical	-	-	-	-	-	-	Remove
5323	<i>Eucalyptus tereticornis</i>	Forest Red Gum	170		170	18.0	5.0	2.0	1.6	Regular	-	-	-	-	-	Typical	-	-	-	-	Typical	-	-	-	-	-	-	Remove
5324	<i>Eucalyptus tereticornis</i>	Forest Red Gum	210		210	20.0	6.0	2.5	1.7	Regular	-	-	-	-	-	Typical	-	-	-	-	Typical	-	-	-	-	-	-	Remove
5325	<i>Eucalyptus tereticornis</i>	Forest Red Gum	160		160	18.0	6.0	2.0	1.5	Regular	-	-	-	-	-	Typical	-	-	-	-	Typical	-	-	-	-	-	-	Remove
5326	<i>Eucalyptus tereticornis</i>	Forest Red Gum	200		200	18.0	5.0	2.4	1.7	Regular	-	-	-	-	-	Typical	-	-	-	-	Typical	-	-	-	-	-	-	Remove
5327	<i>Eucalyptus tereticornis</i>	Forest Red Gum	180		180	13.0	5.0	2.2	1.6	Regular	-	-	-	-	-	Typical	-	-	-	-	Typical	-	-	-	-	-	-	Remove
5328	<i>Eucalyptus tereticornis</i>	Forest Red Gum	140		140	17.0	5.0	2.0	1.4	Regular	-	-	-	-	-	Typical	-	-	-	-	Typical	-	-	-	-	-	-	Remove
5329	<i>Eucalyptus tereticornis</i>	Forest Red Gum	150		150	18.0	5.0	2.0	1.5	Regular	-	-	-	-	-	Typical	-	-	-	-	Typical	-	-	-	-	-	-	Remove

Specimen Details										Canopy Condition Details							Trunk Condition Details					Fauna Details and Habitat Value						
Tree ID	Botanical Name	Common Name	Trunk DBH (mm)	Additional Trunks DBH (mm)	Total DBH (mm) [AS 4970-2009]	Height (m)	Spread (m)	Tree Protection Zone (m)	Structural Root Zone (m)	Canopy Form	Spreading	Thinning	Die-Back	Epicormic Growth	Lopped	Canopy Health	Leaning	Vines	Trunk Damage	Fire Damage	Trunk Health	Scats	Scratches	Hollows	Nest	Termite Nest	Habitat Value	Retention
5330	<i>Eucalyptus tereticornis</i>	Forest Red Gum	160		160	15.0	6.0	2.0	1.5	Regular	-	-	-	-	-	Typical	-	-	-	-	Typical	-	-	-	-	-	-	Remove
5331	<i>Eucalyptus tereticornis</i>	Forest Red Gum	160		160	18.0	5.0	2.0	1.5	Regular	-	-	-	-	-	Typical	-	-	-	-	Typical	-	-	-	-	-	-	Remove
5332	<i>Eucalyptus tereticornis</i>	Forest Red Gum	190		190	18.0	7.0	2.3	1.6	Regular	-	-	-	-	-	Typical	-	-	-	-	Typical	-	-	-	-	-	-	Remove
5333	<i>Eucalyptus tereticornis</i>	Forest Red Gum	190		190	16.0	6.0	2.3	1.6	Regular	-	-	-	-	-	Typical	-	-	-	-	Typical	-	-	-	-	-	-	Remove
5334	<i>Eucalyptus siderophloia</i>	Northern Grey Ironbark	190		190	15.0	5.0	2.3	1.6	Regular	-	-	-	-	-	Typical	-	-	-	-	Typical	-	-	-	-	-	-	Remove
5335	Unknown?		160		160	16.0	5.0	2.0	1.5	Regular	-	-	-	-	-	Typical	-	-	-	-	Typical	-	-	-	-	-	-	Remove
5336	<i>Corymbia intermedia</i>	Pink Bloodwood	160		160	18.0	6.0	2.0	1.5	Regular	-	-	-	-	-	Typical	-	-	-	-	Typical	-	-	-	-	-	-	Remove
5337	<i>Corymbia intermedia</i>	Pink Bloodwood	150		150	15.0	5.0	2.0	1.5	Regular	-	-	-	-	-	Typical	-	-	-	-	Typical	-	-	-	-	-	-	Remove
5338	<i>Acacia disparrima</i>	Black Wattle	180	180	255	12.0	6.0	3.1	1.9	Regular	-	-	-	-	-	Typical	-	-	-	-	Typical	-	-	-	-	-	-	Remove
5339	<i>Eucalyptus tereticornis</i>	Forest Red Gum	150		150	18.0	5.0	2.0	1.5	Regular	-	-	-	-	-	Typical	-	-	-	-	Typical	-	-	-	-	-	-	Remove
5340	<i>Eucalyptus siderophloia</i>	Northern Grey Ironbark	240		240	18.0	5.0	2.9	1.8	Regular	-	-	-	-	-	Typical	-	-	-	-	Typical	-	-	-	-	-	-	Remove
5341	<i>Eucalyptus siderophloia</i>	Northern Grey Ironbark	190		190	20.0	6.0	2.3	1.6	Regular	-	-	-	-	-	Typical	-	-	-	-	Typical	-	-	-	-	-	-	Remove
5342	<i>Eucalyptus tereticornis</i>	Forest Red Gum	170		170	18.0	5.0	2.0	1.6	Regular	-	-	-	-	-	Typical	-	-	-	-	Typical	-	-	-	-	-	-	Remove
5343	<i>Acacia disparrima</i>	Black Wattle	250		250	13.0	5.0	3.0	1.8	Regular	-	-	-	-	-	Typical	-	-	-	-	Typical	-	-	-	-	-	-	Remove
5344	<i>Corymbia intermedia</i>	Pink Bloodwood	180		180	18.0	6.0	2.2	1.6	Regular	-	-	-	-	-	Typical	-	-	-	-	Typical	-	-	-	-	-	-	Remove
5345	<i>Acacia disparrima</i>	Black Wattle	200	60	209	12.0	7.0	2.5	1.7	Regular	-	-	-	-	-	Typical	-	-	-	-	Typical	-	-	-	-	-	-	Remove
5346	<i>Eucalyptus siderophloia</i>	Northern Grey Ironbark	190		190	17.0	5.0	2.3	1.6	Regular	-	-	-	-	-	Typical	-	-	-	-	Typical	-	-	-	-	-	-	Remove
5347	<i>Eucalyptus siderophloia</i>	Northern Grey Ironbark	210		210	18.0	7.0	2.5	1.7	Regular	-	-	-	-	-	Typical	-	-	-	-	Typical	-	-	-	-	-	-	Remove
5348	<i>Eucalyptus siderophloia</i>	Northern Grey Ironbark	200		200	18.0	5.0	2.4	1.7	Regular	-	-	-	-	-	Typical	-	-	-	-	Typical	-	-	-	-	-	-	Remove
5349	<i>Eucalyptus siderophloia</i>	Northern Grey Ironbark	180		180	18.0	6.0	2.2	1.6	Regular	-	-	-	-	-	Typical	-	-	-	-	Typical	-	-	-	-	-	-	Remove
5350	<i>Corymbia intermedia</i>	Pink Bloodwood	730		730	20.0	10.0	8.8	2.9	One-sided	-	-	-	-	-	Typical	-	-	-	-	Typical	-	-	Large	-	-	-	Remove
5351	<i>Eucalyptus siderophloia</i>	Northern Grey Ironbark	210		210	25.0	8.0	2.5	1.7	Regular	-	-	-	-	-	Typical	-	-	-	-	Typical	-	-	-	-	-	-	Remove
5352	<i>Eucalyptus moluccana</i>	Gum-topped Box	220		220	25.0	6.0	2.6	1.8	Regular	-	-	-	-	-	Typical	-	-	-	-	Typical	-	-	-	-	-	-	Remove
5353	<i>Eucalyptus siderophloia</i>	Northern Grey Ironbark	200		200	25.0	6.0	2.4	1.7	Regular	-	-	-	-	-	Typical	-	-	-	-	Typical	-	-	-	-	-	-	Remove
5354	<i>Acacia disparrima</i>	Black Wattle	270		270	12.0	5.0	3.2	1.9	Regular	-	-	-	-	-	Typical	-	-	-	-	Typical	-	-	-	-	-	-	Remove
5355	<i>Eucalyptus siderophloia</i>	Northern Grey Ironbark	200		200	25.0	6.0	2.4	1.7	Regular	-	-	-	-	-	Typical	-	-	-	-	Typical	-	-	-	-	-	-	Remove
5356	<i>Acacia disparrima</i>	Black Wattle	180		180	12.0	5.0	2.2	1.6	Regular	-	-	-	-	-	Typical	-	-	-	-	Typical	-	-	-	-	-	-	Remove
5357	<i>Eucalyptus moluccana</i>	Gum-topped Box	220		220	22.0	6.0	2.6	1.8	One-sided	-	-	-	-	-	Typical	-	-	-	-	Typical	-	-	-	-	-	-	Remove
5358	<i>Eucalyptus moluccana</i>	Gum-topped Box	190		190	18.0	9.0	2.3	1.6	One-sided	-	-	Die-back	-	-	Typical	-	-	-	-	Typical	-	-	-	-	-	-	Remove
5359	<i>Eucalyptus tereticornis</i>	Forest Red Gum	230		230	18.0	6.0	2.8	1.8	Regular	-	-	-	-	-	Typical	-	-	-	-	Typical	-	Old	-	-	-	-	Remove
5360	<i>Eucalyptus tereticornis</i>	Forest Red Gum	580		580	33.0	10.0	7.0	2.6	Regular	-	-	-	-	-	Typical	-	-	-	-	Typical	-	Old	-	-	-	-	Remove
5361	<i>Eucalyptus moluccana</i>	Gum-topped Box	190		190	18.0	5.0	2.3	1.6	Regular	-	-	-	-	-	Typical	-	-	-	-	Typical	-	-	-	-	-	-	Remove
5362	<i>Eucalyptus moluccana</i>	Gum-topped Box	500		500	27.0	9.0	6.0	2.5	Regular	-	-	-	-	-	Typical	-	-	-	-	Typical	-	-	-	Small	-	-	Remove
5363	<i>Eucalyptus tereticornis</i>	Forest Red Gum	400		400	28.0	6.0	4.8	2.3	Regular	-	-	-	-	-	Typical	-	-	-	-	Typical	-	Old	-	-	-	-	Remove
5364	<i>Eucalyptus moluccana</i>	Gum-topped Box	450		450	27.0	9.0	5.4	2.4	Regular	-	-	-	-	-	Typical	-	-	-	-	Typical	-	-	-	-	-	-	Retain
5365	<i>Eucalyptus tereticornis</i>	Forest Red Gum	500		500	30.0	8.0	6.0	2.5	Regular	-	-	-	-	-	Typical	-	-	-	-	Typical	-	-	-	-	-	-	Retain
5366	<i>Eucalyptus tereticornis</i>	Forest Red Gum	300		300	30.0	6.0	3.6	2.0	Regular	-	-	Die-back	-	-	Typical	-	-	-	-	Typical	-	-	-	-	-	-	Retain
5367	<i>Eucalyptus moluccana</i>	Gum-topped Box	400		400	25.0	6.0	4.8	2.3	Regular	-	-	-	-	-	Typical	-	-	-	-	Typical	-	-	-	-	-	-	Retain
5368	<i>Eucalyptus moluccana</i>	Gum-topped Box	560		560	32.0	9.0	6.7	2.6	Regular	-	-	-	-	-	Typical	-	-	-	-	Typical	-	-	-	-	-	-	Retain
5369	<i>Eucalyptus tereticornis</i>	Forest Red Gum	370		370	22.0	6.0	4.4	2.2	Regular	-	-	-	-	-	Typical	-	-	-	-	Typical	-	Old	-	-	-	-	Retain
5370	<i>Eucalyptus moluccana</i>	Gum-topped Box	170		170	21.0	6.0	2.0	1.6	Regular	-	-	-	-	-	Typical	-	-	-	-	Typical	-	-	-	-	-	-	Retain
5371	<i>Eucalyptus moluccana</i>	Gum-topped Box	200		200	18.0	5.0	2.4	1.7	Regular	-	-	-	-	-	Typical	-	-	-	-	Typical	-	-	-	-	-	-	Retain

Specimen Details										Canopy Condition Details							Trunk Condition Details					Fauna Details and Habitat Value						
Tree ID	Botanical Name	Common Name	Trunk DBH (mm)	Additional Trunks DBH (mm)	Total DBH (mm) [AS 4970-2009]	Height (m)	Spread (m)	Tree Protection Zone (m)	Structural Root Zone (m)	Canopy Form	Spreading	Thinning	Die-Back	Epicormic Growth	Lopped	Canopy Health	Leaning	Vines	Trunk Damage	Fire Damage	Trunk Health	Scats	Scratches	Hollows	Nest	Termite Nest	Habitat Value	Retention
5372	<i>Eucalyptus moluccana</i>	Gum-topped Box	250		250	23.0	6.0	3.0	1.8	Regular	-	-	-	-	-	Typical	-	-	-	-	Typical	-	-	-	-	-	-	Retain
5373	<i>Eucalyptus moluccana</i>	Gum-topped Box	280		280	25.0	6.0	3.4	1.9	Regular	-	-	-	-	-	Typical	-	-	-	-	Typical	-	-	-	-	-	-	Retain
5374	<i>Eucalyptus moluccana</i>	Gum-topped Box	230		230	25.0	7.0	2.8	1.8	Regular	-	-	-	-	-	Typical	-	-	-	-	Typical	-	-	-	-	-	-	Retain
5375	<i>Eucalyptus moluccana</i>	Gum-topped Box	260		260	28.0	6.0	3.1	1.9	Regular	-	-	-	-	-	Typical	-	-	-	-	Typical	-	-	-	-	-	-	Retain
5376	<i>Eucalyptus moluccana</i>	Gum-topped Box	340		340	30.0	8.0	4.1	2.1	Regular	-	-	-	-	-	Typical	-	-	-	-	Typical	-	-	-	-	-	-	Retain
5377	<i>Eucalyptus moluccana</i>	Gum-topped Box	240		240	31.0	6.0	2.9	1.8	Regular	-	-	-	-	-	Typical	-	-	-	-	Typical	-	-	-	-	-	-	Retain
5378	<i>Eucalyptus moluccana</i>	Gum-topped Box	160		160	15.0	5.0	2.0	1.5	Regular	-	-	-	-	-	Typical	-	-	-	-	Typical	-	-	-	-	-	-	Retain
5379	<i>Eucalyptus moluccana</i>	Gum-topped Box	270		270	23.0	6.0	3.2	1.9	Regular	-	-	-	-	-	Typical	-	-	-	-	Typical	-	-	-	-	-	-	Retain
5380	<i>Eucalyptus siderophloia</i>	Northern Grey Ironbark	180		180	16.0	6.0	2.2	1.6	Regular	-	-	-	-	-	Typical	-	-	-	-	Typical	-	-	-	-	-	-	Remove
5381	<i>Eucalyptus moluccana</i>	Gum-topped Box	190		190	22.0	5.0	2.3	1.6	Regular	-	-	-	-	-	Typical	-	-	-	-	Typical	-	-	-	-	-	-	Remove
5382	<i>Eucalyptus tereticornis</i>	Forest Red Gum	180		180	16.0	5.0	2.2	1.6	Regular	-	-	-	-	-	Typical	-	-	-	-	Typical	-	-	-	-	-	-	Remove
5383	Unknown?		240		240	9.0	3.0	2.9	1.8	Regular	-	-	-	-	-	Typical	-	-	Trunk Dmg.	-	Typical	-	-	-	-	-	-	Remove
5384	<i>Eucalyptus siderophloia</i>	Northern Grey Ironbark	180		180	25.0	6.0	2.2	1.6	Regular	-	-	-	-	-	Typical	-	-	-	-	Typical	-	-	-	-	-	-	Remove
5385	<i>Eucalyptus siderophloia</i>	Northern Grey Ironbark	180		180	15.0	6.0	2.2	1.6	Regular	-	-	-	-	-	Typical	-	-	-	-	Typical	-	-	-	-	-	-	Remove
5386	<i>Acacia disparrima</i>	Black Wattle	180		180	12.0	6.0	2.2	1.6	Regular	-	-	-	-	-	Typical	-	-	-	-	Typical	-	-	-	-	-	-	Remove
5387	<i>Eucalyptus siderophloia</i>	Northern Grey Ironbark	180		180	17.0	5.0	2.2	1.6	Regular	-	-	-	-	-	Typical	-	-	-	-	Typical	-	-	-	-	-	-	Remove
5388	<i>Acacia disparrima</i>	Black Wattle	160		160	10.0	6.0	2.0	1.5	Regular	-	-	-	-	-	Typical	-	-	-	-	Typical	-	-	-	-	-	-	Remove
5389	<i>Corymbia intermedia</i>	Pink Bloodwood	820		820	26.0	9.0	9.8	3.0	Regular	-	-	Die-back	-	-	Typical	-	-	-	-	Typical	-	-	-	-	-	-	Remove
5390	<i>Eucalyptus siderophloia</i>	Northern Grey Ironbark	220		220	20.0	6.0	2.6	1.8	Regular	-	-	-	-	-	Typical	-	-	-	-	Typical	-	-	-	-	-	-	Remove
5391	<i>Acacia disparrima</i>	Black Wattle	160		160	10.0	6.0	2.0	1.5	Regular	-	-	-	-	-	Typical	-	-	-	-	Typical	-	-	-	-	-	-	Remove
5392	<i>Eucalyptus siderophloia</i>	Northern Grey Ironbark	220		220	20.0	6.0	2.6	1.8	Regular	-	-	-	-	-	Typical	-	-	-	-	Typical	-	-	-	-	-	-	Remove
5393	<i>Eucalyptus siderophloia</i>	Northern Grey Ironbark	190		190	25.0	6.0	2.3	1.6	Regular	-	-	-	-	-	Typical	-	-	-	-	Typical	-	-	-	-	-	-	Remove
5394	<i>Eucalyptus siderophloia</i>	Northern Grey Ironbark	160		160	25.0	6.0	2.0	1.5	Regular	-	-	-	-	-	Typical	-	-	-	-	Typical	-	-	-	-	-	-	Remove
5395	<i>Eucalyptus siderophloia</i>	Northern Grey Ironbark	180		180	22.0	6.0	2.2	1.6	Regular	-	-	-	-	-	Typical	-	-	-	-	Typical	-	-	-	-	-	-	Remove
5396	<i>Eucalyptus siderophloia</i>	Northern Grey Ironbark	210		210	25.0	7.0	2.5	1.7	Regular	-	-	-	-	-	Typical	-	-	-	-	Typical	-	-	-	-	-	-	Remove
5397	<i>Eucalyptus siderophloia</i>	Northern Grey Ironbark	210		210	25.0	7.0	2.5	1.7	Regular	-	-	-	-	-	Typical	-	-	-	-	Typical	-	-	-	-	-	-	Remove
5398	<i>Corymbia intermedia</i>	Pink Bloodwood	150		150	15.0	5.0	2.0	1.5	Regular	-	-	-	-	-	Typical	-	-	-	-	Typical	-	-	-	-	-	-	Remove
5399	<i>Eucalyptus siderophloia</i>	Northern Grey Ironbark	150		150	22.0	6.0	2.0	1.5	Regular	-	-	-	-	-	Typical	-	-	-	-	Typical	-	-	-	-	-	-	Remove
5400	<i>Eucalyptus siderophloia</i>	Northern Grey Ironbark	240		240	23.0	7.0	2.9	1.8	Regular	-	-	-	-	-	Typical	-	-	-	-	Typical	-	-	-	-	-	-	Remove
5401	<i>Eucalyptus siderophloia</i>	Northern Grey Ironbark	200		200	20.0	5.0	2.4	1.7	Regular	-	-	-	-	-	Typical	-	-	-	-	Typical	-	-	-	-	-	-	Remove
5402	<i>Eucalyptus siderophloia</i>	Northern Grey Ironbark	220		220	18.0	6.0	2.6	1.8	Regular	-	-	-	-	-	Typical	-	-	-	-	Typical	-	-	-	-	-	-	Remove
5403	<i>Eucalyptus siderophloia</i>	Northern Grey Ironbark	220		220	22.0	6.0	2.6	1.8	Regular	-	-	-	-	-	Typical	-	-	-	-	Typical	-	-	-	-	-	-	Remove
5404	<i>Eucalyptus siderophloia</i>	Northern Grey Ironbark	150		150	20.0	5.0	2.0	1.5	Regular	-	-	-	-	-	Typical	-	-	-	-	Typical	-	-	-	-	-	-	Remove
5405	<i>Acacia disparrima</i>	Black Wattle	170		170	10.0	5.0	2.0	1.6	Regular	-	-	-	-	-	Typical	-	-	-	-	Typical	-	-	-	-	-	-	Remove
5406	<i>Eucalyptus siderophloia</i>	Northern Grey Ironbark	190		190	22.0	6.0	2.3	1.6	Regular	-	-	-	-	-	Typical	-	-	-	-	Typical	-	-	-	-	-	-	Remove
5407	<i>Corymbia intermedia</i>	Pink Bloodwood	170		170	15.0	5.0	2.0	1.6	Regular	-	-	-	-	-	Typical	-	-	-	-	Typical	-	-	-	-	-	-	Remove
5408	<i>Acacia disparrima</i>	Black Wattle	160		160	9.0	5.0	2.0	1.5	Regular	-	-	-	-	-	Typical	-	-	-	-	Typical	-	-	-	-	-	-	Remove
5409	<i>Eucalyptus siderophloia</i>	Northern Grey Ironbark	160		160	14.0	5.0	2.0	1.5	Regular	-	-	-	-	-	Typical	-	-	-	-	Typical	-	-	-	-	-	-	Remove
5410	<i>Eucalyptus siderophloia</i>	Northern Grey Ironbark	160		160	10.0	4.0	2.0	1.5	Regular	-	-	-	-	-	Typical	-	-	Trunk Dmg.	-	Typical	-	-	-	-	-	-	Remove
5411	<i>Acacia disparrima</i>	Black Wattle	150	130	198	10.0	5.0	2.4	1.7	Regular	-	-	-	-	-	Typical	-	-	-	-	Typical	-	-	-	-	-	-	Remove
5412	<i>Corymbia intermedia</i>	Pink Bloodwood	150		150	16.0	4.0	2.0	1.5	Regular	-	-	-	-	-	Typical	-	-	-	-	Typical	-	-	-	-	-	-	Remove
5413	<i>Acacia disparrima</i>	Black Wattle	200		200	10.0	6.0	2.4	1.7	Regular	-	-	Die-back	-	-	Typical	-	-	-	-	Typical	-	-	-	-	-	-	Remove

Specimen Details										Canopy Condition Details							Trunk Condition Details					Fauna Details and Habitat Value						
Tree ID	Botanical Name	Common Name	Trunk DBH (mm)	Additional Trunks DBH (mm)	Total DBH (mm) [AS 4970-2009]	Height (m)	Spread (m)	Tree Protection Zone (m)	Structural Root Zone (m)	Canopy Form	Spreading	Thinning	Die-Back	Epicormic Growth	Lopped	Canopy Health	Leaning	Vines	Trunk Damage	Fire Damage	Trunk Health	Scats	Scratches	Hollows	Nest	Termite Nest	Habitat Value	Retention
5414	<i>Eucalyptus tereticornis</i>	Forest Red Gum	180		180	18.0	5.0	2.2	1.6	Regular	-	-	-	-	-	Typical	-	-	-	-	Typical	-	-	-	-	-	-	Remove
5415	<i>Corymbia intermedia</i>	Pink Bloodwood	220		220	15.0	6.0	2.6	1.8	Regular	-	-	-	-	-	Typical	-	-	-	-	Typical	-	-	-	-	-	-	Remove
5416	<i>Eucalyptus siderophloia</i>	Northern Grey Ironbark	160		160	15.0	5.0	2.0	1.5	Regular	-	-	-	-	-	Typical	-	-	-	-	Typical	-	-	-	-	-	-	Remove
5417	<i>Eucalyptus tereticornis</i>	Forest Red Gum	180		180	20.0	5.0	2.2	1.6	Regular	-	-	-	-	-	Typical	-	-	-	-	Typical	-	-	-	-	-	-	Remove
5418	<i>Corymbia intermedia</i>	Pink Bloodwood	190		190	18.0	5.0	2.3	1.6	Regular	-	-	-	-	-	Typical	-	-	-	-	Typical	-	-	-	-	-	-	Remove
5419	<i>Eucalyptus tereticornis</i>	Forest Red Gum	200	140	244	23.0	6.0	2.9	1.8	Regular	-	-	-	-	-	Typical	-	-	-	-	Typical	-	-	-	-	-	-	Remove
5420	<i>Eucalyptus tereticornis</i>	Forest Red Gum	150		150	18.0	5.0	2.0	1.5	Regular	-	-	Die-back	-	-	Typical	-	-	-	-	Typical	-	-	-	-	-	-	Remove
5421	<i>Acacia disparrima</i>	Black Wattle	190	180	262	15.0	5.0	3.1	1.9	Regular	-	-	-	-	-	Typical	-	-	-	-	Typical	-	-	-	-	-	-	Remove
5422	<i>Eucalyptus tereticornis</i>	Forest Red Gum	180		180	15.0	5.0	2.2	1.6	Regular	-	-	-	-	-	Typical	-	-	-	-	Typical	-	-	-	-	-	-	Remove
5423	<i>Eucalyptus siderophloia</i>	Northern Grey Ironbark	220		220	23.0	7.0	2.6	1.8	Regular	-	-	-	-	-	Typical	-	-	-	-	Typical	-	-	-	-	-	-	Remove
5424	<i>Eucalyptus tereticornis</i>	Forest Red Gum	150		150	20.0	5.0	2.0	1.5	Regular	-	-	-	-	-	Typical	-	-	-	-	Typical	-	-	-	-	-	-	Remove
5425	<i>Corymbia intermedia</i>	Pink Bloodwood	230		230	23.0	6.0	2.8	1.8	Regular	-	-	-	-	-	Typical	-	-	-	-	Typical	-	-	-	-	-	-	Remove
5426	<i>Eucalyptus siderophloia</i>	Northern Grey Ironbark	180		180	20.0	5.0	2.2	1.6	Regular	-	-	-	-	-	Typical	-	-	-	-	Typical	-	-	-	-	-	-	Remove
5427	<i>Acacia disparrima</i>	Black Wattle	170		170	10.0	6.0	2.0	1.6	Regular	-	-	-	-	-	Typical	-	-	-	-	Typical	-	-	-	-	-	-	Remove
5428	<i>Eucalyptus tereticornis</i>	Forest Red Gum	200		200	22.0	6.0	2.4	1.7	Regular	-	-	-	-	-	Typical	-	-	-	-	Typical	-	-	-	-	-	-	Remove
5429	<i>Acacia disparrima</i>	Black Wattle	220		220	12.0	6.0	2.6	1.8	Regular	-	-	-	-	-	Typical	-	-	-	-	Typical	-	-	-	-	-	-	Remove
5430	<i>Eucalyptus siderophloia</i>	Northern Grey Ironbark	140		140	18.0	5.0	2.0	1.4	Regular	-	-	-	-	-	Typical	-	-	-	-	Typical	-	-	-	-	-	-	Remove
5431	<i>Eucalyptus tereticornis</i>	Forest Red Gum	360		360	23.0	7.0	4.3	2.2	Regular	-	-	-	-	-	Typical	-	-	-	-	Typical	-	-	-	-	-	-	Remove
5432	<i>Acacia disparrima</i>	Black Wattle	200		200	10.0	6.0	2.4	1.7	Regular	-	-	-	-	-	Typical	-	-	-	-	Typical	-	-	-	-	-	-	Remove
5433	<i>Acacia disparrima</i>	Black Wattle	260		260	12.0	10.0	3.1	1.9	Regular	-	-	-	-	-	Typical	-	-	-	-	Typical	-	-	-	-	-	-	Remove
5434	<i>Eucalyptus tereticornis</i>	Forest Red Gum	180		180	10.0	5.0	2.2	1.6	Regular	-	-	-	-	-	Typical	-	-	-	-	Typical	-	-	-	-	-	-	Remove
5435	<i>Eucalyptus tereticornis</i>	Forest Red Gum	160		160	18.0	6.0	2.0	1.5	Regular	-	-	-	-	-	Typical	-	-	-	-	Typical	-	-	-	-	-	-	Remove
5436	<i>Acacia disparrima</i>	Black Wattle	150		150	10.0	6.0	2.0	1.5	Regular	-	-	-	-	-	Typical	-	-	-	-	Typical	-	-	-	-	-	-	Remove
5437	<i>Acacia disparrima</i>	Black Wattle	200		200	10.0	5.0	2.4	1.7	Regular	-	-	-	-	-	Typical	-	-	-	-	Typical	-	-	-	-	-	-	Remove
5438	<i>Eucalyptus tereticornis</i>	Forest Red Gum	150		150	18.0	5.0	2.0	1.5	Regular	-	-	-	-	-	Typical	-	-	-	-	Typical	-	-	-	-	-	-	Remove
5439	<i>Eucalyptus tereticornis</i>	Forest Red Gum	180		180	20.0	6.0	2.2	1.6	Regular	-	-	-	-	-	Typical	-	-	-	-	Typical	-	-	-	-	-	-	Remove
5440	<i>Eucalyptus tereticornis</i>	Forest Red Gum	210		210	20.0	7.0	2.5	1.7	Regular	-	-	-	-	-	Typical	-	-	-	-	Typical	-	-	-	-	-	-	Remove
5441	<i>Eucalyptus tereticornis</i>	Forest Red Gum	230		230	23.0	6.0	2.8	1.8	Regular	-	-	-	-	-	Typical	-	-	-	-	Typical	-	-	-	-	-	-	Remove
5442	<i>Corymbia intermedia</i>	Pink Bloodwood	200		200	20.0	6.0	2.4	1.7	Regular	-	-	-	-	-	Typical	-	-	-	-	Typical	-	-	-	-	-	-	Remove
5443	<i>Eucalyptus tereticornis</i>	Forest Red Gum	160		160	20.0	5.0	2.0	1.5	Regular	-	-	-	-	-	Typical	-	-	-	-	Typical	-	-	-	-	-	-	Remove
5444	<i>Eucalyptus tereticornis</i>	Forest Red Gum	150		150	20.0	4.0	2.0	1.5	Regular	-	-	-	-	-	Typical	-	-	-	-	Typical	-	-	-	-	-	-	Remove
5445	<i>Acacia disparrima</i>	Black Wattle	160	150	219	12.0	5.0	2.6	1.7	Regular	-	-	-	-	-	Typical	-	-	-	-	Typical	-	-	-	-	-	-	Remove
5446	<i>Eucalyptus tereticornis</i>	Forest Red Gum	200		200	22.0	5.0	2.4	1.7	Regular	-	-	-	-	-	Typical	-	-	-	-	Typical	-	-	-	-	-	-	Remove
5447	<i>Acacia disparrima</i>	Black Wattle	150	160, 160, 170	320	12.0	7.0	3.8	2.1	Regular	-	-	-	-	-	Typical	-	-	-	-	Typical	-	-	-	-	-	-	Remove
5448	<i>Eucalyptus tereticornis</i>	Forest Red Gum	130		130	13.0	5.0	2.0	1.4	Regular	-	-	-	-	-	Typical	-	-	-	-	Typical	-	-	-	-	-	-	Remove
5449	<i>Acacia disparrima</i>	Black Wattle	180		180	10.0	5.0	2.2	1.6	Regular	-	-	Die-back	-	-	Typical	-	-	-	-	Typical	-	-	-	-	-	-	Remove
5450	<i>Acacia disparrima</i>	Black Wattle	240		240	12.0	5.0	2.9	1.8	Regular	-	-	-	-	-	Typical	-	-	-	-	Typical	-	-	-	-	-	-	Remove
5451	<i>Eucalyptus tereticornis</i>	Forest Red Gum	140		140	18.0	5.0	2.0	1.4	Regular	-	-	-	-	-	Typical	-	-	-	-	Typical	-	-	-	-	-	-	Remove
5452	<i>Eucalyptus tereticornis</i>	Forest Red Gum	140		140	21.0	5.0	2.0	1.4	Regular	-	-	-	-	-	Typical	-	-	-	-	Typical	-	-	-	-	-	-	Remove
5453	<i>Acacia disparrima</i>	Black Wattle	160		160	10.0	6.0	2.0	1.5	Regular	-	-	-	-	-	Typical	-	-	-	-	Typical	-	-	-	-	-	-	Remove
5454	<i>Eucalyptus tereticornis</i>	Forest Red Gum	150		150	20.0	5.0	2.0	1.5	Regular	-	-	-	-	-	Typical	-	-	-	-	Typical	-	-	-	-	-	-	Remove
5455	<i>Corymbia intermedia</i>	Pink Bloodwood	150		150	12.0	6.0	2.0	1.5	Regular	-	-	-	-	-	Typical	-	-	-	-	Typical	-	-	-	-	-	-	Remove

Specimen Details										Canopy Condition Details							Trunk Condition Details					Fauna Details and Habitat Value						
Tree ID	Botanical Name	Common Name	Trunk DBH (mm)	Additional Trunks DBH (mm)	Total DBH (mm) [AS 4970-2009]	Height (m)	Spread (m)	Tree Protection Zone (m)	Structural Root Zone (m)	Canopy Form	Spreading	Thinning	Die-Back	Epicormic Growth	Lopped	Canopy Health	Leaning	Vines	Trunk Damage	Fire Damage	Trunk Health	Scats	Scratches	Hollows	Nest	Termite Nest	Habitat Value	Retention
5456	Acacia disparrima	Black Wattle	200		200	10.0	6.0	2.4	1.7	Regular	-	-	-	-	-	Typical	-	-	-	-	Typical	-	-	-	-	-	-	Remove
5457	Corymbia intermedia	Pink Bloodwood	130		130	20.0	4.0	2.0	1.4	Regular	-	-	-	-	-	Typical	-	-	-	-	Typical	-	-	-	-	-	-	Remove
5458	Eucalyptus tereticornis	Forest Red Gum	160		160	20.0	4.0	2.0	1.5	Regular	-	-	-	-	-	Typical	-	-	-	-	Typical	-	Old	-	-	-	-	Remove
5459	Acacia disparrima	Black Wattle	200		200	11.0	6.0	2.4	1.7	Regular	-	-	-	-	-	Typical	-	-	-	-	Typical	-	-	-	-	-	-	Remove
5460	Eucalyptus tereticornis	Forest Red Gum	170		170	20.0	4.0	2.0	1.6	Regular	-	-	-	-	-	Typical	-	-	-	-	Typical	-	-	-	-	-	-	Remove
5461	Acacia disparrima	Black Wattle	200		200	10.0	5.0	2.4	1.7	Regular	-	-	-	-	-	Typical	-	-	-	-	Typical	-	-	-	-	-	-	Remove
5462	Corymbia intermedia	Pink Bloodwood	130		130	20.0	5.0	2.0	1.4	Regular	-	-	-	-	-	Typical	-	-	-	-	Typical	-	-	-	-	-	-	Remove
5463	Corymbia intermedia	Pink Bloodwood	150		150	20.0	3.0	2.0	1.5	Regular	-	-	-	-	-	Typical	-	-	-	-	Typical	-	-	-	-	-	-	Remove
5464	Acacia disparrima	Black Wattle	170	130	214	10.0	6.0	2.6	1.7	Regular	-	-	-	-	-	Typical	-	-	-	-	Typical	-	-	-	-	-	-	Remove
5465	Acacia disparrima	Black Wattle	180	170	248	15.0	5.0	3.0	1.8	Regular	-	-	Die-back	-	-	Typical	-	-	-	-	Typical	-	-	-	-	-	-	Remove
5466	Acacia disparrima	Black Wattle	120	100, 120	197	12.0	6.0	2.4	1.7	Regular	-	-	Die-back	-	-	Typical	-	-	-	-	Typical	-	-	-	-	-	-	Remove
5467	Acacia disparrima	Black Wattle	180	150	234	10.0	5.0	2.8	1.8	Regular	-	-	Die-back	-	-	Typical	-	-	-	-	Typical	-	-	-	-	-	-	Remove
5468	Acacia disparrima	Black Wattle	190		190	10.0	5.0	2.3	1.6	Regular	-	-	-	-	-	Typical	-	-	-	-	Typical	-	-	-	-	-	-	Remove
5469	Acacia disparrima	Black Wattle	140	140	198	12.0	5.0	2.4	1.7	Regular	-	-	-	-	-	Typical	-	-	-	-	Typical	-	-	-	-	-	-	Remove
5470	Acacia disparrima	Black Wattle	150	150, 150	260	9.0	5.0	3.1	1.9	Regular	-	-	-	-	-	Typical	-	-	-	-	Typical	-	-	-	-	-	-	Remove
5471	Acacia disparrima	Black Wattle	170	140	220	12.0	5.0	2.6	1.8	Regular	-	-	-	-	-	Typical	-	-	-	-	Typical	-	-	-	-	-	-	Remove
5472	Eucalyptus tereticornis	Forest Red Gum	200		200	20.0	5.0	2.4	1.7	Regular	-	-	-	-	-	Typical	-	-	-	-	Typical	-	-	-	-	-	-	Remove
5473	Eucalyptus tereticornis	Forest Red Gum	200		200	15.0	10.0	2.4	1.7	Regular	-	-	-	-	-	Typical	-	-	-	-	Typical	-	-	-	-	-	-	Remove
5474	Acacia disparrima	Black Wattle	190	150, 100	262	10.0	5.0	3.1	1.9	Regular	-	-	-	-	-	Typical	-	-	-	-	Typical	-	-	-	-	-	-	Remove
5475	Acacia disparrima	Black Wattle	160	100	189	12.0	5.0	2.3	1.6	Regular	-	-	-	-	-	Typical	-	-	-	-	Typical	-	-	-	-	-	-	Remove
5476	Acacia disparrima	Black Wattle	180		180	10.0	6.0	2.2	1.6	Regular	-	-	-	-	-	Typical	-	-	-	-	Typical	-	-	-	-	-	-	Remove
5477	Corymbia intermedia	Pink Bloodwood	220		220	23.0	6.0	2.6	1.8	Regular	-	-	-	-	-	Typical	-	-	-	-	Typical	-	-	-	-	-	-	Remove
5478	Acacia disparrima	Black Wattle	190	120	225	10.0	5.0	2.7	1.8	Regular	-	-	-	-	-	Typical	-	-	-	-	Typical	-	-	-	-	-	-	Remove
5479	Acacia disparrima	Black Wattle	270		270	10.0	6.0	3.2	1.9	Regular	-	-	Die-back	-	-	Typical	-	-	-	-	Typical	-	-	-	-	-	-	Remove
5480	Acacia disparrima	Black Wattle	150		150	10.0	6.0	2.0	1.5	Regular	-	-	-	-	-	Typical	-	-	-	-	Typical	-	-	-	-	-	-	Remove
5481	Acacia disparrima	Black Wattle	200	200	283	12.0	7.0	3.4	1.9	Regular	-	-	-	-	-	Typical	-	-	-	-	Typical	-	-	-	-	-	-	Remove
5482	Acacia disparrima	Black Wattle	160	60	171	10.0	5.0	2.1	1.6	Regular	-	-	-	-	-	Typical	-	-	-	-	Typical	-	-	-	-	-	-	Remove
5483	Acacia disparrima	Black Wattle	170		170	9.0	5.0	2.0	1.6	Regular	-	-	-	-	-	Typical	-	-	-	-	Typical	-	-	-	-	-	-	Remove
5484	Acacia disparrima	Black Wattle	150	80	170	12.0	6.0	2.0	1.6	Regular	-	-	-	-	-	Typical	-	-	-	-	Typical	-	-	-	-	-	-	Remove
5485	Acacia disparrima	Black Wattle	210		210	10.0	5.0	2.5	1.7	Regular	-	-	-	-	-	Typical	-	-	-	-	Typical	-	-	-	-	-	-	Remove
5486	Eucalyptus tereticornis	Forest Red Gum	500		500	26.0	7.0	6.0	2.5	Regular	-	-	-	-	-	Typical	-	-	-	-	Typical	-	-	-	-	-	-	Remove
5487	Acacia disparrima	Black Wattle	250		250	10.0	6.0	3.0	1.8	Regular	-	-	Die-back	-	-	Typical	-	-	-	-	Typical	-	-	-	-	-	-	Remove
5488	Lophostemon suaveolens	Swamp Box	170		170	12.0	5.0	2.0	1.6	Regular	-	-	-	-	-	Typical	-	-	-	-	Typical	-	-	-	-	-	-	Remove
5489	Acacia disparrima	Black Wattle	220		220	10.0	6.0	2.6	1.8	Regular	-	-	-	-	-	Typical	-	-	-	-	Typical	-	-	-	-	-	-	Remove
5490	Acacia disparrima	Black Wattle	210		210	10.0	5.0	2.5	1.7	Regular	-	-	-	-	-	Typical	-	-	-	-	Typical	-	-	-	-	-	-	Remove
5491	Eucalyptus tereticornis	Forest Red Gum	200		200	18.0	5.0	2.4	1.7	Regular	-	-	-	-	-	Typical	-	-	-	-	Typical	-	-	-	-	-	-	Remove
5492	Acacia disparrima	Black Wattle	140		140	10.0	6.0	2.0	1.4	Regular	-	-	-	-	-	Typical	-	-	-	-	Typical	-	-	-	-	-	-	Remove
5493	Acacia disparrima	Black Wattle	280		280	10.0	6.0	3.4	1.9	Regular	-	-	-	-	-	Typical	-	-	-	-	Typical	-	-	-	-	-	-	Remove
5494	Corymbia intermedia	Pink Bloodwood	180		180	15.0	5.0	2.2	1.6	Regular	-	-	-	-	-	Typical	-	-	-	-	Typical	-	-	-	-	-	-	Remove
5495	Eucalyptus siderophloia	Northern Grey Ironbark	190		190	15.0	4.0	2.3	1.6	Regular	-	-	-	-	-	Typical	-	-	-	-	Typical	-	-	-	-	-	-	Remove
5496	Acacia disparrima	Black Wattle	145		145	10.0	5.0	2.0	1.5	Regular	-	-	-	-	-	Typical	-	-	-	-	Typical	-	-	-	-	-	-	Remove
5497	Lophostemon suaveolens	Swamp Box	200		200	15.0	5.0	2.4	1.7	Regular	-	-	-	-	-	Typical	-	-	-	-	Typical	-	-	-	-	-	-	Remove

Specimen Details										Canopy Condition Details							Trunk Condition Details					Fauna Details and Habitat Value						
Tree ID	Botanical Name	Common Name	Trunk DBH (mm)	Additional Trunks DBH (mm)	Total DBH (mm) [AS 4970-2009]	Height (m)	Spread (m)	Tree Protection Zone (m)	Structural Root Zone (m)	Canopy Form	Spreading	Thinning	Die-Back	Epicormic Growth	Lopped	Canopy Health	Leaning	Vines	Trunk Damage	Fire Damage	Trunk Health	Scats	Scratches	Hollows	Nest	Termite Nest	Habitat Value	Retention
5498	<i>Eucalyptus tereticornis</i>	Forest Red Gum	160		160	16.0	5.0	2.0	1.5	Regular	-	-	-	-	-	Typical	-	-	-	-	Typical	-	-	-	-	-	-	Remove
5499	<i>Lophostemon suaveolens</i>	Swamp Box	160		160	12.0	5.0	2.0	1.5	Regular	-	-	-	-	-	Typical	-	-	-	-	Typical	-	-	-	-	-	-	Remove
5500	<i>Eucalyptus siderophloia</i>	Northern Grey Ironbark	180		180	15.0	5.0	2.2	1.6	Regular	-	-	-	-	-	Typical	-	-	-	-	Typical	-	-	-	-	-	-	Remove
5501	<i>Lophostemon suaveolens</i>	Swamp Box	120		120	15.0	5.0	2.0	1.4	Regular	-	-	-	-	-	Typical	-	-	-	-	Typical	-	-	-	-	-	-	Remove
5502	<i>Acacia disparrima</i>	Black Wattle	190		190	10.0	5.0	2.3	1.6	Regular	-	-	-	-	-	Typical	-	-	-	-	Typical	-	-	-	-	-	-	Remove
5503	<i>Corymbia intermedia</i>	Pink Bloodwood	230		230	20.0	6.0	2.8	1.8	Regular	-	-	-	-	-	Typical	-	-	-	-	Typical	-	-	-	-	-	-	Remove
5504	<i>Eucalyptus siderophloia</i>	Northern Grey Ironbark	160		160	20.0	5.0	2.0	1.5	Regular	-	-	-	-	-	Typical	-	-	-	-	Typical	-	-	-	-	-	-	Remove
5505	<i>Lophostemon suaveolens</i>	Swamp Box	140		140	15.0	5.0	2.0	1.4	Regular	-	-	-	-	-	Typical	-	-	-	-	Typical	-	-	-	-	-	-	Remove
5506	<i>Corymbia intermedia</i>	Pink Bloodwood	200		200	16.0	6.0	2.4	1.7	Regular	-	-	-	-	-	Typical	-	-	-	-	Typical	-	-	-	-	-	-	Remove
5507	<i>Eucalyptus siderophloia</i>	Northern Grey Ironbark	200		200	18.0	6.0	2.4	1.7	Regular	-	-	-	-	-	Typical	-	-	-	-	Typical	-	-	-	-	-	-	Remove
5508	<i>Acacia disparrima</i>	Black Wattle	170	70	184	9.0	5.0	2.2	1.6	Regular	-	-	-	-	-	Typical	-	-	-	-	Typical	-	-	-	-	-	-	Remove
5509	<i>Eucalyptus siderophloia</i>	Northern Grey Ironbark	210		210	20.0	6.0	2.5	1.7	Regular	-	-	-	-	-	Typical	-	-	-	-	Typical	-	-	-	-	-	-	Remove
5510	<i>Acacia disparrima</i>	Black Wattle	180		180	9.0	6.0	2.2	1.6	Regular	-	-	-	-	-	Typical	-	-	-	-	Typical	-	-	-	-	-	-	Remove
5511	<i>Eucalyptus siderophloia</i>	Northern Grey Ironbark	180		180	16.0	6.0	2.2	1.6	Regular	-	-	-	-	-	Typical	-	-	-	-	Typical	-	-	-	-	-	-	Remove
5512	<i>Eucalyptus siderophloia</i>	Northern Grey Ironbark	170		170	21.0	5.0	2.0	1.6	Regular	-	-	-	-	-	Typical	-	-	-	-	Typical	-	-	-	-	-	-	Remove
5513	<i>Corymbia intermedia</i>	Pink Bloodwood	130		130	18.0	5.0	2.0	1.4	Regular	-	-	-	-	-	Typical	-	-	-	-	Typical	-	-	-	-	-	-	Remove
5514	<i>Eucalyptus siderophloia</i>	Northern Grey Ironbark	220		220	20.0	5.0	2.6	1.8	Regular	-	-	-	-	-	Typical	-	-	-	-	Typical	-	-	-	-	-	-	Remove
5515	<i>Eucalyptus siderophloia</i>	Northern Grey Ironbark	70	70	99	18.0	5.0	2.0	1.3	Regular	-	-	-	-	-	Typical	-	-	-	-	Typical	-	-	-	-	-	-	Remove
5516	<i>Eucalyptus siderophloia</i>	Northern Grey Ironbark	140		140	18.0	5.0	2.0	1.4	Regular	-	-	-	-	-	Typical	-	-	-	-	Typical	-	-	-	-	-	-	Remove
5517	<i>Corymbia intermedia</i>	Pink Bloodwood	120		120	12.0	5.0	2.0	1.4	Regular	-	-	-	-	-	Typical	-	-	-	-	Typical	-	-	-	-	-	-	Remove
5518	<i>Lophostemon suaveolens</i>	Swamp Box	100		100	10.0	5.0	2.0	1.3	Regular	-	-	-	-	-	Typical	-	-	-	-	Typical	-	-	-	-	-	-	Remove
5519	<i>Corymbia intermedia</i>	Pink Bloodwood	100		100	10.0	5.0	2.0	1.3	Regular	-	-	-	-	-	Typical	-	-	-	-	Typical	-	-	-	-	-	-	Remove
5520	<i>Acacia disparrima</i>	Black Wattle	160		160	10.0	6.0	2.0	1.5	Regular	-	-	-	-	-	Typical	-	-	-	-	Typical	-	-	-	-	-	-	Remove
5521	<i>Eucalyptus siderophloia</i>	Northern Grey Ironbark	470		470	28.0	9.0	5.6	2.4	Regular	-	-	-	-	-	Typical	-	-	-	-	Typical	-	-	-	-	-	-	Remove
5522	<i>Corymbia intermedia</i>	Pink Bloodwood	110		110	10.0	4.0	2.0	1.3	Regular	-	-	-	-	-	Typical	-	-	-	-	Typical	-	-	-	-	-	-	Retain
5523	<i>Acacia disparrima</i>	Black Wattle	150		150	8.0	5.0	2.0	1.5	Regular	-	-	-	-	-	Typical	-	-	-	-	Typical	-	-	-	-	-	-	Remove
5524	<i>Eucalyptus moluccana</i>	Gum-topped Box	120		120	10.0	5.0	2.0	1.4	Regular	-	-	-	-	-	Typical	-	-	-	-	Typical	-	-	-	-	-	-	Retain
5525	<i>Acacia disparrima</i>	Black Wattle	160		160	9.0	5.0	2.0	1.5	Regular	-	-	-	-	-	Typical	-	-	-	-	Typical	-	-	-	-	-	-	Retain
5526	<i>Eucalyptus siderophloia</i>	Northern Grey Ironbark	170		170	17.0	5.0	2.0	1.6	Regular	-	-	-	-	-	Typical	-	-	-	-	Typical	-	-	-	-	-	-	Retain
5527	<i>Corymbia intermedia</i>	Pink Bloodwood	130	140	191	14.0	5.0	2.3	1.7	Regular	-	-	-	-	-	Typical	-	-	-	-	Typical	-	-	-	-	-	-	Retain
5528	<i>Eucalyptus tereticornis</i>	Forest Red Gum	240		240	20.0	6.0	2.9	1.8	Regular	-	-	-	-	-	Typical	-	-	-	-	Typical	-	-	-	-	-	-	Retain
5529	<i>Corymbia intermedia</i>	Pink Bloodwood	180		180	12.0	5.0	2.2	1.6	Regular	-	-	-	-	-	Typical	-	-	-	-	Typical	-	-	-	-	-	-	Retain
5530	<i>Acacia disparrima</i>	Black Wattle	160		160	10.0	5.0	2.0	1.5	Regular	-	-	Die-back	-	-	Typical	-	-	-	-	Typical	-	-	-	-	-	-	Retain
5531	<i>Acacia disparrima</i>	Black Wattle	150		150	10.0	5.0	2.0	1.5	Regular	-	-	-	-	-	Typical	-	-	-	-	Typical	-	-	-	-	-	-	Retain
5532	<i>Acacia disparrima</i>	Black Wattle	150		150	10.0	5.0	2.0	1.5	Regular	-	-	-	-	-	Typical	-	-	-	-	Typical	-	-	-	-	-	-	Retain
5533	<i>Eucalyptus siderophloia</i>	Northern Grey Ironbark	200		200	20.0	6.0	2.4	1.7	Regular	-	-	-	-	-	Typical	-	-	-	-	Typical	-	-	-	-	-	-	Retain
5534	<i>Acacia disparrima</i>	Black Wattle	210		210	10.0	6.0	2.5	1.7	Regular	-	-	-	-	-	Typical	-	-	-	-	Typical	-	-	-	-	-	-	Retain
5535	<i>Acacia disparrima</i>	Black Wattle	130	130, 150	237	10.0	5.0	2.8	1.8	Regular	-	-	-	-	-	Typical	-	-	-	-	Typical	-	-	-	-	-	-	Retain
5536	<i>Acacia disparrima</i>	Black Wattle	170	170	240	10.0	5.0	2.9	1.8	Regular	-	-	-	-	-	Typical	-	-	-	-	Typical	-	-	-	-	-	-	Retain
5537	<i>Eucalyptus moluccana</i>	Gum-topped Box	160		160	14.0	5.0	2.0	1.5	Regular	-	-	-	-	-	Typical	-	-	-	-	Typical	-	-	-	-	-	-	Retain
5538	<i>Acacia disparrima</i>	Black Wattle	140		140	10.0	5.0	2.0	1.4	Regular	-	-	-	-	-	Typical	-	-	-	-	Typical	-	-	-	-	-	-	Retain
5539	<i>Eucalyptus moluccana</i>	Gum-topped Box	210		210	18.0	6.0	2.5	1.7	Regular	-	-	-	-	-	Typical	-	-	-	-	Typical	-	-	-	-	-	-	Retain

Specimen Details										Canopy Condition Details							Trunk Condition Details					Fauna Details and Habitat Value						
Tree ID	Botanical Name	Common Name	Trunk DBH (mm)	Additional Trunks DBH (mm)	Total DBH (mm) [AS 4970-2009]	Height (m)	Spread (m)	Tree Protection Zone (m)	Structural Root Zone (m)	Canopy Form	Spreading	Thinning	Die-Back	Epicormic Growth	Lopped	Canopy Health	Leaning	Vines	Trunk Damage	Fire Damage	Trunk Health	Scats	Scratches	Hollows	Nest	Termite Nest	Habitat Value	Retention
5540	<i>Eucalyptus moluccana</i>	Gum-topped Box	180		180	10.0	5.0	2.2	1.6	Regular	-	-	-	-	-	Typical	-	-	-	-	Typical	-	-	-	-	-	-	Retain
5541	<i>Eucalyptus moluccana</i>	Gum-topped Box	100		100	10.0	5.0	2.0	1.3	Regular	-	-	-	-	-	Typical	-	-	-	-	Typical	-	-	-	-	-	-	Retain
5542	<i>Corymbia intermedia</i>	Pink Bloodwood	110		110	12.0	5.0	2.0	1.3	Regular	-	-	-	-	-	Typical	-	-	-	-	Typical	-	-	-	-	-	-	Retain
5543	<i>Acacia disparrima</i>	Black Wattle	160	60, 60	181	10.0	5.0	2.2	1.6	Regular	-	-	-	-	-	Typical	-	-	-	-	Typical	-	-	-	-	-	-	Retain
5544	<i>Angophora leiocarpa</i>	Smooth-barked Apple	70		70	10.0	6.0	2.0	1.1	Regular	-	-	-	-	-	Typical	-	-	-	-	Typical	-	-	-	-	-	-	Retain
5545	<i>Corymbia tessellaris</i>	Moreton Bay Ash	150		150	10.0	5.0	2.0	1.5	Regular	-	-	-	-	-	Typical	-	-	-	-	Typical	-	-	-	-	-	-	Retain
5546	<i>Eucalyptus siderophloia</i>	Northern Grey Ironbark	160		160	12.0	4.0	2.0	1.5	Regular	-	-	-	-	-	Typical	-	-	-	-	Typical	-	-	-	-	-	-	Retain
5547	<i>Lophostemon suaveolens</i>	Swamp Box	170		170	10.0	4.0	2.0	1.6	Regular	-	-	-	-	-	Typical	-	-	-	-	Typical	-	-	-	-	-	-	Retain
5548	<i>Eucalyptus moluccana</i>	Gum-topped Box	310		310	25.0	8.0	3.7	2.0	Regular	-	-	-	-	-	Typical	-	-	-	-	Typical	-	-	-	-	-	-	Retain
5549	<i>Corymbia tessellaris</i>	Moreton Bay Ash	100		100	9.0	4.0	2.0	1.3	Regular	-	-	-	-	-	Typical	-	-	-	-	Typical	-	-	-	-	-	-	Retain
5550	<i>Eucalyptus moluccana</i>	Gum-topped Box	300		300	24.0	8.0	3.6	2.0	Regular	-	-	-	-	-	Typical	-	-	-	-	Typical	-	-	-	-	-	-	Retain
5551	<i>Acacia disparrima</i>	Black Wattle	180		180	6.0	5.0	2.2	1.6	Regular	-	-	-	-	-	Typical	-	-	-	-	Typical	-	-	-	-	-	-	Retain
5552	<i>Eucalyptus tereticornis</i>	Forest Red Gum	230		230	20.0	5.0	2.8	1.8	Regular	-	-	Die-back	-	-	Typical	-	-	-	-	Typical	-	-	-	-	-	-	Retain
5553	<i>Corymbia citriodora</i>	Spotted Gum	140		140	10.0	2.0	2.0	1.4	Regular	-	-	-	-	-	Typical	-	-	-	-	Typical	-	-	-	-	-	-	Retain
5554	<i>Corymbia citriodora</i>	Spotted Gum	150		150	16.0	3.0	2.0	1.5	Regular	-	-	-	-	-	Typical	-	-	-	-	Typical	-	-	-	-	-	-	Retain
5555	<i>Eucalyptus moluccana</i>	Gum-topped Box	140		140	17.0	3.0	2.0	1.4	Regular	-	-	-	-	-	Typical	-	-	-	-	Typical	-	-	-	-	-	-	Retain
5556	<i>Eucalyptus moluccana</i>	Gum-topped Box	180		180	14.0	3.0	2.2	1.6	Regular	-	-	-	-	-	Typical	-	-	-	-	Typical	-	-	-	-	-	-	Retain
5557	<i>Eucalyptus moluccana</i>	Gum-topped Box	150		150	14.0	3.0	2.0	1.5	Regular	-	-	-	-	-	Typical	-	-	-	-	Typical	-	-	-	-	-	-	Retain
5558	<i>Eucalyptus moluccana</i>	Gum-topped Box	140		140	12.0	2.0	2.0	1.4	Regular	-	-	-	-	-	Typical	-	-	-	-	Typical	-	-	-	-	-	-	Retain
5559	<i>Corymbia citriodora</i>	Spotted Gum	160		160	15.0	3.0	2.0	1.5	Regular	-	-	-	-	-	Typical	-	-	-	-	Typical	-	-	-	-	-	-	Remove
5560	<i>Eucalyptus siderophloia</i>	Northern Grey Ironbark	120		120	6.0	2.0	2.0	1.4	Regular	-	-	-	-	-	Typical	-	-	-	-	Typical	-	-	-	-	-	-	Remove
5561	<i>Acacia disparrima</i>	Black Wattle	160		160	8.0	2.0	2.0	1.5	Regular	-	-	-	-	-	Typical	-	-	-	-	Typical	-	-	-	-	-	-	Remove
5562	<i>Corymbia citriodora</i>	Spotted Gum	240		240	17.0	4.0	2.9	1.8	Regular	-	-	-	-	-	Typical	-	-	-	-	Typical	-	-	-	-	-	-	Remove
5563	<i>Corymbia citriodora</i>	Spotted Gum	190		190	17.0	4.0	2.3	1.6	Regular	-	-	-	-	-	Typical	-	-	-	-	Typical	-	-	-	-	-	-	Remove
5564	<i>Eucalyptus siderophloia</i>	Northern Grey Ironbark	160		160	12.0	3.0	2.0	1.5	Regular	-	-	-	-	-	Typical	-	-	-	-	Typical	-	-	-	-	-	-	Remove
5565	<i>Eucalyptus siderophloia</i>	Northern Grey Ironbark	120		120	12.0	3.0	2.0	1.4	Regular	-	-	-	-	-	Typical	-	-	-	-	Typical	-	-	-	-	-	-	Retain
5566	<i>Corymbia citriodora</i>	Spotted Gum	140		140	15.0	3.0	2.0	1.4	Regular	-	-	-	-	-	Typical	-	-	-	-	Typical	-	-	-	-	-	-	Retain
5567	<i>Eucalyptus siderophloia</i>	Northern Grey Ironbark	180		180	16.0	3.0	2.2	1.6	Regular	-	-	-	-	-	Typical	-	-	-	-	Typical	-	-	-	-	-	-	Retain
5568	<i>Corymbia citriodora</i>	Spotted Gum	190		190	17.0	3.0	2.3	1.6	Regular	-	-	-	-	-	Typical	-	-	-	-	Typical	-	-	-	-	-	-	Retain
5569	<i>Corymbia citriodora</i>	Spotted Gum	670		670	23.0	12.0	8.0	2.8	Regular	-	-	-	-	-	Typical	-	-	-	-	Typical	-	-	-	-	-	-	Retain
5570	<i>Eucalyptus siderophloia</i>	Northern Grey Ironbark	170		170	17.0	5.0	2.0	1.6	Regular	-	-	-	-	-	Typical	-	-	-	-	Typical	-	-	-	-	-	-	Retain
5571	<i>Corymbia citriodora</i>	Spotted Gum	120		120	14.0	3.0	2.0	1.4	Regular	-	-	-	-	-	Typical	-	-	-	-	Typical	-	-	-	-	-	-	Retain
5572	<i>Eucalyptus tereticornis</i>	Forest Red Gum	160		160	17.0	3.0	2.0	1.5	Regular	-	-	-	-	-	Typical	-	-	-	-	Typical	-	-	-	-	-	-	Retain
5573	<i>Acacia concurrens</i>	Black Wattle	180		180	12.0	4.0	2.2	1.6	Regular	-	-	-	-	-	Typical	-	-	-	-	Typical	-	-	-	-	-	-	Retain
5574	<i>Corymbia citriodora</i>	Spotted Gum	200		200	10.0	4.0	2.4	1.7	Regular	-	-	-	-	-	Typical	-	-	-	-	Typical	-	-	-	-	-	-	Retain
5575	<i>Acacia disparrima</i>	Black Wattle	200		200	13.0	4.0	2.4	1.7	Regular	-	-	-	-	-	Typical	-	Native	-	-	Typical	-	-	-	-	-	-	Retain
5576	<i>Corymbia citriodora</i>	Spotted Gum	210		210	16.0	3.0	2.5	1.7	Regular	-	-	-	-	-	Typical	-	-	-	-	Typical	-	-	-	-	-	-	Retain
5577	<i>Corymbia intermedia</i>	Pink Bloodwood	160		160	12.0	3.0	2.0	1.5	Regular	-	-	-	-	-	Typical	-	-	-	-	Typical	-	-	-	-	-	-	Retain
5578	<i>Eucalyptus siderophloia</i>	Northern Grey Ironbark	210		210	15.0	5.0	2.5	1.7	Regular	-	-	-	-	-	Typical	-	Native	-	-	Typical	-	-	-	-	-	-	Retain
5579	<i>Eucalyptus siderophloia</i>	Northern Grey Ironbark	260		260	18.0	6.0	3.1	1.9	Regular	-	-	-	-	-	Typical	-	-	-	-	Typical	-	-	-	-	-	-	Retain
5580	<i>Eucalyptus siderophloia</i>	Northern Grey Ironbark	250		250	16.0	5.0	3.0	1.8	Regular	-	-	-	-	-	Typical	-	-	-	-	Typical	-	-	-	-	-	-	Retain
5581	<i>Acacia disparrima</i>	Black Wattle	250		250	10.0	3.0	3.0	1.8	One-sided	-	-	-	-	-	Typical	-	-	Trunk Dmg.	-	Typical	-	-	-	-	-	-	Retain

Specimen Details										Canopy Condition Details						Trunk Condition Details					Fauna Details and Habitat Value							
Tree ID	Botanical Name	Common Name	Trunk DBH (mm)	Additional Trunks DBH (mm)	Total DBH (mm) [AS 4970-2009]	Height (m)	Spread (m)	Tree Protection Zone (m)	Structural Root Zone (m)	Canopy Form	Spreading	Thinning	Die-Back	Epicormic Growth	Lopped	Canopy Health	Leaning	Vines	Trunk Damage	Fire Damage	Trunk Health	Scats	Scratches	Hollows	Nest	Termite Nest	Habitat Value	Retention
5582	<i>Eucalyptus siderophloia</i>	Northern Grey Ironbark	200		200	16.0	3.0	2.4	1.7	Regular	-	-	-	-	-	Typical	-	-	-	-	Typical	-	-	-	-	-	-	Retain
5583	<i>Eucalyptus siderophloia</i>	Northern Grey Ironbark	210		210	13.0	4.0	2.5	1.7	Regular	-	-	-	-	-	Typical	-	-	-	-	Typical	-	-	-	-	-	-	Retain
5584	<i>Corymbia citriodora</i>	Spotted Gum	125		125	8.0	2.0	2.0	1.4	Regular	-	-	-	-	-	Typical	-	-	-	-	Typical	-	-	-	-	-	-	Remove
5585	<i>Acacia disparrima</i>	Black Wattle	125		125	9.0	4.0	2.0	1.4	Regular	-	-	-	-	-	Typical	-	-	-	-	Typical	-	-	-	-	-	-	Remove
5586	<i>Corymbia citriodora</i>	Spotted Gum	175		175	14.0	3.0	2.1	1.6	Regular	-	-	-	-	-	Typical	-	-	-	-	Typical	-	-	-	-	-	-	Remove
5587	<i>Acacia disparrima</i>	Black Wattle	145		145	9.0	4.0	2.0	1.5	Regular	-	-	-	-	-	Typical	-	-	-	-	Typical	-	-	-	-	-	-	Remove
5588	<i>Corymbia citriodora</i>	Spotted Gum	190		190	12.0	3.0	2.3	1.6	Regular	-	-	-	-	-	Typical	-	-	-	-	Typical	-	-	-	-	-	-	Remove
5589	<i>Corymbia citriodora</i>	Spotted Gum	130		130	10.0	2.0	2.0	1.4	Regular	-	-	-	-	-	Typical	-	-	-	-	Typical	-	-	-	-	-	-	Remove
5590	<i>Corymbia citriodora</i>	Spotted Gum	130		130	10.0	2.0	2.0	1.4	Regular	-	-	-	-	-	Typical	-	-	-	-	Typical	-	-	-	-	-	-	Remove
5591	<i>Corymbia citriodora</i>	Spotted Gum	145		145	12.0	2.0	2.0	1.5	Regular	-	-	-	-	-	Typical	-	-	-	-	Typical	-	-	-	-	-	-	Remove
5592	<i>Corymbia citriodora</i>	Spotted Gum	125		125	12.0	1.0	2.0	1.4	Regular	-	-	-	-	-	Typical	-	-	-	-	Typical	-	-	-	-	-	-	Remove
5593	<i>Corymbia citriodora</i>	Spotted Gum	110		110	11.0	1.0	2.0	1.3	Regular	-	-	-	-	-	Typical	-	-	-	-	Typical	-	-	-	-	-	-	Remove
5594	<i>Corymbia citriodora</i>	Spotted Gum	110		110	10.0	1.0	2.0	1.3	Regular	-	-	-	-	-	Typical	-	-	-	-	Typical	-	-	-	-	-	-	Remove
5595	<i>Corymbia citriodora</i>	Spotted Gum	135		135	10.0	2.0	2.0	1.4	Regular	-	-	-	-	-	Typical	-	-	-	-	Typical	-	-	-	-	-	-	Remove
5596	<i>Acacia disparrima</i>	Black Wattle	130		130	7.0	4.0	2.0	1.4	Regular	-	-	-	-	-	Typical	-	-	-	-	Typical	-	-	-	-	-	-	Remove
5597	<i>Corymbia citriodora</i>	Spotted Gum	130		130	12.0	1.0	2.0	1.4	Regular	-	-	-	-	-	Typical	-	-	-	-	Typical	-	-	-	-	-	-	Remove
5598	<i>Corymbia citriodora</i>	Spotted Gum	130		130	11.0	3.0	2.0	1.4	Regular	-	-	-	-	-	Typical	-	-	-	-	Typical	-	-	-	-	-	-	Remove
5599	<i>Corymbia citriodora</i>	Spotted Gum	120		120	10.0	1.0	2.0	1.4	Regular	-	-	-	-	-	Typical	-	-	-	-	Typical	-	-	-	-	-	-	Remove
5600	<i>Corymbia citriodora</i>	Spotted Gum	105		105	11.0	1.0	2.0	1.3	Regular	-	-	-	-	-	Typical	-	-	-	-	Typical	-	-	-	-	-	-	Remove
5601	<i>Corymbia citriodora</i>	Spotted Gum	120		120	11.0	1.0	2.0	1.4	Regular	-	-	-	-	-	Typical	-	-	-	-	Typical	-	-	-	-	-	-	Remove
5602	<i>Corymbia citriodora</i>	Spotted Gum	115		115	12.0	1.0	2.0	1.3	Regular	-	-	-	-	-	Typical	-	-	-	-	Typical	-	-	-	-	-	-	Remove
5603	<i>Corymbia citriodora</i>	Spotted Gum	100		100	11.0	1.0	2.0	1.3	Regular	-	-	-	-	-	Typical	-	-	-	-	Typical	-	-	-	-	-	-	Remove
5604	<i>Corymbia citriodora</i>	Spotted Gum	135		135	12.0	2.0	2.0	1.4	Regular	-	-	-	-	-	Typical	-	-	-	-	Typical	-	-	-	-	-	-	Remove
5605	<i>Corymbia citriodora</i>	Spotted Gum	120		120	11.0	1.0	2.0	1.4	Regular	-	-	-	-	-	Typical	-	-	-	-	Typical	-	-	-	-	-	-	Remove
5606	<i>Corymbia citriodora</i>	Spotted Gum	125		125	9.0	1.0	2.0	1.4	Regular	-	-	-	-	-	Typical	-	-	-	-	Typical	-	-	-	-	-	-	Remove
5607	<i>Corymbia citriodora</i>	Spotted Gum	150		150	11.0	3.0	2.0	1.5	Regular	-	-	-	-	-	Typical	-	-	-	-	Typical	-	-	-	-	-	-	Remove
5608	<i>Eucalyptus tereticornis</i>	Forest Red Gum	100		100	9.0	2.0	2.0	1.3	Regular	-	-	-	-	-	Typical	-	-	-	-	Typical	-	-	-	-	-	-	Remove
5609	<i>Acacia disparrima</i>	Black Wattle	140		140	7.0	3.0	2.0	1.4	Regular	-	-	-	-	-	Typical	-	-	-	-	Typical	-	-	-	-	-	-	Remove
5610	<i>Corymbia citriodora</i>	Spotted Gum	145		145	10.0	2.0	2.0	1.5	Regular	-	-	-	-	-	Typical	-	-	-	-	Typical	-	-	-	-	-	-	Remove
5611	<i>Corymbia citriodora</i>	Spotted Gum	110		110	9.0	1.0	2.0	1.3	Regular	-	-	-	-	-	Typical	-	-	-	-	Typical	-	-	-	-	-	-	Remove
5612	<i>Corymbia citriodora</i>	Spotted Gum	135		135	10.0	1.0	2.0	1.4	Regular	-	-	-	-	-	Typical	-	-	-	-	Typical	-	-	-	-	-	-	Remove
5613	<i>Corymbia citriodora</i>	Spotted Gum	140		140	11.0	2.0	2.0	1.4	Regular	-	-	-	-	-	Typical	-	-	-	-	Typical	-	-	-	-	-	-	Remove
5614	<i>Corymbia citriodora</i>	Spotted Gum	115		115	9.0	1.0	2.0	1.3	Regular	-	-	-	-	-	Typical	-	-	-	-	Typical	-	-	-	-	-	-	Remove
5615	<i>Corymbia citriodora</i>	Spotted Gum	115		115	10.0	1.0	2.0	1.3	Regular	-	-	-	-	-	Typical	-	-	-	-	Typical	-	-	-	-	-	-	Remove
5616	<i>Corymbia citriodora</i>	Spotted Gum	165		165	12.0	2.0	2.0	1.6	Regular	-	-	-	-	-	Typical	-	-	-	-	Typical	-	-	-	-	-	-	Remove
5617	<i>Corymbia citriodora</i>	Spotted Gum	175		175	12.0	3.0	2.1	1.6	Regular	-	-	-	-	-	Typical	-	-	-	-	Typical	-	-	-	-	-	-	Remove
5618	<i>Corymbia citriodora</i>	Spotted Gum	180		180	11.0	2.0	2.2	1.6	Regular	-	-	-	-	-	Typical	-	-	-	-	Typical	-	-	-	-	-	-	Remove
5619	<i>Corymbia citriodora</i>	Spotted Gum	135		135	11.0	2.0	2.0	1.4	Regular	-	-	-	-	-	Typical	-	-	-	-	Typical	-	-	-	-	-	-	Remove
5620	<i>Corymbia citriodora</i>	Spotted Gum	130		130	11.0	2.0	2.0	1.4	Regular	-	-	-	-	-	Typical	-	-	-	-	Typical	-	-	-	-	-	-	Remove
5621	<i>Corymbia citriodora</i>	Spotted Gum	100		100	9.0	1.0	2.0	1.3	Regular	-	-	-	-	-	Typical	-	-	-	-	Typical	-	-	-	-	-	-	Remove
5622	<i>Corymbia citriodora</i>	Spotted Gum	125		125	10.0	2.0	2.0	1.4	Regular	-	-	-	-	-	Typical	-	-	-	-	Typical	-	-	-	-	-	-	Remove
5623	<i>Corymbia citriodora</i>	Spotted Gum	180		180	12.0	3.0	2.2	1.6	Regular	-	-	-	-	-	Typical	-	-	-	-	Typical	-	-	-	-	-	-	Remove

Tree ID	Botanical Name	Common Name	Specimen Details							Canopy Condition Details							Trunk Condition Details					Fauna Details and Habitat Value						Retention
			Trunk DBH (mm)	Additional Trunks DBH (mm)	Total DBH (mm) [AS 4970-2009]	Height (m)	Spread (m)	Tree Protection Zone (m)	Structural Root Zone (m)	Canopy Form	Spreading	Thinning	Die-Back	Epicormic Growth	Lopped	Canopy Health	Leaning	Vines	Trunk Damage	Fire Damage	Trunk Health	Scats	Scratches	Hollows	Nest	Termite Nest	Habitat Value	
5624	<i>Corymbia citriodora</i>	Spotted Gum	180		180	12.0	3.0	2.2	1.6	Regular	-	-	-	-	-	Typical	-	-	-	-	Typical	-	-	-	-	-	-	Remove
5625	<i>Corymbia citriodora</i>	Spotted Gum	125		125	9.0	1.0	2.0	1.4	Regular	-	-	-	-	-	Typical	-	-	-	-	Typical	-	-	-	-	-	-	Remove
5626	<i>Corymbia citriodora</i>	Spotted Gum	125		125	9.0	1.0	2.0	1.4	Regular	-	-	-	-	-	Typical	-	-	-	-	Typical	-	-	-	-	-	-	Remove
5627	<i>Corymbia citriodora</i>	Spotted Gum	135		135	9.0	2.0	2.0	1.4	Regular	-	-	-	-	-	Typical	-	-	-	-	Typical	-	-	-	-	-	-	Remove
5628	<i>Corymbia citriodora</i>	Spotted Gum	120		120	8.0	2.0	2.0	1.4	Regular	-	-	-	-	-	Typical	-	-	-	-	Typical	-	-	-	-	-	-	Remove
5629	<i>Corymbia citriodora</i>	Spotted Gum	210		210	11.0	3.0	2.5	1.7	Regular	-	-	-	-	-	Typical	-	-	-	-	Typical	-	-	-	-	-	-	Remove
5630	<i>Corymbia citriodora</i>	Spotted Gum	100		100	9.0	1.0	2.0	1.3	Regular	-	-	-	-	-	Typical	-	-	-	-	Typical	-	-	-	-	-	-	Remove
5631	<i>Acacia disparrima</i>	Black Wattle	130		130	7.0	4.0	2.0	1.4	Regular	-	-	-	-	-	Typical	-	-	-	-	Typical	-	-	-	-	-	-	Remove
5632	<i>Corymbia citriodora</i>	Spotted Gum	120		120	10.0	2.0	2.0	1.4	Regular	-	-	-	-	-	Typical	-	-	-	-	Typical	-	-	-	-	-	-	Remove
5633	<i>Corymbia citriodora</i>	Spotted Gum	160		160	13.0	3.0	2.0	1.5	Regular	-	-	-	-	-	Typical	-	-	-	-	Typical	-	-	-	-	-	-	Remove
5634	<i>Corymbia citriodora</i>	Spotted Gum	190		190	12.0	4.0	2.3	1.6	Regular	-	-	-	-	-	Typical	-	-	-	-	Typical	-	-	-	-	-	-	Remove
5635	<i>Corymbia citriodora</i>	Spotted Gum	100		100	10.0	1.0	2.0	1.3	Regular	-	-	-	-	-	Typical	-	-	-	-	Typical	-	-	-	-	-	-	Remove
5636	<i>Corymbia citriodora</i>	Spotted Gum	135		135	11.0	1.0	2.0	1.4	Regular	-	-	-	-	-	Typical	-	-	-	-	Typical	-	-	-	-	-	-	Remove
5637	<i>Corymbia citriodora</i>	Spotted Gum	115		115	11.0	2.0	2.0	1.3	Regular	-	-	-	-	-	Typical	-	-	-	-	Typical	-	-	-	-	-	-	Remove
5638	<i>Corymbia citriodora</i>	Spotted Gum	130		130	10.0	2.0	2.0	1.4	Regular	-	-	-	-	-	Typical	-	-	-	-	Typical	-	-	-	-	-	-	Remove
5639	<i>Eucalyptus siderophloia</i>	Northern Grey Ironbark	125		125	8.0	3.0	2.0	1.4	Regular	-	-	-	-	-	Typical	-	-	-	-	Typical	-	-	-	-	-	-	Remove
5640	<i>Corymbia citriodora</i>	Spotted Gum	110		110	11.0	1.0	2.0	1.3	Regular	-	-	-	-	-	Typical	-	-	-	-	Typical	-	-	-	-	-	-	Remove
5641	<i>Corymbia citriodora</i>	Spotted Gum	280		280	13.0	4.0	3.4	1.9	Regular	-	-	-	-	-	Typical	-	-	-	-	Typical	-	-	-	-	-	-	Remove
5642	<i>Acacia disparrima</i>	Black Wattle	150	140	205	7.0	6.0	2.5	1.7	Regular	-	-	-	-	-	Typical	-	-	-	-	Typical	-	-	-	-	-	-	Remove
5643	<i>Acacia disparrima</i>	Black Wattle	135	100	168	7.0	4.0	2.0	1.6	Regular	-	-	-	-	-	Typical	-	-	-	-	Typical	-	-	-	-	-	-	Remove
5644	<i>Corymbia citriodora</i>	Spotted Gum	110		110	10.0	1.0	2.0	1.3	Regular	-	-	-	-	-	Typical	-	-	-	-	Typical	-	-	-	-	-	-	Remove
5645	<i>Corymbia citriodora</i>	Spotted Gum	100		100	7.0	1.0	2.0	1.3	Regular	-	-	-	-	-	Typical	-	-	-	-	Typical	-	-	-	-	-	-	Remove
5646	<i>Corymbia citriodora</i>	Spotted Gum	130		130	11.0	1.0	2.0	1.4	Regular	-	-	-	-	-	Typical	-	-	-	-	Typical	-	-	-	-	-	-	Remove
5647	<i>Eucalyptus siderophloia</i>	Northern Grey Ironbark	180		180	11.0	4.0	2.2	1.6	Regular	-	-	-	-	-	Typical	-	-	-	-	Typical	-	-	-	-	-	-	Remove
5648	<i>Corymbia citriodora</i>	Spotted Gum	175		175	13.0	2.0	2.1	1.6	Regular	-	-	-	-	-	Typical	-	-	-	-	Typical	-	-	-	-	-	-	Remove
5649	<i>Corymbia citriodora</i>	Spotted Gum	115		115	9.0	2.0	2.0	1.3	Regular	-	-	-	-	-	Typical	-	-	-	-	Typical	-	-	-	-	-	-	Remove
5650	<i>Corymbia citriodora</i>	Spotted Gum	115		115	11.0	1.0	2.0	1.3	Regular	-	-	-	-	-	Typical	-	-	-	-	Typical	-	-	-	-	-	-	Remove
5651	<i>Corymbia citriodora</i>	Spotted Gum	115		115	10.0	2.0	2.0	1.3	Regular	-	-	-	-	-	Typical	-	-	-	-	Typical	-	-	-	-	-	-	Remove
5652	<i>Corymbia citriodora</i>	Spotted Gum	135		135	10.0	2.0	2.0	1.4	Regular	-	-	-	-	-	Typical	-	-	-	-	Typical	-	-	-	-	-	-	Remove
5653	<i>Corymbia citriodora</i>	Spotted Gum	260		260	15.0	4.0	3.1	1.9	Regular	-	-	-	-	-	Typical	-	-	-	-	Typical	-	-	-	-	-	-	Remove
5654	<i>Corymbia citriodora</i>	Spotted Gum	105		105	10.0	1.0	2.0	1.3	Regular	-	-	-	-	-	Typical	-	-	-	-	Typical	-	-	-	-	-	-	Remove
5655	<i>Corymbia citriodora</i>	Spotted Gum	110		110	10.0	1.0	2.0	1.3	Regular	-	-	-	-	-	Typical	-	-	-	-	Typical	-	-	-	-	-	-	Remove
5656	<i>Corymbia citriodora</i>	Spotted Gum	145		145	12.0	2.0	2.0	1.5	Regular	-	-	-	-	-	Typical	-	-	-	-	Typical	-	-	-	-	-	-	Remove
5657	<i>Corymbia citriodora</i>	Spotted Gum	175		175	11.0	2.0	2.1	1.6	Regular	-	-	-	-	-	Typical	-	-	-	-	Typical	-	-	-	-	-	-	Remove
5658	<i>Corymbia citriodora</i>	Spotted Gum	100		100	9.0	1.0	2.0	1.3	Regular	-	-	-	-	-	Typical	-	-	-	-	Typical	-	-	-	-	-	-	Remove
5659	<i>Corymbia citriodora</i>	Spotted Gum	130		130	10.0	2.0	2.0	1.4	Regular	-	-	-	-	-	Typical	-	-	-	-	Typical	-	-	-	-	-	-	Remove
5660	<i>Corymbia citriodora</i>	Spotted Gum	110		110	10.0	1.0	2.0	1.3	Regular	-	-	-	-	-	Typical	-	-	-	-	Typical	-	-	-	-	-	-	Remove
5661	<i>Corymbia citriodora</i>	Spotted Gum	120		120	10.0	2.0	2.0	1.4	Regular	-	-	-	-	-	Typical	-	-	-	-	Typical	-	-	-	-	-	-	Remove
5662	<i>Corymbia citriodora</i>	Spotted Gum	140		140	12.0	3.0	2.0	1.4	Regular	-	-	-	-	-	Typical	-	-	-	-	Typical	-	-	-	-	-	-	Remove
5663	<i>Corymbia citriodora</i>	Spotted Gum	140		140	12.0	1.0	2.0	1.4	Regular	-	-	-	-	-	Typical	-	-	-	-	Typical	-	-	-	-	-	-	Remove
5664	<i>Corymbia citriodora</i>	Spotted Gum	135		135	12.0	1.0	2.0	1.4	Regular	-	-	-	-	-	Typical	-	-	-	-	Typical	-	-	-	-	-	-	Remove
5665	<i>Corymbia citriodora</i>	Spotted Gum	100		100	9.0	1.0	2.0	1.3	Regular	-	-	-	-	-	Typical	-	-	-	-	Typical	-	-	-	-	-	-	Remove

Specimen Details										Canopy Condition Details						Trunk Condition Details					Fauna Details and Habitat Value							
Tree ID	Botanical Name	Common Name	Trunk DBH (mm)	Additional Trunks DBH (mm)	Total DBH (mm) [AS 4970-2009]	Height (m)	Spread (m)	Tree Protection Zone (m)		Canopy Form	Spreading	Thinning	Die-Back	Epicormic Growth	Lopped	Canopy Health	Leaning	Vines	Trunk Damage	Fire Damage	Trunk Health	Scats	Scratches	Hollows	Nest	Termite Nest	Habitat Value	Retention
5666	Corymbia citriodora	Spotted Gum	145		145	10.0	2.0	2.0	1.5	Regular	-	-	-	-	-	Typical	-	-	-	-	Typical	-	-	-	-	-	-	Remove
5667	Corymbia citriodora	Spotted Gum	120		120	12.0	2.0	2.0	1.4	Regular	-	-	-	-	-	Typical	-	-	-	-	Typical	-	-	-	-	-	-	Remove
5668	Corymbia citriodora	Spotted Gum	130		130	13.0	2.0	2.0	1.4	Regular	-	-	-	-	-	Typical	-	-	-	-	Typical	-	-	-	-	-	-	Remove
5669	Corymbia citriodora	Spotted Gum	130		130	11.0	1.0	2.0	1.4	Regular	-	-	-	-	-	Typical	-	-	-	-	Typical	-	-	-	-	-	-	Remove
5670	Corymbia citriodora	Spotted Gum	145		145	11.0	2.0	2.0	1.5	Regular	-	-	-	-	-	Typical	-	-	-	-	Typical	-	-	-	-	-	-	Remove
5671	Acacia disparrima	Black Wattle	150	150	212	9.0	6.0	2.5	1.7	Regular	-	-	-	-	-	Typical	-	-	-	-	Typical	-	-	-	-	-	-	Remove
5672	Corymbia citriodora	Spotted Gum	140		140	12.0	1.0	2.0	1.4	Regular	-	-	-	-	-	Typical	-	-	-	-	Typical	-	-	-	-	-	-	Remove
5673	Acacia disparrima	Black Wattle	165		165	8.0	4.0	2.0	1.6	Regular	-	-	-	-	-	Typical	-	-	-	-	Typical	-	-	-	-	-	-	Remove
5674	Corymbia citriodora	Spotted Gum	125		125	10.0	2.0	2.0	1.4	Regular	-	-	-	-	-	Typical	-	-	-	-	Typical	-	-	-	-	-	-	Remove
5675	Corymbia citriodora	Spotted Gum	165		165	10.0	2.0	2.0	1.6	Regular	-	-	-	-	-	Typical	-	-	-	-	Typical	-	-	-	-	-	-	Remove
5676	Eucalyptus siderophloia	Northern Grey Ironbark	190		190	9.0	3.0	2.3	1.6	Regular	-	-	-	-	-	Typical	-	-	-	-	Typical	-	-	-	-	-	-	Remove
5677	Corymbia citriodora	Spotted Gum	125		125	11.0	1.0	2.0	1.4	Regular	-	-	-	-	-	Typical	-	-	-	-	Typical	-	-	-	-	-	-	Remove
5678	Corymbia citriodora	Spotted Gum	120		120	9.0	1.0	2.0	1.4	Regular	-	-	-	-	-	Typical	-	-	-	-	Typical	-	-	-	-	-	-	Remove
5679	Acacia disparrima	Black Wattle	135		135	7.0	2.0	2.0	1.4	Regular	-	-	-	-	-	Typical	-	-	-	-	Typical	-	-	-	-	-	-	Remove
5680	Corymbia citriodora	Spotted Gum	100		100	9.0	1.0	2.0	1.3	Regular	-	-	-	-	-	Typical	-	-	-	-	Typical	-	-	-	-	-	-	Remove
5681	Acacia disparrima	Black Wattle	190		190	8.0	3.0	2.3	1.6	Regular	-	-	-	-	-	Typical	-	-	-	-	Typical	-	-	-	-	-	-	Remove
5682	Acacia disparrima	Black Wattle	125	100, 90, 60	193	7.0	5.0	2.3	1.7	Regular	-	-	-	-	-	Typical	-	-	-	-	Typical	-	-	-	-	-	-	Remove
5683	Corymbia citriodora	Spotted Gum	145		145	8.0	2.0	2.0	1.5	Regular	-	-	-	-	-	Typical	-	-	-	-	Typical	-	-	-	-	-	-	Remove
5684	Corymbia citriodora	Spotted Gum	140		140	11.0	1.0	2.0	1.4	Regular	-	-	-	-	-	Typical	-	-	-	-	Typical	-	-	-	-	-	-	Remove
5685	Corymbia citriodora	Spotted Gum	175		175	13.0	1.0	2.1	1.6	Regular	-	-	-	-	-	Typical	-	-	-	-	Typical	-	-	-	-	-	-	Remove
5686	Corymbia citriodora	Spotted Gum	200		200	12.0	3.0	2.4	1.7	Regular	-	-	-	-	-	Typical	-	-	-	-	Typical	-	-	-	-	-	-	Remove
5687	Eucalyptus siderophloia	Northern Grey Ironbark	230		230	13.0	4.0	2.8	1.8	Regular	-	-	-	-	-	Typical	-	-	-	-	Typical	-	-	-	-	-	-	Remove
5688	Corymbia citriodora	Spotted Gum	235		235	13.0	3.0	2.8	1.8	Regular	-	-	-	-	-	Typical	-	-	-	-	Typical	-	-	-	-	-	-	Remove
5689	Corymbia citriodora	Spotted Gum	120		120	7.0	2.0	2.0	1.4	Regular	-	-	-	-	-	Typical	-	-	-	-	Typical	-	-	-	-	-	-	Remove
5690	Corymbia citriodora	Spotted Gum	155		155	12.0	2.0	2.0	1.5	Regular	-	-	-	-	-	Typical	-	-	-	-	Typical	-	-	-	-	-	-	Remove
5691	Eucalyptus tereticornis	Forest Red Gum	170		170	12.0	3.0	2.0	1.6	Regular	-	-	-	-	-	Typical	-	-	-	-	Typical	-	-	-	-	-	-	Remove
5692	Corymbia citriodora	Spotted Gum	125		125	9.0	1.0	2.0	1.4	Regular	-	-	-	-	-	Typical	-	-	-	-	Typical	-	-	-	-	-	-	Remove
5693	Eucalyptus siderophloia	Northern Grey Ironbark	105		105	7.0	2.0	2.0	1.3	Regular	-	-	-	-	-	Typical	-	-	-	-	Typical	-	-	-	-	-	-	Remove
5694	Acacia disparrima	Black Wattle	130		130	7.0	3.0	2.0	1.4	Regular	-	-	-	-	-	Typical	-	-	-	-	Typical	-	-	-	-	-	-	Remove
5695	Corymbia citriodora	Spotted Gum	100		100	11.0	1.0	2.0	1.3	Regular	-	-	-	-	-	Typical	-	-	-	-	Typical	-	-	-	-	-	-	Remove
5696	Acacia disparrima	Black Wattle	125		125	6.0	3.0	2.0	1.4	Regular	-	-	-	-	-	Typical	-	-	-	-	Typical	-	-	-	-	-	-	Remove
5697	Acacia disparrima	Black Wattle	135		135	7.0	4.0	2.0	1.4	Regular	-	-	-	-	-	Typical	-	-	-	-	Typical	-	-	-	-	-	-	Remove
5698	Corymbia citriodora	Spotted Gum	190		190	13.0	3.0	2.3	1.6	Regular	-	-	-	-	-	Typical	-	-	-	-	Typical	-	-	-	-	-	-	Remove
5699	Acacia disparrima	Black Wattle	120		120	5.0	3.0	2.0	1.4	Regular	-	-	-	-	-	Typical	-	-	-	-	Typical	-	-	-	-	-	-	Remove
5700	Corymbia citriodora	Spotted Gum	130		130	10.0	2.0	2.0	1.4	Regular	-	-	-	-	-	Typical	-	-	-	-	Typical	-	-	-	-	-	-	Remove
5701	Corymbia citriodora	Spotted Gum	155		155	11.0	2.0	2.0	1.5	Regular	-	-	-	-	-	Typical	-	-	-	-	Typical	-	-	-	-	-	-	Remove
5702	Corymbia citriodora	Spotted Gum	110		110	9.0	2.0	2.0	1.3	Regular	-	-	-	-	-	Typical	-	-	-	-	Typical	-	-	-	-	-	-	Remove
5703	Acacia disparrima	Black Wattle	130		130	7.0	3.0	2.0	1.4	Regular	-	-	-	-	-	Typical	-	-	-	-	Typical	-	-	-	-	-	-	Remove
5704	Corymbia citriodora	Spotted Gum	125		125	10.0	2.0	2.0	1.4	Regular	-	-	-	-	-	Typical	-	-	-	-	Typical	-	-	-	-	-	-	Remove
5705	Corymbia citriodora	Spotted Gum	230		230	13.0	4.0	2.8	1.8	Regular	-	-	-	-	-	Typical	-	-	-	-	Typical	-	-	-	-	-	-	Remove
5706	Corymbia citriodora	Spotted Gum	120		120	12.0	2.0	2.0	1.4	Regular	-	-	-	-	-	Typical	-	-	-	-	Typical	-	-	-	-	-	-	Remove
5707	Acacia disparrima	Black Wattle	150		150	9.0	3.0	2.0	1.5	Regular	-	-	-	-	-	Typical	-	-	-	-	Typical	-	-	-	-	-	-	Remove

Specimen Details										Canopy Condition Details							Trunk Condition Details					Fauna Details and Habitat Value						
Tree ID	Botanical Name	Common Name	Trunk DBH (mm)	Additional Trunks DBH (mm)	Total DBH (mm) [AS 4970-2009]	Height (m)	Spread (m)	Tree Protection Zone (m)	Structural Root Zone (m)	Canopy Form	Spreading	Thinning	Die-Back	Epicormic Growth	Lopped	Canopy Health	Leaning	Vines	Trunk Damage	Fire Damage	Trunk Health	Scats	Scratches	Hollows	Nest	Termite Nest	Habitat Value	Retention
5708	<i>Corymbia citriodora</i>	Spotted Gum	125		125	10.0	2.0	2.0	1.4	Regular	-	-	-	-	-	Typical	-	-	-	-	Typical	-	-	-	-	-	-	Remove
5709	<i>Acacia disparrima</i>	Black Wattle	130		130	6.0	3.0	2.0	1.4	Regular	-	-	-	-	-	Typical	-	-	-	-	Typical	-	-	-	-	-	-	Remove
5710	<i>Acacia disparrima</i>	Black Wattle	125		125	6.0	3.0	2.0	1.4	Regular	-	-	-	-	-	Typical	-	-	-	-	Typical	-	-	-	-	-	-	Remove
5711	<i>Acacia disparrima</i>	Black Wattle	135		135	7.0	3.0	2.0	1.4	Regular	-	-	-	-	-	Typical	-	-	-	-	Typical	-	-	-	-	-	-	Remove
5712	<i>Eucalyptus siderophloia</i>	Northern Grey Ironbark	140		140	9.0	2.0	2.0	1.4	Regular	-	-	-	-	-	Typical	-	-	-	-	Typical	-	-	-	-	-	-	Remove
5713	<i>Acacia disparrima</i>	Black Wattle	125	110	167	8.0	3.0	2.0	1.6	Regular	-	-	-	-	-	Typical	-	-	-	-	Typical	-	-	-	-	-	-	Remove
5714	<i>Eucalyptus siderophloia</i>	Northern Grey Ironbark	160		160	9.0	4.0	2.0	1.5	Regular	-	-	-	-	-	Typical	-	-	-	-	Typical	-	-	-	-	-	-	Remove
5715	<i>Eucalyptus siderophloia</i>	Northern Grey Ironbark	165		165	10.0	3.0	2.0	1.6	Regular	-	-	-	-	-	Typical	-	-	-	-	Typical	-	-	-	-	-	-	Remove
5716	<i>Corymbia citriodora</i>	Spotted Gum	370		370	16.0	7.0	4.4	2.2	Regular	-	-	-	-	-	Typical	-	-	-	-	Typical	-	-	-	-	-	-	Remove
5717	<i>Acacia disparrima</i>	Black Wattle	135	100	168	7.0	3.0	2.0	1.6	Regular	-	-	-	-	-	Typical	-	-	-	-	Typical	-	-	-	-	-	-	Remove
5718	<i>Corymbia citriodora</i>	Spotted Gum	125		125	9.0	1.0	2.0	1.4	Regular	-	-	-	-	-	Typical	-	-	-	-	Typical	-	-	-	-	-	-	Remove
5719	<i>Corymbia citriodora</i>	Spotted Gum	235		235	15.0	4.0	2.8	1.8	Regular	-	-	-	-	-	Typical	-	-	-	-	Typical	-	-	-	-	-	-	Remove
5720	<i>Acacia disparrima</i>	Black Wattle	120		120	9.0	3.0	2.0	1.4	Regular	-	-	-	-	-	Typical	-	-	-	-	Typical	-	-	-	-	-	-	Remove
5721	<i>Corymbia citriodora</i>	Spotted Gum	110		110	10.0	1.0	2.0	1.3	Regular	-	-	-	-	-	Typical	-	-	-	-	Typical	-	-	-	-	-	-	Remove
5722	<i>Corymbia citriodora</i>	Spotted Gum	105		105	10.0	1.0	2.0	1.3	Regular	-	-	-	-	-	Typical	-	-	-	-	Typical	-	-	-	-	-	-	Remove
5723	<i>Corymbia citriodora</i>	Spotted Gum	115		115	9.0	2.0	2.0	1.3	Regular	-	-	-	-	-	Typical	-	-	-	-	Typical	-	-	-	-	-	-	Remove
5724	<i>Corymbia citriodora</i>	Spotted Gum	225		225	15.0	2.0	2.7	1.8	Regular	-	-	-	-	-	Typical	-	-	-	-	Typical	-	-	-	-	-	-	Remove
5725	<i>Acacia disparrima</i>	Black Wattle	125		125	7.0	3.0	2.0	1.4	Regular	-	-	-	-	-	Typical	-	-	-	-	Typical	-	-	-	-	-	-	Remove
5726	<i>Corymbia citriodora</i>	Spotted Gum	210		210	14.0	3.0	2.5	1.7	Regular	-	-	-	-	-	Typical	-	-	-	-	Typical	-	-	-	-	-	-	Remove
5727	<i>Eucalyptus siderophloia</i>	Northern Grey Ironbark	180		180	10.0	4.0	2.2	1.6	Regular	-	-	-	-	-	Typical	-	-	-	-	Typical	-	-	-	-	-	-	Remove
5728	<i>Acacia disparrima</i>	Black Wattle	150	140	205	9.0	5.0	2.5	1.7	Regular	-	-	-	-	-	Typical	-	-	-	-	Typical	-	-	-	-	-	-	Remove
5729	<i>Acacia disparrima</i>	Black Wattle	150	140	205	7.0	5.0	2.5	1.7	Regular	-	-	-	-	-	Typical	-	-	-	-	Typical	-	-	-	-	-	-	Remove
5730	<i>Acacia disparrima</i>	Black Wattle	110		110	7.0	3.0	2.0	1.3	Regular	-	-	-	-	-	Typical	-	-	-	-	Typical	-	-	-	-	-	-	Remove
5731	<i>Acacia disparrima</i>	Black Wattle	140		140	7.0	3.0	2.0	1.4	Regular	-	-	-	-	-	Typical	-	-	-	-	Typical	-	-	-	-	-	-	Remove
5732	<i>Acacia disparrima</i>	Black Wattle	140	70	157	7.0	4.0	2.0	1.5	Regular	-	-	-	-	-	Typical	-	-	-	-	Typical	-	-	-	-	-	-	Remove
5733	<i>Eucalyptus siderophloia</i>	Northern Grey Ironbark	165		165	7.0	4.0	2.0	1.6	Regular	-	-	-	-	-	Typical	-	-	-	-	Typical	-	-	-	-	-	-	Remove
5734	<i>Corymbia citriodora</i>	Spotted Gum	155		155	12.0	2.0	2.0	1.5	Regular	-	-	-	-	-	Typical	-	-	-	-	Typical	-	-	-	-	-	-	Remove
5735	<i>Corymbia citriodora</i>	Spotted Gum	235		235	13.0	2.0	2.8	1.8	Regular	-	-	-	-	-	Typical	-	-	-	-	Typical	-	-	-	-	-	-	Remove
5736	<i>Corymbia citriodora</i>	Spotted Gum	225		225	14.0	4.0	2.7	1.8	Regular	-	-	-	-	-	Typical	-	-	-	-	Typical	-	-	-	-	-	-	Remove
5737	<i>Corymbia citriodora</i>	Spotted Gum	160		160	11.0	2.0	2.0	1.5	Regular	-	-	-	-	-	Typical	-	-	-	-	Typical	-	-	-	-	-	-	Remove
5738	<i>Acacia disparrima</i>	Black Wattle	170		170	8.0	3.0	2.0	1.6	Regular	-	-	-	-	-	Typical	-	-	-	-	Typical	-	-	-	-	-	-	Remove
5739	<i>Acacia disparrima</i>	Black Wattle	130		130	7.0	3.0	2.0	1.4	Regular	-	-	-	-	-	Typical	-	-	-	-	Typical	-	-	-	-	-	-	Remove
5740	<i>Acacia disparrima</i>	Black Wattle	145	80	166	7.0	4.0	2.0	1.6	Regular	-	-	-	-	-	Typical	-	-	-	-	Typical	-	-	-	-	-	-	Remove
5741	<i>Corymbia citriodora</i>	Spotted Gum	100		100	8.0	1.0	2.0	1.3	Regular	-	-	-	-	-	Typical	-	-	-	-	Typical	-	-	-	-	-	-	Remove
5742	<i>Corymbia citriodora</i>	Spotted Gum	195		195	13.0	3.0	2.3	1.7	Regular	-	-	-	-	-	Typical	-	-	-	-	Typical	-	-	-	-	-	-	Remove
5743	<i>Corymbia citriodora</i>	Spotted Gum	110		110	11.0	2.0	2.0	1.3	Regular	-	-	-	-	-	Typical	-	-	-	-	Typical	-	-	-	-	-	-	Remove
5744	<i>Corymbia citriodora</i>	Spotted Gum	140		140	12.0	3.0	2.0	1.4	Regular	-	-	-	-	-	Typical	-	-	-	-	Typical	-	-	-	-	-	-	Remove
5745	<i>Corymbia citriodora</i>	Spotted Gum	160		160	13.0	2.0	2.0	1.5	Regular	-	-	-	-	-	Typical	-	-	-	-	Typical	-	-	-	-	-	-	Remove
5746	<i>Eucalyptus siderophloia</i>	Northern Grey Ironbark	200		200	12.0	4.0	2.4	1.7	Regular	-	-	-	-	-	Typical	-	-	-	-	Typical	-	-	-	-	-	-	Remove
5747	<i>Eucalyptus siderophloia</i>	Northern Grey Ironbark	220		220	13.0	4.0	2.6	1.8	Regular	-	-	-	-	-	Typical	-	-	-	-	Typical	-	-	-	-	-	-	Remove
5748	<i>Eucalyptus siderophloia</i>	Northern Grey Ironbark	165		165	8.0	3.0	2.0	1.6	Regular	-	-	-	-	-	Typical	-	-	-	-	Typical	-	-	-	-	-	-	Remove
5749	<i>Corymbia citriodora</i>	Spotted Gum	100		100	9.0	1.0	2.0	1.3	Regular	-	-	-	-	-	Typical	-	-	-	-	Typical	-	-	-	-	-	-	Remove

Specimen Details										Canopy Condition Details							Trunk Condition Details					Fauna Details and Habitat Value						
Tree ID	Botanical Name	Common Name	Trunk DBH (mm)	Additional Trunks DBH (mm)	Total DBH (mm) [AS 4970-2009]	Height (m)	Spread (m)	Tree Protection Zone (m)	Structural Root Zone (m)	Canopy Form	Spreading	Thinning	Die-Back	Epicormic Growth	Lopped	Canopy Health	Leaning	Vines	Trunk Damage	Fire Damage	Trunk Health	Scats	Scratches	Hollows	Nest	Termite Nest	Habitat Value	Retention
5750	<i>Eucalyptus siderophloia</i>	Northern Grey Ironbark	210		210	12.0	3.0	2.5	1.7	Regular	-	-	-	-	-	Typical	-	-	-	-	Typical	-	-	-	-	-	-	Remove
5751	<i>Corymbia citriodora</i>	Spotted Gum	135		135	12.0	3.0	2.0	1.4	Regular	-	-	-	-	-	Typical	-	-	-	-	Typical	-	-	-	-	-	-	Remove
5752	<i>Corymbia citriodora</i>	Spotted Gum	130		130	12.0	1.0	2.0	1.4	Regular	-	-	-	-	-	Typical	-	-	-	-	Typical	-	-	-	-	-	-	Remove
5753	<i>Corymbia citriodora</i>	Spotted Gum	110		110	10.0	1.0	2.0	1.3	Regular	-	-	-	-	-	Typical	-	-	-	-	Typical	-	-	-	-	-	-	Remove
5754	<i>Corymbia citriodora</i>	Spotted Gum	125		125	10.0	2.0	2.0	1.4	Regular	-	-	-	-	-	Typical	-	-	-	-	Typical	-	-	-	-	-	-	Remove
5755	<i>Corymbia citriodora</i>	Spotted Gum	115		115	12.0	2.0	2.0	1.3	Regular	-	-	-	-	-	Typical	-	-	-	-	Typical	-	-	-	-	-	-	Remove
5756	<i>Corymbia citriodora</i>	Spotted Gum	140		140	11.0	2.0	2.0	1.4	Regular	-	-	-	-	-	Typical	-	-	-	-	Typical	-	-	-	-	-	-	Remove
5757	<i>Corymbia citriodora</i>	Spotted Gum	125		125	12.0	1.0	2.0	1.4	Regular	-	-	-	-	-	Typical	-	-	-	-	Typical	-	-	-	-	-	-	Remove
5758	<i>Corymbia citriodora</i>	Spotted Gum	100		100	10.0	1.0	2.0	1.3	Regular	-	-	-	-	-	Typical	-	-	-	-	Typical	-	-	-	-	-	-	Remove
5759	<i>Corymbia citriodora</i>	Spotted Gum	160		160	13.0	1.0	2.0	1.5	Regular	-	-	-	-	-	Typical	-	-	-	-	Typical	-	-	-	-	-	-	Remove
5760	<i>Corymbia citriodora</i>	Spotted Gum	115		115	11.0	1.0	2.0	1.3	Regular	-	-	-	-	-	Typical	-	-	-	-	Typical	-	-	-	-	-	-	Remove
5761	<i>Eucalyptus siderophloia</i>	Northern Grey Ironbark	290		290	25.0	8.0	3.5	2.0	Regular	-	-	-	-	-	Typical	-	-	-	-	Typical	-	-	-	-	-	-	Remove
5762	<i>Corymbia citriodora</i>	Spotted Gum	310		310	25.0	5.0	3.7	2.0	Regular	-	-	-	Epicormic	-	Typical	-	-	-	-	Typical	-	-	-	-	-	-	Remove
5763	<i>Corymbia citriodora</i>	Spotted Gum	240		240	22.0	6.0	2.9	1.8	Regular	-	-	-	-	-	Typical	-	-	-	-	Typical	-	-	-	-	-	-	Remove
5764	<i>Corymbia citriodora</i>	Spotted Gum	270		270	26.0	9.0	3.2	1.9	Regular	-	-	-	-	-	Typical	-	-	-	-	Typical	-	-	-	-	-	-	Remove
5765	<i>Corymbia citriodora</i>	Spotted Gum	450		450	24.0	5.0	5.4	2.4	Regular	-	Thinning	-	Epicormic	-	Typical	-	-	-	-	Typical	-	-	-	-	-	-	Remove
5766	<i>Eucalyptus siderophloia</i>	Northern Grey Ironbark	210		210	16.0	5.0	2.5	1.7	Regular	-	-	-	-	-	Typical	-	-	-	-	Typical	-	-	-	-	-	-	Remove
5767	<i>Eucalyptus siderophloia</i>	Northern Grey Ironbark	280		280	12.0	6.0	3.4	1.9	Regular	-	-	-	-	-	Typical	-	-	-	-	Typical	-	-	-	-	-	-	Remove
5768	<i>Corymbia citriodora</i>	Spotted Gum	390		390	27.0	12.0	4.7	2.2	Regular	-	-	-	-	-	Typical	-	-	-	-	Typical	-	-	-	-	-	-	Retain
5769	<i>Corymbia citriodora</i>	Spotted Gum	640		640	30.0	16.0	7.7	2.7	Regular	-	-	-	-	-	Typical	-	-	-	-	Typical	-	-	-	-	-	-	Arborist
5770	<i>Corymbia citriodora</i>	Spotted Gum	450		450	26.0	10.0	5.4	2.4	Regular	-	-	-	-	-	Typical	-	-	-	-	Typical	-	-	-	-	-	-	Remove
5771	<i>Corymbia citriodora</i>	Spotted Gum	220		220	24.0	9.0	2.6	1.8	Regular	-	-	-	-	-	Typical	-	-	-	-	Typical	-	-	-	-	-	-	Remove
5772	<i>Eucalyptus tereticornis</i>	Forest Red Gum	820		820	30.0	18.0	9.8	3.0	Regular	-	-	-	-	-	Typical	-	-	-	-	Typical	-	-	-	-	-	-	Removed - LCC sewer
5773	<i>Melaleuca irbyana</i>	Swamp Tea Tree	330		330	8.0	7.0	4.0	2.1	Regular	-	-	-	-	-	Typical	-	-	-	-	Typical	-	-	-	-	-	-	Retain
5774	<i>Melaleuca irbyana</i>	Swamp Tea Tree	170	170, 140, 120	303	8.0	5.0	3.6	2.0	Regular	-	-	-	-	-	Typical	-	-	-	-	Typical	-	-	-	-	-	-	Retain
5775	<i>Eucalyptus siderophloia</i>	Northern Grey Ironbark	200		200	18.0	3.0	2.4	1.7	Regular	-	-	-	-	-	Typical	-	-	-	-	Typical	-	-	-	-	-	-	Remove
5776	<i>Eucalyptus tereticornis</i>	Forest Red Gum	250		250	18.0	5.0	3.0	1.8	Regular	-	-	-	-	-	Typical	-	-	-	-	Typical	-	-	-	-	-	-	Remove
5777	<i>Corymbia tessellaris</i>	Moreton Bay Ash	280		280	17.0	4.0	3.4	1.9	Regular	-	-	-	-	-	Typical	-	-	-	-	Typical	-	-	-	-	-	-	Remove
5778	<i>Eucalyptus tereticornis</i>	Forest Red Gum	380		380	25.0	15.0	4.6	2.2	Regular	-	-	-	-	-	Typical	-	-	-	-	Typical	-	-	-	-	-	-	Remove
5779	<i>Eucalyptus tereticornis</i>	Forest Red Gum	310		310	23.0	8.0	3.7	2.0	Regular	-	-	-	-	-	Typical	-	-	-	-	Typical	-	-	-	-	-	-	Remove
5780	<i>Eucalyptus tereticornis</i>	Forest Red Gum	900		900	29.0	12.0	10.8	3.2	Regular	-	-	-	-	-	Typical	-	-	-	-	Typical	-	-	-	-	-	-	Remove
5781	<i>Eucalyptus moluccana</i>	Gum-topped Box	270	300	404	22.0	9.0	4.8	2.3	Regular	-	-	-	-	-	Typical	-	-	-	-	Typical	-	-	-	-	Termites	-	Remove
5782	<i>Eucalyptus siderophloia</i>	Northern Grey Ironbark	350		350	22.0	8.0	4.2	2.1	Regular	-	-	-	-	-	Typical	-	-	-	-	Typical	-	-	-	-	-	-	Remove
5783	<i>Alphitonia excelsa</i>	Soap Tree	250		250	16.0	7.0	3.0	1.8	Regular	-	-	-	-	-	Typical	-	-	-	-	Typical	-	-	-	-	-	-	Remove
5784	<i>Acacia disparrima</i>	Black Wattle	270		270	12.0	5.0	3.2	1.9	Regular	-	Thinning	Die-back	-	-	Poor	-	-	-	-	Typical	-	-	-	-	-	-	Remove
5785	<i>Eucalyptus siderophloia</i>	Northern Grey Ironbark	250		250	18.0	5.0	3.0	1.8	Regular	-	-	-	-	-	Typical	-	-	-	-	Typical	-	-	-	-	-	-	Remove
5786	<i>Eucalyptus siderophloia</i>	Northern Grey Ironbark	260		260	17.0	5.0	3.1	1.9	Regular	-	-	-	-	-	Typical	-	-	-	-	Typical	-	-	-	-	-	-	Remove
5787	<i>Eucalyptus moluccana</i>	Gum-topped Box	280		280	17.0	3.0	3.4	1.9	Regular	-	-	-	-	-	Typical	-	-	-	-	Typical	-	-	-	-	-	-	Remove
5788	<i>Eucalyptus moluccana</i>	Gum-topped Box	260		260	18.0	4.0	3.1	1.9	Regular	-	-	-	-	-	Typical	-	-	-	-	Typical	-	-	-	-	-	-	Remove
5789	<i>Eucalyptus siderophloia</i>	Northern Grey Ironbark	250		250	18.0	5.0	3.0	1.8	Regular	-	-	-	-	-	Typical	-	-	-	-	Typical	-	-	-	-	-	-	Remove
5790	<i>Corymbia citriodora</i>	Spotted Gum	260		260	19.0	7.0	3.1	1.9	Regular	-	-	-	-	-	Typical	-	-	-	-	Typical	-	-	-	-	-	-	Remove
5791	<i>Corymbia intermedia</i>	Pink Bloodwood	220		220	22.0	4.0	2.6	1.8	Regular	-	-	-	-	-	Typical	-	-	-	-	Typical	-	-	-	-	-	-	Remove

Tree ID	Specimen Details										Canopy Condition Details						Trunk Condition Details					Fauna Details and Habitat Value						Retention
	Botanical Name	Common Name	Trunk DBH (mm)	Additional Trunks DBH (mm)	Total DBH (mm) [AS 4970-2009]	Height (m)	Spread (m)	Tree Protection Zone (m)	Structural Root Zone (m)	Canopy Form	Spreading	Thinning	Die-Back	Epicormic Growth	Lopped	Canopy Health	Leaning	Vines	Trunk Damage	Fire Damage	Trunk Health	Scats	Scratches	Hollows	Nest	Termite Nest	Habitat Value	
5792	<i>Corymbia citriodora</i>	Spotted Gum	300	230	378	18.0	7.0	4.5	2.2	Regular	-	-	-	-	-	Typical	-	-	-	-	Typical	-	-	-	-	-	-	Remove
5793	<i>Corymbia citriodora</i>	Spotted Gum	530		530	23.0	11.0	6.4	2.5	Regular	-	-	-	-	-	Typical	-	-	Trunk Dmg.	-	Typical	-	-	-	-	-	-	Remove
5794	<i>Eucalyptus siderophloia</i>	Northern Grey Ironbark	250		250	17.0	4.0	3.0	1.8	Regular	-	-	-	-	-	Typical	-	-	-	-	Typical	-	-	-	-	-	-	Remove
5795	<i>Eucalyptus siderophloia</i>	Northern Grey Ironbark	200		200	16.0	3.0	2.4	1.7	Regular	-	-	-	-	-	Typical	-	-	-	-	Typical	-	-	-	-	-	-	Remove
5796	<i>Corymbia citriodora</i>	Spotted Gum	270		270	17.0	4.0	3.2	1.9	Regular	-	-	-	-	-	Typical	-	-	-	-	Typical	-	-	-	-	-	-	Remove
5797	<i>Eucalyptus tereticornis</i>	Forest Red Gum	230		230	23.0	3.0	2.8	1.8	Regular	-	Thinning	Die-back	-	-	Poor	-	-	-	-	Typical	-	-	-	-	-	-	Remove
5798	<i>Eucalyptus siderophloia</i>	Northern Grey Ironbark	270		270	22.0	5.0	3.2	1.9	Regular	-	-	-	-	-	Typical	-	-	-	-	Typical	-	-	-	-	-	-	Remove
5799	<i>Eucalyptus moluccana</i>	Gum-topped Box	310		310	16.0	5.0	3.7	2.0	Regular	-	-	-	-	-	Typical	-	-	-	-	Typical	-	-	-	-	-	-	Retain
5800	<i>Eucalyptus tereticornis</i>	Forest Red Gum	610		610	31.0	9.0	7.3	2.7	Regular	-	-	-	-	-	Typical	-	-	-	-	Typical	-	-	-	-	-	-	Retain
5801	<i>Eucalyptus moluccana</i>	Gum-topped Box	550		550	32.0	8.0	6.6	2.6	Regular	-	-	-	-	-	Typical	-	-	-	-	Typical	-	-	-	-	-	-	Remove
5802	<i>Eucalyptus tereticornis</i>	Forest Red Gum	600		600	28.0	16.0	7.2	2.7	Regular	-	-	-	-	-	Typical	-	-	-	-	Typical	-	-	-	-	-	-	Remove
5803	<i>Eucalyptus tereticornis</i>	Forest Red Gum	280		280	20.0	5.0	3.4	1.9	Regular	-	-	-	-	-	Typical	-	-	-	-	Typical	-	-	-	-	-	-	Remove
5804	<i>Eucalyptus tereticornis</i>	Forest Red Gum	300		300	22.0	4.0	3.6	2.0	Regular	-	-	-	-	-	Typical	-	-	-	-	Typical	-	-	-	-	-	-	Remove
5805	<i>Eucalyptus siderophloia</i>	Northern Grey Ironbark	200		200	19.0	4.0	2.4	1.7	Regular	-	-	-	-	-	Typical	-	-	-	-	Typical	-	-	-	-	-	-	Remove
5806	<i>Eucalyptus moluccana</i>	Gum-topped Box	430	160	459	29.0	10.0	5.5	2.4	Regular	-	-	-	-	-	Typical	-	-	-	-	Typical	-	-	-	-	-	-	Remove
5807	<i>Eucalyptus siderophloia</i>	Northern Grey Ironbark	210		210	22.0	8.0	2.5	1.7	Regular	-	-	-	-	-	Typical	-	-	-	-	Typical	-	-	-	-	-	-	Remove
5808	<i>Eucalyptus moluccana</i>	Gum-topped Box	420		420	25.0	12.0	5.0	2.3	Regular	-	-	-	-	-	Typical	-	-	-	-	Typical	-	-	-	-	-	-	Remove
5809	<i>Eucalyptus siderophloia</i>	Northern Grey Ironbark	400		400	28.0	7.0	4.8	2.3	Regular	-	-	-	-	-	Typical	-	-	-	-	Typical	-	-	-	-	-	-	Remove
5810	<i>Eucalyptus siderophloia</i>	Northern Grey Ironbark	260		260	15.0	5.0	3.1	1.9	Regular	-	-	-	-	-	Typical	-	-	-	-	Typical	-	-	-	-	-	-	Remove
5811	<i>Eucalyptus tereticornis</i>	Forest Red Gum	600		600	19.0	6.0	7.2	2.7	Regular	-	Thinning	Die-back	Epicormic	-	Poor	-	-	-	-	Typical	-	-	-	-	-	-	Removed - LCC sewer
5812	<i>Eucalyptus moluccana</i>	Gum-topped Box	1050		1050	23.0	12.0	12.6	3.4	Regular	-	-	-	-	-	Typical	-	-	-	-	Typical	-	-	-	-	-	-	Removed - LCC sewer
5813	<i>Eucalyptus moluccana</i>	Gum-topped Box	500		500	27.0	8.0	6.0	2.5	Regular	-	-	-	-	-	Typical	-	-	-	-	Typical	-	-	-	-	-	-	Removed - LCC sewer
5814	<i>Eucalyptus siderophloia</i>	Northern Grey Ironbark	480		480	16.0	6.0	5.8	2.4	One-sided	-	-	-	-	-	Typical	-	-	-	-	Typical	-	-	-	-	-	-	Removed - LCC sewer
5815	<i>Eucalyptus moluccana</i>	Gum-topped Box	270		270	24.0	6.0	3.2	1.9	Regular	-	-	-	-	-	Typical	-	-	-	-	Typical	-	-	-	-	Termites	-	Remove
5816	<i>Eucalyptus siderophloia</i>	Northern Grey Ironbark	200		200	17.0	4.0	2.4	1.7	Regular	-	-	-	-	-	Typical	-	-	-	-	Typical	-	-	-	-	-	-	Remove
5817	<i>Eucalyptus moluccana</i>	Gum-topped Box	230		230	20.0	6.0	2.8	1.8	Regular	-	-	-	-	-	Typical	-	-	-	-	Typical	-	-	-	-	-	-	Remove
5818	<i>Eucalyptus moluccana</i>	Gum-topped Box	230		230	20.0	5.0	2.8	1.8	Regular	-	-	-	-	-	Typical	-	-	-	-	Typical	-	-	-	-	-	-	Remove
5819	<i>Eucalyptus tereticornis</i>	Forest Red Gum	200		200	18.0	5.0	2.4	1.7	Regular	-	Thinning	Die-back	-	-	Typical	-	-	-	-	Typical	-	-	-	-	-	-	Remove
5820	<i>Eucalyptus siderophloia</i>	Northern Grey Ironbark	270		270	15.0	5.0	3.2	1.9	Regular	-	-	-	-	-	Typical	-	-	-	-	Typical	-	-	-	-	-	-	Remove
5821	<i>Eucalyptus siderophloia</i>	Northern Grey Ironbark	320		320	28.0	9.0	3.8	2.1	Regular	-	-	-	-	-	Typical	-	-	-	-	Typical	-	-	-	-	-	-	Remove
5822	<i>Corymbia trachyphloia</i>	Brown Bloodwood	380		380	20.0	7.0	4.6	2.2	Regular	-	-	-	-	-	Typical	-	-	-	-	Typical	-	-	-	-	-	-	Remove
5823	<i>Eucalyptus siderophloia</i>	Northern Grey Ironbark	340		340	23.0	8.0	4.1	2.1	Regular	-	-	-	-	-	Typical	-	-	-	-	Typical	-	-	-	-	-	-	Remove
5824	<i>Eucalyptus siderophloia</i>	Northern Grey Ironbark	200		200	12.0	4.0	2.4	1.7	Regular	-	-	-	-	-	Typical	-	-	-	-	Typical	-	-	-	-	-	-	Remove
5825	<i>Eucalyptus siderophloia</i>	Northern Grey Ironbark	290		290	16.0	5.0	3.5	2.0	Regular	-	-	-	-	-	Typical	-	-	-	-	Typical	-	-	-	-	-	-	Remove
5826	<i>Eucalyptus tereticornis</i>	Forest Red Gum	290		290	26.0	7.0	3.5	2.0	Regular	-	Thinning	Die-back	-	-	Typical	-	-	-	-	Typical	-	-	-	-	-	-	Remove
5827	<i>Eucalyptus siderophloia</i>	Northern Grey Ironbark	240		240	15.0	6.0	2.9	1.8	Regular	-	-	-	-	-	Typical	-	-	-	-	Typical	-	-	-	-	-	-	Remove
5828	<i>Eucalyptus siderophloia</i>	Northern Grey Ironbark	410		410	21.0	8.0	4.9	2.3	Regular	-	-	-	-	-	Typical	-	-	-	-	Typical	-	-	-	-	-	-	Remove
5829	<i>Eucalyptus siderophloia</i>	Northern Grey Ironbark	250		250	12.0	3.0	3.0	1.8	Regular	-	-	-	-	-	Typical	-	-	-	-	Typical	-	-	-	-	-	-	Remove
5830	<i>Eucalyptus siderophloia</i>	Northern Grey Ironbark	240	240	339	19.0	5.0	4.1	2.1	Regular	-	-	-	-	-	Typical	-	-	-	-	Typical	-	-	-	-	-	-	Remove
5831	<i>Corymbia citriodora</i>	Spotted Gum	210		210	21.0	3.0	2.5	1.7	Regular	-	-	-	-	-	Typical	-	-	-	-	Typical	-	-	-	-	-	-	Remove
5832	<i>Eucalyptus siderophloia</i>	Northern Grey Ironbark	220		220	19.0	4.0	2.6	1.8	Regular	-	-	-	-	-	Typical	-	-	-	-	Typical	-	-	-	-	-	-	Remove
5833	<i>Eucalyptus siderophloia</i>	Northern Grey Ironbark	210		210	14.0	3.0	2.5	1.7	Regular	-	-	-	-	-	Typical	-	-	-	-	Typical	-	-	-	-	-	-	Remove

Specimen Details										Canopy Condition Details							Trunk Condition Details					Fauna Details and Habitat Value						
Tree ID	Botanical Name	Common Name	Trunk DBH (mm)	Additional Trunks DBH (mm)	Total DBH (mm) [AS 4970-2009]	Height (m)	Spread (m)	Tree Protection Zone (m)		Canopy Form	Spreading	Thinning	Die-Back	Epicormic Growth	Lopped	Canopy Health	Leaning	Vines	Trunk Damage	Fire Damage	Trunk Health	Scats	Scratches	Hollows	Nest	Termite Nest	Habitat Value	Retention
5834	<i>Corymbia citriodora</i>	Spotted Gum	160	130	206	10.0	2.0	2.5	1.7	Regular	-	-	-	-	-	Typical	-	-	-	-	Typical	-	-	-	-	-	-	Remove
5835	<i>Eucalyptus siderophloia</i>	Northern Grey Ironbark	200		200	13.0	3.0	2.4	1.7	Regular	-	-	-	-	-	Typical	-	-	-	-	Typical	-	-	-	-	-	-	Remove
5836	<i>Eucalyptus siderophloia</i>	Northern Grey Ironbark	220		220	15.0	3.0	2.6	1.8	Regular	-	-	-	-	-	Typical	-	-	-	-	Typical	-	-	-	-	-	-	Remove
5837	<i>Corymbia citriodora</i>	Spotted Gum	400		400	26.0	7.0	4.8	2.3	Regular	-	-	-	-	-	Typical	-	-	-	-	Typical	-	-	-	-	-	-	Remove
5838	<i>Eucalyptus siderophloia</i>	Northern Grey Ironbark	320		320	22.0	7.0	3.8	2.1	Regular	-	-	-	-	-	Typical	-	-	-	-	Typical	-	-	-	-	-	-	Remove
5839	<i>Corymbia citriodora</i>	Spotted Gum	260		260	22.0	5.0	3.1	1.9	Regular	-	-	-	-	-	Typical	-	-	-	-	Typical	-	-	-	-	-	-	Remove
5840	<i>Corymbia intermedia</i>	Pink Bloodwood	200		200	22.0	6.0	2.4	1.7	Regular	-	-	-	-	-	Typical	-	-	-	-	Typical	-	-	-	-	-	-	Remove
5841	<i>Eucalyptus moluccana</i>	Gum-topped Box	200	180, 149	308	19.0	6.0	3.7	2.0	Regular	-	-	-	-	Lopped	Typical	-	-	-	-	Typical	-	-	-	-	-	-	Remove
5842	<i>Corymbia citriodora</i>	Spotted Gum	270		270	18.0	6.0	3.2	1.9	Regular	-	Thinning	Die-back	-	-	Typical	-	-	-	-	Typical	-	-	-	-	-	-	Remove
5843	<i>Corymbia citriodora</i>	Spotted Gum	400		400	22.0	9.0	4.8	2.3	Regular	-	-	-	-	-	Typical	-	-	-	-	Typical	-	-	-	-	-	-	Remove
5844	<i>Corymbia citriodora</i>	Spotted Gum	210		210	17.0	5.0	2.5	1.7	Regular	-	-	-	-	-	Typical	-	-	-	-	Typical	-	-	-	-	-	-	Remove
5845	<i>Corymbia citriodora</i>	Spotted Gum	480		480	17.0	5.0	5.8	2.4	Regular	-	Thinning	Die-back	-	-	Typical	-	-	Trunk Dmg.	-	Typical	-	-	-	-	-	-	Remove
5846	<i>Eucalyptus siderophloia</i>	Northern Grey Ironbark	390		390	25.0	9.0	4.7	2.2	Regular	-	-	-	-	-	Typical	-	-	-	-	Typical	-	-	-	-	-	-	Remove
5847	<i>Corymbia citriodora</i>	Spotted Gum	400		400	25.0	12.0	4.8	2.3	Regular	-	-	-	-	-	Typical	-	-	-	-	Typical	-	-	-	-	-	-	Remove
5848	<i>Angophora leiocarpa</i>	Smooth-barked Apple	260		260	17.0	6.0	3.1	1.9	Regular	-	-	-	-	-	Typical	-	-	-	-	Typical	-	-	-	-	-	-	Remove
5849	<i>Corymbia citriodora</i>	Spotted Gum	280		280	20.0	6.0	3.4	1.9	Regular	-	-	-	-	-	Typical	-	-	-	-	Typical	-	-	-	-	-	-	Remove
5850	<i>Corymbia citriodora</i>	Spotted Gum	360		360	25.0	8.0	4.3	2.2	Regular	-	-	-	-	-	Typical	-	-	-	-	Typical	-	-	-	-	-	-	Remove
5851	<i>Corymbia citriodora</i>	Spotted Gum	320		320	21.0	7.0	3.8	2.1	Regular	-	-	-	-	-	Typical	-	-	-	-	Typical	-	-	-	-	-	-	Remove
5852	<i>Angophora leiocarpa</i>	Smooth-barked Apple	210		210	9.0	5.0	2.5	1.7	Regular	-	-	-	-	-	Typical	-	-	-	-	Typical	-	-	-	-	-	-	Remove
5853	<i>Eucalyptus siderophloia</i>	Northern Grey Ironbark	630		630	28.0	9.0	7.6	2.7	Regular	-	-	-	-	-	Typical	-	-	-	-	Typical	-	-	-	-	-	-	Remove
5854	<i>Corymbia citriodora</i>	Spotted Gum	170	180	248	16.0	5.0	3.0	1.8	Regular	-	-	-	-	-	Typical	-	-	-	-	Typical	-	-	-	-	-	-	Remove
5855	<i>Corymbia citriodora</i>	Spotted Gum	220		220	14.0	6.0	2.6	1.8	Regular	-	-	-	-	-	Typical	-	-	-	-	Typical	-	-	-	-	-	-	Remove
5856	<i>Eucalyptus tereticornis</i>	Forest Red Gum	720		720	27.0	10.0	8.6	2.9	Regular	-	-	-	-	-	Typical	-	-	-	-	Typical	-	-	-	-	-	-	Remove
5857	<i>Eucalyptus siderophloia</i>	Northern Grey Ironbark	240		240	11.0	3.0	2.9	1.8	Regular	-	-	-	-	-	Typical	-	-	-	-	Typical	-	-	-	-	Termites	-	Remove
5858	<i>Angophora leiocarpa</i>	Smooth-barked Apple	400		400	13.0	7.0	4.8	2.3	Regular	-	-	-	-	-	Typical	-	-	-	-	Typical	-	-	-	-	-	-	Remove
5859	<i>Corymbia citriodora</i>	Spotted Gum	440	230	496	24.0	7.0	6.0	2.5	Regular	-	-	-	-	-	Typical	-	-	-	-	Typical	-	-	-	-	-	-	Remove
5860	<i>Corymbia citriodora</i>	Spotted Gum	470		470	20.0	8.0	5.6	2.4	Regular	-	Thinning	Die-back	-	-	Typical	-	-	-	-	Typical	-	-	-	-	-	-	Remove
5861	<i>Eucalyptus siderophloia</i>	Northern Grey Ironbark	260		260	11.0	4.0	3.1	1.9	Regular	-	-	-	-	-	Typical	Minor	-	-	-	Typical	-	-	-	-	-	-	Remove
5862	<i>Eucalyptus siderophloia</i>	Northern Grey Ironbark	410		410	25.0	9.0	4.9	2.3	Regular	-	-	-	-	-	Typical	-	-	-	-	Typical	-	-	-	-	-	-	Remove
5863	<i>Corymbia citriodora</i>	Spotted Gum	380		380	25.0	7.0	4.6	2.2	Regular	-	-	-	-	-	Typical	-	-	-	-	Typical	-	-	-	-	-	-	Remove
5864	<i>Eucalyptus siderophloia</i>	Northern Grey Ironbark	380		380	15.0	10.0	4.6	2.2	Regular	-	-	-	-	-	Typical	-	-	-	-	Typical	-	-	-	-	Termites	-	Remove
5865	<i>Corymbia citriodora</i>	Spotted Gum	330	120	351	25.0	10.0	4.2	2.1	Regular	-	-	-	-	-	Typical	-	-	-	-	Typical	-	-	-	-	-	-	Remove
5866	<i>Angophora leiocarpa</i>	Smooth-barked Apple	220		220	17.0	4.0	2.6	1.8	Regular	-	-	-	-	-	Typical	-	-	-	-	Typical	-	-	-	-	-	-	Remove
5867	<i>Corymbia citriodora</i>	Spotted Gum	330		330	25.0	9.0	4.0	2.1	Regular	-	-	-	-	-	Typical	-	-	-	-	Typical	-	-	-	-	-	-	Remove
5868	<i>Eucalyptus tereticornis</i>	Forest Red Gum	750		750	28.0	15.0	9.0	2.9	Regular	-	-	-	-	-	Typical	-	-	-	-	Typical	-	-	-	-	-	-	Remove
5869	<i>Eucalyptus siderophloia</i>	Northern Grey Ironbark	200		200	11.0	5.0	2.4	1.7	Regular	-	-	-	-	-	Typical	-	-	-	-	Typical	-	-	-	-	-	-	Remove
5870	<i>Eucalyptus tereticornis</i>	Forest Red Gum	280		280	14.0	3.0	3.4	1.9	Regular	-	-	-	-	-	Typical	-	-	-	-	Typical	-	Old	-	-	-	-	Remove
5871	<i>Eucalyptus tereticornis</i>	Forest Red Gum	200		200	10.0	1.0	2.4	1.7	Regular	-	Thinning	Die-back	-	-	Poor	-	-	-	-	Typical	-	-	-	-	-	-	Remove
5872	<i>Corymbia citriodora</i>	Spotted Gum	420	340, 230	587	24.0	7.0	7.0	2.6	Regular	-	-	-	-	-	Typical	-	-	-	-	Typical	-	-	-	-	-	-	Remove
5873	<i>Eucalyptus tereticornis</i>	Forest Red Gum	300		300	18.0	7.0	3.6	2.0	Regular	-	-	-	-	-	Typical	-	-	-	-	Typical	-	-	-	-	-	-	Remove
5874	<i>Corymbia citriodora</i>	Spotted Gum	260	150	300	16.0	4.0	3.6	2.0	Regular	-	-	-	-	-	Typical	-	-	-	-	Typical	-	-	-	-	-	-	Remove
5875	<i>Eucalyptus siderophloia</i>	Northern Grey Ironbark	190	170	255	12.0	3.0	3.1	1.9	Regular	-	-	-	-	-	Typical	-	-	-	-	Typical	-	-	-	-	-	-	Remove

Specimen Details										Canopy Condition Details							Trunk Condition Details					Fauna Details and Habitat Value						
Tree ID	Botanical Name	Common Name	Trunk DBH (mm)	Additional Trunks DBH (mm)	Total DBH (mm) [AS 4970-2009]	Height (m)	Spread (m)	Tree Protection Zone (m)	Structural Root Zone (m)	Canopy Form	Spreading	Thinning	Die-Back	Epicormic Growth	Lopped	Canopy Health	Leaning	Vines	Trunk Damage	Fire Damage	Trunk Health	Scats	Scratches	Hollows	Nest	Termite Nest	Habitat Value	Retention
5876	<i>Corymbia citriodora</i>	Spotted Gum	460		460	30.0	16.0	5.5	2.4	Regular	-	-	-	-	-	Typical	-	-	-	-	Typical	-	-	-	-	-	-	Remove
5877	<i>Eucalyptus siderophloia</i>	Northern Grey Ironbark	290		290	22.0	8.0	3.5	2.0	Regular	-	-	-	-	-	Typical	-	-	-	-	Typical	-	-	-	-	-	-	Remove
5878	<i>Corymbia citriodora</i>	Spotted Gum	260		260	20.0	6.0	3.1	1.9	Regular	-	-	-	-	-	Typical	-	-	-	-	Typical	-	-	-	-	-	-	Remove
5879	<i>Corymbia citriodora</i>	Spotted Gum	230		230	21.0	6.0	2.8	1.8	Regular	-	-	-	-	-	Typical	-	-	-	-	Typical	-	-	-	-	-	-	Remove
5880	<i>Eucalyptus siderophloia</i>	Northern Grey Ironbark	600		600	31.0	10.0	7.2	2.7	Regular	-	-	-	-	-	Typical	-	-	-	-	Typical	-	-	-	-	-	-	Remove
5881	<i>Corymbia citriodora</i>	Spotted Gum	250		250	28.0	7.0	3.0	1.8	Regular	-	-	-	-	-	Typical	-	-	-	-	Typical	-	-	-	-	-	-	Remove
5882	<i>Eucalyptus siderophloia</i>	Northern Grey Ironbark	310		310	30.0	10.0	3.7	2.0	Regular	-	Thinning	-	-	-	Typical	-	-	-	-	Typical	-	-	-	-	-	-	Remove
5883	<i>Eucalyptus siderophloia</i>	Northern Grey Ironbark	400	210, 210	498	20.0	12.0	6.0	2.5	Regular	-	-	-	-	-	Typical	-	-	-	-	Typical	-	-	-	-	-	-	Remove
5884	<i>Eucalyptus siderophloia</i>	Northern Grey Ironbark	210		210	14.0	4.0	2.5	1.7	Regular	-	-	-	-	-	Typical	-	-	-	-	Typical	-	-	-	-	-	-	Remove
5885	<i>Eucalyptus siderophloia</i>	Northern Grey Ironbark	270		270	27.0	10.0	3.2	1.9	Regular	-	-	-	-	-	Typical	-	-	-	-	Typical	-	-	-	-	-	-	Remove
5886	<i>Corymbia citriodora</i>	Spotted Gum	200		200	11.0	5.0	2.4	1.7	Regular	-	-	-	-	-	Typical	Minor	-	-	-	Typical	-	-	-	-	-	-	Remove
5887	<i>Eucalyptus siderophloia</i>	Northern Grey Ironbark	240		240	23.0	6.0	2.9	1.8	Regular	-	-	-	-	-	Typical	-	-	-	-	Typical	-	-	-	-	-	-	Remove
5888	<i>Eucalyptus siderophloia</i>	Northern Grey Ironbark	260		260	22.0	6.0	3.1	1.9	Regular	-	-	-	-	-	Typical	-	-	-	-	Typical	-	-	-	-	-	-	Remove
5889	<i>Corymbia citriodora</i>	Spotted Gum	300		300	27.0	9.0	3.6	2.0	Regular	-	-	-	-	-	Typical	-	-	-	-	Typical	-	-	-	-	-	-	Remove
5890	<i>Corymbia citriodora</i>	Spotted Gum	300		300	28.0	8.0	3.6	2.0	Regular	-	-	-	-	-	Typical	-	-	-	-	Typical	-	-	-	-	-	-	Remove
5891	<i>Corymbia citriodora</i>	Spotted Gum	200		200	19.0	5.0	2.4	1.7	Regular	-	-	-	-	-	Typical	-	-	-	-	Typical	-	-	-	-	-	-	Remove
5892	<i>Corymbia citriodora</i>	Spotted Gum	390		390	29.0	10.0	4.7	2.2	Regular	-	-	-	-	-	Typical	-	-	-	-	Typical	-	-	-	-	-	-	Remove
5893	<i>Corymbia citriodora</i>	Spotted Gum	310		310	27.0	9.0	3.7	2.0	Regular	-	-	-	-	-	Typical	-	-	-	-	Typical	-	-	-	-	-	-	Remove
5894	<i>Corymbia citriodora</i>	Spotted Gum	310		310	32.0	7.0	3.7	2.0	Regular	-	-	-	-	-	Typical	-	-	-	-	Typical	-	-	-	-	-	-	Remove
5895	<i>Corymbia citriodora</i>	Spotted Gum	240		240	21.0	7.0	2.9	1.8	One-sided	-	-	-	-	-	Typical	-	-	-	-	Typical	-	-	-	-	-	-	Remove
5896	<i>Corymbia citriodora</i>	Spotted Gum	250		250	26.0	6.0	3.0	1.8	Regular	-	-	-	-	-	Typical	-	-	-	-	Typical	-	-	-	-	-	-	Remove
5897	<i>Corymbia citriodora</i>	Spotted Gum	300		300	28.0	8.0	3.6	2.0	Regular	-	-	-	-	-	Typical	-	-	-	-	Typical	-	-	-	-	-	-	Remove
5898	<i>Corymbia citriodora</i>	Spotted Gum	240		240	27.0	6.0	2.9	1.8	Regular	-	-	-	-	-	Typical	-	-	-	-	Typical	-	-	-	-	-	-	Remove
5899	<i>Eucalyptus siderophloia</i>	Northern Grey Ironbark	210		210	18.0	5.0	2.5	1.7	Regular	-	-	-	-	-	Typical	-	-	-	-	Typical	-	-	-	-	-	-	Remove
5900	<i>Corymbia citriodora</i>	Spotted Gum	330		330	30.0	8.0	4.0	2.1	Regular	-	-	-	-	-	Typical	-	-	-	-	Typical	-	-	-	-	-	-	Remove
5901	<i>Eucalyptus siderophloia</i>	Northern Grey Ironbark	490		490	32.0	10.0	5.9	2.5	Regular	-	-	-	-	-	Typical	-	-	-	-	Typical	-	-	-	-	-	-	Remove
5902	<i>Corymbia intermedia</i>	Pink Bloodwood	230		230	15.0	6.0	2.8	1.8	Regular	-	-	-	-	-	Typical	-	-	-	-	Typical	-	-	-	-	-	-	Remove
5903	<i>Eucalyptus siderophloia</i>	Northern Grey Ironbark	330		330	26.0	8.0	4.0	2.1	Regular	-	Thinning	Die-back	-	-	Typical	-	-	-	-	Typical	-	-	-	-	-	-	Remove
5904	<i>Corymbia citriodora</i>	Spotted Gum	650		650	33.0	13.0	7.8	2.8	Regular	-	-	-	-	-	Typical	-	-	Trunk Dmg.	-	Typical	-	-	-	-	-	-	Remove
5905	<i>Angophora leiocarpa</i>	Smooth-barked Apple	250	200	320	20.0	8.0	3.8	2.1	Regular	-	-	-	-	-	Typical	-	-	-	-	Typical	-	-	-	-	-	-	Remove
5906	<i>Corymbia citriodora</i>	Spotted Gum	410		410	32.0	9.0	4.9	2.3	Regular	-	-	-	-	-	Typical	-	-	-	-	Typical	-	-	-	-	-	-	Remove
5907	<i>Eucalyptus siderophloia</i>	Northern Grey Ironbark	400		400	24.0	5.0	4.8	2.3	Regular	-	Thinning	Die-back	Epicormic	-	Poor	-	-	-	-	Typical	-	-	-	-	-	-	Remove
5908	<i>Corymbia intermedia</i>	Pink Bloodwood	230		230	11.0	5.0	2.8	1.8	Regular	-	-	-	-	-	Typical	-	-	-	-	Typical	-	-	-	-	-	-	Remove
5909	<i>Eucalyptus siderophloia</i>	Northern Grey Ironbark	300		300	28.0	5.0	3.6	2.0	Regular	-	-	-	-	-	Typical	-	-	-	-	Typical	-	-	-	-	-	-	Remove
5910	<i>Eucalyptus siderophloia</i>	Northern Grey Ironbark	310		310	30.0	10.0	3.7	2.0	Regular	-	-	-	-	-	Typical	-	-	-	-	Typical	-	-	-	-	-	-	Remove
5911	<i>Corymbia citriodora</i>	Spotted Gum	340		340	27.0	7.0	4.1	2.1	Regular	-	-	-	-	-	Typical	-	-	-	-	Typical	-	-	-	-	-	-	Remove
5912	<i>Corymbia citriodora</i>	Spotted Gum	320		320	30.0	9.0	3.8	2.1	Regular	-	-	-	-	-	Typical	-	-	-	-	Typical	-	-	-	-	-	-	Remove
5913	<i>Corymbia citriodora</i>	Spotted Gum	330		330	28.0	9.0	4.0	2.1	Regular	-	-	-	-	-	Typical	-	-	-	-	Typical	-	-	-	-	-	-	Remove
5914	<i>Corymbia citriodora</i>	Spotted Gum	390		390	29.0	10.0	4.7	2.2	Regular	-	-	Die-back	-	-	Typical	-	-	-	-	Typical	-	-	-	-	-	-	Remove
5915	<i>Eucalyptus siderophloia</i>	Northern Grey Ironbark	350		350	29.0	9.0	4.2	2.1	Regular	-	-	-	-	-	Typical	-	-	-	-	Typical	-	-	-	-	-	-	Remove
5916	<i>Corymbia citriodora</i>	Spotted Gum	280		280	27.0	6.0	3.4	1.9	Regular	-	-	-	-	-	Typical	-	-	-	-	Typical	-	-	-	-	-	-	Remove
5917	<i>Corymbia citriodora</i>	Spotted Gum	750		750	28.0	13.0	9.0	2.9	Regular	-	-	-	-	-	Typical	-	-	-	-	Typical	-	-	-	-	-	-	Retain

Specimen Details										Canopy Condition Details							Trunk Condition Details					Fauna Details and Habitat Value						
Tree ID	Botanical Name	Common Name	Trunk DBH (mm)	Additional Trunks DBH (mm)	Total DBH (mm) [AS 4970-2009]	Height (m)	Spread (m)	Tree Protection Zone (m)	Structural Root Zone (m)	Canopy Form	Spreading	Thinning	Die-Back	Epicormic Growth	Lopped	Canopy Health	Leaning	Vines	Trunk Damage	Fire Damage	Trunk Health	Scats	Scratches	Hollows	Nest	Termite Nest	Habitat Value	Retention
5918	<i>Eucalyptus siderophloia</i>	Northern Grey Ironbark	300		300	12.0	5.0	3.6	2.0	Regular	-	-	-	-	-	Typical	-	-	-	-	Typical	-	-	-	-	-	-	Retain
5919	<i>Corymbia citriodora</i>	Spotted Gum	700		700	30.0	15.0	8.4	2.8	Regular	-	-	-	-	-	Typical	-	-	-	-	Typical	-	-	-	-	-	-	Retain
5920	<i>Corymbia citriodora</i>	Spotted Gum	540		540	26.0	8.0	6.5	2.6	Regular	-	Thinning	Die-back	-	-	Poor	-	-	-	-	Typical	-	-	-	-	-	-	Retain
5921	<i>Corymbia citriodora</i>	Spotted Gum	510	400	648	29.0	10.0	7.8	2.8	Regular	-	-	-	-	-	Typical	-	-	-	-	Typical	-	-	-	-	-	-	Retain
5922	<i>Eucalyptus siderophloia</i>	Northern Grey Ironbark	320		320	18.0	6.0	3.8	2.1	Regular	-	-	-	-	-	Typical	-	-	-	-	Typical	-	-	-	-	-	-	Retain
5923	<i>Corymbia citriodora</i>	Spotted Gum	420		420	31.0	15.0	5.0	2.3	Regular	-	-	-	-	-	Typical	-	-	-	-	Typical	-	-	-	-	-	-	Retain
5924	<i>Eucalyptus tereticornis</i>	Forest Red Gum	250		250	24.0	7.0	3.0	1.8	Regular	-	-	-	-	-	Typical	-	-	-	-	Typical	-	-	-	-	-	-	Retain
5925	<i>Corymbia citriodora</i>	Spotted Gum	400		400	32.0	16.0	4.8	2.3	Regular	-	-	-	-	-	Typical	-	-	-	-	Typical	-	-	-	-	-	-	Retain
5926	<i>Corymbia citriodora</i>	Spotted Gum	330		330	30.0	6.0	4.0	2.1	Regular	-	-	-	-	-	Typical	-	-	-	-	Typical	-	-	-	-	-	-	Retain
5927	<i>Corymbia citriodora</i>	Spotted Gum	360		360	28.0	7.0	4.3	2.2	Regular	-	-	-	-	-	Typical	-	-	-	-	Typical	-	-	-	-	-	-	Retain
5928	<i>Corymbia citriodora</i>	Spotted Gum	380		380	32.0	9.0	4.6	2.2	Regular	-	-	-	-	-	Typical	-	-	-	-	Typical	-	-	-	-	-	-	Arborist
5929	<i>Acacia disparrima</i>	Black Wattle	220		220	10.0	6.0	2.6	1.8	Regular	-	-	-	-	-	Typical	-	-	-	-	Typical	-	-	-	-	-	-	Removed - LCC sewer
5930	<i>Acacia disparrima</i>	Black Wattle	230		230	11.0	6.0	2.8	1.8	Regular	-	-	-	-	-	Typical	-	-	-	-	Typical	-	-	-	-	-	-	Remove
5931	<i>Eucalyptus tereticornis</i>	Forest Red Gum	230		230	16.0	3.0	2.8	1.8	Regular	-	-	-	-	-	Typical	-	-	-	-	Typical	-	-	-	-	-	-	Remove
5932	<i>Eucalyptus moluccana</i>	Gum-topped Box	470		470	19.0	7.0	5.6	2.4	Regular	-	-	-	-	-	Typical	-	-	-	-	Typical	-	-	-	-	-	-	Remove
5933	<i>Acacia disparrima</i>	Black Wattle	410		410	10.0	6.0	4.9	2.3	Regular	-	-	-	-	-	Typical	-	-	-	-	Typical	-	-	-	-	-	-	Removed - LCC sewer
5934	<i>Eucalyptus siderophloia</i>	Northern Grey Ironbark	250		250	17.0	6.0	3.0	1.8	Regular	-	-	-	-	-	Typical	-	-	-	-	Typical	-	-	-	-	-	-	Remove
5935	<i>Eucalyptus tereticornis</i>	Forest Red Gum	260		260	16.0	4.0	3.1	1.9	Regular	-	-	-	-	-	Typical	-	-	-	-	Typical	-	-	-	-	-	-	Remove
5936	<i>Eucalyptus tereticornis</i>	Forest Red Gum	280		280	18.0	5.0	3.4	1.9	Regular	-	-	-	-	-	Typical	-	-	-	-	Typical	-	-	-	-	-	-	Remove
5937	<i>Eucalyptus siderophloia</i>	Northern Grey Ironbark	300		300	17.0	6.0	3.6	2.0	Regular	-	-	-	-	-	Typical	-	-	-	-	Typical	-	-	-	-	-	-	Remove
5938	<i>Eucalyptus moluccana</i>	Gum-topped Box	350		350	17.0	5.0	4.2	2.1	One-sided	-	-	-	-	-	Typical	-	-	-	-	Typical	-	-	-	-	-	-	Remove
5939	<i>Eucalyptus moluccana</i>	Gum-topped Box	410		410	22.0	6.0	4.9	2.3	Regular	-	-	-	-	-	Typical	-	-	-	-	Typical	-	-	-	-	-	-	Remove
5940	<i>Eucalyptus tereticornis</i>	Forest Red Gum	200		200	17.0	3.0	2.4	1.7	Regular	-	Thinning	Die-back	-	-	Poor	-	-	-	-	Typical	-	-	-	-	-	-	Remove
5941	<i>Eucalyptus moluccana</i>	Gum-topped Box	280		280	14.0	6.0	3.4	1.9	Regular	-	-	-	-	-	Typical	-	-	-	-	Typical	-	-	-	-	-	-	Remove
5942	<i>Eucalyptus siderophloia</i>	Northern Grey Ironbark	200		200	16.0	3.0	2.4	1.7	Regular	-	-	-	-	-	Typical	-	-	-	-	Typical	-	-	-	-	-	-	Remove
5943	<i>Eucalyptus moluccana</i>	Gum-topped Box	570		570	24.0	9.0	6.8	2.6	Regular	-	-	-	-	-	Typical	-	-	-	-	Typical	-	-	-	-	-	-	Arborist
5944	<i>Eucalyptus moluccana</i>	Gum-topped Box	370		370	18.0	7.0	4.4	2.2	One-sided	-	-	-	-	-	Typical	-	-	-	-	Typical	-	-	-	-	-	-	Remove
5945	<i>Eucalyptus tereticornis</i>	Forest Red Gum	210		210	16.0	3.0	2.5	1.7	Regular	-	-	-	-	-	Typical	-	-	-	-	Typical	-	-	-	-	-	-	Remove
5946	<i>Eucalyptus moluccana</i>	Gum-topped Box	390		390	22.0	7.0	4.7	2.2	Regular	-	-	-	-	-	Typical	-	-	-	-	Typical	-	-	-	-	-	-	Remove
5947	<i>Eucalyptus moluccana</i>	Gum-topped Box	350		350	21.0	6.0	4.2	2.1	One-sided	-	-	-	-	-	Typical	-	-	-	-	Typical	-	-	-	-	-	-	Remove
5948	<i>Eucalyptus tereticornis</i>	Forest Red Gum	270		270	17.0	6.0	3.2	1.9	One-sided	-	-	-	-	-	Typical	-	-	-	-	Typical	-	-	-	-	-	-	Remove
5949	<i>Eucalyptus moluccana</i>	Gum-topped Box	360		360	22.0	6.0	4.3	2.2	Regular	-	-	-	-	-	Typical	-	-	-	-	Typical	-	-	-	-	-	-	Remove
5950	<i>Eucalyptus moluccana</i>	Gum-topped Box	200		200	17.0	5.0	2.4	1.7	Regular	-	-	-	-	-	Typical	-	-	-	-	Typical	-	-	-	-	-	-	Remove
5951	<i>Eucalyptus moluccana</i>	Gum-topped Box	220		220	17.0	4.0	2.6	1.8	Regular	-	-	-	-	-	Typical	-	-	-	-	Typical	-	-	-	-	-	-	Retain
5952	<i>Eucalyptus siderophloia</i>	Northern Grey Ironbark	210		210	13.0	4.0	2.5	1.7	Regular	-	-	-	-	-	Typical	-	-	-	-	Typical	-	-	-	-	-	-	Retain
5953	<i>Eucalyptus tereticornis</i>	Forest Red Gum	240		240	18.0	5.0	2.9	1.8	One-sided	-	-	Die-back	-	-	Typical	-	-	-	-	Typical	-	-	-	-	-	-	Retain
5954	<i>Eucalyptus moluccana</i>	Gum-topped Box	200		200	17.0	4.0	2.4	1.7	Regular	-	-	-	-	-	Typical	-	-	-	-	Typical	-	-	-	-	-	-	Retain
5955	<i>Eucalyptus moluccana</i>	Gum-topped Box	300		300	21.0	6.0	3.6	2.0	Regular	-	-	-	-	-	Typical	-	-	-	-	Typical	-	-	-	-	-	-	Retain
5956	<i>Eucalyptus moluccana</i>	Gum-topped Box	200		200	17.0	5.0	2.4	1.7	Regular	-	-	-	-	-	Typical	-	-	-	-	Typical	-	-	-	-	-	-	Remove
5957	<i>Eucalyptus moluccana</i>	Gum-topped Box	260		260	18.0	5.0	3.1	1.9	One-sided	-	-	-	-	-	Typical	-	-	-	-	Typical	-	-	-	-	-	-	Retain
5958	<i>Eucalyptus tereticornis</i>	Forest Red Gum	310		310	18.0	5.0	3.7	2.0	One-sided	-	-	-	-	-	Typical	-	-	-	-	Typical	-	-	-	-	-	-	Retain
5959	<i>Eucalyptus moluccana</i>	Gum-topped Box	400		400	19.0	6.0	4.8	2.3	One-sided	-	-	-	-	-	Typical	-	-	-	-	Typical	-	-	-	-	-	-	Retain

Specimen Details										Canopy Condition Details							Trunk Condition Details					Fauna Details and Habitat Value						
Tree ID	Botanical Name	Common Name	Trunk DBH (mm)	Additional Trunks DBH (mm)	Total DBH (mm) [AS 4970-2009]	Height (m)	Spread (m)	Tree Protection Zone (m)	Structural Root Zone (m)	Canopy Form	Spreading	Thinning	Die-Back	Epicormic Growth	Lopped	Canopy Health	Leaning	Vines	Trunk Damage	Fire Damage	Trunk Health	Scats	Scratches	Hollows	Nest	Termite Nest	Habitat Value	Retention
5960	<i>Eucalyptus moluccana</i>	Gum-topped Box	260	120	260	18.0	5.0	3.1	1.9	Regular	-	-	-	-	-	Typical	-	-	-	-	Typical	-	-	-	-	-	-	Retain
5961	<i>Corymbia citriodora</i>	Spotted Gum	200		233	15.0	4.0	2.8	1.8	Regular	-	-	-	-	-	-	Typical	-	-	-	-	Typical	-	-	-	-	-	Remove
5962	<i>Corymbia citriodora</i>	Spotted Gum	400		400	6.0	1.0	4.8	2.3	Regular	-	-	-	-	Lopped	Poor	-	-	-	-	-	Typical	-	-	-	-	-	Remove
5963	<i>Eucalyptus siderophloia</i>	Northern Grey Ironbark	220		220	14.0	4.0	2.6	1.8	Regular	-	-	-	-	-	-	Typical	-	-	-	-	Typical	-	-	-	-	-	Remove
5964	<i>Corymbia citriodora</i>	Spotted Gum	210		210	16.0	3.0	2.5	1.7	Regular	-	-	-	-	-	-	Typical	-	-	-	-	Typical	-	-	-	-	-	Remove
5965	<i>Eucalyptus siderophloia</i>	Northern Grey Ironbark	240	240	16.0	4.0	2.9	1.8	Regular	-	-	-	-	-	-	Typical	-	-	-	-	Typical	-	-	-	-	-	Remove	
5966	<i>Eucalyptus siderophloia</i>	Northern Grey Ironbark	230	230	18.0	4.0	2.8	1.8	Regular	-	-	-	-	-	-	Typical	-	-	-	-	Typical	-	-	-	-	-	Remove	
5967	<i>Eucalyptus siderophloia</i>	Northern Grey Ironbark	200	200	13.0	3.0	2.4	1.7	Regular	-	-	-	-	-	-	Typical	-	-	-	-	Typical	-	-	-	-	-	Remove	
5968	<i>Eucalyptus siderophloia</i>	Northern Grey Ironbark	300	300	17.0	6.0	3.6	2.0	Regular	-	-	-	-	-	-	Typical	-	-	-	-	Typical	-	-	-	-	-	Remove	
5969	<i>Eucalyptus siderophloia</i>	Northern Grey Ironbark	230	230	15.0	4.0	2.8	1.8	Regular	-	-	-	-	-	-	Typical	-	-	-	-	Typical	-	-	-	-	-	Remove	
5970	<i>Eucalyptus siderophloia</i>	Northern Grey Ironbark	300	300	15.0	8.0	3.6	2.0	Regular	-	-	-	-	-	-	Typical	-	-	-	-	Typical	-	-	-	-	-	Retain	
5971	<i>Acacia disparrima</i>	Black Wattle	200	180, 160	313	9.0	6.0	3.8	2.0	Regular	-	-	-	-	-	Typical	-	-	-	-	Typical	-	-	-	-	-	Retain	
5972	<i>Eucalyptus siderophloia</i>	Northern Grey Ironbark	260	260	17.0	6.0	3.1	1.9	Regular	-	-	-	-	-	-	Typical	-	-	-	-	Typical	-	-	-	-	-	Retain	
5973	<i>Eucalyptus moluccana</i>	Gum-topped Box	250	250	13.0	5.0	3.0	1.8	Regular	-	-	-	-	-	-	Typical	-	-	-	-	Typical	-	-	-	-	-	Remove	
5974	<i>Corymbia citriodora</i>	Spotted Gum	220	220	17.0	2.0	2.6	1.8	Regular	-	-	-	-	-	-	Typical	-	-	-	-	Typical	-	-	-	-	-	Remove	
5975	<i>Corymbia citriodora</i>	Spotted Gum	225	225	17.0	4.0	2.7	1.8	Regular	-	-	-	-	-	-	Typical	-	-	-	-	Typical	-	-	-	-	-	Remove	
5976	<i>Corymbia citriodora</i>	Spotted Gum	280	280	18.0	5.0	3.4	1.9	Regular	-	-	-	-	-	-	Typical	-	-	-	-	Typical	-	-	-	-	-	Remove	
5977	<i>Corymbia citriodora</i>	Spotted Gum	780	780	22.0	14.0	9.4	3.0	Regular	-	Thinning	Die-back	-	-	-	Typical	-	-	-	-	Typical	-	-	-	Small	-	Remove	
5978	<i>Eucalyptus moluccana</i>	Gum-topped Box	240	240	16.0	4.0	2.9	1.8	Regular	-	-	-	-	-	-	Typical	-	-	-	-	Typical	-	-	-	-	-	Remove	
5979	<i>Eucalyptus moluccana</i>	Gum-topped Box	210	210	16.0	5.0	2.5	1.7	Regular	-	-	-	-	-	-	Typical	-	Introduced	-	-	Typical	-	-	-	-	-	Remove	
5980	<i>Corymbia citriodora</i>	Spotted Gum	230	170	286	16.0	6.0	3.4	2.0	Regular	-	-	-	-	-	Typical	-	-	-	-	Typical	-	-	-	-	-	Remove	
5981	<i>Corymbia citriodora</i>	Spotted Gum	230	230	18.0	4.0	2.8	1.8	Regular	-	-	-	-	-	-	Typical	-	-	-	-	Typical	-	-	-	-	-	Remove	
5982	<i>Eucalyptus moluccana</i>	Gum-topped Box	210	210	17.0	4.0	2.5	1.7	Regular	-	-	-	-	-	-	Typical	-	-	-	-	Typical	-	-	-	-	-	Remove	
5983	<i>Corymbia citriodora</i>	Spotted Gum	260	260	18.0	4.0	3.1	1.9	Regular	-	-	-	-	-	-	Typical	-	-	-	-	Typical	-	-	-	-	-	Remove	
5984	<i>Eucalyptus siderophloia</i>	Northern Grey Ironbark	340	340	19.0	7.0	4.1	2.1	Regular	-	-	-	-	-	-	Typical	-	-	-	-	Typical	-	-	-	-	-	Remove	
5985	<i>Corymbia citriodora</i>	Spotted Gum	300	300	19.0	5.0	3.6	2.0	Regular	-	-	-	-	-	-	Typical	-	-	-	-	Typical	-	-	-	-	-	Remove	
5986	<i>Corymbia citriodora</i>	Spotted Gum	300	130	327	20.0	6.0	3.9	2.1	Regular	-	-	-	-	-	Typical	-	-	-	-	Typical	-	-	-	-	-	Remove	
5987	<i>Corymbia citriodora</i>	Spotted Gum	330	330	22.0	7.0	4.0	2.1	Regular	-	-	-	-	-	-	Typical	-	-	-	-	Typical	-	-	-	-	-	Remove	
5988	<i>Corymbia citriodora</i>	Spotted Gum	220	220	16.0	5.0	2.6	1.8	Regular	-	-	-	-	-	-	Typical	-	-	-	-	Typical	-	-	-	-	-	Remove	
5989	<i>Corymbia citriodora</i>	Spotted Gum	200	160	256	17.0	5.0	3.1	1.9	Regular	-	-	-	-	-	Typical	-	-	-	-	Typical	-	-	-	-	-	Remove	
5990	<i>Corymbia citriodora</i>	Spotted Gum	330	330	21.0	5.0	4.0	2.1	Regular	-	-	-	-	-	-	Typical	-	-	-	-	Typical	-	-	-	-	-	Remove	
5991	<i>Eucalyptus siderophloia</i>	Northern Grey Ironbark	560	560	25.0	9.0	6.7	2.6	Regular	-	-	-	-	-	-	Typical	-	-	-	-	Typical	-	-	-	-	-	Remove	
5992	<i>Corymbia citriodora</i>	Spotted Gum	280	280	17.0	4.0	3.4	1.9	Regular	-	-	-	-	-	-	Typical	-	-	-	-	Typical	-	-	-	-	-	Remove	
5993	<i>Corymbia citriodora</i>	Spotted Gum	420	420	23.0	9.0	5.0	2.3	Regular	-	-	-	-	-	-	Typical	-	-	-	-	Typical	-	-	-	-	-	Remove	
5994	<i>Corymbia citriodora</i>	Spotted Gum	460	460	25.0	9.0	5.5	2.4	Regular	-	-	-	-	-	-	Typical	-	-	-	-	Typical	-	-	-	-	-	Remove	
5995	<i>Eucalyptus siderophloia</i>	Northern Grey Ironbark	280	280	18.0	5.0	3.4	1.9	Regular	-	-	-	-	-	-	Typical	-	-	-	-	Typical	-	-	-	-	-	Remove	
5996	<i>Eucalyptus tereticornis</i>	Forest Red Gum	230	230	21.0	6.0	2.8	1.8	Regular	-	-	-	-	-	-	Typical	-	-	-	-	Typical	-	-	-	-	-	Retain	
5997	<i>Eucalyptus moluccana</i>	Gum-topped Box	280	280	18.0	6.0	3.4	1.9	Regular	-	-	-	-	-	-	Typical	-	-	-	-	Typical	-	-	-	-	-	Retain	
5998	<i>Eucalyptus tereticornis</i>	Forest Red Gum	200	200	15.0	5.0	2.4	1.7	Regular	-	-	-	-	-	-	Typical	-	-	-	-	Typical	-	-	-	-	-	Retain	
5999	<i>Eucalyptus tereticornis</i>	Forest Red Gum	220	220	17.0	5.0	2.6	1.8	Regular	-	-	-	-	-	-	Typical	-	-	-	-	Typical	-	-	-	-	-	Retain	
6000	<i>Corymbia citriodora</i>	Spotted Gum	300	300	21.0	6.0	3.6	2.0	Regular	-	-	-	-	-	-	Typical	-	-	-	-	Typical	-	-	-	-	-	Retain	
6001	<i>Corymbia citriodora</i>	Spotted Gum	230	230	23.0	3.0	2.8	1.8	Regular	-	-	-	-	-	-	Typical	-	-	-	-	Typical	-	-	-	-	-	Retain	

Specimen Details										Canopy Condition Details							Trunk Condition Details					Fauna Details and Habitat Value						
Tree ID	Botanical Name	Common Name	Trunk DBH (mm)	Additional Trunks DBH (mm)	Total DBH (mm) [AS 4970-2009]	Height (m)	Spread (m)	Tree Protection Zone (m)	Structural Root Zone (m)	Canopy Form	Spreading	Thinning	Die-Back	Epicormic Growth	Lopped	Canopy Health	Leaning	Vines	Trunk Damage	Fire Damage	Trunk Health	Scats	Scratches	Hollows	Nest	Termite Nest	Habitat Value	Retention
6002	<i>Lophostemon suaveolens</i>	Swamp Box	200		200	12.0	4.0	2.4	1.7	Regular	-	-	-	-	-	Typical	-	-	-	-	Typical	-	-	-	-	-	-	Retain
6003	<i>Eucalyptus siderophloia</i>	Northern Grey Ironbark	400		400	18.0	9.0	4.8	2.3	Regular	-	-	-	-	-	Typical	-	Native	Trunk Dmg.	-	Typical	-	-	-	-	-	-	Removed - LCC sewer
6004	<i>Eucalyptus tereticornis</i>	Forest Red Gum	410		410	23.0	11.0	4.9	2.3	Regular	-	Thinning	Die-back	-	-	Poor	-	-	-	-	Typical	-	-	-	-	-	-	Remove
6005	<i>Eucalyptus siderophloia</i>	Northern Grey Ironbark	440		440	24.0	8.0	5.3	2.3	Regular	-	-	-	-	-	Typical	-	-	-	-	Typical	-	-	-	-	-	-	Removed - LCC sewer
6006	<i>Corymbia citriodora</i>	Spotted Gum	200	100	224	18.0	5.0	2.7	1.8	Regular	-	-	-	-	-	Typical	-	-	-	-	Typical	-	-	-	-	-	-	Remove
6007	<i>Corymbia citriodora</i>	Spotted Gum	200		200	17.0	4.0	2.4	1.7	Regular	-	-	-	-	-	Typical	-	-	-	-	Typical	-	-	-	-	-	-	Remove
6008	<i>Eucalyptus siderophloia</i>	Northern Grey Ironbark	400		400	21.0	4.0	4.8	2.3	Regular	-	-	-	-	-	Typical	-	-	-	-	Typical	-	-	-	-	-	-	Remove
6009	<i>Acacia disparrima</i>	Black Wattle	230		230	12.0	7.0	2.8	1.8	Regular	-	-	-	-	-	Typical	-	-	-	-	Typical	-	-	-	-	-	-	Remove
6010	<i>Eucalyptus tereticornis</i>	Forest Red Gum	230		230	18.0	4.0	2.8	1.8	Regular	-	-	-	-	-	Typical	-	-	-	-	Typical	-	-	-	-	-	-	Remove
6011	<i>Eucalyptus siderophloia</i>	Northern Grey Ironbark	180	150, 140	273	17.0	5.0	3.3	1.9	Regular	-	-	-	-	-	Typical	-	-	-	-	Typical	-	-	-	-	-	-	Remove
6012	<i>Eucalyptus siderophloia</i>	Northern Grey Ironbark	480		480	23.0	8.0	5.8	2.4	Regular	-	-	-	-	-	Typical	-	-	-	-	Typical	-	-	-	-	-	-	Remove
6013	<i>Eucalyptus siderophloia</i>	Northern Grey Ironbark	260		260	20.0	5.0	3.1	1.9	Regular	-	-	-	-	-	Typical	-	-	-	-	Typical	-	-	-	-	-	-	Remove
6014	<i>Eucalyptus tereticornis</i>	Forest Red Gum	200		200	16.0	5.0	2.4	1.7	Regular	-	-	-	-	-	Typical	-	-	-	-	Typical	-	-	-	-	-	-	Remove
6015	<i>Corymbia citriodora</i>	Spotted Gum	200		200	17.0	5.0	2.4	1.7	Regular	-	-	-	-	-	Typical	-	-	-	-	Typical	-	-	-	-	-	-	Remove
6016	<i>Angophora leiocarpa</i>	Smooth-barked Apple	260		260	18.0	6.0	3.1	1.9	Regular	-	-	-	-	-	Typical	-	-	-	-	Typical	-	-	-	-	-	-	Remove
6017	<i>Corymbia tessellaris</i>	Moreton Bay Ash	200		200	13.0	4.0	2.4	1.7	Regular	-	Thinning	Die-back	-	-	Poor	-	-	-	-	Typical	-	-	-	-	-	-	Remove
6018	<i>Eucalyptus siderophloia</i>	Northern Grey Ironbark	550		550	24.0	8.0	6.6	2.6	Regular	-	-	-	-	-	Typical	-	-	-	-	Typical	-	-	-	-	-	-	Remove
6019	<i>Eucalyptus siderophloia</i>	Northern Grey Ironbark	520		520	24.0	9.0	6.2	2.5	Regular	-	-	-	-	-	Typical	-	-	Trunk Dmg.	-	Typical	-	-	-	-	-	-	Remove
6020	<i>Eucalyptus siderophloia</i>	Northern Grey Ironbark	340		340	22.0	8.0	4.1	2.1	Regular	-	-	-	-	-	Typical	-	-	-	-	Typical	-	-	-	-	-	-	Remove
6021	<i>Corymbia intermedia</i>	Pink Bloodwood	240		240	14.0	5.0	2.9	1.8	Regular	-	Thinning	Die-back	Epicormic	-	Poor	-	-	-	-	Typical	-	-	-	-	-	-	Remove
6022	<i>Eucalyptus siderophloia</i>	Northern Grey Ironbark	300		300	22.0	8.0	3.6	2.0	Regular	-	-	-	-	-	Typical	-	-	-	-	Typical	-	-	-	-	-	-	Remove
6023	<i>Eucalyptus tereticornis</i>	Forest Red Gum	200		200	17.0	4.0	2.4	1.7	Regular	-	-	-	-	-	Typical	-	-	-	-	Typical	-	-	-	-	-	-	Remove
6024	<i>Eucalyptus siderophloia</i>	Northern Grey Ironbark	210		210	16.0	5.0	2.5	1.7	Regular	-	-	-	-	-	Typical	-	-	-	-	Typical	-	-	-	-	-	-	Remove
6025	<i>Eucalyptus siderophloia</i>	Northern Grey Ironbark	240		240	19.0	6.0	2.9	1.8	Regular	-	-	-	-	-	Typical	-	-	-	-	Typical	-	-	-	-	-	-	Remove
6026	<i>Eucalyptus siderophloia</i>	Northern Grey Ironbark	500		500	25.0	11.0	6.0	2.5	Regular	-	-	-	-	-	Typical	-	-	-	-	Typical	-	-	-	-	-	-	Remove
6027	<i>Eucalyptus siderophloia</i>	Northern Grey Ironbark	210		210	17.0	5.0	2.5	1.7	Regular	-	-	-	-	-	Typical	-	-	-	-	Typical	-	-	-	-	-	-	Remove
6028	<i>Eucalyptus siderophloia</i>	Northern Grey Ironbark	210		210	17.0	5.0	2.5	1.7	Regular	-	-	-	-	-	Typical	-	-	-	-	Typical	-	-	-	-	-	-	Remove
6029	<i>Eucalyptus siderophloia</i>	Northern Grey Ironbark	610		610	23.0	9.0	7.3	2.7	Regular	-	-	-	-	-	Typical	-	-	-	-	Typical	-	-	-	-	-	-	Remove
6030	<i>Eucalyptus siderophloia</i>	Northern Grey Ironbark	360		360	24.0	11.0	4.3	2.2	Regular	-	-	-	-	-	Typical	-	-	-	-	Typical	-	-	-	-	-	-	Remove
6031	<i>Eucalyptus siderophloia</i>	Northern Grey Ironbark	200		200	14.0	4.0	2.4	1.7	Regular	-	-	-	-	-	Typical	-	-	-	-	Typical	-	-	-	-	-	-	Remove
6032	<i>Eucalyptus moluccana</i>	Gum-topped Box	185	150	238	14.0	4.0	2.9	1.8	Regular	-	-	-	-	-	Typical	-	-	-	-	Typical	-	-	-	-	-	-	Remove
6033	<i>Corymbia tessellaris</i>	Moreton Bay Ash	260		260	17.0	5.0	3.1	1.9	Regular	-	Thinning	Die-back	Epicormic	-	Poor	-	-	-	-	Typical	-	-	-	-	-	-	Remove
6034	<i>Eucalyptus siderophloia</i>	Northern Grey Ironbark	520		520	24.0	9.0	6.2	2.5	Regular	-	-	-	-	-	Typical	-	-	-	-	Typical	-	-	-	-	-	-	Remove
6035	<i>Eucalyptus siderophloia</i>	Northern Grey Ironbark	240		240	12.0	4.0	2.9	1.8	Regular	-	-	-	-	-	Typical	-	-	-	-	Typical	-	-	-	-	-	-	Remove
6036	<i>Eucalyptus siderophloia</i>	Northern Grey Ironbark	500		500	24.0	10.0	6.0	2.5	Regular	-	-	-	-	-	Typical	-	-	-	-	Typical	-	-	-	-	-	-	Remove
6037	<i>Eucalyptus siderophloia</i>	Northern Grey Ironbark	200	180	269	15.0	6.0	3.2	1.9	Regular	-	-	-	-	-	Typical	-	-	-	-	Typical	-	-	-	-	-	-	Remove
6038	<i>Eucalyptus siderophloia</i>	Northern Grey Ironbark	310		310	21.0	8.0	3.7	2.0	Regular	-	-	-	-	-	Typical	-	-	-	-	Typical	-	-	-	-	-	-	Remove
6039	<i>Corymbia citriodora</i>	Spotted Gum	300		300	22.0	6.0	3.6	2.0	Regular	-	-	-	-	-	Typical	-	-	-	-	Typical	-	-	-	-	-	-	Remove
6040	<i>Eucalyptus siderophloia</i>	Northern Grey Ironbark	290		290	18.0	6.0	3.5	2.0	Regular	-	-	-	-	-	Typical	-	-	-	-	Typical	-	-	-	-	-	-	Remove
6041	<i>Eucalyptus moluccana</i>	Gum-topped Box	350		350	23.0	8.0	4.2	2.1	Regular	-	-	-	-	-	Typical	-	-	-	-	Typical	-	-	-	-	-	-	Remove
6042	<i>Corymbia citriodora</i>	Spotted Gum	290		290	22.0	6.0	3.5	2.0	Regular	-	Thinning	Die-back	-	-	Typical	-	-	-	-	Typical	-	-	-	-	-	-	Remove
6043	<i>Corymbia citriodora</i>	Spotted Gum	350		350	23.0	6.0	4.2	2.1	Regular	-	-	-	-	-	Typical	-	-	-	-	Typical	-	-	-	-	-	-	Remove

Tree ID	Specimen Details									Canopy Condition Details							Trunk Condition Details					Fauna Details and Habitat Value						Retention
	Botanical Name	Common Name	Trunk DBH (mm)	Additional Trunks DBH (mm)	Total DBH (mm) [AS 4970-2009]	Height (m)	Spread (m)	Tree Protection Zone (m)		Canopy Form	Spreading	Thinning	Die-Back	Epicormic Growth	Lopped	Canopy Health	Leaning	Vines	Trunk Damage	Fire Damage	Trunk Health	Scats	Scratches	Hollows	Nest	Termite Nest	Habitat Value	
6044	<i>Corymbia citriodora</i>	Spotted Gum	310		310	23.0	7.0	3.7	2.0	Regular	-	-	-	-	-	Typical	-	-	-	-	Typical	-	-	-	-	-	-	Remove
6045	<i>Eucalyptus siderophloia</i>	Northern Grey Ironbark	410		410	23.0	9.0	4.9	2.3	Regular	-	-	-	-	-	Typical	-	-	-	-	Typical	-	-	-	-	-	-	Remove
6046	<i>Corymbia citriodora</i>	Spotted Gum	265		265	19.0	4.0	3.2	1.9	Regular	-	-	-	-	-	Typical	-	-	-	-	Typical	-	-	-	-	-	-	Remove
6047	<i>Eucalyptus siderophloia</i>	Northern Grey Ironbark	320		320	19.0	8.0	3.8	2.1	Regular	-	-	-	-	-	Typical	-	-	Trunk Dmg.	-	Typical	-	-	-	-	-	-	Remove
6048	<i>Eucalyptus siderophloia</i>	Northern Grey Ironbark	390		390	22.0	8.0	4.7	2.2	Regular	-	-	-	-	-	Typical	Minor	-	-	-	Typical	-	-	-	-	-	-	Remove
6049	<i>Eucalyptus siderophloia</i>	Northern Grey Ironbark	330		330	23.0	6.0	4.0	2.1	Regular	-	-	-	-	-	Typical	-	-	-	-	Typical	-	-	-	-	-	-	Remove
6050	<i>Eucalyptus siderophloia</i>	Northern Grey Ironbark	300		300	19.0	6.0	3.6	2.0	Regular	-	-	-	-	-	Typical	-	-	-	-	Typical	-	-	-	-	-	-	Remove
6051	<i>Corymbia citriodora</i>	Spotted Gum	210		210	17.0	5.0	2.5	1.7	Regular	-	-	-	-	-	Typical	-	-	-	-	Typical	-	-	-	-	-	-	Remove
6052	<i>Corymbia citriodora</i>	Spotted Gum	230		230	19.0	6.0	2.8	1.8	Regular	-	-	-	-	-	Typical	-	-	-	-	Typical	-	-	-	-	-	-	Remove
6053	<i>Eucalyptus crebra</i>	Narrow-leaved Ironbark	300		300	17.0	8.0	3.6	2.0	Regular	-	-	-	-	-	Typical	-	-	-	-	Typical	-	-	-	-	Termites	-	Remove
6054	<i>Corymbia citriodora</i>	Spotted Gum	260		260	19.0	5.0	3.1	1.9	Regular	-	-	-	-	-	Typical	-	-	-	-	Typical	-	-	-	-	-	-	Remove
6055	<i>Corymbia citriodora</i>	Spotted Gum	400		400	24.0	10.0	4.8	2.3	Regular	-	-	-	-	-	Typical	-	-	-	-	Typical	-	-	-	-	-	-	Remove
6056	<i>Angophora leiocarpa</i>	Smooth-barked Apple	200		200	16.0	6.0	2.4	1.7	Regular	-	-	-	-	-	Typical	-	-	-	-	Typical	-	-	-	-	-	-	Remove
6057	<i>Eucalyptus crebra</i>	Narrow-leaved Ironbark	380	240	449	18.0	9.0	5.4	2.4	Regular	-	-	-	-	-	Typical	-	-	-	-	Typical	-	-	-	-	-	-	Remove
6058	<i>Corymbia citriodora</i>	Spotted Gum	220		220	21.0	3.0	2.6	1.8	Regular	-	-	-	-	-	Typical	-	-	-	-	Typical	-	-	-	-	-	-	Remove
6059	<i>Corymbia citriodora</i>	Spotted Gum	420		420	26.0	12.0	5.0	2.3	Regular	-	-	-	-	-	Typical	-	-	-	-	Typical	-	-	-	-	-	-	Remove
6060	<i>Eucalyptus siderophloia</i>	Northern Grey Ironbark	350		350	22.0	7.0	4.2	2.1	Regular	-	-	-	-	-	Typical	-	-	-	-	Typical	-	-	-	-	-	-	Remove
6061	<i>Eucalyptus siderophloia</i>	Northern Grey Ironbark	320		320	19.0	8.0	3.8	2.1	Regular	-	-	-	-	-	Typical	-	-	-	-	Typical	-	-	-	-	-	-	Remove
6062	<i>Eucalyptus siderophloia</i>	Northern Grey Ironbark	265		265	22.0	6.0	3.2	1.9	One-sided	-	-	-	-	-	Typical	-	-	-	-	Typical	-	-	-	-	-	-	Remove
6063	<i>Eucalyptus crebra</i>	Narrow-leaved Ironbark	280		280	21.0	5.0	3.4	1.9	Regular	-	-	-	-	-	Typical	-	-	-	-	Typical	-	-	-	-	-	-	Remove
6064	<i>Corymbia citriodora</i>	Spotted Gum	200	120, 70	244	17.0	7.0	2.9	1.8	Regular	-	-	-	-	-	Typical	-	-	-	-	Typical	-	-	-	-	-	-	Remove
6065	<i>Eucalyptus siderophloia</i>	Northern Grey Ironbark	560		560	27.0	12.0	6.7	2.6	Regular	-	-	-	-	-	Typical	-	-	-	-	Typical	-	-	-	-	-	-	Remove
6066	<i>Eucalyptus siderophloia</i>	Northern Grey Ironbark	330		330	23.0	9.0	4.0	2.1	Regular	-	-	-	-	-	Typical	-	-	-	-	Typical	-	-	-	-	-	-	Remove
6067	<i>Corymbia citriodora</i>	Spotted Gum	380	190	425	25.0	11.0	5.1	2.3	Regular	-	-	-	-	-	Typical	-	-	-	-	Typical	-	-	-	-	-	-	Remove
6068	<i>Angophora leiocarpa</i>	Smooth-barked Apple	230		230	16.0	7.0	2.8	1.8	Regular	-	-	-	-	-	Typical	-	-	-	-	Typical	-	-	-	-	-	-	Remove
6069	<i>Corymbia citriodora</i>	Spotted Gum	350	110	367	23.0	9.0	4.4	2.2	Regular	-	-	-	-	-	Typical	-	-	-	-	Typical	-	-	-	-	-	-	Remove
6070	<i>Corymbia citriodora</i>	Spotted Gum	210		210	17.0	6.0	2.5	1.7	Regular	-	-	-	-	-	Typical	-	-	-	-	Typical	-	-	-	-	-	-	Remove
6071	<i>Corymbia citriodora</i>	Spotted Gum	300		300	26.0	7.0	3.6	2.0	Regular	-	-	-	-	-	Typical	-	-	-	-	Typical	-	-	-	-	-	-	Remove
6072	<i>Eucalyptus siderophloia</i>	Northern Grey Ironbark	450		450	25.0	9.0	5.4	2.4	Regular	-	-	-	-	-	Typical	-	-	-	-	Typical	-	-	-	-	-	-	Remove
6073	<i>Corymbia intermedia</i>	Pink Bloodwood	280	250	375	17.0	6.0	4.5	2.2	Regular	-	-	-	-	-	Typical	-	-	-	-	Typical	-	-	-	-	-	-	Remove
6074	<i>Eucalyptus siderophloia</i>	Northern Grey Ironbark	360		360	25.0	9.0	4.3	2.2	Regular	-	-	-	-	-	Typical	-	-	-	-	Typical	-	-	-	-	-	-	Remove
6075	<i>Corymbia citriodora</i>	Spotted Gum	450		450	26.0	9.0	5.4	2.4	Regular	-	-	-	-	-	Typical	-	-	-	-	Typical	-	-	-	-	-	-	Remove
6076	<i>Corymbia citriodora</i>	Spotted Gum	440		440	25.0	9.0	5.3	2.3	Regular	-	-	-	-	-	Typical	-	-	-	-	Typical	-	-	-	-	-	-	Remove
6077	<i>Corymbia citriodora</i>	Spotted Gum	280		280	23.0	7.0	3.4	1.9	Regular	-	-	-	-	-	Typical	-	-	-	-	Typical	-	-	-	-	-	-	Remove
6078	<i>Corymbia citriodora</i>	Spotted Gum	290		290	23.0	7.0	3.5	2.0	Regular	-	-	-	-	-	Typical	-	-	-	-	Typical	-	-	-	-	-	-	Remove
6079	<i>Corymbia tessellaris</i>	Moreton Bay Ash	230		230	14.0	5.0	2.8	1.8	Regular	-	-	-	-	-	Typical	-	-	-	-	Typical	-	-	-	-	-	-	Remove
6080	<i>Corymbia tessellaris</i>	Moreton Bay Ash	220		220	13.0	5.0	2.6	1.8	Regular	-	-	-	-	-	Typical	-	-	-	-	Typical	-	-	-	-	-	-	Remove
6081	<i>Eucalyptus siderophloia</i>	Northern Grey Ironbark	460		460	26.0	9.0	5.5	2.4	Regular	-	-	-	-	-	Typical	-	-	-	-	Typical	-	-	-	-	-	-	Remove
6082	<i>Eucalyptus tereticornis</i>	Forest Red Gum	880		880	26.0	14.0	10.6	3.1	Regular	-	-	-	-	-	Typical	-	-	Trunk Dmg.	-	Typical	-	-	-	-	-	-	Remove
6083	<i>Eucalyptus siderophloia</i>	Northern Grey Ironbark	420		420	25.0	11.0	5.0	2.3	Regular	-	-	-	-	-	Typical	-	-	-	-	Typical	-	-	-	-	-	-	Remove
6084	<i>Corymbia intermedia</i>	Pink Bloodwood	960		960	26.0	12.0	11.5	3.3	Regular	-	-	Die-back	-	-	Typical	-	-	Trunk Dmg.	-	Typical	-	-	-	-	-	-	Remove
6085	<i>Corymbia tessellaris</i>	Moreton Bay Ash	280		280	18.0	7.0	3.4	1.9	Regular	-	-	-	-	-	Typical	-	-	-	-	Typical	-	-	-	-	-	-	Remove

Specimen Details										Canopy Condition Details							Trunk Condition Details					Fauna Details and Habitat Value							
Tree ID	Botanical Name	Common Name	Trunk DBH (mm)	Additional Trunks DBH (mm)	Total DBH (mm) [AS 4970-2009]	Height (m)	Spread (m)	Tree Protection Zone (m)	Structural Root Zone (m)	Canopy Form	Spreading	Thinning	Die-Back	Epicormic Growth	Lopped	Canopy Health	Leaning	Vines	Trunk Damage	Fire Damage	Trunk Health	Scats	Scratches	Hollows	Nest	Termite Nest	Habitat Value	Retention	
6086	<i>Eucalyptus siderophloia</i>	Northern Grey Ironbark	360		360	19.0	7.0	4.3	2.2	Regular	-	-	-	-	-	Typical	-	-	Trunk Dmg.	-	Poor	-	-	-	-	-	-	Remove	
6087	<i>Eucalyptus tereticornis</i>	Forest Red Gum	360	370	516	22.0	6.0	6.2	2.5	One-sided	-	-	Die-back	-	Lopped	Typical	-	-	Trunk Dmg.	-	Poor	-	-	-	-	-	-	Remove	
6088	<i>Eucalyptus tereticornis</i>	Forest Red Gum	560		560	25.0	12.0	6.7	2.6	One-sided	-	Thinning	Die-back	-	-	Typical	-	-	Trunk Dmg.	-	Poor	-	-	-	-	-	-	Remove	
6089	<i>Eucalyptus siderophloia</i>	Northern Grey Ironbark	500		500	29.0	11.0	6.0	2.5	Regular	-	-	-	-	-	Typical	-	-	-	-	Typical	-	-	-	-	-	-	Remove	
6090	<i>Eucalyptus siderophloia</i>	Northern Grey Ironbark	230		230	17.0	6.0	2.8	1.8	Regular	-	-	-	-	-	Typical	-	-	-	-	Typical	-	-	-	-	-	-	Remove	
6091	<i>Eucalyptus siderophloia</i>	Northern Grey Ironbark	250		250	17.0	5.0	3.0	1.8	Regular	-	-	-	-	-	Typical	-	-	-	-	Typical	-	-	-	-	-	-	Remove	
6092	<i>Eucalyptus siderophloia</i>	Northern Grey Ironbark	300		300	22.0	8.0	3.6	2.0	Regular	-	-	-	-	-	Typical	-	-	-	-	Typical	-	-	-	-	-	-	Remove	
6093	<i>Eucalyptus siderophloia</i>	Northern Grey Ironbark	510		510	25.0	10.0	6.1	2.5	One-sided	-	-	-	-	-	Typical	-	-	-	-	Typical	-	-	-	-	-	-	Remove	
6094	<i>Eucalyptus siderophloia</i>	Northern Grey Ironbark	440		440	23.0	7.0	5.3	2.3	Regular	-	-	-	-	-	Typical	-	-	Trunk Dmg.	-	Typical	-	-	-	-	-	-	Remove	
6095	<i>Eucalyptus siderophloia</i>	Northern Grey Ironbark	400		400	23.0	9.0	4.8	2.3	Regular	-	-	-	-	-	Typical	-	-	-	-	Typical	-	-	-	-	-	-	Remove	
6096	<i>Eucalyptus siderophloia</i>	Northern Grey Ironbark	200		200	16.0	3.0	2.4	1.7	Regular	-	-	-	-	-	Typical	-	-	-	-	Typical	-	-	-	-	-	-	Retain	
6097	<i>Eucalyptus siderophloia</i>	Northern Grey Ironbark	210		210	13.0	4.0	2.5	1.7	Regular	-	-	-	-	-	Typical	-	-	-	-	Typical	-	-	-	-	-	-	Retain	
6098	<i>Acacia disparrima</i>	Black Wattle	125	110	167	8.0	3.0	2.0	1.6	Regular	-	-	-	-	-	Typical	-	-	-	-	Typical	-	-	-	-	-	-	Remove	
6099	<i>Acacia disparrima</i>	Black Wattle	150	140	205	9.0	5.0	2.5	1.7	Regular	-	-	-	-	-	Typical	-	-	-	-	Typical	-	-	-	-	-	-	Remove	
6100	<i>Acacia disparrima</i>	Black Wattle	150	140	205	7.0	5.0	2.5	1.7	Regular	-	-	-	-	-	Typical	-	-	-	-	Typical	-	-	-	-	-	-	Remove	
6101	<i>Acacia disparrima</i>	Black Wattle	140	70	157	7.0	4.0	2.0	1.5	Regular	-	-	-	-	-	Typical	-	-	-	-	Typical	-	-	-	-	-	-	Remove	
6102	<i>Acacia disparrima</i>	Black Wattle	145	80	166	7.0	4.0	2.0	1.6	Regular	-	-	-	-	-	Typical	-	-	-	-	Typical	-	-	-	-	-	-	Remove	
6103	<i>Corymbia citriodora</i>	Spotted Gum	125		125	8.0	2.0	2.0	1.4	Regular	-	-	-	-	-	Typical	-	-	-	-	Typical	-	-	-	-	-	-	Remove	
6104	<i>Acacia disparrima</i>	Black Wattle	125		125	9.0	4.0	2.0	1.4	Regular	-	-	-	-	-	Typical	-	-	-	-	Typical	-	-	-	-	-	-	Remove	
6105	<i>Corymbia citriodora</i>	Spotted Gum	175		175	14.0	3.0	2.1	1.6	Regular	-	-	-	-	-	Typical	-	-	-	-	Typical	-	-	-	-	-	-	Remove	
6106	<i>Acacia disparrima</i>	Black Wattle	145		145	9.0	4.0	2.0	1.5	Regular	-	-	-	-	-	Typical	-	-	-	-	Typical	-	-	-	-	-	-	Remove	
6107	<i>Corymbia citriodora</i>	Spotted Gum	190		190	12.0	3.0	2.3	1.6	Regular	-	-	-	-	-	Typical	-	-	-	-	Typical	-	-	-	-	-	-	Remove	
6108	<i>Corymbia citriodora</i>	Spotted Gum	135		135	9.0	2.0	2.0	1.4	Regular	-	-	-	-	-	Typical	-	-	-	-	Typical	-	-	-	-	-	-	Remove	
6109	<i>Corymbia citriodora</i>	Spotted Gum	130		130	11.0	1.0	2.0	1.4	Regular	-	-	-	-	-	Typical	-	-	-	-	Typical	-	-	-	-	-	-	Remove	
6110	<i>Corymbia citriodora</i>	Spotted Gum	125		125	10.0	2.0	2.0	1.4	Regular	-	-	-	-	-	Typical	-	-	-	-	Typical	-	-	-	-	-	-	Remove	
6111	<i>Corymbia citriodora</i>	Spotted Gum	225		225	15.0	2.0	2.7	1.8	Regular	-	-	-	-	-	Typical	-	-	-	-	Typical	-	-	-	-	-	-	Remove	
6112	<i>Acacia disparrima</i>	Black Wattle	125		125	7.0	3.0	2.0	1.4	Regular	-	-	-	-	-	Typical	-	-	-	-	Typical	-	-	-	-	-	-	Remove	
6113	<i>Corymbia citriodora</i>	Spotted Gum	210		210	14.0	3.0	2.5	1.7	Regular	-	-	-	-	-	Typical	-	-	-	-	Typical	-	-	-	-	-	-	Remove	
6114	<i>Eucalyptus siderophloia</i>	Northern Grey Ironbark	180		180	10.0	4.0	2.2	1.6	Regular	-	-	-	-	-	Typical	-	-	-	-	Typical	-	-	-	-	-	-	Remove	
6115	<i>Acacia disparrima</i>	Black Wattle	110		110	7.0	3.0	2.0	1.3	Regular	-	-	-	-	-	Typical	-	-	-	-	Typical	-	-	-	-	-	-	Remove	
6116	<i>Acacia disparrima</i>	Black Wattle	140		140	7.0	3.0	2.0	1.4	Regular	-	-	-	-	-	Typical	-	-	-	-	Typical	-	-	-	-	-	-	Remove	
6117	<i>Eucalyptus siderophloia</i>	Northern Grey Ironbark	165		165	7.0	4.0	2.0	1.6	Regular	-	-	-	-	-	Typical	-	-	-	-	Typical	-	-	-	-	-	-	Remove	
6118	<i>Corymbia citriodora</i>	Spotted Gum	155		155	12.0	2.0	2.0	1.5	Regular	-	-	-	-	-	Typical	-	-	-	-	Typical	-	-	-	-	-	-	Remove	
6119	<i>Corymbia citriodora</i>	Spotted Gum	235		235	13.0	2.0	2.8	1.8	Regular	-	-	-	-	-	Typical	-	-	-	-	Typical	-	-	-	-	-	-	Remove	
6120	<i>Corymbia citriodora</i>	Spotted Gum	225		225	14.0	4.0	2.7	1.8	Regular	-	-	-	-	-	Typical	-	-	-	-	Typical	-	-	-	-	-	-	Remove	
6121	<i>Corymbia citriodora</i>	Spotted Gum	160		160	11.0	2.0	2.0	1.5	Regular	-	-	-	-	-	Typical	-	-	-	-	Typical	-	-	-	-	-	-	Remove	
6122	<i>Acacia disparrima</i>	Black Wattle	170		170	8.0	3.0	2.0	1.6	Regular	-	-	-	-	-	Typical	-	-	-	-	Typical	-	-	-	-	-	-	Remove	
6123	<i>Corymbia citriodora</i>	Spotted Gum	100		100	8.0	1.0	2.0	1.3	Regular	-	-	-	-	-	Typical	-	-	-	-	Typical	-	-	-	-	-	-	Remove	
6124	<i>Corymbia citriodora</i>	Spotted Gum	195		195	13.0	3.0	2.3	1.7	Regular	-	-	-	-	-	Typical	-	-	-	-	Typical	-	-	-	-	-	-	Remove	
6125	<i>Corymbia citriodora</i>	Spotted Gum	140		140	12.0	3.0	2.0	1.4	Regular	-	-	-	-	-	Typical	-	-	-	-	Typical	-	-	-	-	-	-	Remove	
6126	<i>Eucalyptus siderophloia</i>	Northern Grey Ironbark	220		220	13.0	4.0	2.6	1.8	Regular	-	-	-	-	-	Typical	-	-	-	-	Typical	-	-	-	-	-	-	Remove	
6127	<i>Corymbia citriodora</i>	Spotted Gum	100		100	9.0	1.0	2.0	1.3	Regular	-	-	-	-	-	Typical	-	-	-	-	Typical	-	-	-	-	-	-	Remove	

Specimen Details										Canopy Condition Details						Trunk Condition Details					Fauna Details and Habitat Value							
Tree ID	Botanical Name	Common Name	Trunk DBH (mm)	Additional Trunks DBH (mm)	Total DBH (mm) [AS 4970-2009]	Height (m)	Spread (m)	Tree Protection Zone (m)	Structural Root Zone (m)	Canopy Form	Spreading	Thinning	Die-Back	Epicormic Growth	Lopped	Canopy Health	Leaning	Vines	Trunk Damage	Fire Damage	Trunk Health	Scats	Scratches	Hollows	Nest	Termite Nest	Habitat Value	Retention
6128	<i>Eucalyptus siderophloia</i>	Northern Grey Ironbark	210		210	12.0	3.0	2.5	1.7	Regular	-	-	-	-	-	Typical	-	-	-	-	Typical	-	-	-	-	-	-	Remove
6129	<i>Corymbia citriodora</i>	Spotted Gum	135		135	12.0	3.0	2.0	1.4	Regular	-	-	-	-	-	Typical	-	-	-	-	Typical	-	-	-	-	-	-	Remove
6130	<i>Corymbia citriodora</i>	Spotted Gum	130		130	12.0	1.0	2.0	1.4	Regular	-	-	-	-	-	Typical	-	-	-	-	Typical	-	-	-	-	-	-	Remove
6131	<i>Corymbia citriodora</i>	Spotted Gum	110		110	10.0	1.0	2.0	1.3	Regular	-	-	-	-	-	Typical	-	-	-	-	Typical	-	-	-	-	-	-	Remove
6132	<i>Corymbia citriodora</i>	Spotted Gum	125		125	10.0	2.0	2.0	1.4	Regular	-	-	-	-	-	Typical	-	-	-	-	Typical	-	-	-	-	-	-	Remove
6133	<i>Corymbia citriodora</i>	Spotted Gum	115		115	12.0	2.0	2.0	1.3	Regular	-	-	-	-	-	Typical	-	-	-	-	Typical	-	-	-	-	-	-	Remove
6134	<i>Corymbia citriodora</i>	Spotted Gum	140		140	11.0	2.0	2.0	1.4	Regular	-	-	-	-	-	Typical	-	-	-	-	Typical	-	-	-	-	-	-	Remove
6135	<i>Corymbia citriodora</i>	Spotted Gum	125		125	12.0	1.0	2.0	1.4	Regular	-	-	-	-	-	Typical	-	-	-	-	Typical	-	-	-	-	-	-	Remove
6136	<i>Corymbia citriodora</i>	Spotted Gum	100		100	10.0	1.0	2.0	1.3	Regular	-	-	-	-	-	Typical	-	-	-	-	Typical	-	-	-	-	-	-	Remove
6137	<i>Corymbia citriodora</i>	Spotted Gum	160		160	13.0	1.0	2.0	1.5	Regular	-	-	-	-	-	Typical	-	-	-	-	Typical	-	-	-	-	-	-	Remove
6138	<i>Corymbia citriodora</i>	Spotted Gum	115		115	11.0	1.0	2.0	1.3	Regular	-	-	-	-	-	Typical	-	-	-	-	Typical	-	-	-	-	-	-	Remove
6139	<i>Corymbia citriodora</i>	Spotted Gum	430		430	21.0	6.0	5.2	2.3	Regular	-	-	-	-	-	Typical	-	-	-	-	Typical	-	-	-	-	-	-	Remove
1116	<i>Eucalyptus tereticornis</i>	Forest Red Gum	320		320	22.0	10.0	3.8	2.1	Regular	-	-	-	-	-	Typical	Major	-	-	-	Typical	-	-	-	-	-	-	Remove
3908	<i>Eucalyptus siderophloia</i>	Northern Grey Ironbark	130		130	15.0	2.0	2.0	1.4	Regular	-	-	-	-	-	Typical	-	-	-	-	Typical	-	-	-	-	-	-	Remove
3909	<i>Corymbia citriodora</i>	Spotted Gum	130	90	158	15.0	3.0	2.0	1.5	Regular	-	-	-	-	-	Typical	-	-	-	-	Typical	-	-	-	-	-	-	Remove
6140	<i>Eucalyptus crebra</i>	Narrow-leaved Ironbark	130		130	9.0	3.0	2.0	1.4	Regular	-	-	-	-	-	Typical	-	-	-	-	Typical	-	-	-	-	-	-	Remove
6141	<i>Eucalyptus crebra</i>	Narrow-leaved Ironbark	110		110	9.0	2.0	2.0	1.3	Regular	-	-	-	-	-	Typical	-	-	-	-	Typical	-	-	-	-	-	-	Remove
6142	<i>Corymbia citriodora</i>	Spotted Gum	125		125	11.0	2.0	2.0	1.4	Regular	-	-	-	-	-	Typical	-	-	-	-	Typical	-	-	-	-	-	-	Remove
6143	<i>Eucalyptus tereticornis</i>	Forest Red Gum	530		530	21.0	8.0	6.4	2.5	Regular	-	-	-	-	-	Typical	-	-	-	-	Typical	-	-	-	-	-	-	Remove
6193	<i>Lophostemon suaveolens</i>	Swamp Box	215		215	10.0	6.0	2.6	1.7	Regular	-	-	-	-	-	Typical	-	-	-	-	Typical	-	-	-	-	-	-	Remove
6239	<i>Eucalyptus siderophloia</i>	Northern Grey Ironbark	410		410	22.0	8.0	4.9	2.3	One-sided	-	-	-	-	-	Typical	-	-	-	-	Typical	-	-	-	-	-	-	Remove
6240	<i>Corymbia citriodora</i>	Spotted Gum	400		400	24.0	8.0	4.8	2.3	Regular	-	-	-	-	-	Typical	-	-	-	-	Typical	-	-	-	-	-	-	Remove
6241	<i>Corymbia citriodora</i>	Spotted Gum	390		390	23.0	11.0	4.7	2.2	Regular	-	-	-	-	-	Typical	-	-	-	-	Typical	-	-	-	-	-	-	Remove
6242	<i>Eucalyptus siderophloia</i>	Northern Grey Ironbark	300		300	18.0	7.0	3.6	2.0	Regular	-	-	-	-	-	Typical	-	-	-	-	Typical	-	-	-	-	-	-	Remove
6234	<i>Corymbia citriodora</i>	Spotted Gum	470		470	23.0	13.0	5.6	2.4	Regular	-	-	-	-	-	Typical	-	-	-	-	Typical	-	-	-	-	-	-	Arborist
6244	<i>Corymbia citriodora</i>	Spotted Gum	840		840	26.0	12.0	10.1	3.1	Regular	-	-	-	-	-	Typical	-	-	-	-	Typical	-	-	-	-	-	-	Arborist
6245	<i>Corymbia citriodora</i>	Spotted Gum	455		455	23.0	11.0	5.5	2.4	Regular	-	-	-	-	-	Typical	-	-	-	-	Typical	-	-	-	-	-	-	Arborist
6250	<i>Eucalyptus siderophloia</i>	Northern Grey Ironbark	360		360	22.0	8.0	4.3	2.2	Regular	-	-	-	-	-	Typical	-	-	-	-	Typical	-	-	-	-	-	-	Arborist
6251	<i>Eucalyptus siderophloia</i>	Northern Grey Ironbark	360		360	20.0	8.0	4.3	2.2	Regular	-	-	-	-	-	Typical	-	-	-	-	Typical	-	-	-	-	-	-	Arborist
6259	<i>Eucalyptus moluccana</i>	Gum-topped Box	350	350	495	22.0	9.0	5.9	2.5	Regular	-	-	-	-	-	Typical	-	-	-	-	Typical	-	-	-	-	-	-	Arborist
6144	<i>Eucalyptus crebra</i>	Narrow-leaved Ironbark	230		230	12.0	5.0	2.8	1.8	Regular	-	-	-	-	-	Typical	-	-	Trunk Dmg.	-	Typical	-	-	-	-	-	-	Retain
6145	<i>Eucalyptus tereticornis</i>	Forest Red Gum	125		125	9.0	5.0	2.0	1.4	Regular	-	-	-	-	-	Typical	Major	-	-	-	Typical	-	-	-	-	-	-	Retain
6146	<i>Eucalyptus tereticornis</i>	Forest Red Gum	160		160	11.0	3.0	2.0	1.5	Regular	-	-	-	-	-	Typical	-	-	-	-	Typical	-	-	-	-	-	-	Retain
6147	<i>Eucalyptus crebra</i>	Narrow-leaved Ironbark	210		210	10.0	5.0	2.5	1.7	Regular	-	-	-	-	-	Typical	-	-	-	-	Typical	-	-	-	-	-	-	Retain
6148	<i>Eucalyptus crebra</i>	Narrow-leaved Ironbark	260		260	16.0	8.0	3.1	1.9	Regular	-	-	-	-	-	Typical	-	-	-	-	Typical	-	-	-	-	-	-	Retain
6149	<i>Eucalyptus crebra</i>	Narrow-leaved Ironbark	110		110	11.0	2.0	2.0	1.3	Regular	-	-	-	-	-	Typical	-	-	-	-	Typical	-	-	-	-	-	-	Retain
6150	<i>Eucalyptus crebra</i>	Narrow-leaved Ironbark	155		155	12.0	5.0	2.0	1.5	Regular	-	-	-	-	-	Typical	-	-	-	-	Typical	-	-	-	-	-	-	Retain
6151	<i>Eucalyptus crebra</i>	Narrow-leaved Ironbark	110		110	8.0	2.0	2.0	1.3	Regular	-	-	-	-	-	Typical	-	-	-	-	Typical	-	-	-	-	-	-	Retain
6152	<i>Eucalyptus crebra</i>	Narrow-leaved Ironbark	260		260	17.0	6.0	3.1	1.9	Regular	-	-	-	-	-	Typical	-	-	-	-	Typical	-	-	-	-	-	-	Retain
6153	<i>Eucalyptus siderophloia</i>	Northern Grey Ironbark	330		330	22.0	7.0	4.0	2.1	Regular	-	-	-	-	-	Typical	-	-	-	-	Typical	-	-	-	-	-	-	Retain
6154	<i>Eucalyptus tereticornis</i>	Forest Red Gum	330		330	22.0	7.0	4.0	2.1	Regular	-	Thinning	Die-back	-	-	Poor	-	-	-	-	Typical	-	-	-	-	-	-	Retain
6155	<i>Eucalyptus crebra</i>	Narrow-leaved Ironbark	125		125	10.0	1.0	2.0	1.4	Regular	-	-	-	-	-	Typical	-	-	-	-	Typical	-	-	-	-	-	-	Retain

Specimen Details										Canopy Condition Details							Trunk Condition Details					Fauna Details and Habitat Value						
Tree ID	Botanical Name	Common Name	Trunk DBH (mm)	Additional Trunks DBH (mm)	Total DBH (mm) [AS 4970-2009]	Height (m)	Spread (m)	Tree Protection Zone (m)	Structural Root Zone (m)	Canopy Form	Spreading	Thinning	Die-Back	Epicormic Growth	Lopped	Canopy Health	Leaning	Vines	Trunk Damage	Fire Damage	Trunk Health	Scats	Scratches	Hollows	Nest	Termite Nest	Habitat Value	Retention
6156	Angophora leiocarpa	Smooth-barked Apple	130		130	10.0	3.0	2.0	1.4	Regular	-	-	-	-	-	Typical	-	-	-	-	Typical	-	-	-	-	-	-	Retain
6157	Angophora leiocarpa	Smooth-barked Apple	140		140	12.0	5.0	2.0	1.4	Regular	-	-	-	-	-	Typical	-	-	-	-	Typical	-	-	-	-	-	-	Retain
6158	Angophora leiocarpa	Smooth-barked Apple	125		125	7.0	3.0	2.0	1.4	Regular	-	-	-	-	-	Typical	-	-	-	-	Typical	-	-	-	-	-	-	Retain
6159	Angophora leiocarpa	Smooth-barked Apple	140		140	11.0	4.0	2.0	1.4	Regular	-	-	-	-	-	Typical	-	-	-	-	Typical	-	-	-	-	-	-	Retain
6160	Eucalyptus siderophloia	Northern Grey Ironbark	125	125	177	11.0	3.0	2.1	1.6	Regular	-	-	-	-	-	Typical	-	-	-	-	Typical	-	-	-	-	-	-	Retain
6161	Alphitonia excelsa	Soap Tree	125		125	7.0	3.0	2.0	1.4	Regular	-	-	-	-	-	Typical	-	-	-	-	Typical	-	-	-	-	-	-	Retain
6162	Corymbia intermedia	Pink Bloodwood	245		245	18.0	6.0	2.9	1.8	Regular	-	-	-	-	-	Typical	-	-	-	-	Typical	-	-	-	-	-	-	Retain
6163	Eucalyptus siderophloia	Northern Grey Ironbark	255		255	18.0	5.0	3.1	1.9	Regular	-	-	-	-	-	Typical	-	-	-	-	Typical	-	-	-	-	-	-	Retain
6164	Eucalyptus siderophloia	Northern Grey Ironbark	120		120	10.0	3.0	2.0	1.4	Regular	-	-	-	-	-	Typical	-	-	-	-	Typical	-	-	-	-	-	-	Retain
6165	Eucalyptus siderophloia	Northern Grey Ironbark	265		265	17.0	7.0	3.2	1.9	Regular	-	-	-	-	-	Typical	-	-	-	-	Typical	-	-	-	-	-	-	Retain
6166	Corymbia citriodora	Spotted Gum	230		230	21.0	8.0	2.8	1.8	Regular	-	-	-	-	-	Typical	-	-	Trunk Dmg.	-	Typical	-	-	-	-	-	-	Retain
6167	Eucalyptus siderophloia	Northern Grey Ironbark	225		225	21.0	5.0	2.7	1.8	Regular	-	-	-	-	-	Typical	-	-	-	-	Typical	-	-	-	-	-	-	Retain
6168	Eucalyptus siderophloia	Northern Grey Ironbark	180		180	17.0	3.0	2.2	1.6	Regular	-	-	-	-	-	Typical	-	-	-	-	Typical	-	-	-	-	-	-	Retain
6169	Eucalyptus siderophloia	Northern Grey Ironbark	120		120	7.0	3.0	2.0	1.4	Regular	-	-	-	-	-	Typical	-	-	-	-	Typical	-	-	-	-	-	-	Retain
6170	Corymbia intermedia	Pink Bloodwood	300		300	17.0	7.0	3.6	2.0	Regular	-	-	-	-	-	Typical	-	-	-	-	Typical	-	-	-	-	-	-	Retain
6171	Eucalyptus siderophloia	Northern Grey Ironbark	400		400	23.0	7.0	4.8	2.3	Regular	-	-	-	-	-	Typical	-	-	-	-	Typical	-	-	-	-	-	-	Retain
6172	Eucalyptus siderophloia	Northern Grey Ironbark	300		300	21.0	8.0	3.6	2.0	Regular	-	-	-	-	-	Typical	-	-	-	-	Typical	-	-	-	-	-	-	Retain
6173	Corymbia citriodora	Spotted Gum	340		340	22.0	8.0	4.1	2.1	Regular	-	-	-	-	-	Typical	-	-	-	-	Typical	-	-	-	-	-	-	Retain
6174	Corymbia citriodora	Spotted Gum	200		200	21.0	5.0	2.4	1.7	Regular	-	-	-	-	-	Typical	-	-	-	-	Typical	-	-	-	-	-	-	Retain
6175	Corymbia intermedia	Pink Bloodwood	130		130	9.0	2.0	2.0	1.4	Regular	-	-	-	-	-	Typical	-	-	-	-	Typical	-	-	-	-	-	-	Retain
6176	Eucalyptus siderophloia	Northern Grey Ironbark	195		195	17.0	5.0	2.3	1.7	Regular	-	-	-	-	-	Typical	-	-	-	-	Typical	-	-	-	-	-	-	Retain
6177	Eucalyptus siderophloia	Northern Grey Ironbark	410		410	22.0	9.0	4.9	2.3	Regular	-	-	-	-	-	Typical	-	-	-	-	Typical	-	-	-	-	-	-	Retain
6178	Eucalyptus siderophloia	Northern Grey Ironbark	165		165	11.0	5.0	2.0	1.6	Regular	-	-	-	-	-	Typical	-	-	-	-	Typical	-	-	-	-	-	-	Retain
6179	Eucalyptus siderophloia	Northern Grey Ironbark	220		220	14.0	6.0	2.6	1.8	Regular	-	-	-	-	-	Typical	-	-	-	-	Typical	-	-	-	-	-	-	Retain
6180	Corymbia citriodora	Spotted Gum	585		585	25.0	13.0	7.0	2.6	Regular	-	-	-	-	-	Typical	-	-	-	-	Typical	-	-	-	-	-	-	Retain
6181	Corymbia citriodora	Spotted Gum	310		310	23.0	5.0	3.7	2.0	Regular	-	-	-	-	-	Typical	-	-	-	-	Typical	-	-	-	-	-	-	Retain
6182	Corymbia citriodora	Spotted Gum	280		280	23.0	5.0	3.4	1.9	Regular	-	-	-	-	-	Typical	-	-	-	-	Typical	-	-	-	-	-	-	Retain
6183	Corymbia citriodora	Spotted Gum	285		285	23.0	6.0	3.4	2.0	Regular	-	-	-	-	-	Typical	-	-	-	-	Typical	-	-	-	-	-	-	Retain
6184	Corymbia intermedia	Pink Bloodwood	235		235	15.0	7.0	2.8	1.8	Regular	-	-	-	-	-	Typical	-	-	-	-	Typical	-	-	-	-	-	-	Retain
6185	Corymbia citriodora	Spotted Gum	120		120	9.0	3.0	2.0	1.4	Regular	-	-	-	-	-	Typical	-	-	-	-	Typical	-	-	-	-	-	-	Retain
6186	Eucalyptus siderophloia	Northern Grey Ironbark	200		200	14.0	5.0	2.4	1.7	Regular	-	-	-	-	-	Typical	-	-	-	-	Typical	-	-	-	-	-	-	Retain
6187	Corymbia citriodora	Spotted Gum	130		130	11.0	2.0	2.0	1.4	Regular	-	-	-	-	-	Typical	-	-	-	-	Typical	-	-	-	-	-	-	Retain
6188	Eucalyptus tereticornis	Forest Red Gum	135		135	11.0	3.0	2.0	1.4	Regular	-	-	-	-	-	Typical	-	-	-	-	Typical	-	-	-	-	-	-	Retain
6189	Eucalyptus tereticornis	Forest Red Gum	215		215	21.0	6.0	2.6	1.7	Regular	-	-	-	-	-	Typical	-	-	-	-	Typical	-	-	-	-	-	-	Retain
6190	Corymbia citriodora	Spotted Gum	225		225	21.0	5.0	2.7	1.8	Regular	-	Thinning	Die-back	-	-	Poor	-	-	-	-	Typical	-	-	-	-	-	-	Retain
6191	Corymbia citriodora	Spotted Gum	140		140	16.0	5.0	2.0	1.4	Regular	-	-	-	-	-	Typical	-	-	-	-	Typical	-	-	-	-	-	-	Retain
6194	Corymbia citriodora	Spotted Gum	280		280	19.0	7.0	3.4	1.9	Regular	-	-	-	-	-	Typical	-	-	-	-	Typical	-	-	-	-	-	-	Retain
6195	Eucalyptus siderophloia	Northern Grey Ironbark	205		205	18.0	7.0	2.5	1.7	Regular	-	-	-	-	-	Typical	-	-	-	-	Typical	-	-	-	-	-	-	Retain
6196	Angophora leiocarpa	Smooth-barked Apple	210	190	283	17.0	7.0	3.4	1.9	Regular	-	-	-	-	-	Typical	-	-	-	-	Typical	-	-	-	-	-	-	Retain
6197	Eucalyptus crebra	Narrow-leaved Ironbark	145		145	16.0	5.0	2.0	1.5	Regular	-	-	-	-	-	Typical	-	-	-	-	Typical	-	-	-	-	-	-	Retain
6198	Eucalyptus tereticornis	Forest Red Gum	145		145	13.0	5.0	2.0	1.5	Regular	-	-	-	-	-	Typical	-	-	-	-	Typical	-	-	-	-	-	-	Retain
6199	Eucalyptus siderophloia	Northern Grey Ironbark	240		240	16.0	6.0	2.9	1.8	Regular	-	-	-	-	-	Typical	-	-	-	-	Typical	-	-	-	-	-	-	Retain

Specimen Details										Canopy Condition Details						Trunk Condition Details					Fauna Details and Habitat Value							
Tree ID	Botanical Name	Common Name	Trunk DBH (mm)	Additional Trunks DBH (mm)	Total DBH (mm) [AS 4970-2009]	Height (m)	Spread (m)	Tree Protection Zone (m)	Structural Root Zone (m)	Canopy Form	Spreading	Thinning	Die-Back	Epicormic Growth	Lopped	Canopy Health	Leaning	Vines	Trunk Damage	Fire Damage	Trunk Health	Scats	Scratches	Hollows	Nest	Termite Nest	Habitat Value	Retention
6200	<i>Eucalyptus siderophloia</i>	Northern Grey Ironbark	315		315	18.0	8.0	3.8	2.0	Regular	-	-	-	-	-	Typical	-	-	Trunk Dmg.	-	Typical	-	-	-	-	-	-	Retain
6201	<i>Eucalyptus tereticornis</i>	Forest Red Gum	225		225	15.0	7.0	2.7	1.8	Regular	-	-	-	-	-	Typical	-	-	-	-	Typical	-	-	-	-	-	-	Retain
6202	<i>Eucalyptus siderophloia</i>	Northern Grey Ironbark	150		150	9.0	4.0	2.0	1.5	Regular	-	-	-	-	-	Typical	-	-	-	-	Typical	-	-	-	-	-	-	Retain
6203	<i>Corymbia citriodora</i>	Spotted Gum	565		565	25.0	13.0	6.8	2.6	Regular	-	-	-	-	-	Typical	-	-	-	-	Typical	-	-	-	-	-	-	Retain
6204	<i>Eucalyptus tereticornis</i>	Forest Red Gum	485		485	26.0	12.0	5.8	2.4	Regular	-	-	-	-	-	Typical	-	-	-	-	Typical	-	-	-	-	-	-	Retain
6205	<i>Eucalyptus siderophloia</i>	Northern Grey Ironbark	160		160	17.0	5.0	2.0	1.5	Regular	-	-	-	-	-	Typical	-	-	-	-	Typical	-	-	-	-	-	-	Retain
6206	<i>Eucalyptus siderophloia</i>	Northern Grey Ironbark	200		200	17.0	6.0	2.4	1.7	Regular	-	-	-	-	-	Typical	-	-	-	-	Typical	-	-	-	-	-	-	Retain
6207	<i>Angophora leiocarpa</i>	Smooth-barked Apple	165	125	207	12.0	5.0	2.5	1.7	Regular	-	Thinning	Die-back	-	-	Typical	-	Regular	-	-	Typical	-	-	-	-	-	-	Retain
6208	<i>Corymbia citriodora</i>	Spotted Gum	120		120	11.0	2.0	2.0	1.4	Regular	-	-	-	-	-	Typical	-	-	-	-	Typical	-	-	-	-	-	-	Retain
6209	<i>Acacia leiocalyx</i>	Early-flowering Wattle	130		130	9.0	5.0	2.0	1.4	Regular	-	-	-	-	-	Typical	-	-	-	-	Typical	-	-	-	-	-	-	Retain
6210	<i>Eucalyptus siderophloia</i>	Northern Grey Ironbark	185		185	13.0	5.0	2.2	1.6	Regular	-	-	-	-	-	Typical	-	-	-	-	Typical	-	-	-	-	Termite nest	-	Retain
6211	<i>Eucalyptus siderophloia</i>	Northern Grey Ironbark	135		135	11.0	4.0	2.0	1.4	Regular	-	-	-	-	-	Typical	-	-	-	-	Typical	-	-	-	-	-	-	Retain
6212	<i>Corymbia citriodora</i>	Spotted Gum	120		120	9.0	1.0	2.0	1.4	Regular	-	-	-	-	-	Typical	-	Regular	-	-	Typical	-	-	-	-	-	-	Retain
6213	<i>Corymbia citriodora</i>	Spotted Gum	100		100	11.0	4.0	2.0	1.3	Regular	-	-	-	-	-	Typical	-	-	-	-	Typical	-	-	-	-	-	-	Retain
6214	<i>Angophora leiocarpa</i>	Smooth-barked Apple	300		300	19.0	9.0	3.6	2.0	Regular	-	-	-	-	-	Typical	-	-	-	-	Typical	-	-	-	-	-	-	Retain
6215	<i>Corymbia citriodora</i>	Spotted Gum	150		150	8.0	5.0	2.0	1.5	Regular	-	-	-	-	-	Typical	Major	-	Trunk Dmg.	-	Typical	-	-	-	-	-	-	Retain
6216	<i>Corymbia citriodora</i>	Spotted Gum	210		210	16.0	5.0	2.5	1.7	Regular	-	-	-	-	-	Typical	-	-	-	-	Typical	-	-	-	-	-	-	Retain
6217	<i>Eucalyptus tereticornis</i>	Forest Red Gum	135		135	15.0	4.0	2.0	1.4	Regular	-	-	-	-	-	Typical	-	-	-	-	Typical	-	-	-	-	-	-	Retain
6218	<i>Eucalyptus tereticornis</i>	Forest Red Gum	100		100	12.0	2.0	2.0	1.3	Regular	-	-	-	-	-	Typical	-	Regular	-	-	Typical	-	-	-	-	-	-	Retain
6219	<i>Corymbia citriodora</i>	Spotted Gum	265		265	17.0	5.0	3.2	1.9	Regular	-	-	-	-	-	Typical	-	-	-	-	Typical	-	-	-	-	-	-	Retain
6220	<i>Corymbia citriodora</i>	Spotted Gum	130		130	15.0	5.0	2.0	1.4	Regular	-	-	-	-	-	Typical	-	-	-	-	Typical	-	-	-	-	-	-	Retain
6221	<i>Eucalyptus tereticornis</i>	Forest Red Gum	145		145	13.0	2.0	2.0	1.5	Regular	-	-	-	-	-	Typical	-	-	-	-	Typical	-	-	-	-	-	-	Retain
6222	<i>Eucalyptus tereticornis</i>	Forest Red Gum	300		300	21.0	7.0	3.6	2.0	Regular	-	-	-	-	-	Typical	-	-	-	-	Typical	-	-	-	-	-	-	Retain
6223	<i>Eucalyptus siderophloia</i>	Northern Grey Ironbark	300	160	340	17.0	7.0	4.1	2.1	Regular	-	-	-	-	-	Typical	-	-	-	-	Typical	-	-	-	-	-	-	Retain
6224	<i>Eucalyptus siderophloia</i>	Northern Grey Ironbark	600		600	23.0	13.0	7.2	2.7	Regular	-	-	-	-	-	Typical	-	-	-	-	Typical	-	-	-	-	-	-	Retain
6225	<i>Eucalyptus siderophloia</i>	Northern Grey Ironbark	200		200	11.0	5.0	2.4	1.7	Regular	-	-	-	-	-	Typical	-	-	-	-	Typical	-	-	-	-	-	-	Retain
6226	<i>Eucalyptus siderophloia</i>	Northern Grey Ironbark	230		230	11.0	5.0	2.8	1.8	Regular	-	-	-	-	-	Typical	-	-	-	-	Typical	-	-	-	-	-	-	Retain
6227	<i>Eucalyptus siderophloia</i>	Northern Grey Ironbark	280		280	18.0	7.0	3.4	1.9	Regular	-	-	-	-	-	Typical	-	-	-	-	Typical	-	-	-	-	-	-	Retain
6228	<i>Eucalyptus siderophloia</i>	Northern Grey Ironbark	320		320	18.0	7.0	3.8	2.1	Regular	-	-	-	-	-	Typical	-	-	-	-	Typical	-	-	-	-	-	-	Retain
6229	<i>Eucalyptus siderophloia</i>	Northern Grey Ironbark	125		125	9.0	2.0	2.0	1.4	Regular	-	-	-	-	-	Typical	-	-	-	-	Typical	-	-	-	-	-	-	Retain
6230	<i>Eucalyptus siderophloia</i>	Northern Grey Ironbark	160		160	11.0	5.0	2.0	1.5	Regular	-	-	-	-	-	Typical	-	-	-	-	Typical	-	-	-	-	-	-	Retain
6231	<i>Eucalyptus siderophloia</i>	Northern Grey Ironbark	385		385	21.0	9.0	4.6	2.2	One-sided	-	-	-	-	-	Typical	-	-	-	-	Typical	-	-	-	-	-	-	Retain
6232	<i>Corymbia citriodora</i>	Spotted Gum	100		100	10.0	3.0	2.0	1.3	Regular	-	-	-	-	-	Typical	-	-	-	-	Typical	-	-	-	-	-	-	Retain
6233	<i>Eucalyptus siderophloia</i>	Northern Grey Ironbark	190		190	13.0	5.0	2.3	1.6	Regular	-	-	-	-	-	Typical	-	-	-	-	Typical	-	-	-	-	-	-	Retain
6235	DEAD/STAG		460		460	22.0	6.0	5.5	2.4	Regular	-	-	-	-	-	Typical	-	-	-	-	Typical	-	-	-	-	-	-	Retain
6236	<i>Corymbia citriodora</i>	Spotted Gum	260		260	13.0	8.0	3.1	1.9	Regular	-	-	-	-	-	Typical	Major	-	Trunk Dmg.	-	Typical	-	-	-	-	-	-	Retain
6237	<i>Corymbia citriodora</i>	Spotted Gum	125		125	11.0	3.0	2.0	1.4	Regular	-	-	-	-	-	Typical	-	-	-	-	Typical	-	-	-	-	-	-	Retain
6238	<i>Corymbia citriodora</i>	Spotted Gum	420		420	22.0	6.0	5.0	2.3	Regular	-	-	-	-	-	Typical	-	-	Trunk Dmg.	-	Typical	-	-	-	-	-	-	Retain
6243	<i>Eucalyptus siderophloia</i>	Northern Grey Ironbark	140		140	8.0	3.0	2.0	1.4	Regular	-	-	-	-	-	Typical	-	-	-	-	Typical	-	-	-	-	-	-	Retain
6246	<i>Acacia dispartima</i>	Hickory Wattle	130		130	5.0	4.0	2.0	1.4	Regular	-	-	-	-	-	Typical	-	-	-	-	Typical	-	-	-	-	-	-	Retain
6247	<i>Corymbia intermedia</i>	Pink Bloodwood	220	170, 100, 140	327	11.0	5.0	3.9	2.1	Regular	-	-	-	-	-	Typical	-	Regular	-	-	Typical	-	-	-	-	-	-	Retain
6248	<i>Corymbia citriodora</i>	Spotted Gum	480		480	23.0	11.0	5.8	2.4	Regular	-	-	-	-	-	Typical	-	-	-	-	Typical	-	-	-	-	-	-	Retain

Specimen Details										Canopy Condition Details						Trunk Condition Details					Fauna Details and Habitat Value							
Tree ID	Botanical Name	Common Name	Trunk DBH (mm)	Additional Trunks DBH (mm)	Total DBH (mm) [AS 4970-2009]	Height (m)	Spread (m)	Tree Protection Zone (m)	Structural Root Zone (m)	Canopy Form	Spreading	Thinning	Die-Back	Epicormic Growth	Lopped	Canopy Health	Leaning	Vines	Trunk Damage	Fire Damage	Trunk Health	Scats	Scratches	Hollows	Nest	Termite Nest	Habitat Value	Retention
6249	Angophora leiocarpa	Smooth-barked Apple	135		135	8.0	3.0	2.0	1.4	Regular	-	-	-	-	-	Typical	-	-	-	-	Typical	-	-	-	-	-	-	Retain
6252	Corymbia citriodora	Spotted Gum	245		245	16.0	6.0	2.9	1.8	Regular	-	-	-	-	-	Typical	-	-	-	-	Typical	-	-	-	-	-	-	Retain
6253	Eucalyptus moluccana	Gum-topped Box	410		410	17.0	12.0	4.9	2.3	Regular	-	-	-	-	-	Typical	-	-	-	-	Typical	-	-	-	-	-	-	Retain
6254	Corymbia citriodora	Spotted Gum	380		380	19.0	9.0	4.6	2.2	Regular	-	-	Die-back	-	-	Typical	-	-	-	-	Typical	-	-	-	-	-	-	Retain
6255	Eucalyptus moluccana	Gum-topped Box	190		190	13.0	7.0	2.3	1.6	Regular	-	-	-	-	-	Typical	-	-	-	-	Typical	-	-	-	-	-	-	Retain
6256	Eucalyptus moluccana	Gum-topped Box	570		570	18.0	9.0	6.8	2.6	Regular	-	-	-	-	-	Typical	-	-	-	-	Typical	-	-	-	-	-	-	Retain
6257	Eucalyptus moluccana	Gum-topped Box	610		610	19.0	11.0	7.3	2.7	Regular	-	-	-	-	-	Typical	-	-	-	-	Typical	-	-	-	-	-	-	Retain
6258	Eucalyptus moluccana	Gum-topped Box	620		620	26.0	11.0	7.4	2.7	Regular	-	-	-	-	-	Typical	-	-	-	-	Typical	-	-	-	-	-	-	Retain
6260	Eucalyptus moluccana	Gum-topped Box	380		380	22.0	9.0	4.6	2.2	Regular	-	-	-	-	-	Typical	-	-	-	-	Typical	-	-	-	-	-	-	Retain
6261	Eucalyptus moluccana	Gum-topped Box	610		610	25.0	11.0	7.3	2.7	Regular	-	-	-	-	-	Typical	-	-	-	-	Typical	-	-	-	-	-	-	Retain
6262	Eucalyptus moluccana	Gum-topped Box	290		290	19.0	9.0	3.5	2.0	Regular	-	-	-	-	-	Typical	-	-	-	-	Typical	-	-	-	-	-	-	Retain
6263	Eucalyptus moluccana	Gum-topped Box	190		190	13.0	5.0	2.3	1.6	Regular	-	-	-	-	-	Typical	-	Native	-	-	Typical	-	-	-	-	-	-	Retain
6264	Eucalyptus moluccana	Gum-topped Box	490		490	22.0	10.0	5.9	2.5	Regular	-	-	-	-	-	Typical	-	-	-	-	Typical	-	-	-	-	-	-	Retain
6265	Eucalyptus moluccana	Gum-topped Box	460		460	22.0	11.0	5.5	2.4	Regular	-	-	-	-	-	Typical	-	-	-	-	Typical	-	-	-	-	-	-	Retain
6266	Eucalyptus moluccana	Gum-topped Box	430		430	21.0	9.0	5.2	2.3	Regular	-	-	-	-	-	Typical	-	-	-	-	Typical	-	-	-	-	-	-	Retain
6267	Eucalyptus moluccana	Gum-topped Box	360		360	21.0	9.0	4.3	2.2	Regular	-	-	-	-	-	Typical	-	-	-	-	Typical	-	-	-	-	-	-	Retain
6268	Eucalyptus moluccana	Gum-topped Box	980		980	21.0	11.0	11.8	3.3	Regular	-	-	-	-	Lopped	Typical	-	-	Trunk Dmg.	-	Typical	-	-	-	-	-	-	Retain