

PLANS AND DOCUMENTS
referred to in the PDA
DEVELOPMENT APPROVAL

Approval no: DEV2026-SCR-5165

Date: 1 September 2026



8th Wonder

ANZ
Maroochydore
Sky Sign

26 June 2026
Issue 05

Allocation Plan



Level 15

PLANS AND DOCUMENTS
referred to in the PDA
DEVELOPMENT APPROVAL

Approval no: DEV2026-SCR-5165


Date: 1 September 2026


Queensland
Government

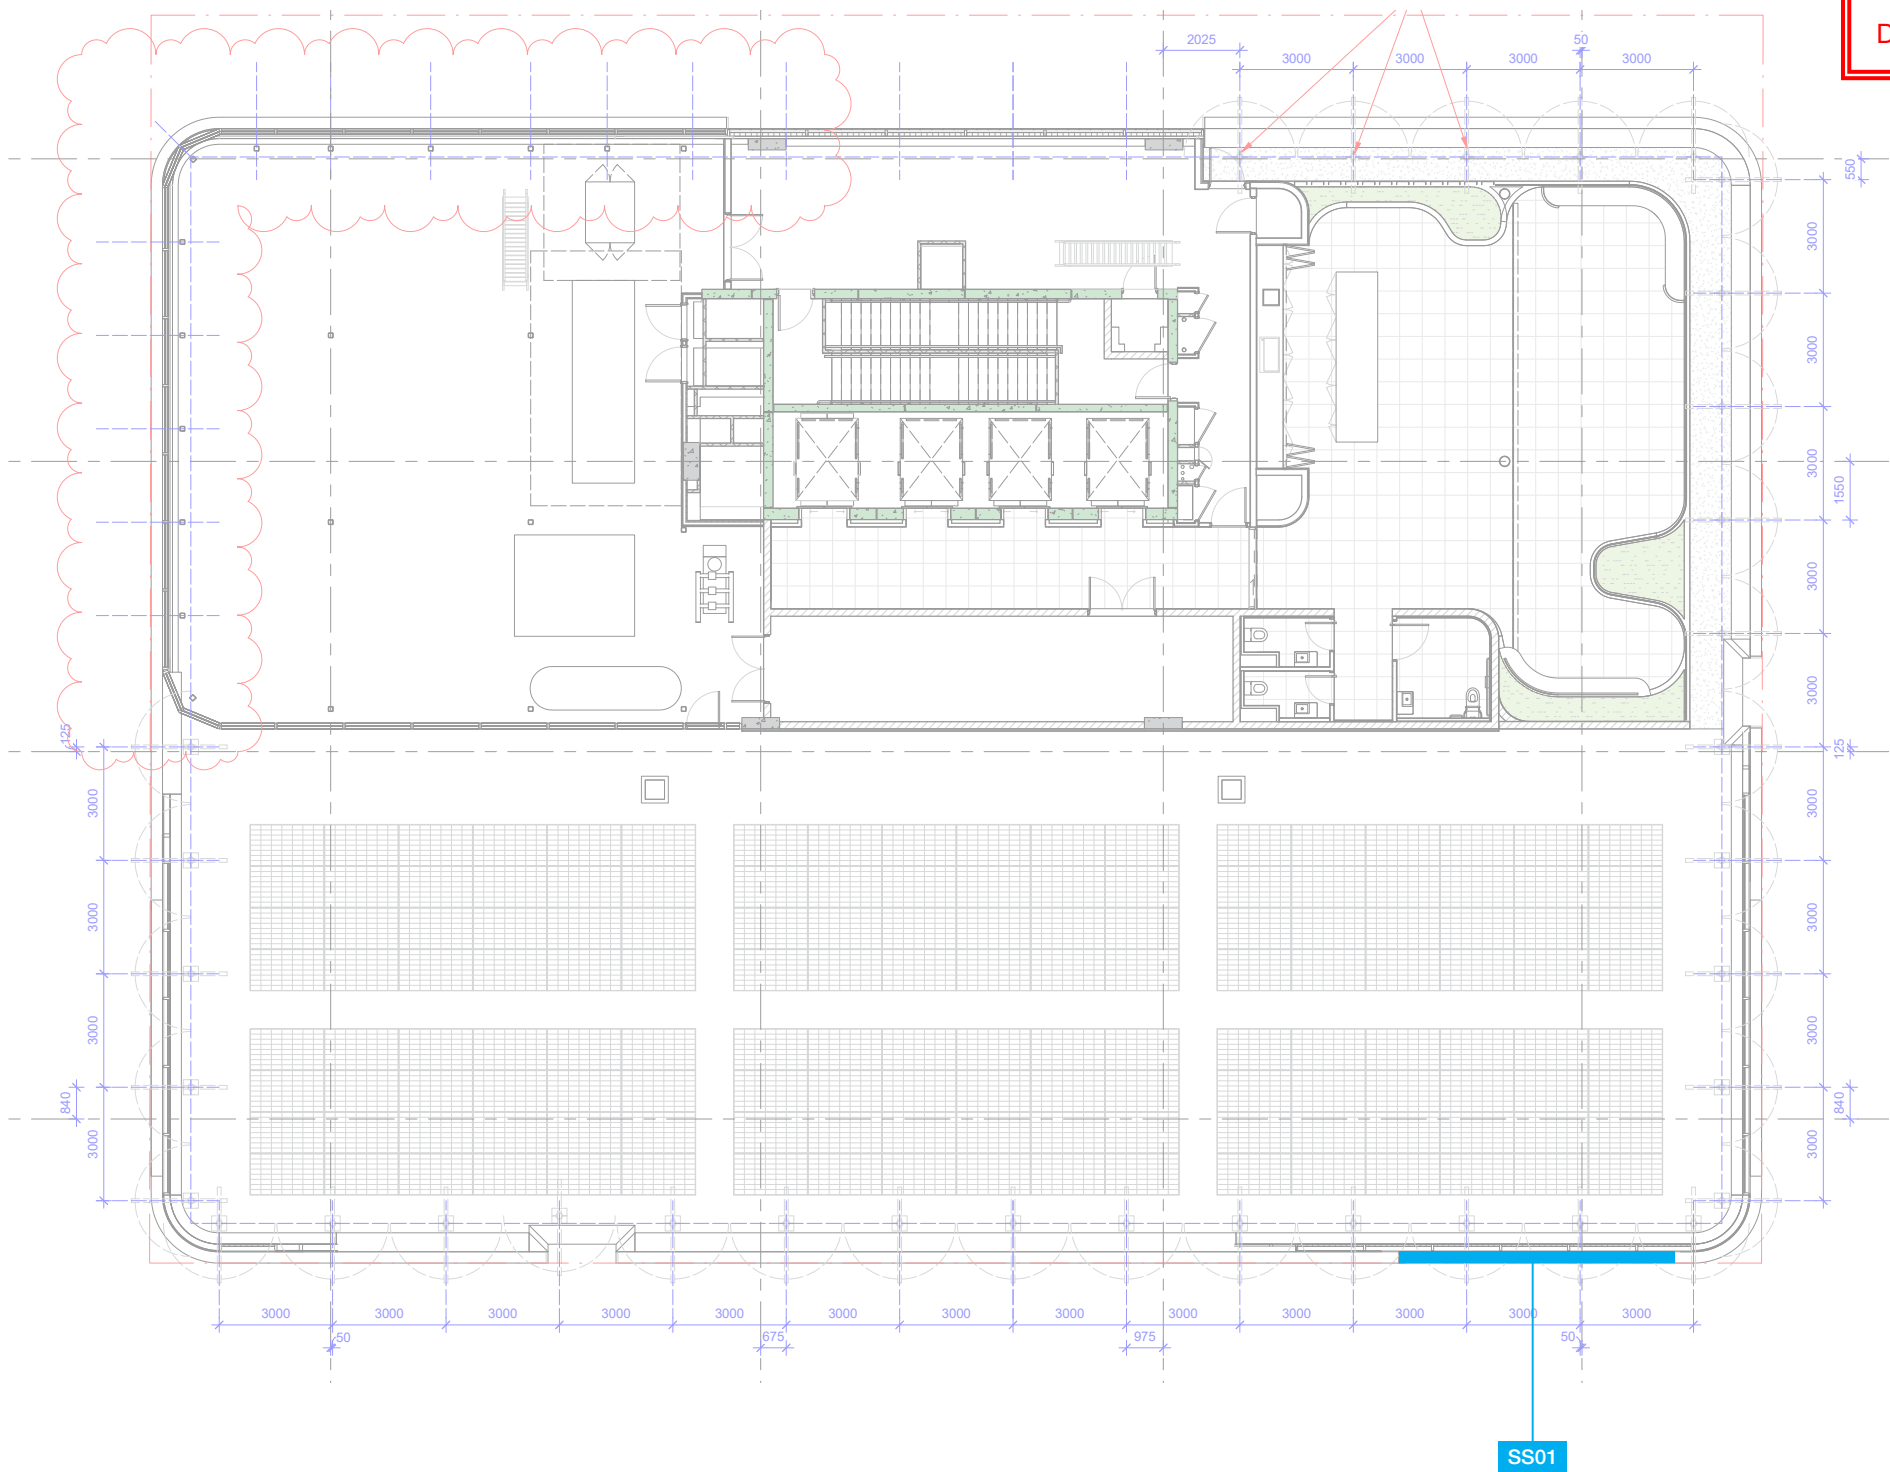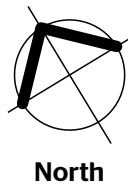

Plan - Level 15
Scale 1:200

South - SS01 Sky Sign

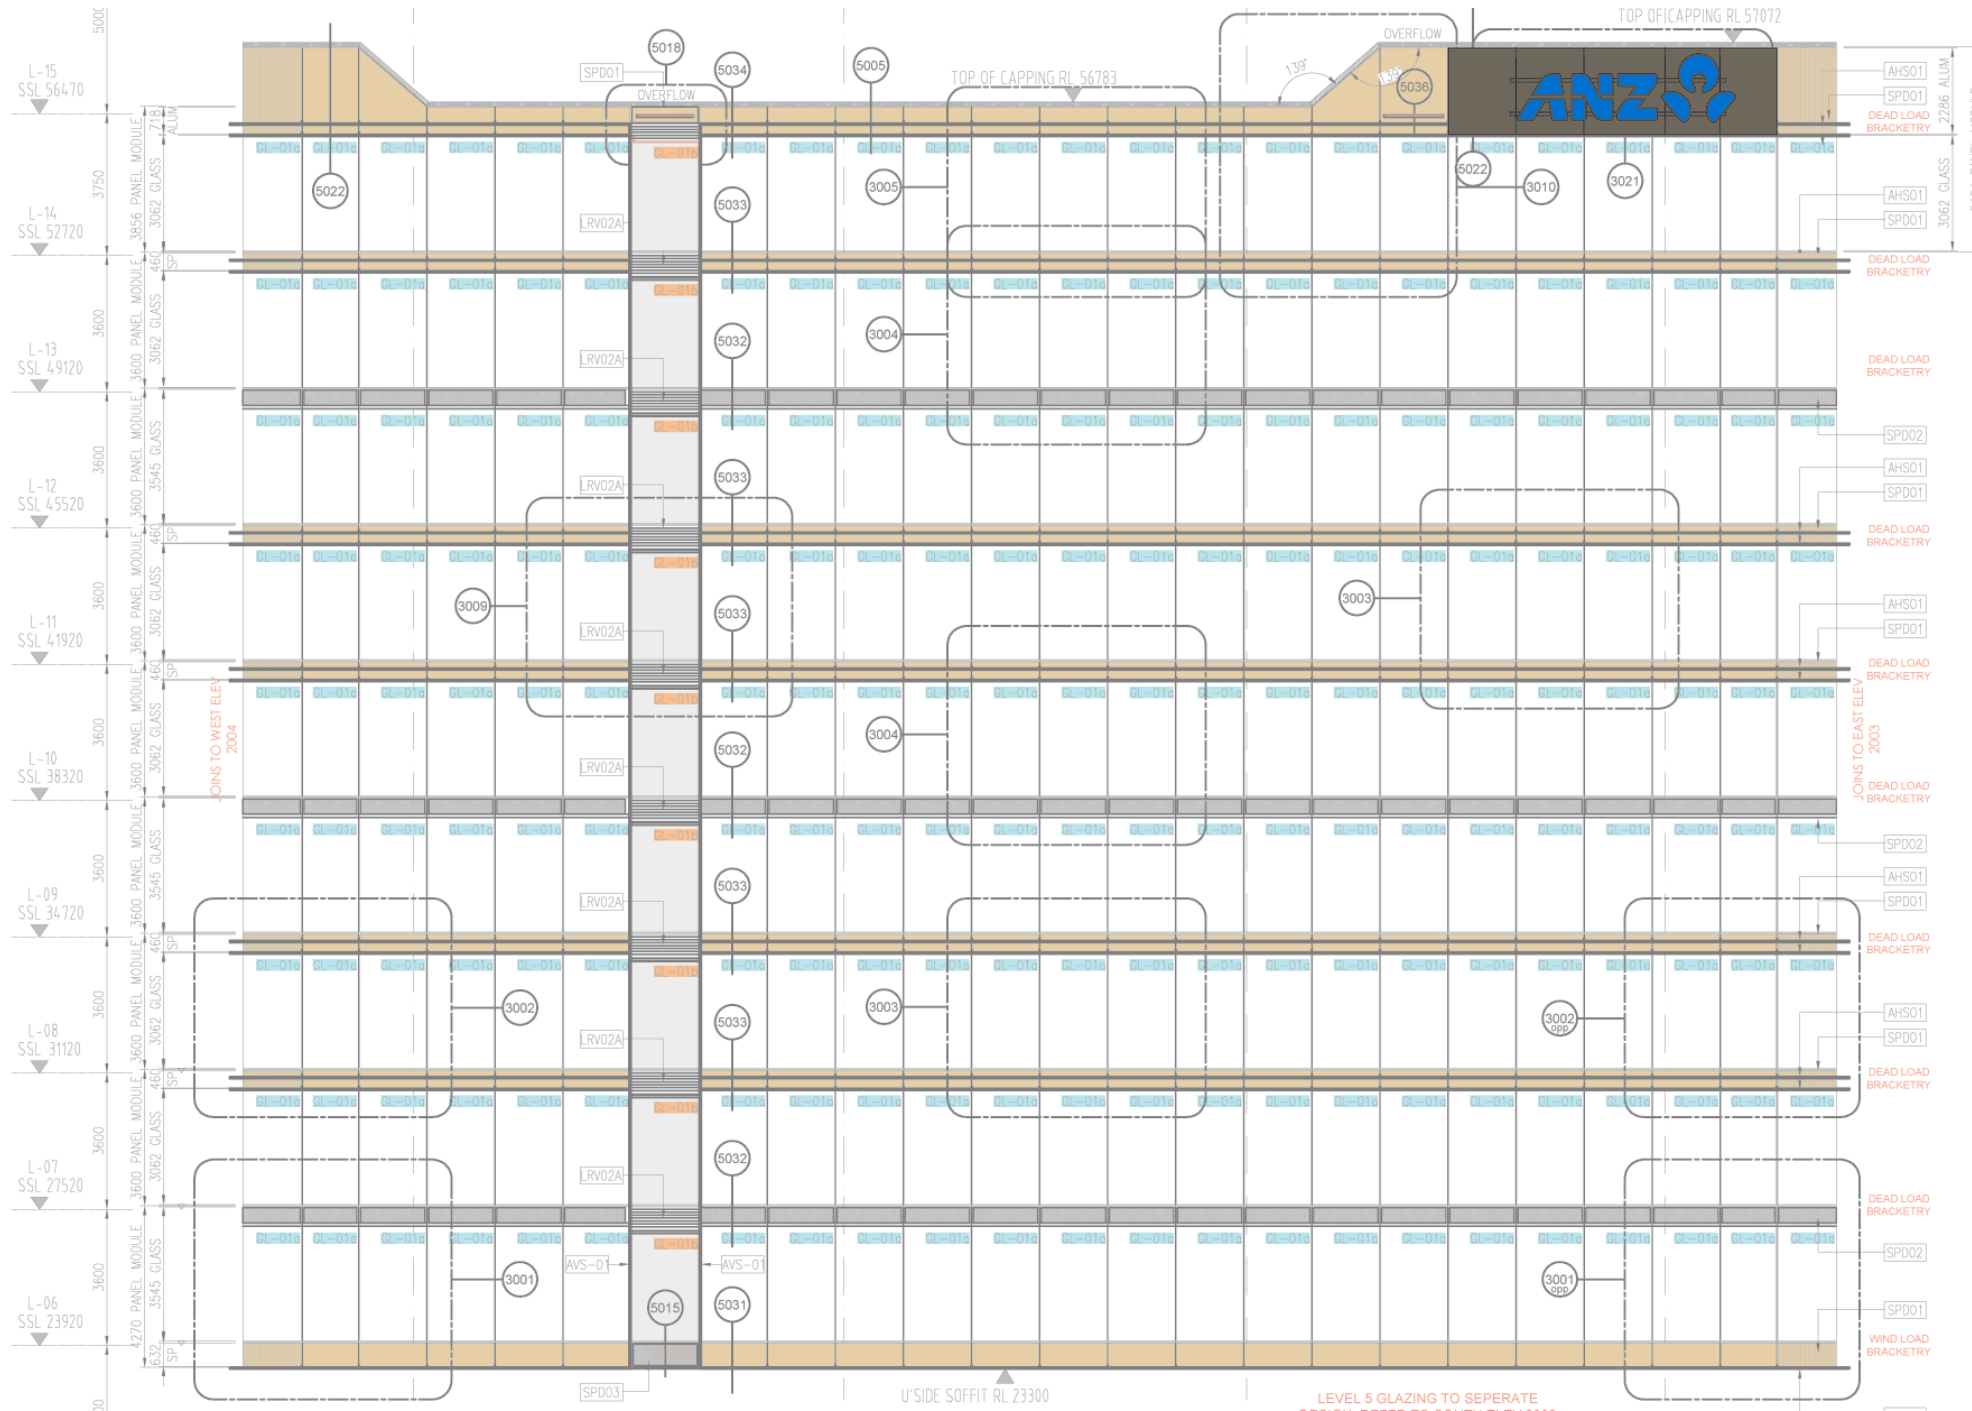

Scale 1:200

PLANS AND DOCUMENTS referred to in the PDA DEVELOPMENT APPROVAL



Approval no: DEV2026-SCR-5165

Date: 1 September 2026

SS01 Sky Sign - South Elevation

Viewing Distances
Minimum 56m from ground

“ANZ” - 1225mmH = Approx 350m
Lotus - 1800mmH = Approx 515m

TEXT HEIGHT DISTANCE	
> +35mmH for every 10m	
distance	mmH
50	175
100	350
150	525
200	700
250	875
300	1050
400	1400
500	1750
600	2100




Elevation - South - L6-15 - Indicative Illumination
Scale 1:50

PLANS AND DOCUMENTS
referred to in the PDA
DEVELOPMENT APPROVAL


Queensland
Government

Approval no: DEV2026-SCR-5165

Date: 1 September 2026

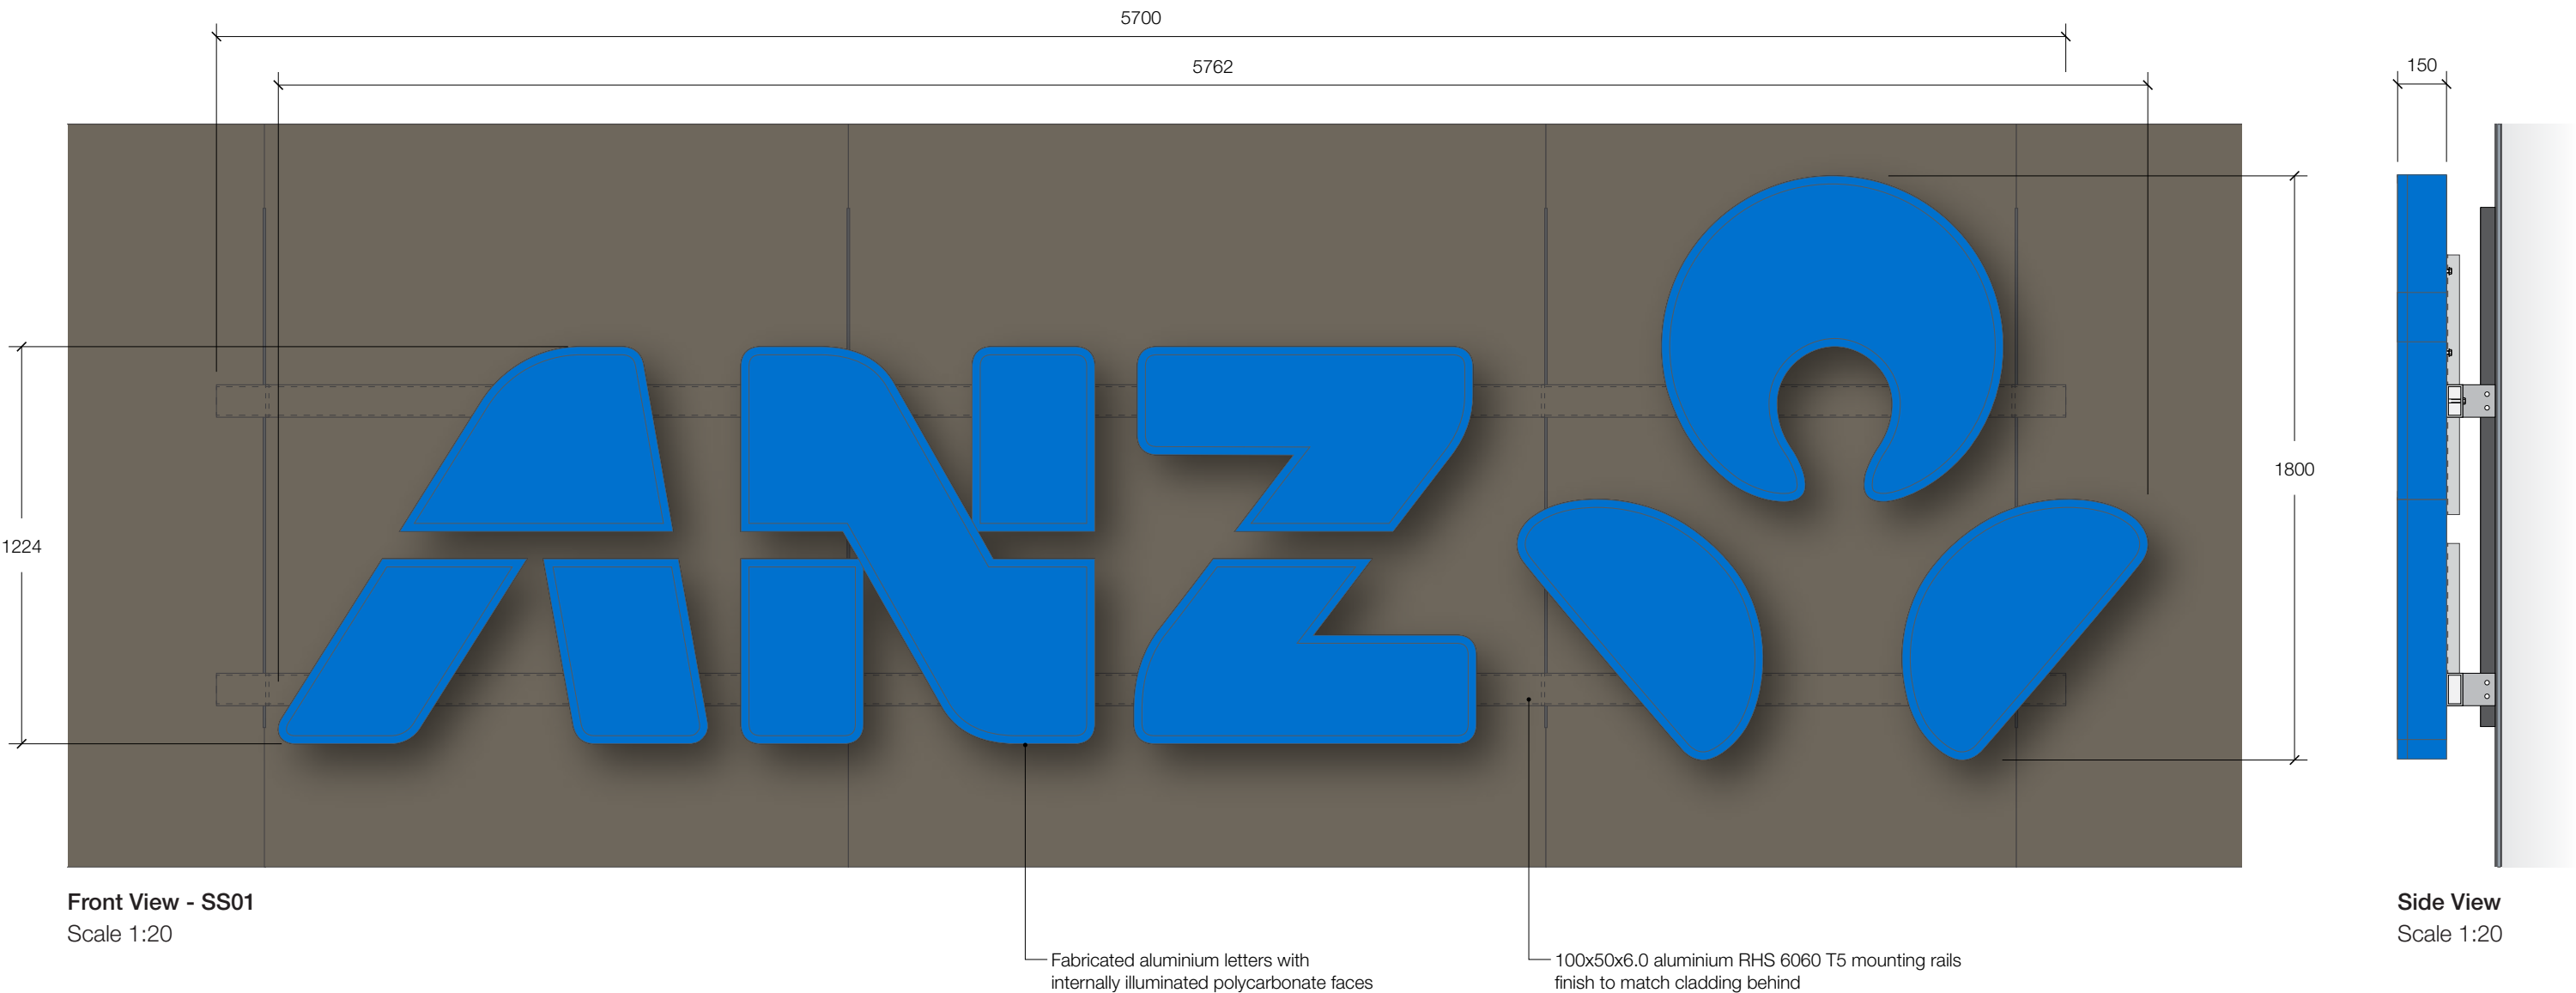



SS01 Sky Sign

Typical Letter Construction

PLANS AND DOCUMENTS
referred to in the PDA
DEVELOPMENT APPROVAL

Approval no: DEV2026-SCR-5165
Date: 1 September 2026


Queensland
Government

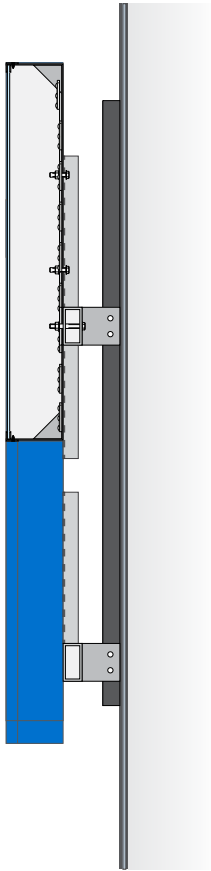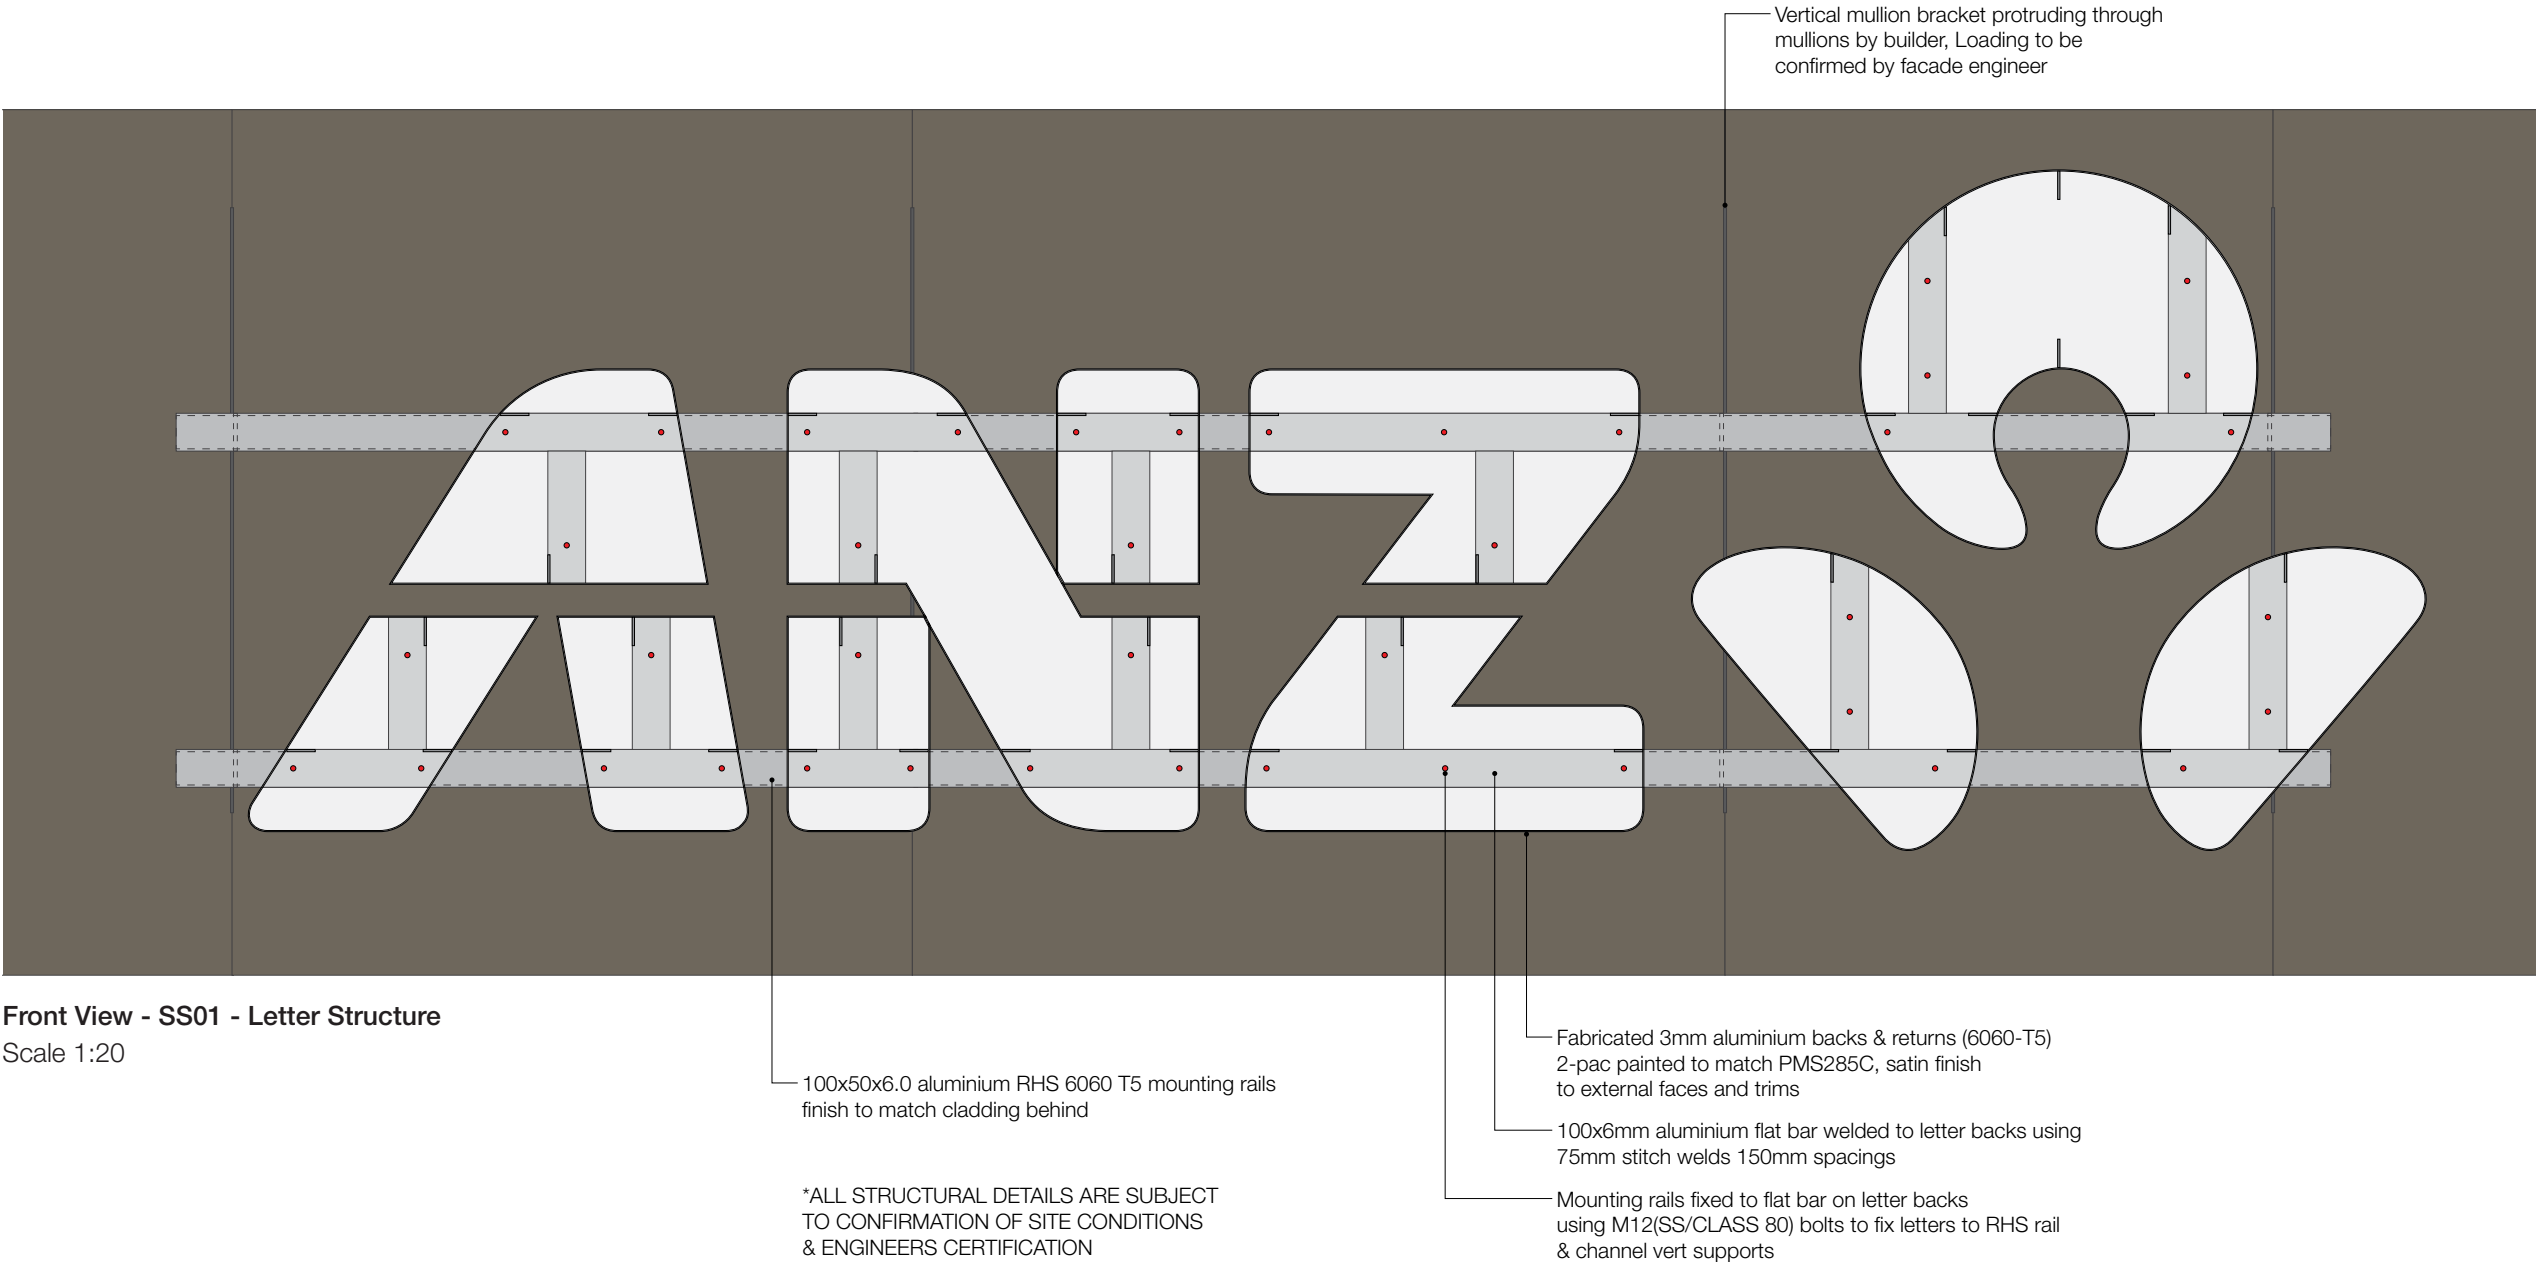

Side View
Scale 1:20


SS01 Sky Sign


Typical Rail Construction

PLANS AND DOCUMENTS
referred to in the PDA
DEVELOPMENT APPROVAL

Approval no: DEV2026-SCR-5165
Date: 1 September 2026


Queensland
Government

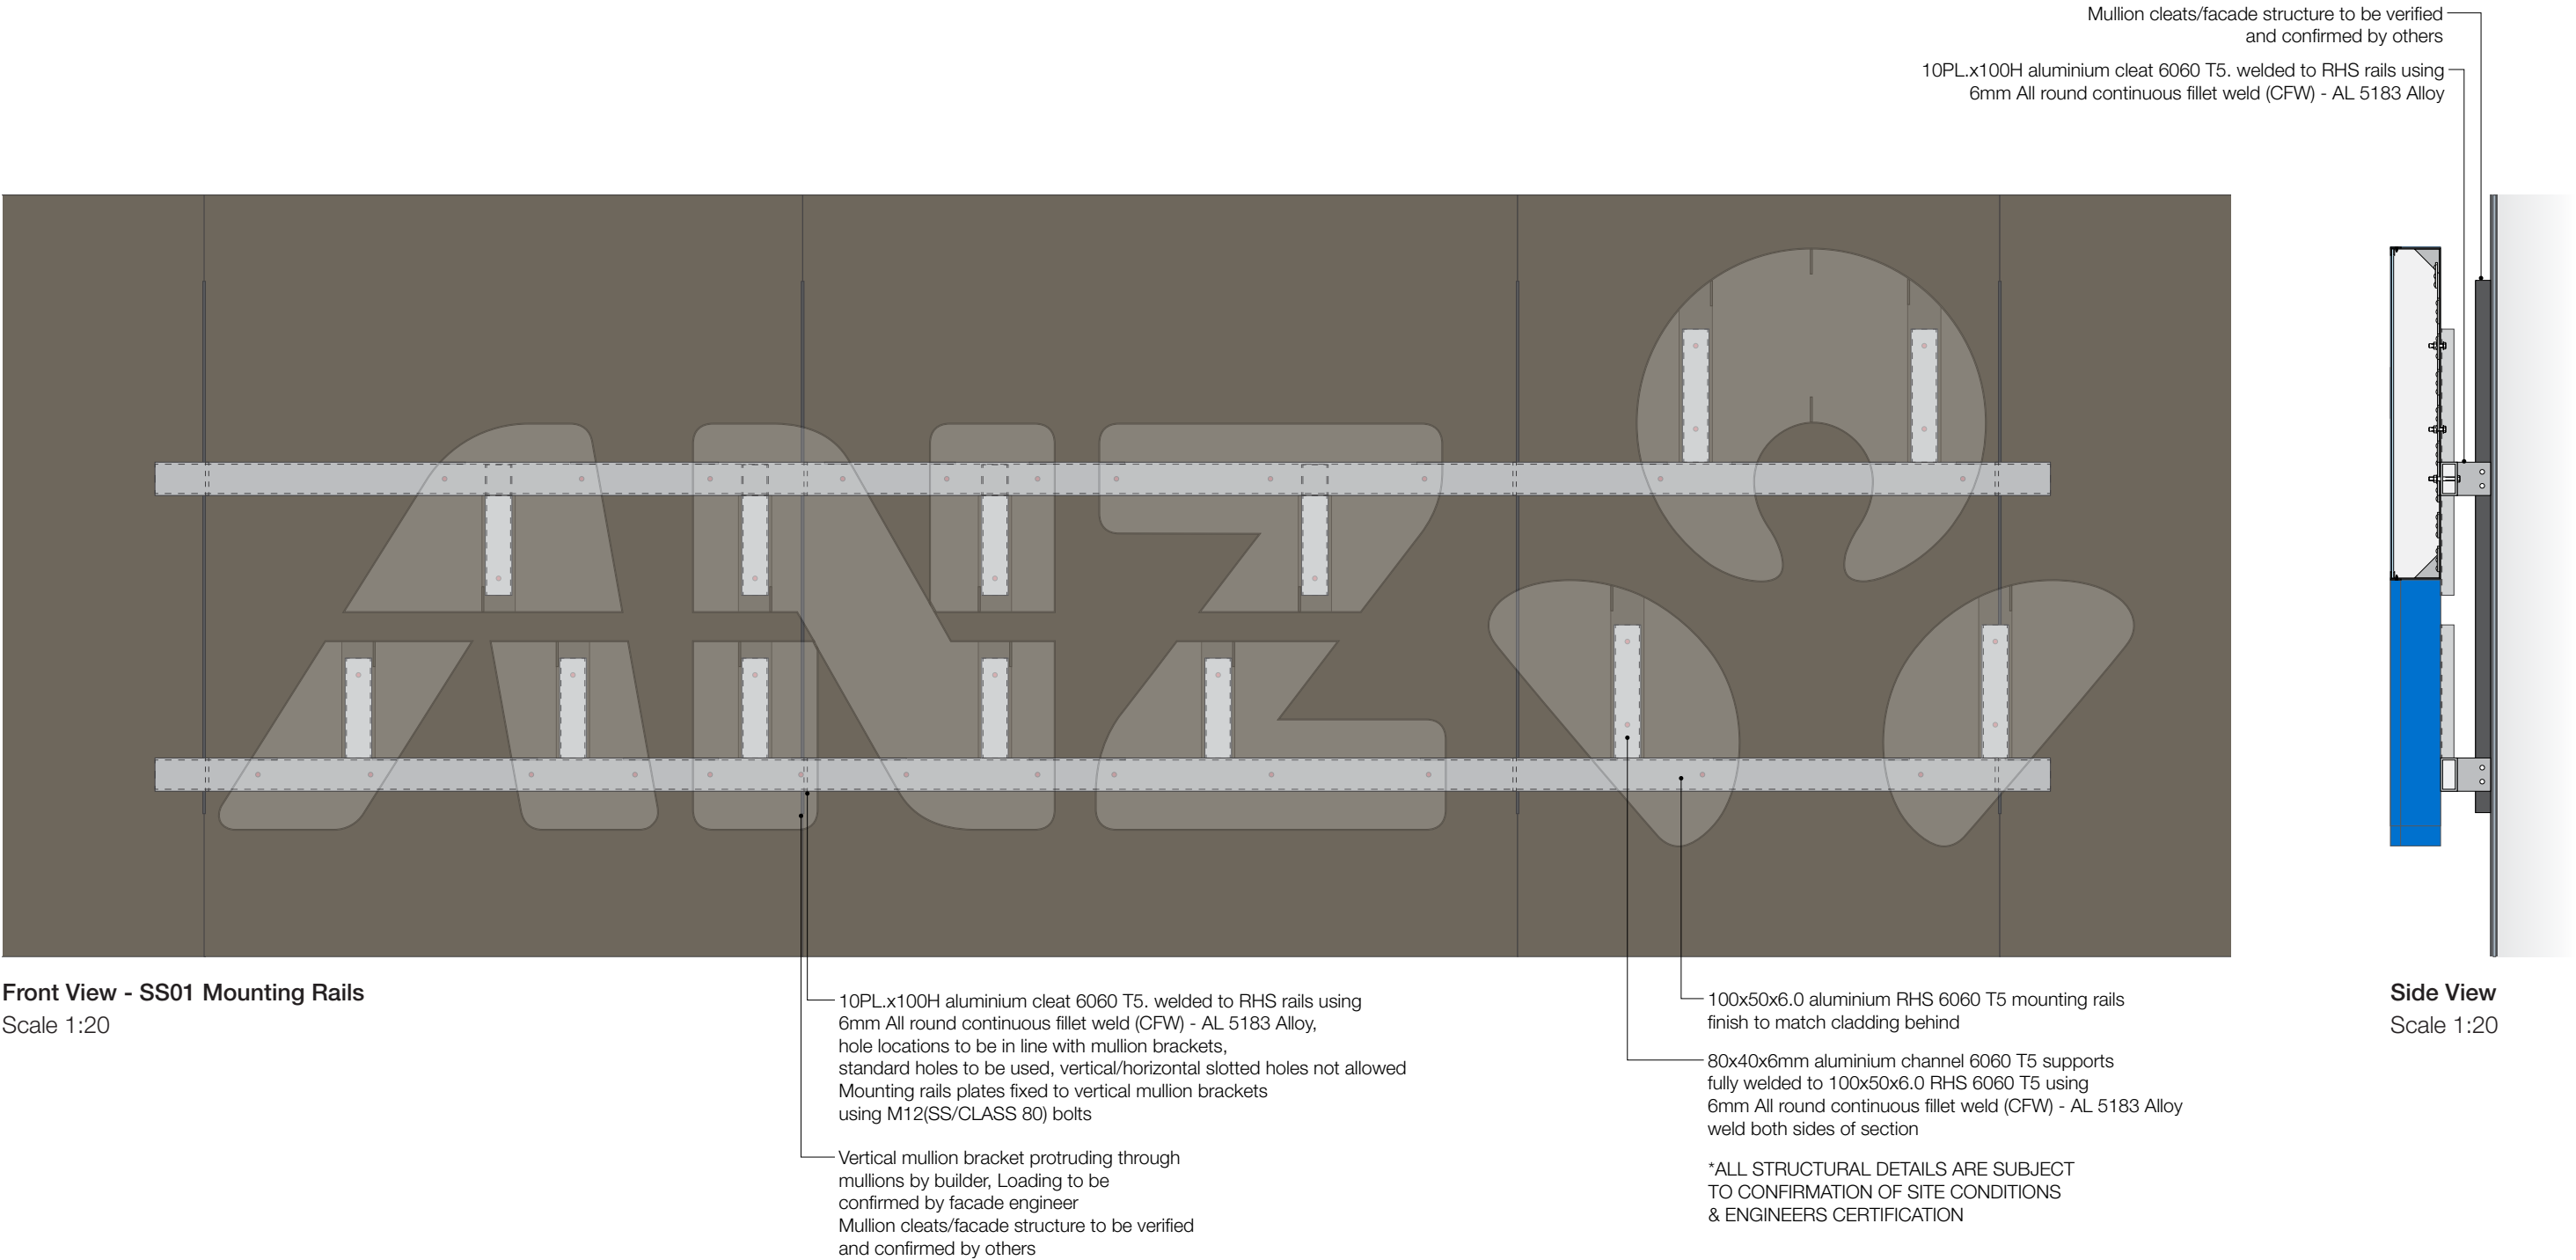

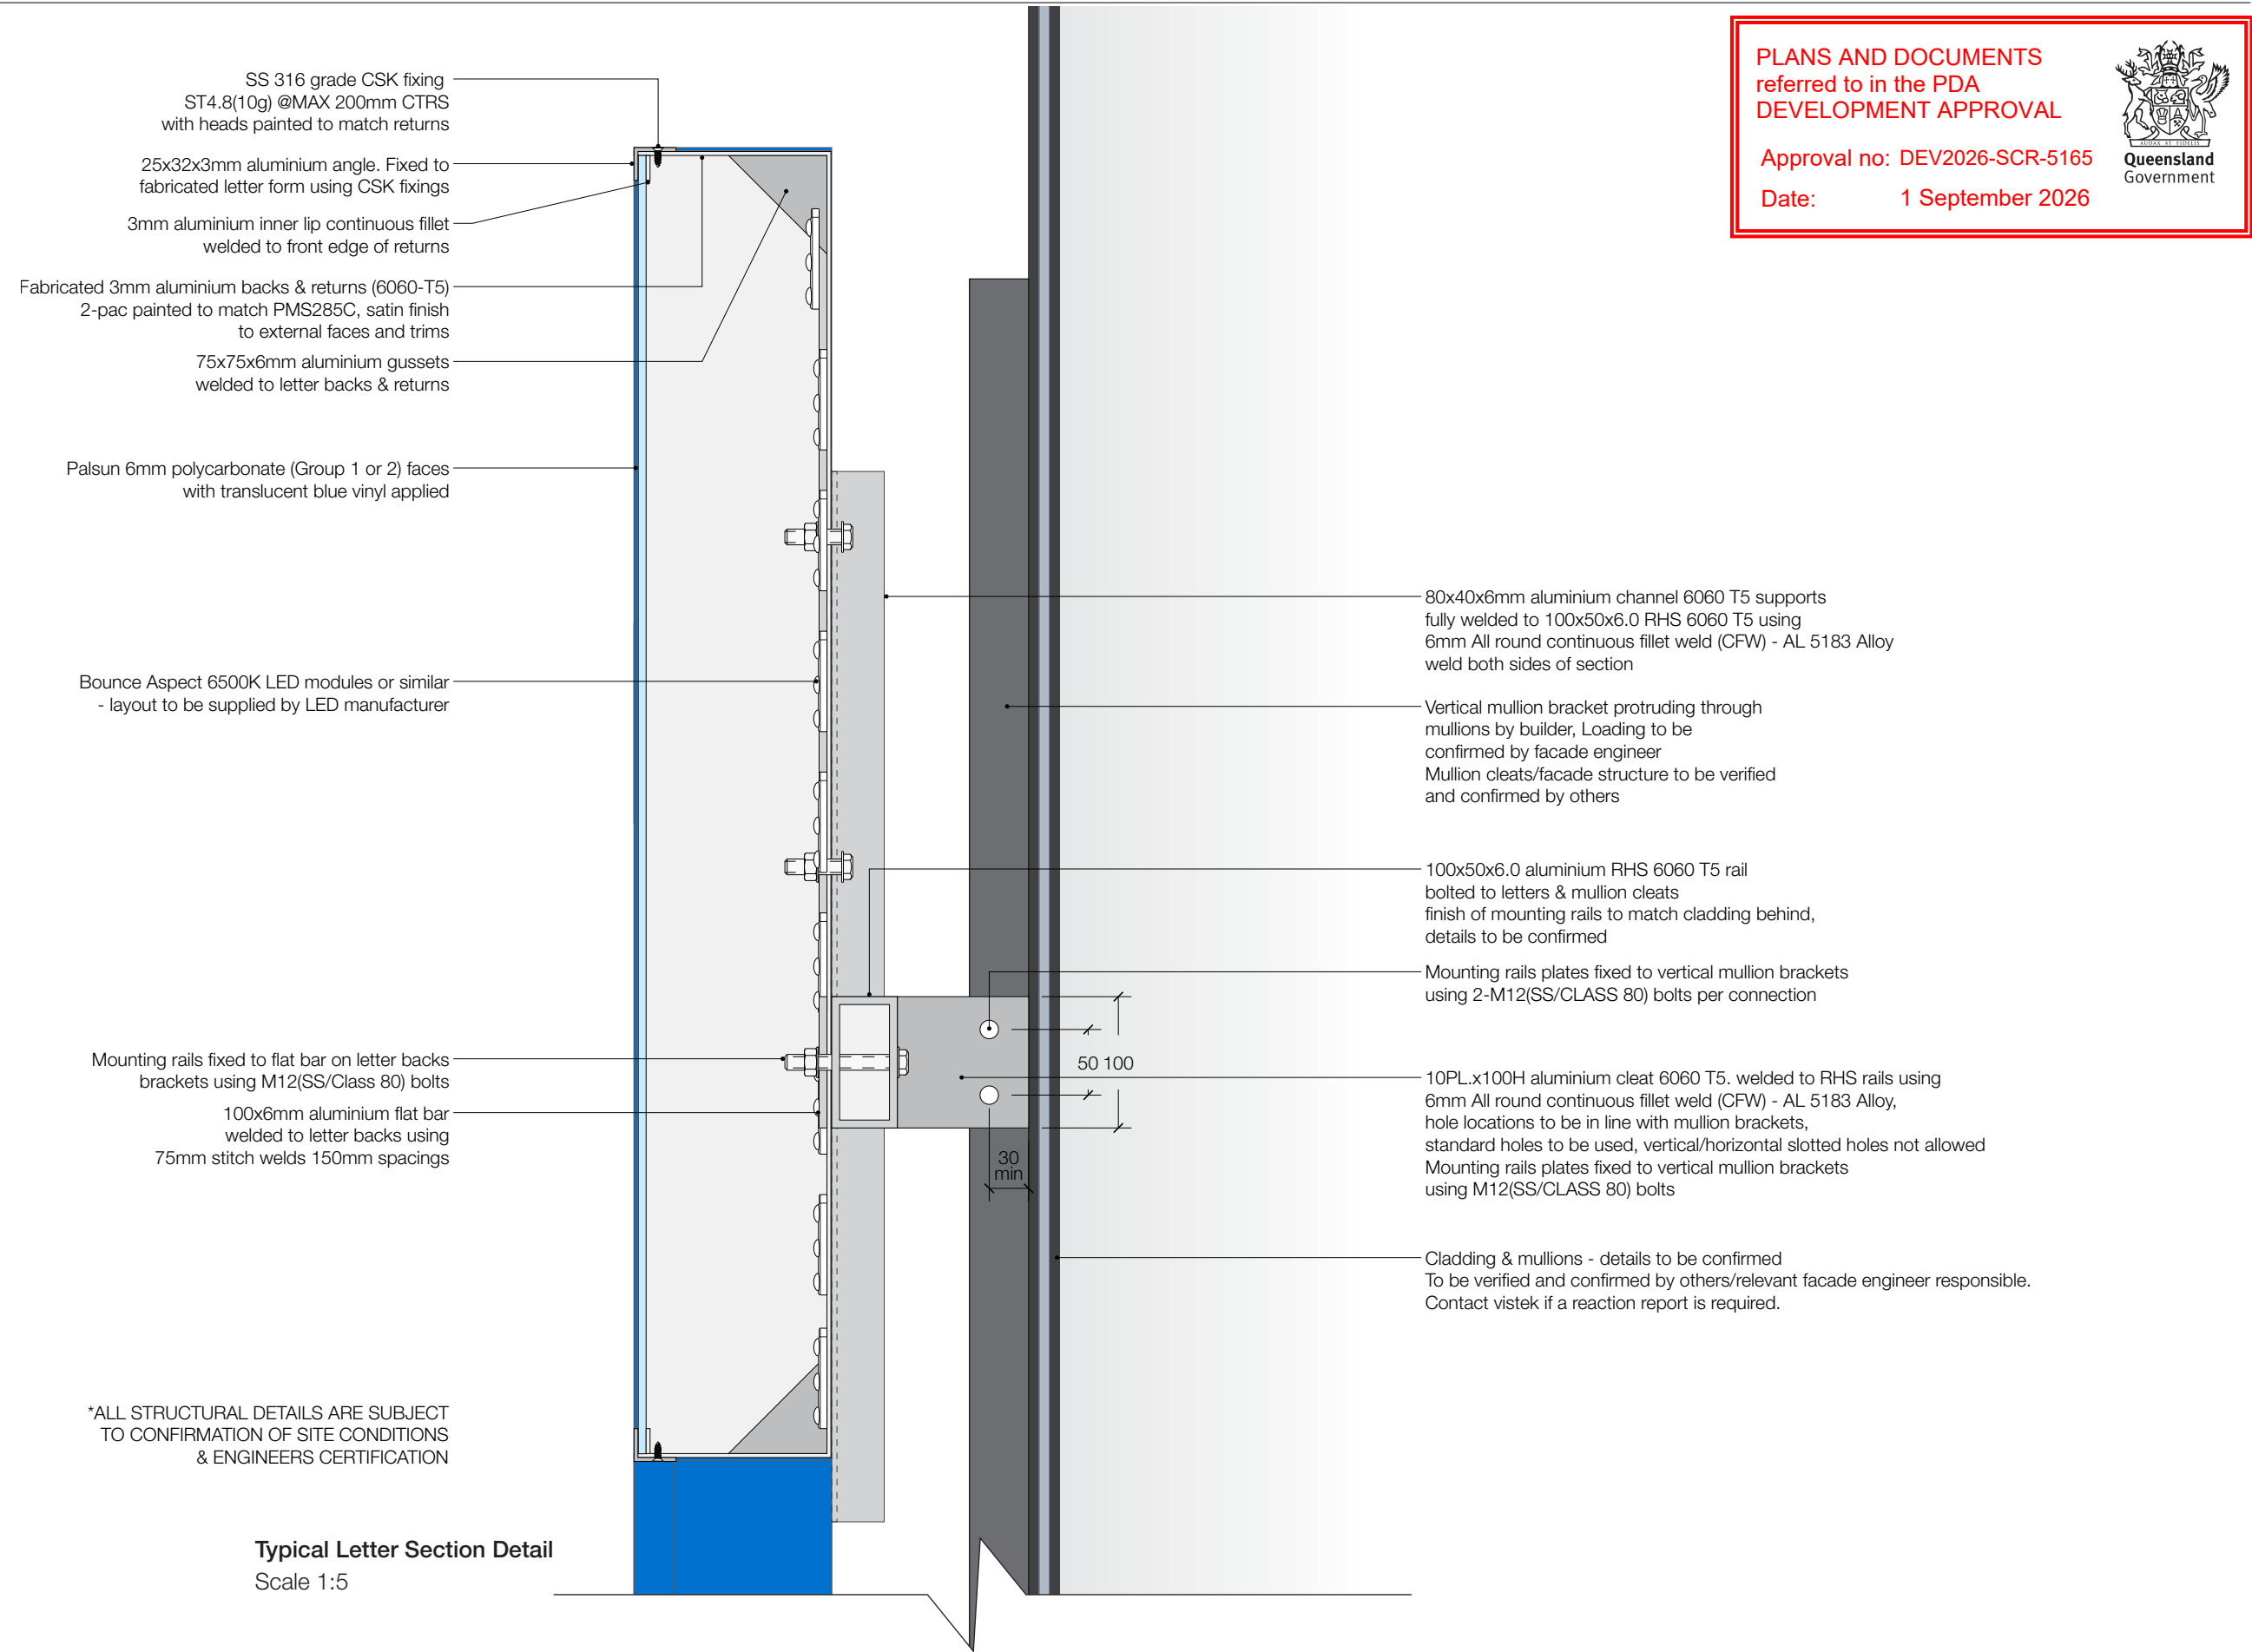

SS01 Sky Sign Fascia Details - South

PLANS AND DOCUMENTS
referred to in the PDA
DEVELOPMENT APPROVAL

Approval no: DEV2026-SCR-5165

Date: 1 September 2026

