

PLANS AND DOCUMENTS
referred to in the PDA APPROVAL

- 5 MAR 2015


MEDQ

VEGETATION MANAGEMENT PLAN FLAGSTONE WEST STAGE I SUBMISSION

DRAWING SCHEDULE

Dwg No.	Drawing Title	Issue	Date
6207 E 01	Vegetation Management Plan Cover Sheet	C	19/02/2015
6207 E 02	Vegetation Management Plan Notes	C	19/02/2015
6207 E 03	Vegetation Management Plan Internal Development	C	19/02/2015
6207 E 04	Vegetation Management Plan Internal Development	C	19/02/2015
6207 E 05	Vegetation Management Plan Internal Development	C	19/02/2015
6207 E 06	Vegetation Management Plan Internal Development	C	19/02/2015
6207 E 07	Vegetation Management Plan Internal Development	C	19/02/2015
6207 E 08	Vegetation Management Plan Internal Development	C	19/02/2015
6207 E 09	Vegetation Management Plan Internal Development	C	19/02/2015
6207 E 10	Vegetation Management Plan Internal Development	C	19/02/2015
6207 E 11	Vegetation Management Plan Internal Development	C	19/02/2015
6207 E 12	Vegetation Management Plan Internal Development	C	19/02/2015
6207 E 13	Vegetation Management Plan Internal Development	C	19/02/2015
6207 E 14	Vegetation Management Plan Internal Development	C	19/02/2015
6207 E 15	Vegetation Management Plan Internal Development	C	19/02/2015
6207 E 16	Vegetation Management Plan Internal Development	C	19/02/2015
6207 E 17	Vegetation Management Plan Internal Development	C	19/02/2015
6207 E 18	Vegetation Management Plan Internal Development	C	19/02/2015
6207 E 19	Vegetation Management Plan Internal Development	C	19/02/2015
6207 E 20	Vegetation Management Plan Internal Development	C	19/02/2015
6207 E 21	Vegetation Management Plan Internal Development	C	19/02/2015
6207 E 22	Vegetation Management Plan Appendix 1 - Tree Schedules	C	19/02/2015
6207 E 23	Vegetation Management Plan Appendix 2 - NESS Compliance	C	19/02/2015
6207 E 24	Vegetation Management Plan Appendix 3 - Context Plan - Sandy Creek	C	19/02/2015
6207 E 25	Vegetation Management Plan Appendix 4 - Significant Biodiversity Values Plan	C	19/02/2015

Version C of this VMP retains edits and amendments requested by
Economic Development Queensland (EDQ)

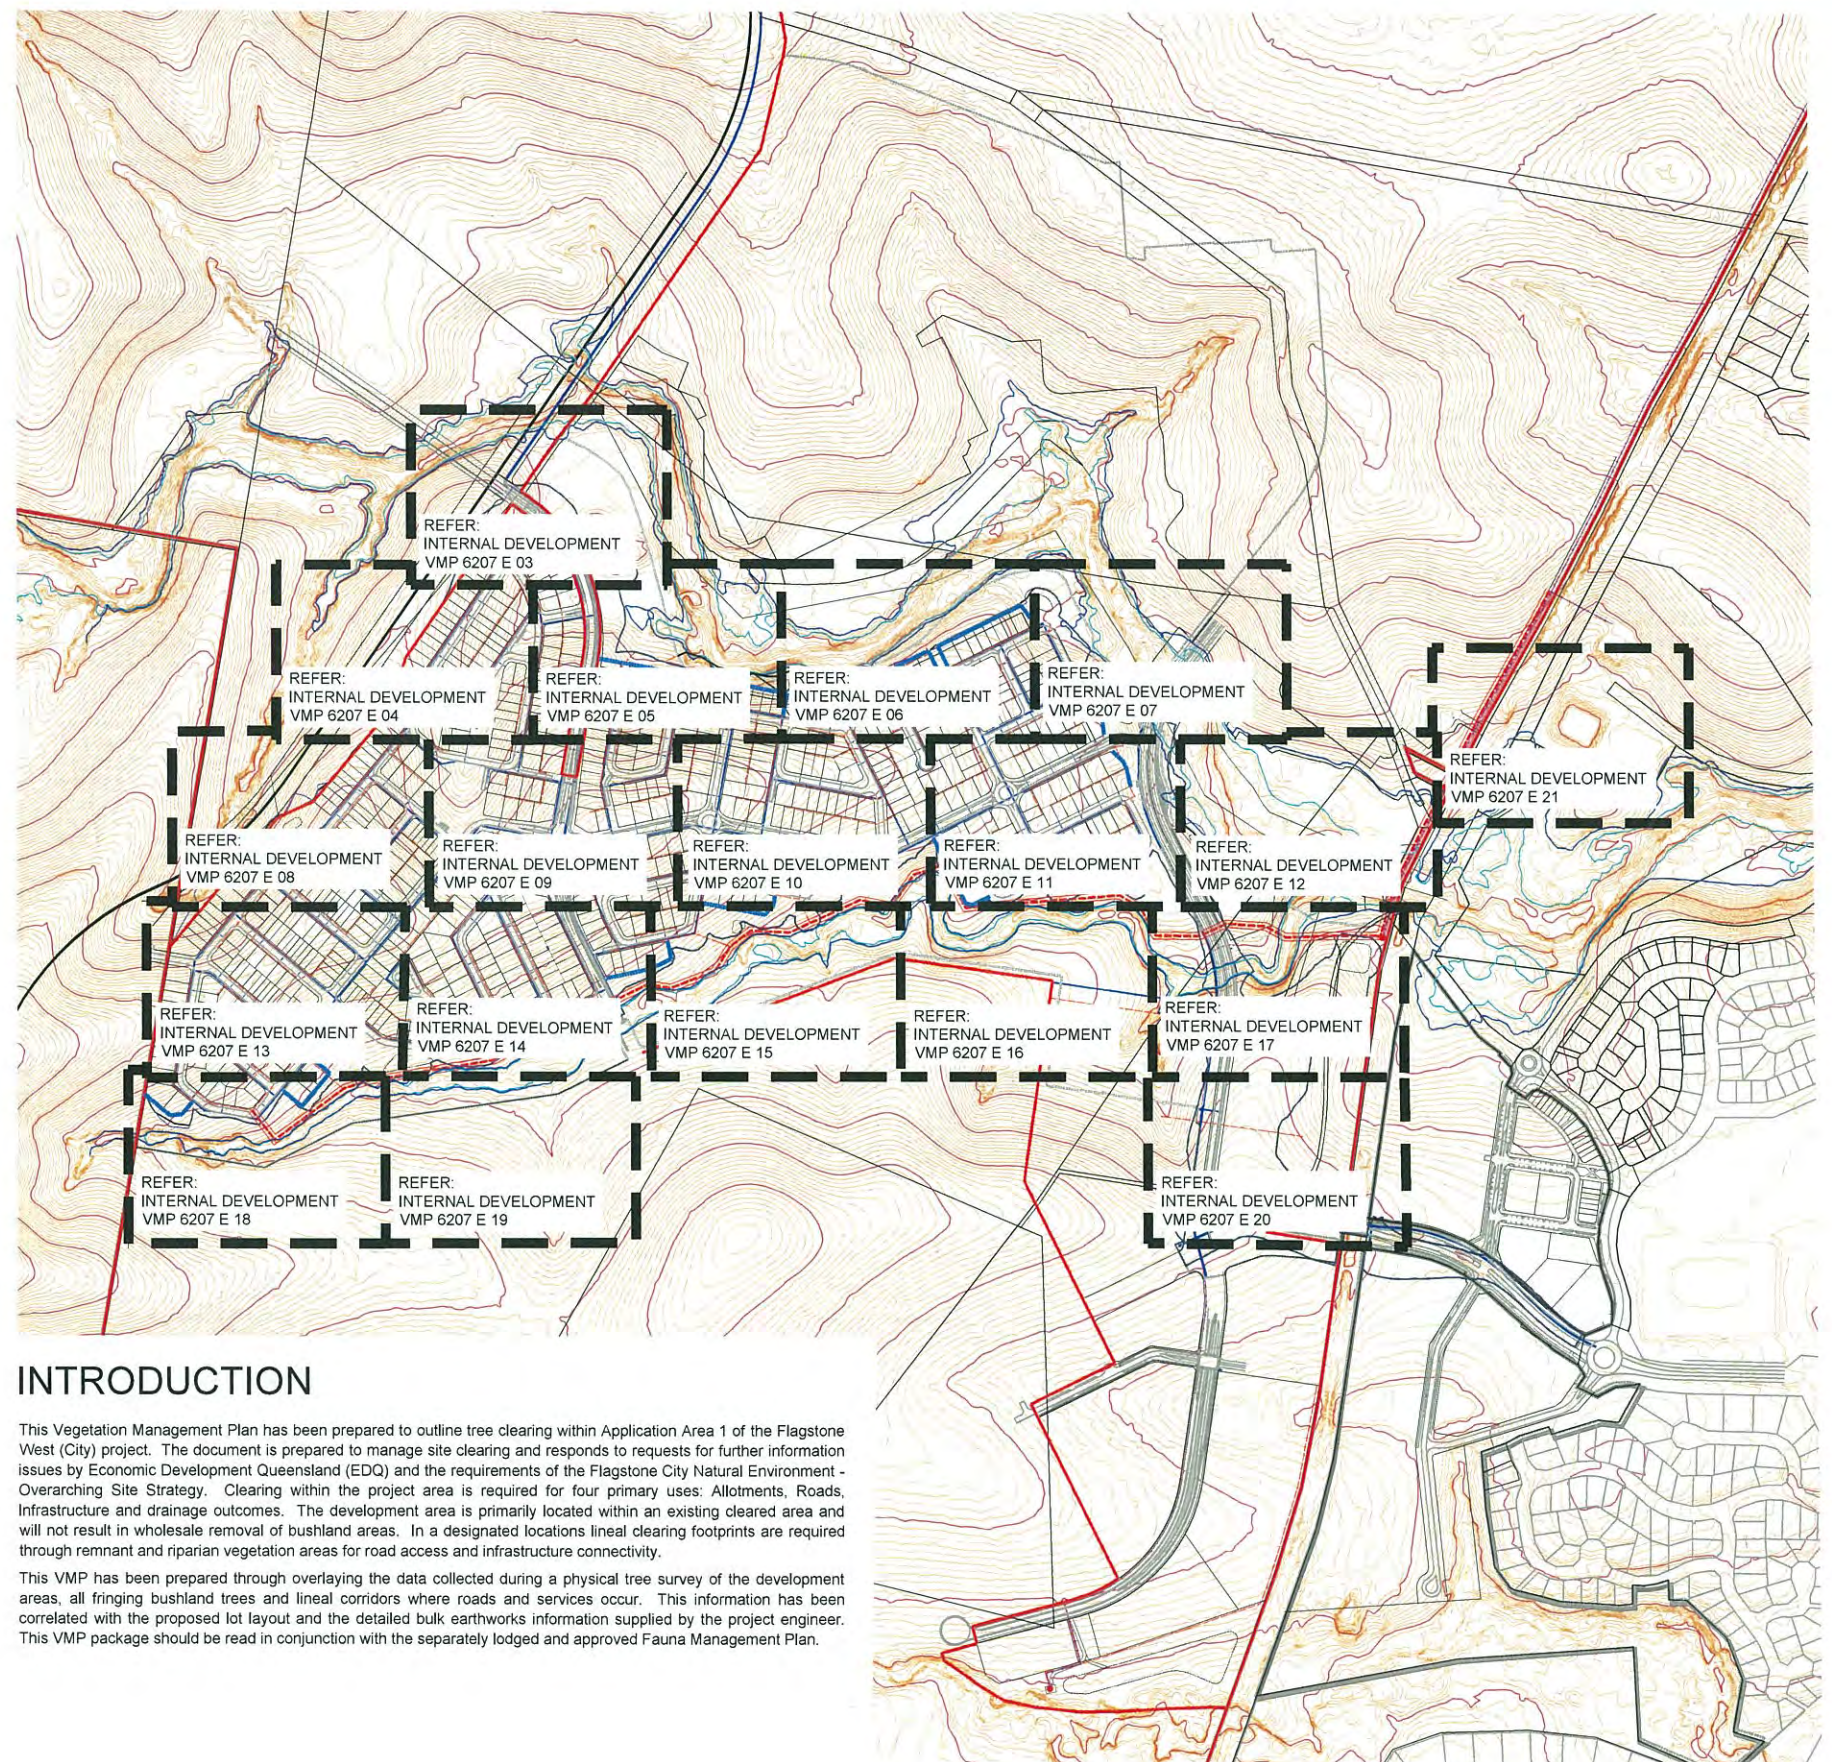

INTRODUCTION

This Vegetation Management Plan has been prepared to outline tree clearing within Application Area 1 of the Flagstone West (City) project. The document is prepared to manage site clearing and responds to requests for further information issues by Economic Development Queensland (EDQ) and the requirements of the Flagstone City Natural Environment - Overarching Site Strategy. Clearing within the project area is required for four primary uses: Allotments, Roads, Infrastructure and drainage outcomes. The development area is primarily located within an existing cleared area and will not result in wholesale removal of bushland areas. In a designated locations lineal clearing footprints are required through remnant and riparian vegetation areas for road access and infrastructure connectivity.

This VMP has been prepared through overlaying the data collected during a physical tree survey of the development areas, all fringing bushland trees and lineal corridors where roads and services occur. This information has been correlated with the proposed lot layout and the detailed bulk earthworks information supplied by the project engineer. This VMP package should be read in conjunction with the separately lodged and approved Fauna Management Plan.

J:\6207 Flagstone City, Jimboomba (Peet Limited)\Working Files\AutoCAD\IE - Vegetation (Assessment, Management and Rehabilitation) Plans\VMP Precinct 1 West\6207 E 01 Vegetation Management Plan.dwg

NOTES

1.0 BACKGROUND:

Issue C of the VMP package has been prepared post requests for additional information from EDQ and a joint meeting held with EDQ's assessing consultant Litoria Consulting. Issue C includes a number of additions, amendments and minor changes which are broadly summarised as:

- 1) No works outside of the Context plan area are sought for approval as part of this submission. Trees are shown, however listed for retention and not part of this application.
- 2) Bushfire clearing, trail and fuel reduction area line work has been added to the VMP to ensure consistency between these documents.
- 3) More detailed contour information showing the Q100 and Q5 flooding corridors through the remnant corridors has been added to the data set.
- 4) A copy of the Significant Biodiversity Plan for the Area is included within the appendices to this VMP Package.
- 5) A copy of the context area plan showing development fronts on the north and south of Sandy Creek is included in this appendices to demonstrate the proposal results in a development free 200m corridor around this creek system.
- 6) A copy of all criteria including a response to relevant items from the Endorsed Whole of Site Natural Environment Site Strategy is included as a tabulated appendices to the VMP Package.
- 7) A number of notes, plans and legend changes pertaining to infrastructure, TPZs and the future role of arborists in the tree retention process.
- 8) Earthworks and tree removal has been removed from internal parkland areas. Notes stating further approvals to remove tree in these locations will occur as part of the final landscape submissions.

2.0 GENERAL

This **Vegetation Management Plan (VMP)** for the Internal Development Area has been prepared for Economic Development Queensland at the request of PEET FLAGSTONE CITY PTY LTD and is designed to manage the removal and protection of vegetation over the development area required for Flagstone West Stage 1 for residential purposes construction.

The purpose of this plan is to identify existing trees to be removed and retained, tree protection fencing and manage construction activity to minimise disturbance to existing trees.

The management plan has been produced by overlaying the following existing site data with proposed works to determine impacts and disturbance:

1. Detailed Site Survey Information (Existing levels, contours, access, structures, tree locations, roads etc)
2. Site Layout Plans (Roads, lot layouts, etc) [RPS]
3. Civil Engineering plans [CARDNO]

3.0 PROJECT MANAGEMENT

Vegetation management and its processes is an integral part of the construction and operational phase. The site contractor is responsible for all onsite works including overseeing vegetation clearing, health and safety of fauna and adhering to both council's conditions and guidelines and Australian Standards - "Protection of Trees on Development Sites AS4970-2009.

Additional site and consulting contacts for queries regarding to the Vegetation Clearing and Management Plans include;

CLIENT CONTACT: PEET FLAGSTONE CITY PTY LTD
Mr Costas Alexandrou

ENVIRONMENTAL CONTACT: SAUNDERS HAVILL GROUP
Mr Murray Saunders Ph (07) 3251 9444

SITE CONTRACTOR: TBA

SITE ARBORIST: TBA

4.0 VEGETATION PROTECTION, CLEARING STAGES AND PROCESSES

The following stages are required for clearing to be undertaken on this property post the approval of this lodgment of operational works:

Stage 1 - Install Tree Protection and Exclusion Fencing

Prior to the commencement of any earthworks on the site a temporary protection fence shall be installed to define the Tree Protection Zone (TPZs) which apply to all trees identified for protection on this plan and as directed by staff from Saunders Havill Group. The zone extends twelve times the diameter at breast height (DBH) of all protected trees.

NOTES

Stage 2 - Inspection

Fencing and retained tree / vegetation identification will be flagged at this point and shall be in place at the time of the official pre-start meeting for inspection and sign off. The use of flagging tape will be utilised to identify all retained vegetation.

Stage 3 - Fauna Inspections and Management

Undertake necessary fauna management requirements prior to clearing - as a minimum this should acknowledge specific EDQ approval requirements.

Stage 4 - Undertake Bulk Earthworks Clearing

Wholesale removal of trees identified on the approved drawings once approved for removal by fauna expert. All trees to be removed shall be mulched on site for future use in rehabilitation planting areas, general planting areas and under retained vegetation.

NOTE: Dogs are not permitted onsite at all times during construction. Construction works including clearing must occur between the hours of 6am and 6pm.

TEMPORARY PROTECTION FENCING

This Vegetation Management Plan (VMP) designates a number of locations for tree protection fencing as per the specifications shown on this drawing. Fencing is designated to ensure retained trees and areas are protected through the development process. In some locations work extents within Context Area 1 are up to 100m away from areas of retained native vegetation and thus no fencing is considered necessary with site erosion and sediment control likely to be sufficient to delineate the edge of the work zone. Wherever distances between works and retained areas are less than 50m tree protection fencing has been proposed.

In some locations fencing is proposed along the edge of earthworks, in other locations it surrounds trees to be retained. Fencing also occurs in segments where only a small section is considered required to warrant against the risk of site works. Fencing locations on the ground can be altered by the Fauna Spotter, Environmental Coordinator or EDQ representatives for the benefits of better retaining site trees.

ACCESS AND STOCKPILING

Indicative locations of machinery/ vehicular access and site stockpiles locations shown on plan. Confirm most suitable locations on site ensuring retained trees are protected at all times.

There shall be no stockpiling of machinery, topsoil, fill, construction materials or site rubbish within retained vegetation or the limits of the exclusion fencing.

For details on Erosion and Sediment Control refer directly to the Pre-Construction certification.

WILDLIFE MANAGEMENT

All native fauna is protected under the Nature Conservation Act 1992. The following activities are required to ensure compliance with this legislation and specific components of this Vegetation Management Plan and ensure vegetation removal does not directly or indirectly impact of native fauna. The Fauna Spotter (qualified by DEHP) must remain on site during all clearing works to undertake pre-clearing inspection, direct clearing activities and relocate fauna.

SITE ACTIONS

I. Immediately prior to the commencement of clearing of native vegetation a daily visual inspection of the area must be carried out by a qualified Fauna Spotter.

II. In the event of an animal being located and area of 5m radius should be established around the tree excluding machinery from the area until the animal has relocated (usually over night). Or

III. If an animal requires relocating this must be undertaken by a suitable qualified fauna expert recognized by the Queensland Parks and Wildlife. For some fauna a permit will be required.

IV. Any native fauna orphaned or injured by the development process must be reported to the Department of Environment and Heritage Protection.

V. The site supervisor is responsible for the safe management of site fauna and implementation of these specific fauna requirements

The detailed Flagstone City Fauna Management Plan lodged and approved under separate cover should be reference at all times.

5.0 MAINTENANCE

Following tree clearing works on site, follow up maintenance works should be carried out on all retained vegetation. An analysis of the vegetation's health and growth should be undertaken to determine specific maintenance needs. The below table outlines some of the typical maintenance items to be carried out on retained vegetation where practical.

NOTES

ABORIST'S ROLE

All trees located on this VMP show the locality reference point and Tree Protection Zone as specified by the AS4970-2009. In some locations, particularly where development are works adjoining buffers and lineal park and works encroach into TPZ's further on-site assessment will occur via a certified arborist of equivalent qualified tree expert for final retain / removal status.


RETAINED TREES MAINTENANCE SCHEDULE TYPICAL MAINTENANCE ITEMS & FREQUENCY			
Item No.	Item Description	Activity Description	Frequency (to be carried out as required- indicative frequency shown)
1	Isolated Retained Trees	Mulching/ Remulching	Review every 12 months and respread as required
		Weeding	Review quarterly and remove as required
		Pruning	Allow for pruning to maintain clear trunks, removal of dead limbs or damaged branches and pruning to promote growth to A5
		Pest Control	Review quarterly and respond with application as required
		Fertilising	Slow release application every 12 months
		Watering	Only required during drought periods to prevent failures
2	Small Grouped Retained Trees	Mulching/ Remulching	Review every 12 months and respread as required
		Weeding	Review quarterly and remove as required
		Pruning	Allow for pruning to maintain clear trunks, removal of dead limbs or damaged branches and pruning to promote growth to A5. Should retained veg area be large enough, fallen branches to be used as habitats elements on ground pending use.
		Pest Control	Review quarterly and respond with application as required
		Fertilising	Slow release application every 12 months
		Watering	Only required during drought periods to prevent failures
		Mulching/ Remulching	Mulch may be applied to perimeter pending on size, leaf litter may be the primary mulch cover in large parcels of retained vegetation. Review every 12 months and respread as required
		Weeding	Review quarterly and remove as required
		Pruning	Removal of dead limbs or damaged branches. Within large parcels of retained veg area, fallen branches to be used as habitats elements on ground pending use.
		Pest Control	Review quarterly and respond with application as required
3	Large Grouped Retained Trees (Bushland, etc)	Fertilising	Generally not required in large groupings, evaluate on site
		Watering	Generally not required in large groupings, evaluate on site

OPEN SPACE CLEARING


In selected locations along the tributary to the south of Sandy Creek forming the southern boundary of the Stage 1 area selective clearing, under scrubbing and weed removal will be required for the purposes of integrating open space uses. The intent of the open space outcomes along this area of existing vegetation are to retain and work with as much of the existing natural values as possible while allowing for integrated path and cycle networks, open space nodes, access to interesting points along the drainage line and generally to take advantage of the existing shade provided by site trees. Clearing in this location will not be completed by the civil contractors undertaking the primary vegetation removal and bulk earthworks.

Selective clearing will occur in areas designated on the approved open space management plans using manual or low scale ground sensitive machinery to ensure minimal impact in particular to native tree species. Importantly no clearing is proposed between the high banks of the watercourse with selective clearing and under scrubbing limited to the non riparian edges.

TREE PROTECTION DETAIL (Not to scale)

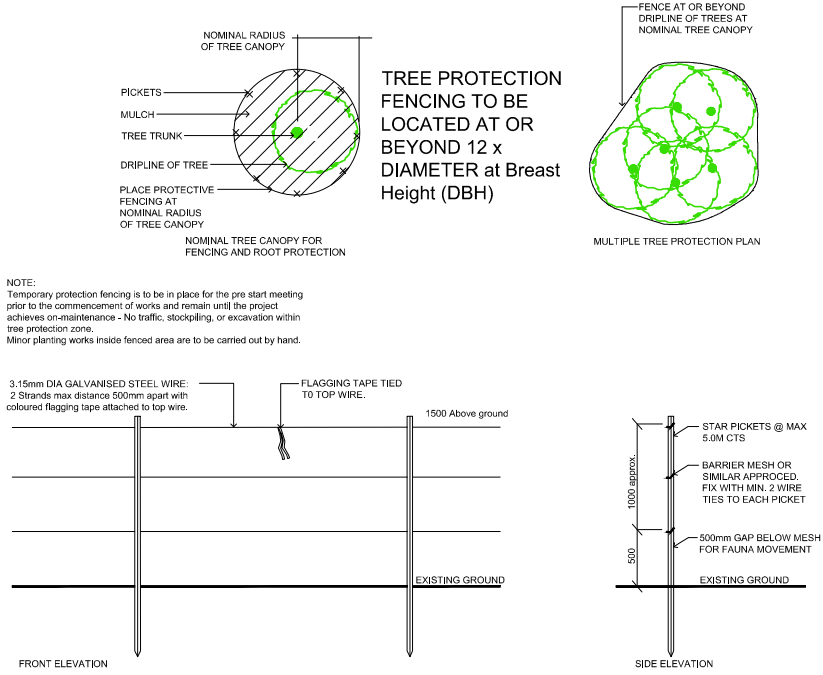

CRITICAL ROOT ZONE - DETAIL (Not to scale)

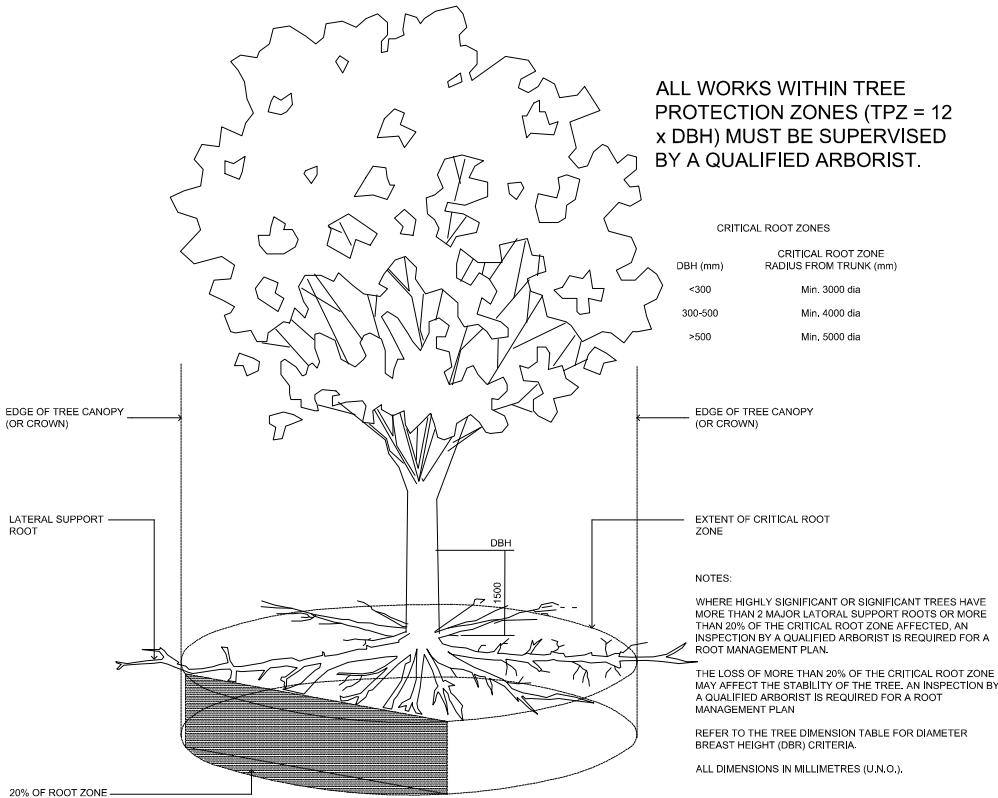

DISCLAIMER:

Designs documented on this drawing are the property of Saunders Havill Group Pty Ltd and are not authorized for reproduction or use in whole or part without written permission. These plans have been prepared for the exclusive use of the client. Saunders Havill Group do not accept responsibility for any use of or reliance upon the contents of these drawings by any third party. Confirm all dimensions on site and clarify any discrepancies prior to construction.



AMENDMENTS:			
Issue	Date	Description	Checked
A	13/11/2014	CLIENT COMMENTS	MS
B	21/11/2014	SUBMISSION	MS
C	19/02/2015	EDQ RE-SUBMISSION	MS


CLIENT: PEET FLAGSTONE CITY PTY LTD
PROJECT: FLAGSTONE WEST STAGE 1
SCALE: NOT TO SCALE

environmental management

DRAWING:
VEGETATION MANAGEMENT PLAN
INTERNAL DEVELOPMENT NOTES

DATE: February 15	CHECKED: MS
CLIENT REF.:	DRAWN: RM
DRAWING No.:	6207 E 02 VMP C

J:\6207 Flagstone City, Jimboomba (Peet Limited)\Working Files\AutoCAD\IE - Vegetation (Assessment, Management and Rehabilitation) Plans\6207 E 01 Vegetation Management Plan.dwg

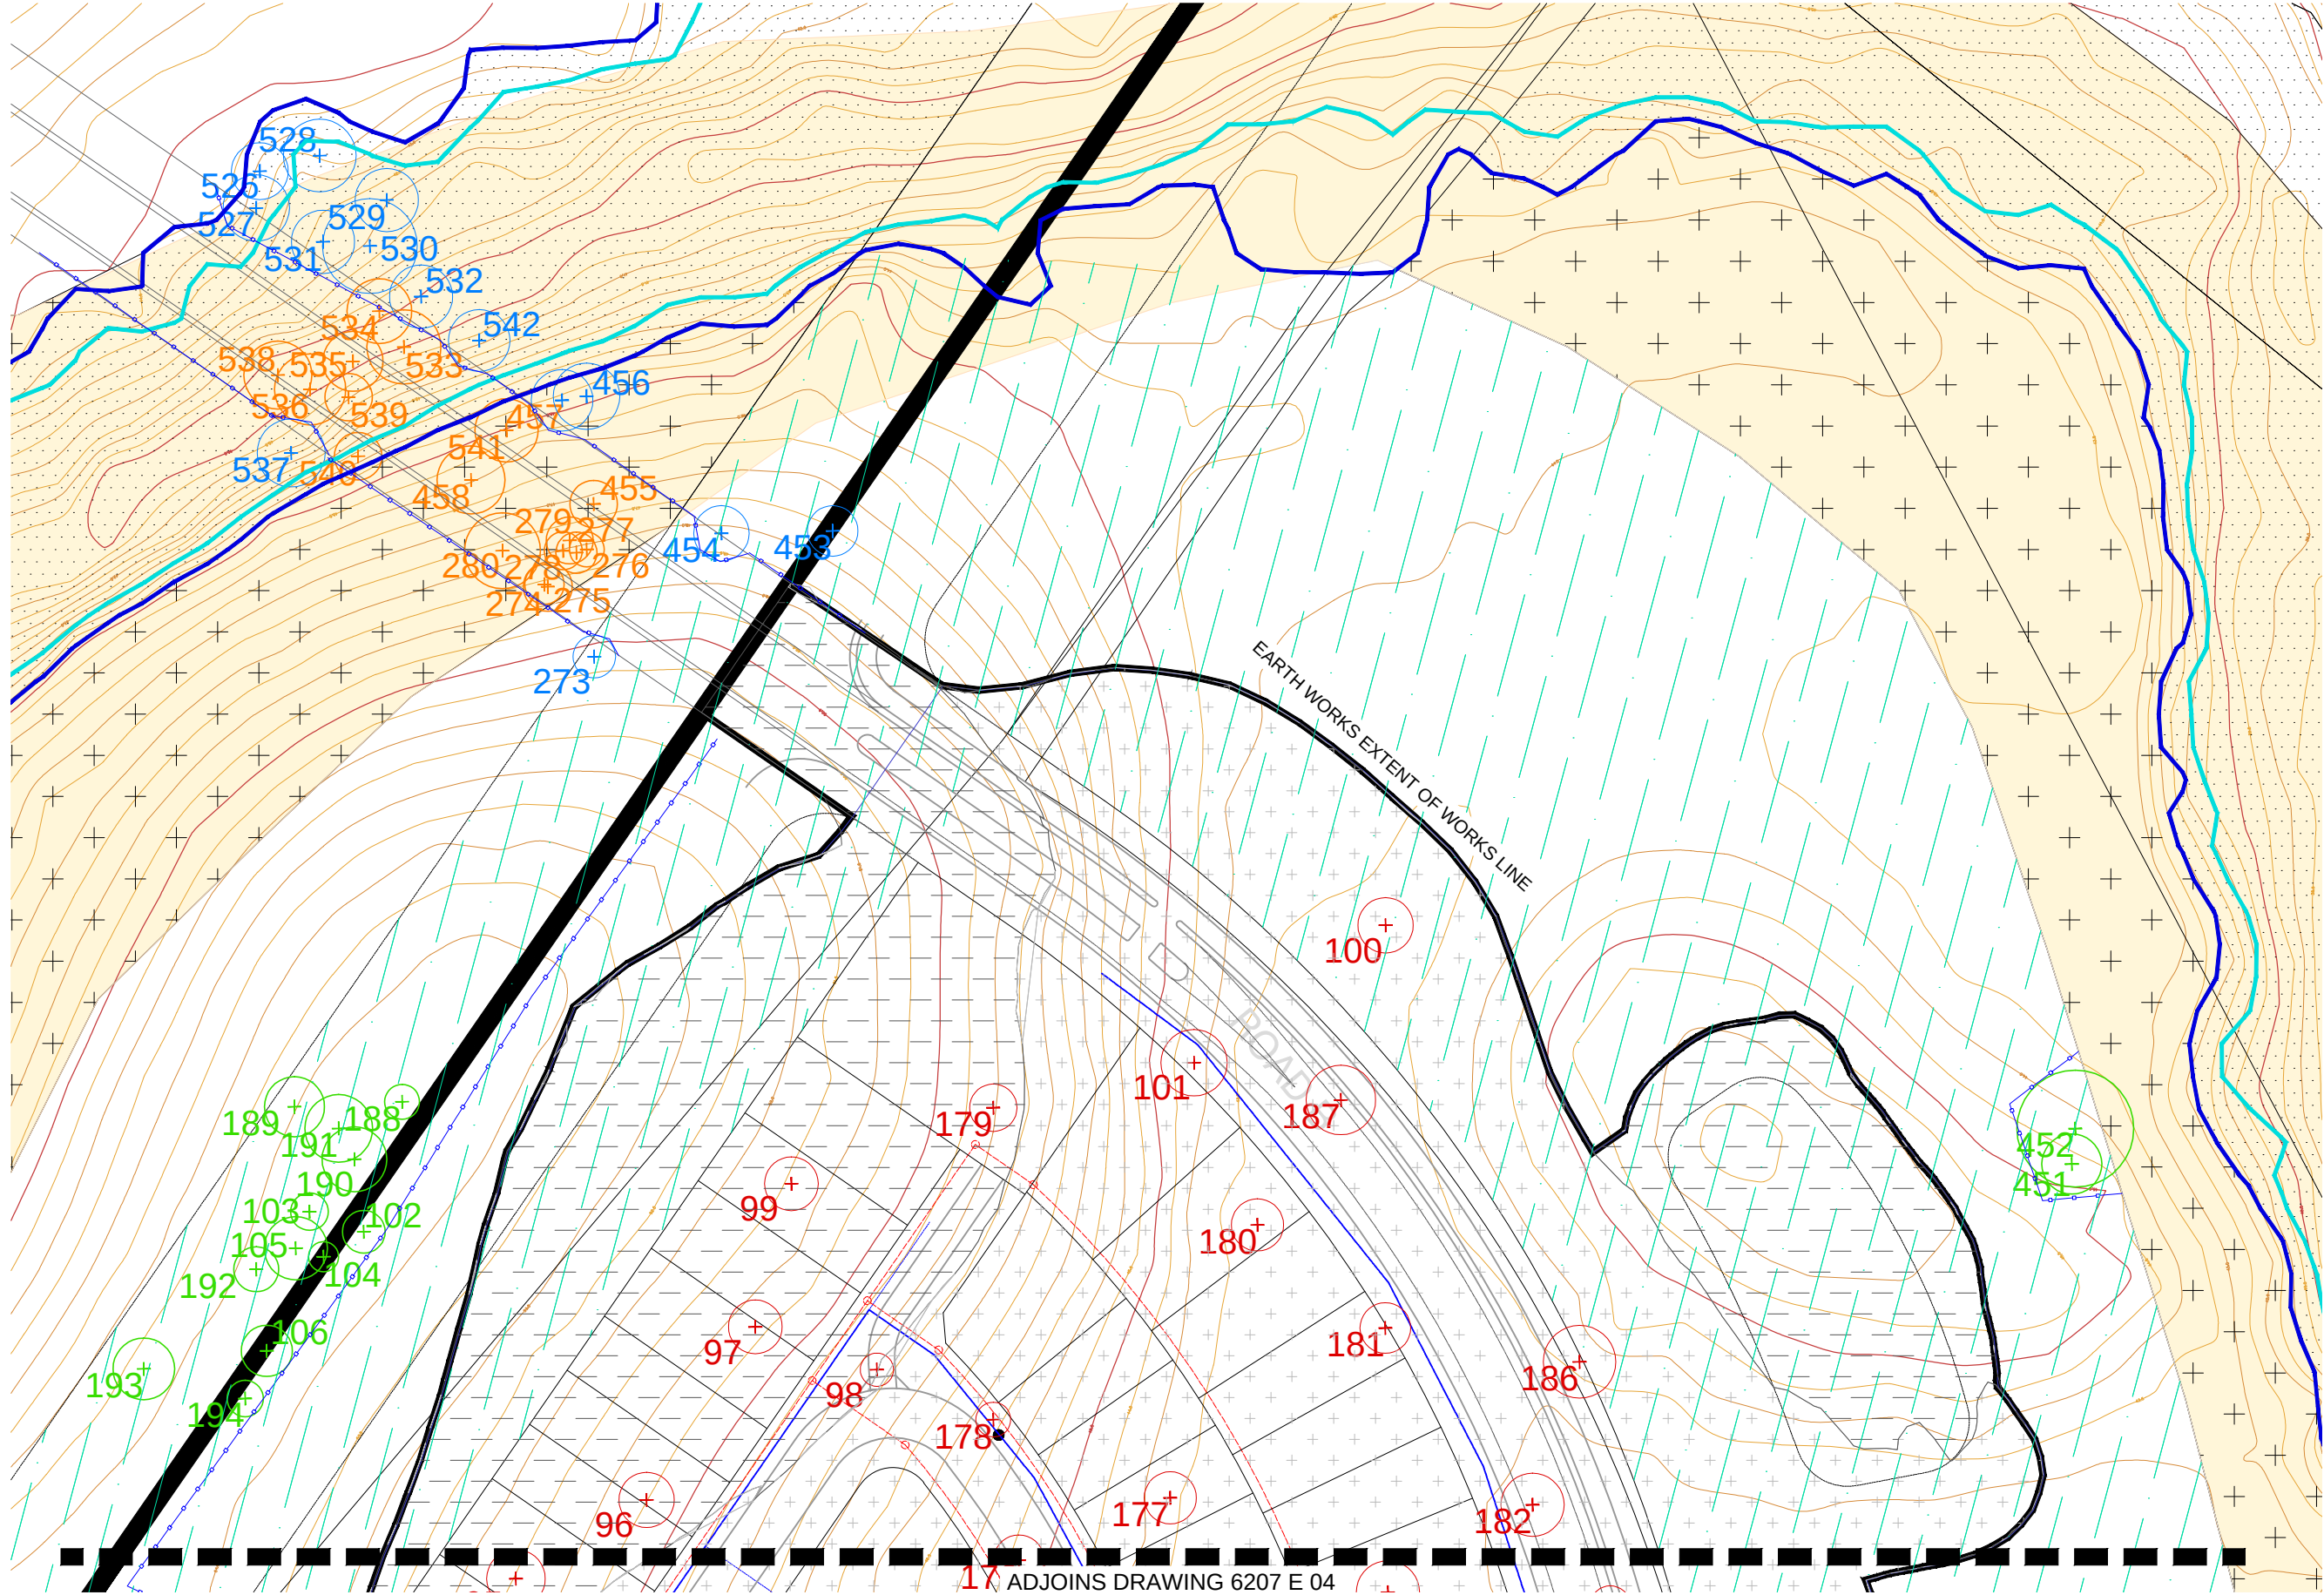

LEGEND

- RETAINED TREES:
Trees to be retained and protected within open space area. Trees located on the edge of earth works extent of works line are subject to review on site by an arborist (if required).
- EXISTING TREES TO BE REMOVED:
Trees to be removed as a result of the Internal Development Area clearing.
- EXISTING TREES TO BE REMOVED:
Trees to be removed as a result of the sewerline corridor clearing area.
- EXISTING TREES TO BE RETAINED:
Trees to be retained and protected outside of sewerline corridor. Trees located on the edge of road works are subject to review on site by an arborist (if required).
- EXISTING TREES TO BE REMOVED:
Trees to be removed as a result of the Road way clearing area.
- EXISTING TREES TO BE RETAINED:
Trees to be retained and protected outside of roadway. Trees located on the edge of road works are subject to review on site by an arborist (if required).
- CIVIL ENGINEER CUT AREA:
Refer Engineering drawings for detail
- CIVIL ENGINEER FILL AREA:
Refer Engineering drawings for detail
- EXCLUSION FENCING:
Install exclusion fence to protect retained vegetation and rehabilitation works.
- INDICATIVE LOCATIONS OF STOCKPILE MATERIAL:
Confirm locations on site at Pre Start meeting.
- INDICATIVE VEHICULAR ACCESS POINTS:
Confirm best suited locations on site away from retained vegetation.
- EARTH WORKS EXTENT OF WORKS LINE:
Refer Engineering drawings for detail
- MAPPED REMNANT VEGETATION
- FIRE BREAK (5M WIDTH):
As per Bushfire Management Plan prepared by Jensen Bowers
- EXTENT OF CLEARING / SEPARATION REQUIRED:
As per Bushfire Management Plan prepared by Jensen Bowers
- TRUNK SEWER:
As per Engineering plans

NOTES:


Engineers and/ or clearing contractors to prepare sediment and erosion control measures to ensure no movement of material off site and minimal movement on site.

REFER 6207 E 22 FOR TREE SCHEDULES

Refer to Existing Tree Plot Schedule for detailed list of trees including number, Botanical name, girth, spread, height and determination of removal, investigation or retention.

Tree extents shown on this plan series are the Tree Protection Zones (TPZs) as specified in AS4970-2009.

KEY PLAN

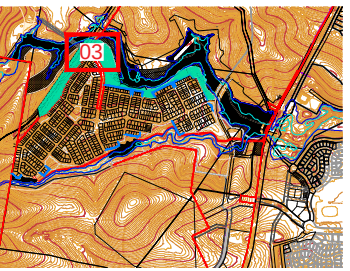

saunders havill group


Saunders Havill Group Pty Ltd ABN 24 144 972 949
Brisbane ■ Emerald ■ Gladstone
head office 9 Thompson St Bowen Hills Q 4006
phone 1300 123 SHG web www.saundershavill.com
■ surveying ■ town planning ■ urban design ■ environmental management ■ landscape architecture

DISCLAIMER:
Designs documented on this drawing are the property of Saunders Havill Group Pty Ltd and are not authorized for reproduction or use in whole or part without written permission.
These plans have been prepared for the exclusive use of the client. Saunders Havill Group do not accept responsibility for any use of or reliance upon the contents of these drawings by any third party. Confirm all dimensions on site and clarify any discrepancies prior to construction.

AMENDMENTS:			
Issue	Date	Description	Checked
A	12/11/2014	CLIENT COMMENTS	MS
B	21/11/2014	SUBMISSION	MS
C	19/02/2015	EDQ RE-SUBMISSION	MS

CLIENT:	
PEET FLAGSTONE CITY PTY LTD	
PROJECT:	
FLAGSTONE WEST STAGE 1	
SCALE:	
1:400@A1 1:800@A3	

DRAWING:	
VEGETATION MANAGEMENT PLAN INTERNAL DEVELOPMENT AREA	
DATE: February 15	CHECKED: MS
CLIENT REF.: 6207	DRAWN: TB
DRAWING No.: 6207 E 03 VMP C	

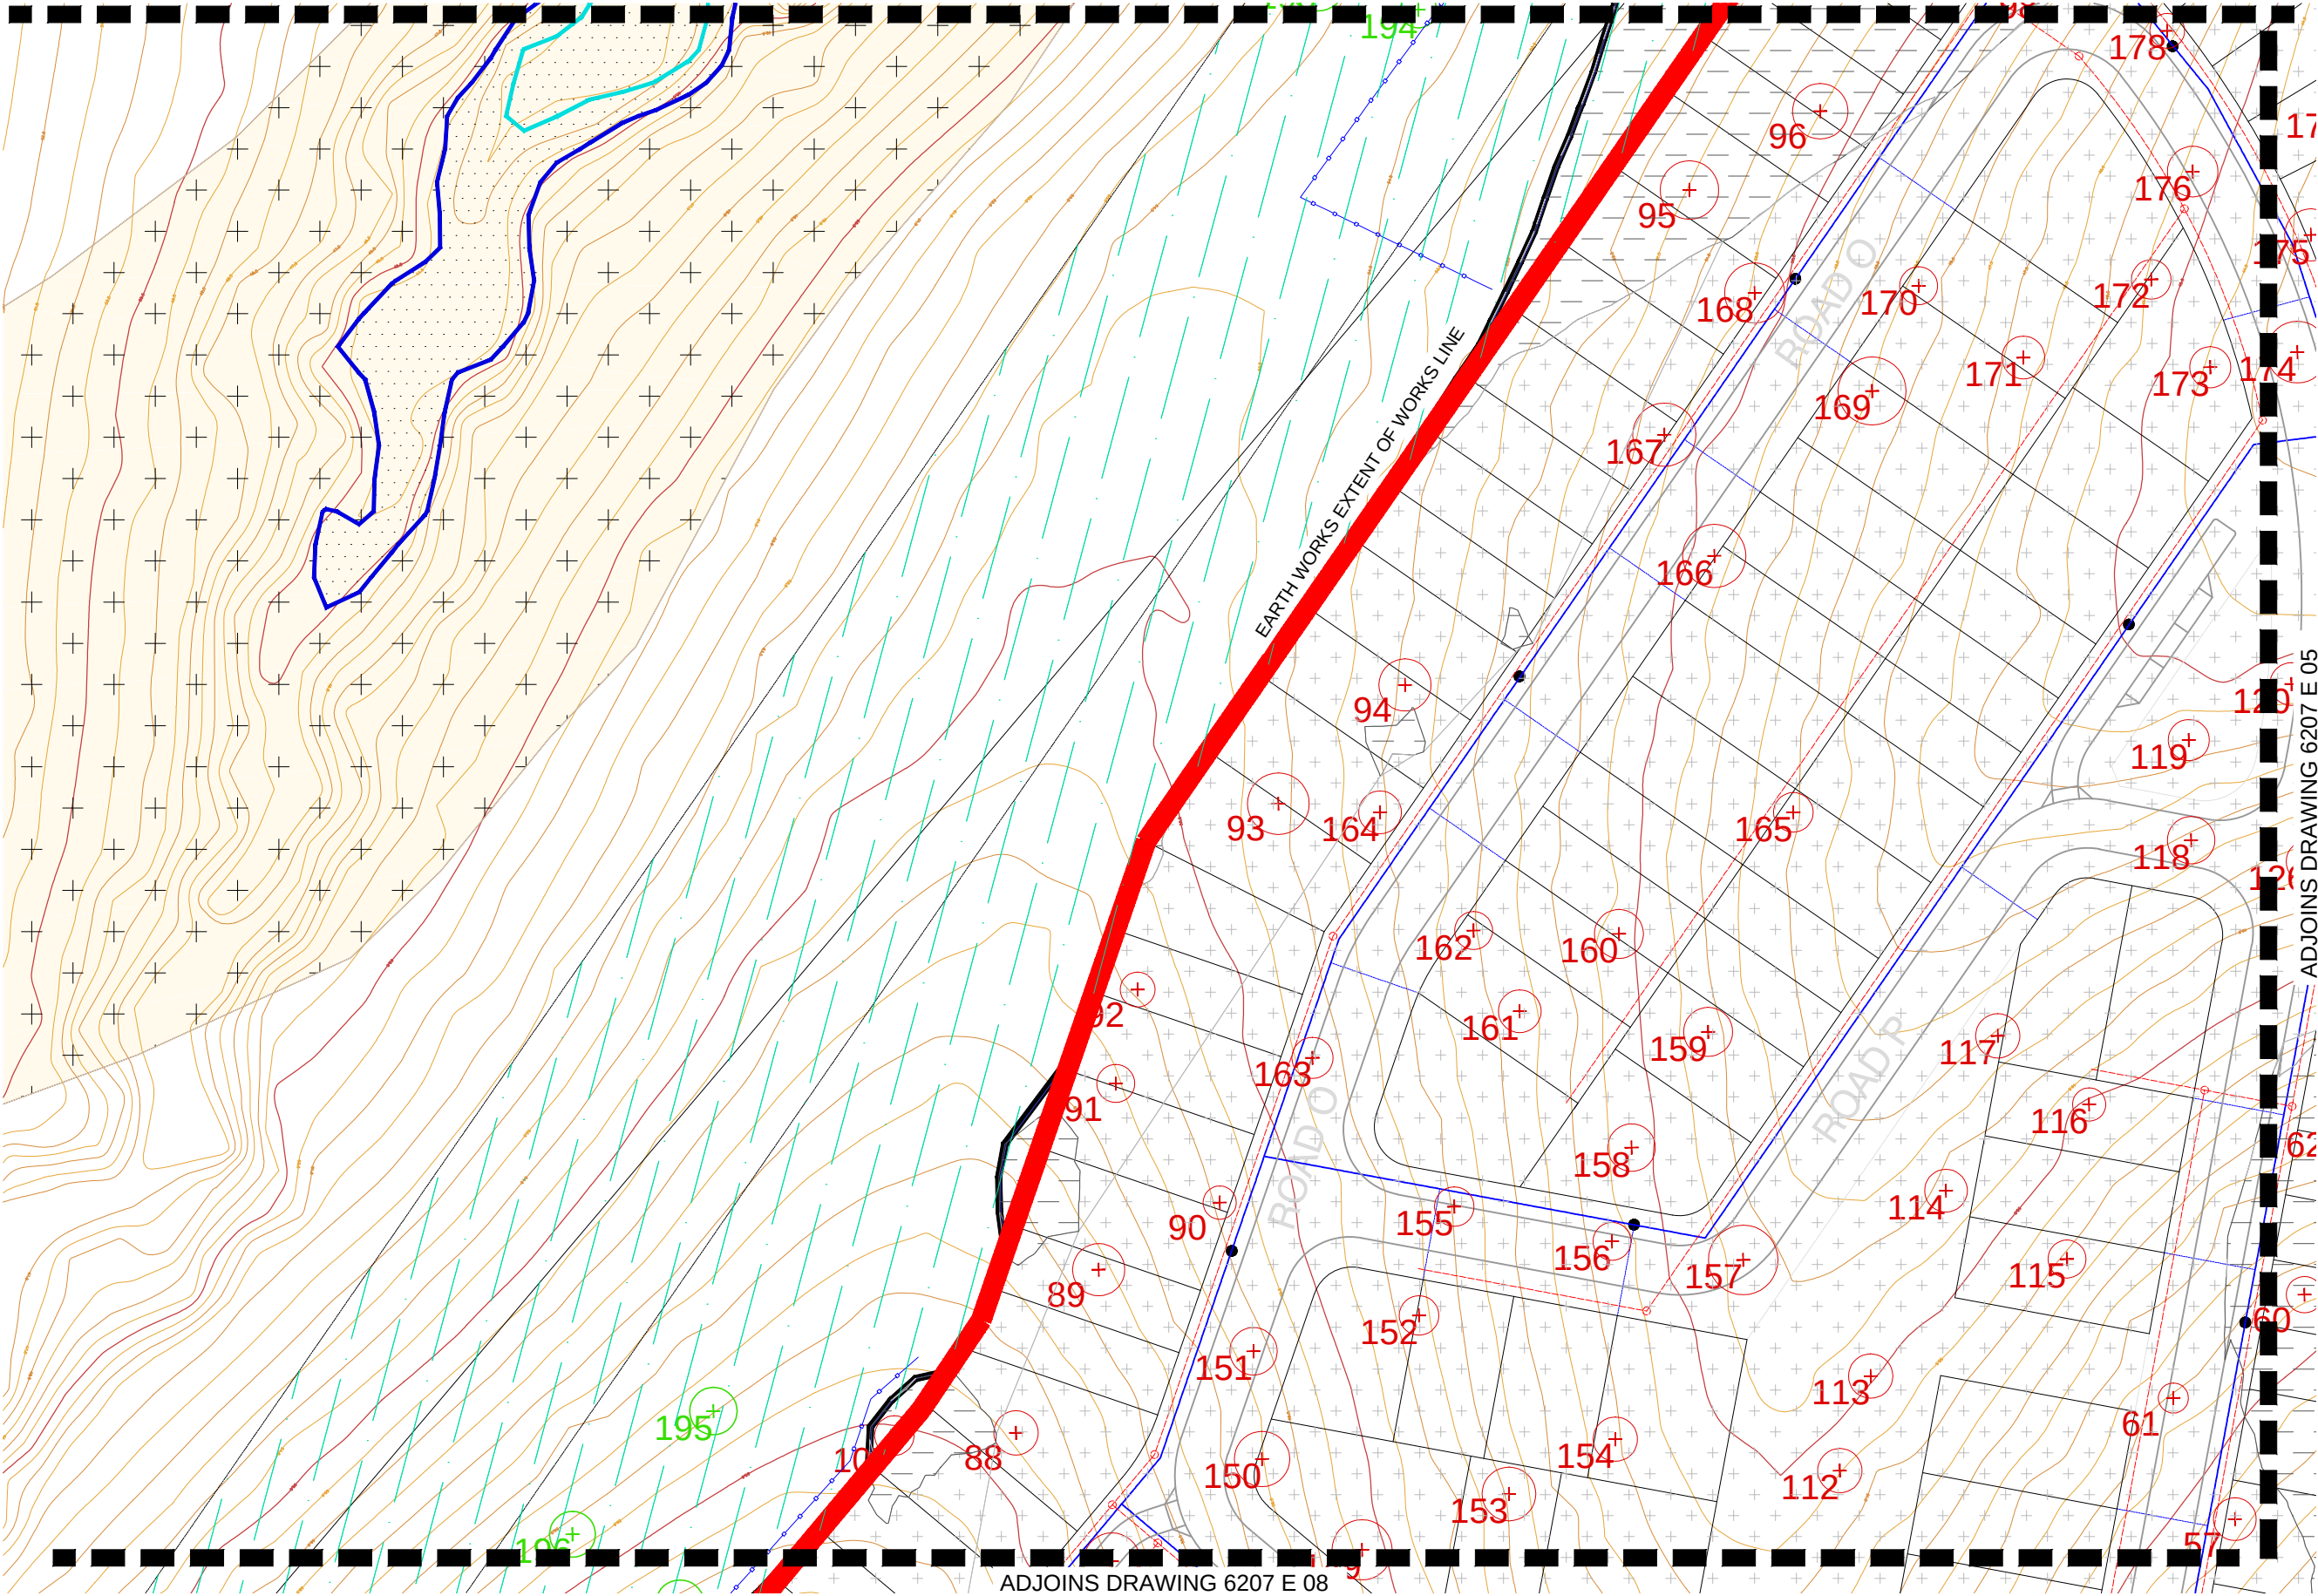

LEGEND

- RETAINED TREES:**
Trees to be retained and protected within open space area. Trees located on the edge of earth works extent of works line are subject to review on site by an arborist (if required).
- EXISTING TREES TO BE REMOVED:**
Trees to be removed as a result of the Internal Development Area clearing.
- EXISTING TREES TO BE REMOVED:**
Trees to be removed as a result of the sewerline corridor clearing area.
- EXISTING TREES TO BE RETAINED:**
Trees to be retained and protected outside of sewerline corridor. Trees located on the edge of road works are subject to review on site by an arborist (if required).
- EXISTING TREES TO BE REMOVED:**
Trees to be removed as a result of the Road way clearing area.
- EXISTING TREES TO BE RETAINED:**
Trees to be retained and protected outside of roadway. Trees located on the edge of road works are subject to review on site by an arborist (if required).
- CIVIL ENGINEER CUT AREA:**
Refer Engineering drawings for detail
- CIVIL ENGINEER FILL AREA:**
Refer Engineering drawings for detail
- EXCLUSION FENCING:**
Install exclusion fence to protect retained vegetation and rehabilitation works.
- INDICATIVE LOCATIONS OF STOCKPILE MATERIAL:**
Confirm locations on site at Pre Start meeting.
- INDICATIVE VEHICULAR ACCESS POINTS:**
Confirm best suited locations on site away from retained vegetation.
- EARTH WORKS EXTENT OF WORKS LINE:**
Refer Engineering drawings for detail
- MAPPED REMNANT VEGETATION**
- FIRE BREAK (5M WIDTH):**
As per Bushfire Management Plan prepared by Jensen Bowers
- EXTENT OF CLEARING / SEPARATION REQUIRED:**
As per Bushfire Management Plan prepared by Jensen Bowers
- TRUNK SEWER:**
As per Engineering plans

NOTES:


Engineers and/ or clearing contractors to prepare sediment and erosion control measures to ensure no movement of material off site and minimal movement on site.

REFER 6207 E 22 FOR TREE SCHEDULES

Refer to Existing Tree Plot Schedule for detailed list of trees including number, Botanical name, girth, spread, height and determination of removal, investigation or retention.

Tree extents shown on this plan series are the Tree Protection Zones (TPZs) as specified in AS4970-2009.

KEY PLAN

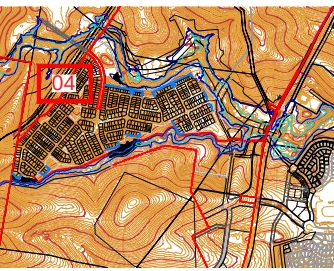

saunders havill group

Saunders Havill Group Pty Ltd ABN 24 144 972 949

head office 9 Thompson St Bowen Hills Q 4006

phone 1300 123 SHG web www.saundershavill.com

■ surveying ■ town planning ■ urban design ■ environmental management ■ landscape architecture

DISCLAIMER:

Designs documented on this drawing are the property of Saunders Havill Group Pty Ltd and are not authorized for reproduction or use in whole or part without written permission.

These plans have been prepared for the exclusive use of the client. Saunders Havill Group do not accept responsibility for any use of or reliance upon the contents of these drawings by any third party. Confirm all dimensions on site and clarify any discrepancies prior to construction.

APPROVED COMPANY
ISO9001 Quality Management Systems
QMS

APPROVED COMPANY
ISO14001 Environmental Management Systems
QMS

AMENDMENTS:			
Issue	Date	Description	Checked
A	12/11/2014	CLIENT COMMENTS	MS
B	21/11/2014	SUBMISSION	MS
C	19/02/2015	EDQ RE-SUBMISSION	MS

CLIENT:
PEET FLAGSTONE CITY PTY LTD


PROJECT:
FLAGSTONE WEST STAGE 1

SCALE:
1:400@A1
1:800@A3

environmental management

DRAWING:
VEGETATION MANAGEMENT PLAN
INTERNAL DEVELOPMENT AREA

DATE: February 15	CHECKED: MS
CLIENT REF.: 6207	DRAWN: TB
DRAWING No.: 6207 E 04 VMP C	

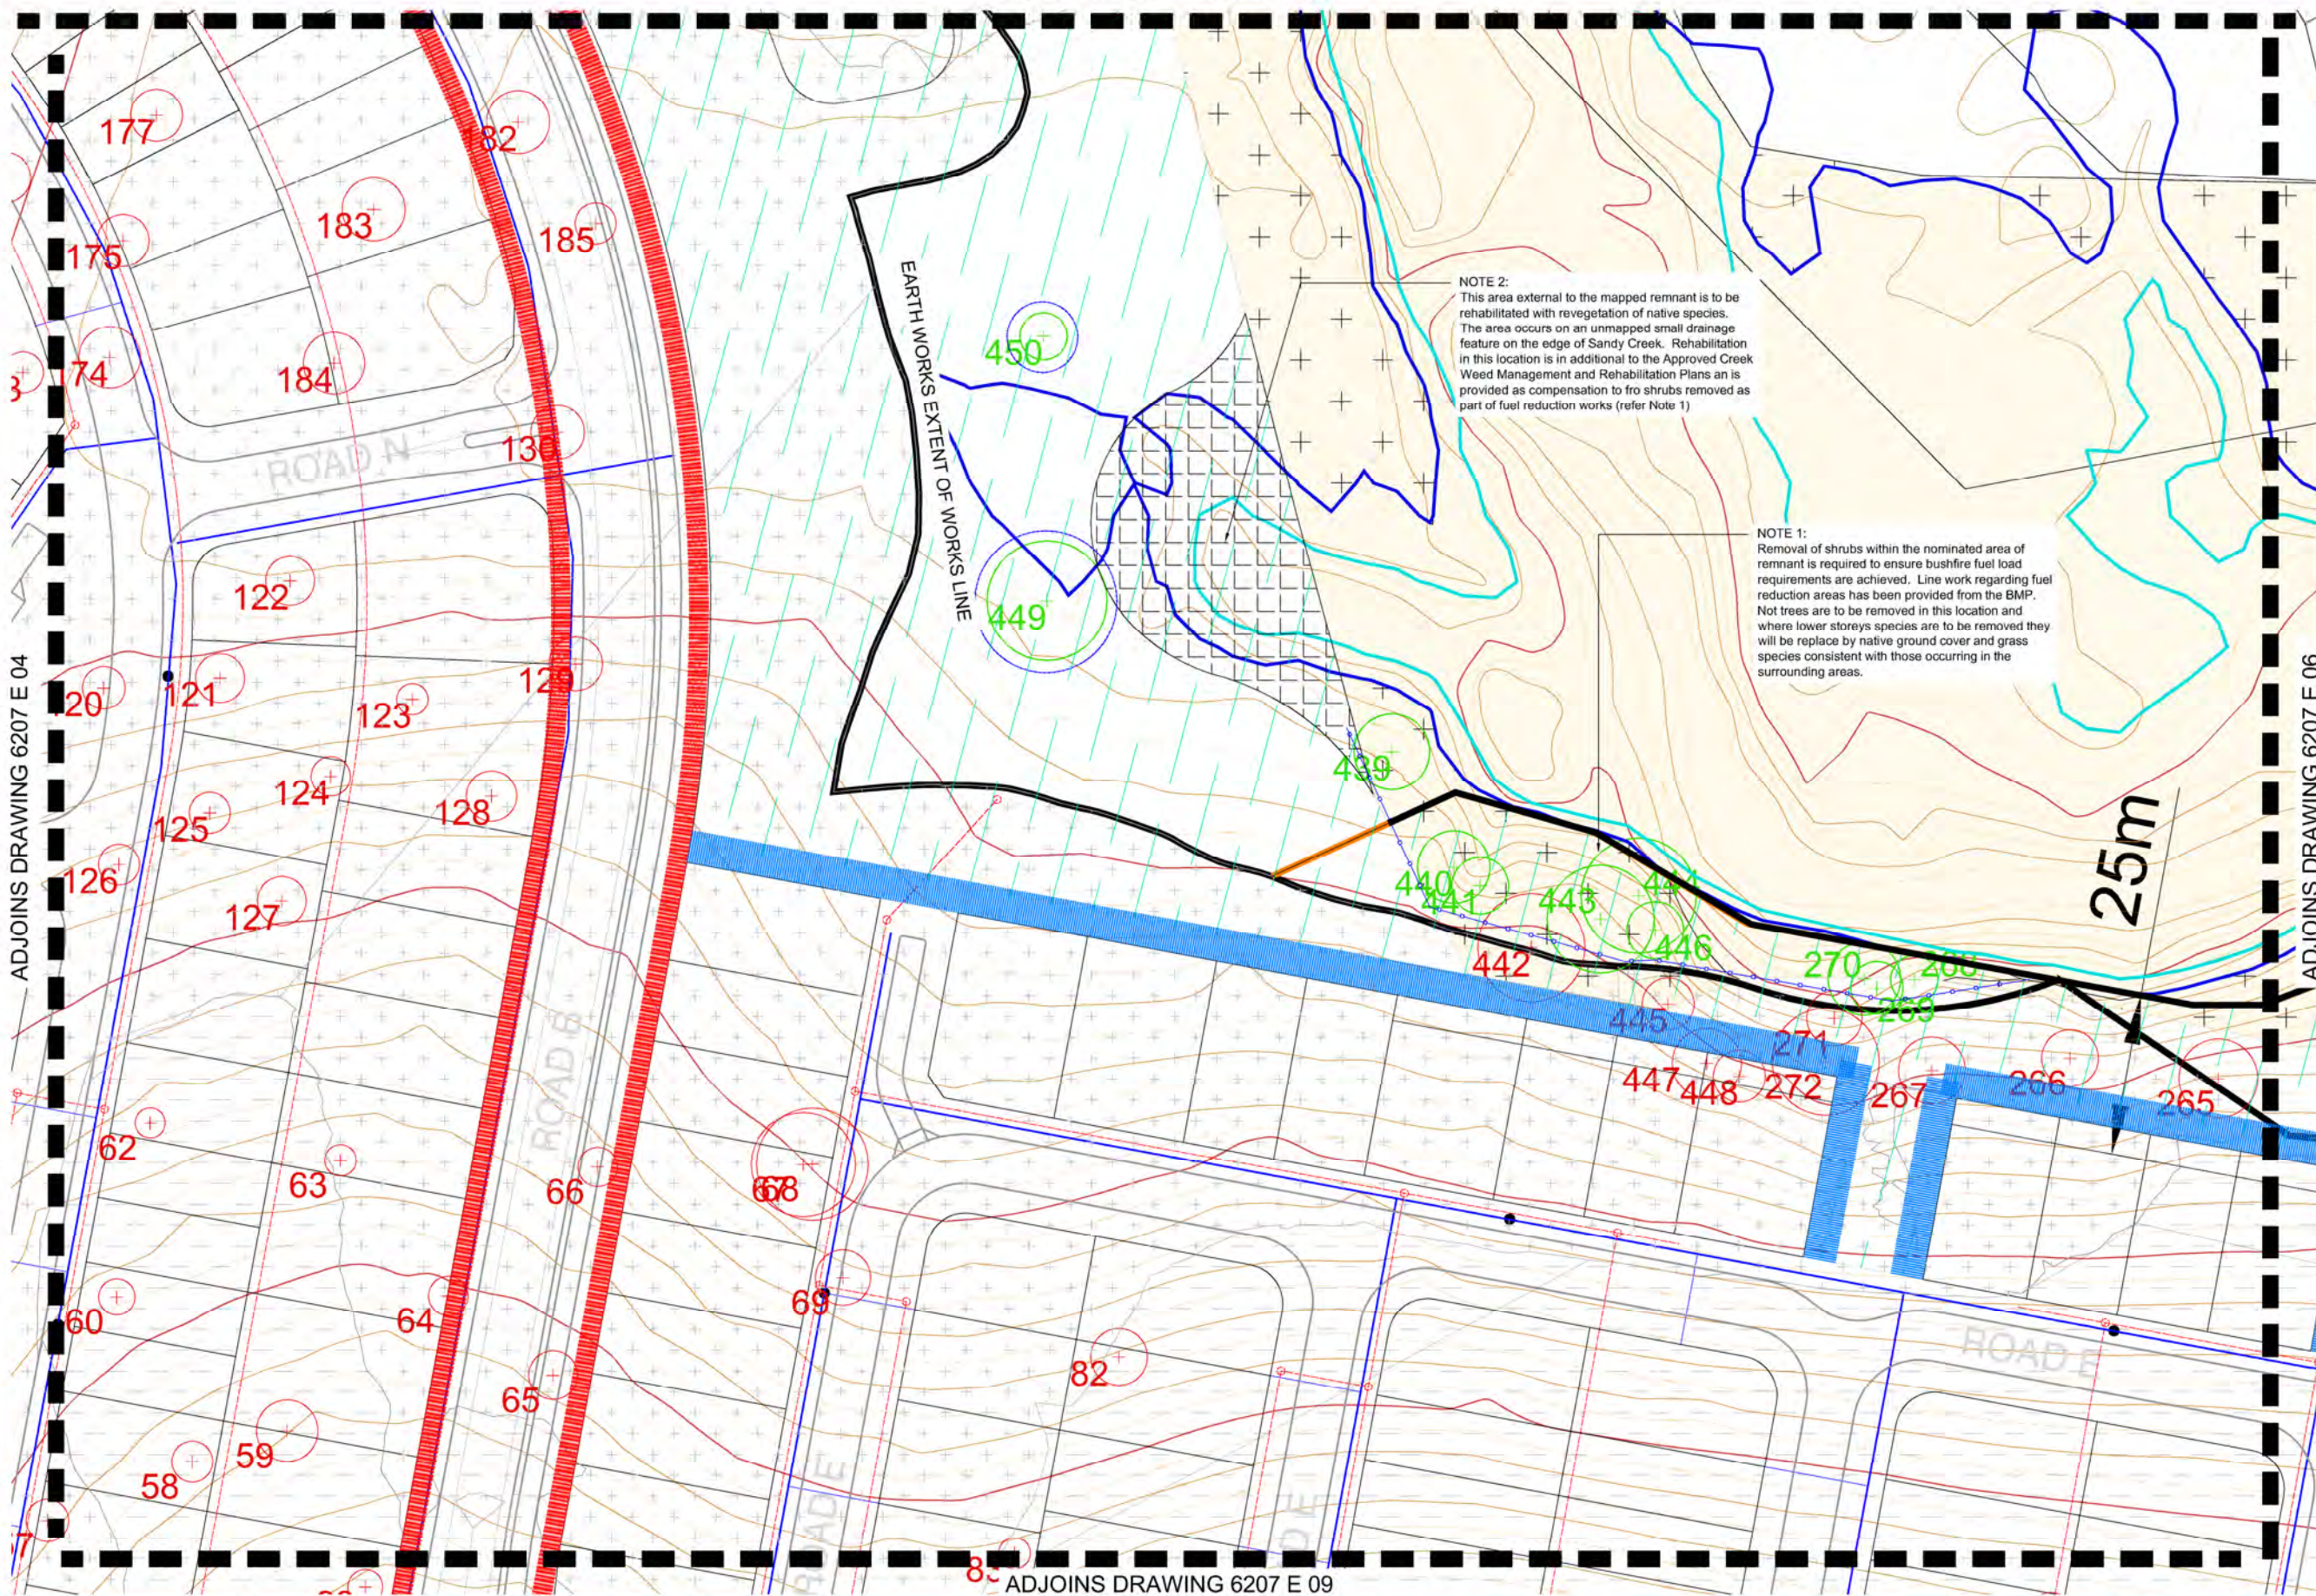

LEGEND

- RETAINED TREES:**
Trees to be retained and protected within open space area. Trees located on the edge of earth works extent of works line are subject to review on site by an arborist (if required).
- EXISTING TREES TO BE REMOVED:**
Trees to be removed as a result of the Internal Development Area clearing.
- EXISTING TREES TO BE REMOVED:**
Trees to be removed as a result of the sewerline corridor clearing area.
- EXISTING TREES TO BE RETAINED:**
Trees to be retained and protected outside of sewerline corridor. Trees located on the edge of road works are subject to review on site by an arborist (if required).
- EXISTING TREES TO BE REMOVED:**
Trees to be removed as a result of the Road way clearing area.
- EXISTING TREES TO BE RETAINED:**
Trees to be retained and protected outside of roadway. Trees located on the edge of road works are subject to review on site by an arborist (if required).
- CIVIL ENGINEER CUT AREA:**
Refer Engineering drawings for detail
- CIVIL ENGINEER FILL AREA:**
Refer Engineering drawings for detail
- EXCLUSION FENCING:**
Install exclusion fence to protect retained vegetation and rehabilitation works.
- INDICATIVE LOCATIONS OF STOCKPILE MATERIAL:**
Confirm locations on site at Pre Start meeting.
- INDICATIVE VEHICULAR ACCESS POINTS:**
Confirm best suited locations on site away from retained vegetation.
- EARTH WORKS EXTENT OF WORKS LINE:**
Refer Engineering drawings for detail
- MAPPED REMNANT VEGETATION**
- FIRE BREAK (5M WIDTH):**
As per Bushfire Management Plan prepared by Jensen Bowers
- EXTENT OF CLEARING / SEPARATION REQUIRED:**
As per Bushfire Management Plan prepared by Jensen Bowers
- TRUNK SEWER:**
As per Engineering plans

NOTES:

Engineers and/ or clearing contractors to prepare sediment and erosion control measures to ensure no movement of material off site and minimal movement on site.

REFER 6207 E 22 FOR TREE SCHEDULES


Refer to Existing Tree Plot Schedule for detailed list of trees including number, Botanical name, girth, spread, height and determination of removal, investigation or retention.

Tree extents shown on this plan series are the Tree Protection Zones (TPZs) as specified in AS4970-2009.

KEY PLAN



J:\6207 Flagstone City, Jimboomba (Peet Limited)\Working Files\AutoCAD - Vegetation (Assessment, Management and Rehabilitation) Plans\VMP Precinct 1 West\6207 E 01 Vegetation Management Plan.dwg

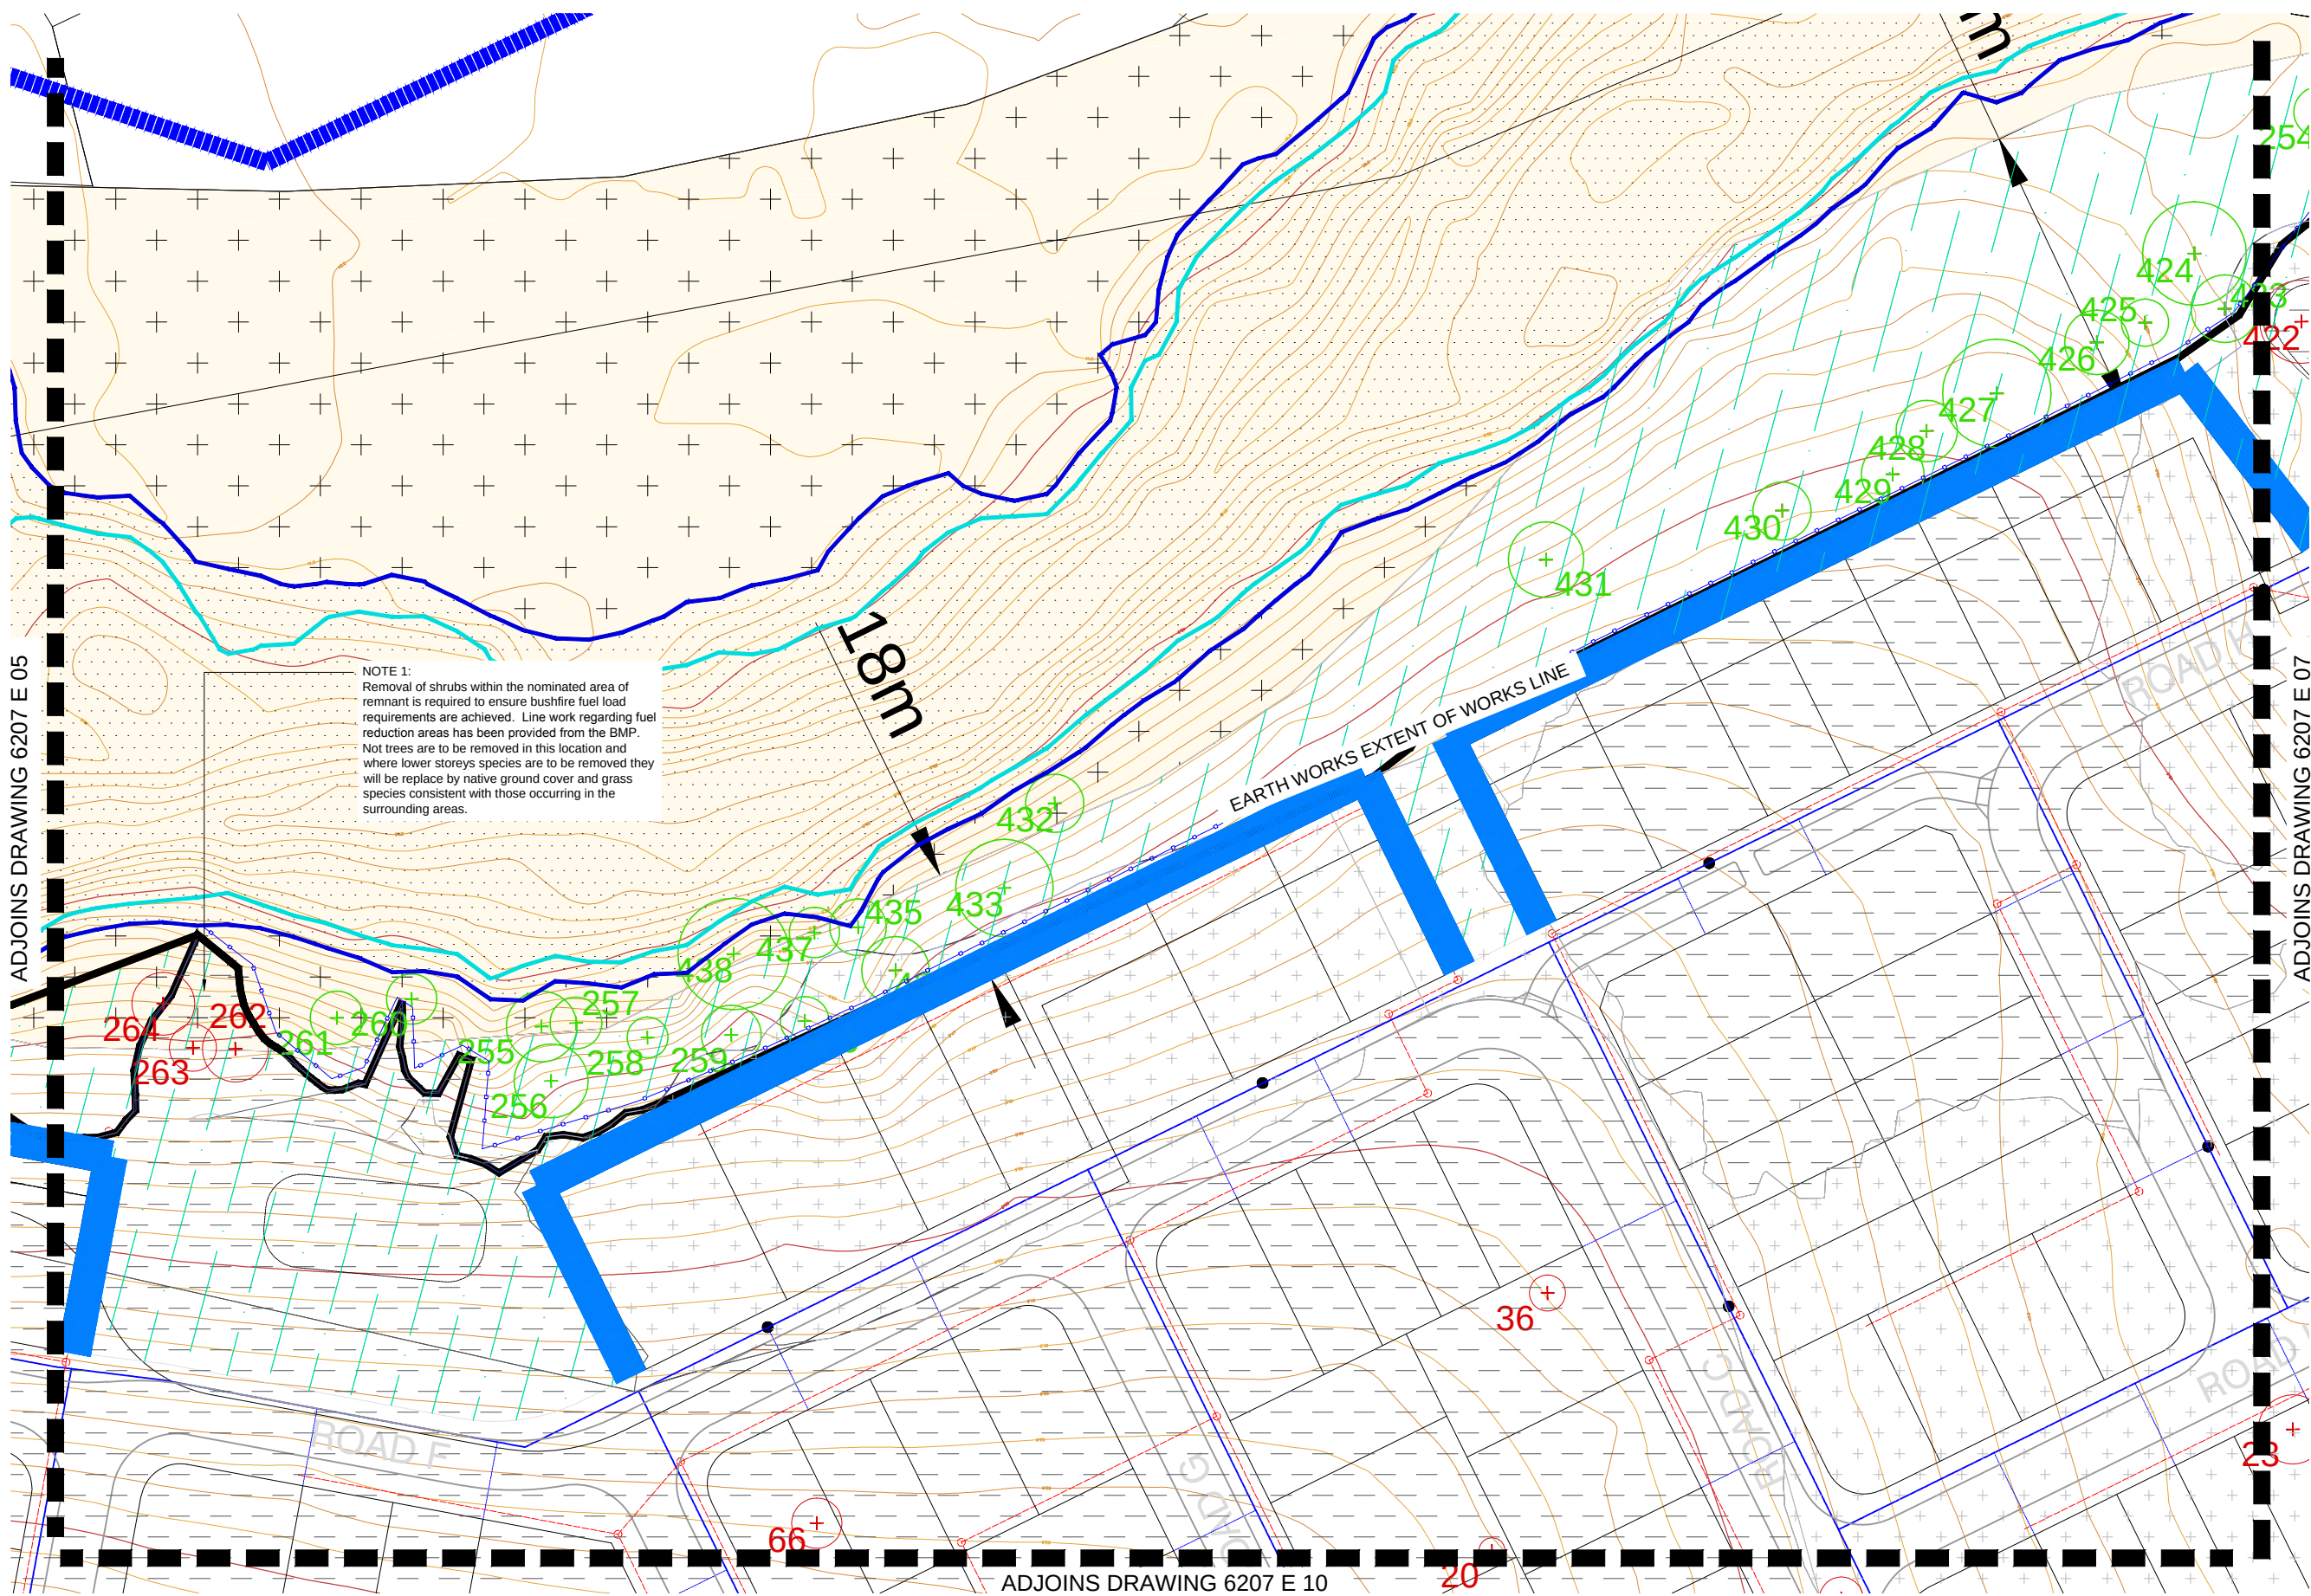

NOTE 1:
Removal of shrubs within the nominated area of remnant is required to ensure bushfire fuel load requirements are achieved. Line work regarding fuel reduction areas has been provided from the BMP. Not trees are to be removed in this location and where lower storeys species are to be removed they will be replaced by native ground cover and grass species consistent with those occurring in the surrounding areas.

LEGEND

RETAINED TREES:
Trees to be retained and protected within open space area. Trees located on the edge of earth works extent of works line are subject to review on site by an arborist (if required).

EXISTING TREES TO BE REMOVED:
Trees to be removed as a result of the Internal Development Area clearing.

EXISTING TREES TO BE REMOVED:
Trees to be removed as a result of the sewerline corridor clearing area.

EXISTING TREES TO BE RETAINED:
Trees to be retained and protected outside of sewerline corridor. Trees located on the edge of road works are subject to review on site by an arborist (if required).

EXISTING TREES TO BE REMOVED:
Trees to be removed as a result of the Road way clearing area.

EXISTING TREES TO BE RETAINED:
Trees to be retained and protected outside of roadway. Trees located on the edge of road works are subject to review on site by an arborist (if required).

CIVIL ENGINEER CUT AREA:
Refer Engineering drawings for detail

CIVIL ENGINEER FILL AREA:
Refer Engineering drawings for detail

EXCLUSION FENCING:
Install exclusion fence to protect retained vegetation and rehabilitation works.

INDICATIVE LOCATIONS OF STOCKPILE MATERIAL:
Confirm locations on site at Pre Start meeting.

INDICATIVE VEHICULAR ACCESS POINTS:
Confirm best suited locations on site away from retained vegetation.

EARTH WORKS EXTENT OF WORKS LINE:
Refer Engineering drawings for detail

MAPPED REMNANT VEGETATION

FIRE BREAK (5M WIDTH):
As per Bushfire Management Plan prepared by Jensen Bowers

EXTENT OF CLEARING / SEPARATION REQUIRED:
As per Bushfire Management Plan prepared by Jensen Bowers

TRUNK SEWER:
As per Engineering plans

NOTES:

Engineers and/ or clearing contractors to prepare sediment and erosion control measures to ensure no movement of material off site and minimal movement on site.

REFER 6207 E 22 FOR TREE SCHEDULES

Refer to Existing Tree Plot Schedule for detailed list of trees including number, Botanical name, girth, spread, height and determination of removal, investigation or retention.

Tree extents shown on this plan series are the Tree Protection Zones (TPZs) as specified in AS4970-2009.

KEY PLAN

Saunders Havill Group Pty Ltd ABN 24 144 972 949

Brisbane • Emerald • Gladstone

head office 9 Thompson St Bowen Hills Q 4006

phone 1300 123 SHG web www.saundershavill.com

■ surveying ■ town planning ■ urban design ■ environmental management ■ landscape architecture

DISCLAIMER:

Designs documented on this drawing are the property of Saunders Havill Group Pty Ltd and are not authorized for reproduction or use in whole or part without written permission.

These plans have been prepared for the exclusive use of the client. Saunders Havill Group do not accept responsibility for any use of or reliance upon the contents of these drawings by any third party. Confirm all dimensions on site and clarify any discrepancies prior to construction.

AMENDMENTS:			
Issue	Date	Description	Checked
A	12/11/2014	CLIENT COMMENTS	MS
B	21/11/2014	SUBMISSION	MS
C	19/02/2015	EDQ RE-SUBMISSION	MS

CLIENT: PEET FLAGSTONE CITY PTY LTD

PROJECT: FLAGSTONE WEST STAGE 1

SCALE: 1:400@A1
1:800@A3

environmental management

DRAWING: VEGETATION MANAGEMENT PLAN
INTERNAL DEVELOPMENT AREA

DRAWING No.: 6207 E 06 VMP C


DATE: February 15

CLIENT REF.: 6207

CHECKED: MS

DRAWN: TB

J:\6207 Flagstone City Jimboomba (Peel Limited)\Working Files\AutoCAD\IE - Vegetation (Assessment, Management and Rehabilitation) Plans\VMP Precinct 1 West\6207 IE 01 Vegetation Management Plan.dwg

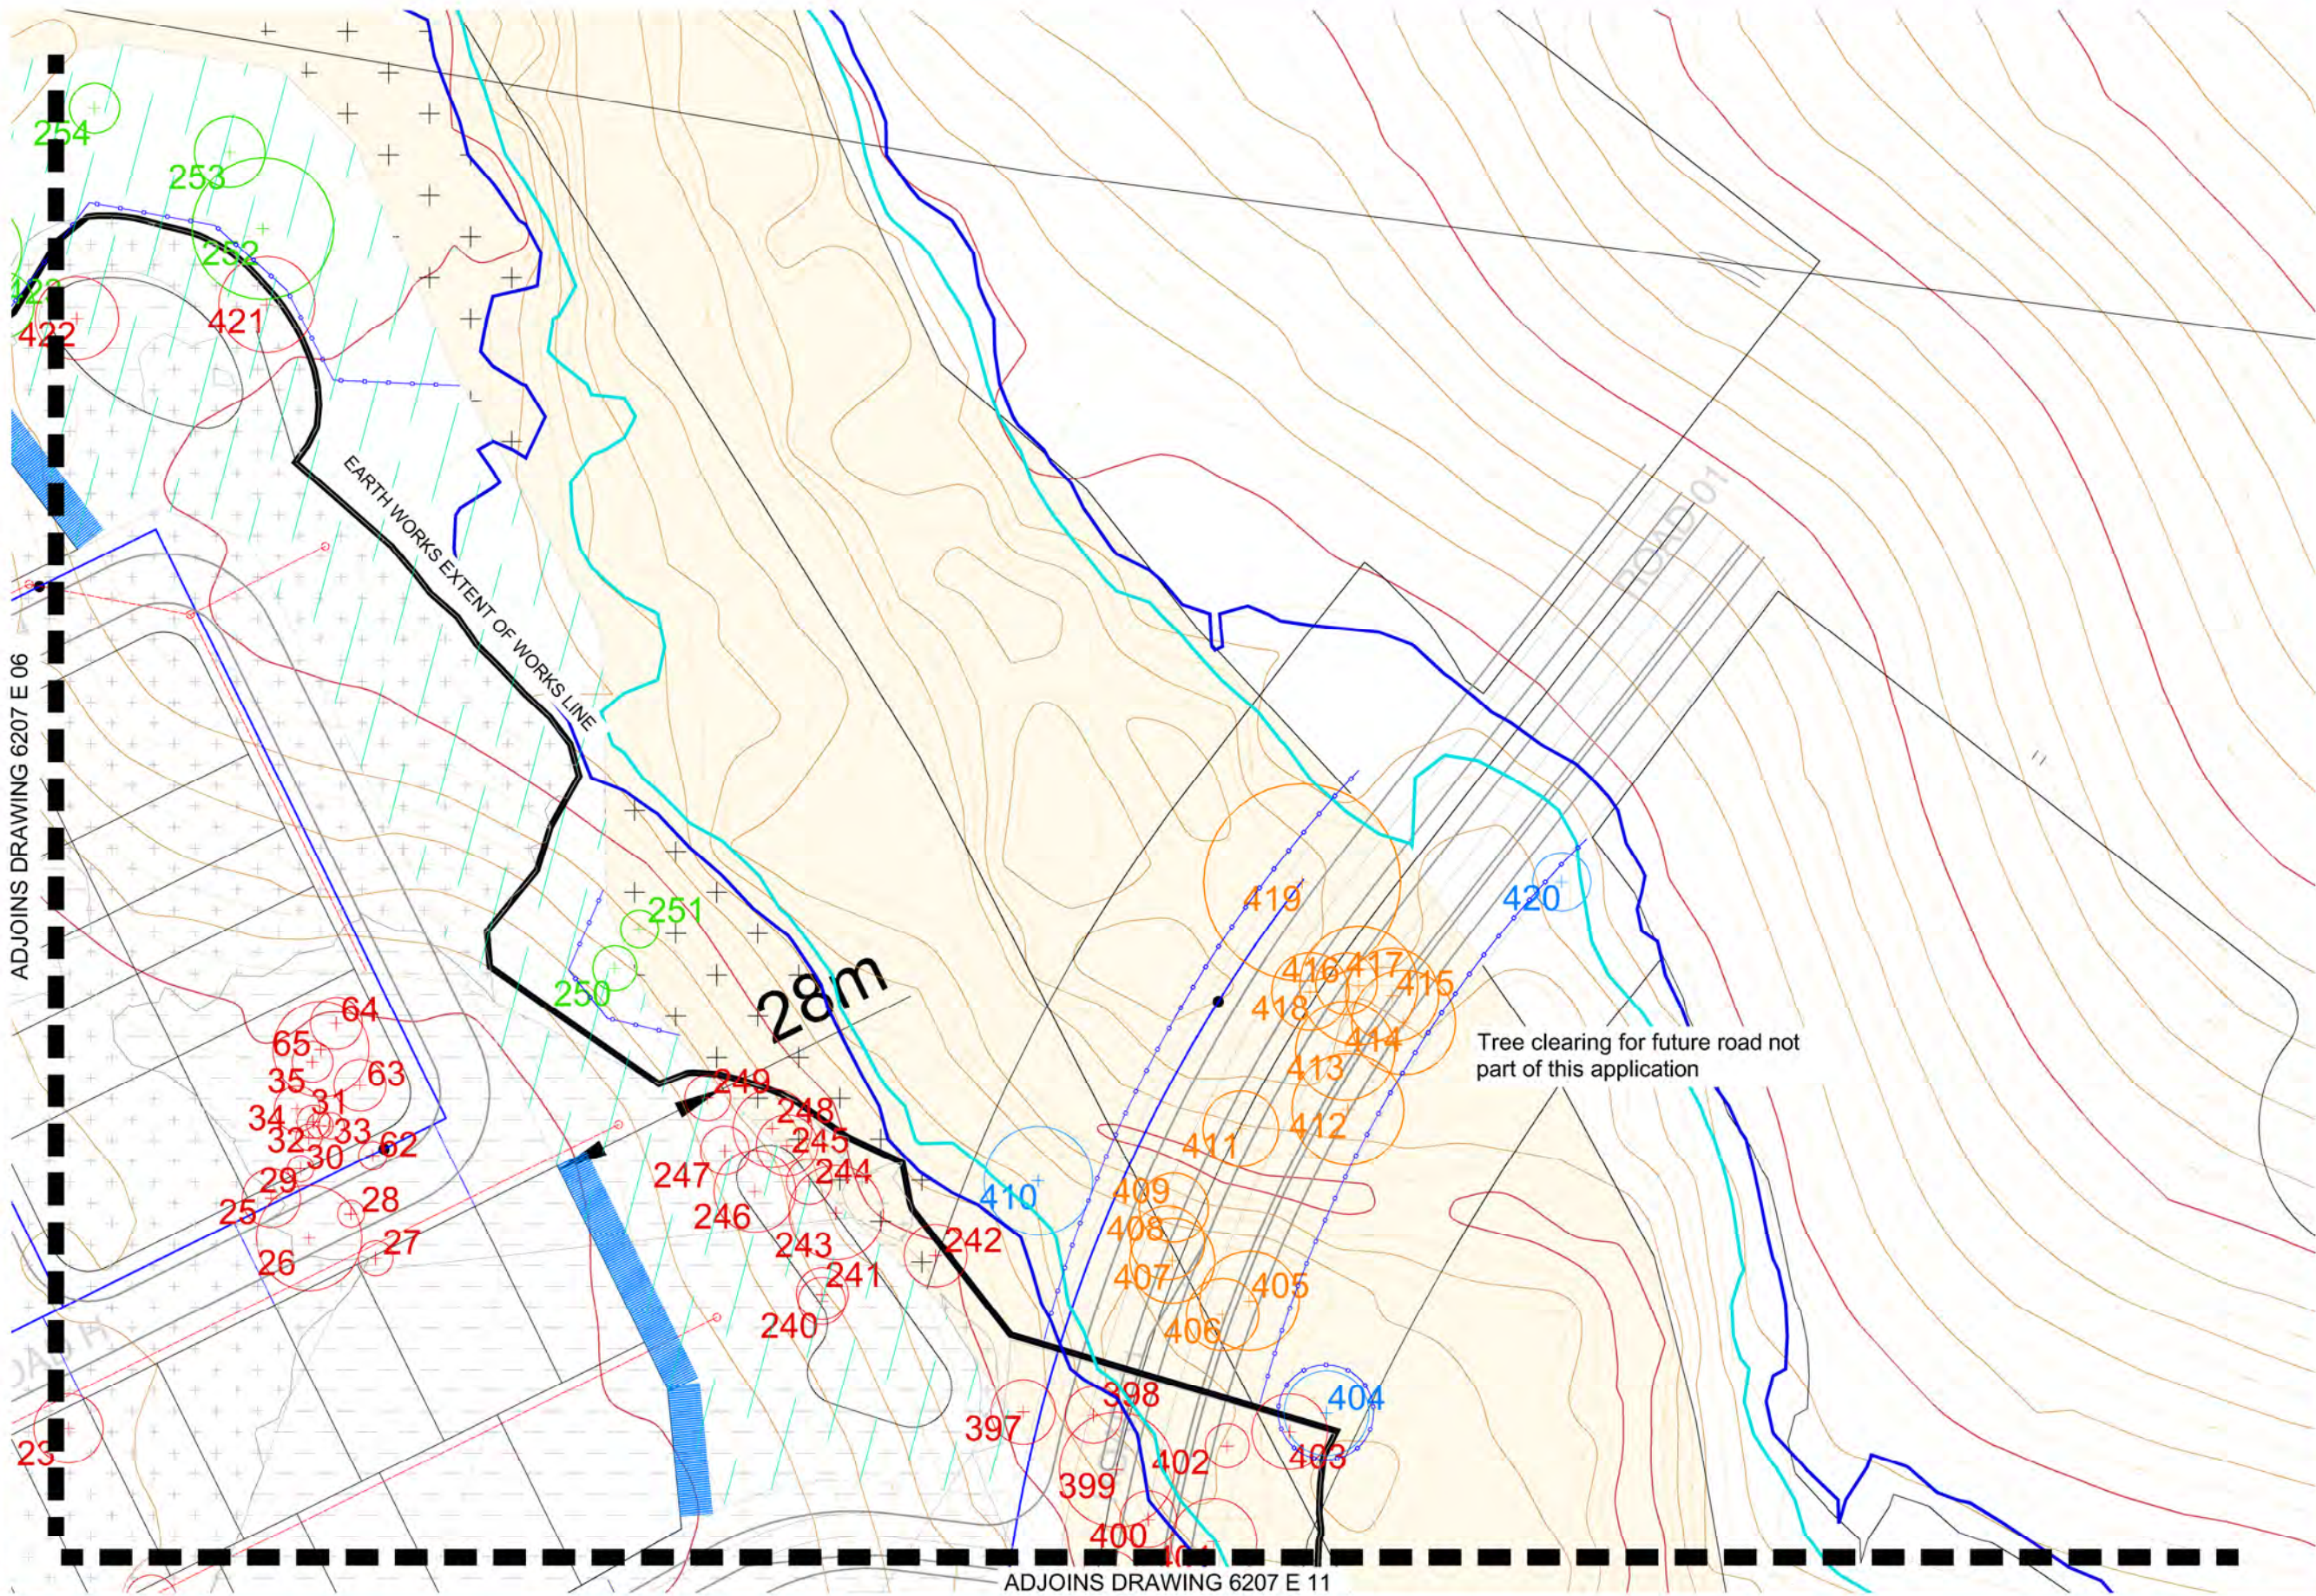

LEGEND

- RETAINED TREES:**
Trees to be retained and protected within open space area. Trees located on the edge of earth works extent of works line are subject to review on site by an arborist (if required).
- EXISTING TREES TO BE REMOVED:**
Trees to be removed as a result of the Internal Development Area clearing.
- EXISTING TREES TO BE REMOVED:**
Trees to be removed as a result of the sewerline corridor clearing area.
- EXISTING TREES TO BE RETAINED:**
Trees to be retained and protected outside of sewerline corridor. Trees located on the edge of road works are subject to review on site by an arborist (if required).
- EXISTING TREES TO BE REMOVED:**
Trees to be removed as a result of the Road way clearing area.
- EXISTING TREES TO BE RETAINED:**
Trees to be retained and protected outside of roadway. Trees located on the edge of road works are subject to review on site by an arborist (if required).
- CIVIL ENGINEER CUT AREA:**
Refer Engineering drawings for detail
- CIVIL ENGINEER FILL AREA:**
Refer Engineering drawings for detail
- EXCLUSION FENCING:**
Install exclusion fence to protect retained vegetation and rehabilitation works.
- INDICATIVE LOCATIONS OF STOCKPILE MATERIAL:**
Confirm locations on site at Pre Start meeting.
- INDICATIVE VEHICULAR ACCESS POINTS:**
Confirm best suited locations on site away from retained vegetation.
- EARTH WORKS EXTENT OF WORKS LINE:**
Refer Engineering drawings for detail
- MAPPED REMNANT VEGETATION**
- FIRE BREAK (5M WIDTH):**
As per Bushfire Management Plan prepared by Jensen Bowers
- EXTENT OF CLEARING / SEPARATION REQUIRED:**
As per Bushfire Management Plan prepared by Jensen Bowers
- TRUNK SEWER:**
As per Engineering plans

NOTES:

Engineers and/ or clearing contractors to prepare sediment and erosion control measures to ensure no movement of material off site and minimal movement on site.

REFER 6207 E 22 FOR TREE SCHEDULES

Refer to Existing Tree Plot Schedule for detailed list of trees including number, Botanical name, girth, spread, height and determination of removal, investigation or retention.

Tree extents shown on this plan series are the Tree Protection Zones (TPZs) as specified in AS4970-2009.

KEY PLAN



**saunders havill group**
surveying # town planning # urban design # environmental management # landscape architecture

Saunders Havill Group Pty Ltd
Brisbane • Emerald • Gladstone
Head Office: 9 Thompson St Bowen Hills Q 4006
phone: 1300 123 SHG www.saundershavill.com

24 144 972 949

DISCLAIMER:
Designs developed on this drawing are the property of Saunders Havill Group Pty Ltd and are not to be used for reproduction or use in any other way without the written permission of Saunders Havill Group Pty Ltd. The client acknowledges that the client is responsible for the use of the drawings and that the client is not to be held responsible for any loss or damage caused by the use of the drawings. The client acknowledges that the client is not to be held responsible for any loss or damage caused by the use of the drawings.



Issue	Date	Description	Checked
A	12/11/2014	CLIENT COMMENTS	MS
B	21/11/2014	SUBMISSION	MS
C	19/02/2015	EDIC RE-SUBMISSION	MS

Issue	Date	Description	Checked
A	12/11/2014	CLIENT COMMENTS	MS
B	21/11/2014	SUBMISSION	MS
C	19/02/2015	EDIC RE-SUBMISSION	MS

CLIENT:
PEET FLAGSTONE CITY PTY LTD

PROJECT:
FLAGSTONE WEST STAGE 1

SCALE:
1:400@A1
1:800@A3



environmental management

DRAWING:
VEGETATION MANAGEMENT PLAN
INTERNAL DEVELOPMENT AREA

DATE: February 15	CHECKED: MS
CLIENT REF: 6207	DRAWN: TB
DRAWING No: 6207 E 07 VMP C	

J:\6207 Flagstone City, Jimboomba (Peet Limited)\Working Files\AutoCAD\IE - Vegetation (Assessment, Management and Rehabilitation) Plans\VMP Precinct 1 West\6207 E 01 Vegetation Management Plan.dwg

DISCLAIMER:
Designs documented on this drawing are the property of Saunders Havill Group Pty Ltd and are not authorized for reproduction or use in whole or part without written permission.
These plans have been prepared for the exclusive use of the client. Saunders Havill Group do not accept responsibility for any use of or reliance upon the contents of these drawings by any third party. Confirm all dimensions on site and clarify any discrepancies prior to construction.




ADJOINS DRAWING 6207 E 14

AMENDMENTS:			
Issue	Date	Description	Checked
A	12/11/2014	CLIENT COMMENTS	MS
B	21/11/2014	SUBMISSION	MS
C	19/02/2015	EDQ RE-SUBMISSION	MS

CLIENT: PEET FLAGSTONE CITY PTY LTD
PROJECT: FLAGSTONE WEST STAGE 1
SCALE: 1:400@A1
1:800@A3

DRAWING: VEGETATION MANAGEMENT PLAN
INTERNAL DEVELOPMENT AREA
DATE: February 15
CLIENT REF.: 6207
DRAWING No.: 6207 E 08 VMP C
CHECKED: MS
DRAWN: TB

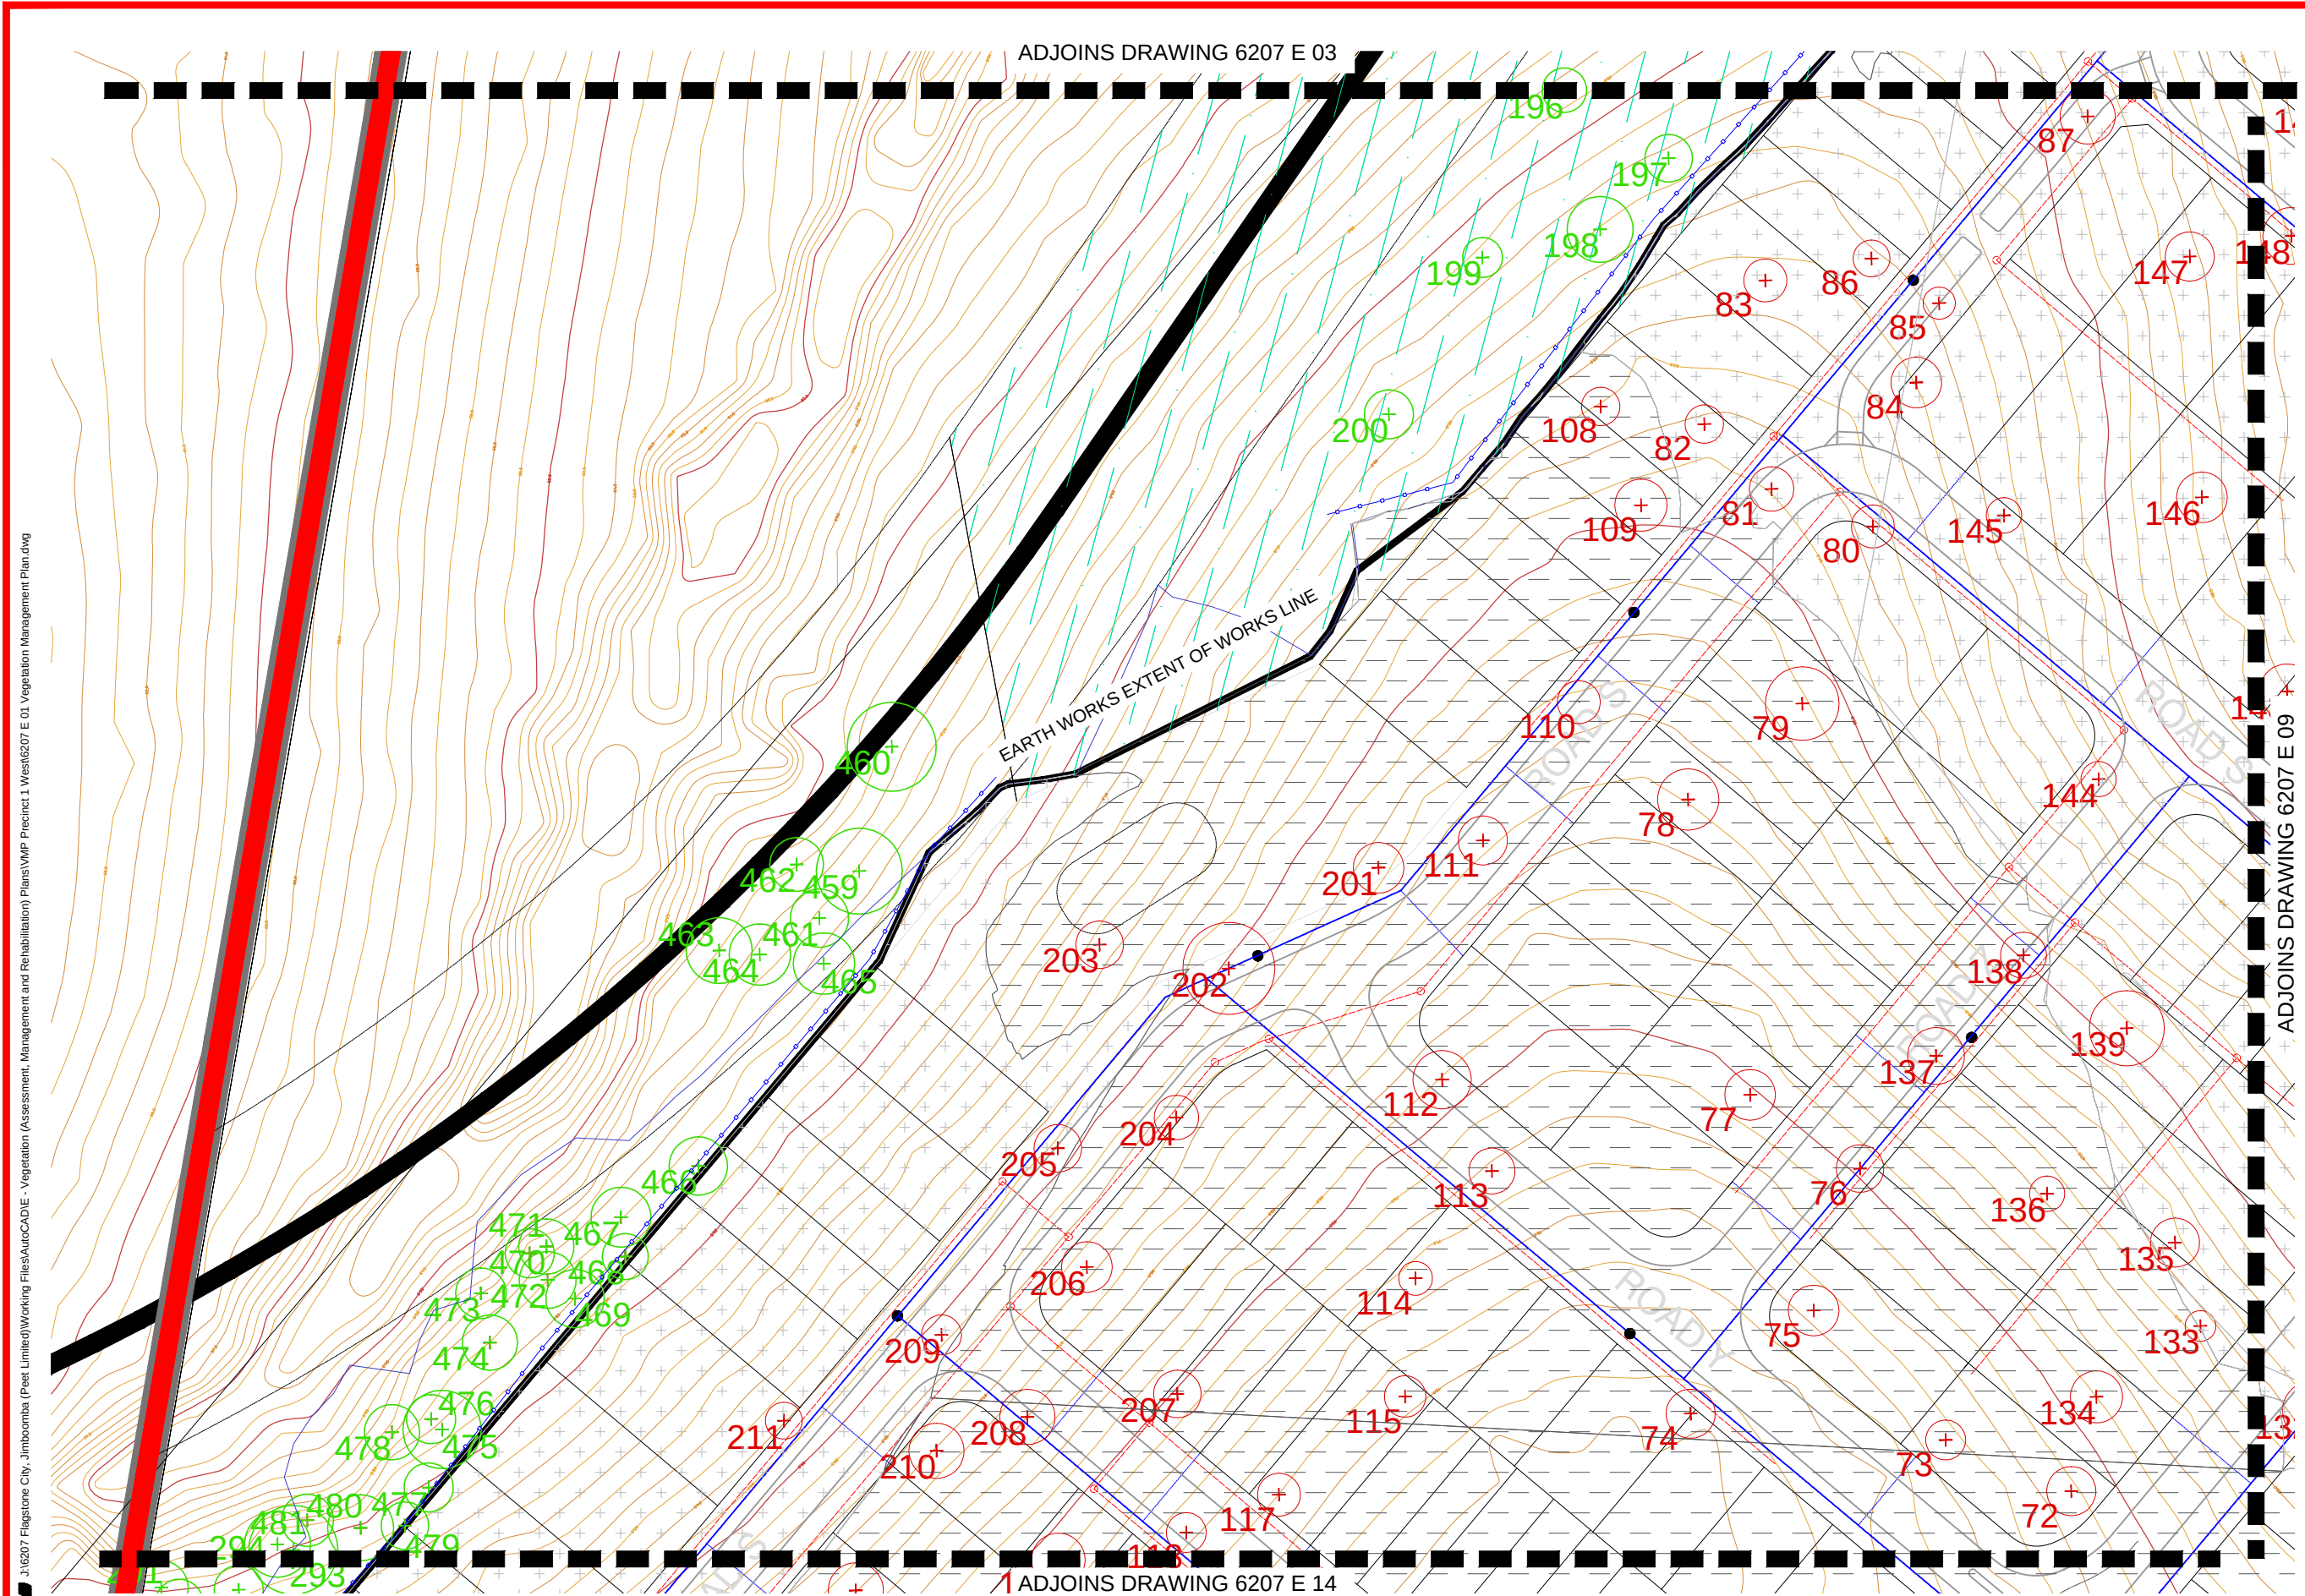

LEGEND

RETAINED TREES:
Trees to be retained and protected within open space area. Trees located on the edge of earth works extent of works line are subject to review on site by an arborist (if required).

EXISTING TREES TO BE REMOVED:
Trees to be removed as a result of the Internal Development Area clearing.

EXISTING TREES TO BE REMOVED:
Trees to be removed as a result of the sewerline corridor clearing area.

EXISTING TREES TO BE RETAINED:
Trees to be retained and protected outside of sewerline corridor. Trees located on the edge of road works are subject to review on site by an arborist (if required).

EXISTING TREES TO BE REMOVED:
Trees to be removed as a result of the Road way clearing area.

EXISTING TREES TO BE RETAINED:
Trees to be retained and protected outside of roadway. Trees located on the edge of road works are subject to review on site by an arborist (if required).

CIVIL ENGINEER CUT AREA:
Refer Engineering drawings for detail

CIVIL ENGINEER FILL AREA:
Refer Engineering drawings for detail

EXCLUSION FENCING:
Install exclusion fence to protect retained vegetation and rehabilitation works.

INDICATIVE LOCATIONS OF STOCKPILE MATERIAL:
Confirm locations on site at Pre Start meeting.

INDICATIVE VEHICULAR ACCESS POINTS:
Confirm best suited locations on site away from retained vegetation.

EARTH WORKS EXTENT OF WORKS LINE:
Refer Engineering drawings for detail


MAPPED REMNANT VEGETATION

FIRE BREAK (5M WIDTH):
As per Bushfire Management Plan prepared by Jensen Bowers

EXTENT OF CLEARING / SEPARATION REQUIRED:
As per Bushfire Management Plan prepared by Jensen Bowers

TRUNK SEWER:
As per Engineering plans

NOTES:
Engineers and/ or clearing contractors to prepare sediment and erosion control measures to ensure no movement of material off site and minimal movement on site.
REFER 6207 E 22 FOR TREE SCHEDULES
Refer to Existing Tree Plot Schedule for detailed list of trees including number, Botanical name, girth, spread, height and determination of removal, investigation or retention.
Tree extents shown on this plan series are the Tree Protection Zones (TPZs) as specified in AS4970-2009.

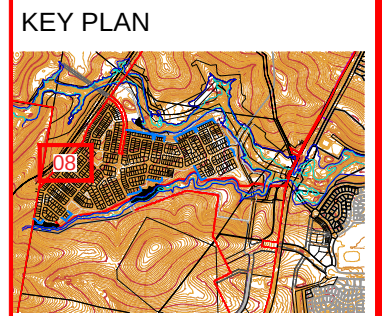

J:\6207 Flagstone City, Jimboomba (Peet Limited)\Working Files\AutoCAD\IE - Vegetation (Assessment, Management and Rehabilitation) Plans\VMP Precinct 1 West\6207 E 01 Vegetation Management Plan.dwg

ADJOINS DRAWING 6207 E 08

ADJOINS DRAWING 6207 E 10

ADJOINS DRAWING 6207 E 04

ADJOINS DRAWING 6207 E 15

LEGEND

- RETAINED TREES:**
Trees to be retained and protected within open space area. Trees located on the edge of earth works extent of works line are subject to review on site by an arborist (if required).
- EXISTING TREES TO BE REMOVED:**
Trees to be removed as a result of the Internal Development Area clearing.
- EXISTING TREES TO BE REMOVED:**
Trees to be removed as a result of the sewerline corridor clearing area.
- EXISTING TREES TO BE RETAINED:**
Trees to be retained and protected outside of sewerline corridor. Trees located on the edge of road works are subject to review on site by an arborist (if required).
- EXISTING TREES TO BE REMOVED:**
Trees to be removed as a result of the Road way clearing area.
- EXISTING TREES TO BE RETAINED:**
Trees to be retained and protected outside of roadway. Trees located on the edge of road works are subject to review on site by an arborist (if required).
- CIVIL ENGINEER CUT AREA:**
Refer Engineering drawings for detail
- CIVIL ENGINEER FILL AREA:**
Refer Engineering drawings for detail
- EXCLUSION FENCING:**
Install exclusion fence to protect retained vegetation and rehabilitation works.
- INDICATIVE LOCATIONS OF STOCKPILE MATERIAL:**
Confirm locations on site at Pre Start meeting.
- INDICATIVE VEHICULAR ACCESS POINTS:**
Confirm best suited locations on site away from retained vegetation.
- EARTH WORKS EXTENT OF WORKS LINE:**
Refer Engineering drawings for detail
- MAPPED REMNANT VEGETATION**
- FIRE BREAK (5M WIDTH):**
As per Bushfire Management Plan prepared by Jensen Bowers
- EXTENT OF CLEARING / SEPARATION REQUIRED:**
As per Bushfire Management Plan prepared by Jensen Bowers
- TRUNK SEWER:**
As per Engineering plans


NOTES:

Engineers and/ or clearing contractors to prepare sediment and erosion control measures to ensure no movement of material off site and minimal movement on site.

REFER 6207 E 22 FOR TREE SCHEDULES

Refer to Existing Tree Plot Schedule for detailed list of trees including number, Botanical name, girth, spread, height and determination of removal, investigation or retention.

KEY PLAN

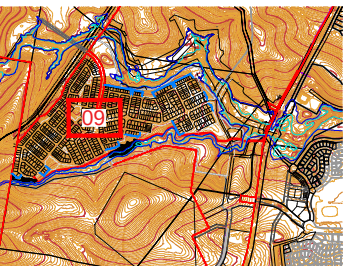

saunders havill group
Saunders Havill Group Pty Ltd ABN 24 144 972 949
Brisbane Emerald Gladstone
head office 9 Thompson St Bowen Hills Q 4006
phone 1300 123 SHG web www.saundershavill.com
■ surveying ■ town planning ■ urban design ■ environmental management ■ landscape architecture

DISCLAIMER:
Designs documented on this drawing are the property of Saunders Havill Group Pty Ltd and are not authorized for reproduction or use in whole or part without written permission.
These plans have been prepared for the exclusive use of the client. Saunders Havill Group do not accept responsibility for any use of or reliance upon the contents of these drawings by any third party. Confirm all dimensions on site and clarify any discrepancies prior to construction.



AMENDMENTS:			
Issue	Date	Description	Checked
A	12/11/2014	CLIENT COMMENTS	MS
B	21/11/2014	SUBMISSION	MS
C	19/02/2015	EDQ RE-SUBMISSION	MS

CLIENT: PEET FLAGSTONE CITY PTY LTD

PROJECT: FLAGSTONE WEST STAGE 1

SCALE: 1:400@A1
1:800@A3

DATE: February 15
CLIENT REF.: 6207
DRAWING No.: 6207 E 09 VMP C

CHECKED: MS
DRAWN: TB

J:\6207 Flagstone City, Jimboomba (Peet Limited)\Working Files\AutoCAD - Vegetation (Assessment, Management and Rehabilitation) Plans\VMP Precinct 1 West\6207 E 01 Vegetation Management Plan.dwg

ADJOINS DRAWING 6207 E 09

ADJOINS DRAWING 6207 E 05

ADJOINS DRAWING 6207 E 11

ADJOINS DRAWING 6207 E 16

LEGEND

- RETAINED TREES:**
Trees to be retained and protected within open space area. Trees located on the edge of earth works extent of works line are subject to review on site by an arborist (if required).
- EXISTING TREES TO BE REMOVED:**
Trees to be removed as a result of the Internal Development Area clearing.
- EXISTING TREES TO BE REMOVED:**
Trees to be removed as a result of the sewerline corridor clearing area.
- EXISTING TREES TO BE RETAINED:**
Trees to be retained and protected outside of sewerline corridor. Trees located on the edge of road works are subject to review on site by an arborist (if required).
- EXISTING TREES TO BE REMOVED:**
Trees to be removed as a result of the Road way clearing area.
- EXISTING TREES TO BE RETAINED:**
Trees to be retained and protected outside of roadway. Trees located on the edge of road works are subject to review on site by an arborist (if required).
- CIVIL ENGINEER CUT AREA:**
Refer Engineering drawings for detail
- CIVIL ENGINEER FILL AREA:**
Refer Engineering drawings for detail
- EXCLUSION FENCING:**
Install exclusion fence to protect retained vegetation and rehabilitation works.
- INDICATIVE LOCATIONS OF STOCKPILE MATERIAL:**
Confirm locations on site at Pre Start meeting.
- INDICATIVE VEHICULAR ACCESS POINTS:**
Confirm best suited locations on site away from retained vegetation.
- EARTH WORKS EXTENT OF WORKS LINE:**
Refer Engineering drawings for detail
- MAPPED REMNANT VEGETATION**
- FIRE BREAK (5M WIDTH):**
As per Bushfire Management Plan prepared by Jensen Bowers
- EXTENT OF CLEARING / SEPARATION REQUIRED:**
As per Bushfire Management Plan prepared by Jensen Bowers
- TRUNK SEWER:**
As per Engineering plans

NOTES:


Engineers and/ or clearing contractors to prepare sediment and erosion control measures to ensure no movement of material off site and minimal movement on site.

REFER 6207 E 22 FOR TREE SCHEDULES

Refer to Existing Tree Plot Schedule for detailed list of trees including number, Botanical name, girth, spread, height and determination of removal, investigation or retention.

Tree extents shown on this plan series are the Tree Protection Zones (TPZs) as specified in AS4970-2009.

KEY PLAN

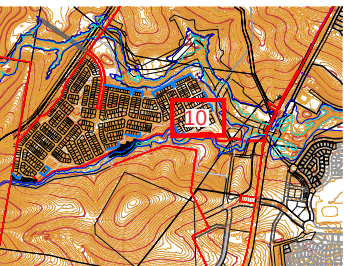

saunders havill group
Saunders Havill Group Pty Ltd ABN 24 144 972 949
Brisbane • Emerald • Gladstone
head office 9 Thompson St Bowen Hills Q 4006
phone 1300 123 SHG web www.saundershavill.com
■ surveying ■ town planning ■ urban design ■ environmental management ■ landscape architecture

DISCLAIMER:
Designs documented on this drawing are the property of Saunders Havill Group Pty Ltd and are not authorized for reproduction or use in whole or part without written permission.
These plans have been prepared for the exclusive use of the client. Saunders Havill Group do not accept responsibility for any use of or reliance upon the contents of these drawings by any third party. Confirm all dimensions on site and clarify any discrepancies prior to construction.



AMENDMENTS:			
Issue	Date	Description	Checked
A	12/11/2014	CLIENT COMMENTS	MS
B	21/11/2014	SUBMISSION	MS
C	19/02/2015	EDQ RE-SUBMISSION	MS

CLIENT:
PEET FLAGSTONE CITY PTY LTD


PROJECT:
FLAGSTONE WEST STAGE 1

SCALE:
1:400@A1
1:800@A3

DATE: February 15
CLIENT REF.: 6207
DRAWING No.: 6207 E 10 VMP C

CHECKED: MS
DRAWN: TB

J:\6207 Flagstone City, Jimboomba (Peet Limited)\Working Files\AutoCAD\ - Vegetation (Assessment, Management and Rehabilitation) Plans\VMP Precinct 1 West\6207 E 01 Vegetation Management Plan.dwg

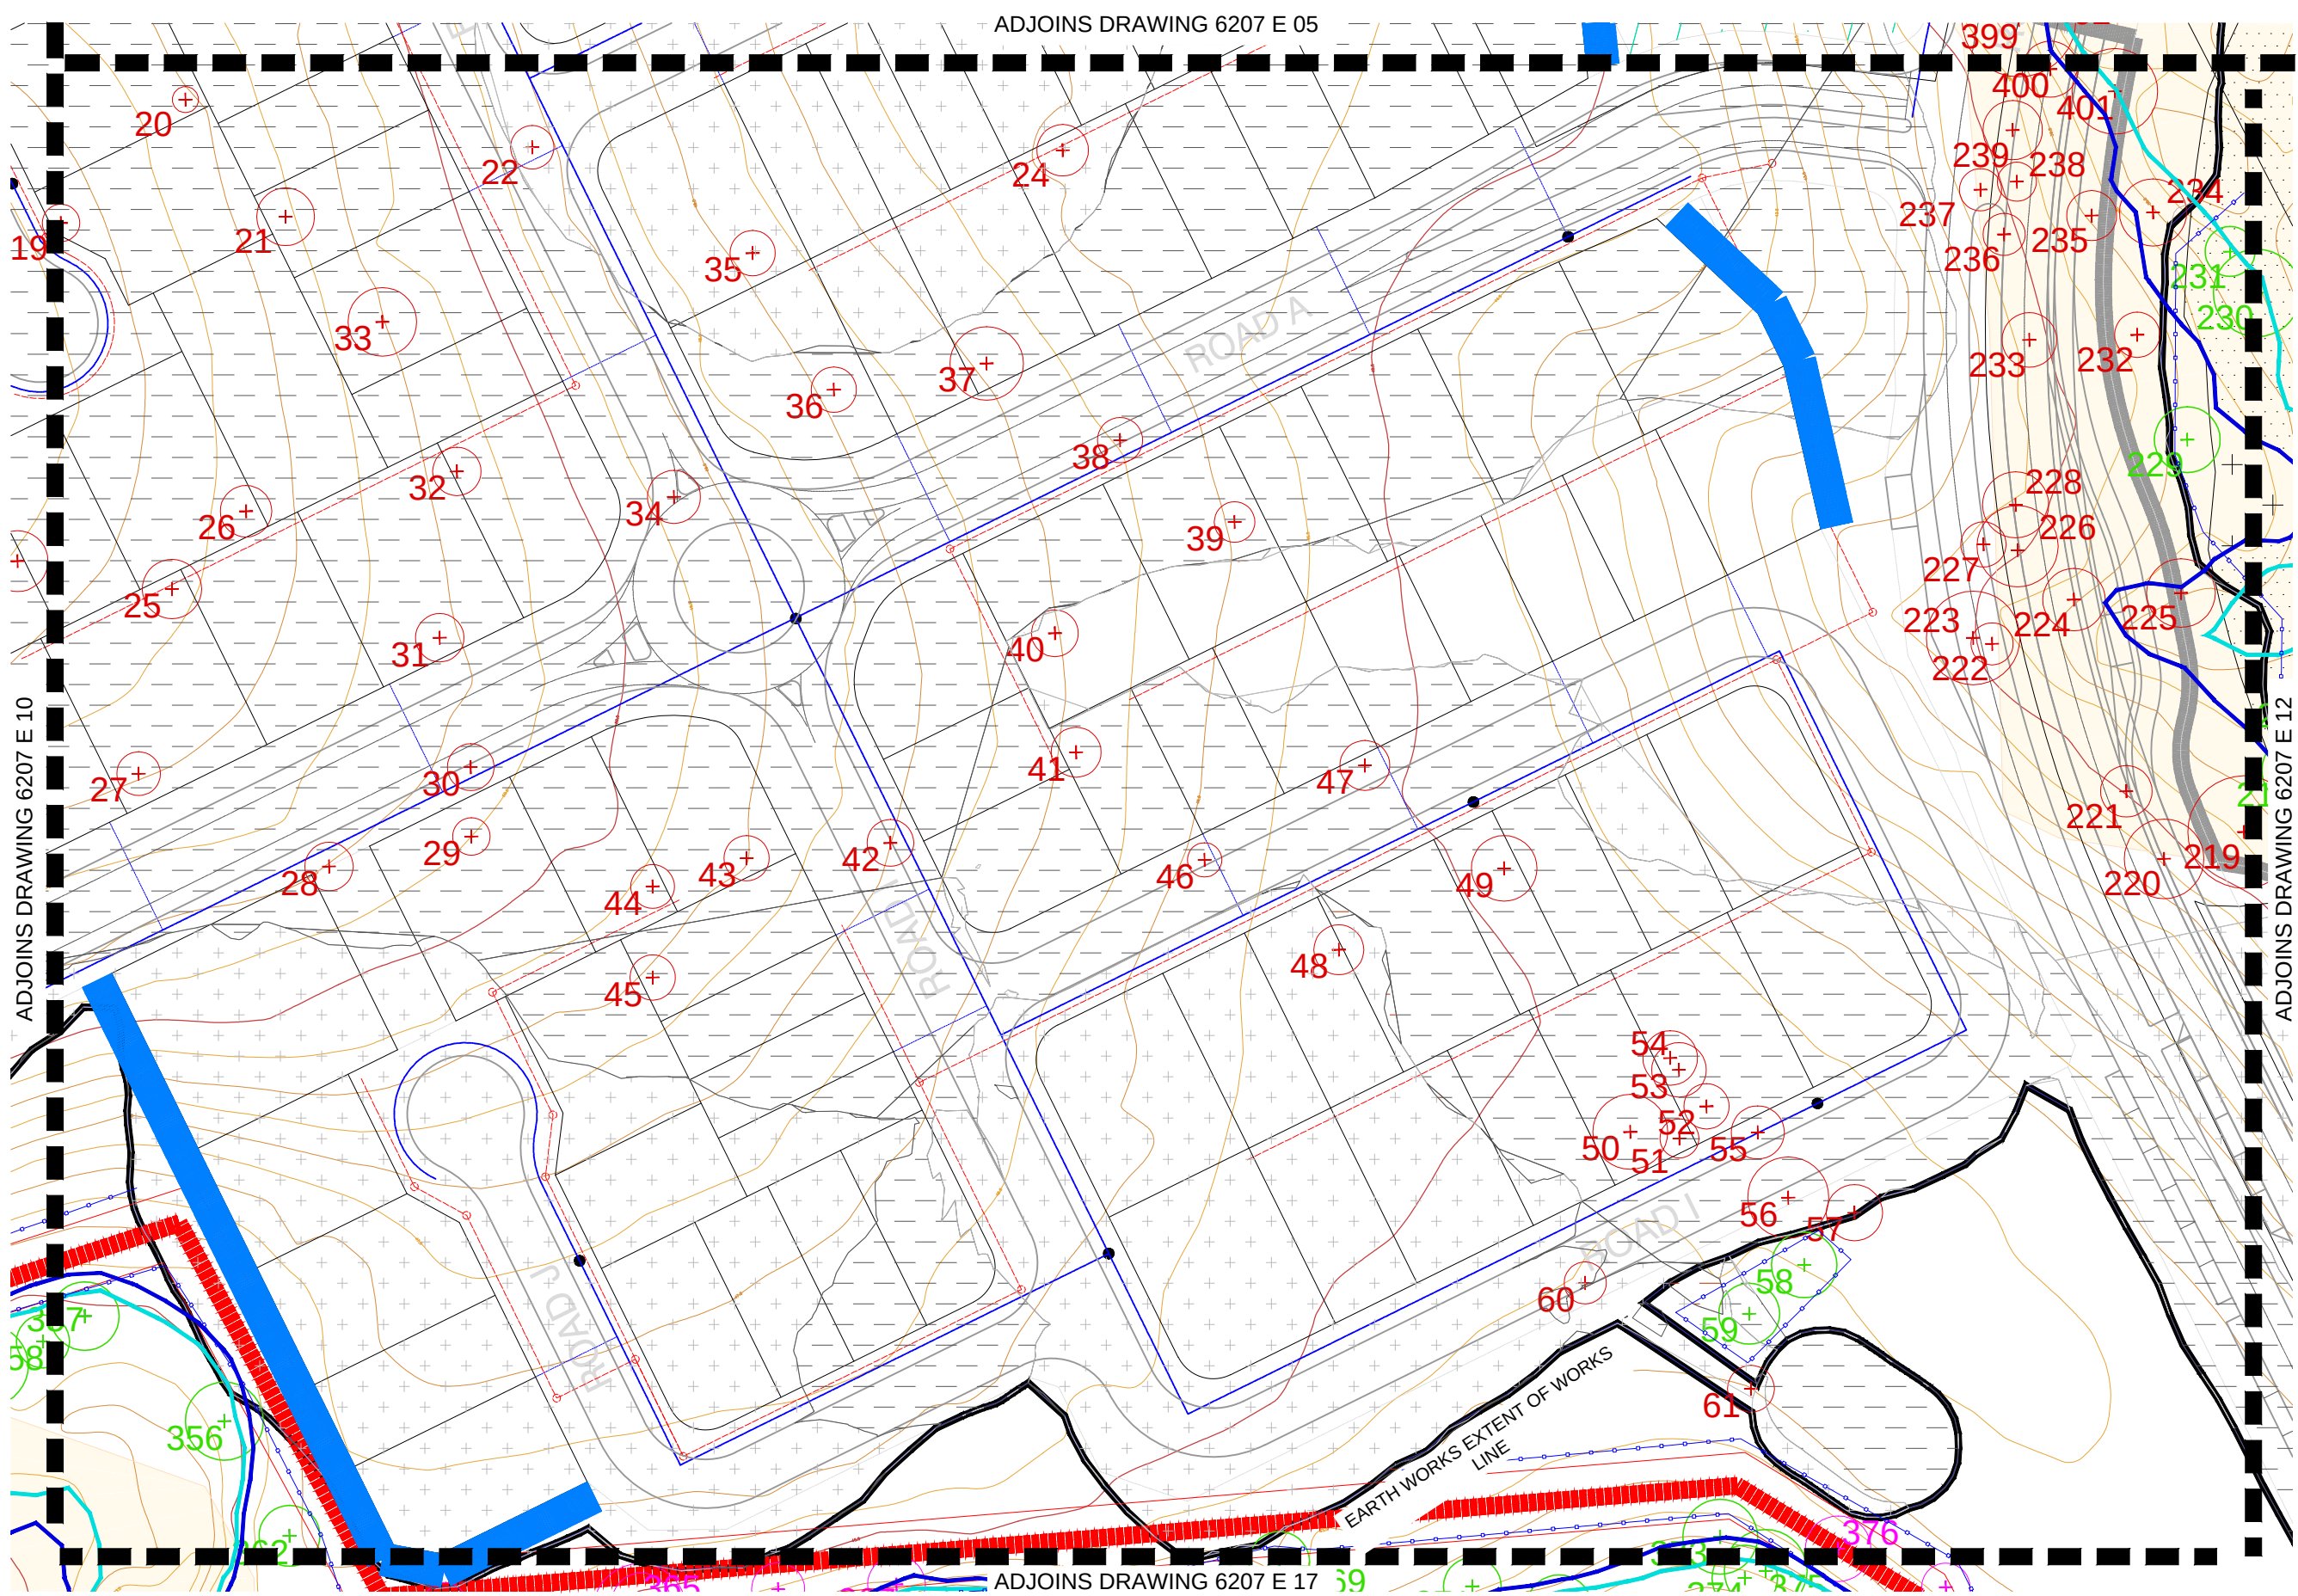

- LEGEND**
- RETAINED TREES:
Trees to be retained and protected within open space area. Trees located on the edge of earth works extent of works line are subject to review on site by an arborist (if required).
 - EXISTING TREES TO BE REMOVED:
Trees to be removed as a result of the Internal Development Area clearing.
 - EXISTING TREES TO BE REMOVED:
Trees to be removed as a result of the sewerline corridor clearing area.
 - EXISTING TREES TO BE RETAINED:
Trees to be retained and protected outside of sewerline corridor. Trees located on the edge of road works are subject to review on site by an arborist (if required).
 - EXISTING TREES TO BE REMOVED:
Trees to be removed as a result of the Road way clearing area.
 - EXISTING TREES TO BE RETAINED:
Trees to be retained and protected outside of roadway. Trees located on the edge of road works are subject to review on site by an arborist (if required).
 - CIVIL ENGINEER CUT AREA:
Refer Engineering drawings for detail
 - CIVIL ENGINEER FILL AREA:
Refer Engineering drawings for detail
 - EXCLUSION FENCING:
Install exclusion fence to protect retained vegetation and rehabilitation works.
 - INDICATIVE LOCATIONS OF STOCKPILE MATERIAL:
Confirm locations on site at Pre Start meeting.
 - INDICATIVE VEHICULAR ACCESS POINTS:
Confirm best suited locations on site away from retained vegetation.
 - EARTH WORKS EXTENT OF WORKS LINE:
Refer Engineering drawings for detail
 - MAPPED REMNANT VEGETATION
 - FIRE BREAK (5M WIDTH):
As per Bushfire Management Plan prepared by Jensen Bowers
 - EXTENT OF CLEARING / SEPARATION REQUIRED:
As per Bushfire Management Plan prepared by Jensen Bowers
 - TRUNK SEWER:
As per Engineering plans


NOTES:

Engineers and/ or clearing contractors to prepare sediment and erosion control measures to ensure no movement of material off site and minimal movement on site.

REFER 6207 E 22 FOR TREE SCHEDULES

Refer to Existing Tree Plot Schedule for detailed list of trees including number, Botanical name, girth, spread, height and determination of removal, investigation or retention.

Tree extents shown on this plan series are the Tree Protection Zones (TPZs) as specified in AS4970-2009.

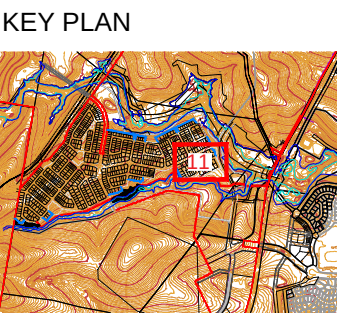

saunders havill group

Saunders Havill Group Pty Ltd ABN 24 144 972 949

Brisbane Emerald Gladstone

head office 9 Thompson St Bowen Hills Q 4006

phone 1300 123 SHG web www.saundershavill.com

■ surveying ■ town planning ■ urban design ■ environmental management ■ landscape architecture

DISCLAIMER:

Designs documented on this drawing are the property of Saunders Havill Group Pty Ltd and are not authorized for reproduction or use in whole or part without written permission.

These plans have been prepared for the exclusive use of the client. Saunders Havill Group do not accept responsibility for any use of or reliance upon the contents of these drawings by any third party. Confirm all dimensions on site and clarify any discrepancies prior to construction.

APPROVED COMPANY
ISO9001
Quality Management System
QMS

APPROVED COMPANY
ISO14001
Environmental Management System
QMS

Issue	Date	Description	Checked
A	12/11/2014	CLIENT COMMENTS	MS
B	21/11/2014	SUBMISSION	MS
C	19/02/2015	EDQ RE-SUBMISSION	MS

Issue	Date	Description	Checked
A	12/11/2014	CLIENT COMMENTS	MS
B	21/11/2014	SUBMISSION	MS
C	19/02/2015	EDQ RE-SUBMISSION	MS

CLIENT:
PEET FLAGSTONE CITY PTY LTD

PROJECT:
FLAGSTONE WEST STAGE 1

SCALE:
1:400@A1
1:800@A3

DATE: February 15

CLIENT REF.: 6207

DRAWING No.: 6207 E 11 VMP C


environmental management

DRAWING:
VEGETATION MANAGEMENT PLAN
INTERNAL DEVELOPMENT AREA

CHECKED: MS

DRAWN: TB

J:\6207 Flagstone City, Jimboomba (Peet Limited)\Working Files\AutoCADIE - Vegetation (Assessment, Management and Rehabilitation) Plans\VMP Precinct 1 West\6207 E 01 Vegetation Management Plan.dwg

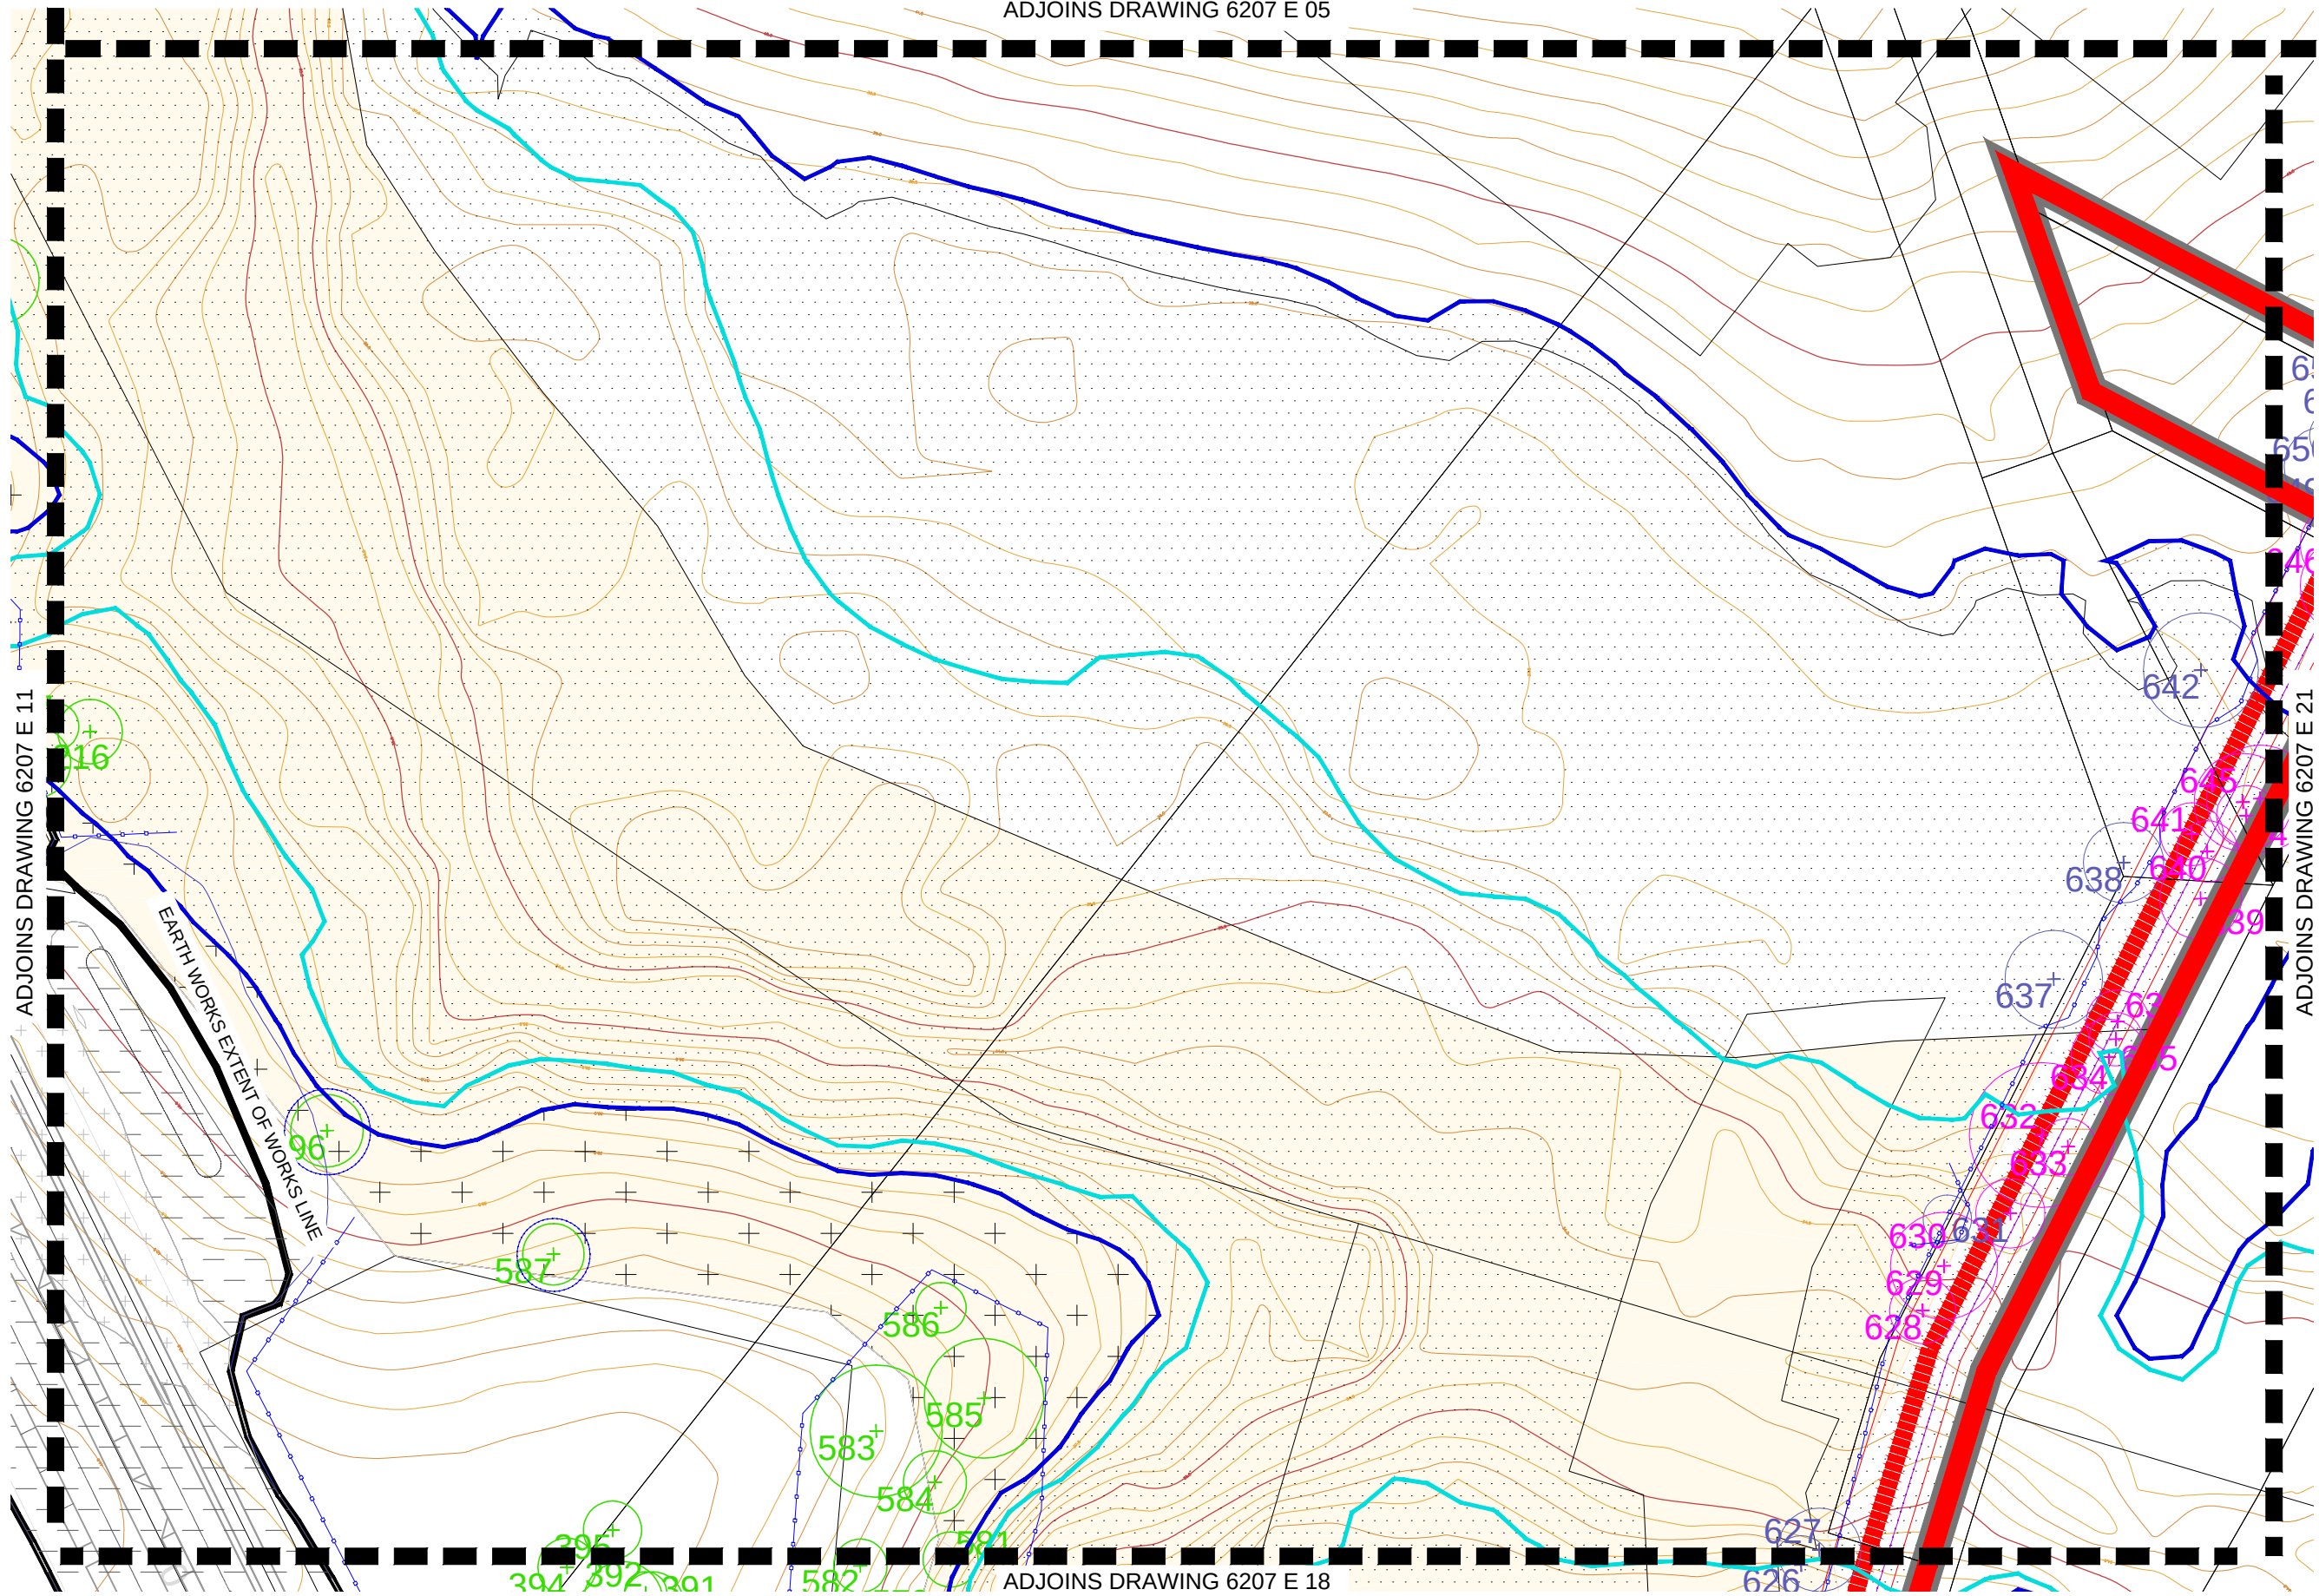

LEGEND

- RETAINED TREES:**
Trees to be retained and protected within open space area. Trees located on the edge of earth works extent of works line are subject to review on site by an arborist (if required).
- EXISTING TREES TO BE REMOVED:**
Trees to be removed as a result of the Internal Development Area clearing.
- EXISTING TREES TO BE REMOVED:**
Trees to be removed as a result of the sewerline corridor clearing area.
- EXISTING TREES TO BE RETAINED:**
Trees to be retained and protected outside of sewerline corridor. Trees located on the edge of road works are subject to review on site by an arborist (if required).
- EXISTING TREES TO BE REMOVED:**
Trees to be removed as a result of the Road way clearing area.
- EXISTING TREES TO BE RETAINED:**
Trees to be retained and protected outside of roadway. Trees located on the edge of road works are subject to review on site by an arborist (if required).
- CIVIL ENGINEER CUT AREA:**
Refer Engineering drawings for detail
- CIVIL ENGINEER FILL AREA:**
Refer Engineering drawings for detail
- EXCLUSION FENCING:**
Install exclusion fence to protect retained vegetation and rehabilitation works.
- INDICATIVE LOCATIONS OF STOCKPILE MATERIAL:**
Confirm locations on site at Pre Start meeting.
- INDICATIVE VEHICULAR ACCESS POINTS:**
Confirm best suited locations on site away from retained vegetation.
- EARTH WORKS EXTENT OF WORKS LINE:**
Refer Engineering drawings for detail
- MAPPED REMNANT VEGETATION**
- FIRE BREAK (5M WIDTH):**
As per Bushfire Management Plan prepared by Jensen Bowers
- EXTENT OF CLEARING / SEPARATION REQUIRED:**
As per Bushfire Management Plan prepared by Jensen Bowers
- TRUNK SEWER:**
As per Engineering plans

NOTES:


Engineers and/ or clearing contractors to prepare sediment and erosion control measures to ensure no movement of material off site and minimal movement on site.

REFER 6207 E 22 FOR TREE SCHEDULES

Refer to Existing Tree Plot Schedule for detailed list of trees including number, Botanical name, girth, spread, height and determination of removal, investigation or retention.

Tree extents shown on this plan series are the Tree Protection Zones (TPZs) as specified in AS4970-2009.

KEY PLAN

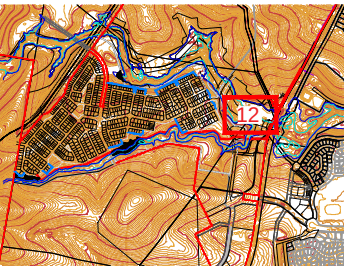

**saunders havill group**

Saunders Havill Group Pty Ltd ABN 24 144 972 949

Brisbane ■ Emerald ■ Gladstone

head office 9 Thompson St Bowen Hills Q 4006

phone 1300 123 SHG web www.saundershavill.com

■ surveying ■ town planning ■ urban design ■ environmental management ■ landscape architecture

DISCLAIMER:
Designs documented on this drawing are the property of Saunders Havill Group Pty Ltd and are not authorized for reproduction or use in whole or part without written permission.
These plans have been prepared for the exclusive use of the client. Saunders Havill Group do not accept responsibility for any use of or reliance upon the contents of these drawings by any third party. Confirm all dimensions on site and clarify any discrepancies prior to construction.



AMENDMENTS:			
Issue	Date	Description	Checked
A	12/11/2014	CLIENT COMMENTS	MS
B	21/11/2014	SUBMISSION	MS
C	19/02/2015	EDQ RE-SUBMISSION	MS

CLIENT: PEET FLAGSTONE CITY PTY LTD

PROJECT: FLAGSTONE WEST STAGE 1

SCALE: 1:400@A1
1:800@A3




 **environmental management**

DRAWING: VEGETATION MANAGEMENT PLAN
INTERNAL DEVELOPMENT AREA

DATE: February 15	CHECKED: MS
CLIENT REF.: 6207	DRAWN: TB
DRAWING No.: 6207 E 12 VMP C	

J:\6207 Flagstone City, Jimboomba (Peet Limited)\Working Files\AutoCAD\IE - Vegetation (Assessment, Management and Rehabilitation) Plans\VMP Precinct 1 West\6207 E 01 Vegetation Management Plan.dwg

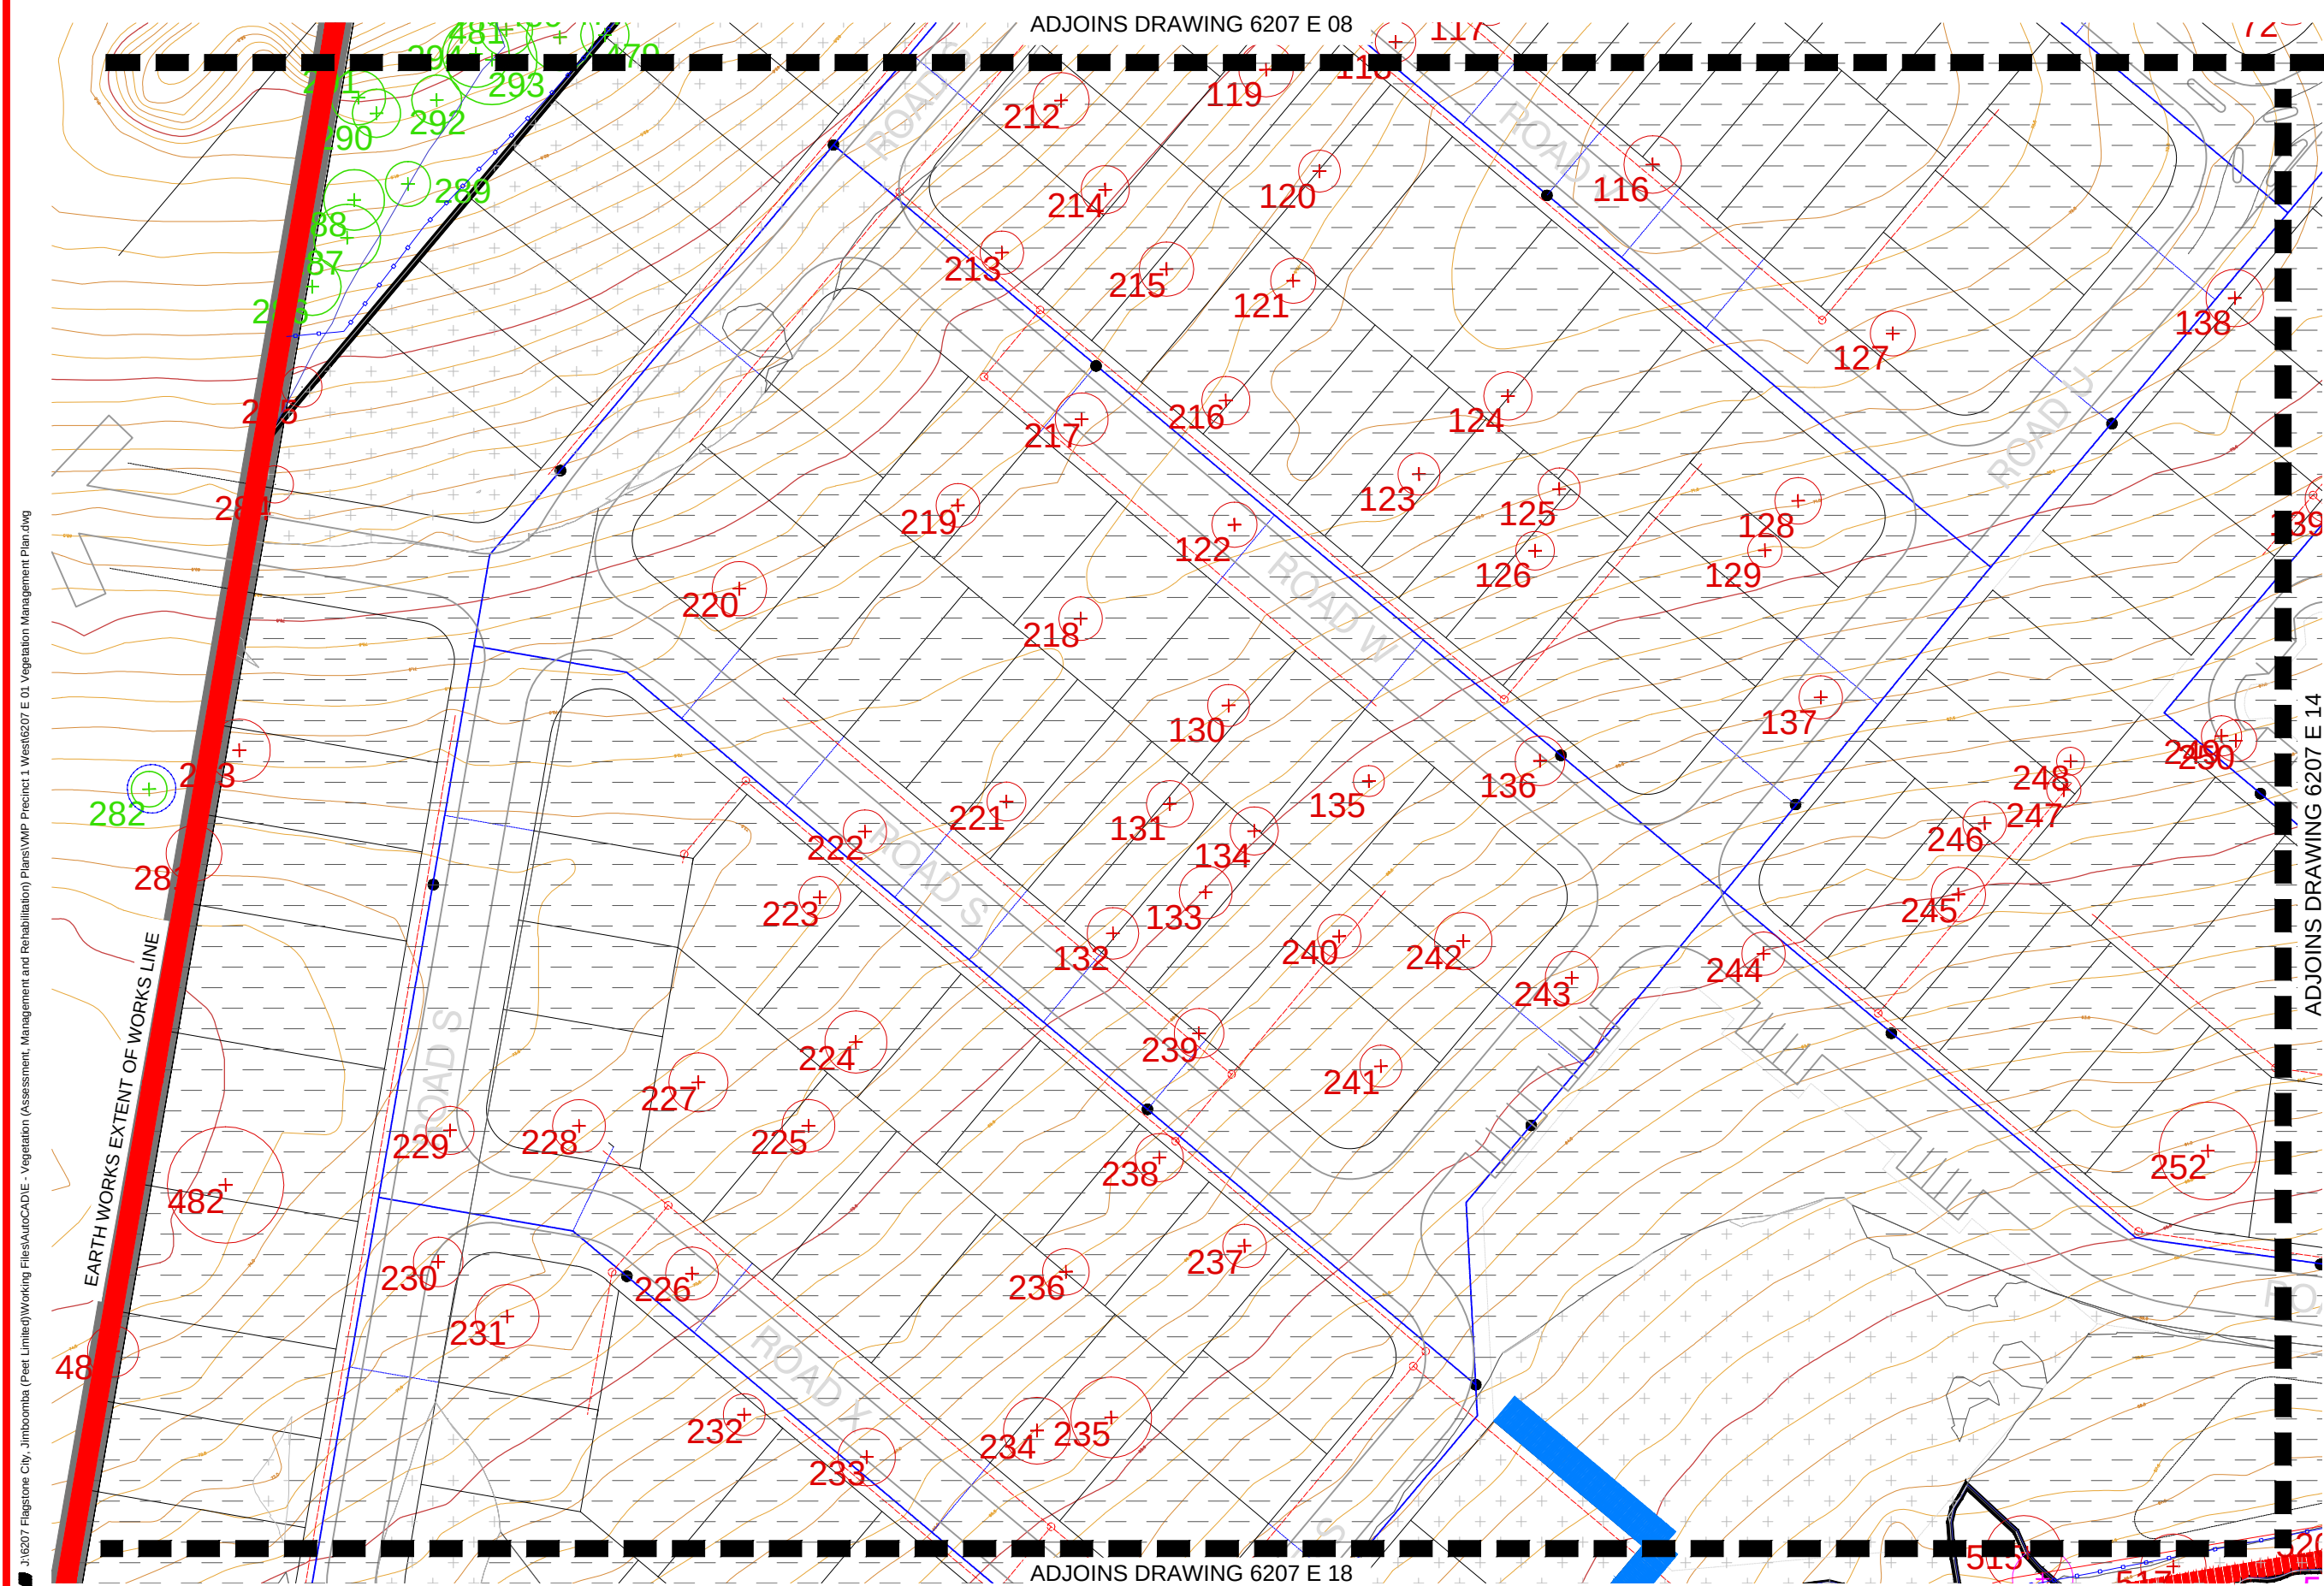

LEGEND

RETAINED TREES:
Trees to be retained and protected within open space area. Trees located on the edge of earth works extent of works line are subject to review on site by an arborist (if required).

EXISTING TREES TO BE REMOVED:
Trees to be removed as a result of the Internal Development Area clearing.

EXISTING TREES TO BE REMOVED:
Trees to be retained and protected outside of sewerline corridor. Trees located on the edge of road works are subject to review on site by an arborist (if required).

EXISTING TREES TO BE REMOVED:
Trees to be removed as a result of the Road way clearing area.

EXISTING TREES TO BE RETAINED:
Trees to be retained and protected outside of roadway. Trees located on the edge of road works are subject to review on site by an arborist (if required).

CIVIL ENGINEER CUT AREA:
Refer Engineering drawings for detail.

CIVIL ENGINEER FILL AREA:
Refer Engineering drawings for detail.

EXCLUSION FENCING:
Install exclusion fence to protect retained vegetation and rehabilitation works.

INDICATIVE LOCATIONS OF STOCKPILE MATERIAL:
Confirm locations on site at Pre Start meeting.

INDICATIVE VEHICULAR ACCESS POINTS:
Confirm best suited locations on site away from retained vegetation.

EARTH WORKS EXTENT OF WORKS LINE:
Refer Engineering drawings for detail.

MAPPED REMNANT VEGETATION

FIRE BREAK (5M WIDTH):
As per Bushfire Management Plan prepared by Jensen Bowers

EXTENT OF CLEARING / SEPARATION REQUIRED:
As per Bushfire Management Plan prepared by Jensen Bowers

TRUNK SEWER:
As per Engineering plans


NOTES:


Engineers and/ or clearing contractors to prepare sediment and erosion control measures to ensure no movement of material off site and minimal movement on site.

REFER 6207 E 22 FOR TREE SCHEDULES

Refer to Existing Tree Plot Schedule for detailed list of trees including number, Botanical name, girth, spread, height and determination of removal, investigation or retention.

Tree extents shown on this plan series are the Tree Protection Zones (TPZs) as specified in AS4970-2009.

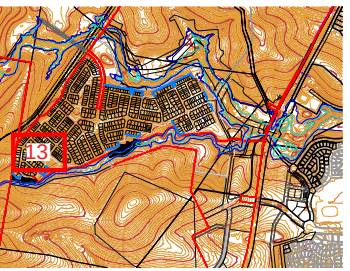KEY PLAN

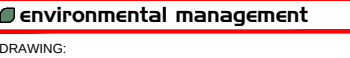**environmental management**

DRAWING:
VEGETATION MANAGEMENT PLAN
INTERNAL DEVELOPMENT AREA

DATE: February 15	CHECKED: MS
CLIENT REF.: 6207	DRAWN: TB
DRAWING No.: 6207 E 13 VMP C	

**saunders havill group**

■ surveying ■ town planning ■ urban design ■ environmental management ■ landscape architecture

Saunders Havill Group Pty Ltd ABN 24 144 972 949
Brisbane ■ Emerald ■ Gladstone
head office 9 Thompson St Bowen Hills Q 4006
phone 1300 123 SHG web www.saundershavill.com

APPROVED COMPANY
ISO9001
Quality Management System
QMS

APPROVED COMPANY
ISO14001
Environmental Management System
QMS



DISCLAIMER:

Designs documented on this drawing are the property of Saunders Havill Group Pty Ltd and are not authorized for reproduction or use in whole or part without written permission.


These plans have been prepared for the exclusive use of the client. Saunders Havill Group do not accept responsibility for any use of or reliance upon the contents of these drawings by any third party. Confirm all dimensions on site and clarify any discrepancies prior to construction.


AMENDMENTS:	Issue	Date	Description	Checked
A	12/11/2014	CLIENT COMMENTS	MS	
B	21/11/2014	SUBMISSION	MS	
C	19/02/2015	EDQ RE-SUBMISSION	MS	

CLIENT:
PEET FLAGSTONE CITY PTY LTD

PROJECT:
FLAGSTONE WEST STAGE 1

SCALE:
1:400@A1
1:800@A3

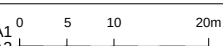


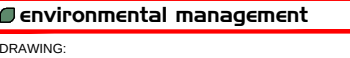**environmental management**

DRAWING:
VEGETATION MANAGEMENT PLAN
INTERNAL DEVELOPMENT AREA

DATE: February 15	CHECKED: MS
CLIENT REF.: 6207	DRAWN: TB
DRAWING No.: 6207 E 13 VMP C	

J:\6207 Flagstone City, Jimboomba (Peet Limited)\Working Files\AutoCAD\ - Vegetation (Assessment, Management and Rehabilitation) Plans\6207 E 01 Vegetation Management Plan.dwg

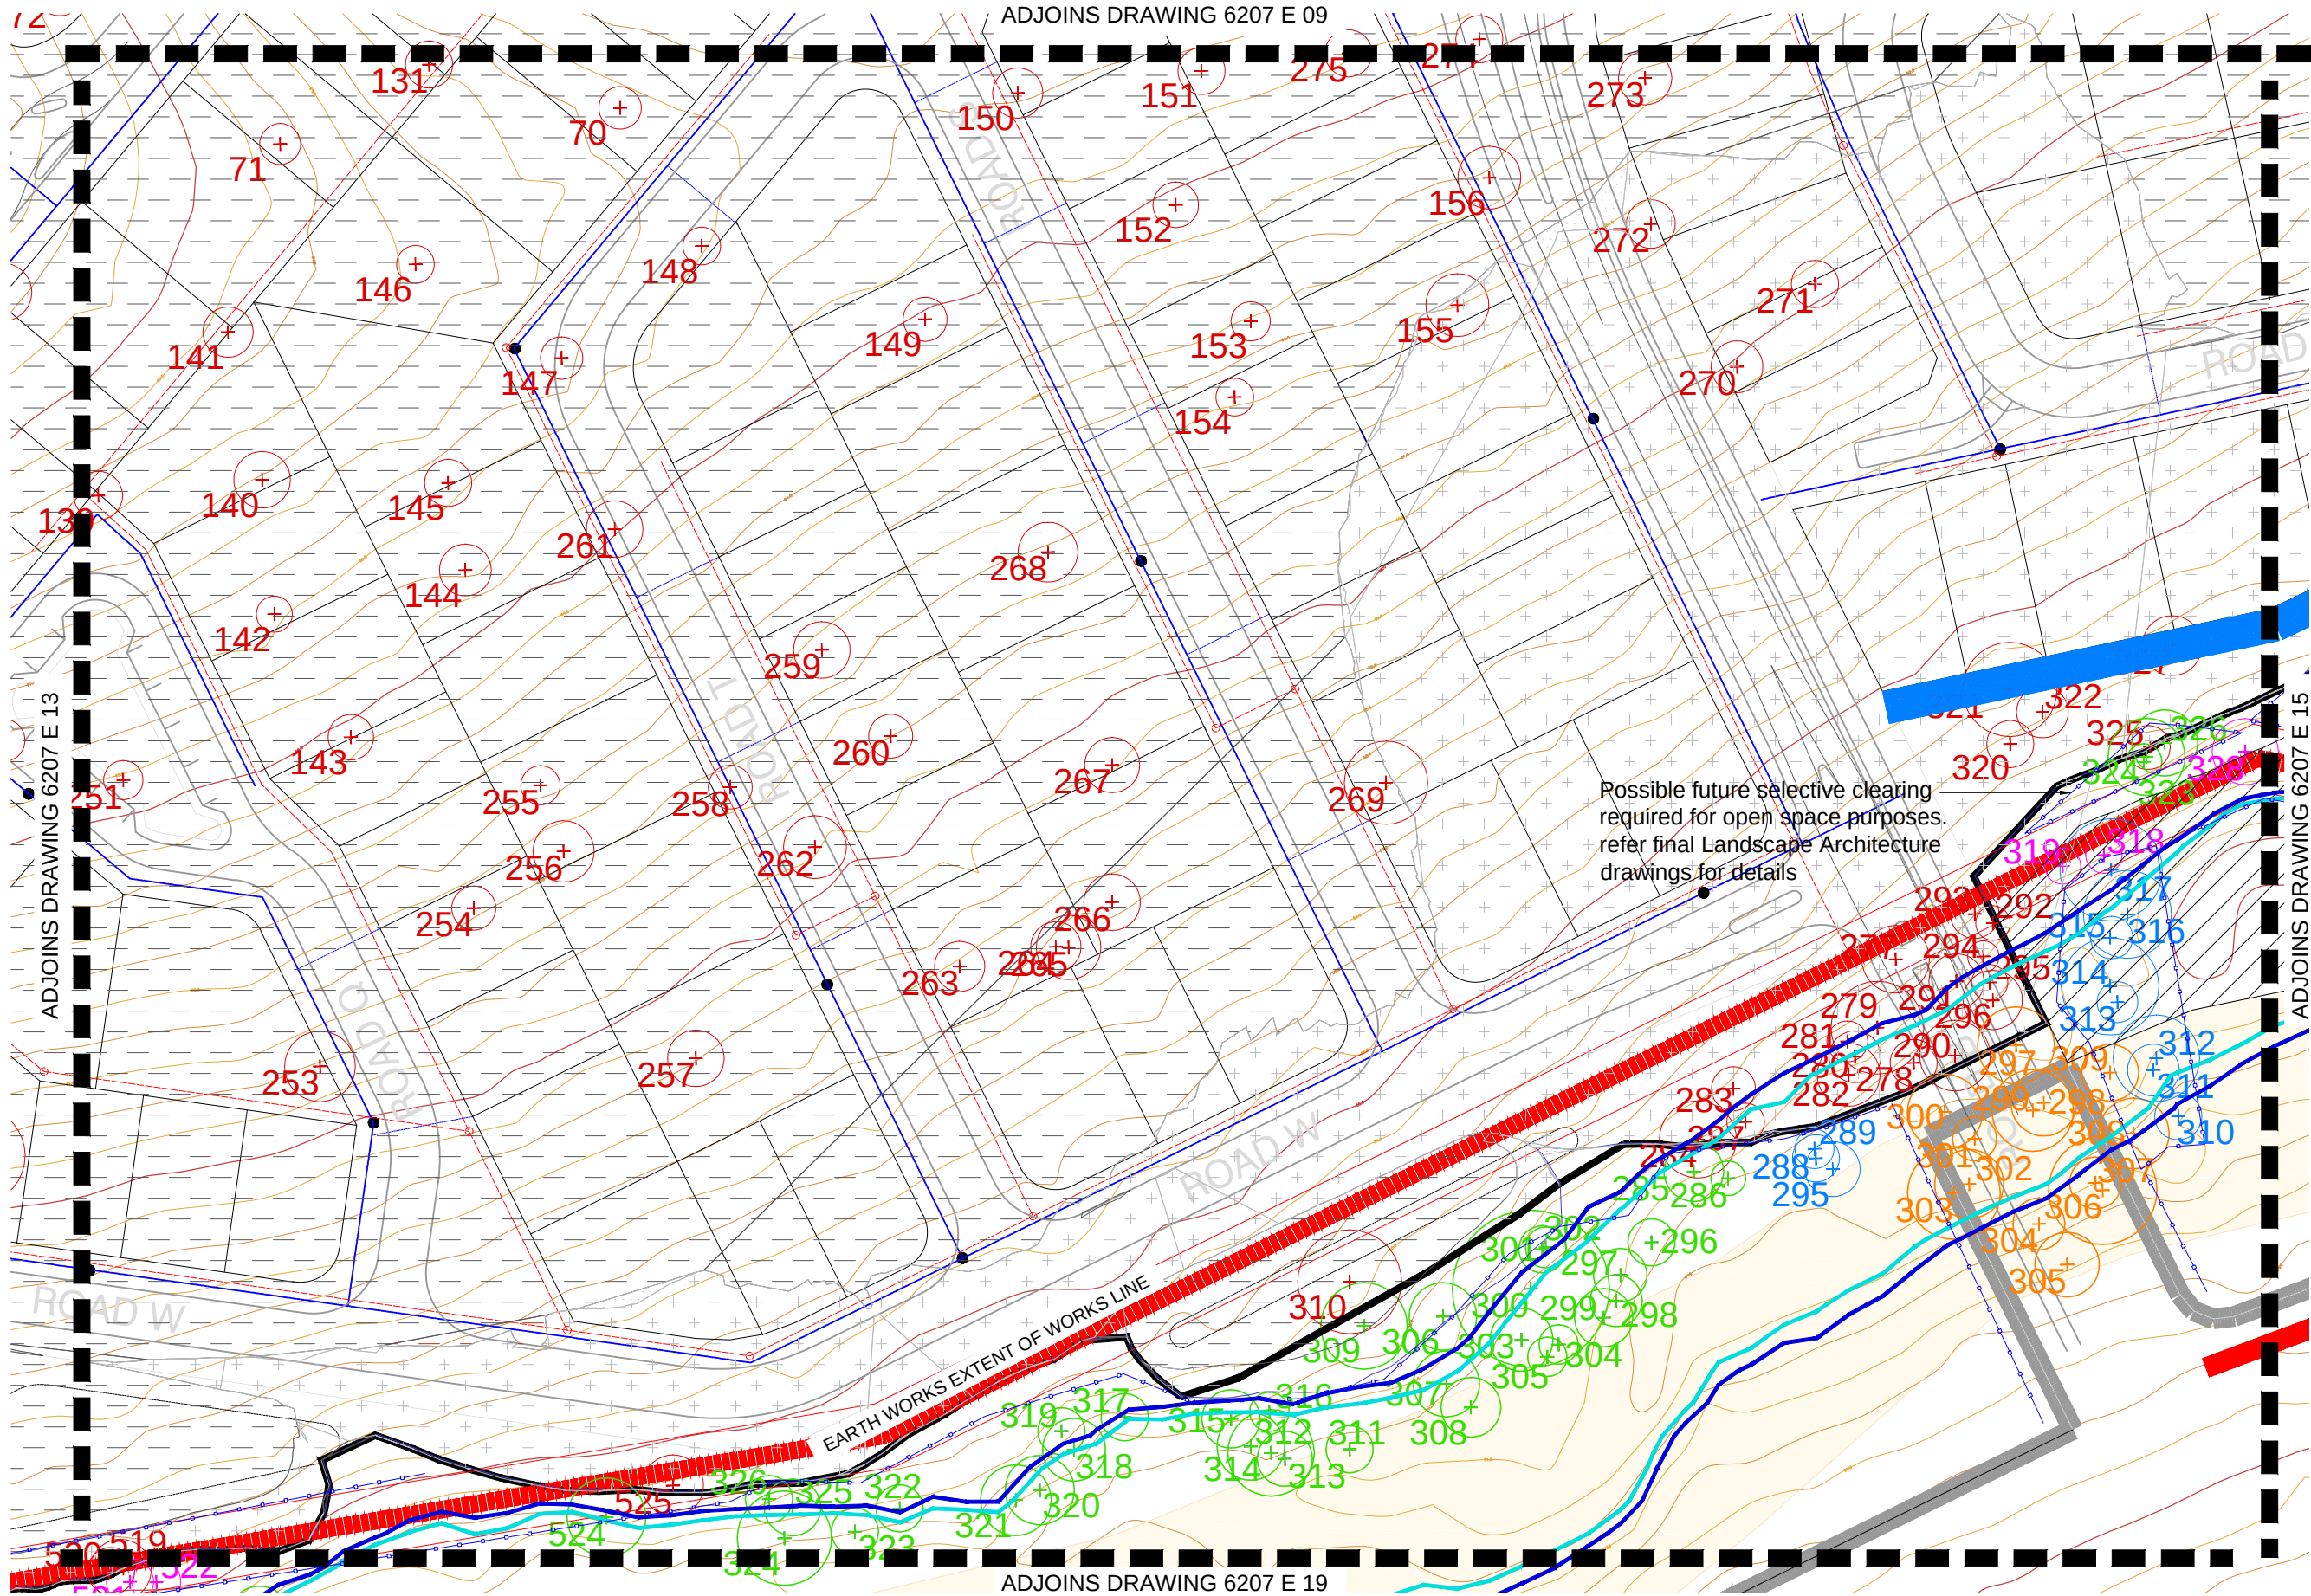

LEGEND

RETAINED TREES:
Trees to be retained and protected within open space area. Trees located on the edge of earth works extent of works line are subject to review on site by an arborist (if required).

EXISTING TREES TO BE REMOVED:
Trees to be removed as a result of the Internal Development Area clearing.

EXISTING TREES TO BE REMOVED:
Trees to be removed as a result of the sewerline corridor clearing area.

EXISTING TREES TO BE REMOVED:
Trees to be retained and protected outside of sewerline corridor. Trees located on the edge of road works are subject to review on site by an arborist (if required).

EXISTING TREES TO BE REMOVED:
Trees to be removed as a result of the Road way clearing area.

EXISTING TREES TO BE REMOVED:
Trees to be retained and protected outside of roadway. Trees located on the edge of road works are subject to review on site by an arborist (if required).

CIVIL ENGINEER CUT AREA:
Refer Engineering drawings for detail

CIVIL ENGINEER FILL AREA:
Refer Engineering drawings for detail

EXCLUSION FENCING:
Install exclusion fence to protect retained vegetation and rehabilitation works.

INDICATIVE LOCATIONS OF STOCKPILE MATERIAL:
Confirm locations on site at Pre Start meeting.

INDICATIVE VEHICULAR ACCESS POINTS:
Confirm best suited locations on site away from retained vegetation.

EARTH WORKS EXTENT OF WORKS LINE:
Refer Engineering drawings for detail

MAPPED REMNANT VEGETATION

FIRE BREAK (5M WIDTH):
As per Bushfire Management Plan prepared by Jensen Bowers

EXTENT OF CLEARING / SEPARATION REQUIRED:
As per Bushfire Management Plan prepared by Jensen Bowers

TRUNK SEWER:
As per Engineering plans


NOTES:

Engineers and/ or clearing contractors to prepare sediment and erosion control measures to ensure no movement of material off site and minimal movement on site.

REFER 6207 E 22 FOR TREE SCHEDULES

Refer to Existing Tree Plot Schedule for detailed list of trees including number, Botanical name, girth, spread, height and determination of removal, investigation or retention.

Tree extents shown on this plan series are the Tree Protection Zones (TPZs) as specified in AS4970-2009.

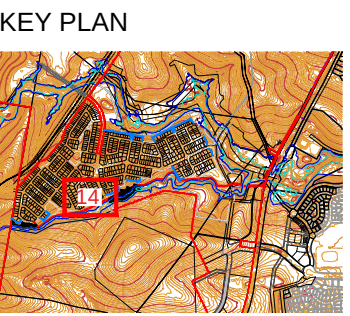

saunders havill group

Saunders Havill Group Pty Ltd ABN 24 144 972 949

Brisbane • Emerald • Gladstone

head office 9 Thompson St Bowen Hills Q 4006

phone 1300 123 SHG web www.saundershavill.com

■ surveying ■ town planning ■ urban design ■ environmental management ■ landscape architecture

APPROVED COMPANY
ISO9001 Quality Management System
QMS

APPROVED COMPANY
ISO14001 Environmental Management System
QMS

DISCLAIMER:
Designs documented on this drawing are the property of Saunders Havill Group Pty Ltd and are not authorized for reproduction or use in whole or part without written permission.
These plans have been prepared for the exclusive use of the client. Saunders Havill Group do not accept responsibility for any use of or reliance upon the contents of these drawings by any third party. Confirm all dimensions on site and clarify any discrepancies prior to construction.

Issue	Date	Description	Checked
A	12/11/2014	CLIENT COMMENTS	MS
B	21/11/2014	SUBMISSION	MS
C	19/02/2015	EDQ RE-SUBMISSION	MS

Issue	Date	Description	Checked
A	12/11/2014	CLIENT COMMENTS	MS
B	21/11/2014	SUBMISSION	MS
C	19/02/2015	EDQ RE-SUBMISSION	MS

CLIENT:
PEET FLAGSTONE CITY PTY LTD

PROJECT:
FLAGSTONE WEST STAGE 1

SCALE:
1:400@A1
1:800@A3

DATE: February 15

CHECKED: MS

CLIENT REF.: 6207

DRAWN: TB

DRAWING No.: 6207 E 14 VMP C

environmental management

DRAWING:
VEGETATION MANAGEMENT PLAN
INTERNAL DEVELOPMENT AREA

DATE: February 15


CHECKED: MS

CLIENT REF.: 6207

DRAWN: TB

DRAWING No.: 6207 E 14 VMP C

J:\6207 Flagstone City, Jimboomba (Peet Limited)\Working Files\AutoCAD\IE - Vegetation (Assessment, Management and Rehabilitation) Plans\VMP Precinct 1 West\6207 E 01 Vegetation Management Plan.dwg

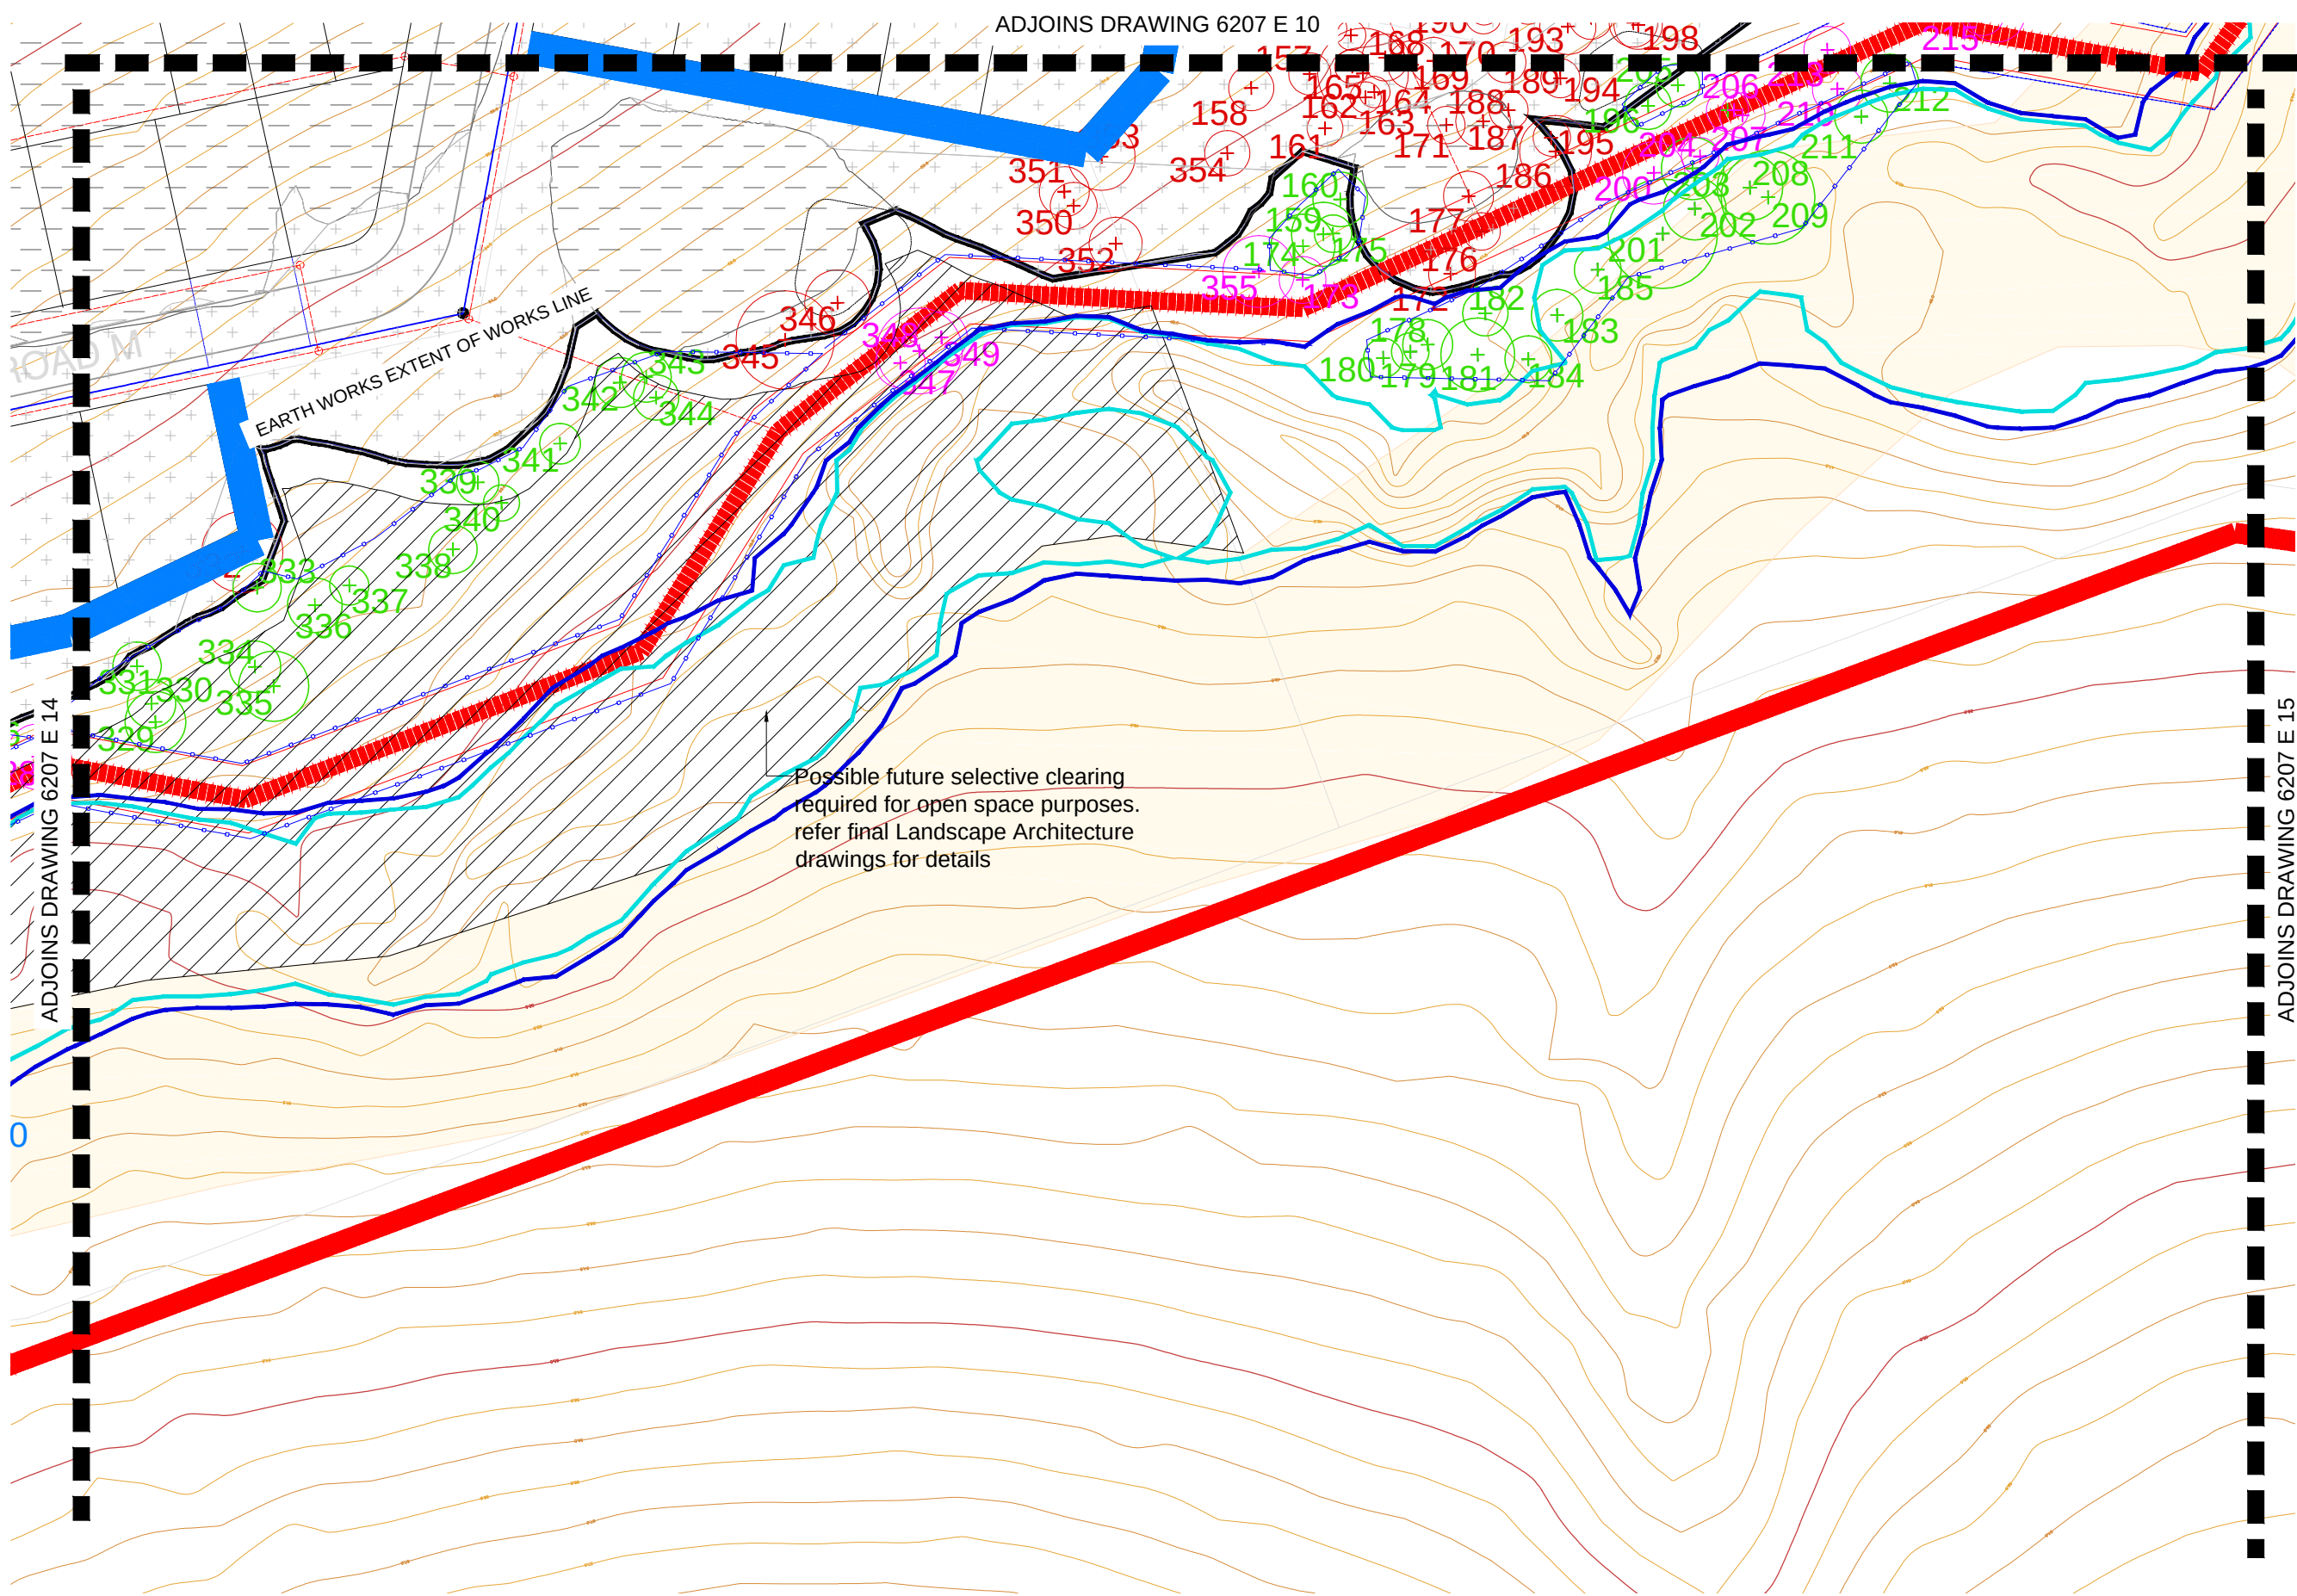

LEGEND

RETAINED TREES:
Trees to be retained and protected within open space area. Trees located on the edge of earth works extent of works line are subject to review on site by an arborist (if required).

EXISTING TREES TO BE REMOVED:
Trees to be removed as a result of the sewerline corridor clearing area.

EXISTING TREES TO BE REMOVED:
Trees to be removed as a result of the sewerline corridor clearing area.

EXISTING TREES TO BE RETAINED:
Trees to be retained and protected outside of sewerline corridor. Trees located on the edge of road works are subject to review on site by an arborist (if required).

EXISTING TREES TO BE REMOVED:
Trees to be removed as a result of the Road way clearing area.

EXISTING TREES TO BE RETAINED:
Trees to be retained and protected outside of roadway. Trees located on the edge of road works are subject to review on site by an arborist (if required).

CIVIL ENGINEER CUT AREA:
Refer Engineering drawings for detail

CIVIL ENGINEER FILL AREA:
Refer Engineering drawings for detail

EXCLUSION FENCING:
Install exclusion fence to protect retained vegetation and rehabilitation works.

INDICATIVE LOCATIONS OF STOCKPILE MATERIAL:
Confirm locations on site at Pre Start meeting.

INDICATIVE VEHICULAR ACCESS POINTS:
Confirm best suited locations on site away from retained vegetation.

EARTH WORKS EXTENT OF WORKS LINE:
Refer Engineering drawings for detail

MAPPED REMNANT VEGETATION

FIRE BREAK (5M WIDTH):
As per Bushfire Management Plan prepared by Jensen Bowers

EXTENT OF CLEARING / SEPARATION REQUIRED:
As per Bushfire Management Plan prepared by Jensen Bowers

TRUNK SEWER:
As per Engineering plans

NOTES:

Engineers and/ or clearing contractors to prepare sediment and erosion control measures to ensure no movement of material off site and minimal movement on site.

REFER 6207 E 22 FOR TREE SCHEDULES

Refer to Existing Tree Plot Schedule for detailed list of trees including number, Botanical name, girth, spread, height and determination of removal, investigation or retention.

Tree extents shown on this plan series are the Tree Protection Zones (TPZs) as specified in AS4970-2009.

KEY PLAN

Saunders Havill Group Pty Ltd ABN 24 144 972 949
Brisbane ■ Emerald ■ Gladstone
head office 9 Thompson St Bowen Hills Q 4006
phone 1300 123 SHG web www.saundershavill.com
■ surveying ■ town planning ■ urban design ■ environmental management ■ landscape architecture

DISCLAIMER:
Designs documented on this drawing are the property of Saunders Havill Group Pty Ltd and are not authorised for reproduction or use in whole or part without written permission.
These plans have been prepared for the exclusive use of the client. Saunders Havill Group do not accept responsibility for any use of or reliance upon the contents of these drawings by any third party. Confirm all dimensions on site and clarify any discrepancies prior to construction.

AMENDMENTS:			
Issue	Date	Description	Checked
A	12/11/2014	CLIENT COMMENTS	MS
B	21/11/2014	SUBMISSION	MS
C	19/02/2015	EDQ RE-SUBMISSION	MS

CLIENT:
PEET FLAGSTONE CITY PTY LTD

PROJECT:
FLAGSTONE WEST STAGE 1


SCALE:
1:400@A1
1:800@A3

environmental management

DRAWING:
**VEGETATION MANAGEMENT PLAN
INTERNAL DEVELOPMENT AREA**

DATE: February 15	CHECKED: MS
CLIENT REF.: 6207	DRAWN: TB
DRAWING No.: 6207 E 15 VMP C	

J:\6207 Flagstone City, Jimboomba (Peet Limited)\Working Files\AutoCADIE - Vegetation (Assessment, Management and Rehabilitation) Plans\VMP Precinct 1 West\6207 E 01 Vegetation Management Plan.dwg

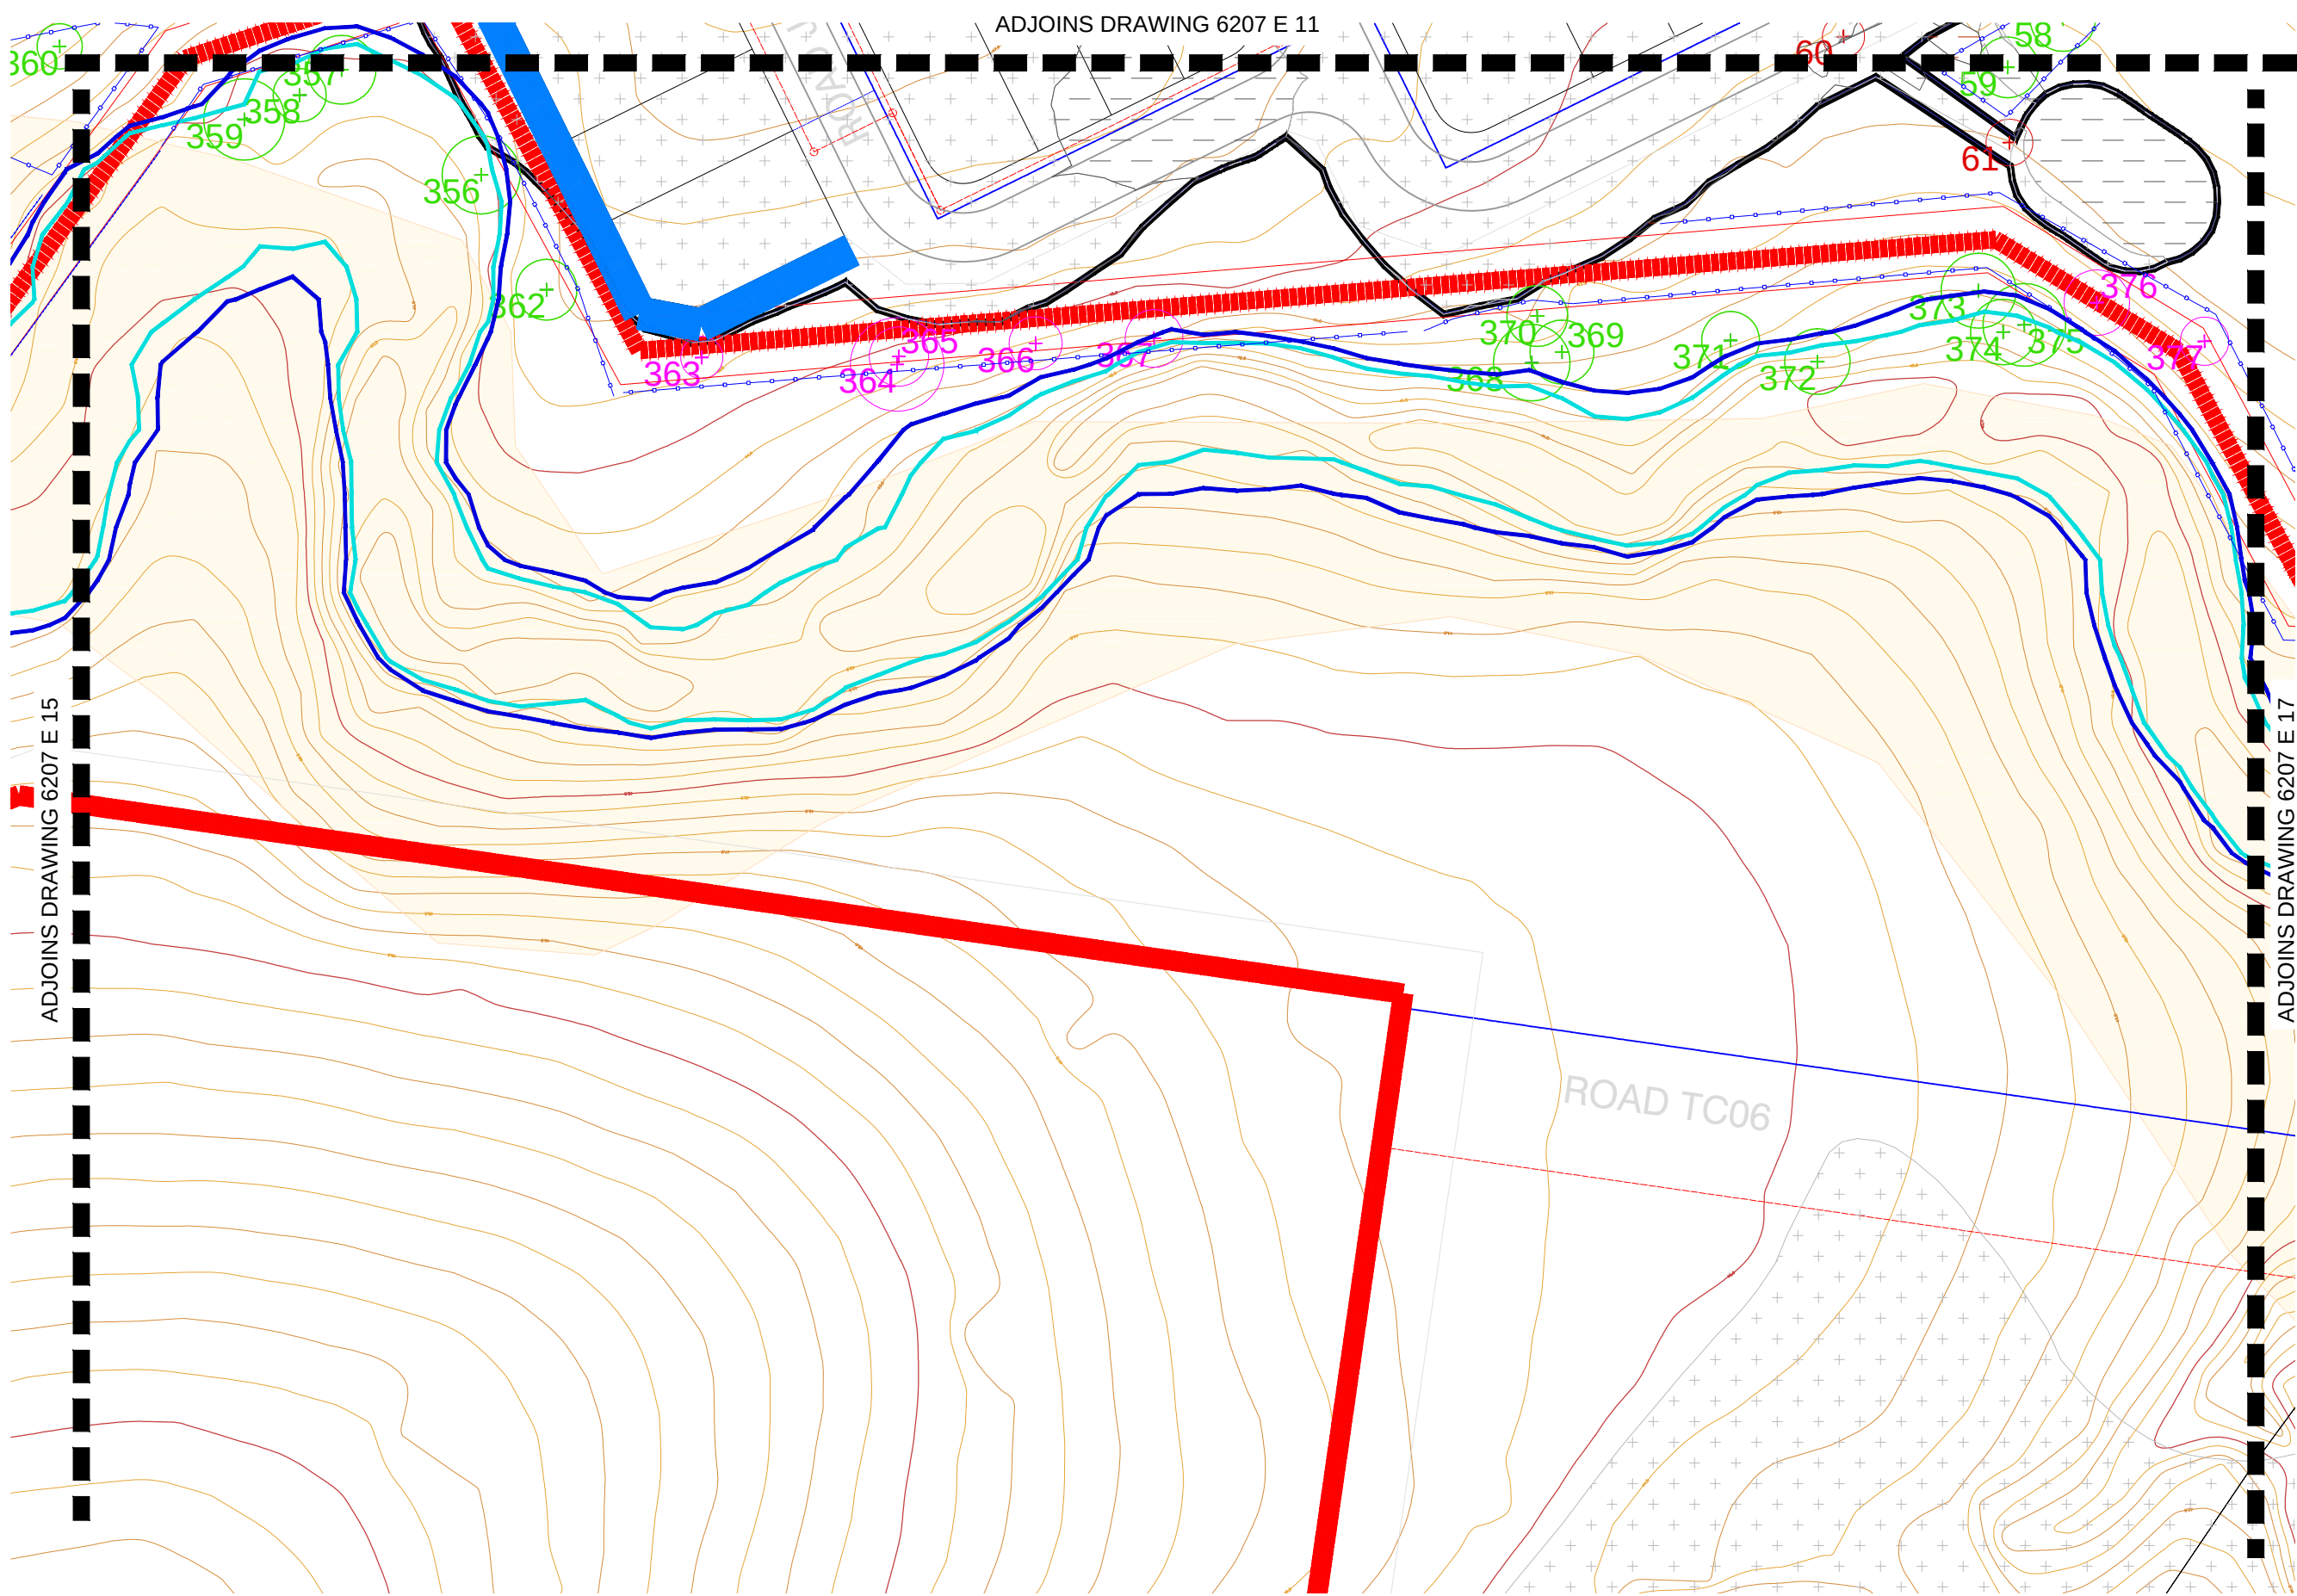

LEGEND

RETAINED TREES:
Trees to be retained and protected within open space area. Trees located on the edge of earth works extent of works line are subject to review on site by an arborist (if required).

EXISTING TREES TO BE REMOVED:
Trees to be removed as a result of the Internal Development Area clearing.

EXISTING TREES TO BE REMOVED:
Trees to be removed as a result of the sewerline corridor clearing area.

EXISTING TREES TO BE RETAINED:
Trees to be retained and protected outside of sewerline corridor. Trees located on the edge of road works are subject to review on site by an arborist (if required).

EXISTING TREES TO BE REMOVED:
Trees to be removed as a result of the Road way clearing area.

EXISTING TREES TO BE RETAINED:
Trees to be retained and protected outside of roadway. Trees located on the edge of road works are subject to review on site by an arborist (if required).

CIVIL ENGINEER CUT AREA:
Refer Engineering drawings for detail

CIVIL ENGINEER FILL AREA:
Refer Engineering drawings for detail

EXCLUSION FENCING:
Install exclusion fence to to protect retained vegetation and rehabilitation works.

INDICATIVE LOCATIONS OF STOCKPILE MATERIAL:
Confirm locations on site at Pre Start meeting.

INDICATIVE VEHICULAR ACCESS POINTS:
Confirm best suited locations on site away from retained vegetation.

EARTH WORKS EXTENT OF WORKS LINE:
Refer Engineering drawings for detail

MAPPED REMNANT VEGETATION

FIRE BREAK (5M WIDTH):
As per Bushfire Management Plan prepared by Jensen Bowers

EXTENT OF CLEARING / SEPARATION REQUIRED:
As per Bushfire Management Plan prepared by Jensen Bowers

TRUNK SEWER:
As per Engineering plans

NOTES:

Engineers and/ or clearing contractors to prepare sediment and erosion control measures to ensure no movement of material off site and minimal movement on site.

REFER 6207 E 22 FOR TREE SCHEDULES

Refer to Existing Tree Plot Schedule for detailed list of trees including number, Botanical name, girth, spread, height and determination of removal, investigation or retention.

Tree extents shown on this plan series are the Tree Protection Zones (TPZs) as specified in AS4970-2009.

KEY PLAN

Saunders Havill Group Pty Ltd ABN 24 144 972 949
Brisbane ■ Emerald ■ Gladstone
head office 9 Thompson St Bowen Hills Q 4006
phone 1300 123 SHG web www.saundershavill.com
■ surveying ■ town planning ■ urban design ■ environmental management ■ landscape architecture

DISCLAIMER:
Designs documented on this drawing are the property of Saunders Havill Group Pty Ltd and are not authorised for reproduction or use in whole or part without written permission.
These plans have been prepared for the exclusive use of the client. Saunders Havill Group do not accept responsibility for any use of or reliance upon the contents of these drawings by any third party. Confirm all dimensions on site and clarify any discrepancies prior to construction.

AMENDMENTS:			
Issue	Date	Description	Checked
A	12/11/2014	CLIENT COMMENTS	MS
B	21/11/2014	SUBMISSION	MS
C	19/02/2015	EDQ RE-SUBMISSION	MS

CLIENT: PEET FLAGSTONE CITY PTY LTD	
PROJECT: FLAGSTONE WEST STAGE 1	
SCALE: 1:400@A1 1:800@A3	

DRAWING: VEGETATION MANAGEMENT PLAN INTERNAL DEVELOPMENT AREA	
DATE: February 15	CHECKED: MS
CLIENT REF.: 6207	DRAWN: TB
DRAWING No.: 6207 E 16 VMP C	

J:\6207 Flagstone City, Jimboomba (Peet Limited)\Working Files\AutoCAD\ - Vegetation (Assessment, Management and Rehabilitation) Plans\VMP Precinct 1 West\6207 E 01 Vegetation Management Plan.dwg

ADJOINS DRAWING 6207 E 16

ADJOINS DRAWING 6207 E 20

LEGEND

- RETAINED TREES:**
Trees to be retained and protected within open space area. Trees located on the edge of earth works extent of works line are subject to review on site by an arborist (if required).
- EXISTING TREES TO BE REMOVED:**
Trees to be removed as a result of the Internal Development Area clearing.
- EXISTING TREES TO BE REMOVED:**
Trees to be removed as a result of the sewerline corridor clearing area.
- EXISTING TREES TO BE RETAINED:**
Trees to be retained and protected outside of sewerline corridor. Trees located on the edge of road works are subject to review on site by an arborist (if required).
- EXISTING TREES TO BE REMOVED:**
Trees to be removed as a result of the Road way clearing area.
- EXISTING TREES TO BE RETAINED:**
Trees to be retained and protected outside of roadway. Trees located on the edge of road works are subject to review on site by an arborist (if required).
- CIVIL ENGINEER CUT AREA:**
Refer Engineering drawings for detail
- CIVIL ENGINEER FILL AREA:**
Refer Engineering drawings for detail
- EXCLUSION FENCING:**
Install exclusion fence to protect retained vegetation and rehabilitation works.
- INDICATIVE LOCATIONS OF STOCKPILE MATERIAL:**
Confirm locations on site at Pre Start meeting.
- INDICATIVE VEHICULAR ACCESS POINTS:**
Confirm best suited locations on site away from retained vegetation.
- EARTH WORKS EXTENT OF WORKS LINE:**
Refer Engineering drawings for detail
- MAPPED REMNANT VEGETATION**
- FIRE BREAK (5M WIDTH):**
As per Bushfire Management Plan prepared by Jensen Bowers
- EXTENT OF CLEARING / SEPARATION REQUIRED:**
As per Bushfire Management Plan prepared by Jensen Bowers
- TRUNK SEWER:**
As per Engineering plans

NOTES:


Engineers and/ or clearing contractors to prepare sediment and erosion control measures to ensure no movement of material off site and minimal movement on site.

REFER 6207 E 22 FOR TREE SCHEDULES

Refer to Existing Tree Plot Schedule for detailed list of trees including number, Botanical name, girth, spread, height and determination of removal, investigation or retention.

Tree extents shown on this plan series are the Tree Protection Zones (TPZs) as specified in AS4970-2009.

KEY PLAN

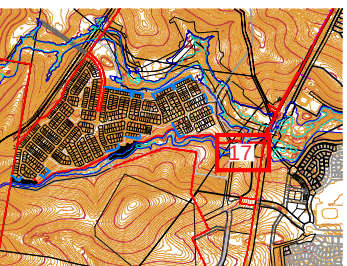


AMENDMENTS:			
Issue	Date	Description	Checked
A	12/11/2014	CLIENT COMMENTS	MS
B	21/11/2014	SUBMISSION	MS
C	19/02/2015	EDQ RE-SUBMISSION	MS

CLIENT: PEET FLAGSTONE CITY PTY LTD	
PROJECT: FLAGSTONE WEST STAGE 1	
SCALE: 1:400@A1 1:800@A3	

environmental management	
DRAWING: VEGETATION MANAGEMENT PLAN INTERNAL DEVELOPMENT AREA	
DATE: February 15	CHECKED: MS
CLIENT REF.: 6207	DRAWN: TB
DRAWING No.: 6207 E 17 VMP C	

J:\6207 Flagstone City, Jimboomba (Peet Limited)\Working Files\AutoCAD\IE - Vegetation (Assessment, Management and Rehabilitation) Plans\VMP Precinct 1 West\6207 E 01 Vegetation Management Plan.dwg

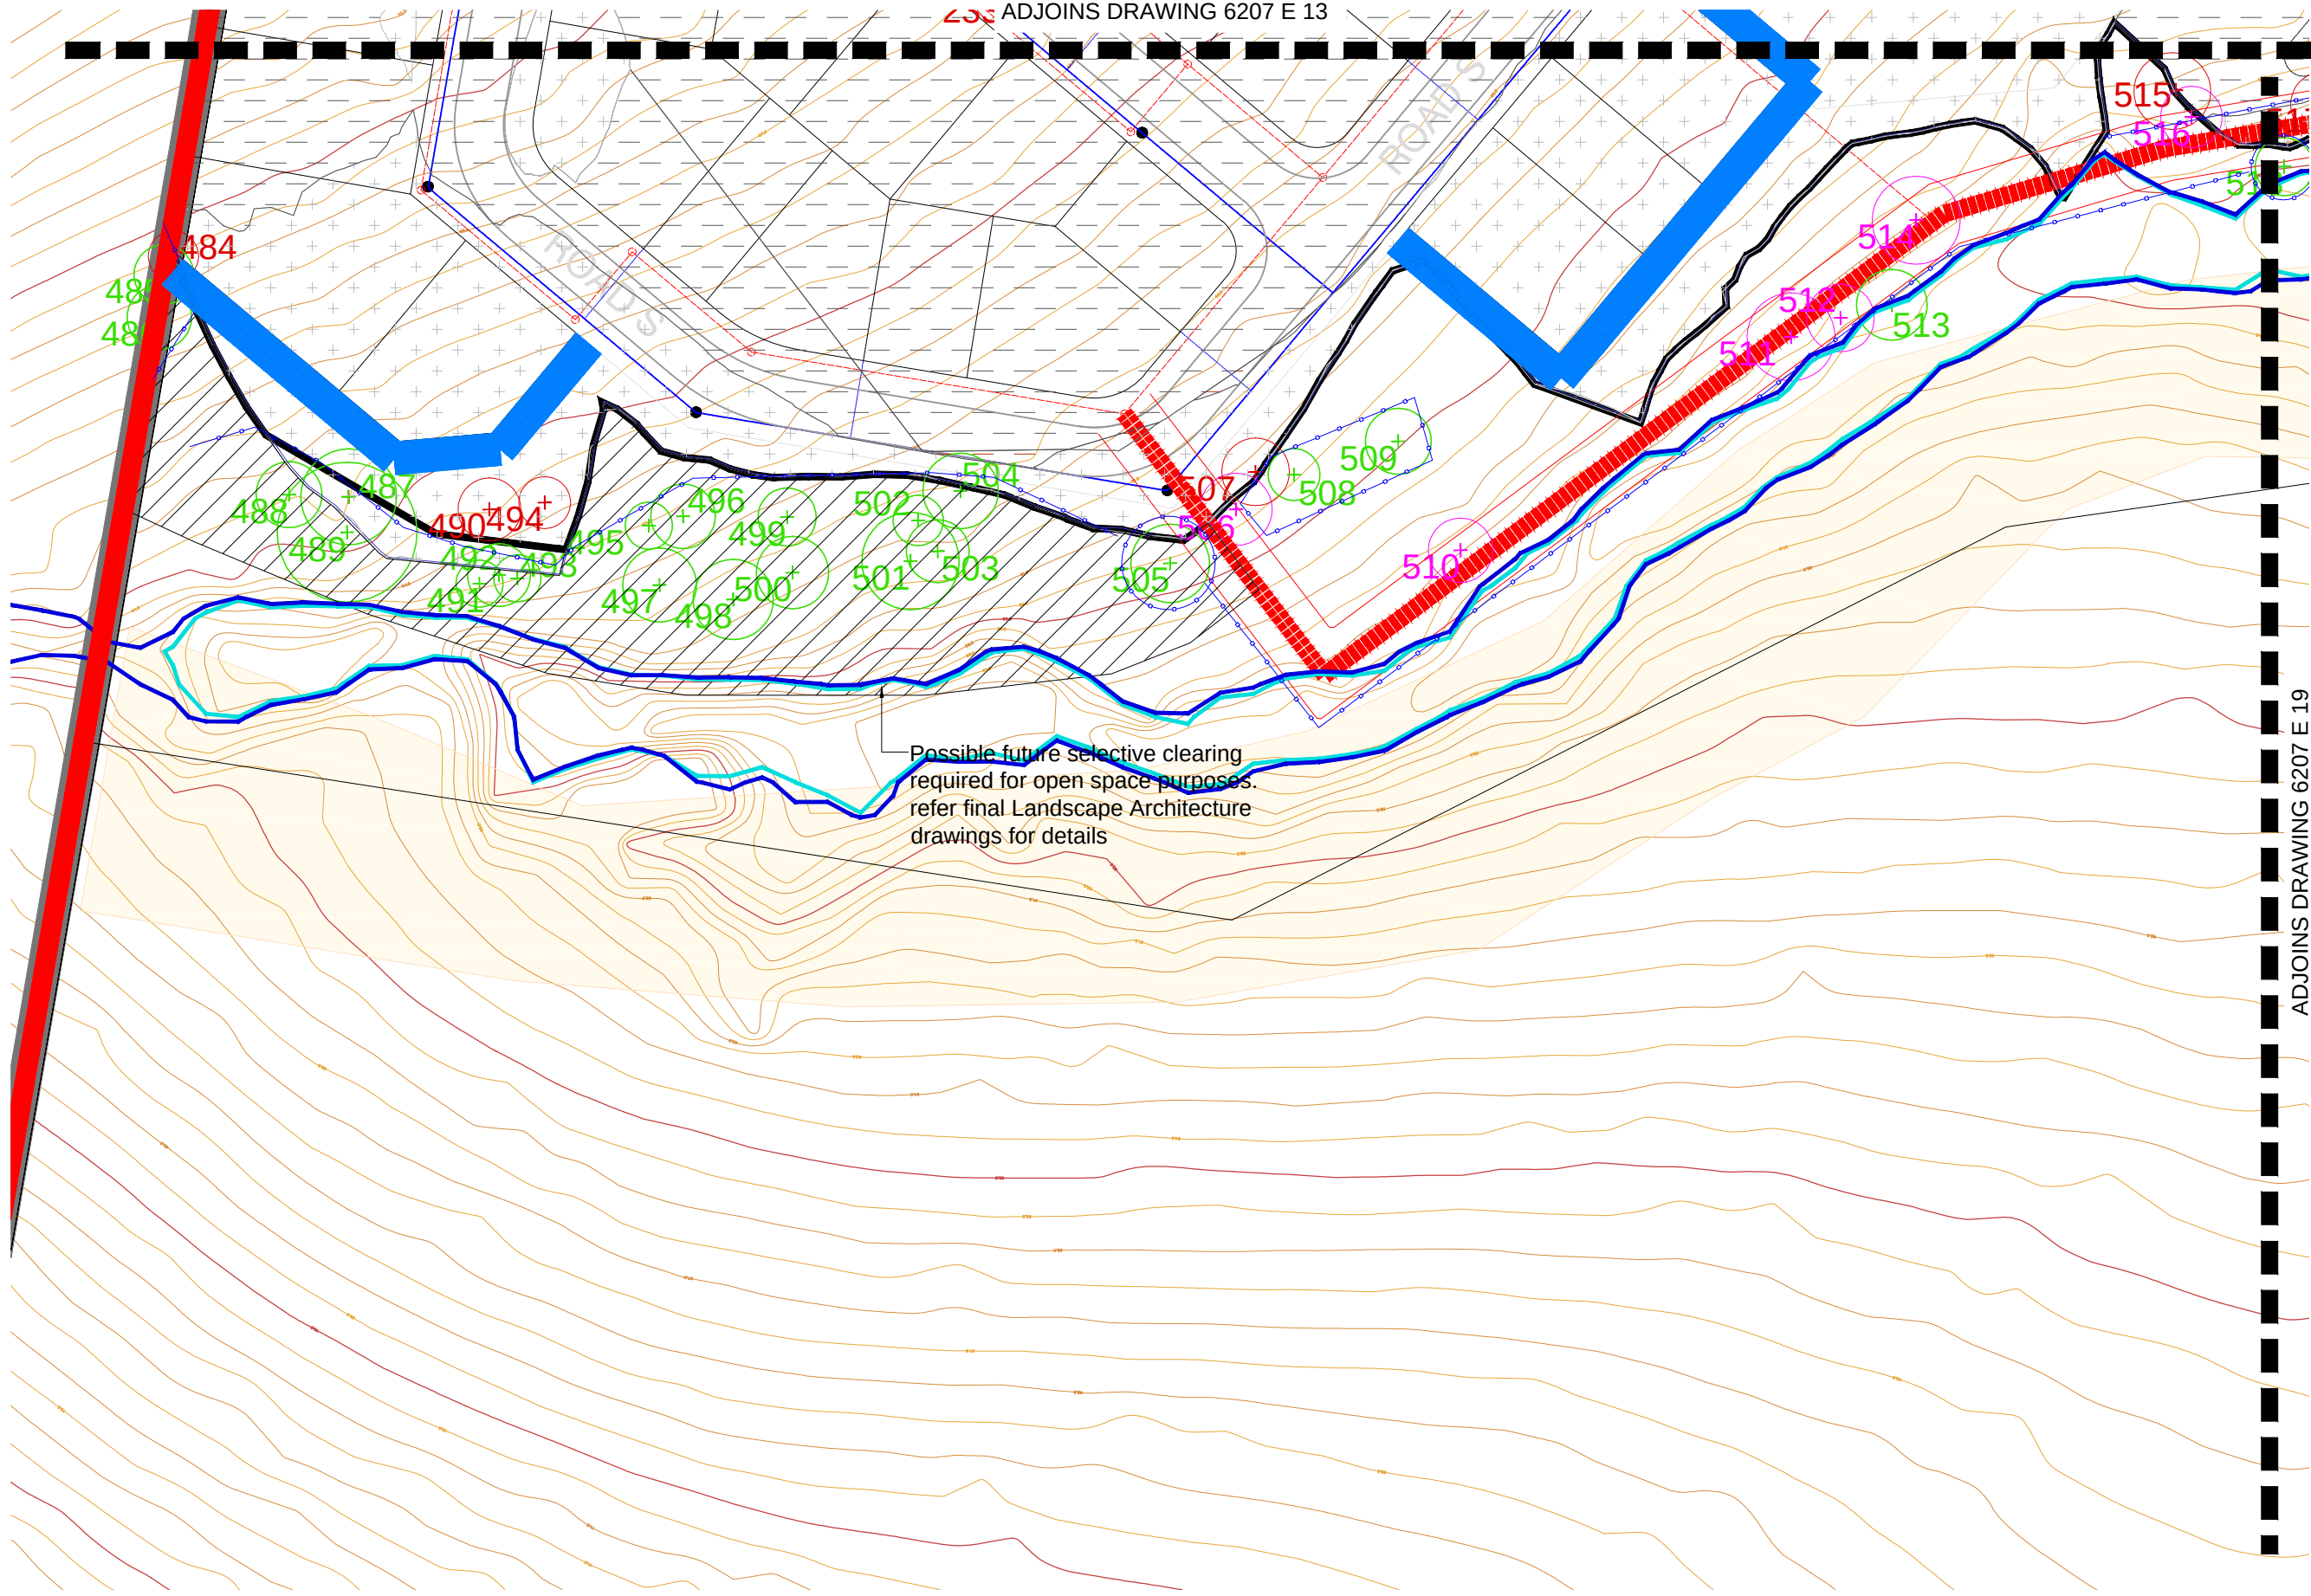

LEGEND

- RETAINED TREES:
Trees to be retained and protected within open space area. Trees located on the edge of earth works extent of works line are subject to review on site by an arborist (if required).
- EXISTING TREES TO BE REMOVED:
Trees to be removed as a result of the Internal Development Area clearing.
- EXISTING TREES TO BE REMOVED:
Trees to be removed as a result of the sewerline corridor clearing area.
- EXISTING TREES TO BE RETAINED:
Trees to be retained and protected outside of sewerline corridor. Trees located on the edge of road works are subject to review on site by an arborist (if required).
- EXISTING TREES TO BE REMOVED:
Trees to be removed as a result of the Road way clearing area.
- EXISTING TREES TO BE RETAINED:
Trees to be retained and protected outside of roadway. Trees located on the edge of road works are subject to review on site by an arborist (if required).
- CIVIL ENGINEER CUT AREA:
Refer Engineering drawings for detail
- CIVIL ENGINEER FILL AREA:
Refer Engineering drawings for detail
- EXCLUSION FENCING:
Install exclusion fence to protect retained vegetation and rehabilitation works.
- INDICATIVE LOCATIONS OF STOCKPILE MATERIAL:
Confirm locations on site at Pre Start meeting.
- INDICATIVE VEHICULAR ACCESS POINTS:
Confirm best suited locations on site away from retained vegetation.
- EARTH WORKS EXTENT OF WORKS LINE:
Refer Engineering drawings for detail
- MAPPED REMNANT VEGETATION
- FIRE BREAK (5M WIDTH):
As per Bushfire Management Plan prepared by Jensen Bowers
- EXTENT OF CLEARING / SEPARATION REQUIRED:
As per Bushfire Management Plan prepared by Jensen Bowers
- TRUNK SEWER:
As per Engineering plans

NOTES:


Engineers and/ or clearing contractors to prepare sediment and erosion control measures to ensure no movement of material off site and minimal movement on site.

REFER 6207 E 22 FOR TREE SCHEDULES

Refer to Existing Tree Plot Schedule for detailed list of trees including number, Botanical name, girth, spread, height and determination of removal, investigation or retention.

Tree extents shown on this plan series are the Tree Protection Zones (TPZs) as specified in AS4970-2009.

KEY PLAN

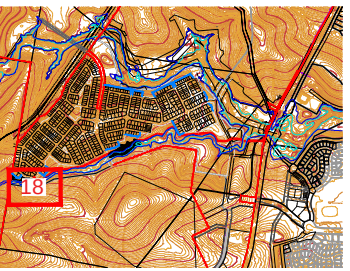

saunders havill group

Saunders Havill Group Pty Ltd ABN 24 144 972 949
Brisbane ■ Emerald ■ Gladstone
head office 9 Thompson St Bowen Hills Q 4006
phone 1300 123 SHG web www.saundershavill.com
■ surveying ■ town planning ■ urban design ■ environmental management ■ landscape architecture

DISCLAIMER:
Designs documented on this drawing are the property of Saunders Havill Group Pty Ltd and are not authorised for reproduction or use in whole or part without written permission.
These plans have been prepared for the exclusive use of the client. Saunders Havill Group do not accept responsibility for any use of or reliance upon the contents of these drawings by any third party. Confirm all dimensions on site and clarify any discrepancies prior to construction.

APPROVED COMPANY
ISO9001
Quality Management System
QMS

APPROVED COMPANY
ISO14001
Environmental Management System
QMS

AMENDMENTS:			
Issue	Date	Description	Checked
A	12/11/2014	CLIENT COMMENTS	MS
B	21/11/2014	SUBMISSION	MS
C	19/02/2015	EDQ RE-SUBMISSION	MS

CLIENT:
PEET FLAGSTONE CITY PTY LTD

PROJECT:
FLAGSTONE WEST STAGE 1


SCALE:
1:400@A1
1:800@A3

environmental management

DRAWING:
**VEGETATION MANAGEMENT PLAN
INTERNAL DEVELOPMENT AREA**

DATE: February 15	CHECKED: MS
CLIENT REF.: 6207	DRAWN: TB
DRAWING No.: 6207 E 18 VMP C	

J:\6207 Flagstone City, Jimboomba (Peet Limited)\Working Files\AutoCADIE - Vegetation (Assessment, Management and Rehabilitation) Plans\VMP Precinct 1 West\6207 E 01 Vegetation Management Plan.dwg

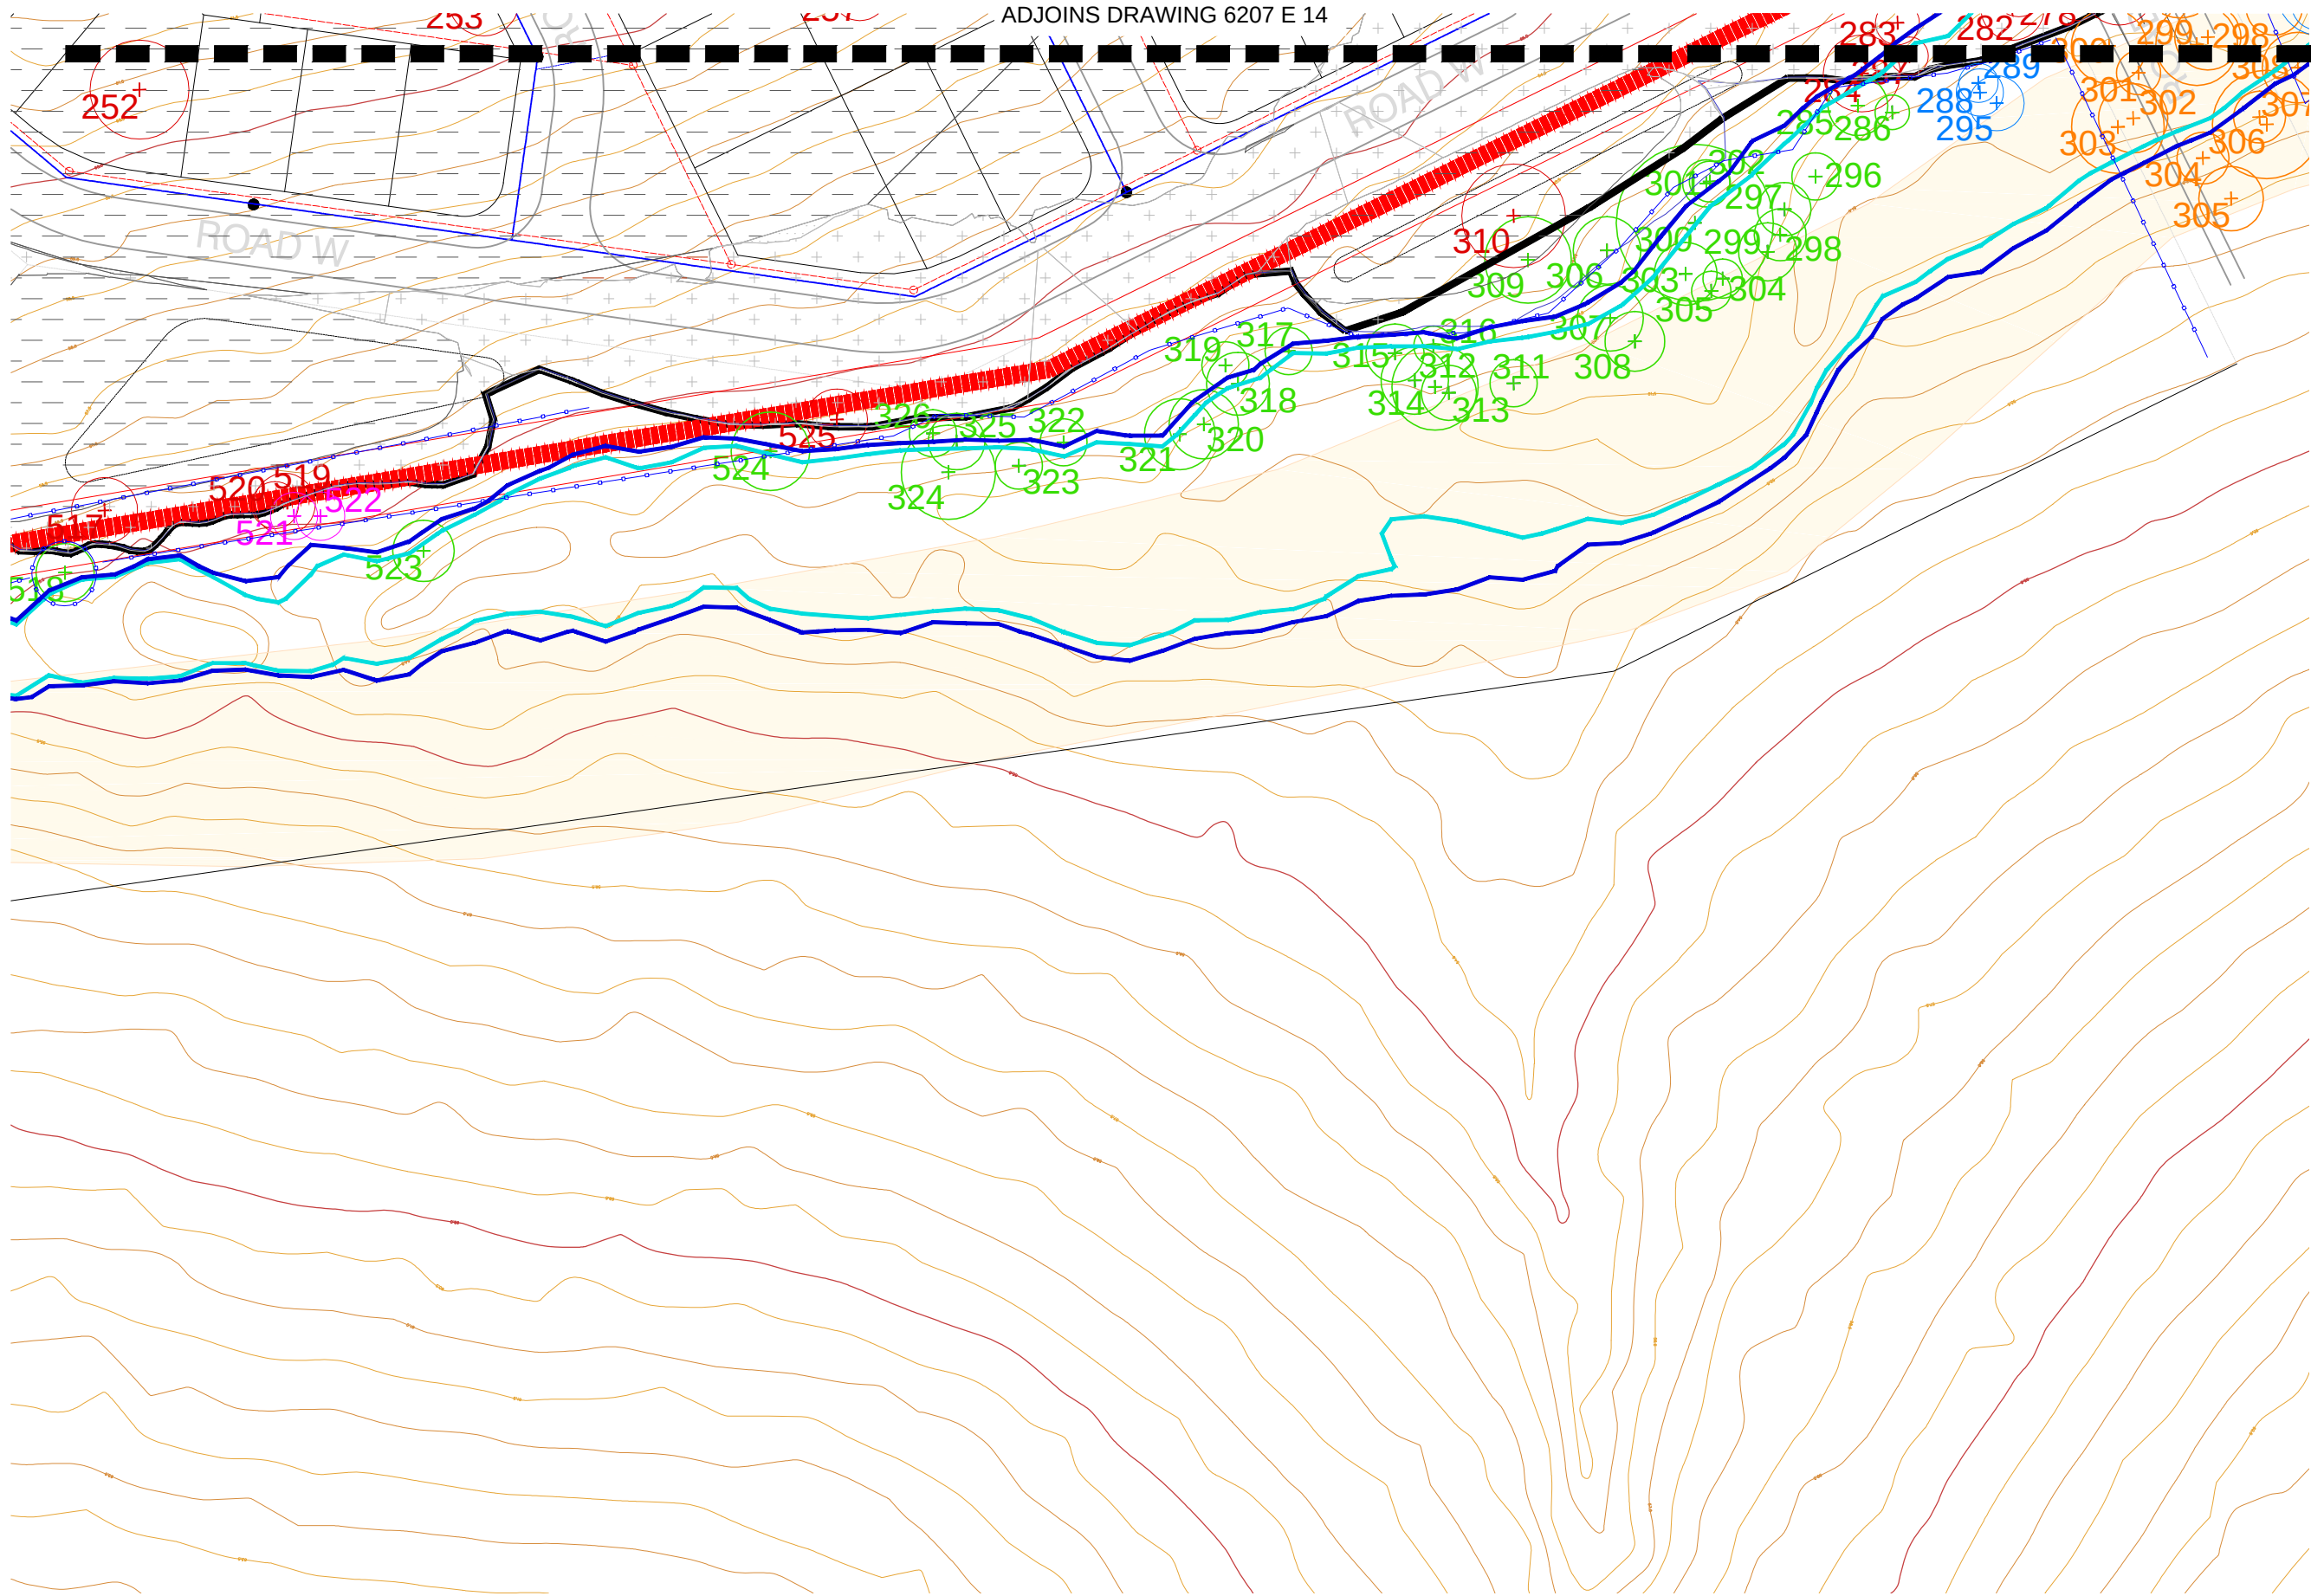

LEGEND

RETAINED TREES:
Trees to be retained and protected within open space area. Trees located on the edge of earth works extent of works line are subject to review on site by an arborist (if required).

EXISTING TREES TO BE REMOVED:
Trees to be removed as a result of the Internal Development Area clearing.

EXISTING TREES TO BE REMOVED:
Trees to be removed as a result of the sewerline corridor clearing area.

EXISTING TREES TO BE RETAINED:
Trees to be retained and protected outside of sewerline corridor. Trees located on the edge of road works are subject to review on site by an arborist (if required).

EXISTING TREES TO BE REMOVED:
Trees to be removed as a result of the Road way clearing area.

EXISTING TREES TO BE RETAINED:
Trees to be retained and protected outside of roadway. Trees located on the edge of road works are subject to review on site by an arborist (if required).

CIVIL ENGINEER CUT AREA:
Refer Engineering drawings for detail

CIVIL ENGINEER FILL AREA:
Refer Engineering drawings for detail

EXCLUSION FENCING:
Install exclusion fence to protect retained vegetation and rehabilitation works.

INDICATIVE LOCATIONS OF STOCKPILE MATERIAL:
Confirm locations on site at Pre Start meeting.

INDICATIVE VEHICULAR ACCESS POINTS:
Confirm best suited locations on site away from retained vegetation.

EARTH WORKS EXTENT OF WORKS LINE:
Refer Engineering drawings for detail

MAPPED REMNANT VEGETATION

FIRE BREAK (5M WIDTH):
As per Bushfire Management Plan prepared by Jensen Bowers

EXTENT OF CLEARING / SEPARATION REQUIRED:
As per Bushfire Management Plan prepared by Jensen Bowers

TRUNK SEWER:
As per Engineering plans

NOTES:

Engineers and/ or clearing contractors to prepare sediment and erosion control measures to ensure no movement of material off site and minimal movement on site.

REFER 6207 E 22 FOR TREE SCHEDULES

Refer to Existing Tree Plot Schedule for detailed list of trees including number, Botanical name, girth, spread, height and determination of removal, investigation or retention.

Tree extents shown on this plan series are the Tree Protection Zones (TPZs) as specified in AS4970-2009.

KEY PLAN

Saunders Havill Group Pty Ltd ABN 24 144 972 949
Brisbane ■ Emerald ■ Gladstone
head office 9 Thompson St Bowen Hills Q 4006
phone 1300 123 SHG web www.saundershavill.com
■ surveying ■ town planning ■ urban design ■ environmental management ■ landscape architecture

DISCLAIMER:
Designs documented on this drawing are the property of Saunders Havill Group Pty Ltd and are not authorised for reproduction or use in whole or part without written permission.
These plans have been prepared for the exclusive use of the client. Saunders Havill Group do not accept responsibility for any use of or reliance upon the contents of these drawings by any third party. Confirm all dimensions on site and clarify any discrepancies prior to construction.

AMENDMENTS:			
Issue	Date	Description	Checked
A	12/11/2014	CLIENT COMMENTS	MS
B	21/11/2014	SUBMISSION	MS
C	19/02/2015	EDQ RE-SUBMISSION	MS

CLIENT:
PEET FLAGSTONE CITY PTY LTD


PROJECT:
FLAGSTONE WEST STAGE 1

SCALE:
1:400@A1
1:800@A3

DRAWING:
**VEGETATION MANAGEMENT PLAN
INTERNAL DEVELOPMENT AREA**

DATE: February 15	CHECKED: MS
CLIENT REF.: 6207	DRAWN: TB
DRAWING No.: 6207 E 19 VMP C	

J:\6207 Flagstone City, Jimboomba (Peet Limited)\Working Files\AutoCAD\ - Vegetation (Assessment, Management and Rehabilitation) Plans\VMP Precinct 1 West\6207 E 01 Vegetation Management Plan.dwg

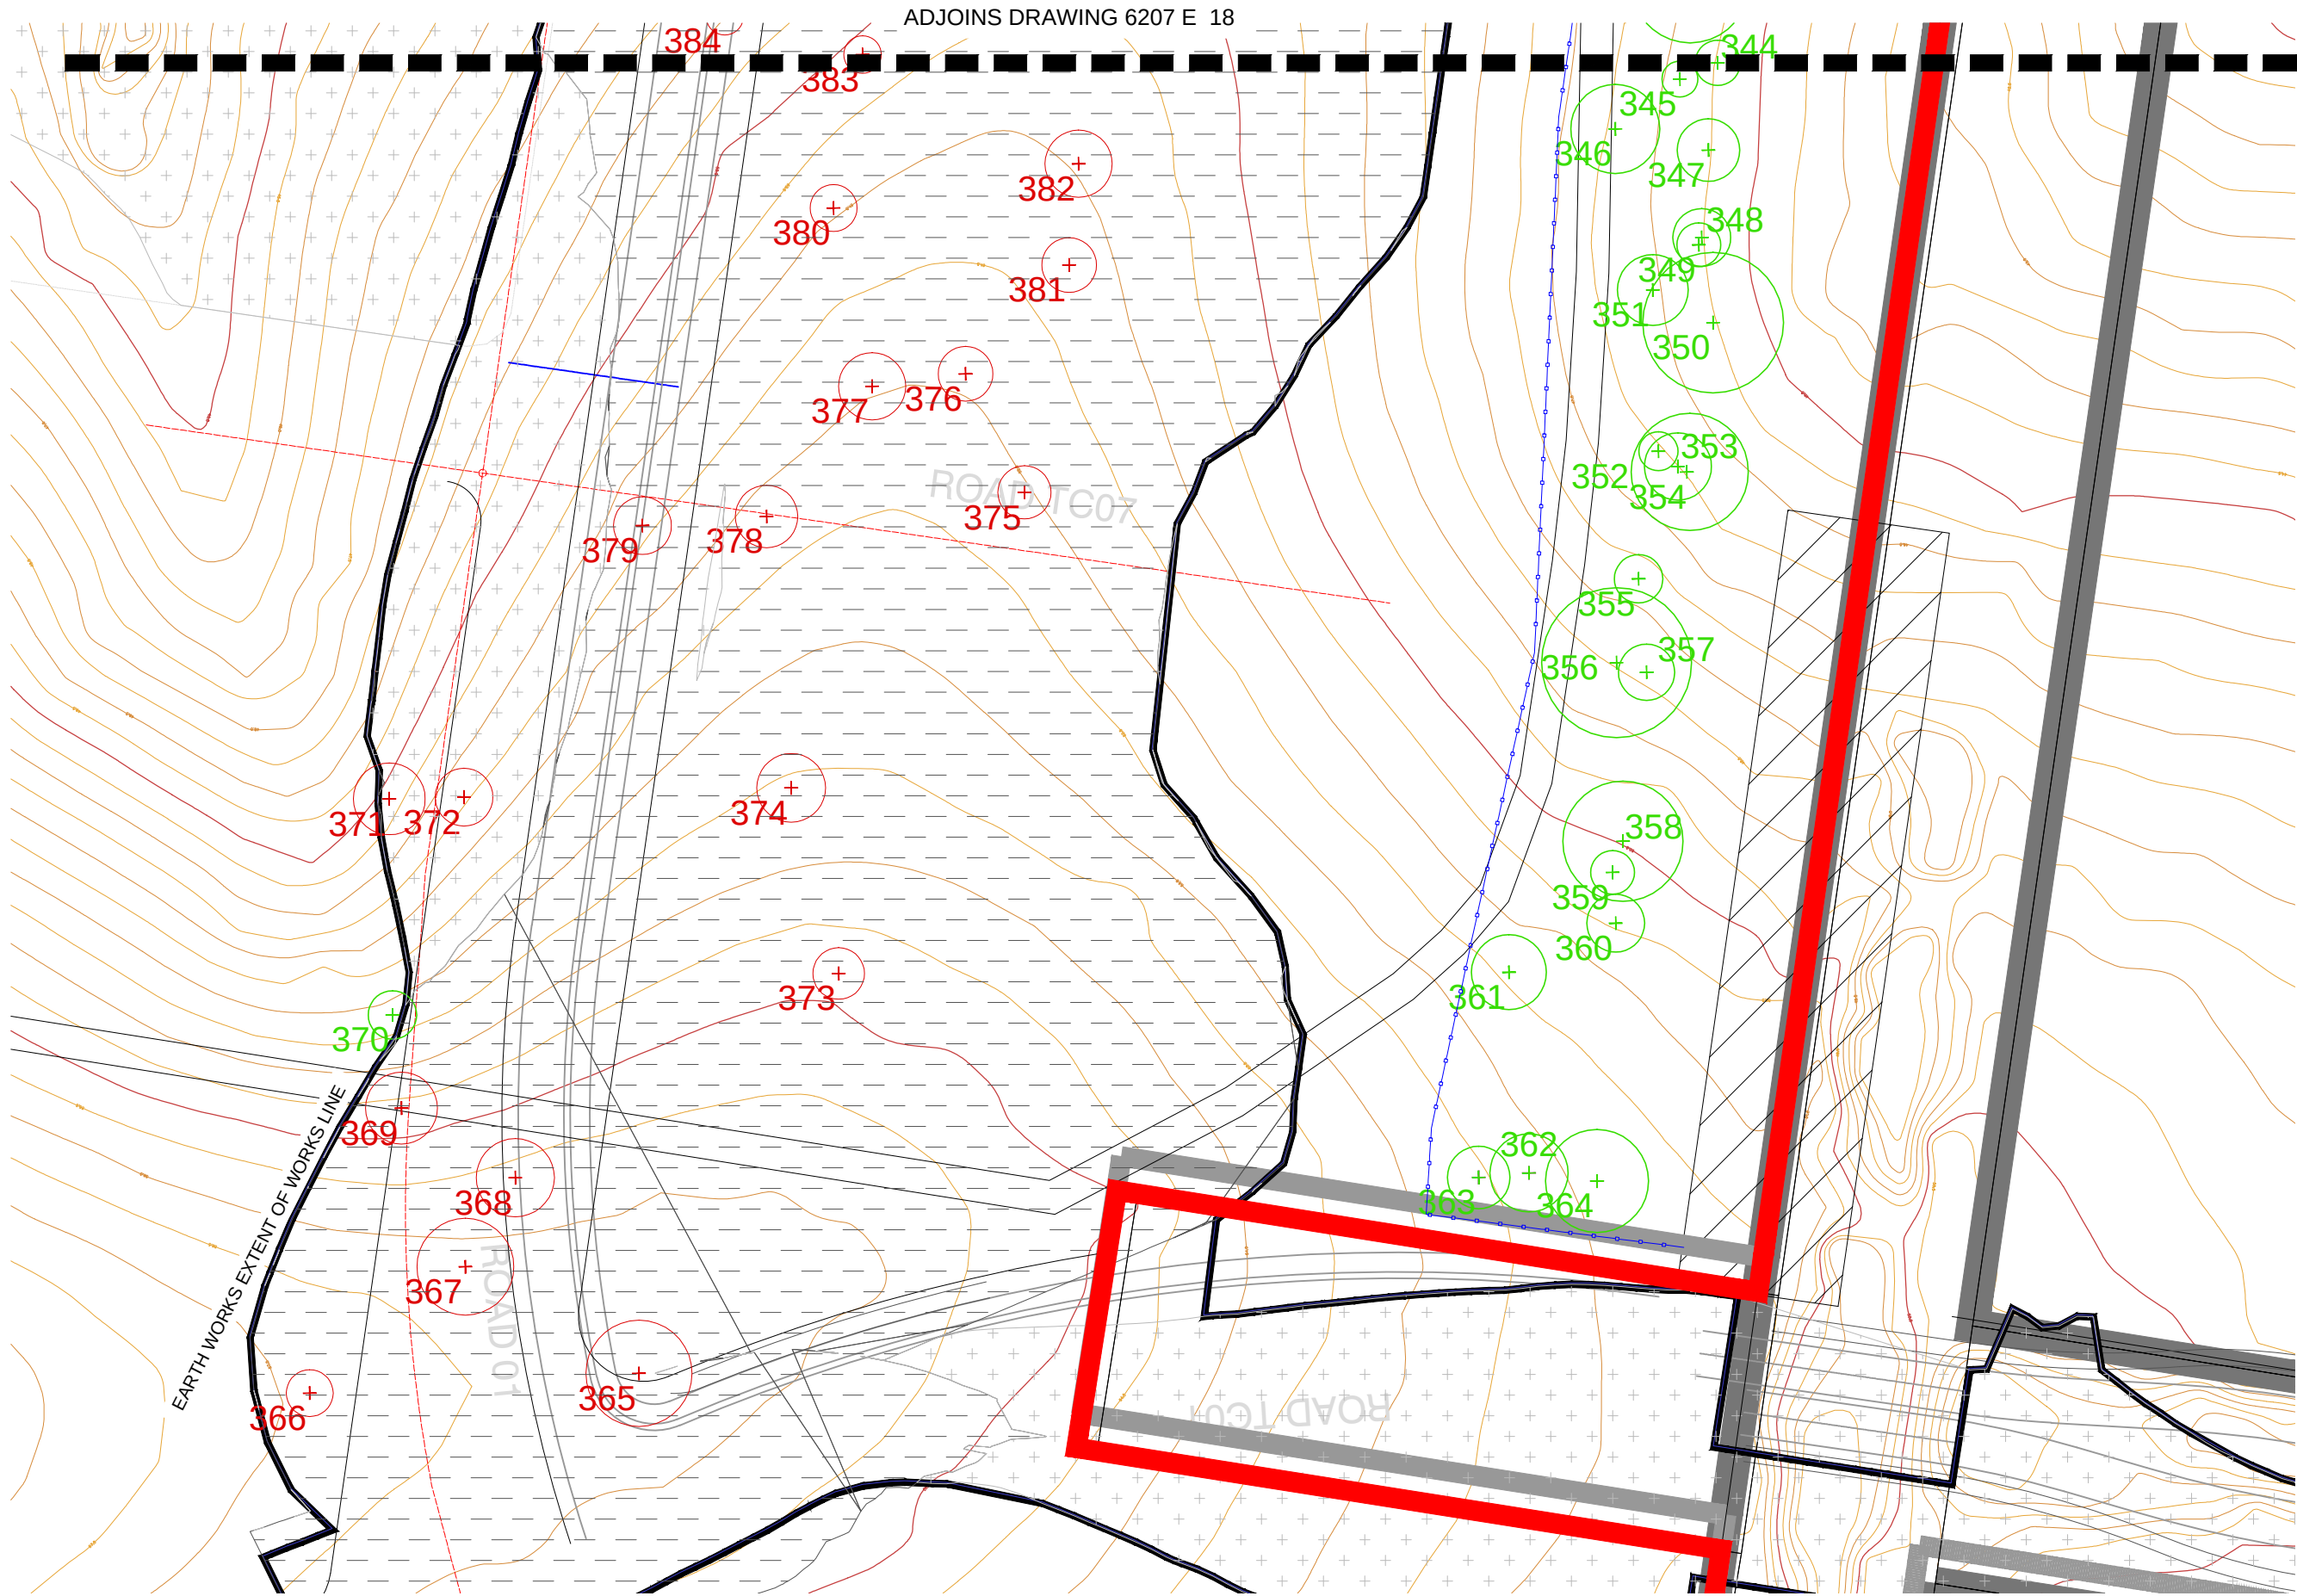

LEGEND

**RETAINED TREES:**
Trees to be retained and protected within open space area. Trees located on the edge of earth works extent of works line are subject to review on site by an arborist (if required).

**EXISTING TREES TO BE REMOVED:**
Trees to be removed as a result of the Internal Development Area clearing.

**EXISTING TREES TO BE REMOVED:**
Trees to be removed as a result of the sewerline corridor clearing area.

**EXISTING TREES TO BE RETAINED:**
Trees to be retained and protected outside of sewerline corridor. Trees located on the edge of road works are subject to review on site by an arborist (if required).

**EXISTING TREES TO BE REMOVED:**
Trees to be removed as a result of the Road way clearing area.

**EXISTING TREES TO BE RETAINED:**
Trees to be retained and protected outside of roadway. Trees located on the edge of road works are subject to review on site by an arborist (if required).

**CIVIL ENGINEER CUT AREA:**
Refer Engineering drawings for detail

**CIVIL ENGINEER FILL AREA:**
Refer Engineering drawings for detail

**EXCLUSION FENCING:**
Install exclusion fence to protect retained vegetation and rehabilitation works.

**INDICATIVE LOCATIONS OF STOCKPILE MATERIAL:**
Confirm locations on site at Pre Start meeting.

**INDICATIVE VEHICULAR ACCESS POINTS:**
Confirm best suited locations on site away from retained vegetation.

**EARTH WORKS EXTENT OF WORKS LINE:**
Refer Engineering drawings for detail

**MAPPED REMNANT VEGETATION**

**FIRE BREAK (5M WIDTH):**
As per Bushfire Management Plan prepared by Jensen Bowers

**EXTENT OF CLEARING / SEPARATION REQUIRED:**
As per Bushfire Management Plan prepared by Jensen Bowers

**TRUNK SEWER:**
As per Engineering plans

NOTES:


Engineers and/ or clearing contractors to prepare sediment and erosion control measures to ensure no movement of material off site and minimal movement on site.

REFER 6207 E 22 FOR TREE SCHEDULES

Refer to Existing Tree Plot Schedule for detailed list of trees including number, Botanical name, girth, spread, height and determination of removal, investigation or retention.

Tree extents shown on this plan series are the Tree Protection Zones (TPZs) as specified in AS4970-2009.

KEY PLAN

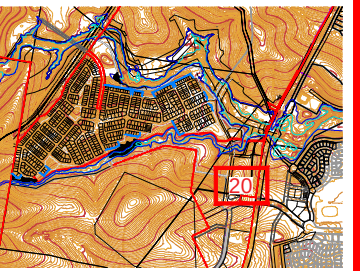

**saunders havill group**
■ surveying ■ town planning ■ urban design ■ environmental management ■ landscape architecture

Saunders Havill Group Pty Ltd ABN 24 144 972 949
Brisbane ■ Emerald ■ Gladstone
head office 9 Thompson St Bowen Hills Q 4006
phone 1300 123 SHG web www.saundershavill.com

APPROVED COMPANY
ISO9001
Quality Management System


APPROVED COMPANY
ISO14001
Environmental Management System





DISCLAIMER:
Designs documented on this drawing are the property of Saunders Havill Group Pty Ltd and are not authorized for reproduction or use in whole or part without written permission.
These plans have been prepared for the exclusive use of the client. Saunders Havill Group do not accept responsibility for any use of or reliance upon the contents of these drawings by any third party. Confirm all dimensions on site and clarify any discrepancies prior to construction.

AMENDMENTS:	Issue	Date	Description	Checked
A	12/11/2014	CLIENT COMMENTS	MS	
B	21/11/2014	SUBMISSION	MS	
C	19/02/2015	EDQ RE-SUBMISSION	MS	

CLIENT:
PEET FLAGSTONE CITY PTY LTD

PROJECT:
FLAGSTONE WEST STAGE 1

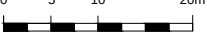SCALE:
1:400@A1
1:800@A3


environmental management

DRAWING:
VEGETATION MANAGEMENT PLAN
INTERNAL DEVELOPMENT AREA

DATE: February 15	CHECKED: MS
CLIENT REF.: 6207	DRAWN: TB
DRAWING No.: 6207 E 20 VMP C	

J:\6207 Flagstone City, Jimboomba (Peet Limited)\Working Files\AutoCAD\IE - Vegetation (Assessment, Management and Rehabilitation) Plans\VMP Precinct 1 West\6207 E 01 Vegetation Management Plan.dwg

ADJOINS DRAWING 6207 E 2

ADJOINS DRAWING 6207 E 22

LEGEND

- RETAINED TREES:**
Trees to be retained and protected within open space area. Trees located on the edge of earth works extent of works line are subject to review on site by an arbourist (if required).
- EXISTING TREES TO BE REMOVED:**
Trees to be removed as a result of the Internal Development Area clearing.
- EXISTING TREES TO BE REMOVED:**
Trees to be removed as a result of the sewerline corridor clearing area.
- EXISTING TREES TO BE RETAINED:**
Trees to be retained and protected outside of sewerline corridor. Trees located on the edge of road works are subject to review on site by an arbourist (if required).
- EXISTING TREES TO BE REMOVED:**
Trees to be removed as a result of the Road way clearing area.
- EXISTING TREES TO BE RETAINED:**
Trees to be retained and protected outside of roadway. Trees located on the edge of road works are subject to review on site by an arbourist (if required).
- CIVIL ENGINEER CUT AREA:**
Refer Engineering drawings for detail
- CIVIL ENGINEER FILL AREA:**
Refer Engineering drawings for detail
- EXCLUSION FENCING:**
Install exclusion fence to protect retained vegetation and rehabilitation works.
- INDICATIVE LOCATIONS OF STOCKPILE MATERIAL:**
Confirm locations on site at Pre Start meeting.
- INDICATIVE VEHICULAR ACCESS POINTS:**
Confirm best suited locations on site away from retained vegetation.
- EARTH WORKS EXTENT OF WORKS LINE:**
Refer Engineering drawings for detail
- MAPPED REMNANT VEGETATION**
- FIRE BREAK (5M WIDTH):**
As per Bushfire Management Plan prepared by Jensen Bowers
- EXTENT OF CLEARING / SEPARATION REQUIRED:**
As per Bushfire Management Plan prepared by Jensen Bowers
- TRUNK SEWER:**
As per Engineering plans

NOTES:


Engineers and/ or clearing contractors to prepare sediment and erosion control measures to ensure no movement of material off site and minimal movement on site.

REFER 6207 E 22 FOR TREE SCHEDULES

Refer to Existing Tree Plot Schedule for detailed list of trees including number, Botanical name, girth, spread, height and determination of removal, investigation or retention.

Tree extents shown on this plan series are the Tree Protection Zones (TPZs) as specified in AS4970-2009.

KEY PLAN

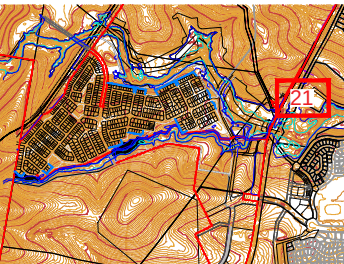

saunders havill group
Saunders Havill Group Pty Ltd ABN 24 144 972 949
Brisbane Emerald Gladstone
head office 9 Thompson St Bowen Hills Q 4006
phone 1300 123 SHG web www.saundershavill.com
■ surveying ■ town planning ■ urban design ■ environmental management ■ landscape architecture

DISCLAIMER:
Designs documented on this drawing are the property of Saunders Havill Group Pty Ltd and are not authorized for reproduction or use in whole or part without written permission.
These plans have been prepared for the exclusive use of the client. Saunders Havill Group do not accept responsibility for any use of or reliance upon the contents of these drawings by any third party. Confirm all dimensions on site and clarify any discrepancies prior to construction.



AMENDMENTS:			
Issue	Date	Description	Checked
A	12/11/2014	CLIENT COMMENTS	MS
B	21/11/2014	SUBMISSION	MS
C	19/02/2015	EDQ RE-SUBMISSION	MS

CLIENT: PEET FLAGSTONE CITY PTY LTD
PROJECT: FLAGSTONE WEST STAGE 1
SCALE: 1:400@A1
1:800@A3
0 5 10 20m

environmental management
DRAWING: VEGETATION MANAGEMENT PLAN
INTERNAL DEVELOPMENT AREA
DATE: February 15
CLIENT REF.: 6207
DRAWING No.: 6207 E 21 VMP C
CHECKED: MS
DRAWN: TB

APPENDIX I

Existing Tree Schedules



DISCLAIMER:
Designs documented on this drawing are the property of Saunders Havit Group Pty Ltd and are not authorised for reproduction or use in whole or part without written permission.

These plans have been prepared for the exclusive use of the client. Saunders Havit Group do not accept responsibility for any use of or reliance upon the contents of these drawings by any third party. Confirm all dimensions on site and clarify any discrepancies prior to




AMENDMENTS:			
Issue	Date	Description	Checkse
A	12/11/2014	CLIENT COMMENTS	MS
B	21/11/2014	SUBMISSION	MS
C	19/02/2015	EDQ RE-SUBMISSION	MS

CLIENT:
PEET FLAGSTONE CITY PTY LTD

PROJECT:
FLAGSTONE WEST STAGE 1

SCALE:
1:400@A1
1:800@A3

 A horizontal graphic scale bar with alternating black and white segments. It is labeled with '0', '5', '10', and '20m' at the corresponding positions.

 environmental management	
DRAWING: VEGETATION MANAGEMENT PLAN APPENDIX 1	
DATE: February 15	CHECKED: MS
CLIENT REF.: 6207	DRAWN: TB
DRAWING No.: 6207 E 22 VMP C	

Tree Schedule																													
6207 Flagstone West Estate, Jimboomba (Peet Flagstone City Pty Ltd)																													
31/10/2014																													
Specimen Details										Canopy Condition Details							Trunk Condition Details					Fauna Details and Habitat Value							
Tree ID	Botanical Name	Common Name	Trunk DBH (mm)	Additional Trunks DBH (mm)	Total DBH (mm) [AS 4970-2009]	Height (m)	Spread (m)	Tree Protection Zone (m)	Structural Root Zone (m)	Canopy Form	Spreading	Seeding	Thinning	Die-Back	Epicormic Growth	Lopped	Canopy Health	Leaning	Vines	Trunk Damage	Fire Damage	Trunk Health	Scats	Scratches	Hollows	Nest	Termites	Habitat Value	Additional Notes
1	Corymbia citriodora	Spotted Gum	300		300	19.0	5.0	3.6	2.0	One-sided	-	-	-	-	-	-	Typical	-	-	-	-	Typical	-	-	-	-	-	-	
2	Corymbia citriodora	Spotted Gum	260		260	16.0	5.0	3.1	1.9	Regular	-	-	-	-	-	-	Typical	-	-	-	-	Typical	-	-	-	-	-	-	
3	Corymbia citriodora	Spotted Gum	360		360	19.0	6.0	4.3	2.2	Regular	-	-	-	-	-	-	Typical	-	-	Trunk Dmg.	-	Typical	-	-	-	-	-	-	
4	Corymbia citriodora	Spotted Gum	380		380	17.0	5.0	4.6	2.2	Regular	-	-	-	-	-	-	Typical	-	-	-	-	Typical	-	-	-	-	-	-	
5	Eucalyptus crebra	Narrow Leaf Ironbark	430		430	19.0	7.0	5.2	2.3	Regular	-	-	Thinning	Die-back	-	-	Typical	-	-	Trunk Dmg.	-	Typical	-	-	-	-	-	-	
6	Corymbia tessellaris	Moreton Bay Ash	360		360	17.0	6.0	4.3	2.2	One-sided	-	-	-	-	-	-	Typical	-	-	-	-	Typical	-	-	-	-	-	-	
7	Corymbia citriodora	Spotted Gum	290		290	17.0	6.0	3.5	2.0	Regular	-	-	-	-	-	-	Typical	-	-	-	-	Typical	-	-	-	-	-	-	
8	Corymbia citriodora	Spotted Gum	420		420	26.0	8.0	5.0	2.3	Regular	-	-	Thinning	-	-	-	Typical	-	-	-	-	Typical	-	-	-	-	-	-	
9	Corymbia citriodora	Spotted Gum	270		270	17.0	6.0	3.2	1.9	Regular	-	-	-	-	-	-	Typical	-	-	-	-	Typical	-	-	-	-	-	-	
10	Corymbia citriodora	Spotted Gum	340		340	18.0	6.0	4.1	2.1	Regular	-	-	-	-	-	-	Typical	-	-	-	-	Typical	-	-	-	-	-	-	
11	Corymbia citriodora	Spotted Gum	280		280	22.0	3.0	3.4	1.9	Regular	-	-	Thinning	Die-back	-	-	Poor	-	-	-	-	Typical	-	-	-	-	-	-	
12	Corymbia citriodora	Spotted Gum	250		250	17.0	5.0	3.0	1.8	Regular	-	-	-	-	-	-	Typical	-	-	-	-	Typical	-	-	-	-	-	-	
13	Eucalyptus tereticornis	Forest Red Gum	250		250	16.0	2.0	3.0	1.8	Regular	-	-	Thinning	Die-back	Epicormic	-	Poor	Minor	-	Trunk Dmg.	-	Typical	-	-	-	-	-	-	
14	Corymbia tessellaris	Moreton Bay Ash	280		280	15.0	6.0	3.4	1.9	Regular	-	-	-	-	-	-	Typical	-	-	-	-	Typical	-	-	-	-	-	-	
15	Corymbia citriodora	Spotted Gum	320		320	17.0	8.0	3.8	2.1	Regular	-	-	-	-	-	-	Typical	-	-	-	-	Typical	-	-	-	-	-	-	
16	Corymbia citriodora	Spotted Gum	330		330	21.0	4.0	4.0	2.1	Regular	-	-	-	-	-	-	Typical	-	-	-	-	Typical	-	-	-	-	-	-	
17	Eucalyptus crebra	Narrow Leaf Ironbark	290		290	14.0	5.0	3.5	2.0	Regular	-	-	-	-	-	-	Typical	-	-	-	-	Typical	-	-	-	-	-	-	
18	Eucalyptus crebra	Narrow Leaf Ironbark	240		240	12.0	4.0	2.9	1.8	Regular	-	-	Thinning	Die-back	-	-	Poor	-	-	-	-	Typical	-	-	-	-	Termites	-	
19	Corymbia citriodora	Spotted Gum	340		340	23.0	5.0	4.1	2.1	One-sided	-	-	-	-	-	-	Typical	-	-	-	-	Typical	-	-	-	-	-	-	
20	Corymbia citriodora	Spotted Gum	330		330	21.0	5.0	4.0	2.1	Regular	-	-	-	-	-	-	Typical	-	-	-	-	Typical	-	-	-	-	-	-	
21	Corymbia citriodora	Spotted Gum	240		240	16.0	3.0	2.9	1.8	One-sided	-	-	-	-	-	-	Typical	-	-	-	-	Typical	-	-	-	-	-	-	
22	Corymbia citriodora	Spotted Gum	280		280	17.0	5.0	3.4	1.9	Regular	-	-	-	-	-	-	Typical	-	-	-	-	Typical	-	-	-	-	-	-	
23	Corymbia tessellaris	Moreton Bay Ash	300		300	18.0	5.0	3.6	2.0	Regular	-	-	-	-	-	-	Typical	-	-	-	-	Typical	-	-	-	-	-	-	
24	Corymbia citriodora	Spotted Gum	390		390	19.0	7.0	4.7	2.2	Regular	-	-	-	-	-	-	Typical	-	-	Trunk Dmg.	-	Typical	-	-	-	-	-	-	
25	Eucalyptus tereticornis	Forest Red Gum	380		380	19.0	8.0	4.6	2.2	Regular	-	-	-	-	-	-	Typical	-	-	-	-	Typical	-	-	-	-	-	-	

Tree Schedule
6207 Flagstone West Estate, Jimboomba (Peet Flagstone City Pty Ltd)
31/10/2014

Specimen Details										Canopy Condition Details							Trunk Condition Details					Fauna Details and Habitat Value						Additional Notes	
Tree ID	Botanical Name	Common Name	Trunk DBH (mm)	Additional Trunks DBH (mm)	Total DBH (mm) [AS 4970-2009]	Height (m)	Spread (m)	Tree Protection Zone (m)	Structural Root Zone (m)	Canopy Form	Spreading	Seeding	Thinning	Die-Back	Epicormic Growth	Lopped	Canopy Health	Leaning	Vines	Trunk Damage	Fire Damage	Trunk Health	Scats	Scratches	Hollows	Nest	Termites		Habitat Value
26	<i>Eucalyptus crebra</i>	Narrow Leaf Ironbark	330		330	16.0	5.0	4.0	2.1	Regular	-	-	-	-	-	-	Typical	-	-	-	-	Typical	-	-	-	-	-	-	
27	<i>Eucalyptus tereticornis</i>	Forest Red Gum	280		280	17.0	2.0	3.4	1.9	Regular	-	-	-	-	-	-	Typical	-	-	-	-	Typical	-	-	-	-	-	-	
28	<i>Corymbia citriodora</i>	Spotted Gum	310		310	17.0	5.0	3.7	2.0	Regular	-	-	-	-	-	-	Typical	-	-	-	-	Typical	-	-	-	-	-	-	
29	<i>Corymbia intermedia</i>	Pink Bloodwood	240		240	12.0	5.0	2.9	1.8	Regular	-	-	-	-	-	-	Typical	-	-	Trunk Dmg.	-	Typical	-	-	-	-	-	-	
30	<i>Corymbia citriodora</i>	Spotted Gum	300		300	19.0	7.0	3.6	2.0	Regular	-	-	-	-	-	-	Typical	-	-	-	-	Typical	-	-	-	-	-	-	
31	<i>Corymbia citriodora</i>	Spotted Gum	310		310	17.0	5.0	3.7	2.0	Regular	-	-	-	-	-	-	Typical	-	-	-	-	Typical	-	-	-	-	-	-	
32	<i>Corymbia citriodora</i>	Spotted Gum	310		310	18.0	5.0	3.7	2.0	Regular	-	-	-	-	-	-	Typical	-	-	Trunk Dmg.	-	Typical	-	-	-	-	-	-	
33	<i>Corymbia citriodora</i>	Spotted Gum	440		440	22.0	9.0	5.3	2.3	Regular	-	-	-	-	-	-	Typical	-	-	Trunk Dmg.	-	Typical	-	-	-	-	-	-	
34	<i>Eucalyptus tereticornis</i>	Forest Red Gum	340		340	22.0	5.0	4.1	2.1	Regular	-	-	-	Die-back	-	-	Typical	-	-	-	-	Typical	-	-	-	-	-	-	
35	<i>Petalostigma pubescens</i>	Quinnine Bush	290		290	5.0	7.0	3.5	2.0	Regular	-	-	-	-	-	-	Typical	-	-	-	-	Typical	-	-	-	-	-	-	
36	<i>Corymbia citriodora</i>	Spotted Gum	290		290	17.0	6.0	3.5	2.0	Regular	-	-	-	-	-	-	Typical	-	-	-	-	Typical	-	-	-	-	-	-	
37	<i>Eucalyptus siderophloia</i>	Grey Ironbark	470		470	18.0	6.0	5.6	2.4	Regular	-	-	-	-	-	-	Typical	-	-	Trunk Dmg.	-	Typical	-	-	-	-	-	-	
38	<i>Angophora leiocarpa</i>	Smooth Bark Apple	290		290	17.0	5.0	3.5	2.0	Regular	-	-	-	-	-	-	Typical	-	-	-	-	Typical	-	-	-	-	-	-	
39	<i>Corymbia intermedia</i>	Pink Bloodwood	260		260	18.0	3.0	3.1	1.9	One-sided	-	-	-	-	-	-	Typical	-	-	Trunk Dmg.	-	Typical	-	-	-	-	-	-	
40	<i>Corymbia citriodora</i>	Spotted Gum	300		300	19.0	7.0	3.6	2.0	Regular	-	-	-	-	-	-	Typical	-	-	-	-	Typical	-	-	-	-	-	-	
41	<i>Corymbia intermedia</i>	Pink Bloodwood	320		320	18.0	9.0	3.8	2.1	Regular	-	-	Thinning	-	-	-	Typical	-	-	-	-	Typical	-	-	-	-	-	-	
42	<i>Corymbia intermedia</i>	Pink Bloodwood	300		300	17.0	6.0	3.6	2.0	Regular	-	-	-	-	-	-	Typical	-	-	-	-	Typical	-	-	-	Small	-	-	
43	<i>Lophostemon suaveolens</i>	Swamp Box	290		290	17.0	5.0	3.5	2.0	Regular	-	-	-	-	-	-	Typical	-	-	-	-	Typical	-	-	-	-	-	-	
44	<i>Eucalyptus tereticornis</i>	Forest Red Gum	280		280	18.0	6.0	3.4	1.9	Regular	-	-	-	-	-	-	Typical	-	-	-	-	Typical	-	-	-	-	-	-	
45	<i>Corymbia intermedia</i>	Pink Bloodwood	290		290	15.0	5.0	3.5	2.0	Regular	-	-	-	-	-	-	Typical	-	-	Trunk Dmg.	-	Typical	-	-	-	-	-	-	
46	<i>Eucalyptus tereticornis</i>	Forest Red Gum	220		220	17.0	2.0	2.6	1.8	Regular	-	-	Thinning	Die-back	Epicormic	-	Poor	-	-	-	-	Typical	-	-	-	-	-	-	
47	<i>Corymbia citriodora</i>	Spotted Gum	320		320	18.0	4.0	3.8	2.1	Regular	-	-	Thinning	Die-back	-	-	Poor	-	-	Trunk Dmg.	-	Typical	-	-	-	-	-	-	
48	<i>Corymbia citriodora</i>	Spotted Gum	320		320	19.0	5.0	3.8	2.1	Regular	-	-	-	-	-	-	Typical	-	-	-	-	Typical	-	-	-	-	-	-	
49	<i>Eucalyptus moluccana</i>	Gum Topped Box	420		420	18.0	7.0	5.0	2.3	Regular	-	-	-	-	-	-	Typical	-	-	Trunk Dmg.	-	Typical	-	-	-	-	-	-	
50	<i>Eucalyptus moluccana</i>	Gum Topped Box	480		480	24.0	9.0	5.8	2.4	Regular	-	-	-	-	-	-	Typical	-	-	-	-	Typical	-	-	-	-	-	-	

Tree Schedule
6207 Flagstone West Estate, Jimboomba (Peet Flagstone City Pty Ltd)
31/10/2014

Specimen Details										Canopy Condition Details							Trunk Condition Details					Fauna Details and Habitat Value							
Tree ID	Botanical Name	Common Name	Trunk DBH (mm)	Additional Trunks DBH (mm)	Total DBH (mm) [AS 4970-2009]	Height (m)	Spread (m)	Tree Protection Zone (m)	Structural Root Zone (m)	Canopy Form	Spreading	Seeding	Thinning	Die-Back	Epicormic Growth	Lopped	Canopy Health	Leaning	Vines	Trunk Damage	Fire Damage	Trunk Health	Scats	Scratches	Hollows	Nest	Termites	Habitat Value	Additional Notes
51	<i>Eucalyptus moluccana</i>	Gum Topped Box	250		250	19.0	3.0	3.0	1.8	Regular	-	-	-	-	-	-	Typical	-	-	-	-	Typical	-	-	-	-	-	-	
52	<i>Eucalyptus moluccana</i>	Gum Topped Box	290		290	18.0	4.0	3.5	2.0	Regular	-	-	Thinning	Die-back	-	-	Typical	-	-	-	-	Typical	-	-	-	-	-	-	
53	<i>Eucalyptus moluccana</i>	Gum Topped Box	350		350	19.0	4.0	4.2	2.1	Regular	-	-	-	-	-	-	Typical	-	-	-	-	Typical	-	-	-	-	-	-	
54	<i>Eucalyptus moluccana</i>	Gum Topped Box	350		350	17.0	6.0	4.2	2.1	Regular	-	-	-	-	-	-	Typical	Minor	Native	-	-	Typical	-	-	-	-	-	-	
55	<i>Eucalyptus moluccana</i>	Gum Topped Box	340		340	20.0	5.0	4.1	2.1	Regular	-	-	-	-	-	-	Typical	-	-	-	-	Typical	-	-	-	-	-	-	
56	<i>Eucalyptus moluccana</i>	Gum Topped Box	520		520	24.0	8.0	6.2	2.5	Regular	-	-	-	-	-	-	Typical	-	-	-	-	Typical	-	-	-	-	-	-	
57	<i>Corymbia citriodora</i>	Spotted Gum	360		360	21.0	8.0	4.3	2.2	Regular	-	-	-	-	-	-	Typical	-	-	-	-	Typical	-	-	-	-	-	-	
58	<i>Eucalyptus moluccana</i>	Gum Topped Box	420		420	21.0	8.0	5.0	2.3	Regular	-	-	-	-	-	-	Typical	-	-	-	-	Typical	-	-	-	-	-	-	
59	<i>Eucalyptus moluccana</i>	Gum Topped Box	390		390	22.0	7.0	4.7	2.2	Regular	-	-	-	-	-	-	Typical	-	-	-	-	Typical	-	-	-	-	-	-	
60	<i>Eucalyptus moluccana</i>	Gum Topped Box	270		270	16.0	5.0	3.2	1.9	Regular	-	-	-	-	-	-	Typical	-	-	-	-	Typical	-	-	-	-	-	-	
61	<i>Corymbia citriodora</i>	Spotted Gum	300		300	21.0	3.0	3.6	2.0	Regular	-	-	Thinning	Die-back	-	-	Poor	-	-	Trunk Dmg.	-	Typical	-	-	-	-	-	-	
62	<i>Corymbia citriodora</i>	Spotted Gum	180		180	15.0	4.0	2.2	1.6	Regular	-	-	-	-	-	-	Typical	-	-	-	-	Typical	-	-	-	-	-	-	
63	<i>Corymbia citriodora</i>	Spotted Gum	330		330	19.0	6.0	4.0	2.1	Regular	-	-	-	Die-back	-	-	Typical	-	-	-	-	Typical	-	-	-	-	-	-	
64	<i>Corymbia citriodora</i>	Spotted Gum	330		330	21.0	9.0	4.0	2.1	Regular	-	-	-	-	-	-	Typical	-	-	-	-	Typical	-	-	-	-	-	-	
65	<i>Eucalyptus moluccana</i>	Gum Topped Box	610		610	26.0	14.0	7.3	2.7	Regular	-	-	-	-	-	-	Typical	-	-	-	-	Typical	-	-	-	-	-	-	
66	<i>Corymbia citriodora</i>	Spotted Gum	320		320	19.0	5.0	3.8	2.1	Regular	-	-	-	-	-	-	Typical	-	-	Trunk Dmg.	-	Typical	-	-	-	-	Termites	-	
67	<i>Corymbia tessellaris</i>	Moreton Bay Ash	260		260	15.0	4.0	3.1	1.9	Regular	-	-	-	-	-	-	Typical	-	-	-	-	Typical	-	-	-	-	-	-	
68	<i>Corymbia citriodora</i>	Spotted Gum	300		300	18.0	3.0	3.6	2.0	Regular	-	-	-	Die-back	Epicormic	-	Typical	-	-	Trunk Dmg.	-	Typical	-	-	-	-	-	-	
69	<i>Eucalyptus crebra</i>	Narrow Leaf Ironbark	240		240	17.0	5.0	2.9	1.8	Regular	-	-	-	-	-	-	Typical	-	-	-	-	Typical	-	-	-	-	-	-	
70	<i>Corymbia citriodora</i>	Spotted Gum	250		250	15.0	5.0	3.0	1.8	One-sided	-	-	-	Die-back	-	-	Poor	-	-	Trunk Dmg.	-	Typical	-	-	-	-	-	-	
71	<i>Corymbia citriodora</i>	Spotted Gum	230		230	16.0	5.0	2.8	1.8	Regular	-	-	-	-	-	-	Typical	-	-	-	-	Typical	-	-	-	-	-	-	
72	<i>Eucalyptus moluccana</i>	Gum Topped Box	370		370	18.0	6.0	4.4	2.2	Regular	-	-	-	-	-	-	Typical	-	-	-	-	Typical	-	-	-	-	-	-	
73	<i>Corymbia citriodora</i>	Spotted Gum	250		250	14.0	3.0	3.0	1.8	Regular	-	-	Thinning	Die-back	Epicormic	-	Poor	-	-	Trunk Dmg.	-	Poor	-	-	-	-	-	-	
74	<i>Eucalyptus moluccana</i>	Gum Topped Box	280		280	18.0	4.0	3.4	1.9	Regular	-	-	-	-	-	-	Typical	-	-	-	-	Typical	-	-	-	-	-	-	
75	<i>Corymbia citriodora</i>	Spotted Gum	220		220	14.0	5.0	2.6	1.8	Regular	-	-	-	-	-	-	Typical	-	-	-	-	Typical	-	-	-	-	-	-	

Tree Schedule																													
6207 Flagstone West Estate, Jimboomba (Peet Flagstone City Pty Ltd)																													
31/10/2014																													
Specimen Details										Canopy Condition Details								Trunk Condition Details					Fauna Details and Habitat Value						
Tree ID	Botanical Name	Common Name	Trunk DBH (mm)	Additional Trunks DBH (mm)	Total DBH (mm) [AS 4970-2009]	Height (m)	Spread (m)	Tree Protection Zone (m)	Structural Root Zone (m)	Canopy Form	Spreading	Seeding	Thinning	Die-Back	Epicormic Growth	Lopped	Canopy Health	Leaning	Vines	Trunk Damage	Fire Damage	Trunk Health	Scats	Scratches	Hollows	Nest	Termites	Habitat Value	Additional Notes
76	Corymbia citriodora	Spotted Gum	200		200	11.0	4.0	2.4	1.7	Regular	-	-	-	-	-	-	Typical	-	-	-	-	Typical	-	-	-	-	-	-	
77	Corymbia citriodora	Spotted Gum	290		290	18.0	7.0	3.5	2.0	Regular	-	-	-	-	-	-	Typical	-	-	-	-	Typical	-	-	-	-	-	-	
78	Corymbia citriodora	Spotted Gum	280		280	17.0	5.0	3.4	1.9	One-sided	-	-	-	-	-	-	Typical	-	-	-	-	Typical	-	-	-	-	-	-	
79	Corymbia citriodora	Spotted Gum	240		240	15.0	6.0	2.9	1.8	Regular	-	-	-	-	-	-	Typical	-	-	-	-	Typical	-	-	-	-	-	-	
80	Eucalyptus tereticornis	Forest Red Gum	270		270	15.0	6.0	3.2	1.9	Regular	-	-	-	-	-	-	Typical	-	-	-	-	Typical	-	-	-	-	-	-	
81	Corymbia citriodora	Spotted Gum	290		290	17.0	5.0	3.5	2.0	Regular	-	-	-	-	-	-	Typical	-	-	-	-	Typical	-	-	-	-	-	-	
82	Eucalyptus tereticornis	Forest Red Gum	360		360	17.0	3.0	4.3	2.2	Regular	-	-	Thinning	Die-back	-	-	Poor	-	-	Trunk Dmg.	-	Typical	-	-	-	-	-	-	
83	Corymbia tessellaris	Moreton Bay Ash	200		200	16.0	4.0	2.4	1.7	Regular	-	-	-	-	-	-	Typical	-	-	-	-	Typical	-	-	-	-	Termites	-	
84	Corymbia tessellaris	Moreton Bay Ash	360		360	19.0	8.0	4.3	2.2	Regular	-	-	-	-	-	-	Typical	-	-	Trunk Dmg.	-	Typical	-	-	-	-	-	-	
85	Corymbia citriodora	Spotted Gum	250		250	15.0	5.0	3.0	1.8	Regular	-	-	Thinning	-	-	-	Typical	-	-	-	-	Typical	-	-	-	-	-	-	
86	Corymbia citriodora	Spotted Gum	240		240	15.0	6.0	2.9	1.8	Regular	-	-	Thinning	Die-back	-	-	Typical	-	-	-	-	Typical	-	-	-	-	-	-	
87	Corymbia citriodora	Spotted Gum	340		340	19.0	7.0	4.1	2.1	Regular	-	-	-	-	-	-	Typical	-	-	Trunk Dmg.	-	Typical	-	-	-	-	-	-	
88	Corymbia citriodora	Spotted Gum	350		350	21.0	7.0	4.2	2.1	Regular	-	-	-	Die-back	-	-	Typical	-	-	-	-	Typical	-	-	-	-	-	-	
89	Corymbia citriodora	Spotted Gum	280		280	18.0	5.0	3.4	1.9	Regular	-	-	-	-	-	-	Typical	-	-	Trunk Dmg.	-	Typical	-	-	-	-	-	-	
90	Corymbia citriodora	Spotted Gum	260		260	19.0	5.0	3.1	1.9	Regular	-	-	-	-	-	-	Typical	-	-	-	-	Typical	-	-	-	-	-	-	
91	Eucalyptus tereticornis	Forest Red Gum	300		300	17.0	6.0	3.6	2.0	Regular	-	-	-	-	-	-	Typical	-	-	-	-	Typical	-	-	-	-	-	-	
92	Corymbia citriodora	Spotted Gum	240		240	16.0	5.0	2.9	1.8	Regular	-	-	-	-	-	-	Typical	-	-	-	-	Typical	-	-	-	-	-	-	
93	Corymbia citriodora	Spotted Gum	220		220	12.0	4.0	2.6	1.8	Regular	-	-	-	-	-	-	Typical	-	-	-	-	Typical	-	-	-	-	-	-	
94	Corymbia citriodora	Spotted Gum	360		360	19.0	6.0	4.3	2.2	Regular	-	-	-	-	-	-	Typical	-	-	Trunk Dmg.	-	Typical	-	-	-	-	-	-	
95	Corymbia tessellaris	Moreton Bay Ash	220		220	15.0	4.0	2.6	1.8	Regular	-	-	-	-	-	-	Typical	-	-	-	-	Typical	-	-	-	-	-	-	
96	Corymbia citriodora	Spotted Gum	280		280	17.0	5.0	3.4	1.9	Regular	-	-	Thinning	Die-back	-	-	Poor	-	-	Trunk Dmg.	-	Typical	-	-	-	-	-	-	
97	Corymbia tessellaris	Moreton Bay Ash	220		220	16.0	5.0	2.6	1.8	Regular	-	-	-	-	-	-	Typical	-	-	-	-	Typical	-	-	-	-	-	-	
98	Eucalyptus crebra	Narrow Leaf Ironbark	220		220	14.0	4.0	2.6	1.8	Regular	-	-	-	-	-	-	Typical	-	-	-	-	Typical	-	-	-	-	-	-	
99	Corymbia citriodora	Spotted Gum	320		320	17.0	5.0	3.8	2.1	Regular	-	-	-	Die-back	-	-	Typical	-	-	-	-	Typical	-	-	-	-	-	-	
100	Corymbia citriodora	Spotted Gum	320		320	16.0	6.0	3.8	2.1	One-sided	-	-	-	Die-back	-	-	Typical	-	-	-	-	Typical	-	-	-	Small	-	-	

Tree Schedule
6207 Flagstone West Estate, Jimboomba (Peet Flagstone City Pty Ltd)
31/10/2014

Specimen Details										Canopy Condition Details							Trunk Condition Details					Fauna Details and Habitat Value						Additional Notes	
Tree ID	Botanical Name	Common Name	Trunk DBH (mm)	Additional Trunks DBH (mm)	Total DBH (mm) [AS 4970-2009]	Height (m)	Spread (m)	Tree Protection Zone (m)	Structural Root Zone (m)	Canopy Form	Spreading	Seeding	Thinning	Die-Back	Epicormic Growth	Lopped	Canopy Health	Leaning	Vines	Trunk Damage	Fire Damage	Trunk Health	Scats	Scratches	Hollows	Nest	Termites		Habitat Value
101	<i>Corymbia citriodora</i>	Spotted Gum	240		240	16.0	4.0	2.9	1.8	Regular	-	-	-	Die-back	-	-	Typical	-	-	-	-	Typical	-	-	-	-	-	-	
102	<i>Corymbia citriodora</i>	Spotted Gum	260		260	16.0	5.0	3.1	1.9	Regular	-	-	-	-	-	-	Typical	-	-	-	-	Typical	-	-	-	-	-	-	
103	<i>Corymbia citriodora</i>	Spotted Gum	250		250	13.0	4.0	3.0	1.8	Regular	-	-	-	-	-	-	Typical	-	-	-	-	Typical	-	-	-	-	-	-	
104	<i>Corymbia citriodora</i>	Spotted Gum	330		330	18.0	5.0	4.0	2.1	Regular	-	-	-	-	-	-	Typical	-	-	Trunk Dmg.	-	Typical	-	-	-	-	-	-	
105	<i>Corymbia citriodora</i>	Spotted Gum	220		220	18.0	3.0	2.6	1.8	Regular	-	-	-	-	-	-	Typical	-	-	-	-	Typical	-	-	-	-	-	-	
106	<i>Eucalyptus tereticornis</i>	Forest Red Gum	240		240	15.0	4.0	2.9	1.8	Regular	-	-	-	-	-	-	Typical	-	-	-	-	Typical	-	-	-	-	-	-	
107	<i>Corymbia citriodora</i>	Spotted Gum	260		260	17.0	5.0	3.1	1.9	Regular	-	-	-	-	-	-	Typical	-	-	-	-	Typical	-	-	-	-	-	-	
108	<i>Eucalyptus tereticornis</i>	Forest Red Gum	230		230	17.0	4.0	2.8	1.8	Regular	-	-	Thinning	Die-back	-	-	Typical	-	-	-	-	Typical	-	-	-	-	-	-	
109	<i>Eucalyptus tereticornis</i>	Forest Red Gum	340		340	21.0	4.0	4.1	2.1	Regular	-	-	Thinning	Die-back	Epicormic	-	Poor	-	-	Trunk Dmg.	-	Typical	-	-	-	-	-	-	
110	<i>Corymbia citriodora</i>	Spotted Gum	200		200	18.0	5.0	2.4	1.7	Regular	-	-	-	-	-	-	Typical	-	-	-	-	Typical	-	-	-	-	-	-	
111	<i>Corymbia citriodora</i>	Spotted Gum	300		300	16.0	9.0	3.6	2.0	Regular	-	-	-	-	-	-	Typical	-	-	-	-	Typical	-	-	-	-	-	-	
112	<i>Corymbia citriodora</i>	Spotted Gum	280		280	17.0	8.0	3.4	1.9	Regular	-	-	Thinning	Die-back	-	-	Poor	-	-	Trunk Dmg.	-	Typical	-	-	-	Small	-	-	
113	<i>Corymbia citriodora</i>	Spotted Gum	280		280	21.0	5.0	3.4	1.9	Regular	-	-	-	-	-	-	Typical	-	-	-	-	Typical	-	-	-	-	-	-	
114	<i>Corymbia citriodora</i>	Spotted Gum	270		270	18.0	5.0	3.2	1.9	Regular	-	-	-	-	-	-	Typical	-	-	-	-	Typical	-	-	-	-	-	-	
115	<i>Corymbia citriodora</i>	Spotted Gum	240		240	18.0	5.0	2.9	1.8	Regular	-	-	-	-	-	-	Typical	-	-	-	-	Typical	-	-	-	-	-	-	
116	<i>Corymbia citriodora</i>	Spotted Gum	210		210	17.0	5.0	2.5	1.7	Regular	-	-	-	-	-	-	Typical	-	-	-	-	Typical	-	-	-	-	-	-	
117	<i>Eucalyptus tereticornis</i>	Forest Red Gum	280		280	17.0	6.0	3.4	1.9	Regular	-	-	-	-	-	-	Typical	-	-	-	-	Typical	-	-	-	-	-	-	
118	<i>Eucalyptus tereticornis</i>	Forest Red Gum	300		300	19.0	5.0	3.6	2.0	Regular	-	-	-	-	-	-	Typical	-	-	Trunk Dmg.	-	Typical	-	-	-	-	-	-	
119	<i>Corymbia citriodora</i>	Spotted Gum	260		260	19.0	7.0	3.1	1.9	Regular	-	-	-	-	-	-	Typical	-	-	-	-	Typical	-	-	-	-	-	-	
120	<i>Eucalyptus tereticornis</i>	Forest Red Gum	270		270	18.0	5.0	3.2	1.9	Regular	-	-	-	-	-	-	Typical	-	-	Trunk Dmg.	-	Typical	-	-	-	-	-	-	
121	<i>Corymbia tessellaris</i>	Moreton Bay Ash	310		310	17.0	7.0	3.7	2.0	Regular	-	-	-	-	-	-	Typical	-	-	-	-	Typical	-	-	-	-	-	-	
122	<i>Eucalyptus tereticornis</i>	Forest Red Gum	310		310	17.0	6.0	3.7	2.0	Regular	-	-	-	-	-	-	Typical	-	-	-	-	Typical	-	-	-	-	-	-	
123	<i>Eucalyptus tereticornis</i>	Forest Red Gum	200		200	14.0	2.0	2.4	1.7	Regular	-	-	-	-	-	-	Typical	-	-	Trunk Dmg.	-	Typical	-	-	-	-	-	-	
124	<i>Eucalyptus tereticornis</i>	Forest Red Gum	250		250	20.0	3.0	3.0	1.8	Regular	-	-	-	-	-	-	Typical	-	-	-	-	Typical	-	-	-	-	-	-	
125	<i>Eucalyptus tereticornis</i>	Forest Red Gum	260		260	17.0	7.0	3.1	1.9	Regular	-	-	-	-	-	-	Typical	-	-	-	-	Typical	-	-	-	-	-	-	

Tree Schedule
6207 Flagstone West Estate, Jimboomba (Peet Flagstone City Pty Ltd)
31/10/2014

Specimen Details										Canopy Condition Details							Trunk Condition Details					Fauna Details and Habitat Value							
Tree ID	Botanical Name	Common Name	Trunk DBH (mm)	Additional Trunks DBH (mm)	Total DBH (mm) [AS 4970-2009]	Height (m)	Spread (m)	Tree Protection Zone (m)	Structural Root Zone (m)	Canopy Form	Spreading	Seeding	Thinning	Die-Back	Epicormic Growth	Lopped	Canopy Health	Leaning	Vines	Trunk Damage	Fire Damage	Trunk Health	Scats	Scratches	Hollows	Nest	Termites	Habitat Value	Additional Notes
126	<i>Corymbia citriodora</i>	Spotted Gum	260		260	21.0	4.0	3.1	1.9	Regular	-	-	Thinning	Die-back	-	-	Poor	-	-	-	-	Typical	-	-	-	-	-	-	
127	<i>Eucalyptus crebra</i>	Narrow Leaf Ironbark	310		310	18.0	4.0	3.7	2.0	Regular	-	-	-	-	-	-	Typical	-	-	-	-	Typical	-	-	-	-	-	-	
128	<i>Eucalyptus tereticornis</i>	Forest Red Gum	320		320	22.0	5.0	3.8	2.1	One-sided	-	-	-	-	-	-	Typical	-	-	-	-	Typical	-	-	-	-	-	-	
129	<i>Eucalyptus tereticornis</i>	Forest Red Gum	340		340	19.0	7.0	4.1	2.1	Regular	-	-	-	-	-	-	Typical	-	-	-	-	Typical	-	-	-	-	-	-	
130	<i>Eucalyptus tereticornis</i>	Forest Red Gum	340		340	22.0	7.0	4.1	2.1	Regular	-	-	-	-	-	-	Typical	-	-	-	-	Typical	-	-	-	-	-	-	
131	<i>Corymbia tessellaris</i>	Moreton Bay Ash	300		300	15.0	4.0	3.6	2.0	Regular	-	-	-	-	-	-	Typical	-	-	Trunk Dmg.	-	Typical	-	-	-	-	-	-	
132	<i>Eucalyptus tereticornis</i>	Forest Red Gum	380		380	17.0	6.0	4.6	2.2	Regular	-	-	-	-	-	-	Typical	-	-	-	-	Typical	-	-	-	-	-	-	
133	<i>Petalostigma pubescens</i>	Quinnine Bush	200		200	6.0	4.0	2.4	1.7	Regular	-	-	-	-	-	-	Typical	-	-	Trunk Dmg.	-	Typical	-	-	-	-	-	-	
134	<i>Corymbia citriodora</i>	Spotted Gum	340		340	19.0	5.0	4.1	2.1	Regular	-	-	-	-	-	-	Typical	-	-	-	-	Typical	-	-	-	-	-	-	
135	<i>Eucalyptus tereticornis</i>	Forest Red Gum	320		320	19.0	6.0	3.8	2.1	Regular	-	-	-	-	-	-	Typical	-	-	Trunk Dmg.	-	Typical	-	-	-	-	-	-	
136	<i>Eucalyptus tereticornis</i>	Forest Red Gum	230		230	18.0	4.0	2.8	1.8	Regular	-	-	-	-	-	-	Typical	-	-	-	-	Typical	-	-	-	-	-	-	
137	<i>Corymbia citriodora</i>	Spotted Gum	370		370	23.0	8.0	4.4	2.2	Regular	-	-	-	-	-	-	Typical	-	-	-	-	Typical	-	-	-	-	-	-	
138	<i>Corymbia citriodora</i>	Spotted Gum	300		300	18.0	5.0	3.6	2.0	Regular	-	-	-	-	-	-	Typical	-	-	-	-	Typical	-	-	-	-	-	-	
139	<i>Corymbia citriodora</i>	Spotted Gum	490		490	22.0	9.0	5.9	2.5	Regular	-	-	-	-	-	-	Typical	-	-	Trunk Dmg.	-	Typical	-	-	-	-	-	-	
140	<i>Corymbia citriodora</i>	Spotted Gum	320		320	19.0	8.0	3.8	2.1	Regular	-	-	-	-	-	-	Typical	-	-	-	-	Typical	-	-	-	-	-	-	
141	<i>Corymbia citriodora</i>	Spotted Gum	280		280	15.0	7.0	3.4	1.9	Regular	-	-	-	-	-	-	Typical	-	-	-	-	Typical	-	-	-	-	-	-	
142	<i>Eucalyptus crebra</i>	Narrow Leaf Ironbark	270		270	14.0	6.0	3.2	1.9	Regular	-	-	-	-	-	-	Typical	-	-	-	-	Typical	-	-	-	-	-	-	
143	<i>Eucalyptus tereticornis</i>	Forest Red Gum	360		360	17.0	6.0	4.3	2.2	Regular	-	-	-	-	-	-	Typical	-	-	-	-	Typical	-	-	-	-	-	-	
144	<i>Corymbia citriodora</i>	Spotted Gum	230		230	16.0	5.0	2.8	1.8	Regular	-	-	-	-	-	-	Typical	-	-	-	-	Typical	-	-	-	-	-	-	
145	<i>Eucalyptus tereticornis</i>	Forest Red Gum	230		230	18.0	4.0	2.8	1.8	Regular	-	-	Thinning	Die-back	-	-	Poor	-	-	-	-	Typical	-	-	-	-	-	-	
146	<i>Corymbia tessellaris</i>	Moreton Bay Ash	330		330	17.0	5.0	4.0	2.1	Regular	-	-	Thinning	Die-back	-	-	Poor	-	-	Trunk Dmg.	-	Typical	-	-	-	-	-	-	
147	<i>Corymbia citriodora</i>	Spotted Gum	320		320	17.0	4.0	3.8	2.1	Regular	-	-	Thinning	Die-back	-	-	Poor	-	-	Trunk Dmg.	-	Typical	-	-	-	-	-	-	
148	<i>Corymbia citriodora</i>	Spotted Gum	370		370	22.0	8.0	4.4	2.2	Regular	-	-	-	-	-	-	Typical	-	-	Trunk Dmg.	-	Typical	-	-	-	-	-	-	
149	<i>Eucalyptus tereticornis</i>	Forest Red Gum	380		380	20.0	5.0	4.6	2.2	Regular	-	-	-	-	-	-	Typical	-	-	Trunk Dmg.	-	Typical	-	-	-	-	-	-	
150	<i>Corymbia citriodora</i>	Spotted Gum	350		350	19.0	7.0	4.2	2.1	Regular	-	-	Thinning	Die-back	-	-	Poor	-	-	-	-	Typical	-	-	-	-	-	-	

Tree Schedule																													
6207 Flagstone West Estate, Jimboomba (Peet Flagstone City Pty Ltd)																													
31/10/2014																													
Specimen Details										Canopy Condition Details							Trunk Condition Details					Fauna Details and Habitat Value							
Tree ID	Botanical Name	Common Name	Trunk DBH (mm)	Additional Trunks DBH (mm)	Total DBH (mm) [AS 4970-2009]	Height (m)	Spread (m)	Tree Protection Zone (m)	Structural Root Zone (m)	Canopy Form	Spreading	Seeding	Thinning	Die-Back	Epicormic Growth	Lopped	Canopy Health	Leaning	Vines	Trunk Damage	Fire Damage	Trunk Health	Scats	Scratches	Hollows	Nest	Termites	Habitat Value	Additional Notes
151	Corymbia citriodora	Spotted Gum	300		300	19.0	5.0	3.6	2.0	Regular	-	-	Thinning	Die-back	-	-	Poor	-	-	-	-	Typical	-	-	-	-	-	-	
152	Corymbia citriodora	Spotted Gum	250		250	18.0	4.0	3.0	1.8	One-sided	-	-	-	-	-	-	Typical	-	-	-	-	Typical	-	-	-	-	-	-	
153	Eucalyptus tereticornis	Forest Red Gum	340		340	22.0	9.0	4.1	2.1	Regular	-	-	-	-	-	-	Typical	-	-	-	-	Typical	-	-	-	-	-	-	
154	Corymbia citriodora	Spotted Gum	280		280	18.0	6.0	3.4	1.9	Regular	-	-	-	-	-	-	Typical	-	-	-	-	Typical	-	-	-	-	-	-	
155	Corymbia citriodora	Spotted Gum	250		250	18.0	4.0	3.0	1.8	Regular	-	-	-	-	-	-	Typical	-	-	-	-	Typical	-	-	-	-	-	-	
156	Corymbia citriodora	Spotted Gum	240		240	17.0	5.0	2.9	1.8	Regular	-	-	-	-	-	-	Typical	-	-	Trunk Dmg.	-	Typical	-	-	-	-	-	-	
157	Eucalyptus tereticornis	Forest Red Gum	440		440	20.0	8.0	5.3	2.3	Regular	-	-	-	-	-	-	Typical	-	-	Trunk Dmg.	-	Typical	-	-	-	-	-	-	
158	Corymbia citriodora	Spotted Gum	300		300	18.0	6.0	3.6	2.0	Regular	-	-	-	-	-	-	Typical	-	-	-	-	Typical	-	-	-	-	-	-	
159	Eucalyptus tereticornis	Forest Red Gum	310		310	17.0	6.0	3.7	2.0	Regular	-	-	-	-	-	-	Typical	Minor	-	Trunk Dmg.	-	Typical	-	-	-	-	-	-	
160	Corymbia tessellaris	Moreton Bay Ash	310		310	16.0	5.0	3.7	2.0	Regular	-	-	Thinning	Die-back	-	-	Poor	-	-	Trunk Dmg.	-	Poor	-	-	-	-	-	-	
161	Corymbia citriodora	Spotted Gum	270		270	18.0	4.0	3.2	1.9	Regular	-	-	-	-	-	-	Typical	-	-	Trunk Dmg.	-	Typical	-	-	-	-	-	-	
162	Corymbia citriodora	Spotted Gum	240		240	18.0	3.0	2.9	1.8	One-sided	-	-	Thinning	Die-back	-	-	Poor	-	-	-	-	Typical	-	-	-	-	-	-	
163	Corymbia citriodora	Spotted Gum	260		260	15.0	6.0	3.1	1.9	Regular	-	-	-	-	-	-	Typical	-	-	-	-	Typical	-	-	-	-	-	-	
164	Corymbia citriodora	Spotted Gum	270		270	17.0	6.0	3.2	1.9	Regular	-	-	-	Die-back	-	-	Poor	-	-	Trunk Dmg.	-	Typical	-	-	-	-	-	-	
165	Eucalyptus tereticornis	Forest Red Gum	250		250	14.0	5.0	3.0	1.8	Regular	-	-	-	-	-	-	Typical	Minor	-	Trunk Dmg.	-	Poor	-	-	-	-	-	-	
166	Eucalyptus tereticornis	Forest Red Gum	400		400	19.0	7.0	4.8	2.3	Regular	-	-	-	-	-	-	Typical	-	-	Trunk Dmg.	-	Typical	-	-	-	-	-	-	
167	Eucalyptus tereticornis	Forest Red Gum	400		400	21.0	6.0	4.8	2.3	Regular	-	-	-	-	-	-	Typical	-	-	-	-	Typical	-	-	-	-	-	-	
168	Angophora leiocarpa	Smooth Bark Apple	380		380	22.0	8.0	4.6	2.2	Regular	-	-	-	-	-	-	Typical	-	-	-	-	Typical	-	-	-	-	-	-	
169	Corymbia citriodora	Spotted Gum	430		430	22.0	6.0	5.2	2.3	Regular	-	-	-	-	-	-	Typical	-	-	-	-	Typical	-	-	-	-	-	-	
170	Corymbia citriodora	Spotted Gum	240		240	18.0	4.0	2.9	1.8	Regular	-	-	-	-	-	-	Typical	-	-	-	-	Typical	-	-	-	-	-	-	
171	Eucalyptus tereticornis	Forest Red Gum	270		270	17.0	5.0	3.2	1.9	Regular	-	-	-	-	-	-	Typical	-	-	-	-	Typical	-	-	-	-	-	-	
172	Eucalyptus tereticornis	Forest Red Gum	250		250	16.0	5.0	3.0	1.8	Regular	-	-	-	-	-	-	Typical	-	-	Trunk Dmg.	-	Poor	-	-	-	-	-	-	
173	Eucalyptus tereticornis	Forest Red Gum	260		260	14.0	5.0	3.1	1.9	Regular	-	-	-	-	-	-	Typical	-	-	Trunk Dmg.	-	Typical	-	-	-	-	-	-	
174	Lophostemon suaveolens	Swamp Box	390		390	12.0	5.0	4.7	2.2	Regular	-	-	-	-	-	-	Typical	-	-	Trunk Dmg.	-	Typical	-	-	-	-	-	-	
175	Eucalyptus tereticornis	Forest Red Gum	330		330	20.0	6.0	4.0	2.1	Regular	-	-	-	-	-	-	Typical	-	-	-	-	Typical	-	-	-	-	-	-	

Tree Schedule
6207 Flagstone West Estate, Jimboomba (Peet Flagstone City Pty Ltd)
31/10/2014

Specimen Details										Canopy Condition Details							Trunk Condition Details					Fauna Details and Habitat Value						Additional Notes	
Tree ID	Botanical Name	Common Name	Trunk DBH (mm)	Additional Trunks DBH (mm)	Total DBH (mm) [AS 4970-2009]	Height (m)	Spread (m)	Tree Protection Zone (m)	Structural Root Zone (m)	Canopy Form	Spreading	Seeding	Thinning	Die-Back	Epicormic Growth	Lopped	Canopy Health	Leaning	Vines	Trunk Damage	Fire Damage	Trunk Health	Scats	Scratches	Hollows	Nest	Termites		Habitat Value
176	<i>Eucalyptus tereticornis</i>	Forest Red Gum	320		320	19.0	7.0	3.8	2.1	Regular	-	-	-	-	-	-	Typical	-	-	Trunk Dmg.	-	Typical	-	-	-	-	-	-	
177	<i>Eucalyptus tereticornis</i>	Forest Red Gum	330		330	21.0	5.0	4.0	2.1	Regular	-	-	Thinning	Die-back	-	-	Poor	-	-	Trunk Dmg.	-	Typical	-	-	-	-	-	-	
178	<i>Eucalyptus tereticornis</i>	Forest Red Gum	220		220	16.0	3.0	2.6	1.8	Regular	-	-	-	-	-	-	Typical	-	-	-	-	Typical	-	-	-	-	-	-	
179	<i>Eucalyptus tereticornis</i>	Forest Red Gum	300		300	17.0	4.0	3.6	2.0	Regular	-	-	Thinning	Die-back	-	-	Poor	-	-	-	-	Typical	-	-	-	-	-	-	
180	<i>Eucalyptus tereticornis</i>	Forest Red Gum	330		330	18.0	5.0	4.0	2.1	Regular	-	-	Thinning	Die-back	-	-	Typical	-	-	-	-	Typical	-	-	-	-	-	-	
181	<i>Eucalyptus tereticornis</i>	Forest Red Gum	320		320	18.0	5.0	3.8	2.1	Regular	-	-	-	-	-	-	Typical	-	-	Trunk Dmg.	-	Typical	-	-	-	-	-	-	
182	<i>Eucalyptus tereticornis</i>	Forest Red Gum	400		400	23.0	8.0	4.8	2.3	Regular	-	-	-	-	-	-	Typical	-	-	Trunk Dmg.	-	Typical	-	-	-	-	-	-	
183	<i>Eucalyptus tereticornis</i>	Forest Red Gum	400		400	18.0	8.0	4.8	2.3	Regular	-	-	-	-	-	-	Typical	-	-	Trunk Dmg.	-	Typical	-	-	-	-	-	-	
184	<i>Eucalyptus tereticornis</i>	Forest Red Gum	390		390	22.0	8.0	4.7	2.2	Regular	-	-	-	-	-	-	Typical	-	-	-	-	Typical	-	-	-	-	-	-	
185	<i>Eucalyptus tereticornis</i>	Forest Red Gum	260		260	18.0	5.0	3.1	1.9	Regular	-	-	-	-	-	-	Typical	-	-	Trunk Dmg.	-	Typical	-	-	-	-	-	-	
186	<i>Corymbia intermedia</i>	Pink Bloodwood	460		460	19.0	7.0	5.5	2.4	Regular	-	-	-	-	-	-	Typical	-	-	-	-	Typical	-	-	-	-	-	-	
187	<i>Eucalyptus tereticornis</i>	Forest Red Gum	440		440	18.0	7.0	5.3	2.3	Regular	-	-	-	-	-	-	Typical	-	-	-	-	Typical	-	-	-	-	-	-	
188	<i>Eucalyptus tereticornis</i>	Forest Red Gum	220		220	16.0	5.0	2.6	1.8	Regular	-	-	-	-	-	-	Typical	-	-	-	-	Typical	-	-	-	-	-	-	
189	<i>Eucalyptus crebra</i>	Narrow Leaf Ironbark	380		380	21.0	8.0	4.6	2.2	Regular	-	-	-	-	-	-	Typical	-	-	-	-	Typical	-	-	-	-	-	-	
190	<i>Eucalyptus crebra</i>	Narrow Leaf Ironbark	410		410	22.0	6.0	4.9	2.3	Regular	-	-	Thinning	Die-back	-	-	Poor	-	-	Trunk Dmg.	-	Typical	-	-	-	-	-	-	
191	<i>Corymbia tessellaris</i>	Moreton Bay Ash	260	260, 220	428	17.0	6.0	5.1	2.3	Regular	-	-	-	-	-	-	Typical	-	-	-	-	Typical	-	-	-	-	-	-	
192	<i>Eucalyptus crebra</i>	Narrow Leaf Ironbark	220	180	284	16.0	5.0	3.4	2.0	Regular	-	-	-	-	-	-	Typical	-	-	-	-	Typical	-	-	-	-	-	-	
193	<i>Corymbia citriodora</i>	Spotted Gum	390		390	22.0	9.0	4.7	2.2	Regular	-	-	-	-	-	-	Typical	-	-	-	-	Typical	-	-	-	-	-	-	
194	<i>Corymbia tessellaris</i>	Moreton Bay Ash	230		230	12.0	4.0	2.8	1.8	Regular	-	-	-	-	-	-	Typical	-	-	-	-	Typical	-	-	-	-	-	-	
195	<i>Eucalyptus crebra</i>	Narrow Leaf Ironbark	300		300	17.0	6.0	3.6	2.0	Regular	-	-	-	-	-	-	Typical	-	-	-	-	Typical	-	-	-	-	-	-	
196	<i>Corymbia citriodora</i>	Spotted Gum	290		290	17.0	6.0	3.5	2.0	Regular	-	-	-	-	-	-	Typical	-	-	-	-	Typical	-	-	-	-	-	-	
197	<i>Corymbia citriodora</i>	Spotted Gum	310		310	19.0	6.0	3.7	2.0	Regular	-	-	-	-	-	-	Typical	-	-	-	-	Typical	-	-	-	-	-	-	
198	<i>Eucalyptus tereticornis</i>	Forest Red Gum	430		430	19.0	5.0	5.2	2.3	Regular	-	-	-	Die-back	-	-	Typical	-	-	Trunk Dmg.	-	Typical	-	-	-	-	-	-	
199	<i>Eucalyptus crebra</i>	Narrow Leaf Ironbark	260		260	17.0	5.0	3.1	1.9	Regular	-	-	-	-	-	-	Typical	-	-	-	-	Typical	-	-	-	-	-	-	
200	<i>Corymbia citriodora</i>	Spotted Gum	320		320	19.0	6.0	3.8	2.1	Regular	-	-	-	-	-	-	Typical	-	-	-	-	Typical	-	-	-	-	-	-	

Tree Schedule
6207 Flagstone West Estate, Jimboomba (Peet Flagstone City Pty Ltd)
31/10/2014

Specimen Details										Canopy Condition Details							Trunk Condition Details					Fauna Details and Habitat Value						Additional Notes	
Tree ID	Botanical Name	Common Name	Trunk DBH (mm)	Additional Trunks DBH (mm)	Total DBH (mm) [AS 4970-2009]	Height (m)	Spread (m)	Tree Protection Zone (m)	Structural Root Zone (m)	Canopy Form	Spreading	Seeding	Thinning	Die-Back	Epicormic Growth	Lopped	Canopy Health	Leaning	Vines	Trunk Damage	Fire Damage	Trunk Health	Scats	Scratches	Hollows	Nest	Termites		Habitat Value
201	<i>Eucalyptus tereticornis</i>	Forest Red Gum	330		330	19.0	6.0	4.0	2.1	Regular	-	-	-	-	-	-	Typical	-	-	Trunk Dmg.	-	Typical	-	-	-	-	-	-	
202	<i>Eucalyptus tereticornis</i>	Forest Red Gum	600		600	23.0	9.0	7.2	2.7	Regular	-	-	-	-	-	-	Typical	-	-	-	-	Typical	-	-	-	-	-	-	
203	<i>Eucalyptus tereticornis</i>	Forest Red Gum	310		310	19.0	5.0	3.7	2.0	Regular	-	-	-	-	-	-	Typical	-	-	-	-	Typical	-	-	-	-	-	-	
204	<i>Corymbia citriodora</i>	Spotted Gum	290		290	18.0	7.0	3.5	2.0	Regular	-	-	-	Die-back	-	-	Typical	-	-	-	-	Typical	-	-	-	-	-	-	
205	<i>Eucalyptus tereticornis</i>	Forest Red Gum	310		310	19.0	5.0	3.7	2.0	Regular	-	-	-	-	-	-	Typical	-	-	-	-	Typical	-	-	-	-	-	-	
206	<i>Corymbia citriodora</i>	Spotted Gum	330		330	20.0	6.0	4.0	2.1	Regular	-	-	-	-	-	-	Typical	-	-	-	-	Typical	-	-	-	-	-	-	
207	<i>Corymbia citriodora</i>	Spotted Gum	310		310	20.0	6.0	3.7	2.0	Regular	-	-	-	-	-	-	Typical	-	-	-	-	Typical	-	-	-	-	-	-	
208	<i>Eucalyptus crebra</i>	Narrow Leaf Ironbark	360		360	19.0	7.0	4.3	2.2	Regular	-	-	Thinning	Die-back	-	-	Typical	-	-	Trunk Dmg.	-	Typical	-	-	-	-	-	-	
209	<i>Corymbia citriodora</i>	Spotted Gum	260		260	19.0	5.0	3.1	1.9	Regular	-	-	Thinning	Die-back	-	-	Poor	-	-	Trunk Dmg.	-	Typical	-	-	-	-	-	-	
210	<i>Eucalyptus crebra</i>	Narrow Leaf Ironbark	360		360	18.0	5.0	4.3	2.2	Regular	-	-	-	-	-	-	Typical	-	-	Trunk Dmg.	-	Typical	-	-	-	-	-	-	
211	<i>Corymbia citriodora</i>	Spotted Gum	240		240	17.0	4.0	2.9	1.8	Regular	-	-	-	-	-	-	Typical	-	-	-	-	Typical	-	-	-	-	-	-	
212	<i>Eucalyptus crebra</i>	Narrow Leaf Ironbark	360		360	19.0	8.0	4.3	2.2	Regular	-	-	-	-	-	-	Typical	-	-	Trunk Dmg.	-	Typical	-	-	-	-	-	-	
213	<i>Eucalyptus crebra</i>	Narrow Leaf Ironbark	280		280	16.0	7.0	3.4	1.9	Regular	-	-	-	-	-	-	Typical	-	-	Trunk Dmg.	-	Poor	-	-	-	-	-	-	
214	<i>Eucalyptus crebra</i>	Narrow Leaf Ironbark	310		310	21.0	6.0	3.7	2.0	Regular	-	-	-	-	-	-	Typical	-	-	Trunk Dmg.	-	Typical	-	-	-	-	-	-	
215	<i>Corymbia citriodora</i>	Spotted Gum	350		350	20.0	6.0	4.2	2.1	Regular	-	-	-	-	-	-	Typical	-	-	-	-	Typical	-	-	-	-	-	-	
216	<i>Eucalyptus crebra</i>	Narrow Leaf Ironbark	310		310	15.0	6.0	3.7	2.0	Regular	-	-	-	-	-	-	Typical	-	-	Trunk Dmg.	-	Typical	-	-	-	-	-	-	
217	<i>Eucalyptus crebra</i>	Narrow Leaf Ironbark	340		340	18.0	5.0	4.1	2.1	Regular	-	-	-	-	-	-	Typical	-	-	Trunk Dmg.	-	Typical	-	-	-	-	-	-	
218	<i>Corymbia citriodora</i>	Spotted Gum	280		280	17.0	5.0	3.4	1.9	Regular	-	-	-	-	-	-	Typical	-	-	-	-	Typical	-	-	-	-	-	-	
219	<i>Eucalyptus crebra</i>	Narrow Leaf Ironbark	280		280	13.0	6.0	3.4	1.9	Regular	-	-	-	-	-	-	Typical	-	-	-	-	Typical	-	-	-	-	-	-	
220	<i>Eucalyptus crebra</i>	Narrow Leaf Ironbark	350		350	15.0	7.0	4.2	2.1	Regular	-	-	-	-	-	-	Typical	-	-	Trunk Dmg.	-	Typical	-	-	-	-	-	-	
221	<i>Eucalyptus crebra</i>	Narrow Leaf Ironbark	250		250	15.0	4.0	3.0	1.8	Regular	-	-	-	-	-	-	Typical	-	-	-	-	Typical	-	-	-	-	-	-	
222	<i>Eucalyptus crebra</i>	Narrow Leaf Ironbark	280		280	16.0	6.0	3.4	1.9	Regular	-	-	-	-	-	-	Typical	-	-	Trunk Dmg.	-	Typical	-	-	-	-	-	-	
223	<i>Eucalyptus crebra</i>	Narrow Leaf Ironbark	270		270	14.0	5.0	3.2	1.9	Regular	-	-	-	-	-	-	Typical	-	-	Trunk Dmg.	-	Typical	-	-	-	-	-	-	
224	<i>Eucalyptus crebra</i>	Narrow Leaf Ironbark	400		400	19.0	6.0	4.8	2.3	Regular	-	-	Thinning	Die-back	-	-	Poor	-	-	Trunk Dmg.	-	Typical	-	-	-	-	-	-	
225	<i>Eucalyptus tereticornis</i>	Forest Red Gum	340		340	19.0	2.0	4.1	2.1	Regular	-	-	Thinning	Die-back	-	-	Poor	-	-	-	-	Typical	-	-	-	-	-	-	

Tree Schedule
6207 Flagstone West Estate, Jimboomba (Peet Flagstone City Pty Ltd)
31/10/2014

Specimen Details										Canopy Condition Details							Trunk Condition Details					Fauna Details and Habitat Value						Additional Notes	
Tree ID	Botanical Name	Common Name	Trunk DBH (mm)	Additional Trunks DBH (mm)	Total DBH (mm) [AS 4970-2009]	Height (m)	Spread (m)	Tree Protection Zone (m)	Structural Root Zone (m)	Canopy Form	Spreading	Seeding	Thinning	Die-Back	Epicormic Growth	Lopped	Canopy Health	Leaning	Vines	Trunk Damage	Fire Damage	Trunk Health	Scats	Scratches	Hollows	Nest	Termites		Habitat Value
226	<i>Eucalyptus tereticornis</i>	Forest Red Gum	340		340	17.0	7.0	4.1	2.1	Regular	-	-	-	Die-back	-	-	Typical	-	-	-	-	Typical	-	-	-	-	-	-	
227	<i>Corymbia citriodora</i>	Spotted Gum	380		380	18.0	7.0	4.6	2.2	Regular	-	-	-	-	-	-	Typical	Minor	-	Trunk Dmg.	-	Typical	-	-	-	-	-	-	
228	<i>Corymbia citriodora</i>	Spotted Gum	340		340	21.0	8.0	4.1	2.1	Regular	-	-	-	Die-back	-	-	Typical	-	-	-	-	Typical	-	-	-	-	-	-	
229	<i>Eucalyptus tereticornis</i>	Forest Red Gum	310		310	19.0	5.0	3.7	2.0	Regular	-	-	Thinning	Die-back	Epicormic	-	Poor	-	-	Trunk Dmg.	-	Typical	-	-	-	-	-	-	
230	<i>Corymbia citriodora</i>	Spotted Gum	320		320	21.0	6.0	3.8	2.1	Regular	-	-	-	-	-	-	Typical	-	-	Trunk Dmg.	-	Typical	-	-	-	-	-	-	
231	<i>Corymbia citriodora</i>	Spotted Gum	410		410	21.0	7.0	4.9	2.3	Regular	-	-	-	-	-	-	Typical	-	-	-	-	Typical	-	-	-	-	-	-	
232	<i>Corymbia citriodora</i>	Spotted Gum	270		270	19.0	4.0	3.2	1.9	Regular	-	-	Thinning	Die-back	Epicormic	-	Poor	-	-	-	-	Typical	-	-	-	-	-	-	
233	<i>Corymbia citriodora</i>	Spotted Gum	370		370	24.0	9.0	4.4	2.2	Regular	-	-	Thinning	Die-back	-	-	Poor	-	-	Trunk Dmg.	-	Typical	-	-	-	-	-	-	
234	<i>Eucalyptus tereticornis</i>	Forest Red Gum	430		430	22.0	6.0	5.2	2.3	Regular	-	-	-	-	-	-	Typical	-	-	Trunk Dmg.	-	Typical	-	-	-	-	-	-	
235	<i>Eucalyptus crebra</i>	Narrow Leaf Ironbark	520		520	26.0	11.0	6.2	2.5	Regular	-	-	-	-	-	-	Typical	-	-	-	-	Typical	-	-	-	-	-	-	
236	<i>Eucalyptus tereticornis</i>	Forest Red Gum	300		300	16.0	6.0	3.6	2.0	Regular	-	-	-	-	-	-	Typical	-	-	Trunk Dmg.	-	Typical	-	-	-	-	-	-	
237	<i>Eucalyptus crebra</i>	Narrow Leaf Ironbark	280		280	18.0	5.0	3.4	1.9	Regular	-	-	-	-	-	-	Typical	-	-	-	-	Typical	-	-	-	-	Termites	-	
238	<i>Eucalyptus crebra</i>	Narrow Leaf Ironbark	310		310	19.0	6.0	3.7	2.0	One-sided	-	-	-	-	-	-	Typical	-	-	-	-	Typical	-	-	-	-	-	-	
239	<i>Eucalyptus crebra</i>	Narrow Leaf Ironbark	320		320	17.0	6.0	3.8	2.1	Regular	-	-	Thinning	Die-back	-	-	Poor	-	-	Trunk Dmg.	-	Poor	-	-	-	-	-	-	
240	<i>Corymbia citriodora</i>	Spotted Gum	280		280	18.0	6.0	3.4	1.9	Regular	-	-	-	-	-	-	Typical	-	-	Trunk Dmg.	-	Typical	-	-	-	-	-	-	
241	<i>Corymbia tessellaris</i>	Moreton Bay Ash	270		270	16.0	6.0	3.2	1.9	Regular	-	-	-	-	-	-	Typical	-	-	-	-	Typical	-	-	-	-	-	-	
242	<i>Corymbia citriodora</i>	Spotted Gum	370		370	20.0	7.0	4.4	2.2	Regular	-	-	-	-	-	-	Typical	-	-	-	-	Typical	-	-	-	Small	-	-	
243	<i>Eucalyptus crebra</i>	Narrow Leaf Ironbark	340		340	18.0	5.0	4.1	2.1	Regular	-	-	Thinning	Die-back	-	-	Poor	-	-	Trunk Dmg.	-	Typical	-	-	-	-	-	-	
244	<i>Angophora leiocarpa</i>	Smooth Bark Apple	280		280	19.0	5.0	3.4	1.9	Regular	-	-	Thinning	Die-back	Epicormic	-	Poor	-	-	-	-	Typical	-	-	-	-	-	-	
245	<i>Corymbia citriodora</i>	Spotted Gum	350		350	22.0	7.0	4.2	2.1	Regular	-	-	-	-	-	-	Typical	-	-	Trunk Dmg.	-	Typical	-	-	-	-	-	-	
246	<i>Eucalyptus crebra</i>	Narrow Leaf Ironbark	280		280	17.0	6.0	3.4	1.9	Regular	-	-	Thinning	-	-	-	Typical	-	-	-	-	Typical	-	-	-	-	-	-	
247	<i>Eucalyptus crebra</i>	Narrow Leaf Ironbark	220		220	17.0	4.0	2.6	1.8	Regular	-	-	-	-	-	-	Typical	-	-	-	-	Typical	-	-	-	-	-	-	
248	<i>Corymbia citriodora</i>	Spotted Gum	180		180	16.0	2.0	2.2	1.6	Regular	-	-	-	-	-	-	Typical	-	-	-	-	Typical	-	-	-	-	-	-	
249	<i>Eucalyptus tereticornis</i>	Forest Red Gum	260		260	15.0	6.0	3.1	1.9	Regular	-	-	-	-	-	-	Typical	-	-	-	-	Typical	-	-	-	-	-	-	
250	<i>Corymbia citriodora</i>	Spotted Gum	270		270	18.0	6.0	3.2	1.9	Regular	-	-	-	Die-back	-	-	Typical	-	-	-	-	Typical	-	-	-	-	-	-	

Tree Schedule
6207 Flagstone West Estate, Jimboomba (Peet Flagstone City Pty Ltd)
31/10/2014

Specimen Details										Canopy Condition Details							Trunk Condition Details					Fauna Details and Habitat Value						
Tree ID	Botanical Name	Common Name	Trunk DBH (mm)	Additional Trunks DBH (mm)	Total DBH (mm) [AS 4970-2009]	Height (m)	Spread (m)	Tree Protection Zone (m)	Structural Root Zone (m)	Canopy Form	Spreading Seeding	Thinning	Die-Back	Epicormic Growth	Lopped	Canopy Health	Leaning	Vines	Trunk Damage	Fire Damage	Trunk Health	Scats	Scratches	Hollows	Nest	Termites	Habitat Value	Additional Notes
251	<i>Corymbia citriodora</i>	Spotted Gum	250		250	18.0	3.0	3.0	1.8	Regular	-	-	-	-	-	Typical	-	-	-	-	Typical	-	-	-	-	-	-	
252	<i>Eucalyptus tereticornis</i>	Forest Red Gum	630		630	23.0	9.0	7.6	2.7	Regular	-	-	-	-	-	Typical	-	-	Trunk Dmg.	-	Typical	-	-	-	-	-	-	
253	<i>Corymbia citriodora</i>	Spotted Gum	450		450	19.0	9.0	5.4	2.4	Regular	-	-	Thinning	Die-back	-	Poor	-	-	Trunk Dmg.	-	Typical	-	-	-	-	-	-	
254	<i>Eucalyptus crebra</i>	Narrow Leaf Ironbark	280		280	17.0	5.0	3.4	1.9	Regular	-	-	-	-	-	Typical	-	-	Trunk Dmg.	-	Typical	-	-	-	-	-	-	
255	<i>Eucalyptus tereticornis</i>	Forest Red Gum	250		250	18.0	4.0	3.0	1.8	One-sided	-	-	Thinning	-	-	Typical	-	-	-	-	Typical	-	-	-	-	-	-	
256	<i>Eucalyptus tereticornis</i>	Forest Red Gum	390		390	20.0	6.0	4.7	2.2	Regular	-	-	Thinning	Die-back	-	Typical	-	-	-	-	Typical	-	-	-	-	-	-	
257	<i>Corymbia intermedia</i>	Pink Bloodwood	360		360	16.0	7.0	4.3	2.2	Regular	-	-	-	-	-	Typical	-	-	Trunk Dmg.	-	Typical	-	-	-	-	-	-	
258	<i>Angophora leiocarpa</i>	Smooth Bark Apple	280		280	19.0	5.0	3.4	1.9	Regular	-	-	-	-	-	Typical	-	-	-	-	Typical	-	-	-	-	-	-	
259	<i>Corymbia citriodora</i>	Spotted Gum	360		360	16.0	7.0	4.3	2.2	Regular	-	-	Thinning	Die-back	-	Poor	-	-	-	-	Typical	-	-	-	-	-	-	
260	<i>Angophora leiocarpa</i>	Smooth Bark Apple	280		280	19.0	5.0	3.4	1.9	Regular	-	-	-	-	-	Typical	-	-	Trunk Dmg.	-	Typical	-	-	-	-	-	-	
261	<i>Corymbia citriodora</i>	Spotted Gum	360		360	19.0	7.0	4.3	2.2	Regular	-	-	-	-	-	Typical	-	-	-	-	Typical	-	-	-	-	-	-	
262	<i>Eucalyptus tereticornis</i>	Forest Red Gum	400		400	20.0	4.0	4.8	2.3	Regular	-	-	Thinning	Die-back	-	Poor	-	-	Trunk Dmg.	-	Typical	-	-	-	-	-	-	
263	<i>Angophora leiocarpa</i>	Smooth Bark Apple	320		320	18.0	6.0	3.8	2.1	Regular	-	-	Thinning	Die-back	-	Poor	-	-	-	-	Typical	-	-	-	-	-	-	
264	<i>Angophora leiocarpa</i>	Smooth Bark Apple	320		320	21.0	7.0	3.8	2.1	Regular	-	-	Thinning	Die-back	-	Typical	-	-	-	-	Typical	-	-	-	-	-	-	
265	<i>Angophora leiocarpa</i>	Smooth Bark Apple	410		410	23.0	8.0	4.9	2.3	Regular	-	-	-	-	-	Typical	-	-	Trunk Dmg.	-	Typical	-	-	-	-	-	-	
266	<i>Angophora leiocarpa</i>	Smooth Bark Apple	360		360	19.0	6.0	4.3	2.2	Regular	-	-	Thinning	Die-back	-	Poor	-	-	Trunk Dmg.	-	Typical	-	-	-	-	-	-	
267	<i>Angophora leiocarpa</i>	Smooth Bark Apple	350		350	20.0	6.0	4.2	2.1	Regular	-	-	Thinning	Die-back	-	Typical	-	-	-	-	Typical	-	-	-	-	-	-	
268	<i>Corymbia citriodora</i>	Spotted Gum	380		380	20.0	8.0	4.6	2.2	Regular	-	-	-	-	-	Typical	-	-	-	-	Typical	-	-	-	-	-	-	
269	<i>Eucalyptus tereticornis</i>	Forest Red Gum	530		530	23.0	9.0	6.4	2.5	Regular	-	-	Thinning	Die-back	-	Typical	-	-	Trunk Dmg.	-	Typical	-	-	-	-	-	-	
270	<i>Corymbia citriodora</i>	Spotted Gum	330		330	23.0	7.0	4.0	2.1	Regular	-	-	Thinning	Die-back	-	Typical	-	-	-	-	Typical	-	-	-	-	-	-	
271	<i>Corymbia citriodora</i>	Spotted Gum	300		300	17.0	5.0	3.6	2.0	Regular	-	-	-	-	-	Typical	-	-	-	-	Typical	-	-	-	-	-	-	
272	<i>Corymbia citriodora</i>	Spotted Gum	310		310	21.0	5.0	3.7	2.0	Regular	-	-	-	-	-	Typical	-	-	-	-	Typical	-	-	-	-	-	-	
273	<i>Corymbia citriodora</i>	Spotted Gum	340		340	22.0	6.0	4.1	2.1	Regular	-	-	-	-	-	Typical	-	-	-	-	Typical	-	-	-	-	-	-	
274	<i>Corymbia citriodora</i>	Spotted Gum	300		300	14.0	5.0	3.6	2.0	Regular	-	-	Thinning	Die-back	Epicormic	Poor	-	-	Trunk Dmg.	-	Poor	-	-	-	-	-	-	
275	<i>Corymbia citriodora</i>	Spotted Gum	300		300	19.0	6.0	3.6	2.0	Regular	-	-	-	-	-	Typical	-	-	-	-	Typical	-	-	-	-	-	-	

Tree Schedule
6207 Flagstone West Estate, Jimboomba (Peet Flagstone City Pty Ltd)
31/10/2014

Specimen Details										Canopy Condition Details							Trunk Condition Details					Fauna Details and Habitat Value						Additional Notes	
Tree ID	Botanical Name	Common Name	Trunk DBH (mm)	Additional Trunks DBH (mm)	Total DBH (mm) [AS 4970-2009]	Height (m)	Spread (m)	Tree Protection Zone (m)	Structural Root Zone (m)	Canopy Form	Spreading	Seeding	Thinning	Die-Back	Epicormic Growth	Lopped	Canopy Health	Leaning	Vines	Trunk Damage	Fire Damage	Trunk Health	Scats	Scratches	Hollows	Nest	Termites		Habitat Value
276	<i>Corymbia citriodora</i>	Spotted Gum	220		220	14.0	5.0	2.6	1.8	Regular	-	-	-	-	-	-	Typical	Minor	-	-	-	-	Typical	-	-	-	-	-	-
277	Dead / Stag	Dead / Stag	430		430	23.0	8.0	5.2	2.3	Regular	-	-	-	-	-	-	Typical	-	-	-	-	Typical	-	-	-	-	-	-	-
278	<i>Angophora leiocarpa</i>	Smooth Bark Apple	300		300	19.0	5.0	3.6	2.0	Regular	-	-	Thinning	Die-back	-	-	Poor	-	-	-	-	Typical	-	-	-	-	-	-	-
279	<i>Eucalyptus tereticornis</i>	Forest Red Gum	590		590	24.0	7.0	7.1	2.7	Regular	-	-	Thinning	Die-back	-	-	Typical	-	-	-	-	Typical	-	-	-	-	-	-	-
280	<i>Eucalyptus tereticornis</i>	Forest Red Gum	330		330	18.0	2.0	4.0	2.1	Regular	-	-	Thinning	Die-back	Epicormic	-	Poor	-	-	-	-	Typical	-	-	-	-	-	-	-
281	<i>Eucalyptus tereticornis</i>	Forest Red Gum	260		260	18.0	2.0	3.1	1.9	Regular	-	-	Thinning	Die-back	Epicormic	-	Poor	-	-	Trunk Dmg.	-	Typical	-	-	-	-	-	-	-
282	<i>Eucalyptus tereticornis</i>	Forest Red Gum	400		400	22.0	5.0	4.8	2.3	Regular	-	-	-	-	-	-	Typical	-	-	Trunk Dmg.	-	Typical	-	-	-	-	-	-	-
283	<i>Corymbia intermedia</i>	Pink Bloodwood	280		280	17.0	6.0	3.4	1.9	Regular	-	-	Thinning	Die-back	-	-	Typical	-	-	-	-	Typical	-	-	-	-	-	-	-
284	<i>Eucalyptus tereticornis</i>	Forest Red Gum	490		490	22.0	7.0	5.9	2.5	Regular	-	-	Thinning	Die-back	-	-	Typical	-	-	-	-	Typical	-	-	-	-	-	-	-
285	<i>Corymbia intermedia</i>	Pink Bloodwood	380		380	18.0	7.0	4.6	2.2	Regular	-	-	Thinning	Die-back	-	-	Typical	Minor	-	-	-	-	Typical	-	-	-	-	-	-
286	<i>Lophostemon suaveolens</i>	Swamp Box	220		220	12.0	4.0	2.6	1.8	Regular	-	-	-	-	-	-	Typical	-	-	-	-	Typical	-	-	-	-	-	-	-
287	<i>Lophostemon suaveolens</i>	Swamp Box	240		240	12.0	4.0	2.9	1.8	Regular	-	-	-	-	-	-	Typical	-	-	-	-	Typical	-	-	-	-	-	-	-
288	<i>Eucalyptus tereticornis</i>	Forest Red Gum	300		300	21.0	3.0	3.6	2.0	Regular	-	-	Thinning	Die-back	Epicormic	-	Poor	-	-	-	-	Typical	-	-	-	-	-	-	-
289	<i>Lophostemon suaveolens</i>	Swamp Box	250		250	13.0	4.0	3.0	1.8	Regular	-	-	-	-	-	-	Typical	-	-	-	-	Typical	-	-	-	-	-	-	-
290	<i>Eucalyptus tereticornis</i>	Forest Red Gum	450		450	21.0	6.0	5.4	2.4	Regular	-	-	Thinning	Die-back	-	-	Typical	-	-	-	-	Typical	-	-	-	-	-	-	-
291	Dead / Stag	Dead / Stag	350		350	23.0	9.0	4.2	2.1	Regular	-	-	-	-	-	-	Typical	-	-	-	-	Typical	-	-	-	-	-	-	-
292	<i>Eucalyptus tereticornis</i>	Forest Red Gum	220		220	17.0	3.0	2.6	1.8	Regular	-	-	-	-	-	-	Typical	-	-	-	-	Typical	-	-	-	-	-	-	-
293	<i>Melaleuca quinquenervia</i>	Broad Leaf Paperbark	310		310	14.0	4.0	3.7	2.0	Regular	-	-	-	-	-	-	Typical	-	-	-	-	Typical	-	-	-	-	-	-	-
294	<i>Lophostemon suaveolens</i>	Swamp Box	200		200	12.0	4.0	2.4	1.7	Regular	-	-	-	-	-	-	Typical	-	-	-	-	Typical	-	-	-	-	-	-	-
295	<i>Melaleuca quinquenervia</i>	Broad Leaf Paperbark	230		230	12.0	3.0	2.8	1.8	Regular	-	-	-	-	-	-	Typical	-	-	-	-	Typical	-	-	-	-	-	-	-
296	<i>Melaleuca quinquenervia</i>	Broad Leaf Paperbark	320	200	377	12.0	5.0	4.5	2.2	Regular	-	-	-	-	-	-	Typical	-	-	-	-	Typical	-	-	-	-	-	-	-
297	<i>Eucalyptus tereticornis</i>	Forest Red Gum	490		490	21.0	7.0	5.9	2.5	Regular	-	-	Thinning	Die-back	-	-	Poor	-	-	-	-	Typical	-	-	-	-	-	-	-
298	<i>Eucalyptus tereticornis</i>	Forest Red Gum	420		420	21.0	7.0	5.0	2.3	Regular	-	-	Thinning	Die-back	-	-	Poor	-	-	-	-	Typical	-	-	-	-	-	-	-
299	<i>Melaleuca quinquenervia</i>	Broad Leaf Paperbark	410	320	520	12.0	9.0	6.2	2.5	Regular	-	-	-	-	-	-	Typical	Minor	-	-	-	-	Typical	-	-	-	-	-	-
300	<i>Melaleuca quinquenervia</i>	Broad Leaf Paperbark	380	290	478	14.0	6.0	5.7	2.4	Regular	-	-	-	-	-	-	Typical	-	-	-	-	Typical	-	-	-	-	-	-	-

Tree Schedule
6207 Flagstone West Estate, Jimboomba (Peet Flagstone City Pty Ltd)
31/10/2014

Specimen Details										Canopy Condition Details							Trunk Condition Details					Fauna Details and Habitat Value								
Tree ID	Botanical Name	Common Name	Trunk DBH (mm)	Additional Trunks DBH (mm)	Total DBH (mm) [AS 4970-2009]	Height (m)	Spread (m)	Tree Protection Zone (m)	Structural Root Zone (m)	Canopy Form	Spreading	Seeding	Thinning	Die-Back	Epicormic Growth	Lopped	Canopy Health	Leaning	Vines	Trunk Damage	Fire Damage	Trunk Health	Scats	Scratches	Hollows	Nest	Termites	Habitat Value	Additional Notes	
301	<i>Lophostemon suaveolens</i>	Swamp Box	280		280	12.0	4.0	3.4	1.9	Regular	-	-	-	-	-	-	Typical	-	-	-	-	Typical	-	-	-	-	-	-		
302	<i>Eucalyptus tereticornis</i>	Forest Red Gum	440		440	25.0	7.0	5.3	2.3	Regular	-	-	-	-	-	-	Typical	-	-	-	-	Typical	-	-	-	-	-	-		
303	<i>Corymbia intermedia</i>	Pink Bloodwood	590		590	22.0	9.0	7.1	2.7	Regular	-	-	Thinning	Die-back	Epicormic	-	Poor	-	-	Trunk Dmg.	-	Typical	-	-	-	-	-	-		
304	<i>Corymbia citriodora</i>	Spotted Gum	330		330	19.0	6.0	4.0	2.1	Regular	-	-	-	-	-	-	Typical	-	-	-	-	Typical	-	-	-	-	-	-		
305	<i>Corymbia citriodora</i>	Spotted Gum	410		410	26.0	5.0	4.9	2.3	Regular	-	-	-	-	-	-	Typical	-	-	-	-	Typical	-	-	-	-	-	-		
306	<i>Corymbia citriodora</i>	Spotted Gum	690		690	26.0	9.0	8.3	2.8	Regular	-	-	-	-	-	-	Typical	-	-	-	-	Typical	-	-	-	-	-	-		
307	<i>Corymbia citriodora</i>	Spotted Gum	330		330	19.0	6.0	4.0	2.1	Regular	-	-	-	-	-	-	Typical	-	-	-	-	Typical	-	-	-	-	-	-		
308	<i>Corymbia citriodora</i>	Spotted Gum	450		450	25.0	9.0	5.4	2.4	Regular	-	-	Thinning	Die-back	-	-	Poor	-	-	Trunk Dmg.	-	Typical	-	-	-	Small	-	-		
309	<i>Melaleuca quinquenervia</i>	Broad Leaf Paperbark	280	230	362	11.0	4.0	4.3	2.2	Regular	-	-	-	-	-	-	Typical	-	-	-	-	Typical	-	-	-	-	-	-		
310	<i>Corymbia intermedia</i>	Pink Bloodwood	300		300	16.0	5.0	3.6	2.0	Regular	-	-	-	-	-	-	Typical	-	-	Trunk Dmg.	-	Typical	-	-	-	-	-	-		
311	<i>Melaleuca quinquenervia</i>	Broad Leaf Paperbark	220	200, 140	329	12.0	5.0	3.9	2.1	Regular	-	-	-	-	-	-	Typical	-	-	-	-	Typical	-	-	-	-	-	-		
312	Dead / Stag	Dead / Stag	550		550	16.0	6.0	6.6	2.6	Regular	-	-	-	-	-	-	Typical	-	-	-	-	Typical	-	-	Small	-	-	-		
313	<i>Corymbia intermedia</i>	Pink Bloodwood	260		260	14.0	3.0	3.1	1.9	Regular	-	-	Thinning	Die-back	Epicormic	-	Poor	-	-	-	-	Typical	-	-	-	-	-	-		
314	<i>Eucalyptus tereticornis</i>	Forest Red Gum	620		620	28.0	8.0	7.4	2.7	Regular	-	-	-	-	-	-	Typical	-	-	-	-	Typical	-	-	-	-	-	-		
315	<i>Melaleuca quinquenervia</i>	Broad Leaf Paperbark	270		270	14.0	5.0	3.2	1.9	Regular	-	-	-	-	-	-	Typical	-	-	-	-	Typical	-	-	-	-	-	-		
316	<i>Eucalyptus tereticornis</i>	Forest Red Gum	560		560	27.0	8.0	6.7	2.6	Regular	-	-	-	-	-	-	Typical	-	-	-	-	Typical	-	-	-	-	-	-		
317	<i>Eucalyptus tereticornis</i>	Forest Red Gum	480	440	651	27.0	11.0	7.8	2.8	Regular	-	-	-	-	-	-	Typical	-	-	-	-	Typical	-	-	-	-	-	-		
318	<i>Angophora leiocarpa</i>	Smooth Bark Apple	230		230	15.0	6.0	2.8	1.8	Regular	-	-	Thinning	Die-back	-	-	Poor	Minor	-	-	-	-	Typical	-	-	-	-	-	-	
319	<i>Eucalyptus tereticornis</i>	Forest Red Gum	230		230	17.0	5.0	2.8	1.8	Regular	-	-	-	-	-	-	Typical	-	-	-	-	Typical	-	-	-	-	-	-		
320	<i>Corymbia citriodora</i>	Spotted Gum	300		300	18.0	5.0	3.6	2.0	Regular	-	-	Thinning	Die-back	Epicormic	-	Poor	-	-	-	-	Typical	-	-	-	-	-	-		
321	<i>Eucalyptus tereticornis</i>	Forest Red Gum	600		600	21.0	6.0	7.2	2.7	Regular	-	-	-	-	-	-	Typical	-	-	-	-	Typical	-	-	-	-	-	-		
322	<i>Angophora leiocarpa</i>	Smooth Bark Apple	290	110, 110	329	16.0	5.0	3.9	2.1	Regular	-	-	-	-	-	-	Typical	-	-	-	-	Typical	-	-	-	-	-	-		
323	<i>Angophora leiocarpa</i>	Smooth Bark Apple	230		230	15.0	4.0	2.8	1.8	Regular	-	-	Thinning	Die-back	Epicormic	-	Poor	-	-	-	-	Typical	-	-	-	-	-	-		
324	<i>Eucalyptus tereticornis</i>	Forest Red Gum	490		490	22.0	9.0	5.9	2.5	Regular	-	-	-	-	-	-	Typical	-	-	-	-	Typical	-	-	-	-	-	-		
325	<i>Angophora leiocarpa</i>	Smooth Bark Apple	280		280	13.0	5.0	3.4	1.9	Regular	-	-	Thinning	Die-back	Epicormic	-	Poor	Minor	-	-	-	-	Typical	-	-	-	-	-	-	

Tree Schedule
6207 Flagstone West Estate, Jimboomba (Peet Flagstone City Pty Ltd)
31/10/2014

Specimen Details										Canopy Condition Details							Trunk Condition Details					Fauna Details and Habitat Value						Additional Notes		
Tree ID	Botanical Name	Common Name	Trunk DBH (mm)	Additional Trunks DBH (mm)	Total DBH (mm) [AS 4970-2009]	Height (m)	Spread (m)	Tree Protection Zone (m)	Structural Root Zone (m)	Canopy Form	Spreading	Seeding	Thinning	Die-Back	Epicormic Growth	Lopped	Canopy Health	Leaning	Vines	Trunk Damage	Fire Damage	Trunk Health	Scats	Scratches	Hollows	Nest	Termites		Habitat Value	
326	Dead / Stag	Dead / Stag	420		420	19.0	7.0	5.0	2.3	Regular	-	-	-	-	-	-	Typical	-	-	-	-	Typical	-	-	-	-	-	-		
327	Angophora leiocarpa	Smooth Bark Apple	380		380	17.0	7.0	4.6	2.2	Regular	-	-	-	-	-	-	Typical	-	-	-	-	Typical	-	-	-	-	-	-		
328	Eucalyptus tereticornis	Forest Red Gum	420		420	22.0	7.0	5.0	2.3	Regular	-	-	-	-	-	-	Typical	-	-	-	-	Typical	-	-	-	-	-	-		
329	Angophora leiocarpa	Smooth Bark Apple	390		390	19.0	7.0	4.7	2.2	Regular	-	-	-	-	-	-	Typical	-	-	-	-	Typical	-	-	-	-	-	-		
330	Angophora leiocarpa	Smooth Bark Apple	310		310	17.0	5.0	3.7	2.0	Regular	-	-	Thinning	Die-back	-	-	Typical	-	-	-	-	Typical	-	-	-	-	-	-		
331	Eucalyptus tereticornis	Forest Red Gum	310		310	15.0	6.0	3.7	2.0	Regular	-	-	Thinning	Die-back	-	-	Poor	-	-	-	-	Typical	-	-	-	-	-	-		
332	Eucalyptus tereticornis	Forest Red Gum	520		520	21.0	7.0	6.2	2.5	Regular	-	-	-	-	-	-	Typical	-	-	-	-	Typical	-	-	-	-	-	-		
333	Angophora leiocarpa	Smooth Bark Apple	310		310	20.0	6.0	3.7	2.0	Regular	-	-	-	-	-	-	Typical	-	-	-	-	Typical	-	-	-	-	-	-		
334	Angophora leiocarpa	Smooth Bark Apple	330		330	19.0	6.0	4.0	2.1	Regular	-	-	-	-	-	-	Typical	-	-	-	-	Typical	-	-	-	-	-	-		
335	Corymbia intermedia	Pink Bloodwood	450		450	19.0	8.0	5.4	2.4	Regular	-	-	-	-	-	-	Typical	-	-	-	-	Typical	-	-	-	-	-	-		
336	Corymbia intermedia	Pink Bloodwood	350		350	19.0	6.0	4.2	2.1	Regular	-	-	-	-	-	-	Typical	-	-	-	-	Typical	-	-	-	-	-	-		
337	Eucalyptus tereticornis	Forest Red Gum	250		250	17.0	5.0	3.0	1.8	Regular	-	-	Thinning	Die-back	-	-	Poor	-	-	-	-	Typical	-	-	-	-	-	-		
338	Angophora leiocarpa	Smooth Bark Apple	310		310	16.0	7.0	3.7	2.0	Regular	-	-	-	-	-	-	Typical	-	-	-	-	Typical	-	-	-	-	-	-		
339	Corymbia citriodora	Spotted Gum	220	160	272	16.0	5.0	3.3	1.9	Regular	-	-	-	-	-	-	Typical	-	-	-	-	Typical	-	-	-	-	-	-		
340	Angophora leiocarpa	Smooth Bark Apple	230		230	14.0	4.0	2.8	1.8	Regular	-	-	Thinning	Die-back	Epicormic	-	Poor	-	-	-	-	Typical	-	-	-	-	-	-		
341	Eucalyptus tereticornis	Forest Red Gum	260		260	12.0	3.0	3.1	1.9	Regular	-	-	-	-	-	-	Typical	-	-	-	-	Typical	-	-	-	-	-	-		
342	Corymbia citriodora	Spotted Gum	320		320	21.0	6.0	3.8	2.1	Regular	-	-	-	-	-	-	Typical	Minor	-	-	-	-	Typical	-	-	-	-	-	-	
343	Angophora leiocarpa	Smooth Bark Apple	320		320	18.0	6.0	3.8	2.1	Regular	-	-	-	-	-	-	Typical	-	-	-	-	Typical	-	-	-	-	-	-		
344	Corymbia citriodora	Spotted Gum	290		290	17.0	5.0	3.5	2.0	Regular	-	-	Thinning	Die-back	Epicormic	-	Poor	-	-	Trunk Dmg.	-	Typical	-	-	-	-	-	-		
345	Eucalyptus tereticornis	Forest Red Gum	630		630	23.0	9.0	7.6	2.7	Regular	-	-	-	Die-back	-	-	Typical	-	-	-	-	Typical	-	-	-	-	-	-		
346	Eucalyptus tereticornis	Forest Red Gum	420		420	19.0	5.0	5.0	2.3	Regular	-	-	-	-	-	-	Typical	-	-	Trunk Dmg.	-	Typical	-	-	-	-	-	-		
347	Corymbia citriodora	Spotted Gum	320		320	22.0	5.0	3.8	2.1	Regular	-	-	Thinning	Die-back	-	-	Poor	-	-	-	-	Typical	-	-	-	-	-	-		
348	Corymbia citriodora	Spotted Gum	550		550	25.0	9.0	6.6	2.6	Regular	-	-	Thinning	Die-back	-	-	Poor	-	-	-	-	Typical	-	-	-	-	-	-		
349	Corymbia citriodora	Spotted Gum	330		330	21.0	6.0	4.0	2.1	Regular	-	-	-	-	-	-	Typical	-	-	-	-	Typical	-	-	-	-	-	-		
350	Corymbia citriodora	Spotted Gum	300		300	22.0	7.0	3.6	2.0	Regular	-	-	-	-	-	-	Typical	-	-	-	-	Typical	-	-	-	-	-	-		

Tree Schedule																													
6207 Flagstone West Estate, Jimboomba (Peet Flagstone City Pty Ltd)																													
31/10/2014																													
Specimen Details										Canopy Condition Details							Trunk Condition Details					Fauna Details and Habitat Value							
Tree ID	Botanical Name	Common Name	Trunk DBH (mm)	Additional Trunks DBH (mm)	Total DBH (mm) [AS 4970-2009]	Height (m)	Spread (m)	Tree Protection Zone (m)	Structural Root Zone (m)	Canopy Form	Spreading	Seeding	Thinning	Die-Back	Epicormic Growth	Lopped	Canopy Health	Leaning	Vines	Trunk Damage	Fire Damage	Trunk Health	Scats	Scratches	Hollows	Nest	Termites	Habitat Value	Additional Notes
351	Corymbia citriodora	Spotted Gum	320		320	19.0	5.0	3.8	2.1	Regular	-	-	-	-	-	-	Typical	-	-	-	-	Typical	-	-	-	-	-	-	
352	Eucalyptus tereticornis	Forest Red Gum	340		340	22.0	6.0	4.1	2.1	Regular	-	-	Thinning	Die-back	Epicormic	-	Poor	-	-	-	-	Typical	-	-	-	-	-	-	
353	Corymbia citriodora	Spotted Gum	430		430	21.0	6.0	5.2	2.3	Regular	-	-	Thinning	Die-back	-	-	Poor	-	-	-	-	Typical	-	-	-	-	-	-	
354	Angophora leiocarpa	Smooth Bark Apple	290		290	18.0	6.0	3.5	2.0	Regular	-	-	Thinning	Die-back	-	-	Typical	-	-	-	-	Typical	-	-	-	-	-	-	
355	Angophora leiocarpa	Smooth Bark Apple	460		460	22.0	7.0	5.5	2.4	Regular	-	-	-	-	-	-	Typical	-	-	-	-	Typical	-	-	-	-	-	-	
356	Eucalyptus moluccana	Gum Topped Box	500		500	21.0	9.0	6.0	2.5	Regular	-	-	-	-	-	-	Typical	-	-	-	-	Typical	-	-	-	-	-	-	
357	Corymbia citriodora	Spotted Gum	440		440	22.0	7.0	5.3	2.3	Regular	-	-	-	-	-	-	Typical	-	-	Trunk Dmg.	-	Typical	-	-	-	-	-	-	
358	Lophostemon suaveolens	Swamp Box	340		340	14.0	5.0	4.1	2.1	Regular	-	-	-	-	-	-	Typical	-	-	-	-	Typical	-	-	-	-	Termites	-	
359	Corymbia intermedia	Pink Bloodwood	520		520	23.0	6.0	6.2	2.5	Regular	-	-	Thinning	Die-back	-	-	Poor	-	-	Trunk Dmg.	-	Typical	-	-	-	-	-	-	
360	Corymbia citriodora	Spotted Gum	290		290	19.0	4.0	3.5	2.0	Regular	-	-	Thinning	Die-back	Epicormic	-	Poor	-	-	-	-	Typical	-	-	-	-	-	-	
361	Corymbia intermedia	Pink Bloodwood	470		470	18.0	8.0	5.6	2.4	Regular	-	-	-	-	-	-	Typical	-	-	Trunk Dmg.	-	Typical	-	-	-	-	-	-	
362	Eucalyptus moluccana	Gum Topped Box	390		390	23.0	7.0	4.7	2.2	Regular	-	-	-	-	-	-	Typical	-	-	-	-	Typical	-	-	-	-	-	-	
363	Eucalyptus tereticornis	Forest Red Gum	270		270	17.0	6.0	3.2	1.9	Regular	-	-	-	-	-	-	Typical	-	-	-	-	Typical	-	-	-	-	-	-	
364	Eucalyptus moluccana	Gum Topped Box	600		600	23.0	9.0	7.2	2.7	Regular	-	-	-	-	-	-	Typical	-	-	Trunk Dmg.	-	Typical	-	-	-	-	-	-	
365	Eucalyptus moluccana	Gum Topped Box	380		380	22.0	7.0	4.6	2.2	Regular	-	-	-	-	-	-	Typical	-	-	Trunk Dmg.	-	Typical	-	-	-	-	-	-	
366	Corymbia intermedia	Pink Bloodwood	340		340	19.0	3.0	4.1	2.1	Regular	-	-	Thinning	Die-back	Epicormic	-	Poor	-	-	Trunk Dmg.	-	Typical	-	-	-	-	-	-	
367	Corymbia citriodora	Spotted Gum	370		370	21.0	8.0	4.4	2.2	Regular	-	-	-	-	-	-	Typical	-	-	-	-	Typical	-	-	-	-	-	-	
368	Eucalyptus crebra	Narrow Leaf Ironbark	490		490	25.0	9.0	5.9	2.5	Regular	-	-	Thinning	Die-back	-	-	Poor	-	-	-	-	Typical	-	-	-	-	-	-	
369	Corymbia citriodora	Spotted Gum	410		410	21.0	8.0	4.9	2.3	Regular	-	-	-	-	-	-	Typical	-	-	-	-	Typical	-	-	-	-	-	-	
370	Corymbia citriodora	Spotted Gum	390		390	22.0	7.0	4.7	2.2	Regular	-	-	-	-	-	-	Typical	-	-	-	-	Typical	-	-	-	-	-	-	
371	Corymbia citriodora	Spotted Gum	370		370	23.0	6.0	4.4	2.2	Regular	-	-	Thinning	Die-back	-	-	Poor	-	-	-	-	Typical	-	-	-	-	-	-	
372	Eucalyptus moluccana	Gum Topped Box	420		420	23.0	8.0	5.0	2.3	Regular	-	-	-	-	-	-	Typical	-	-	-	-	Typical	-	-	-	-	-	-	
373	Eucalyptus moluccana	Gum Topped Box	480		480	23.0	9.0	5.8	2.4	Regular	-	-	-	-	-	-	Typical	-	-	-	-	Typical	-	-	-	-	-	-	
374	Eucalyptus tereticornis	Forest Red Gum	420		420	23.0	6.0	5.0	2.3	Regular	-	-	Thinning	Die-back	-	-	Poor	-	-	-	-	Typical	-	-	-	-	-	-	
375	Eucalyptus crebra	Narrow Leaf Ironbark	530		530	27.0	8.0	6.4	2.5	One-sided	-	-	Thinning	Die-back	-	-	Typical	-	-	-	-	Typical	-	-	-	-	-	-	

Tree Schedule
6207 Flagstone West Estate, Jimboomba (Peet Flagstone City Pty Ltd)
31/10/2014

Specimen Details										Canopy Condition Details							Trunk Condition Details					Fauna Details and Habitat Value							
Tree ID	Botanical Name	Common Name	Trunk DBH (mm)	Additional Trunks DBH (mm)	Total DBH (mm) [AS 4970-2009]	Height (m)	Spread (m)	Tree Protection Zone (m)	Structural Root Zone (m)	Canopy Form	Spreading	Seeding	Thinning	Die-Back	Epicormic Growth	Lopped	Canopy Health	Leaning	Vines	Trunk Damage	Fire Damage	Trunk Health	Scats	Scratches	Hollows	Nest	Termites	Habitat Value	Additional Notes
376	<i>Corymbia citriodora</i>	Spotted Gum	420		420	23.0	4.0	5.0	2.3	Regular	-	-	Thinning	Die-back	Epicormic	-	Poor	-	-	-	-	Typical	-	-	-	-	-	-	
377	<i>Angophora leiocarpa</i>	Smooth Bark Apple	310		310	18.0	5.0	3.7	2.0	Regular	-	-	Thinning	Die-back	Epicormic	-	Poor	-	-	-	-	Typical	-	-	-	-	-	-	
378	<i>Eucalyptus crebra</i>	Narrow Leaf Ironbark	560		560	26.0	14.0	6.7	2.6	Regular	-	-	-	-	-	-	Typical	-	-	-	-	Typical	-	-	-	-	-	-	
379	<i>Angophora subvelutina</i>	Broad Leaf Apple	310		310	15.0	6.0	3.7	2.0	Regular	-	-	-	-	-	-	Typical	-	-	-	-	Typical	-	-	-	-	-	-	
380	<i>Angophora subvelutina</i>	Broad Leaf Apple	300		300	13.0	5.0	3.6	2.0	Regular	-	-	-	-	-	-	Typical	-	-	-	-	Typical	-	-	-	-	-	-	
381	<i>Corymbia citriodora</i>	Spotted Gum	320		320	21.0	4.0	3.8	2.1	Regular	-	-	Thinning	Die-back	Epicormic	-	Poor	-	-	-	-	Typical	-	-	-	-	-	-	
382	<i>Eucalyptus crebra</i>	Narrow Leaf Ironbark	260		260	17.0	5.0	3.1	1.9	Regular	-	-	-	-	-	-	Typical	-	-	-	-	Typical	-	-	-	-	-	-	
383	<i>Eucalyptus tereticornis</i>	Forest Red Gum	290		290	18.0	5.0	3.5	2.0	Regular	-	-	-	-	-	-	Typical	-	-	-	-	Typical	-	-	-	-	-	-	
384	<i>Eucalyptus tereticornis</i>	Forest Red Gum	300		300	21.0	5.0	3.6	2.0	Regular	-	-	-	-	-	-	Typical	-	-	-	-	Typical	-	-	-	-	-	-	
385	<i>Alphitonia excelsa</i>	Soap Tree	310		310	15.0	6.0	3.7	2.0	Regular	-	-	-	-	-	-	Typical	-	-	-	-	Typical	-	-	-	-	-	-	
386	<i>Eucalyptus tereticornis</i>	Forest Red Gum	300		300	19.0	5.0	3.6	2.0	Regular	-	-	-	-	-	-	Typical	-	-	-	-	Typical	-	-	-	-	-	-	
387	<i>Corymbia citriodora</i>	Spotted Gum	350		350	19.0	7.0	4.2	2.1	Regular	-	-	-	-	-	-	Typical	-	-	-	-	Typical	-	-	-	-	-	-	
388	<i>Corymbia citriodora</i>	Spotted Gum	330		330	21.0	5.0	4.0	2.1	Regular	-	-	-	-	-	-	Typical	-	-	-	-	Typical	-	-	-	-	-	-	
389	<i>Corymbia citriodora</i>	Spotted Gum	720		720	29.0	12.0	8.6	2.9	Regular	-	-	-	-	-	-	Typical	-	-	-	-	Typical	-	-	-	-	-	-	
390	<i>Eucalyptus tereticornis</i>	Forest Red Gum	330		330	21.0	6.0	4.0	2.1	Regular	-	-	-	-	-	-	Typical	-	-	-	-	Typical	-	-	-	-	-	-	
391	<i>Corymbia citriodora</i>	Spotted Gum	380		380	22.0	8.0	4.6	2.2	Regular	-	-	-	-	-	-	Typical	-	-	-	-	Typical	-	-	-	-	-	-	
392	<i>Corymbia citriodora</i>	Spotted Gum	270		270	20.0	3.0	3.2	1.9	Regular	-	-	Thinning	Die-back	Epicormic	-	Poor	-	-	-	-	Typical	-	-	-	-	-	-	
393	<i>Corymbia citriodora</i>	Spotted Gum	380	330	503	21.0	8.0	6.0	2.5	Regular	-	-	Thinning	Die-back	-	-	Poor	-	-	-	-	Typical	-	-	-	-	-	-	
394	<i>Corymbia citriodora</i>	Spotted Gum	370		370	19.0	6.0	4.4	2.2	Regular	-	-	Thinning	Die-back	-	-	Poor	-	-	Trunk Dmg.	-	Typical	-	-	-	-	-	-	
395	<i>Corymbia citriodora</i>	Spotted Gum	370		370	21.0	6.0	4.4	2.2	Regular	-	-	-	-	-	-	Typical	-	-	-	-	Typical	-	-	-	-	-	-	
396	<i>Eucalyptus tereticornis</i>	Forest Red Gum	460		460	23.0	5.0	5.5	2.4	Regular	-	-	Thinning	Die-back	-	-	Poor	-	-	Trunk Dmg.	-	Typical	-	-	-	-	-	-	
397	<i>Eucalyptus tereticornis</i>	Forest Red Gum	410		410	24.0	7.0	4.9	2.3	Regular	-	-	-	-	-	-	Typical	-	-	-	-	Typical	-	-	-	-	-	-	
398	<i>Eucalyptus tereticornis</i>	Forest Red Gum	360		360	19.0	6.0	4.3	2.2	Regular	-	-	-	-	-	-	Typical	-	-	-	-	Typical	-	-	-	-	-	-	
399	<i>Eucalyptus tereticornis</i>	Forest Red Gum	730		730	28.0	14.0	8.8	2.9	Regular	-	-	-	-	-	-	Typical	-	-	-	-	Typical	-	-	-	-	-	-	
400	<i>Corymbia intermedia</i>	Pink Bloodwood	360		360	19.0	4.0	4.3	2.2	Regular	-	-	Thinning	Die-back	Epicormic	-	Poor	-	-	-	-	Typical	-	-	-	-	-	-	

Tree Schedule																													
6207 Flagstone West Estate, Jimboomba (Peet Flagstone City Pty Ltd)																													
31/10/2014																													
Specimen Details										Canopy Condition Details								Trunk Condition Details					Fauna Details and Habitat Value						
Tree ID	Botanical Name	Common Name	Trunk DBH (mm)	Additional Trunks DBH (mm)	Total DBH (mm) [AS 4970-2009]	Height (m)	Spread (m)	Tree Protection Zone (m)	Structural Root Zone (m)	Canopy Form					Epicormic Growth		Canopy Health												
											Spreading	Seeding	Thinning	Die-Back				Leaning	Vines	Trunk Damage	Fire Damage	Trunk Health	Scats	Scratches	Hollows	Nest	Termites	Habitat Value	Additional Notes
401	<i>Corymbia intermedia</i>	Pink Bloodwood	320	300, 260, 200	548	20.0	7.0	6.6	2.6	Regular	-	-	-	-	-	-	Typical	-	-	Trunk Dmg.	-	Typical	-	-	-	-	-	-	
402	<i>Corymbia tessellaris</i>	Moreton Bay Ash	280		280	17.0	5.0	3.4	1.9	Regular	-	-	-	-	-	-	Typical	-	-	-	-	Typical	-	-	-	-	-	-	
403	<i>Eucalyptus tereticornis</i>	Forest Red Gum	480		480	27.0	9.0	5.8	2.4	Regular	-	-	-	-	-	-	Typical	-	-	-	-	Typical	-	-	-	-	-	-	
404	<i>Eucalyptus tereticornis</i>	Forest Red Gum	540		540	27.0	8.0	6.5	2.6	Regular	-	-	-	-	-	-	Typical	-	-	-	-	Typical	-	-	-	-	-	-	
405	<i>Angophora subvelutina</i>	Broad Leaf Apple	630		630	22.0	11.0	7.6	2.7	Regular	-	-	-	-	-	-	Typical	-	-	-	-	Typical	-	-	-	-	-	-	
406	<i>Corymbia tessellaris</i>	Moreton Bay Ash	460		460	25.0	9.0	5.5	2.4	Regular	-	-	Thinning	Die-back	-	-	Poor	-	-	-	-	Typical	-	-	-	-	-	-	
407	<i>Corymbia tessellaris</i>	Moreton Bay Ash	540		540	26.0	12.0	6.5	2.6	Regular	-	-	-	-	-	-	Typical	-	-	-	-	Typical	-	-	-	-	-	-	
408	<i>Casuarina cunninghamiana</i>	River She Oak	470		470	23.0	6.0	5.6	2.4	Regular	-	-	-	-	-	-	Typical	-	-	-	-	Typical	-	-	-	-	-	-	
409	<i>Casuarina cunninghamiana</i>	River She Oak	440		440	18.0	6.0	5.3	2.3	Regular	-	-	-	-	-	-	Typical	-	-	-	-	Typical	-	-	-	-	-	-	
410	<i>Eucalyptus tereticornis</i>	Forest Red Gum	690		690	32.0	12.0	8.3	2.8	Regular	-	-	-	-	-	-	Typical	-	-	-	-	Typical	-	-	-	-	-	-	
411	<i>Casuarina cunninghamiana</i>	River She Oak	480		480	23.0	9.0	5.8	2.4	Regular	-	-	-	-	-	-	Typical	-	-	-	-	Typical	-	-	-	-	-	-	
412	<i>Eucalyptus tereticornis</i>	Forest Red Gum	710		710	28.0	14.0	8.5	2.9	Regular	-	-	-	-	-	-	Typical	-	-	-	-	Typical	-	-	-	-	-	-	
413	<i>Angophora subvelutina</i>	Broad Leaf Apple	630		630	27.0	12.0	7.6	2.7	Regular	-	-	-	-	-	-	Typical	-	-	-	-	Typical	-	-	-	-	-	-	
414	<i>Angophora subvelutina</i>	Broad Leaf Apple	660		660	26.0	12.0	7.9	2.8	Regular	-	-	-	-	-	-	Typical	-	-	-	-	Typical	-	-	-	-	-	-	
415	<i>Eucalyptus tereticornis</i>	Forest Red Gum	590		590	26.0	11.0	7.1	2.7	Regular	-	-	-	-	-	-	Typical	-	-	-	-	Typical	-	-	-	-	-	-	
416	<i>Angophora subvelutina</i>	Broad Leaf Apple	750		750	28.0	14.0	9.0	2.9	Regular	-	-	-	-	-	-	Typical	-	-	-	-	Typical	-	-	-	-	-	-	
417	<i>Angophora subvelutina</i>	Broad Leaf Apple	390		390	23.0	8.0	4.7	2.2	Regular	-	-	-	-	-	-	Typical	-	-	-	-	Typical	-	-	-	-	-	-	
418	<i>Eucalyptus tereticornis</i>	Forest Red Gum	490		490	25.0	12.0	5.9	2.5	Regular	-	-	-	-	-	-	Typical	-	-	-	-	Typical	-	-	-	-	-	-	
419	Dead / Stag	Dead / Stag	1250		1250	12.0	1.0	15.0	3.6	Regular	-	-	-	-	-	-	Typical	-	-	-	-	Typical	-	-	Large	-	-	High	
420	<i>Eucalyptus tereticornis</i>	Forest Red Gum	370		370	22.0	8.0	4.4	2.2	Regular	-	-	-	-	-	-	Typical	-	-	-	-	Typical	-	-	-	-	-	-	
421	<i>Corymbia intermedia</i>	Pink Bloodwood	610		610	26.0	11.0	7.3	2.7	Regular	-	-	-	-	-	-	Typical	-	-	Trunk Dmg.	-	Typical	-	-	-	-	-	-	
422	<i>Eucalyptus tereticornis</i>	Forest Red Gum	530		530	29.0	12.0	6.4	2.5	Regular	-	-	-	-	-	-	Typical	-	-	-	-	Typical	-	-	-	-	-	-	
423	<i>Eucalyptus tereticornis</i>	Forest Red Gum	430		430	27.0	11.0	5.2	2.3	Regular	-	-	-	-	-	-	Typical	-	-	-	-	Typical	-	-	-	-	-	-	
424	<i>Corymbia citriodora</i>	Spotted Gum	660		660	35.0	15.0	7.9	2.8	Regular	-	-	-	-	-	-	Typical	-	-	-	-	Typical	-	-	-	-	-	-	
425	<i>Eucalyptus crebra</i>	Narrow Leaf Ironbark	300		300	26.0	6.0	3.6	2.0	Regular	-	-	-	-	-	-	Typical	-	-	-	-	Typical	-	-	-	-	-	-	

Tree Schedule
6207 Flagstone West Estate, Jimboomba (Peet Flagstone City Pty Ltd)
31/10/2014

Specimen Details										Canopy Condition Details							Trunk Condition Details					Fauna Details and Habitat Value						Additional Notes	
Tree ID	Botanical Name	Common Name	Trunk DBH (mm)	Additional Trunks DBH (mm)	Total DBH (mm) [AS 4970-2009]	Height (m)	Spread (m)	Tree Protection Zone (m)	Structural Root Zone (m)	Canopy Form	Spreading	Seeding	Thinning	Die-Back	Epicormic Growth	Lopped	Canopy Health	Leaning	Vines	Trunk Damage	Fire Damage	Trunk Health	Scats	Scratches	Hollows	Nest	Termites		Habitat Value
426	<i>Corymbia citriodora</i>	Spotted Gum	410		410	27.0	7.0	4.9	2.3	Regular	-	-	Thinning	Die-back	-	-	Poor	-	-	-	-	Typical	-	-	-	-	-	-	
427	<i>Corymbia intermedia</i>	Pink Bloodwood	690		690	26.0	14.0	8.3	2.8	Regular	-	-	Thinning	Die-back	Epicormic	-	Poor	-	-	-	-	Typical	-	-	-	-	-	-	
428	<i>Eucalyptus tereticornis</i>	Forest Red Gum	390		390	18.0	6.0	4.7	2.2	Regular	-	-	-	-	-	-	Typical	-	-	-	-	Typical	-	-	-	-	-	-	
429	<i>Corymbia intermedia</i>	Pink Bloodwood	400		400	21.0	7.0	4.8	2.3	Regular	-	-	-	-	-	-	Typical	-	-	-	-	Typical	-	-	-	-	-	-	
430	<i>Eucalyptus crebra</i>	Narrow Leaf Ironbark	370		370	24.0	7.0	4.4	2.2	Regular	-	-	-	-	-	-	Typical	-	-	Trunk Dmg.	-	Typical	-	-	-	-	-	-	
431	<i>Corymbia citriodora</i>	Spotted Gum	480		480	19.0	11.0	5.8	2.4	Regular	-	-	-	-	-	-	Typical	-	-	-	-	Typical	-	-	-	-	-	-	
432	<i>Angophora leiocarpa</i>	Smooth Bark Apple	370		370	23.0	9.0	4.4	2.2	Regular	-	-	Thinning	Die-back	-	-	Typical	-	-	-	-	Typical	-	-	-	-	-	-	
433	<i>Corymbia citriodora</i>	Spotted Gum	620		620	28.0	11.0	7.4	2.7	Regular	-	-	-	-	-	-	Typical	-	-	-	-	Typical	-	-	-	-	-	-	
434	<i>Corymbia citriodora</i>	Spotted Gum	430		430	26.0	9.0	5.2	2.3	Regular	-	-	-	-	-	-	Typical	-	-	-	-	Typical	-	-	-	-	-	-	
435	<i>Corymbia citriodora</i>	Spotted Gum	360		360	32.0	6.0	4.3	2.2	Regular	-	-	Thinning	Die-back	Epicormic	-	Poor	-	-	-	-	Typical	-	-	-	-	-	-	
436	<i>Eucalyptus crebra</i>	Narrow Leaf Ironbark	310		310	18.0	4.0	3.7	2.0	Regular	-	-	Thinning	Die-back	Epicormic	-	Typical	-	-	-	-	Typical	-	-	-	-	-	-	
437	<i>Eucalyptus tereticornis</i>	Forest Red Gum	320		320	18.0	6.0	3.8	2.1	Regular	-	-	-	-	-	-	Typical	-	-	-	-	Typical	-	-	-	-	-	-	
438	<i>Eucalyptus tereticornis</i>	Forest Red Gum	710		710	26.0	9.0	8.5	2.9	Regular	-	-	-	-	-	-	Typical	-	-	-	-	Typical	-	-	-	-	-	-	
439	<i>Eucalyptus tereticornis</i>	Forest Red Gum	480		480	26.0	11.0	5.8	2.4	Regular	-	-	-	-	-	-	Typical	-	-	-	-	Typical	-	-	-	-	-	-	
440	<i>Eucalyptus tereticornis</i>	Forest Red Gum	460		460	22.0	9.0	5.5	2.4	Regular	-	-	-	-	-	-	Typical	-	-	-	-	Typical	-	-	-	-	-	-	
441	<i>Eucalyptus tereticornis</i>	Forest Red Gum	360		360	22.0	8.0	4.3	2.2	Regular	-	-	-	-	-	-	Typical	-	-	-	-	Typical	-	-	-	-	-	-	
442	Dead / Stag	Dead / Stag	680		680	25.0	8.0	8.2	2.8	Regular	-	-	-	-	-	-	Typical	-	-	-	-	Typical	-	-	Small	-	Termites	High	
443	<i>Corymbia citriodora</i>	Spotted Gum	680		680	32.0	8.0	8.2	2.8	Regular	-	-	Thinning	Die-back	Epicormic	-	Poor	-	-	-	-	Typical	-	-	-	-	-	-	
444	<i>Eucalyptus tereticornis</i>	Forest Red Gum	730		730	32.0	14.0	8.8	2.9	Regular	-	-	-	-	-	-	Typical	-	-	-	-	Typical	-	-	-	-	-	-	
445	<i>Corymbia citriodora</i>	Spotted Gum	330		330	22.0	7.0	4.0	2.1	Regular	-	-	-	-	-	-	Typical	-	-	-	-	Typical	-	-	-	-	-	-	
446	<i>Eucalyptus crebra</i>	Narrow Leaf Ironbark	360		360	23.0	8.0	4.3	2.2	Regular	-	-	Thinning	Die-back	-	-	Poor	-	-	-	-	Typical	-	-	-	-	-	-	
447	<i>Eucalyptus tereticornis</i>	Forest Red Gum	440		440	27.0	9.0	5.3	2.3	Regular	-	-	-	-	-	-	Typical	-	-	-	-	Typical	-	-	-	-	-	-	
448	<i>Corymbia citriodora</i>	Spotted Gum	330		330	24.0	3.0	4.0	2.1	Regular	-	-	Thinning	Die-back	Epicormic	-	Poor	-	-	-	-	Typical	-	-	-	-	-	-	
449	<i>Eucalyptus tereticornis</i>	Forest Red Gum	760		760	33.0	14.0	9.1	2.9	Regular	-	-	-	-	-	-	Typical	-	-	-	-	Typical	-	-	-	-	-	-	
450	<i>Eucalyptus tereticornis</i>	Forest Red Gum	300		300	18.0	6.0	3.6	2.0	Regular	-	-	-	-	-	-	Typical	-	-	-	-	Typical	-	-	-	-	-	-	

Tree Schedule																													
6207 Flagstone West Estate, Jimboomba (Peet Flagstone City Pty Ltd)																													
31/10/2014																													
Specimen Details										Canopy Condition Details							Trunk Condition Details					Fauna Details and Habitat Value							
Tree ID	Botanical Name	Common Name	Trunk DBH (mm)	Additional Trunks DBH (mm)	Total DBH (mm) [AS 4970-2009]	Height (m)	Spread (m)	Tree Protection Zone (m)	Structural Root Zone (m)	Canopy Form	Spreading	Seeding	Thinning	Die-Back	Epicormic Growth	Lopped	Canopy Health	Leaning	Vines	Trunk Damage	Fire Damage	Trunk Health	Scats	Scratches	Hollows	Nest	Termites	Habitat Value	Additional Notes
451	<i>Corymbia citriodora</i>	Spotted Gum	380		380	23.0	7.0	4.6	2.2	Regular	-	-	-	-	-	-	Typical	-	-	-	-	Typical	-	-	-	-	-	-	
452	<i>Corymbia intermedia</i>	Pink Bloodwood	740		740	36.0	14.0	8.9	2.9	Regular	-	-	-	-	-	-	Typical	-	-	-	-	Typical	-	-	-	-	-	-	
453	<i>Eucalyptus crebra</i>	Narrow Leaf Ironbark	320		320	19.0	7.0	3.8	2.1	Regular	-	-	-	-	-	-	Typical	-	-	-	-	Typical	-	-	-	-	-	-	
454	<i>Lophostemon suaveolens</i>	Swamp Box	350		350	14.0	5.0	4.2	2.1	Regular	-	-	-	-	-	-	Typical	-	-	-	-	Typical	-	-	-	-	-	-	
455	<i>Eucalyptus crebra</i>	Narrow Leaf Ironbark	300		300	19.0	6.0	3.6	2.0	Regular	-	-	-	-	-	-	Typical	-	-	-	-	Typical	-	-	-	-	-	-	
456	<i>Corymbia intermedia</i>	Pink Bloodwood	420		420	23.0	9.0	5.0	2.3	Regular	-	-	Thinning	Die-back	-	-	Typical	-	-	-	-	Typical	-	-	-	-	-	-	
457	<i>Corymbia tessellaris</i>	Moreton Bay Ash	390		390	21.0	9.0	4.7	2.2	Regular	-	-	-	-	-	-	Typical	-	-	-	-	Typical	-	-	-	-	-	-	
458	<i>Eucalyptus tereticornis</i>	Forest Red Gum	430		430	29.0	11.0	5.2	2.3	Regular	-	-	Thinning	Die-back	Epicormic	-	Poor	-	-	-	-	Typical	-	-	-	-	-	-	
459	<i>Corymbia citriodora</i>	Spotted Gum	560		560	25.0	8.0	6.7	2.6	Regular	-	-	-	-	-	-	Typical	-	-	-	-	Typical	-	-	-	-	-	-	
460	<i>Corymbia citriodora</i>	Spotted Gum	580		580	27.0	14.0	7.0	2.6	Regular	-	-	-	-	-	-	Typical	-	-	-	-	Typical	-	-	-	-	-	-	
461	<i>Corymbia citriodora</i>	Spotted Gum	380		380	26.0	7.0	4.6	2.2	Regular	-	-	-	-	-	-	Typical	-	-	-	-	Typical	-	-	-	-	-	-	
462	<i>Corymbia citriodora</i>	Spotted Gum	350		350	26.0	8.0	4.2	2.1	Regular	-	-	-	-	-	-	Typical	-	-	-	-	Typical	-	-	-	-	-	-	
463	<i>Eucalyptus tereticornis</i>	Forest Red Gum	430		430	23.0	8.0	5.2	2.3	Regular	-	-	-	-	-	-	Typical	-	-	-	-	Typical	-	-	-	-	-	-	
464	<i>Corymbia citriodora</i>	Spotted Gum	400		400	23.0	9.0	4.8	2.3	Regular	-	-	-	-	-	-	Typical	-	-	-	-	Typical	-	-	-	-	-	-	
465	<i>Corymbia citriodora</i>	Spotted Gum	400		400	27.0	8.0	4.8	2.3	Regular	-	-	-	-	-	-	Typical	-	-	-	-	Typical	-	-	-	-	-	-	
466	<i>Corymbia citriodora</i>	Spotted Gum	380		380	21.0	6.0	4.6	2.2	One-sided	-	-	-	-	-	-	Typical	-	-	-	-	Typical	-	-	-	-	-	-	
467	<i>Corymbia citriodora</i>	Spotted Gum	390		390	25.0	9.0	4.7	2.2	Regular	-	-	-	-	-	-	Typical	-	-	-	-	Typical	-	-	-	-	-	-	
468	<i>Eucalyptus tereticornis</i>	Forest Red Gum	300		300	18.0	6.0	3.6	2.0	Regular	-	-	-	-	-	-	Typical	-	-	-	-	Typical	-	-	-	-	-	-	
469	<i>Corymbia citriodora</i>	Spotted Gum	380		380	20.0	7.0	4.6	2.2	Regular	-	-	-	-	-	-	Typical	-	-	-	-	Typical	-	-	-	-	-	-	
470	<i>Corymbia citriodora</i>	Spotted Gum	360		360	21.0	5.0	4.3	2.2	Regular	-	-	-	-	-	-	Typical	-	-	-	-	Typical	-	-	-	-	-	-	
471	<i>Corymbia citriodora</i>	Spotted Gum	320		320	18.0	5.0	3.8	2.1	Regular	-	-	Thinning	Die-back	-	-	Poor	-	-	-	-	Typical	-	-	-	-	-	-	
472	<i>Corymbia citriodora</i>	Spotted Gum	370		370	24.0	8.0	4.4	2.2	Regular	-	-	-	-	-	-	Typical	-	-	-	-	Typical	-	-	-	-	-	-	
473	<i>Corymbia citriodora</i>	Spotted Gum	330		330	23.0	6.0	4.0	2.1	Regular	-	-	-	-	-	-	Typical	-	-	-	-	Typical	-	-	-	-	-	-	
474	<i>Corymbia citriodora</i>	Spotted Gum	360		360	23.0	7.0	4.3	2.2	Regular	-	-	-	-	-	-	Typical	-	-	-	-	Typical	-	-	-	-	-	-	
475	<i>Eucalyptus tereticornis</i>	Forest Red Gum	510		510	26.0	9.0	6.1	2.5	Regular	-	-	-	-	-	-	Typical	-	-	-	-	Typical	-	-	-	-	-	-	

Tree Schedule
6207 Flagstone West Estate, Jimboomba (Peet Flagstone City Pty Ltd)
31/10/2014

Specimen Details										Canopy Condition Details							Trunk Condition Details					Fauna Details and Habitat Value								
Tree ID	Botanical Name	Common Name	Trunk DBH (mm)	Additional Trunks DBH (mm)	Total DBH (mm) [AS 4970-2009]	Height (m)	Spread (m)	Tree Protection Zone (m)	Structural Root Zone (m)	Canopy Form	Spreading	Seeding	Thinning	Die-Back	Epicormic Growth	Lopped	Canopy Health	Leaning	Vines	Trunk Damage	Fire Damage	Trunk Health	Scats	Scratches	Hollows	Nest	Termites	Habitat Value	Additional Notes	
476	<i>Eucalyptus tereticornis</i>	Forest Red Gum	320		320	23.0	6.0	3.8	2.1	One-sided	-	-	Thinning	Die-back	-	-	Poor	-	-	-	-	Typical	-	-	-	-	-	-		
477	<i>Corymbia citriodora</i>	Spotted Gum	320		320	22.0	6.0	3.8	2.1	Regular	-	-	-	-	-	-	Typical	-	-	-	-	Typical	-	-	-	-	-	-		
478	<i>Corymbia citriodora</i>	Spotted Gum	360		360	23.0	7.0	4.3	2.2	Regular	-	-	-	-	-	-	Typical	-	-	-	-	Typical	-	-	-	-	-	-		
479	<i>Corymbia citriodora</i>	Spotted Gum	310		310	19.0	5.0	3.7	2.0	Regular	-	-	-	-	-	-	Typical	-	-	-	-	Typical	-	-	-	-	-	-		
480	<i>Eucalyptus tereticornis</i>	Forest Red Gum	430		430	24.0	6.0	5.2	2.3	Regular	-	-	-	-	-	-	Typical	-	-	-	-	Typical	-	-	-	-	-	-		
481	<i>Corymbia citriodora</i>	Spotted Gum	340		340	23.0	7.0	4.1	2.1	Regular	-	-	-	-	-	-	Typical	-	-	-	-	Typical	-	-	-	-	-	-		
482	<i>Eucalyptus crebra</i>	Narrow Leaf Ironbark	750		750	18.0	12.0	9.0	2.9	Regular	-	-	Thinning	Die-back	-	-	Typical	Minor	-	-	-	-	Typical	-	-	-	-	-	-	
483	<i>Eucalyptus crebra</i>	Narrow Leaf Ironbark	330		330	17.0	7.0	4.0	2.1	Regular	-	-	-	-	-	-	Typical	-	-	-	-	Typical	-	-	-	-	-	-		
484	<i>Eucalyptus tereticornis</i>	Forest Red Gum	320		320	18.0	4.0	3.8	2.1	Regular	-	-	-	-	-	-	Typical	-	-	-	-	Typical	-	-	-	-	-	-		
485	<i>Eucalyptus tereticornis</i>	Forest Red Gum	380		380	19.0	7.0	4.6	2.2	Regular	-	-	-	-	-	-	Typical	-	-	-	-	Typical	-	-	-	-	-	-		
486	<i>Eucalyptus tereticornis</i>	Forest Red Gum	410		410	17.0	6.0	4.9	2.3	Regular	-	-	-	-	-	-	Typical	-	-	-	-	Typical	-	-	-	-	-	-		
487	<i>Lophostemon suaveolens</i>	Swamp Box	610		610	17.0	9.0	7.3	2.7	Regular	-	-	-	-	-	-	Typical	-	-	-	-	Typical	-	-	-	-	-	-		
488	<i>Corymbia citriodora</i>	Spotted Gum	330	260	420	18.0	5.0	5.0	2.3	Regular	-	-	Thinning	Die-back	Epicormic	-	Poor	-	-	Trunk Dmg.	-	Typical	-	-	-	-	-	-		
489	<i>Corymbia intermedia</i>	Pink Bloodwood	890		890	28.0	14.0	10.7	3.2	Regular	-	-	-	Die-back	-	-	Typical	-	-	-	-	Typical	-	-	-	-	-	-		
490	<i>Corymbia citriodora</i>	Spotted Gum	400		400	25.0	9.0	4.8	2.3	Regular	-	-	-	-	-	-	Typical	-	-	-	-	Typical	-	-	-	-	-	-		
491	<i>Corymbia citriodora</i>	Spotted Gum	300		300	19.0	5.0	3.6	2.0	Regular	-	-	-	-	-	-	Typical	-	-	-	-	Typical	-	-	-	-	-	-		
492	<i>Corymbia citriodora</i>	Spotted Gum	400		400	22.0	7.0	4.8	2.3	Regular	-	-	-	-	-	-	Typical	-	-	-	-	Typical	-	-	-	-	-	-		
493	<i>Corymbia citriodora</i>	Spotted Gum	300		300	18.0	6.0	3.6	2.0	Regular	-	-	-	-	-	-	Typical	-	-	-	-	Typical	-	-	-	-	-	-		
494	<i>Corymbia intermedia</i>	Pink Bloodwood	330		330	16.0	6.0	4.0	2.1	Regular	-	-	-	-	-	-	Typical	-	-	-	-	Typical	-	-	-	-	-	-		
495	<i>Corymbia intermedia</i>	Pink Bloodwood	300		300	18.0	5.0	3.6	2.0	One-sided	-	-	-	-	-	-	Typical	-	-	-	-	Typical	-	-	-	-	-	-		
496	<i>Eucalyptus tereticornis</i>	Forest Red Gum	410		410	21.0	5.0	4.9	2.3	Regular	-	-	-	-	-	-	Typical	-	-	-	-	Typical	-	-	-	-	-	-		
497	<i>Corymbia citriodora</i>	Spotted Gum	470		470	25.0	9.0	5.6	2.4	Regular	-	-	-	-	-	-	Typical	-	-	-	-	Typical	-	-	-	-	-	-		
498	<i>Corymbia citriodora</i>	Spotted Gum	510		510	26.0	9.0	6.1	2.5	Regular	-	-	-	-	-	-	Typical	-	-	-	-	Typical	-	-	-	-	-	-		
499	<i>Corymbia citriodora</i>	Spotted Gum	370		370	21.0	6.0	4.4	2.2	Regular	-	-	-	-	-	-	Typical	-	-	Trunk Dmg.	-	Typical	-	-	-	-	-	-		
500	<i>Corymbia citriodora</i>	Spotted Gum	460		460	26.0	12.0	5.5	2.4	Regular	-	-	-	-	-	-	Typical	-	-	-	-	Typical	-	-	-	-	-	-		

Tree Schedule
6207 Flagstone West Estate, Jimboomba (Peet Flagstone City Pty Ltd)
31/10/2014

Specimen Details										Canopy Condition Details							Trunk Condition Details					Fauna Details and Habitat Value						Additional Notes		
Tree ID	Botanical Name	Common Name	Trunk DBH (mm)	Additional Trunks DBH (mm)	Total DBH (mm) [AS 4970-2009]	Height (m)	Spread (m)	Tree Protection Zone (m)	Structural Root Zone (m)	Canopy Form	Spreading	Seeding	Thinning	Die-Back	Epicormic Growth	Lopped	Canopy Health	Leaning	Vines	Trunk Damage	Fire Damage	Trunk Health	Scats	Scratches	Hollows	Nest	Termites		Habitat Value	
501	<i>Corymbia citriodora</i>	Spotted Gum	620		620	24.0	8.0	7.4	2.7	Regular	-	-	-	-	-	-	Typical	-	-	Trunk Dmg.	-	Typical	-	-	-	-	-	-		
502	<i>Eucalyptus tereticornis</i>	Forest Red Gum	320		320	18.0	4.0	3.8	2.1	Regular	-	-	Thinning	Die-back	-	-	Poor	-	-	-	-	Typical	-	-	-	-	-	-		
503	<i>Eucalyptus tereticornis</i>	Forest Red Gum	400		400	21.0	6.0	4.8	2.3	Regular	-	-	Thinning	Die-back	-	-	Typical	-	-	-	-	Typical	-	-	-	-	-	-		
504	<i>Corymbia citriodora</i>	Spotted Gum	480		480	27.0	8.0	5.8	2.4	Regular	-	-	-	-	-	-	Typical	-	-	-	-	Typical	-	-	-	-	-	-		
505	<i>Eucalyptus tereticornis</i>	Forest Red Gum	500		500	25.0	11.0	6.0	2.5	Regular	-	-	-	-	-	-	Typical	-	-	-	-	Typical	-	-	-	-	-	-		
506	<i>Angophora leiocarpa</i>	Smooth Bark Apple	460		460	22.0	9.0	5.5	2.4	Regular	-	-	Thinning	Die-back	-	-	Poor	-	-	-	-	Typical	-	-	-	-	-	-		
507	<i>Angophora leiocarpa</i>	Smooth Bark Apple	430		430	22.0	9.0	5.2	2.3	Regular	-	-	Thinning	Die-back	-	-	Poor	-	-	-	-	Typical	-	-	-	-	-	-		
508	<i>Angophora leiocarpa</i>	Smooth Bark Apple	330		330	19.0	7.0	4.0	2.1	Regular	-	-	Thinning	Die-back	-	-	Typical	-	-	Trunk Dmg.	-	Typical	-	-	-	-	-	-		
509	<i>Angophora leiocarpa</i>	Smooth Bark Apple	420		420	18.0	7.0	5.0	2.3	Regular	-	-	Thinning	Die-back	-	-	Typical	-	-	-	-	Typical	-	-	-	-	-	-		
510	<i>Corymbia intermedia</i>	Pink Bloodwood	410		410	23.0	9.0	4.9	2.3	Regular	-	-	Thinning	Die-back	Epicormic	-	Poor	-	-	-	-	Typical	-	-	-	-	-	-		
511	<i>Eucalyptus seeana</i>	Narrow Leaf Red Gum	560		560	21.0	11.0	6.7	2.6	Regular	-	-	-	-	-	-	Typical	-	-	-	-	Typical	-	-	-	-	-	-		
512	<i>Eucalyptus seeana</i>	Narrow Leaf Red Gum	430		430	17.0	9.0	5.2	2.3	Regular	-	-	Thinning	Die-back	Epicormic	-	Poor	Minor	-	-	-	-	Typical	-	-	-	-	-	-	
513	<i>Corymbia intermedia</i>	Pink Bloodwood	450		450	22.0	8.0	5.4	2.4	Regular	-	-	Thinning	Die-back	-	-	Typical	-	-	-	-	Typical	-	-	-	-	-	-		
514	Dead / Stag	Dead / Stag	560		560	18.0	5.0	6.7	2.6	Regular	-	-	-	-	-	-	Typical	-	-	-	-	Typical	-	-	Small	-	Termites	High		
515	<i>Corymbia intermedia</i>	Pink Bloodwood	440	210	488	16.0	6.0	5.9	2.4	Regular	-	-	-	-	-	-	Typical	-	-	-	-	Typical	-	-	-	-	-	-		
516	<i>Angophora leiocarpa</i>	Smooth Bark Apple	300	250	391	18.0	6.0	4.7	2.2	Regular	-	-	-	-	-	-	Typical	-	-	-	-	Typical	-	-	-	-	-	-		
517	<i>Angophora leiocarpa</i>	Smooth Bark Apple	420		420	18.0	6.0	5.0	2.3	Regular	-	-	-	-	-	-	Typical	-	-	Trunk Dmg.	-	Typical	-	-	-	-	-	-		
518	<i>Corymbia intermedia</i>	Pink Bloodwood	370		370	17.0	6.0	4.4	2.2	Regular	-	-	-	-	-	-	Typical	-	-	Trunk Dmg.	-	Typical	-	-	-	-	-	-		
519	<i>Corymbia intermedia</i>	Pink Bloodwood	390		390	19.0	5.0	4.7	2.2	Regular	-	-	Thinning	Die-back	Epicormic	-	Poor	-	-	Trunk Dmg.	-	Typical	-	-	-	-	-	-		
520	<i>Eucalyptus tereticornis</i>	Forest Red Gum	300		300	18.0	5.0	3.6	2.0	Regular	-	-	-	-	-	-	Typical	-	-	-	-	Typical	-	-	-	-	-	-		
521	<i>Angophora leiocarpa</i>	Smooth Bark Apple	300		300	18.0	7.0	3.6	2.0	Regular	-	-	Thinning	Die-back	-	-	Poor	-	-	-	-	Typical	-	-	-	-	-	-		
522	<i>Angophora leiocarpa</i>	Smooth Bark Apple	310		310	16.0	5.0	3.7	2.0	Regular	-	-	Thinning	Die-back	-	-	Poor	-	-	-	-	Typical	-	-	-	-	-	-		
523	<i>Corymbia intermedia</i>	Pink Bloodwood	390		390	18.0	7.0	4.7	2.2	Regular	-	-	-	-	-	-	Typical	-	-	-	-	Typical	-	-	-	-	-	-		
524	<i>Eucalyptus tereticornis</i>	Forest Red Gum	500		500	22.0	9.0	6.0	2.5	Regular	-	-	Thinning	Die-back	-	-	Typical	-	-	-	-	Typical	-	-	-	-	-	-		
525	<i>Corymbia intermedia</i>	Pink Bloodwood	390		390	22.0	8.0	4.7	2.2	Regular	-	-	Thinning	Die-back	-	-	Poor	-	-	-	-	Typical	-	-	-	-	-	-		

Tree Schedule
6207 Flagstone West Estate, Jimboomba (Peet Flagstone City Pty Ltd)
31/10/2014

Specimen Details										Canopy Condition Details							Trunk Condition Details					Fauna Details and Habitat Value						Additional Notes
Tree ID	Botanical Name	Common Name	Trunk DBH (mm)	Additional Trunks DBH (mm)	Total DBH (mm) [AS 4970-2009]	Height (m)	Spread (m)	Tree Protection Zone (m)	Structural Root Zone (m)	Canopy Form	Spreading Seeding	Thinning	Die-Back	Epicormic Growth	Lopped	Canopy Health	Leaning	Vines	Trunk Damage	Fire Damage	Trunk Health	Scats	Scratches	Hollows	Nest	Termites	Habitat Value	
526	<i>Angophora subvelutina</i>	Broad Leaf Apple	360		360	20.0	7.0	4.3	2.2	Regular	-	-	-	-	-	Typical	-	-	-	-	Typical	-	-	-	-	-	-	
527	<i>Eucalyptus tereticornis</i>	Forest Red Gum	420		420	18.0	5.0	5.0	2.3	Regular	-	-	-	-	-	Typical	-	-	-	-	Typical	-	-	-	-	-	-	
528	<i>Angophora subvelutina</i>	Broad Leaf Apple	460		460	20.0	9.0	5.5	2.4	Regular	-	-	-	-	-	Typical	-	-	-	-	Typical	-	-	-	-	-	-	
529	<i>Corymbia intermedia</i>	Pink Bloodwood	400		400	21.0	4.0	4.8	2.3	Regular	-	-	-	-	-	Typical	-	-	-	-	Typical	-	-	-	-	-	-	
530	<i>Eucalyptus siderophloia</i>	Grey Ironbark	600		600	30.0	7.0	7.2	2.7	Regular	-	-	-	-	-	Typical	-	-	-	-	Typical	-	-	-	-	-	-	
531	<i>Angophora subvelutina</i>	Broad Leaf Apple	400		400	20.0	7.0	4.8	2.3	Regular	-	-	-	-	-	Typical	-	-	-	-	Typical	-	-	-	-	-	-	
532	<i>Casuarina cunninghamiana</i>	River She Oak	400		400	19.0	6.0	4.8	2.3	Regular	-	-	-	-	-	Typical	-	-	-	-	Typical	-	-	-	-	-	-	
533	<i>Casuarina cunninghamiana</i>	River She Oak	390	260	469	17.0	9.0	5.6	2.4	Regular	-	-	-	-	-	Typical	-	-	-	-	Typical	-	-	-	-	-	-	
534	<i>Angophora subvelutina</i>	Broad Leaf Apple	410		410	21.0	9.0	4.9	2.3	Regular	-	-	-	-	-	Typical	-	-	-	-	Typical	-	-	-	-	-	-	
535	<i>Casuarina cunninghamiana</i>	River She Oak	380		380	18.0	6.0	4.6	2.2	Regular	-	-	-	-	-	Typical	-	-	-	-	Typical	-	-	-	-	-	-	
536	<i>Casuarina cunninghamiana</i>	River She Oak	450		450	22.0	7.0	5.4	2.4	Regular	-	-	-	-	-	Typical	-	-	-	-	Typical	-	-	-	-	-	-	
537	<i>Angophora subvelutina</i>	Broad Leaf Apple	430		430	24.0	7.0	5.2	2.3	Regular	-	-	-	-	-	Typical	-	-	-	-	Typical	-	-	-	-	-	-	
538	<i>Casuarina cunninghamiana</i>	River She Oak	430		430	22.0	6.0	5.2	2.3	Regular	-	-	-	-	-	Typical	-	-	-	-	Typical	-	-	-	-	-	-	
539	<i>Casuarina cunninghamiana</i>	River She Oak	300		300	16.0	6.0	3.6	2.0	Regular	-	-	-	-	-	Typical	-	-	-	-	Typical	-	-	-	-	-	-	
540	<i>Lophostemon suaveolens</i>	Swamp Box	300		300	15.0	6.0	3.6	2.0	Regular	-	-	-	-	-	Typical	-	-	-	-	Typical	-	-	-	-	-	-	
541	<i>Lophostemon suaveolens</i>	Swamp Box	400		400	16.0	7.0	4.8	2.3	Regular	-	-	-	-	-	Typical	-	-	-	-	Typical	-	-	-	-	-	-	
542	<i>Casuarina cunninghamiana</i>	River She Oak	390		390	19.0	7.0	4.7	2.2	Regular	-	-	-	-	-	Typical	-	-	-	-	Typical	-	-	-	-	-	-	
543	<i>Corymbia citriodora</i>	Spotted Gum	340		340	19.0	5.0	4.1	2.1	Regular	-	-	-	-	-	Typical	-	-	-	-	Typical	-	-	-	-	-	-	
544	<i>Corymbia citriodora</i>	Spotted Gum	470		470	24.0	5.0	5.6	2.4	Regular	-	-	-	-	-	Typical	-	-	-	-	Typical	-	-	-	-	-	-	
545	<i>Corymbia citriodora</i>	Spotted Gum	320		320	18.0	4.0	3.8	2.1	One-sided	-	-	-	Die-back	-	Typical	-	-	-	-	Typical	-	-	-	-	-	-	
546	<i>Corymbia citriodora</i>	Spotted Gum	290		290	19.0	3.0	3.5	2.0	Regular	-	-	Thinning	Die-back	-	Poor	-	-	-	-	Typical	-	-	-	-	-	-	
547	<i>Corymbia citriodora</i>	Spotted Gum	560		560	24.0	6.0	6.7	2.6	Regular	-	-	Thinning	Die-back	Epicormic	-	Poor	-	-	-	Typical	-	-	-	-	-	-	
548	<i>Corymbia citriodora</i>	Spotted Gum	450		450	25.0	4.0	5.4	2.4	Regular	-	-	Thinning	Die-back	-	Poor	-	-	-	-	Typical	-	-	-	-	-	-	
549	<i>Corymbia citriodora</i>	Spotted Gum	340		340	18.0	3.0	4.1	2.1	Regular	-	-	Thinning	Die-back	Epicormic	-	Poor	-	-	-	Typical	-	-	-	-	-	-	
550	<i>Corymbia citriodora</i>	Spotted Gum	320		320	21.0	5.0	3.8	2.1	Regular	-	-	-	-	-	Typical	-	-	-	-	Typical	-	-	-	-	-	-	

Tree Schedule																													
6207 Flagstone West Estate, Jimboomba (Peet Flagstone City Pty Ltd)																													
31/10/2014																													
Specimen Details										Canopy Condition Details							Trunk Condition Details					Fauna Details and Habitat Value							
Tree ID	Botanical Name	Common Name	Trunk DBH (mm)	Additional Trunks DBH (mm)	Total DBH (mm) [AS 4970-2009]	Height (m)	Spread (m)	Tree Protection Zone (m)	Structural Root Zone (m)	Canopy Form	Spreading	Seeding	Thinning	Die-Back	Epicormic Growth	Lopped	Canopy Health	Leaning	Vines	Trunk Damage	Fire Damage	Trunk Health	Scats	Scratches	Hollows	Nest	Termites	Habitat Value	Additional Notes
551	Corymbia citriodora	Spotted Gum	500		500	26.0	9.0	6.0	2.5	Regular	-	-	Thinning	Die-back	-	-	Typical	-	-	-	-	Typical	-	-	-	-	-	-	
552	Corymbia citriodora	Spotted Gum	490		490	26.0	6.0	5.9	2.5	Regular	-	-	-	-	-	-	Typical	-	-	-	-	Typical	-	-	-	-	-	-	
553	Corymbia intermedia	Pink Bloodwood	330		330	18.0	7.0	4.0	2.1	Regular	-	-	-	-	-	-	Typical	-	-	-	-	Typical	-	-	-	-	-	-	
554	Corymbia citriodora	Spotted Gum	630		630	27.0	9.0	7.6	2.7	Regular	-	-	-	-	-	-	Typical	-	-	-	-	Typical	-	-	-	-	-	-	
555	Corymbia citriodora	Spotted Gum	490		490	24.0	3.0	5.9	2.5	Regular	-	-	Thinning	Die-back	Epicormic	-	Poor	-	-	-	-	Typical	-	-	-	-	-	-	
556	Corymbia citriodora	Spotted Gum	340		340	18.0	4.0	4.1	2.1	One-sided	-	-	Thinning	Die-back	Epicormic	-	Poor	-	-	-	-	Typical	-	-	-	-	-	-	
557	Corymbia citriodora	Spotted Gum	360		360	22.0	5.0	4.3	2.2	Regular	-	-	Thinning	Die-back	Epicormic	-	Poor	-	-	-	-	Typical	-	-	-	-	-	-	
558	Corymbia citriodora	Spotted Gum	420		420	26.0	5.0	5.0	2.3	Regular	-	-	Thinning	Die-back	-	-	Poor	-	-	-	-	Typical	-	-	-	-	-	-	
559	Corymbia citriodora	Spotted Gum	310		310	19.0	4.0	3.7	2.0	Regular	-	-	Thinning	Die-back	-	-	Poor	-	-	-	-	Typical	-	-	-	-	-	-	
560	Corymbia citriodora	Spotted Gum	630		630	28.0	9.0	7.6	2.7	Regular	-	-	-	-	-	-	Typical	-	-	-	-	Typical	-	-	-	-	-	-	
561	Corymbia citriodora	Spotted Gum	320		320	19.0	5.0	3.8	2.1	Regular	-	-	-	-	-	-	Typical	-	-	-	-	Typical	-	-	-	-	-	-	
562	Corymbia citriodora	Spotted Gum	430		430	24.0	7.0	5.2	2.3	Regular	-	-	-	-	-	-	Typical	-	-	-	-	Typical	-	-	-	-	-	-	
563	Corymbia citriodora	Spotted Gum	410		410	27.0	9.0	4.9	2.3	Regular	-	-	-	-	-	-	Typical	-	-	-	-	Typical	-	-	-	-	-	-	
564	Corymbia citriodora	Spotted Gum	690		690	32.0	9.0	8.3	2.8	Regular	-	-	-	Die-back	-	-	Typical	-	-	-	-	Typical	-	-	-	-	-	-	
565	Corymbia citriodora	Spotted Gum	350		350	22.0	8.0	4.2	2.1	Regular	-	-	Thinning	Die-back	-	-	Typical	-	-	-	-	Typical	-	-	-	-	-	-	
566	Corymbia citriodora	Spotted Gum	290		290	25.0	6.0	3.5	2.0	Regular	-	-	-	-	-	-	Typical	-	-	-	-	Typical	-	-	-	-	-	-	
567	Corymbia citriodora	Spotted Gum	290		290	19.0	6.0	3.5	2.0	Regular	-	-	-	-	-	-	Typical	-	-	-	-	Typical	-	-	-	-	-	-	
568	Corymbia citriodora	Spotted Gum	320		320	22.0	6.0	3.8	2.1	Regular	-	-	-	-	-	-	Typical	-	-	-	-	Typical	-	-	-	-	-	-	
569	Corymbia citriodora	Spotted Gum	350		350	21.0	6.0	4.2	2.1	Regular	-	-	Thinning	Die-back	Epicormic	-	Poor	-	-	-	-	Typical	-	-	-	-	-	-	
570	Eucalyptus crebra	Narrow Leaf Ironbark	280		280	18.0	6.0	3.4	1.9	Regular	-	-	Thinning	Die-back	-	-	Typical	-	-	Trunk Dmg.	-	Typical	-	-	-	-	-	-	
571	Corymbia citriodora	Spotted Gum	410	210	461	22.0	6.0	5.5	2.4	Regular	-	-	-	-	-	-	Typical	-	-	-	-	Typical	-	-	-	-	-	-	
572	Corymbia citriodora	Spotted Gum	300		300	19.0	5.0	3.6	2.0	Regular	-	-	-	Die-back	-	-	Typical	-	-	-	-	Typical	-	-	-	-	-	-	
573	Corymbia citriodora	Spotted Gum	360		360	21.0	5.0	4.3	2.2	Regular	-	-	-	-	-	-	Typical	-	-	-	-	Typical	-	-	-	-	-	-	
574	Corymbia citriodora	Spotted Gum	450		450	26.0	8.0	5.4	2.4	Regular	-	-	-	-	-	-	Typical	-	-	-	-	Typical	-	-	-	-	-	-	
575	Corymbia citriodora	Spotted Gum	340		340	22.0	4.0	4.1	2.1	Regular	-	-	Thinning	Die-back	-	-	Poor	-	-	-	-	Typical	-	-	-	-	-	-	

Tree Schedule																														
6207 Flagstone West Estate, Jimboomba (Peet Flagstone City Pty Ltd)																														
31/10/2014																														
Specimen Details										Canopy Condition Details							Trunk Condition Details					Fauna Details and Habitat Value								
Tree ID	Botanical Name	Common Name	Trunk DBH (mm)	Additional Trunks DBH (mm)	Total DBH (mm) [AS 4970-2009]	Height (m)	Spread (m)	Tree Protection Zone (m)	Structural Root Zone (m)	Canopy Form	Spreading	Seeding	Thinning	Die-Back	Epicormic Growth	Lopped	Canopy Health	Leaning	Vines	Trunk Damage	Fire Damage	Trunk Health	Scats	Scratches	Hollows	Nest	Termites	Habitat Value	Additional Notes	
576	Corymbia citriodora	Spotted Gum	460		460	22.0	7.0	5.5	2.4	Regular	-	-	-	-	-	-	Typical	-	-	-	-	Typical	-	-	-	-	-	-		
577	Corymbia citriodora	Spotted Gum	460		460	25.0	8.0	5.5	2.4	Regular	-	-	-	-	-	-	Typical	-	-	-	-	Typical	-	-	-	-	-	-		
578	Eucalyptus crebra	Narrow Leaf Ironbark	400		400	21.0	8.0	4.8	2.3	Regular	-	-	-	-	-	-	Typical	-	-	Trunk Dmg.	-	Typical	-	-	-	-	-	-		
579	Eucalyptus tereticornis	Forest Red Gum	320		320	21.0	5.0	3.8	2.1	Regular	-	-	-	-	-	-	Typical	-	-	-	-	Typical	-	-	-	-	-	-		
580	Eucalyptus tereticornis	Forest Red Gum	580		580	26.0	8.0	7.0	2.6	Regular	-	-	-	-	-	-	Typical	-	-	-	-	Typical	-	-	-	-	-	-		
581	Corymbia citriodora	Spotted Gum	350		350	21.0	6.0	4.2	2.1	Regular	-	-	-	-	-	-	Typical	-	-	-	-	Typical	-	-	-	-	-	-		
582	Corymbia citriodora	Spotted Gum	340		340	22.0	6.0	4.1	2.1	Regular	-	-	-	-	-	-	Typical	-	-	-	-	Typical	-	-	-	-	-	-		
583	Corymbia citriodora	Spotted Gum	840		840	32.0	14.0	10.1	3.1	Regular	-	-	-	-	-	-	Typical	-	-	Trunk Dmg.	-	Typical	-	-	-	-	-	-		
584	Eucalyptus crebra	Narrow Leaf Ironbark	400		400	18.0	6.0	4.8	2.3	One-sided	-	-	-	-	-	-	Typical	-	-	-	-	Typical	-	-	-	-	-	-		
585	Corymbia citriodora	Spotted Gum	760		760	34.0	14.0	9.1	2.9	Regular	-	-	Thinning	Die-back	Epicormic	-	Poor	-	-	-	-	Typical	-	-	-	-	-	-		
586	Corymbia citriodora	Spotted Gum	320		320	20.0	3.0	3.8	2.1	Regular	-	-	Thinning	Die-back	Epicormic	-	Poor	-	-	Trunk Dmg.	-	Typical	-	-	-	-	-	-		
587	Corymbia citriodora	Spotted Gum	390		390	24.0	8.0	4.7	2.2	Regular	-	-	-	-	-	-	Typical	-	-	-	-	Typical	-	-	-	-	-	-		
588	Corymbia citriodora	Spotted Gum	430		430	25.0	8.0	5.2	2.3	Regular	-	-	-	-	-	-	Typical	-	-	-	-	Typical	-	-	-	-	-	-		
589	Corymbia citriodora	Spotted Gum	290		290	22.0	5.0	3.5	2.0	Regular	-	-	-	Die-back	-	-	Poor	-	-	-	-	Typical	-	-	-	-	-	-		
590	Corymbia citriodora	Spotted Gum	300		300	19.0	5.0	3.6	2.0	Regular	-	-	Thinning	Die-back	-	-	Poor	-	-	-	-	Typical	-	-	-	-	-	-		
591	Eucalyptus tereticornis	Forest Red Gum	380		380	22.0	5.0	4.6	2.2	One-sided	-	-	Thinning	Die-back	-	-	Typical	-	-	-	-	Typical	-	-	-	-	-	-		
592	Corymbia citriodora	Spotted Gum	290		290	19.0	4.0	3.5	2.0	Regular	-	-	Thinning	Die-back	-	-	Poor	-	-	-	-	Typical	-	-	-	-	-	-		
593	Corymbia citriodora	Spotted Gum	440		440	24.0	8.0	5.3	2.3	Regular	-	-	-	-	-	-	Typical	-	-	-	-	Typical	-	-	-	-	-	-		
594	Eucalyptus tereticornis	Forest Red Gum	460		460	25.0	7.0	5.5	2.4	One-sided	-	-	Thinning	Die-back	-	-	Typical	Minor	-	-	-	-	Typical	-	-	-	-	-	-	
595	Eucalyptus tereticornis	Forest Red Gum	460		460	22.0	8.0	5.5	2.4	Regular	-	-	-	-	-	-	Typical	-	-	-	-	Typical	-	-	-	-	-	-		
596	Corymbia citriodora	Spotted Gum	420		420	26.0	9.0	5.0	2.3	Regular	-	-	-	-	-	-	Typical	-	-	-	-	Typical	-	-	-	-	-	-		
597	Corymbia citriodora	Spotted Gum	270		270	22.0	4.0	3.2	1.9	Regular	-	-	Thinning	Die-back	Epicormic	-	Poor	-	-	-	-	Typical	-	-	-	-	-	-		
598	Eucalyptus tereticornis	Forest Red Gum	270		270	18.0	5.0	3.2	1.9	One-sided	-	-	-	-	-	-	Typical	-	-	-	-	Typical	-	-	-	-	-	-		
599	Corymbia citriodora	Spotted Gum	510		510	28.0	7.0	6.1	2.5	Regular	-	-	Thinning	Die-back	-	-	Poor	-	-	-	-	Typical	-	-	-	-	-	-		
600	Corymbia tessellaris	Moreton Bay Ash	370		370	21.0	6.0	4.4	2.2	Regular	-	-	Thinning	Die-back	-	-	Poor	-	-	-	-	Typical	-	-	-	-	-	-		

Tree Schedule																														
6207 Flagstone West Estate, Jimboomba (Peet Flagstone City Pty Ltd)																														
31/10/2014																														
Specimen Details										Canopy Condition Details							Trunk Condition Details					Fauna Details and Habitat Value								
Tree ID	Botanical Name	Common Name	Trunk DBH (mm)	Additional Trunks DBH (mm)	Total DBH (mm) [AS 4970-2009]	Height (m)	Spread (m)	Tree Protection Zone (m)	Structural Root Zone (m)	Canopy Form	Spreading	Seeding	Thinning	Die-Back	Epicormic Growth	Lopped	Canopy Health	Leaning	Vines	Trunk Damage	Fire Damage	Trunk Health	Scats	Scratches	Hollows	Nest	Termites	Habitat Value	Additional Notes	
601	Corymbia citriodora	Spotted Gum	480		480	26.0	9.0	5.8	2.4	Regular	-	-	-	Die-back	-	-	Typical	-	-	-	-	Typical	-	-	-	-	-	-		
602	Corymbia citriodora	Spotted Gum	660		660	33.0	12.0	7.9	2.8	Regular	-	-	-	-	-	-	Typical	-	-	-	-	Typical	-	-	-	-	-	-		
603	Corymbia citriodora	Spotted Gum	270		270	18.0	4.0	3.2	1.9	Regular	-	-	-	-	-	-	Typical	-	-	-	-	Typical	-	-	-	-	-	-		
604	Eucalyptus tereticornis	Forest Red Gum	360		360	18.0	5.0	4.3	2.2	Regular	-	-	-	-	-	-	Typical	-	-	-	-	Typical	-	-	-	-	-	-		
605	Corymbia citriodora	Spotted Gum	370		370	21.0	6.0	4.4	2.2	Regular	-	-	-	-	-	-	Typical	-	-	-	-	Typical	-	-	-	-	-	-		
606	Corymbia citriodora	Spotted Gum	320		320	21.0	4.0	3.8	2.1	Regular	-	-	-	-	-	-	Typical	-	-	-	-	Typical	-	-	-	-	-	-		
607	Corymbia citriodora	Spotted Gum	390		390	19.0	7.0	4.7	2.2	Regular	-	-	-	-	-	-	Typical	Minor	-	-	-	-	Typical	-	-	-	-	-	-	
608	Corymbia citriodora	Spotted Gum	640		640	28.0	7.0	7.7	2.7	Regular	-	-	Thinning	Die-back	-	-	Poor	-	-	-	-	Typical	-	-	-	-	-	-		
609	Corymbia citriodora	Spotted Gum	300	170	345	19.0	5.0	4.1	2.1	Regular	-	-	Thinning	Die-back	-	-	Poor	-	-	-	-	Typical	-	-	-	-	-	-		
610	Corymbia citriodora	Spotted Gum	510		510	25.0	9.0	6.1	2.5	Regular	-	-	-	-	-	-	Typical	-	-	-	-	Typical	-	-	-	-	-	-		
611	Corymbia citriodora	Spotted Gum	380		380	26.0	6.0	4.6	2.2	Regular	-	-	-	-	-	-	Typical	-	-	-	-	Typical	-	-	-	-	-	-		
612	Corymbia citriodora	Spotted Gum	290		290	19.0	5.0	3.5	2.0	One-sided	-	-	-	-	-	-	Typical	-	-	-	-	Typical	-	-	-	-	-	-		
613	Eucalyptus tereticornis	Forest Red Gum	370		370	21.0	6.0	4.4	2.2	Regular	-	-	-	Die-back	-	-	Typical	-	-	-	-	Typical	-	-	-	-	-	-		
614	Eucalyptus tereticornis	Forest Red Gum	540		540	22.0	9.0	6.5	2.6	Regular	-	-	-	Die-back	-	-	Typical	-	-	-	-	Typical	-	-	-	-	-	-		
615	Corymbia citriodora	Spotted Gum	290		290	19.0	3.0	3.5	2.0	Regular	-	-	-	Die-back	-	-	Typical	-	-	-	-	Typical	-	-	-	-	-	-		
616	Eucalyptus tereticornis	Forest Red Gum	500		500	22.0	8.0	6.0	2.5	Regular	-	-	Thinning	Die-back	-	-	Poor	-	-	-	-	Typical	-	-	-	-	-	-		
617	Corymbia citriodora	Spotted Gum	330		330	19.0	5.0	4.0	2.1	Regular	-	-	-	-	-	-	Typical	-	-	-	-	Typical	-	-	-	-	-	-		
618	Corymbia citriodora	Spotted Gum	620		620	32.0	11.0	7.4	2.7	Regular	-	-	-	-	-	-	Typical	-	-	-	-	Typical	-	-	-	-	-	-		
619	Corymbia citriodora	Spotted Gum	560		560	26.0	11.0	6.7	2.6	Regular	-	-	-	-	-	-	Typical	-	-	-	-	Typical	-	-	-	-	-	-		
620	Corymbia citriodora	Spotted Gum	370		370	23.0	7.0	4.4	2.2	One-sided	-	-	-	-	-	-	Typical	-	-	-	-	Typical	-	-	-	-	-	-		
621	Eucalyptus tereticornis	Forest Red Gum	340		340	19.0	2.0	4.1	2.1	Regular	-	-	Thinning	Die-back	Epicormic	-	Poor	-	-	-	-	Typical	-	-	-	-	-	-		
622	Corymbia citriodora	Spotted Gum	460		460	21.0	9.0	5.5	2.4	Regular	-	-	-	-	-	-	Typical	-	-	-	-	Typical	-	-	-	-	-	-		
623	Corymbia citriodora	Spotted Gum	300		300	21.0	5.0	3.6	2.0	One-sided	-	-	-	-	-	-	Typical	-	-	-	-	Typical	-	-	-	-	-	-		
624	Eucalyptus tereticornis	Forest Red Gum	550		550	33.0	12.0	6.6	2.6	Regular	-	-	-	-	-	-	Typical	-	-	-	-	Typical	-	-	-	-	-	-		
625	Eucalyptus tereticornis	Forest Red Gum	520		520	28.0	8.0	6.2	2.5	Regular	-	-	-	-	-	-	Typical	-	-	-	-	Typical	-	-	-	-	-	-		

Tree Schedule
6207 Flagstone West Estate, Jimboomba (Peet Flagstone City Pty Ltd)
31/10/2014

Specimen Details										Canopy Condition Details							Trunk Condition Details					Fauna Details and Habitat Value							
Tree ID	Botanical Name	Common Name	Trunk DBH (mm)	Additional Trunks DBH (mm)	Total DBH (mm) [AS 4970-2009]	Height (m)	Spread (m)	Tree Protection Zone (m)	Structural Root Zone (m)	Canopy Form	Spreading	Seeding	Thinning	Die-Back	Epicormic Growth	Lopped	Canopy Health	Leaning	Vines	Trunk Damage	Fire Damage	Trunk Health	Scats	Scratches	Hollows	Nest	Termites	Habitat Value	Additional Notes
626	Angophora leiocarpa	Smooth Bark Apple	370		370	20.0	6.0	4.4	2.2	Regular	-	-	Thinning	Die-back	-	-	Poor	-	-	-	-	Typical	-	-	-	-	-	-	
627	Lophostemon suaveolens	Swamp Box	530		530	16.0	6.0	6.4	2.5	Regular	-	-	-	-	-	-	Typical	-	-	-	-	Typical	-	-	-	-	-	-	
628	Corymbia tessellaris	Moreton Bay Ash	420		420	23.0	6.0	5.0	2.3	Regular	-	-	Thinning	Die-back	Epicormic	-	Poor	-	-	-	-	Typical	-	-	-	-	-	-	
629	Eucalyptus tereticornis	Forest Red Gum	680		680	23.0	11.0	8.2	2.8	Regular	-	-	Thinning	Die-back	-	-	Typical	Major	-	-	-	-	Typical	-	-	-	-	-	
630	Dead / Stag	Dead / Stag	200	180, 150	308	8.0	6.0	3.7	2.0	Regular	-	-	-	-	-	-	Typical	-	-	-	-	Typical	-	-	-	-	-	-	
631	Angophora subvelutina	Broad Leaf Apple	440		440	16.0	7.0	5.3	2.3	Regular	-	-	-	-	-	-	Typical	-	-	-	-	Typical	-	-	-	-	-	-	
632	Eucalyptus tereticornis	Forest Red Gum	920		920	38.0	14.0	11.0	3.2	Regular	-	-	-	Die-back	-	-	Typical	-	-	-	-	Typical	-	-	-	-	-	-	
633	Angophora subvelutina	Broad Leaf Apple	360		360	17.0	6.0	4.3	2.2	Regular	-	-	-	-	-	-	Typical	-	-	-	-	Typical	-	-	-	-	-	-	
634	Eucalyptus tereticornis	Forest Red Gum	480		480	23.0	7.0	5.8	2.4	Regular	-	-	Thinning	Die-back	-	-	Typical	-	-	-	-	Typical	-	-	-	-	-	-	
635	Lophostemon suaveolens	Swamp Box	340		340	15.0	6.0	4.1	2.1	Regular	-	-	-	-	-	-	Typical	-	-	-	-	Typical	-	-	-	-	-	-	
636	Eucalyptus tereticornis	Forest Red Gum	400		400	25.0	7.0	4.8	2.3	Regular	-	-	-	-	-	-	Typical	-	-	-	-	Typical	-	-	-	-	-	-	
637	Eucalyptus tereticornis	Forest Red Gum	620		620	28.0	11.0	7.4	2.7	Regular	-	-	-	-	-	-	Typical	-	-	-	-	Typical	-	-	-	-	-	-	
638	Angophora subvelutina	Broad Leaf Apple	510		510	18.0	8.0	6.1	2.5	Regular	-	-	-	-	-	-	Typical	-	-	-	-	Typical	-	-	-	-	-	-	
639	Eucalyptus tereticornis	Forest Red Gum	520		520	26.0	9.0	6.2	2.5	Regular	-	-	-	-	-	-	Typical	-	-	-	-	Typical	-	-	-	-	-	-	
640	Corymbia tessellaris	Moreton Bay Ash	390		390	21.0	4.0	4.7	2.2	One-sided	-	-	Thinning	Die-back	-	-	Poor	-	-	-	-	Typical	-	-	-	-	-	-	
641	Eucalyptus tereticornis	Forest Red Gum	400		400	19.0	5.0	4.8	2.3	Regular	-	-	-	Die-back	-	-	Typical	-	-	-	-	Typical	-	-	-	-	-	-	
642	Eucalyptus tereticornis	Forest Red Gum	730		730	28.0	12.0	8.8	2.9	Regular	-	-	-	-	-	-	Typical	-	-	-	-	Typical	-	-	-	-	-	-	
643	Eucalyptus tereticornis	Forest Red Gum	680		680	32.0	11.0	8.2	2.8	Regular	-	-	-	-	-	-	Typical	-	-	-	-	Typical	-	-	-	-	-	-	
644	Lophostemon suaveolens	Swamp Box	380		380	16.0	6.0	4.6	2.2	Regular	-	-	-	-	-	-	Typical	-	-	-	-	Typical	-	-	-	-	-	-	
645	Eucalyptus tereticornis	Forest Red Gum	620		620	36.0	12.0	7.4	2.7	Regular	-	-	-	-	-	-	Typical	-	-	-	-	Typical	-	-	-	-	-	-	
646	Eucalyptus tereticornis	Forest Red Gum	540		540	28.0	7.0	6.5	2.6	Regular	-	-	Thinning	Die-back	-	-	Poor	-	-	-	-	Typical	-	-	-	-	-	-	
647	Eucalyptus tereticornis	Forest Red Gum	620		620	33.0	12.0	7.4	2.7	Regular	-	-	-	-	-	-	Typical	-	-	-	-	Typical	-	-	-	-	-	-	
648	Eucalyptus tereticornis	Forest Red Gum	320		320	23.0	6.0	3.8	2.1	One-sided	-	-	Thinning	Die-back	-	-	Typical	-	-	-	-	Typical	-	-	-	-	-	-	
649	Eucalyptus tereticornis	Forest Red Gum	500		500	28.0	9.0	6.0	2.5	Regular	-	-	-	-	-	-	Typical	-	-	-	-	Typical	-	-	-	-	-	-	
650	Eucalyptus tereticornis	Forest Red Gum	330		330	26.0	4.0	4.0	2.1	Regular	-	-	Thinning	Die-back	-	-	Poor	-	-	-	-	Typical	-	-	-	-	-	-	

Tree Schedule
6207 Flagstone West Estate, Jimboomba (Peet Flagstone City Pty Ltd)
31/10/2014

Specimen Details										Canopy Condition Details							Trunk Condition Details					Fauna Details and Habitat Value						Additional Notes	
Tree ID	Botanical Name	Common Name	Trunk DBH (mm)	Additional Trunks DBH (mm)	Total DBH (mm) [AS 4970-2009]	Height (m)	Spread (m)	Tree Protection Zone (m)	Structural Root Zone (m)	Canopy Form	Spreading	Seeding	Thinning	Die-Back	Epicormic Growth	Lopped	Canopy Health	Leaning	Vines	Trunk Damage	Fire Damage	Trunk Health	Scats	Scratches	Hollows	Nest	Termites		Habitat Value
651	<i>Corymbia tessellaris</i>	Moreton Bay Ash	300		300	19.0	7.0	3.6	2.0	Regular	-	-	-	-	-	-	Typical	-	-	-	-	Typical	-	-	-	-	-	-	
652	<i>Eucalyptus tereticornis</i>	Forest Red Gum	490		490	29.0	9.0	5.9	2.5	Regular	-	-	-	-	-	-	Typical	-	-	-	-	Typical	-	-	-	-	-	-	
653	<i>Angophora leiocarpa</i>	Smooth Bark Apple	270		270	17.0	5.0	3.2	1.9	One-sided	-	-	-	-	-	-	Typical	-	-	-	-	Typical	-	-	-	-	-	-	
654	Dead / Stag	Dead / Stag	450		450	29.0	8.0	5.4	2.4	Regular	-	-	-	-	-	-	Typical	-	-	-	-	Typical	-	-	-	-	-	-	
655	<i>Eucalyptus tereticornis</i>	Forest Red Gum	280		280	19.0	2.0	3.4	1.9	Regular	-	-	Thinning	Die-back	Epicormic	-	Poor	-	-	-	-	Typical	-	-	-	-	-	-	
656	<i>Corymbia citriodora</i>	Spotted Gum	590	210	626	34.0	12.0	7.5	2.7	Regular	-	-	-	-	-	-	Typical	-	-	-	-	Typical	-	-	-	-	-	-	
657	<i>Eucalyptus tereticornis</i>	Forest Red Gum	540		540	33.0	9.0	6.5	2.6	Regular	-	-	-	-	-	-	Typical	-	-	-	-	Typical	-	-	-	-	-	-	
658	<i>Corymbia citriodora</i>	Spotted Gum	450		450	32.0	12.0	5.4	2.4	Regular	-	-	-	-	-	-	Typical	-	-	-	-	Typical	-	-	-	-	-	-	
659	<i>Corymbia trachyphloia</i>	Brown Bloodwood	320		320	17.0	7.0	3.8	2.1	Regular	-	-	-	Die-back	-	-	Typical	-	-	Trunk Dmg.	-	Typical	-	-	-	-	-	-	
660	<i>Corymbia citriodora</i>	Spotted Gum	480		480	23.0	7.0	5.8	2.4	Regular	-	-	-	-	-	-	Typical	-	-	Trunk Dmg.	-	Typical	-	-	-	-	-	-	
661	<i>Corymbia citriodora</i>	Spotted Gum	500		500	32.0	9.0	6.0	2.5	Regular	-	-	-	Die-back	-	-	Typical	-	-	Trunk Dmg.	-	Typical	-	-	-	-	-	-	
662	<i>Corymbia citriodora</i>	Spotted Gum	710		710	36.0	12.0	8.5	2.9	Regular	-	-	-	-	-	-	Typical	-	-	Trunk Dmg.	-	Typical	-	-	-	-	-	-	
663	<i>Corymbia citriodora</i>	Spotted Gum	670		670	38.0	12.0	8.0	2.8	Regular	-	-	-	-	-	-	Typical	-	-	Trunk Dmg.	-	Typical	-	-	-	-	-	-	
664	<i>Corymbia citriodora</i>	Spotted Gum	720		720	28.0	12.0	8.6	2.9	Regular	-	-	-	-	-	-	Typical	-	-	-	-	Typical	-	-	-	-	-	-	
665	<i>Corymbia citriodora</i>	Spotted Gum	690		690	34.0	14.0	8.3	2.8	Regular	-	-	-	-	-	-	Typical	-	-	-	-	Typical	-	-	-	-	-	-	
666	<i>Eucalyptus crebra</i>	Narrow Leaf Ironbark	320		320	24.0	7.0	3.8	2.1	Regular	-	-	-	-	-	-	Typical	-	-	-	-	Typical	-	-	-	-	-	-	
667	<i>Corymbia citriodora</i>	Spotted Gum	420		420	22.0	6.0	5.0	2.3	Regular	-	-	Thinning	Die-back	-	-	Poor	-	-	-	-	Typical	-	-	-	-	-	-	
668	<i>Corymbia citriodora</i>	Spotted Gum	290		290	18.0	6.0	3.5	2.0	Regular	-	-	Thinning	Die-back	-	-	Poor	-	-	-	-	Typical	-	-	-	-	-	-	
669	<i>Corymbia citriodora</i>	Spotted Gum	330		330	20.0	6.0	4.0	2.1	Regular	-	-	-	-	-	-	Typical	-	-	-	-	Typical	-	-	-	-	-	-	
670	<i>Corymbia citriodora</i>	Spotted Gum	510		510	32.0	9.0	6.1	2.5	Regular	-	-	-	Die-back	-	-	Typical	-	-	-	-	Typical	-	-	-	Small	-	-	
671	<i>Corymbia citriodora</i>	Spotted Gum	270		270	19.0	7.0	3.2	1.9	Regular	-	-	-	-	-	-	Typical	-	-	-	-	Typical	-	-	-	-	-	-	
672	<i>Corymbia citriodora</i>	Spotted Gum	230		230	15.0	7.0	2.8	1.8	Regular	-	-	-	-	-	-	Typical	-	-	-	-	Typical	-	-	-	-	Termites	-	
673	<i>Corymbia citriodora</i>	Spotted Gum	300		300	14.0	7.0	3.6	2.0	Regular	-	-	-	-	-	-	Typical	-	-	-	-	Typical	-	-	-	-	-	-	
674	<i>Eucalyptus crebra</i>	Narrow Leaf Ironbark	270		270	13.0	7.0	3.2	1.9	Regular	-	-	-	Die-back	-	-	Poor	-	-	-	-	Typical	-	-	-	-	-	-	
675	<i>Corymbia citriodora</i>	Spotted Gum	270		270	17.0	6.0	3.2	1.9	Regular	-	-	-	-	-	-	Typical	-	-	-	-	Typical	-	-	-	-	-	-	

Tree Schedule																													
6207 Flagstone West Estate, Jimboomba (Peet Flagstone City Pty Ltd)																													
31/10/2014																													
Specimen Details										Canopy Condition Details							Trunk Condition Details					Fauna Details and Habitat Value							
Tree ID	Botanical Name	Common Name	Trunk DBH (mm)	Additional Trunks DBH (mm)	Total DBH (mm) [AS 4970-2009]	Height (m)	Spread (m)	Tree Protection Zone (m)	Structural Root Zone (m)	Canopy Form	Spreading	Seeding	Thinning	Die-Back	Epicormic Growth	Lopped	Canopy Health	Leaning	Vines	Trunk Damage	Fire Damage	Trunk Health	Scats	Scratches	Hollows	Nest	Termites	Habitat Value	Additional Notes
676	<i>Eucalyptus siderophloia</i>	Grey Ironbark	350		350	12.0	6.0	4.2	2.1	Regular	-	-	-	Die-back	-	-	Typical	-	-	-	-	Typical	-	-	-	-	-	-	
677	<i>Corymbia citriodora</i>	Spotted Gum	270		270	11.0	7.0	3.2	1.9	Regular	-	-	-	-	-	-	Typical	-	-	-	-	Typical	-	-	-	-	-	-	
678	<i>Corymbia citriodora</i>	Spotted Gum	290		290	16.0	7.0	3.5	2.0	Regular	-	-	-	Die-back	-	-	Typical	-	-	-	-	Typical	-	-	-	-	-	-	
679	<i>Eucalyptus tereticornis</i>	Forest Red Gum	270		270	12.0	6.0	3.2	1.9	Regular	-	-	-	-	-	-	Typical	-	-	-	-	Typical	-	-	-	-	-	-	
680	<i>Corymbia citriodora</i>	Spotted Gum	210		210	12.0	5.0	2.5	1.7	Regular	-	-	-	Die-back	-	-	Typical	-	-	-	-	Typical	-	-	-	-	-	-	
681	<i>Corymbia citriodora</i>	Spotted Gum	280		280	12.0	8.0	3.4	1.9	Regular	-	-	Thinning	-	-	-	Typical	-	-	-	-	Typical	-	-	-	-	-	-	
682	<i>Eucalyptus tereticornis</i>	Forest Red Gum	330		330	14.0	9.0	4.0	2.1	One-sided	-	-	Thinning	Die-back	-	-	Poor		-	-	-	-	Typical	-	-	-	-	-	
683	<i>Corymbia citriodora</i>	Spotted Gum	260		260	10.0	6.0	3.1	1.9	Regular	-	-	-	-	-	-	Typical	-	-	-	-	Typical	-	-	-	-	Termites	-	
684	<i>Eucalyptus siderophloia</i>	Grey Ironbark	420		420	13.0	8.0	5.0	2.3	Regular	-	-	Thinning	Die-back	-	-	Poor	-	-	Trunk Dmg.	-	Poor	-	-	-	-	-	-	
685	<i>Corymbia citriodora</i>	Spotted Gum	300		300	15.0	5.0	3.6	2.0		-	-	-	-	-	-	Typical	-	-	-	-	Typical	-	-	-	-	-	-	
686	<i>Eucalyptus tereticornis</i>	Forest Red Gum	280		280	16.0	6.0	3.4	1.9	Regular	-	-	Thinning	-	-	-	Typical	-	-	-	-	Typical	-	-	-	-	-	-	
687	<i>Eucalyptus tereticornis</i>	Forest Red Gum	330		330	16.0	8.0	4.0	2.1	Regular	-	-	Thinning	-	-	-	Typical	-	-	-	-	Typical	-	-	-	-	-	-	
688	<i>Corymbia citriodora</i>	Spotted Gum	300		300	15.0	9.0	3.6	2.0	Regular	-	-	-	-	-	-	Typical	-	-	-	-	Typical	-	-	-	-	-	-	
689	<i>Eucalyptus tereticornis</i>	Forest Red Gum	240		240	19.0	3.0	2.9	1.8	Regular	-	-	-	Die-back	-	-	Typical	-	-	-	-	Typical	-	-	-	-	-	-	
690	<i>Corymbia citriodora</i>	Spotted Gum	160		160	7.0	2.0	1.9	1.5	Regular	-	-	-	-	-	-	Typical	-	-	-	-	Typical	-	-	-	-	-	-	
691	<i>Corymbia citriodora</i>	Spotted Gum	370		370	18.0	10.0	4.4	2.2	Regular	-	-	-	Die-back	-	-	Typical	-	-	-	-	Typical	-	-	-	-	-	-	
692	<i>Corymbia tessellaris</i>	Moreton Bay Ash	240	140	278	14.0	7.0	3.3	1.9	Regular	-	-	Thinning	-	-	-	Typical	-	-	-	-	Typical	-	-	-	-	-	-	
693	<i>Corymbia citriodora</i>	Spotted Gum	440		440	19.0	10.0	5.3	2.3	Regular	-	-	-	-	-	-	Typical	-	-	-	-	Typical	-	-	-	-	-	-	
694	<i>Eucalyptus tereticornis</i>	Forest Red Gum	330		330	18.0	6.0	4.0	2.1	Regular	-	-	Thinning	Die-back	-	-	Poor	-	-	-	-	Typical	-	-	-	-	-	-	
695	<i>Eucalyptus moluccana</i>	Gum Topped Box	370		370	13.0	10.0	4.4	2.2	Regular	-	-	Thinning	-	-	-	Typical	-	-	-	-	Typical	-	-	-	-	-	-	
696	<i>Eucalyptus moluccana</i>	Gum Topped Box	670		670	21.0	15.0	8.0	2.8	Regular	-	-	-	-	-	-	Typical	-	-	-	-	Typical	-	-	-	-	-	-	
697	<i>Eucalyptus tereticornis</i>	Forest Red Gum	220		220	11.0	5.0	2.6	1.8	One-sided	-	-	-	-	-	-	Typical	-	-	-	-	Typical	-	-	-	-	-	-	
698	<i>Eucalyptus tereticornis</i>	Forest Red Gum	170		170	12.0	4.0	2.0	1.6	Regular	-	-	Thinning	Die-back	-	-	Typical	-	-	-	-	Typical	-	-	-	-	-	-	
699	<i>Eucalyptus tereticornis</i>	Forest Red Gum	150		150	10.0	3.0	1.8	1.5	Regular	-	-	Thinning	-	-	-	Typical	-	-	-	-	Typical	-	-	-	-	-	-	
700	<i>Eucalyptus tereticornis</i>	Forest Red Gum	130		130	7.0	3.0	1.6	1.4	Regular	-	-	Thinning	-	-	-	Typical	-	-	-	-	Typical	-	-	-	-	-	-	

Tree Schedule																													
6207 Flagstone West Estate, Jimboomba (Peet Flagstone City Pty Ltd)																													
31/10/2014																													
Specimen Details										Canopy Condition Details							Trunk Condition Details					Fauna Details and Habitat Value							
Tree ID	Botanical Name	Common Name	Trunk DBH (mm)	Additional Trunks DBH (mm)	Total DBH (mm) [AS 4970-2009]	Height (m)	Spread (m)	Tree Protection Zone (m)	Structural Root Zone (m)	Canopy Form	Spreading	Seeding	Thinning	Die-Back	Epicormic Growth	Lopped	Canopy Health	Leaning	Vines	Trunk Damage	Fire Damage	Trunk Health	Scats	Scratches	Hollows	Nest	Termites	Habitat Value	Additional Notes
701	Corymbia citriodora	Spotted Gum	210		210	13.0	3.0	2.5	1.7	Regular	-	-	-	-	-	-	Poor	-	-	-	-	Typical	-	-	-	-	-	-	
702	Eucalyptus tereticornis	Forest Red Gum	160		160	11.0	2.0	1.9	1.5	Regular	-	-	Thinning	Die-back	-	-	Poor	-	-	-	-	Typical	-	-	-	-	-	-	
703	Corymbia intermedia	Pink Bloodwood	140		140	7.0	2.0	1.7	1.4	Regular	-	-	Thinning	-	-	-	Typical	-	-	-	-	Typical	-	-	-	-	-	-	
704	Eucalyptus tereticornis	Forest Red Gum	290		290	17.0	6.0	3.5	2.0	Regular	-	-	Thinning	-	-	-	Poor	-	-	-	-	Typical	-	-	-	-	-	-	
705	Eucalyptus crebra	Narrow Leaf Ironbark	260		260	8.0	6.0	3.1	1.9	Regular	-	-	Thinning	-	-	-	Typical	-	-	-	-	Typical	-	-	-	-	Termites	-	
706	Eucalyptus siderophloia	Grey Ironbark	230		230	14.0	7.0	2.8	1.8	Regular	-	-	-	-	-	-	Typical	-	-	-	-	Typical	-	-	-	-	-	-	
707	Corymbia citriodora	Spotted Gum	250		250	13.0	12.0	3.0	1.8	Regular	-	-	-	Die-back	-	-	Typical	-	-	-	-	Typical	-	-	-	-	Termites	-	
708	Corymbia citriodora	Spotted Gum	370		370	16.0	7.0	4.4	2.2	Regular	-	-	-	Die-back	-	-	Typical	-	-	-	-	Typical	-	-	-	-	-	-	
709	Corymbia citriodora	Spotted Gum	340		340	18.0	9.0	4.1	2.1	Regular	-	-	-	-	-	-	Typical	-	-	-	-	Typical	-	-	-	-	Termites	-	
710	Corymbia citriodora	Spotted Gum	290		290	13.0	9.0	3.5	2.0	Regular	-	-	Thinning	Die-back	-	-	Poor	-	-	-	-	Typical	-	-	-	-	-	-	
711	Eucalyptus siderophloia	Grey Ironbark	240		240	11.0	6.0	2.9	1.8	Regular	-	-	Thinning	Die-back	-	-	Poor	-	-	-	-	Typical	-	-	-	-	-	-	
712	Corymbia citriodora	Spotted Gum	400		400	18.0	9.0	4.8	2.3	Regular	-	-	-	Die-back	-	-	Typical	-	-	-	-	Typical	-	-	-	-	-	-	
713	Corymbia citriodora	Spotted Gum	340		340	14.0	9.0	4.1	2.1	Regular	-	-	-	-	-	-	Typical	-	-	-	-	Typical	-	-	-	-	-	-	
714	Eucalyptus crebra	Narrow Leaf Ironbark	190		190	13.0	6.0	2.3	1.6	One-sided	-	-	-	-	-	-	Typical	-	-	-	-	Typical	-	-	-	-	-	-	
715	Corymbia citriodora	Spotted Gum	320		320	15.0	9.0	3.8	2.1	Regular	-	-	-	Die-back	-	-	Typical	-	-	-	-	Typical	-	-	-	-	-	-	
716	Corymbia citriodora	Spotted Gum	300		300	18.0	10.0	3.6	2.0	Regular	-	-	-	Die-back	-	-	Typical	-	-	-	-	Typical	-	-	-	-	-	-	
717	Corymbia citriodora	Spotted Gum	240		240	14.0	10.0	2.9	1.8	Regular	-	-	Thinning	Die-back	-	-	Poor	-	-	-	-	Typical	-	-	-	-	-	-	
718	Corymbia citriodora	Spotted Gum	390		390	20.0	8.0	4.7	2.2	Regular	-	-	-	Die-back	-	-	Typical	-	-	-	-	Typical	-	-	-	-	-	-	
719	Corymbia citriodora	Spotted Gum	250		250	18.0	8.0	3.0	1.8	Regular	-	-	-	Die-back	-	-	Typical	-	-	-	-	Typical	-	-	-	-	-	-	
720	Corymbia citriodora	Spotted Gum	210		210	11.0	6.0	2.5	1.7	Regular	-	-	-	Die-back	-	-	Typical	-	-	-	-	Typical	-	-	-	-	-	-	
721	Corymbia citriodora	Spotted Gum	250		250	13.0	6.0	3.0	1.8	One-sided	-	-	-	Die-back	-	-	Typical	-	-	-	-	Typical	-	-	-	-	-	-	
722	Corymbia citriodora	Spotted Gum	320		320	18.0	8.0	3.8	2.1	Regular	-	-	-	Die-back	-	-	Typical	-	-	-	-	Typical	-	-	-	-	-	-	
723	Corymbia citriodora	Spotted Gum	260		260	15.0	9.0	3.1	1.9	Regular	-	-	-	Die-back	-	-	Poor	-	-	-	-	Typical	-	-	-	-	-	-	
724	Eucalyptus tereticornis	Forest Red Gum	270		270	17.0	5.0	3.2	1.9	Regular	-	-	-	-	-	-	Typical	-	-	-	-	Typical	-	-	-	-	-	-	
725	Eucalyptus tereticornis	Forest Red Gum	260		260	18.0	5.0	3.1	1.9	Regular	-	-	-	-	Epicormic	-	Poor	-	-	-	-	Typical	-	-	-	-	-	-	

Tree Schedule
6207 Flagstone West Estate, Jimboomba (Peet Flagstone City Pty Ltd)
31/10/2014

Specimen Details										Canopy Condition Details							Trunk Condition Details					Fauna Details and Habitat Value						Additional Notes
Tree ID	Botanical Name	Common Name	Trunk DBH (mm)	Additional Trunks DBH (mm)	Total DBH (mm) [AS 4970-2009]	Height (m)	Spread (m)	Tree Protection Zone (m)	Structural Root Zone (m)	Canopy Form	Spreading Seeding	Thinning	Die-Back	Epicormic Growth	Lopped	Canopy Health	Leaning	Vines	Trunk Damage	Fire Damage	Trunk Health	Scats	Scratches	Hollows	Nest	Termites	Habitat Value	
726	<i>Eucalyptus crebra</i>	Narrow Leaf Ironbark	250		250	10.0	6.0	3.0	1.8	Regular	-	-	-	-	-	Typical	-	-	-	-	Typical	-	-	-	-	-	-	
727	<i>Corymbia citriodora</i>	Spotted Gum	270		270	18.0	7.0	3.2	1.9	Regular	-	-	-	-	-	Typical	-	-	-	-	Typical	-	-	-	-	-	-	
728	<i>Corymbia citriodora</i>	Spotted Gum	260		260	12.0	5.0	3.1	1.9	Regular	-	-	-	Die-back	-	Typical	-	-	-	-	Typical	-	-	-	-	-	-	
729	<i>Corymbia citriodora</i>	Spotted Gum	390		390	13.0	7.0	4.7	2.2	Regular	-	-	-	Die-back	-	Typical	-	-	Trunk Dmg.	-	Typical	-	-	-	-	-	-	
730	<i>Corymbia citriodora</i>	Spotted Gum	230		230	16.0	6.0	2.8	1.8	One-sided	-	-	-	-	-	Typical	-	-	-	-	Typical	-	-	-	-	-	-	
731	<i>Corymbia citriodora</i>	Spotted Gum	190		190	17.0	5.0	2.3	1.6	Regular	-	-	-	-	-	Typical	-	-	-	-	Typical	-	-	-	-	-	-	
732	<i>Eucalyptus siderophloia</i>	Grey Ironbark	190		190	12.0	5.0	2.3	1.6	Regular	-	-	-	Die-back	-	Typical	-	-	-	-	Typical	-	-	-	-	-	-	
733	<i>Corymbia citriodora</i>	Spotted Gum	200		200	13.0	6.0	2.4	1.7	Regular	-	-	-	-	-	Typical	-	-	-	-	Typical	-	-	-	-	-	-	
734	<i>Corymbia citriodora</i>	Spotted Gum	250		250	18.0	8.0	3.0	1.8	Regular	-	-	-	Die-back	-	Typical	-	-	-	-	Typical	-	-	-	-	-	-	
735	<i>Eucalyptus tereticornis</i>	Forest Red Gum	310		310	15.0	5.0	3.7	2.0	Regular	-	-	Thinning	Die-back	-	Poor	-	-	Trunk Dmg.	-	Typical	-	-	-	-	-	-	
736	<i>Corymbia citriodora</i>	Spotted Gum	250		250	18.0	7.0	3.0	1.8	Regular	-	-	-	Die-back	-	Typical	-	-	-	-	Typical	-	-	-	-	-	-	
737	<i>Corymbia citriodora</i>	Spotted Gum	660		660	19.0	10.0	7.9	2.8	Regular	-	-	-	-	-	Typical	-	-	-	-	Typical	-	-	-	-	-	-	
738	<i>Eucalyptus tereticornis</i>	Forest Red Gum	710		710	20.0	11.0	8.5	2.9	Regular	-	-	Thinning	-	-	Typical	-	-	-	-	Typical	-	-	-	-	-	-	
739	<i>Eucalyptus tereticornis</i>	Forest Red Gum	350		350	18.0	9.0	4.2	2.1	Regular	-	-	-	-	-	Typical	-	-	-	-	Typical	-	-	-	-	-	-	
740	<i>Corymbia citriodora</i>	Spotted Gum	270		270	13.0	5.0	3.2	1.9	Regular	-	-	-	Die-back	-	Typical	-	-	-	-	Typical	-	-	-	-	-	-	
741	<i>Eucalyptus tereticornis</i>	Forest Red Gum	260		260	17.0	6.0	3.1	1.9	Regular	-	-	-	-	-	Typical	-	-	Trunk Dmg.	-	Typical	-	-	-	-	-	-	
742	<i>Eucalyptus tereticornis</i>	Forest Red Gum	320		320	12.0	4.0	3.8	2.1	Regular	-	-	-	-	-	Typical	-	-	-	-	Typical	-	-	-	-	Termites	-	
743	<i>Corymbia citriodora</i>	Spotted Gum	260		260	14.0	3.0	3.1	1.9	Regular	-	-	Thinning	Die-back	-	Poor	-	-	Trunk Dmg.	-	Typical	-	-	-	-	-	-	
744	<i>Eucalyptus siderophloia</i>	Grey Ironbark	320		320	18.0	9.0	3.8	2.1	Regular	-	-	-	Die-back	-	Typical	-	-	Trunk Dmg.	-	Typical	-	-	-	-	-	-	
745	<i>Corymbia citriodora</i>	Spotted Gum	330		330	19.0	9.0	4.0	2.1	Regular	-	-	-	Die-back	-	Typical	-	-	-	-	Typical	-	-	-	-	-	-	
746	<i>Eucalyptus siderophloia</i>	Grey Ironbark	310		310	13.0	9.0	3.7	2.0	Regular	-	-	-	-	-	Typical	-	-	Trunk Dmg.	-	Typical	-	-	-	-	-	-	
747	<i>Eucalyptus siderophloia</i>	Grey Ironbark	330		330	18.0	10.0	4.0	2.1	Regular	-	-	-	-	-	Typical	-	-	-	-	Typical	-	-	-	-	-	-	
748	<i>Eucalyptus siderophloia</i>	Grey Ironbark	400		400	18.0	8.0	4.8	2.3	Regular	-	-	-	-	-	Typical	-	-	Trunk Dmg.	-	Typical	-	-	-	-	-	-	
749	<i>Eucalyptus siderophloia</i>	Grey Ironbark	480		480	17.0	12.0	5.8	2.4	Regular	-	-	-	Die-back	-	Typical	-	-	Trunk Dmg.	-	Typical	-	-	-	-	-	-	
750	<i>Eucalyptus siderophloia</i>	Grey Ironbark	280		280	11.0	6.0	3.4	1.9	Regular	-	-	-	Die-back	-	Typical	-	-	Trunk Dmg.	-	Poor	-	-	-	-	-	-	

Tree Schedule																													
6207 Flagstone West Estate, Jimboomba (Peet Flagstone City Pty Ltd)																													
31/10/2014																													
Specimen Details										Canopy Condition Details							Trunk Condition Details					Fauna Details and Habitat Value							
Tree ID	Botanical Name	Common Name	Trunk DBH (mm)	Additional Trunks DBH (mm)	Total DBH (mm) [AS 4970-2009]	Height (m)	Spread (m)	Tree Protection Zone (m)	Structural Root Zone (m)	Canopy Form	Spreading	Seeding	Thinning	Die-Back	Epicormic Growth	Lopped	Canopy Health	Leaning	Vines	Trunk Damage	Fire Damage	Trunk Health	Scats	Scratches	Hollows	Nest	Termites	Habitat Value	Additional Notes
751	<i>Corymbia citriodora</i>	Spotted Gum	290		290	14.0	6.0	3.5	2.0	Regular	-	-	-	Die-back	-	-	Poor	-	-	-	-	Typical	-	-	-	-	-	-	
752	<i>Eucalyptus siderophloia</i>	Grey Ironbark	250		250	10.0	4.0	3.0	1.8	Regular	-	-	-	-	-	-	Typical	-	-	Trunk Dmg.	-	Typical	-	-	-	-	-	-	
753	<i>Corymbia citriodora</i>	Spotted Gum	280		280	15.0	7.0	3.4	1.9	Regular	-	-	-	-	-	-	Typical	-	-	Trunk Dmg.	-	Typical	-	-	-	-	-	-	
754	<i>Corymbia citriodora</i>	Spotted Gum	330		330	15.0	7.0	4.0	2.1	Regular	-	-	-	-	-	-	Typical	-	-	-	-	Typical	-	-	-	-	-	-	
755	<i>Eucalyptus siderophloia</i>	Grey Ironbark	210		210	12.0	6.0	2.5	1.7	Regular	-	-	-	Die-back	-	-	Typical	-	-	Trunk Dmg.	-	Typical	-	-	-	-	-	-	
756	<i>Corymbia citriodora</i>	Spotted Gum	200	130	239	12.0	5.0	2.9	1.8	Regular	-	-	-	-	-	-	Typical	-	-	Trunk Dmg.	-	Typical	-	-	-	-	Termites	-	
757	<i>Eucalyptus siderophloia</i>	Grey Ironbark	360		360	18.0	9.0	4.3	2.2	Regular	-	-	-	Die-back	-	-	Typical	-	-	Trunk Dmg.	-	Typical	-	-	-	-	-	-	
758	<i>Eucalyptus crebra</i>	Narrow Leaf Ironbark	280		280	15.0	8.0	3.4	1.9	Regular	-	-	-	Die-back	-	-	Typical	-	-	Trunk Dmg.	-	Typical	-	-	-	-	-	-	
759	<i>Corymbia citriodora</i>	Spotted Gum	330		330	19.0	7.0	4.0	2.1	Regular	-	-	-	-	-	-	Typical	-	-	-	-	Typical	-	-	-	-	-	-	
760	<i>Eucalyptus siderophloia</i>	Grey Ironbark	210		210	12.0	8.0	2.5	1.7	Regular	-	-	-	-	-	-	Typical	-	-	-	-	Typical	-	-	-	-	-	-	
761	<i>Corymbia citriodora</i>	Spotted Gum	240		240	17.0	4.0	2.9	1.8	One-sided	-	-	-	Die-back	-	-	Typical	-	-	Trunk Dmg.	-	Typical	-	-	-	-	-	-	
762	<i>Eucalyptus crebra</i>	Narrow Leaf Ironbark	220		220	17.0	3.0	2.6	1.8	Regular	-	-	Thinning	Die-back	Epicormic	-	Poor	-	-	Trunk Dmg.	-	Poor	-	-	-	-	-	-	
763	<i>Corymbia citriodora</i>	Spotted Gum	390		390	18.0	9.0	4.7	2.2	Regular	-	-	-	-	-	-	Typical	-	-	-	-	Typical	-	-	-	-	-	-	
764	<i>Corymbia citriodora</i>	Spotted Gum	330		330	19.0	9.0	4.0	2.1	Regular	-	-	-	Die-back	-	-	Typical	-	-	-	-	Typical	-	-	-	-	-	-	
765	<i>Angophora leiocarpa</i>	Smooth Bark Apple	370		370	17.0	10.0	4.4	2.2	Regular	-	-	-	Die-back	-	-	Typical	-	-	Trunk Dmg.	-	Typical	-	-	-	-	-	-	
766	<i>Eucalyptus tereticornis</i>	Forest Red Gum	350		350	15.0	9.0	4.2	2.1	Regular	-	-	-	-	-	-	Typical	-	-	-	-	Typical	-	-	-	-	-	-	
767	<i>Eucalyptus tereticornis</i>	Forest Red Gum	340		340	16.0	8.0	4.1	2.1	Regular	-	-	-	-	-	-	Typical	-	-	Trunk Dmg.	-	Typical	-	-	-	-	-	-	
768	<i>Lophostemon suaveolens</i>	Swamp Box	210		210	6.0	3.0	2.5	1.7	Regular	-	-	Thinning	Die-back	-	-	Poor	-	-	Trunk Dmg.	-	Typical	-	-	-	-	-	-	
769	<i>Corymbia citriodora</i>	Spotted Gum	340		340	15.0	9.0	4.1	2.1	Regular	-	-	-	-	-	-	Typical	-	-	-	-	Typical	-	-	-	-	-	-	
770	<i>Eucalyptus crebra</i>	Narrow Leaf Ironbark	350		350	18.0	5.0	4.2	2.1	Regular	-	-	Thinning	Die-back	-	-	Poor	-	-	Trunk Dmg.	-	Typical	-	-	-	-	-	-	
771	<i>Angophora leiocarpa</i>	Smooth Bark Apple	420		420	21.0	15.0	5.0	2.3	Regular	-	-	-	-	-	-	Typical	-	-	Trunk Dmg.	-	Typical	-	-	-	-	-	-	
772	<i>Corymbia citriodora</i>	Spotted Gum	270		270	12.0	5.0	3.2	1.9	Regular	-	-	Thinning	Die-back	Epicormic	-	Typical	-	-	-	-	Typical	-	-	-	-	-	-	
773	<i>Corymbia citriodora</i>	Spotted Gum	210	110	237	12.0	5.0	2.8	1.8	Regular	-	-	-	-	-	-	Typical	-	-	-	-	Typical	-	-	-	-	-	-	
774	<i>Corymbia citriodora</i>	Spotted Gum	190		190	11.0	2.0	2.3	1.6	Regular	-	-	-	-	-	-	Typical	-	-	-	-	Typical	-	-	-	-	-	-	
775	<i>Eucalyptus siderophloia</i>	Grey Ironbark	400		400	19.0	8.0	4.8	2.3	Regular	-	-	-	-	-	-	Typical	-	-	-	-	Typical	-	-	-	-	-	-	

Tree Schedule
6207 Flagstone West Estate, Jimboomba (Peet Flagstone City Pty Ltd)
31/10/2014

Specimen Details										Canopy Condition Details							Trunk Condition Details					Fauna Details and Habitat Value						Additional Notes	
Tree ID	Botanical Name	Common Name	Trunk DBH (mm)	Additional Trunks DBH (mm)	Total DBH (mm) [AS 4970-2009]	Height (m)	Spread (m)	Tree Protection Zone (m)	Structural Root Zone (m)	Canopy Form	Spreading	Seeding	Thinning	Die-Back	Epicormic Growth	Lopped	Canopy Health	Leaning	Vines	Trunk Damage	Fire Damage	Trunk Health	Scats	Scratches	Hollows	Nest	Termites		Habitat Value
776	<i>Eucalyptus tereticornis</i>	Forest Red Gum	300	120	323	14.0	5.0	3.9	2.1	Regular	-	-	-	-	-	-	Typical	-	-	-	-	Typical	-	-	-	-	-	-	
777	<i>Eucalyptus siderophloia</i>	Grey Ironbark	250		250	14.0	9.0	3.0	1.8	Regular	-	-	-	-	-	-	Typical	-	-	Trunk Dmg.	-	Typical	-	-	-	-	-	-	
778	<i>Eucalyptus tereticornis</i>	Forest Red Gum	250		250	15.0	8.0	3.0	1.8	Regular	-	-	-	-	-	-	Typical	-	-	-	-	Typical	-	-	-	-	-	-	
779	<i>Eucalyptus siderophloia</i>	Grey Ironbark	340		340	16.0	8.0	4.1	2.1	Regular	-	-	-	Die-back	-	-	Typical	-	-	Trunk Dmg.	-	Typical	-	-	-	-	-	-	
780	<i>Corymbia citriodora</i>	Spotted Gum	280		280	17.0	7.0	3.4	1.9	Regular	-	-	-	Die-back	-	-	Typical	-	-	Trunk Dmg.	-	Typical	-	-	-	-	-	-	
781	<i>Eucalyptus siderophloia</i>	Grey Ironbark	320		320	16.0	7.0	3.8	2.1	Regular	-	-	-	Die-back	-	-	Typical	-	-	Trunk Dmg.	-	Typical	-	-	-	-	-	-	
782	<i>Corymbia citriodora</i>	Spotted Gum	380		380	20.0	12.0	4.6	2.2	Regular	-	-	-	Die-back	-	-	Typical	-	-	-	-	Typical	-	-	-	-	-	-	
783	<i>Eucalyptus siderophloia</i>	Grey Ironbark	300		300	15.0	10.0	3.6	2.0	Regular	-	-	Thinning	Die-back	-	-	Poor	-	-	Trunk Dmg.	-	Poor	-	-	-	-	-	-	
784	<i>Eucalyptus siderophloia</i>	Grey Ironbark	220		220	10.0	4.0	2.6	1.8	Regular	-	-	-	Die-back	-	-	Typical	-	-	-	-	Typical	-	-	-	-	-	-	
785	<i>Eucalyptus siderophloia</i>	Grey Ironbark	270		270	18.0	9.0	3.2	1.9	Regular	-	-	-	Die-back	-	-	Typical	-	-	-	-	Typical	-	-	-	-	-	-	
786	<i>Eucalyptus siderophloia</i>	Grey Ironbark	370		370	15.0	11.0	4.4	2.2	Regular	-	-	-	Die-back	-	-	Typical	-	-	-	-	Typical	-	-	-	-	-	-	
787	<i>Eucalyptus siderophloia</i>	Grey Ironbark	280		280	12.0	7.0	3.4	1.9	Regular	-	-	-	Die-back	-	-	Typical	-	-	Trunk Dmg.	-	Typical	-	-	-	-	-	-	
788	<i>Corymbia citriodora</i>	Spotted Gum	260		260	14.0	8.0	3.1	1.9	Regular	-	-	-	Die-back	-	-	Typical	-	-	-	-	Typical	-	-	-	-	-	-	
789	<i>Corymbia citriodora</i>	Spotted Gum	350		350	21.0	7.0	4.2	2.1	Regular	-	-	-	-	-	-	Typical	-	-	-	-	Typical	-	-	-	-	-	-	
790	<i>Corymbia citriodora</i>	Spotted Gum	270		270	12.0	7.0	3.2	1.9	Regular	-	-	-	Die-back	-	-	Typical	-	-	Trunk Dmg.	-	Typical	-	-	-	-	-	-	
791	<i>Corymbia citriodora</i>	Spotted Gum	290		290	19.0	8.0	3.5	2.0	Regular	-	-	-	Die-back	-	-	Typical	-	-	-	-	Typical	-	-	-	-	-	-	
792	<i>Corymbia citriodora</i>	Spotted Gum	290		290	19.0	7.0	3.5	2.0	Regular	-	-	-	Die-back	-	-	Typical	-	-	-	-	Typical	-	-	-	-	-	-	
793	<i>Corymbia citriodora</i>	Spotted Gum	270		270	13.0	6.0	3.2	1.9	Regular	-	-	-	-	-	-	Typical	-	-	-	-	Typical	-	-	-	-	-	-	
794	<i>Corymbia citriodora</i>	Spotted Gum	310		310	17.0	7.0	3.7	2.0	Regular	-	-	-	-	-	-	Typical	-	-	Trunk Dmg.	-	Typical	-	-	-	-	-	-	
795	<i>Corymbia citriodora</i>	Spotted Gum	270		270	17.0	7.0	3.2	1.9	Regular	-	-	-	-	-	-	Typical	-	-	-	-	Typical	-	-	-	-	-	-	
796	<i>Corymbia citriodora</i>	Spotted Gum	250		250	10.0	5.0	3.0	1.8	Regular	-	-	-	Die-back	-	-	Typical	-	-	-	-	Typical	-	-	-	-	-	-	
797	<i>Eucalyptus crebra</i>	Narrow Leaf Ironbark	290		290	13.0	6.0	3.5	2.0	Regular	-	-	-	-	-	-	Typical	-	-	-	-	Typical	-	-	-	-	-	-	
798	<i>Eucalyptus crebra</i>	Narrow Leaf Ironbark	300		300	14.0	5.0	3.6	2.0	Regular	-	-	-	Die-back	-	-	Typical	-	-	Trunk Dmg.	-	Typical	-	-	-	-	-	-	
799	<i>Corymbia tessellaris</i>	Moreton Bay Ash	220		220	15.0	6.0	2.6	1.8	Regular	-	-	-	-	-	-	Typical	-	-	-	-	Typical	-	-	-	-	-	-	
800	<i>Eucalyptus siderophloia</i>	Grey Ironbark	270		270	19.0	8.0	3.2	1.9	Regular	-	-	Thinning	Die-back	-	-	Typical	-	-	Trunk Dmg.	-	Typical	-	-	-	-	-	-	

Tree Schedule																													
6207 Flagstone West Estate, Jimboomba (Peet Flagstone City Pty Ltd)																													
31/10/2014																													
Specimen Details										Canopy Condition Details							Trunk Condition Details					Fauna Details and Habitat Value							
Tree ID	Botanical Name	Common Name	Trunk DBH (mm)	Additional Trunks DBH (mm)	Total DBH (mm) [AS 4970-2009]	Height (m)	Spread (m)	Tree Protection Zone (m)	Structural Root Zone (m)	Canopy Form	Spreading	Seeding	Thinning	Die-Back	Epicormic Growth	Lopped	Canopy Health	Leaning	Vines	Trunk Damage	Fire Damage	Trunk Health	Scats	Scratches	Hollows	Nest	Termites	Habitat Value	Additional Notes
801	<i>Eucalyptus crebra</i>	Narrow Leaf Ironbark	300		300	18.0	6.0	3.6	2.0	Regular	-	-	Thinning	Die-back	-	-	Typical	-	-	Trunk Dmg.	-	Typical	-	-	-	-	-	-	
802	<i>Corymbia tessellaris</i>	Moreton Bay Ash	240	230	332	14.0	8.0	4.0	2.1	Regular	-	-	-	-	-	-	Typical	-	-	Trunk Dmg.	-	Typical	-	-	-	-	-	-	
803	<i>Corymbia citriodora</i>	Spotted Gum	340		340	22.0	9.0	4.1	2.1	Regular	-	-	-	-	-	-	Typical	-	-	Trunk Dmg.	-	Typical	-	-	-	-	-	-	
804	<i>Eucalyptus siderophloia</i>	Grey Ironbark	310		310	19.0	8.0	3.7	2.0	Regular	-	-	-	Die-back	-	-	Typical	-	-	-	-	Typical	-	-	-	-	-	-	
805	<i>Corymbia tessellaris</i>	Moreton Bay Ash	200		200	15.0	4.0	2.4	1.7	Regular	-	-	-	-	-	-	Typical	-	-	-	-	Typical	-	-	-	-	-	-	
806	<i>Corymbia citriodora</i>	Spotted Gum	320		320	15.0	6.0	3.8	2.1	Regular	-	-	-	-	-	-	Typical	-	-	-	-	Typical	-	-	-	-	-	-	
807	<i>Eucalyptus crebra</i>	Narrow Leaf Ironbark	280		280	17.0	6.0	3.4	1.9	Regular	-	-	-	Die-back	-	-	Typical	-	-	Trunk Dmg.	-	Typical	-	-	-	-	-	-	
808	<i>Eucalyptus siderophloia</i>	Grey Ironbark	370		370	15.0	5.0	4.4	2.2	Regular	-	-	-	Die-back	-	-	Typical	-	-	Trunk Dmg.	-	Typical	-	-	-	-	-	-	
809	<i>Eucalyptus crebra</i>	Narrow Leaf Ironbark	310		310	13.0	6.0	3.7	2.0	Regular	-	-	-	Die-back	-	-	Typical	-	-	-	-	Typical	-	-	-	-	-	-	
810	<i>Eucalyptus siderophloia</i>	Grey Ironbark	360		360	17.0	8.0	4.3	2.2	Regular	-	-	Thinning	Die-back	-	-	Typical	-	-	-	-	Typical	-	-	-	-	-	-	
811	<i>Corymbia citriodora</i>	Spotted Gum	320		320	21.0	10.0	3.8	2.1	Regular	-	-	-	-	-	-	Typical	-	-	-	-	Typical	-	-	-	-	Termites	-	
812	<i>Eucalyptus siderophloia</i>	Grey Ironbark	230		230	15.0	6.0	2.8	1.8	Regular	-	-	Thinning	-	-	-	Typical	-	-	-	-	Typical	-	-	-	-	-	-	
813	<i>Eucalyptus siderophloia</i>	Grey Ironbark	290		290	20.0	7.0	3.5	2.0	Regular	-	-	-	-	-	-	Typical	-	-	Trunk Dmg.	-	Typical	-	-	-	-	-	-	
814	<i>Corymbia citriodora</i>	Spotted Gum	330		330	19.0	9.0	4.0	2.1	Regular	-	-	-	-	-	-	Typical	-	-	-	-	Typical	-	-	-	-	-	-	
815	<i>Corymbia citriodora</i>	Spotted Gum	300		300	19.0	7.0	3.6	2.0	Regular	-	-	-	Die-back	-	-	Typical	-	-	Trunk Dmg.	-	Poor	-	-	-	-	-	-	
816	<i>Eucalyptus crebra</i>	Narrow Leaf Ironbark	240		240	19.0	10.0	2.9	1.8	Regular	-	-	-	-	-	-	Typical	-	-	Trunk Dmg.	-	Typical	-	-	-	-	-	-	
817	<i>Eucalyptus siderophloia</i>	Grey Ironbark	270		270	19.0	7.0	3.2	1.9	Regular	-	-	-	-	-	-	Typical	-	-	Trunk Dmg.	-	Typical	-	-	-	-	-	-	
818	<i>Eucalyptus siderophloia</i>	Grey Ironbark	240		240	17.0	7.0	2.9	1.8	Regular	-	-	-	-	-	-	Typical	-	-	Trunk Dmg.	-	Typical	-	-	-	-	-	-	
819	<i>Eucalyptus crebra</i>	Narrow Leaf Ironbark	280		280	20.0	7.0	3.4	1.9	Regular	-	-	Thinning	Die-back	-	-	Typical	-	-	Trunk Dmg.	-	Typical	-	-	-	-	-	-	
820	<i>Corymbia citriodora</i>	Spotted Gum	320		320	20.0	6.0	3.8	2.1	Regular	-	-	-	-	-	-	Typical	-	-	Trunk Dmg.	-	Typical	-	-	-	-	-	-	
821	<i>Corymbia citriodora</i>	Spotted Gum	300		300	20.0	9.0	3.6	2.0	Regular	-	-	-	-	-	-	Typical	-	-	-	-	Typical	-	-	-	-	-	-	
822	<i>Corymbia citriodora</i>	Spotted Gum	290		290	18.0	9.0	3.5	2.0	Regular	-	-	-	-	-	-	Typical	-	-	Trunk Dmg.	-	Typical	-	-	-	-	-	-	
823	<i>Corymbia citriodora</i>	Spotted Gum	250		250	17.0	7.0	3.0	1.8	One-sided	-	-	-	-	-	-	Typical	-	-	Trunk Dmg.	-	Typical	-	-	-	-	-	-	
824	<i>Corymbia citriodora</i>	Spotted Gum	240		240	18.0	4.0	2.9	1.8	Regular	-	-	-	-	-	-	Typical	-	-	-	-	Typical	-	-	-	-	-	-	
825	<i>Corymbia citriodora</i>	Spotted Gum	400		400	21.0	14.0	4.8	2.3	Regular	-	-	-	Die-back	-	-	Typical	-	-	-	-	Typical	-	-	-	-	-	-	

Tree Schedule
6207 Flagstone West Estate, Jimboomba (Peet Flagstone City Pty Ltd)
31/10/2014

Specimen Details										Canopy Condition Details							Trunk Condition Details					Fauna Details and Habitat Value						Additional Notes	
Tree ID	Botanical Name	Common Name	Trunk DBH (mm)	Additional Trunks DBH (mm)	Total DBH (mm) [AS 4970-2009]	Height (m)	Spread (m)	Tree Protection Zone (m)	Structural Root Zone (m)	Canopy Form	Spreading	Seeding	Thinning	Die-Back	Epicormic Growth	Lopped	Canopy Health	Leaning	Vines	Trunk Damage	Fire Damage	Trunk Health	Scats	Scratches	Hollows	Nest	Termites		Habitat Value
826	<i>Corymbia citriodora</i>	Spotted Gum	400		400	21.0	9.0	4.8	2.3	Regular	-	-	-	Die-back	-	-	Typical	-	-	Trunk Dmg.	-	Typical	-	-	-	-	-	-	
827	<i>Lophostemon suaveolens</i>	Swamp Box	270		270	9.0	4.0	3.2	1.9	Regular	-	-	-	Die-back	-	-	Typical	-	-	-	-	Typical	-	-	-	-	-	-	
828	<i>Melaleuca quinquenervia</i>	Broad Leaf Paperbark	290		290	9.0	3.0	3.5	2.0	Regular	-	-	-	-	-	-	Typical	-	-	-	-	Typical	-	-	-	-	-	-	
829	<i>Eucalyptus tereticornis</i>	Forest Red Gum	410		410	14.0	6.0	4.9	2.3	Regular	-	-	-	Die-back	-	-	Typical	-	-	-	-	Typical	-	-	-	-	-	-	
830	<i>Corymbia citriodora</i>	Spotted Gum	350		350	20.0	6.0	4.2	2.1	Regular	-	-	-	-	-	-	Typical	-	-	-	-	Typical	-	-	-	-	-	-	
831	<i>Lophostemon suaveolens</i>	Swamp Box	230		230	9.0	4.0	2.8	1.8	Regular	-	-	-	-	-	-	Typical	-	-	-	-	Typical	-	-	-	-	-	-	
832	<i>Lophostemon suaveolens</i>	Swamp Box	200		200	10.0	2.0	2.4	1.7	Regular	-	-	-	-	-	-	Typical	-	-	-	-	Typical	-	-	-	-	-	-	
833	<i>Angophora leiocarpa</i>	Smooth Bark Apple	200		200	10.0	2.0	2.4	1.7	Regular	-	-	-	-	-	-	Typical	-	-	-	-	Typical	-	-	-	-	-	-	
834	<i>Eucalyptus tereticornis</i>	Forest Red Gum	580		580	19.0	7.0	7.0	2.6	Regular	-	-	-	-	-	-	Typical	-	-	-	-	Typical	-	-	-	-	-	-	
835	<i>Angophora leiocarpa</i>	Smooth Bark Apple	220		220	8.0	4.0	2.6	1.8	One-sided	-	-	-	-	-	-	Typical	-	-	-	-	Typical	-	-	-	-	-	-	
836	<i>Lophostemon suaveolens</i>	Swamp Box	190		190	10.0	2.0	2.3	1.6	Regular	-	-	-	-	-	-	Typical	-	-	-	-	Typical	-	-	-	-	Termites	-	
837	<i>Angophora leiocarpa</i>	Smooth Bark Apple	190		190	10.0	3.0	2.3	1.6	Regular	-	-	-	-	-	-	Typical	-	-	-	-	Typical	-	-	-	-	-	-	
838	<i>Corymbia intermedia</i>	Pink Bloodwood	300		300	16.0	5.0	3.6	2.0	One-sided	-	-	-	Die-back	-	-	Typical	-	-	-	-	Typical	-	-	-	-	-	-	
839	<i>Angophora leiocarpa</i>	Smooth Bark Apple	310		310	11.0	8.0	3.7	2.0	Regular	-	-	-	-	-	-	Typical	Minor	-	-	-	-	Typical	-	-	-	-	-	
840	<i>Eucalyptus tereticornis</i>	Forest Red Gum	300		300	13.0	3.0	3.6	2.0	Regular	-	-	Thinning	Die-back	-	-	Poor	-	-	-	-	Typical	-	-	-	-	-	-	
841	<i>Angophora leiocarpa</i>	Smooth Bark Apple	240		240	8.0	4.0	2.9	1.8	Regular	-	-	-	-	-	-	Typical	-	-	-	-	Typical	-	-	-	-	-	-	
842	<i>Corymbia intermedia</i>	Pink Bloodwood	300		300	18.0	3.0	3.6	2.0	Regular	-	-	-	-	-	-	Typical	-	-	-	-	Typical	-	-	-	-	-	-	
843	<i>Eucalyptus tereticornis</i>	Forest Red Gum	300		300	13.0	2.0	3.6	2.0	Regular	-	-	Thinning	Die-back	-	-	Poor	-	-	-	-	Typical	-	-	-	-	-	-	
844	<i>Corymbia intermedia</i>	Pink Bloodwood	410		410	17.0	6.0	4.9	2.3	Regular	-	-	Thinning	-	-	-	Typical	-	-	-	-	Typical	-	-	-	-	-	-	
845	<i>Eucalyptus tereticornis</i>	Forest Red Gum	240		240	10.0	3.0	2.9	1.8	Regular	-	-	Thinning	Die-back	-	-	Poor	-	-	-	-	Typical	-	-	-	-	-	-	
846	<i>Eucalyptus tereticornis</i>	Forest Red Gum	240		240	18.0	4.0	2.9	1.8	Regular	-	-	Thinning	Die-back	-	-	Poor	-	-	-	-	Typical	-	-	-	-	-	-	
847	<i>Eucalyptus tereticornis</i>	Forest Red Gum	320		320	14.0	4.0	3.8	2.1	Regular	-	-	-	Die-back	-	-	Typical	-	-	-	-	Typical	-	-	-	-	-	-	
848	<i>Corymbia intermedia</i>	Pink Bloodwood	320		320	20.0	5.0	3.8	2.1	Regular	-	-	-	-	-	-	Typical	-	-	-	-	Typical	-	-	-	-	-	-	
849	<i>Lophostemon suaveolens</i>	Swamp Box	240		240	12.0	3.0	2.9	1.8	Regular	-	-	-	-	-	-	Typical	-	-	-	-	Typical	-	-	-	-	-	-	
850	<i>Lophostemon suaveolens</i>	Swamp Box	250		250	15.0	4.0	3.0	1.8	Regular	-	-	-	-	-	-	Typical	-	-	-	-	Typical	-	-	-	-	-	-	

Tree Schedule
6207 Flagstone West Estate, Jimboomba (Peet Flagstone City Pty Ltd)
31/10/2014

Specimen Details										Canopy Condition Details							Trunk Condition Details					Fauna Details and Habitat Value						
Tree ID	Botanical Name	Common Name	Trunk DBH (mm)	Additional Trunks DBH (mm)	Total DBH (mm) [AS 4970-2009]	Height (m)	Spread (m)	Tree Protection Zone (m)	Structural Root Zone (m)	Canopy Form	Spreading Seeding	Thinning	Die-Back	Epicormic Growth	Lopped	Canopy Health	Leaning	Vines	Trunk Damage	Fire Damage	Trunk Health	Scats	Scratches	Hollows	Nest	Termites	Habitat Value	Additional Notes
851	<i>Eucalyptus tereticornis</i>	Forest Red Gum	380	280	472	20.0	9.0	5.7	2.4	Regular	-	-	Thinning	-	-	-	-	-	-	-	Typical	-	-	-	-	-	-	
852	<i>Eucalyptus tereticornis</i>	Forest Red Gum	290		290	15.0	4.0	3.5	2.0	Regular	-	-	Thinning	Die-back	-	-	-	-	-	-	Typical	-	-	-	-	-	-	
853	<i>Melaleuca quinquenervia</i>	Broad Leaf Paperbark	330		330	16.0	5.0	4.0	2.1	Regular	-	-	-	-	-	-	-	-	-	-	Typical	-	-	-	-	-	-	
854	<i>Corymbia intermedia</i>	Pink Bloodwood	300		300	18.0	4.0	3.6	2.0	Regular	-	-	-	Die-back	-	-	-	-	-	-	Typical	-	-	-	-	-	-	
855	<i>Corymbia intermedia</i>	Pink Bloodwood	300		300	19.0	6.0	3.6	2.0	Regular	-	-	-	-	-	-	-	-	-	-	Typical	-	-	-	-	-	-	
856	<i>Eucalyptus tereticornis</i>	Forest Red Gum	460		460	22.0	9.0	5.5	2.4	Regular	-	-	Thinning	Die-back	-	-	-	-	-	-	Typical	-	-	-	-	-	-	
857	<i>Eucalyptus tereticornis</i>	Forest Red Gum	350		350	20.0	5.0	4.2	2.1	Regular	-	-	Thinning	Die-back	-	-	-	-	-	-	Typical	-	-	-	-	-	-	
858	<i>Lophostemon suaveolens</i>	Swamp Box	250		250	12.0	3.0	3.0	1.8	Regular	-	-	-	-	-	-	-	-	-	-	Typical	-	-	-	-	-	-	
859	<i>Lophostemon suaveolens</i>	Swamp Box	260		260	15.0	3.0	3.1	1.9	Regular	-	-	-	-	-	-	-	-	-	-	Typical	-	-	-	-	-	-	
860	<i>Lophostemon suaveolens</i>	Swamp Box	230		230	13.0	3.0	2.8	1.8	Regular	-	-	-	-	-	-	-	-	-	-	Typical	-	-	-	-	-	-	
861	<i>Lophostemon suaveolens</i>	Swamp Box	210		210	15.0	2.0	2.5	1.7	Regular	-	-	-	-	-	-	-	-	-	-	Typical	-	-	-	-	-	-	
862	<i>Lophostemon suaveolens</i>	Swamp Box	270		270	15.0	3.0	3.2	1.9	Regular	-	-	-	-	-	-	-	-	-	-	Typical	-	-	-	-	-	-	
863	<i>Eucalyptus tereticornis</i>	Forest Red Gum	360		360	21.0	6.0	4.3	2.2	Regular	-	-	-	Die-back	-	-	-	-	-	-	Typical	-	-	-	-	-	-	
864	<i>Lophostemon suaveolens</i>	Swamp Box	250		250	18.0	5.0	3.0	1.8	Regular	-	-	-	Die-back	-	-	-	-	-	-	Typical	-	-	-	-	-	-	
865	<i>Eucalyptus tereticornis</i>	Forest Red Gum	240		240	14.0	4.0	2.9	1.8	Regular	-	-	-	-	-	-	-	-	-	-	Typical	-	-	-	-	-	-	
866	<i>Lophostemon suaveolens</i>	Swamp Box	300		300	13.0	5.0	3.6	2.0	Regular	-	-	-	-	-	-	-	-	-	-	Typical	-	-	-	-	-	-	
867	<i>Lophostemon suaveolens</i>	Swamp Box	310		310	15.0	4.0	3.7	2.0	Regular	-	-	-	-	-	-	-	-	-	-	Typical	-	-	-	-	-	-	
868	<i>Lophostemon suaveolens</i>	Swamp Box	310		310	13.0	3.0	3.7	2.0	Regular	-	-	-	Die-back	-	-	-	-	-	-	Typical	-	-	-	-	-	-	
869	<i>Lophostemon suaveolens</i>	Swamp Box	280		280	10.0	3.0	3.4	1.9	Regular	-	-	-	Die-back	-	-	-	-	-	-	Typical	-	-	-	-	-	-	
870	<i>Angophora leiocarpa</i>	Smooth Bark Apple	400		400	21.0	9.0	4.8	2.3	Regular	-	-	Thinning	-	-	-	-	-	-	-	Typical	-	-	-	-	-	-	
871	<i>Eucalyptus tereticornis</i>	Forest Red Gum	700		700	22.0	8.0	8.4	2.8	Regular	-	-	-	-	-	-	-	-	-	-	Typical	-	-	-	-	-	-	
872	<i>Eucalyptus tereticornis</i>	Forest Red Gum	400		400	21.0	5.0	4.8	2.3	Regular	-	-	Thinning	Die-back	-	-	-	-	-	-	Typical	-	-	-	-	-	-	
873	<i>Eucalyptus tereticornis</i>	Forest Red Gum	400		400	23.0	6.0	4.8	2.3	Regular	-	-	Thinning	Die-back	-	-	-	-	-	-	Typical	-	-	-	-	-	-	
874	<i>Corymbia intermedia</i>	Pink Bloodwood	240		240	15.0	4.0	2.9	1.8	Regular	-	-	-	-	-	-	-	-	-	-	Typical	-	-	-	-	-	-	
875	<i>Angophora leiocarpa</i>	Smooth Bark Apple	280		280	19.0	4.0	3.4	1.9	Regular	-	-	Thinning	-	-	-	-	-	-	-	Typical	-	-	-	-	-	-	

Tree Schedule
6207 Flagstone West Estate, Jimboomba (Peet Flagstone City Pty Ltd)
31/10/2014

Specimen Details										Canopy Condition Details							Trunk Condition Details					Fauna Details and Habitat Value							
Tree ID	Botanical Name	Common Name	Trunk DBH (mm)	Additional Trunks DBH (mm)	Total DBH (mm) [AS 4970-2009]	Height (m)	Spread (m)	Tree Protection Zone (m)	Structural Root Zone (m)	Canopy Form	Spreading	Seeding	Thinning	Die-Back	Epicormic Growth	Lopped	Canopy Health	Leaning	Vines	Trunk Damage	Fire Damage	Trunk Health	Scats	Scratches	Hollows	Nest	Termites	Habitat Value	Additional Notes
876	<i>Lophostemon suaveolens</i>	Swamp Box	270		270	6.0	3.0	3.2	1.9	Regular	-	-	-	-	-	-	Typical	-	-	-	-	Typical	-	-	-	-	-	-	
877	<i>Lophostemon suaveolens</i>	Swamp Box	290		290	16.0	4.0	3.5	2.0	Regular	-	-	-	-	-	-	Typical	-	-	-	-	Typical	-	-	-	-	-	-	
878	<i>Eucalyptus tereticornis</i>	Forest Red Gum	420		420	22.0	6.0	5.0	2.3	Regular	-	-	-	-	-	-	Typical	-	-	-	-	Typical	-	-	-	-	-	-	
879	<i>Eucalyptus tereticornis</i>	Forest Red Gum	600		600	25.0	10.0	7.2	2.7	Regular	-	-	-	-	-	-	Typical	-	-	-	-	Typical	-	-	-	-	-	-	
880	<i>Corymbia citriodora</i>	Spotted Gum	320		320	20.0	5.0	3.8	2.1	Regular	-	-	-	-	-	-	Typical	-	-	-	-	Typical	-	-	-	-	-	-	
881	<i>Angophora leiocarpa</i>	Smooth Bark Apple	340		340	18.0	5.0	4.1	2.1	Regular	-	-	-	-	-	-	Typical	-	-	-	-	Typical	-	New	-	-	-	-	
882	<i>Angophora leiocarpa</i>	Smooth Bark Apple	370		370	20.0	6.0	4.4	2.2	Regular	-	-	-	-	-	-	Typical	-	-	-	-	Typical	-	-	-	-	-	-	
883	<i>Angophora leiocarpa</i>	Smooth Bark Apple	300		300	20.0	5.0	3.6	2.0	Regular	-	-	-	-	-	-	Typical	-	-	-	-	Typical	-	-	-	-	-	-	
884	<i>Corymbia citriodora</i>	Spotted Gum	290	230	370	23.0	8.0	4.4	2.2	Regular	-	-	-	-	-	-	Typical	-	-	-	-	Typical	-	-	-	-	-	-	
885	<i>Corymbia intermedia</i>	Pink Bloodwood	280		280	18.0	4.0	3.4	1.9	Regular	-	-	-	-	-	-	Typical	-	-	-	-	Typical	-	-	-	-	-	-	
886	<i>Lophostemon suaveolens</i>	Swamp Box	410		410	23.0	8.0	4.9	2.3	Regular	-	-	-	-	-	-	Typical	-	-	-	-	Typical	-	-	-	-	-	-	
887	<i>Angophora subvelutina</i>	Broad Leaf Apple	300		300	19.0	5.0	3.6	2.0	Regular	-	-	-	-	-	-	Typical	-	-	-	-	Typical	-	-	-	-	-	-	
888	<i>Corymbia intermedia</i>	Pink Bloodwood	450		450	21.0	10.0	5.4	2.4	Regular	-	-	-	-	-	-	Typical	-	-	-	-	Typical	-	-	-	-	-	-	
889	<i>Eucalyptus tereticornis</i>	Forest Red Gum	720		720	29.0	12.0	8.6	2.9	Regular	-	-	-	-	-	-	Typical	-	-	-	-	Typical	-	-	-	-	-	-	
890	<i>Corymbia citriodora</i>	Spotted Gum	510		510	30.0	10.0	6.1	2.5	Regular	-	-	-	-	-	-	Typical	-	-	-	-	Typical	-	-	-	-	-	-	
891	<i>Corymbia tessellaris</i>	Moreton Bay Ash	330		330	20.0	8.0	4.0	2.1	One-sided	-	-	-	Die-back	-	-	Typical	-	-	-	-	Typical	-	-	-	-	-	-	
892	<i>Angophora leiocarpa</i>	Smooth Bark Apple	270		270	18.0	4.0	3.2	1.9	Regular	-	-	-	-	-	-	Typical	-	-	-	-	Typical	-	-	-	-	-	-	
893	<i>Corymbia citriodora</i>	Spotted Gum	600		600	28.0	12.0	7.2	2.7	Regular	-	-	-	Die-back	-	pp	Typical	-	-	-	-	Typical	-	-	-	-	-	-	
894	<i>Eucalyptus tereticornis</i>	Forest Red Gum	400		400	25.0	7.0	4.8	2.3	Regular	-	-	-	-	-	-	Typical	-	-	-	-	Typical	-	-	-	-	-	-	
895	<i>Angophora subvelutina</i>	Broad Leaf Apple	440		440	18.0	9.0	5.3	2.3	Regular	-	-	-	-	-	-	Typical	-	-	-	-	Typical	-	New	-	-	-	-	
896	<i>Eucalyptus tereticornis</i>	Forest Red Gum	520		520	24.0	2.0	6.2	2.5	Regular	-	-	Thinning	Die-back	Epicormic	-	Poor	-	-	-	-	Typical	-	-	-	-	-	-	
897	<i>Angophora leiocarpa</i>	Smooth Bark Apple	290		290	21.0	6.0	3.5	2.0	Regular	-	-	-	-	-	-	Typical	-	-	-	-	Typical	-	-	-	-	-	-	
898	<i>Acacia concurrens</i>	Black Wattle	300	300	424	10.0	9.0	5.1	2.3	Regular	-	-	-	-	-	-	Typical	-	-	-	-	Typical	-	-	-	-	-	-	
899	<i>Eucalyptus tereticornis</i>	Forest Red Gum	390	160	422	25.0	5.0	5.1	2.3	Regular	-	-	-	Die-back	-	-	Typical	-	-	-	-	Typical	-	-	-	-	-	-	
900	<i>Corymbia intermedia</i>	Pink Bloodwood	560		560	20.0	8.0	6.7	2.6	Regular	-	-	-	-	-	-	Typical	-	-	-	-	Typical	-	-	-	-	-	-	

Tree Schedule																													
6207 Flagstone West Estate, Jimboomba (Peet Flagstone City Pty Ltd)																													
31/10/2014																													
Specimen Details										Canopy Condition Details							Trunk Condition Details					Fauna Details and Habitat Value							
Tree ID	Botanical Name	Common Name	Trunk DBH (mm)	Additional Trunks DBH (mm)	Total DBH (mm) [AS 4970-2009]	Height (m)	Spread (m)	Tree Protection Zone (m)	Structural Root Zone (m)	Canopy Form	Spreading	Seeding	Thinning	Die-Back	Epicormic Growth	Lopped	Canopy Health	Leaning	Vines	Trunk Damage	Fire Damage	Trunk Health	Scats	Scratches	Hollows	Nest	Termites	Habitat Value	Additional Notes
901	Corymbia intermedia	Pink Bloodwood	320		320	11.0	5.0	3.8	2.1	One-sided	-	-	-	-	-	-	Typical	-	-	-	-	Typical	-	-	-	-	-	-	
902	Corymbia tessellaris	Moreton Bay Ash	290		290	21.0	5.0	3.5	2.0	Regular	-	-	-	-	-	-	Typical	-	-	-	-	Typical	-	-	-	-	-	-	
903	Angophora subvelutina	Broad Leaf Apple	350		350	19.0	7.0	4.2	2.1	Regular	-	-	-	-	-	-	Typical	-	-	-	-	Typical	-	-	-	-	-	-	
904	Eucalyptus tereticornis	Forest Red Gum	430		430	22.0	7.0	5.2	2.3	Regular	-	-	-	-	-	-	Typical	-	-	-	-	Typical	-	-	-	-	-	-	
905	Angophora subvelutina	Broad Leaf Apple	320		320	13.0	5.0	3.8	2.1	Regular	-	-	-	-	-	-	Typical	-	-	-	-	Typical	-	-	-	-	-	-	
906	Lophostemon suaveolens	Swamp Box	270		270	18.0	4.0	3.2	1.9	Regular	-	-	-	-	-	-	Typical	-	-	-	-	Typical	-	-	-	-	-	-	
907	Angophora subvelutina	Broad Leaf Apple	270		270	19.0	5.0	3.2	1.9	Regular	-	-	-	-	-	-	Typical	-	-	-	-	Typical	-	-	-	-	-	-	
908	Angophora subvelutina	Broad Leaf Apple	250		250	18.0	5.0	3.0	1.8	Regular	-	-	-	-	-	-	Typical	-	-	-	-	Typical	-	-	-	-	-	-	
909	Corymbia citriodora	Spotted Gum	380		380	28.0	7.0	4.6	2.2	Regular	-	-	-	-	-	-	Typical	-	-	-	-	Typical	-	-	-	-	-	-	
910	Eucalyptus tereticornis	Forest Red Gum	300		300	19.0	6.0	3.6	2.0	Regular	-	-	-	-	-	-	Typical	-	-	-	-	Typical	-	-	-	-	-	-	
911	Eucalyptus crebra	Narrow Leaf Ironbark	330		330	16.0	4.0	4.0	2.1	Regular	-	-	-	-	-	-	Typical	-	-	-	-	Typical	-	-	-	-	-	-	
912	Eucalyptus tereticornis	Forest Red Gum	400		400	29.0	6.0	4.8	2.3	Regular	-	-	Thinning	-	-	-	Typical	-	-	-	-	Typical	-	-	-	-	-	-	
913	Eucalyptus tereticornis	Forest Red Gum	600		600	28.0	7.0	7.2	2.7	Regular	-	-	-	-	-	-	Typical	-	-	-	-	Typical	-	-	-	-	-	-	
914	Angophora subvelutina	Broad Leaf Apple	290		290	15.0	6.0	3.5	2.0	Regular	-	-	-	-	-	-	Typical	-	-	-	-	Typical	-	-	-	-	-	-	
915	Angophora subvelutina	Broad Leaf Apple	390		390	25.0	8.0	4.7	2.2	Regular	-	-	-	-	-	-	Typical	-	-	-	-	Typical	-	-	-	-	-	-	
916	Eucalyptus tereticornis	Forest Red Gum	520		520	24.0	7.0	6.2	2.5	Regular	-	-	Thinning	-	-	-	Typical	-	-	-	-	Typical	-	-	-	-	-	-	
917	Eucalyptus tereticornis	Forest Red Gum	310		310	28.0	7.0	3.7	2.0	Regular	-	-	-	-	-	-	Typical	-	-	-	-	Typical	-	-	-	-	-	-	
918	Angophora subvelutina	Broad Leaf Apple	500		500	20.0	8.0	6.0	2.5	Regular	-	-	-	-	-	-	Typical	-	-	-	-	Typical	-	-	-	-	-	-	
919	Eucalyptus tereticornis	Forest Red Gum	290		290	19.0	5.0	3.5	2.0	Regular	-	-	-	-	-	-	Typical	-	-	-	-	Typical	-	-	-	-	-	-	
920	Corymbia citriodora	Spotted Gum	280		280	20.0	5.0	3.4	1.9	Regular	-	-	-	-	-	-	Typical	-	-	-	-	Typical	-	-	-	-	-	-	
921	Eucalyptus tereticornis	Forest Red Gum	240		240	23.0	5.0	2.9	1.8	Regular	-	-	-	-	-	-	Typical	-	-	-	-	Typical	-	-	-	-	-	-	
922	Eucalyptus tereticornis	Forest Red Gum	900		900	20.0	7.0	10.8	3.2	Regular	-	-	-	-	-	-	Typical	-	-	-	-	Typical	-	-	-	-	-	-	
923	Corymbia tessellaris	Moreton Bay Ash	450		450	19.0	7.0	5.4	2.4	Regular	-	-	-	-	-	-	Typical	-	-	-	-	Typical	-	-	-	-	-	-	
924	Eucalyptus tereticornis	Forest Red Gum	320		320	19.0	5.0	3.8	2.1	Regular	-	-	Thinning	Die-back	-	-	Typical	-	-	-	-	Typical	-	-	-	-	-	-	
925	Corymbia citriodora	Spotted Gum	450		450	17.0	1.0	5.4	2.4	Regular	-	-	Thinning	Die-back	Epicormic	-	Poor	-	-	-	-	Typical	-	New	-	-	-	-	

Tree Schedule																													
6207 Flagstone West Estate, Jimboomba (Peet Flagstone City Pty Ltd)																													
31/10/2014																													
Specimen Details										Canopy Condition Details								Trunk Condition Details					Fauna Details and Habitat Value						
Tree ID	Botanical Name	Common Name	Trunk DBH (mm)	Additional Trunks DBH (mm)	Total DBH (mm) [AS 4970-2009]	Height (m)	Spread (m)	Tree Protection Zone (m)	Structural Root Zone (m)	Canopy Form	Spreading	Seeding	Thinning	Die-Back	Epicormic Growth	Lopped	Canopy Health	Leaning	Vines	Trunk Damage	Fire Damage	Trunk Health	Scats	Scratches	Hollows	Nest	Termites	Habitat Value	Additional Notes
926	Corymbia citriodora	Spotted Gum	470		470	19.0	10.0	5.6	2.4	Regular	-	-	-	-	-	-	Typical	-	-	-	-	Typical	-	Old	-	-	-	-	
927	Eucalyptus crebra	Narrow Leaf Ironbark	330		330	17.0	5.0	4.0	2.1	Regular	-	-	-	Die-back	-	-	Typical	-	-	-	-	Typical	-	-	-	-	-	-	
928	Lophostemon suaveolens	Swamp Box	260		260	16.0	5.0	3.1	1.9	Regular	-	-	Thinning	-	-	-	Typical	-	-	-	-	Typical	-	-	-	-	-	-	
929	Eucalyptus crebra	Narrow Leaf Ironbark	380		380	21.0	7.0	4.6	2.2	Regular	-	-	-	Die-back	-	-	Typical	-	-	-	-	Typical	-	-	-	-	-	-	
930	Lophostemon suaveolens	Swamp Box	320		320	17.0	4.0	3.8	2.1	Regular	-	-	-	-	-	-	Typical	-	-	-	-	Typical	-	-	-	-	-	-	
931	Corymbia citriodora	Spotted Gum	340		340	20.0	7.0	4.1	2.1	Regular	-	-	-	-	-	-	Typical	-	-	-	-	Typical	-	-	-	-	-	-	
932	Corymbia citriodora	Spotted Gum	420		420	10.0	5.0	5.0	2.3	Regular	-	-	-	-	-	-	Typical	-	-	Trunk Dmg.	-	Poor	-	-	-	-	-	-	
933	Corymbia citriodora	Spotted Gum	300		300	10.0	4.0	3.6	2.0	Regular	-	-	-	-	-	-	Typical	Major	-	-	-	-	Poor	-	-	-	-	-	
934	Corymbia citriodora	Spotted Gum	400		400	17.0	5.0	4.8	2.3	Regular	-	-	-	-	-	-	Typical	-	-	-	-	Typical	-	-	-	-	-	-	
935	Dead / Stag	Dead / Stag	500		500	18.0	5.0	6.0	2.5	Regular	-	-	-	-	-	-	Typical	-	-	-	-	Typical	-	-	Small	-	-	Low	potential hollows
936	Lophostemon suaveolens	Swamp Box	360		360	13.0	4.0	4.3	2.2	Regular	-	-	-	-	-	-	Typical	-	-	-	-	Typical	-	-	-	-	-	-	
937	Corymbia intermedia	Pink Bloodwood	320	280	425	17.0	7.0	5.1	2.3	Regular	-	-	-	Die-back	-	-	Typical	-	-	-	-	Typical	-	-	-	-	-	-	
938	Lophostemon suaveolens	Swamp Box	300		300	11.0	4.0	3.6	2.0	Regular	-	-	-	-	-	-	Typical	-	-	-	-	Typical	-	-	-	-	-	-	
939	Lophostemon suaveolens	Swamp Box	330		330	11.0	5.0	4.0	2.1	Regular	-	-	-	Die-back	-	-	Typical	-	-	-	-	Typical	-	-	-	-	-	-	
940	Eucalyptus tereticornis	Forest Red Gum	46		46	20.0	9.0	0.6	0.9	Regular	-	-	-	-	-	-	Typical	-	-	-	-	Typical	-	-	-	-	-	-	
941	Angophora subvelutina	Broad Leaf Apple	300	180	350	12.0	5.0	4.2	2.1	Regular	-	-	-	Die-back	-	-	Typical	-	-	-	-	Typical	-	-	-	-	-	-	
942	Eucalyptus crebra	Narrow Leaf Ironbark	680		680	23.0	12.0	8.2	2.8	Regular	-	-	-	-	-	-	Typical	-	-	-	-	Typical	-	-	-	-	-	-	
943	Corymbia citriodora	Spotted Gum	180	200	269	15.0	2.0	3.2	1.9	Regular	-	-	-	-	Epicormic	-	Poor	-	-	-	-	Typical	-	-	-	-	-	-	
944	Acacia concurrens	Black Wattle	250		250	7.0	3.0	3.0	1.8	Regular	-	-	-	-	-	-	Typical	-	-	-	-	Typical	-	-	-	-	-	-	
945	Lophostemon confertus	Brush Box	310		310	16.0	3.0	3.7	2.0	Regular	-	-	-	-	-	-	Typical	-	-	-	-	Typical	-	-	-	-	-	-	
946	Eucalyptus crebra	Narrow Leaf Ironbark	220		220	19.0	4.0	2.6	1.8	Regular	-	-	-	-	-	-	Typical	-	-	-	-	Typical	-	-	-	-	-	-	
947	Eucalyptus crebra	Narrow Leaf Ironbark	260		260	25.0	5.0	3.1	1.9	Regular	-	-	-	-	-	-	Typical	-	-	-	-	Typical	-	-	-	-	-	-	
948	Corymbia tessellaris	Moreton Bay Ash	240		240	27.0	5.0	2.9	1.8	Regular	-	-	-	-	-	-	Typical	-	-	-	-	Typical	-	-	-	-	-	-	
949	Corymbia tessellaris	Moreton Bay Ash	250	160	297	29.0	10.0	3.6	2.0	Regular	-	-	-	-	-	-	Typical	-	-	-	-	Typical	-	-	-	-	-	-	
950	Corymbia intermedia	Pink Bloodwood	480		480	19.0	10.0	5.8	2.4	Regular	-	-	-	-	-	-	Typical	-	-	-	-	Typical	-	-	-	-	-	-	

Tree Schedule
6207 Flagstone West Estate, Jimboomba (Peet Flagstone City Pty Ltd)
31/10/2014

Specimen Details										Canopy Condition Details							Trunk Condition Details					Fauna Details and Habitat Value							
Tree ID	Botanical Name	Common Name	Trunk DBH (mm)	Additional Trunks DBH (mm)	Total DBH (mm) [AS 4970-2009]	Height (m)	Spread (m)	Tree Protection Zone (m)	Structural Root Zone (m)	Canopy Form	Spreading	Seeding	Thinning	Die-Back	Epicormic Growth	Lopped	Canopy Health	Leaning	Vines	Trunk Damage	Fire Damage	Trunk Health	Scats	Scratches	Hollows	Nest	Termites	Habitat Value	Additional Notes
951	<i>Corymbia citriodora</i>	Spotted Gum	360		360	29.0	10.0	4.3	2.2	Regular	-	-	-	-	-	-	Typical	-	-	-	-	Typical	-	-	-	-	-	-	
952	<i>Corymbia tessellaris</i>	Moreton Bay Ash	230		230	18.0	6.0	2.8	1.8	Regular	-	-	-	-	-	-	Typical	-	-	-	-	Typical	-	-	-	-	-	-	
953	<i>Corymbia citriodora</i>	Spotted Gum	400		400	30.0	10.0	4.8	2.3	Regular	-	-	-	-	-	-	Typical	-	-	-	-	Typical	-	-	-	-	-	-	
954	<i>Corymbia citriodora</i>	Spotted Gum	240		240	17.0	4.0	2.9	1.8	Regular	-	-	-	Die-back	-	-	Typical	-	-	-	-	Typical	-	-	-	-	-	-	
955	<i>Corymbia citriodora</i>	Spotted Gum	260		260	23.0	7.0	3.1	1.9	Regular	-	-	-	-	-	-	Typical	-	-	-	-	Typical	-	-	-	-	-	-	
956	<i>Eucalyptus tereticornis</i>	Forest Red Gum	370		370	30.0	6.0	4.4	2.2	Regular	-	-	-	-	-	-	Typical	-	-	-	-	Typical	-	-	-	-	-	-	
957	<i>Eucalyptus tereticornis</i>	Forest Red Gum	430		430	30.0	10.0	5.2	2.3	Regular	-	-	-	-	-	-	Typical	-	-	-	-	Typical	-	-	-	-	-	-	
958	<i>Eucalyptus tereticornis</i>	Forest Red Gum	390		390	30.0	7.0	4.7	2.2	Regular	-	-	-	Die-back	-	-	Typical	-	-	-	-	Typical	-	-	-	-	-	-	
959	<i>Corymbia citriodora</i>	Spotted Gum	290		290	20.0	7.0	3.5	2.0	Regular	-	-	-	Die-back	-	-	Typical	-	-	-	-	Typical	-	-	-	-	-	-	
960	<i>Corymbia citriodora</i>	Spotted Gum	310		310	25.0	6.0	3.7	2.0	Regular	-	-	-	-	-	-	Typical	-	-	-	-	Typical	-	-	-	-	-	-	
961	<i>Eucalyptus tereticornis</i>	Forest Red Gum	350		350	24.0	5.0	4.2	2.1	Regular	-	-	Thinning	Die-back	Epicormic	-	Poor	-	-	-	-	Typical	-	-	-	Small	-	-	
962	<i>Corymbia citriodora</i>	Spotted Gum	320		320	27.0	6.0	3.8	2.1	Regular	-	-	-	Die-back	-	-	Typical	-	-	-	-	Typical	-	-	-	-	-	-	
963	<i>Corymbia citriodora</i>	Spotted Gum	580		580	28.0	10.0	7.0	2.6	Regular	-	-	-	Die-back	-	-	Typical	-	-	-	-	Typical	-	-	-	-	-	-	
964	<i>Eucalyptus tereticornis</i>	Forest Red Gum	430		430	30.0	7.0	5.2	2.3	Regular	-	-	-	Die-back	-	-	Typical	-	-	-	-	Typical	-	-	-	-	-	-	
965	<i>Melaleuca quinquenervia</i>	Broad Leaf Paperbark	350		350	10.0	6.0	4.2	2.1	Regular	-	-	-	-	-	-	Typical	-	-	-	-	Typical	-	-	-	-	-	-	
966	<i>Melaleuca quinquenervia</i>	Broad Leaf Paperbark	300		300	9.0	4.0	3.6	2.0	Regular	-	-	-	-	-	-	Typical	-	-	-	-	Typical	-	-	-	-	-	-	
967	<i>Melaleuca quinquenervia</i>	Broad Leaf Paperbark	340		340	15.0	4.0	4.1	2.1	Regular	-	-	-	-	-	-	Typical	-	-	-	-	Poor	-	-	-	-	-	-	
968	<i>Eucalyptus tereticornis</i>	Forest Red Gum	330		330	30.0	5.0	4.0	2.1	Regular	-	-	-	Die-back	-	-	Typical	-	-	-	-	Typical	-	-	-	-	-	-	
969	<i>Eucalyptus tereticornis</i>	Forest Red Gum	370		370	27.0	5.0	4.4	2.2	Regular	-	-	-	Die-back	-	-	Typical	-	-	-	-	Typical	-	-	-	-	-	-	
970	Dead / Stag	Dead / Stag	1000		1000	16.0	2.0	12.0	3.3	Regular	-	-	-	-	-	-	Typical	-	-	-	-	Typical	-	-	Large	-	-	High	
971	<i>Eucalyptus tereticornis</i>	Forest Red Gum	300		300	15.0	3.0	3.6	2.0	Regular	-	-	-	Die-back	Epicormic	-	Poor	-	-	Trunk Dmg.	-	Typical	-	-	-	-	-	-	
972	<i>Angophora leiocarpa</i>	Smooth Bark Apple	260		260	18.0	6.0	3.1	1.9	Regular	-	-	-	-	-	-	Typical	-	-	-	-	Typical	-	-	-	-	-	-	
973	<i>Corymbia intermedia</i>	Pink Bloodwood	400		400	28.0	7.0	4.8	2.3	Regular	-	-	-	-	-	-	Typical	-	-	-	-	Typical	-	-	-	-	-	-	
974	<i>Melaleuca quinquenervia</i>	Broad Leaf Paperbark	250		250	17.0	5.0	3.0	1.8	Regular	-	-	-	-	-	-	Typical	-	-	-	-	Typical	-	-	-	-	-	-	
975	<i>Melaleuca quinquenervia</i>	Broad Leaf Paperbark	250		250	10.0	2.0	3.0	1.8	Regular	-	-	-	-	-	-	Typical	-	-	-	-	Typical	-	-	-	-	-	-	

Tree Schedule																														
6207 Flagstone West Estate, Jimboomba (Peet Flagstone City Pty Ltd)																														
31/10/2014																														
Specimen Details										Canopy Condition Details								Trunk Condition Details					Fauna Details and Habitat Value							
Tree ID	Botanical Name	Common Name	Trunk DBH (mm)	Additional Trunks DBH (mm)	Total DBH (mm) [AS 4970-2009]	Height (m)	Spread (m)	Tree Protection Zone (m)	Structural Root Zone (m)	Canopy Form	Spreading	Seeding	Thinning	Die-Back	Epicormic Growth	Lopped	Canopy Health	Leaning	Vines	Trunk Damage	Fire Damage	Trunk Health	Scats	Scratches	Hollows	Nest	Termites	Habitat Value	Additional Notes	
976	<i>Corymbia citriodora</i>	Spotted Gum	430		430	30.0	10.0	5.2	2.3	Regular	-	-	-	-	-	-	Typical	-	-	-	-	Typical	-	-	-	-	-	-		
977	<i>Eucalyptus tereticornis</i>	Forest Red Gum	420		420	30.0	6.0	5.0	2.3	Regular	-	-	-	Die-back	-	-	Typical	-	-	-	-	Typical	-	-	-	-	-	-		
978	<i>Eucalyptus tereticornis</i>	Forest Red Gum	380		380	30.0	9.0	4.6	2.2	Regular	-	-	-	-	-	-	Typical	-	-	-	-	Typical	-	-	-	-	-	-		
979	<i>Eucalyptus tereticornis</i>	Forest Red Gum	550		550	30.0	10.0	6.6	2.6	Regular	-	-	-	-	-	-	Typical	-	-	-	-	Typical	-	-	-	-	-	-		
980	<i>Lophostemon suaveolens</i>	Swamp Box	660		660	11.0	8.0	7.9	2.8	Regular	-	-	-	-	-	-	Typical	Minor	-	-	-	-	Typical	-	-	-	-	-	-	
981	<i>Angophora leiocarpa</i>	Smooth Bark Apple	300		300	29.0	7.0	3.6	2.0	Regular	-	-	Thinning	Die-back	-	-	Typical	-	-	-	-	Typical	-	-	-	-	-	-		
982	<i>Eucalyptus tereticornis</i>	Forest Red Gum	550		550	30.0	8.0	6.6	2.6	Regular	-	-	-	-	-	-	Typical	-	-	-	-	Typical	-	-	-	-	-	-		
983	<i>Melaleuca quinquenervia</i>	Broad Leaf Paperbark	350		350	10.0	3.0	4.2	2.1	Regular	-	-	-	-	-	-	Typical	-	-	-	-	Typical	-	-	-	-	-	-		
984	<i>Eucalyptus tereticornis</i>	Forest Red Gum	430		430	29.0	5.0	5.2	2.3	Regular	-	-	-	Die-back	-	-	Typical	-	-	-	-	Typical	-	-	-	-	-	-		
985	<i>Eucalyptus tereticornis</i>	Forest Red Gum	370		370	17.0	6.0	4.4	2.2	Regular	-	-	-	Die-back	-	-	Typical	-	-	-	-	Typical	-	-	-	-	-	-		
986	<i>Angophora leiocarpa</i>	Smooth Bark Apple	250		250	12.0	5.0	3.0	1.8	Regular	-	-	-	-	-	-	Typical	Major	-	-	-	-	Typical	-	-	-	-	-	-	
987	<i>Melaleuca quinquenervia</i>	Broad Leaf Paperbark	300		300	10.0	5.0	3.6	2.0	Regular	-	-	-	-	-	-	Typical	-	-	-	-	Typical	-	-	-	-	-	-		
988	<i>Corymbia intermedia</i>	Pink Bloodwood	400		400	25.0	7.0	4.8	2.3	Regular	-	-	-	-	-	-	Typical	-	-	-	-	Typical	-	-	-	-	-	-		
989	<i>Angophora subvelutina</i>	Broad Leaf Apple	300		300	13.0	7.0	3.6	2.0	Regular	-	-	-	-	-	-	Typical	-	-	-	-	Typical	-	-	-	-	-	-		
990	<i>Corymbia intermedia</i>	Pink Bloodwood	440		440	28.0	8.0	5.3	2.3	Regular	-	-	-	-	-	-	Typical	-	-	-	-	Typical	-	-	-	-	-	-		
991	<i>Corymbia citriodora</i>	Spotted Gum	450		450	30.0	7.0	5.4	2.4	Regular	-	-	-	-	-	-	Typical	-	-	-	-	Typical	-	-	-	-	-	-		
992	<i>Corymbia citriodora</i>	Spotted Gum	300		300	28.0	7.0	3.6	2.0	Regular	-	-	-	-	-	-	Typical	-	-	-	-	Typical	-	-	-	-	-	-		
993	<i>Corymbia intermedia</i>	Pink Bloodwood	300		300	29.0	5.0	3.6	2.0	Regular	-	-	-	-	-	-	Typical	-	-	-	-	Typical	-	-	-	-	-	-		
994	Dead / Stag	Dead / Stag	600		600	25.0	8.0	7.2	2.7	Regular	-	-	-	-	-	-	Typical	-	-	-	-	Typical	-	-	Large	-	-	High		
995	<i>Corymbia intermedia</i>	Pink Bloodwood	360		360	28.0	8.0	4.3	2.2	Regular	-	-	-	-	-	-	Typical	-	-	-	-	Typical	-	-	-	-	-	-		
996	<i>Eucalyptus tereticornis</i>	Forest Red Gum	300		300	20.0	3.0	3.6	2.0	Regular	-	-	Thinning	Die-back	Epicormic	-	Poor	-	-	Trunk Dmg.	-	Typical	-	-	-	-	-	-		
997	<i>Corymbia citriodora</i>	Spotted Gum	310		310	22.0	5.0	3.7	2.0	Regular	-	-	-	-	-	-	Typical	-	-	-	-	Typical	-	-	-	-	-	-		
998	<i>Corymbia tessellaris</i>	Moreton Bay Ash	260		260	21.0	6.0	3.1	1.9	Regular	-	-	Thinning	-	-	-	Typical	-	-	-	-	Typical	-	-	-	-	-	-		
999	<i>Corymbia citriodora</i>	Spotted Gum	220		220	20.0	6.0	2.6	1.8	Regular	-	-	-	Die-back	-	-	Typical	-	-	-	-	Typical	-	-	-	-	-	-		
1000	<i>Corymbia citriodora</i>	Spotted Gum	260		260	18.0	5.0	3.1	1.9	Regular	-	-	-	Die-back	-	-	Typical	-	-	-	-	Typical	-	-	-	-	-	-		

Tree Schedule
6207 Flagstone West Estate, Jimboomba (Peet Flagstone City Pty Ltd)
31/10/2014

Specimen Details										Canopy Condition Details							Trunk Condition Details					Fauna Details and Habitat Value						
Tree ID	Botanical Name	Common Name	Trunk DBH (mm)	Additional Trunks DBH (mm)	Total DBH (mm) [AS 4970-2009]	Height (m)	Spread (m)	Tree Protection Zone (m)	Structural Root Zone (m)	Canopy Form	Spreading Seeding	Thinning	Die-Back	Epicormic Growth	Lopped	Canopy Health	Leaning	Vines	Trunk Damage	Fire Damage	Trunk Health	Scats	Scratches	Hollows	Nest	Termites	Habitat Value	Additional Notes
1001	<i>Corymbia citriodora</i>	Spotted Gum	300		300	18.0	5.0	3.6	2.0	Regular	-	-	-	Die-back	-	-	-	-	-	-	Typical	-	-	-	-	-	-	
1002	<i>Corymbia citriodora</i>	Spotted Gum	430		430	17.0	7.0	5.2	2.3	Regular	-	-	-	-	-	-	-	-	-	-	Typical	-	-	-	-	-	-	
1003	<i>Corymbia citriodora</i>	Spotted Gum	300		300	20.0	6.0	3.6	2.0	Regular	-	-	-	-	-	-	-	-	-	-	Typical	-	-	-	-	-	-	
1004	Dead / Stag	Dead / Stag	440		440	6.0	0.0	5.3	2.3	Regular	-	-	-	-	-	-	-	-	-	-	Typical	-	-	Small	-	-	Low	
1005	<i>Corymbia citriodora</i>	Spotted Gum	230		230	20.0	5.0	2.8	1.8	Regular	-	-	-	-	-	-	-	-	-	-	Typical	-	-	-	-	-	-	
1006	<i>Corymbia citriodora</i>	Spotted Gum	300		300	22.0	5.0	3.6	2.0	Regular	-	-	-	Die-back	-	-	-	-	-	-	Typical	-	-	-	-	-	-	
1007	<i>Corymbia citriodora</i>	Spotted Gum	310		310	18.0	6.0	3.7	2.0	Regular	-	-	-	Die-back	-	-	-	-	-	-	Typical	-	-	-	-	-	-	
1008	<i>Corymbia citriodora</i>	Spotted Gum	350		350	18.0	5.0	4.2	2.1	Regular	-	-	Thinning	Die-back	-	-	-	-	-	-	Typical	-	-	-	-	-	-	
1009	<i>Corymbia citriodora</i>	Spotted Gum	300		300	20.0	6.0	3.6	2.0	Regular	-	-	-	-	-	-	-	-	-	-	Typical	-	-	-	-	-	-	
1010	<i>Corymbia citriodora</i>	Spotted Gum	310		310	22.0	7.0	3.7	2.0	Regular	-	-	-	-	-	-	-	-	-	-	Typical	-	-	-	-	-	-	
1011	<i>Eucalyptus siderophloia</i>	Grey Ironbark	500		500	20.0	7.0	6.0	2.5	Regular	-	-	-	-	-	-	-	-	-	-	Typical	-	-	-	-	-	-	
1012	<i>Eucalyptus tereticornis</i>	Forest Red Gum	310		310	10.0	5.0	3.7	2.0	Regular	-	-	-	-	-	-	-	-	-	-	Typical	-	-	-	-	-	-	
1013	<i>Corymbia citriodora</i>	Spotted Gum	750		750	30.0	12.0	9.0	2.9	Regular	-	-	-	Die-back	-	-	-	-	-	-	Typical	-	-	Small	Small	-	-	
1014	<i>Corymbia citriodora</i>	Spotted Gum	290		290	19.0	9.0	3.5	2.0	Regular	-	-	-	Die-back	-	-	-	-	-	-	Typical	-	-	-	-	-	-	
1015	<i>Lophostemon suaveolens</i>	Swamp Box	230		230	9.0	3.0	2.8	1.8	Regular	-	-	-	-	-	-	-	-	-	-	Typical	-	-	-	-	-	-	
1016	<i>Corymbia citriodora</i>	Spotted Gum	570		570	25.0	8.0	6.8	2.6	Regular	-	-	-	-	-	-	-	-	-	-	Typical	-	Old	-	-	-	-	
1017	<i>Corymbia intermedia</i>	Pink Bloodwood	400		400	20.0	7.0	4.8	2.3	Regular	-	-	-	-	-	-	-	-	-	-	Typical	-	-	-	-	-	-	
1018	<i>Corymbia citriodora</i>	Spotted Gum	370		370	20.0	6.0	4.4	2.2	Regular	-	-	-	-	-	-	-	-	-	-	Typical	-	-	-	-	-	-	
1019	<i>Corymbia citriodora</i>	Spotted Gum	280		280	20.0	6.0	3.4	1.9	Regular	-	-	-	-	-	-	-	-	-	-	Typical	-	-	-	-	-	-	
1020	Dead / Stag	Dead / Stag	900		900	15.0	2.0	10.8	3.2	Regular	-	-	-	-	-	-	-	-	-	-	Typical	-	-	Large	-	-	High	
1021	<i>Angophora leiocarpa</i>	Smooth Bark Apple	390	230	453	19.0	6.0	5.4	2.4	Regular	-	-	-	-	-	-	-	-	-	-	Typical	-	-	-	-	-	-	
1022	<i>Eucalyptus tereticornis</i>	Forest Red Gum	250		250	10.0	2.0	3.0	1.8	Regular	-	-	Thinning	-	-	-	-	-	-	-	Typical	-	-	-	-	-	-	
1023	<i>Corymbia citriodora</i>	Spotted Gum	430		430	20.0	6.0	5.2	2.3	Regular	-	-	-	-	-	-	-	-	-	-	Typical	-	-	-	-	-	-	
1024	<i>Corymbia citriodora</i>	Spotted Gum	750		750	29.0	7.0	9.0	2.9	Regular	-	-	-	-	-	-	-	-	-	-	Typical	-	-	-	-	-	-	
1025	<i>Eucalyptus crebra</i>	Narrow Leaf Ironbark	310		310	19.0	7.0	3.7	2.0	Regular	-	-	-	-	-	-	-	-	-	-	Typical	-	-	-	-	-	-	

Tree Schedule																													
6207 Flagstone West Estate, Jimboomba (Peet Flagstone City Pty Ltd)																													
31/10/2014																													
Specimen Details										Canopy Condition Details								Trunk Condition Details					Fauna Details and Habitat Value						
Tree ID	Botanical Name	Common Name	Trunk DBH (mm)	Additional Trunks DBH (mm)	Total DBH (mm) [AS 4970-2009]	Height (m)	Spread (m)	Tree Protection Zone (m)	Structural Root Zone (m)	Canopy Form	Spreading	Seeding	Thinning	Die-Back	Epicormic Growth	Lopped	Canopy Health	Leaning	Vines	Trunk Damage	Fire Damage	Trunk Health	Scats	Scratches	Hollows	Nest	Termites	Habitat Value	Additional Notes
1026	<i>Corymbia citriodora</i>	Spotted Gum	960		960	30.0	9.0	11.5	3.3	Regular	-	-	-	Die-back	-	-	Typical	-	-	-	-	Typical	-	-	-	-	-	-	
1027	<i>Eucalyptus tereticornis</i>	Forest Red Gum	360		360	20.0	6.0	4.3	2.2	Regular	-	-	-	-	-	-	Typical	-	-	-	-	Typical	-	-	-	-	-	-	
1028	<i>Corymbia citriodora</i>	Spotted Gum	770		770	15.0	4.0	9.2	3.0	Regular	-	-	-	Die-back	-	-	Poor	-	-	Trunk Dmg.	-	Poor	-	-	Small	-	-	-	
1029	<i>Eucalyptus tereticornis</i>	Forest Red Gum	280		280	15.0	4.0	3.4	1.9	Regular	-	-	-	-	-	-	Typical	-	-	-	-	Typical	-	-	-	-	-	-	
1030	<i>Corymbia citriodora</i>	Spotted Gum	370		370	22.0	6.0	4.4	2.2	Regular	-	-	-	-	-	-	Typical	-	-	-	-	Typical	-	-	-	-	-	-	
1031	<i>Corymbia citriodora</i>	Spotted Gum	480		480	23.0	10.0	5.8	2.4	Regular	-	-	-	-	-	-	Typical	-	-	-	-	Typical	-	-	-	-	-	-	
1032	<i>Corymbia citriodora</i>	Spotted Gum	500		500	23.0	10.0	6.0	2.5	Regular	-	-	-	Die-back	-	-	Typical	-	-	-	-	Typical	-	-	-	-	-	-	
1033	<i>Corymbia citriodora</i>	Spotted Gum	400		400	20.0	8.0	4.8	2.3	Regular	-	-	-	Die-back	-	-	Typical	-	-	-	-	Typical	-	-	-	-	-	-	
1034	<i>Eucalyptus crebra</i>	Narrow Leaf Ironbark	660		660	23.0	12.0	7.9	2.8	Regular	-	-	-	-	-	-	Typical	-	-	-	-	Typical	-	-	-	-	-	-	
1035	<i>Eucalyptus siderophloia</i>	Grey Ironbark	680		680	19.0	9.0	8.2	2.8	Regular	-	-	-	-	-	-	Typical	-	-	-	-	Typical	-	-	-	-	-	-	
1036	Dead / Stag	Dead / Stag	300		300	9.0	2.0	3.6	2.0	Regular	-	-	-	-	-	-	Typical	-	-	-	-	Typical	-	-	-	-	-	Low	
1037	<i>Corymbia citriodora</i>	Spotted Gum	620		620	19.0	6.0	7.4	2.7	Regular	-	-	-	-	-	-	Typical	-	-	-	-	Typical	-	-	-	-	-	-	
1038	<i>Corymbia citriodora</i>	Spotted Gum	500		500	16.0	5.0	6.0	2.5	Regular	-	-	-	-	-	-	Typical	-	-	-	-	Typical	-	-	-	-	-	-	
1039	<i>Eucalyptus moluccana</i>	Gum Topped Box	460		460	16.0	5.0	5.5	2.4	Regular	-	-	-	-	-	-	Typical	-	-	-	-	Typical	-	-	-	-	-	-	
1040	<i>Corymbia citriodora</i>	Spotted Gum	310		310	15.0	6.0	3.7	2.0	Regular	-	-	-	-	-	-	Typical	-	-	-	-	Typical	-	-	-	-	-	-	
1041	<i>Eucalyptus moluccana</i>	Gum Topped Box	460		460	19.0	7.0	5.5	2.4	Regular	-	-	-	-	-	-	Typical	-	-	-	-	Typical	-	-	-	-	-	-	
1042	<i>Corymbia citriodora</i>	Spotted Gum	370		370	19.0	6.0	4.4	2.2	Regular	-	-	-	-	-	-	Typical	-	-	-	-	Typical	-	-	-	-	-	-	
1043	<i>Corymbia citriodora</i>	Spotted Gum	330		330	20.0	3.0	4.0	2.1	Regular	-	-	-	-	-	-	Typical	-	-	Trunk Dmg.	-	Typical	-	-	-	-	-	-	
1044	<i>Corymbia citriodora</i>	Spotted Gum	440		440	25.0	6.0	5.3	2.3	Regular	-	-	-	Die-back	-	-	Typical	-	-	Trunk Dmg.	-	Typical	-	-	-	-	-	-	
1045	<i>Eucalyptus tereticornis</i>	Forest Red Gum	340		340	22.0	6.0	4.1	2.1	Regular	-	-	-	-	-	-	Typical	-	-	-	-	Typical	-	-	-	-	-	-	
1046	<i>Corymbia citriodora</i>	Spotted Gum	350		350	19.0	8.0	4.2	2.1	Regular	-	-	-	-	-	-	Typical	-	-	Trunk Dmg.	-	Typical	-	-	-	-	-	-	
1047	<i>Corymbia citriodora</i>	Spotted Gum	430		430	20.0	6.0	5.2	2.3	Regular	-	-	-	-	-	-	Typical	-	-	-	-	Typical	-	-	-	-	-	-	
1048	<i>Corymbia citriodora</i>	Spotted Gum	400		400	24.0	7.0	4.8	2.3	Regular	-	-	-	-	-	-	Typical	-	-	Trunk Dmg.	-	Typical	-	-	-	-	-	-	
1049	<i>Corymbia citriodora</i>	Spotted Gum	370		370	19.0	9.0	4.4	2.2	Regular	-	-	-	-	-	-	Typical	-	-	-	-	Typical	-	-	-	-	-	-	
1050	<i>Corymbia tessellaris</i>	Moreton Bay Ash	300		300	21.0	8.0	3.6	2.0	Regular	-	-	-	-	-	-	Typical	-	-	-	-	Typical	-	-	-	-	-	-	

Tree Schedule
6207 Flagstone West Estate, Jimboomba (Peet Flagstone City Pty Ltd)
31/10/2014

Specimen Details										Canopy Condition Details							Trunk Condition Details					Fauna Details and Habitat Value						Additional Notes
Tree ID	Botanical Name	Common Name	Trunk DBH (mm)	Additional Trunks DBH (mm)	Total DBH (mm) [AS 4970-2009]	Height (m)	Spread (m)	Tree Protection Zone (m)	Structural Root Zone (m)	Canopy Form	Spreading Seeding	Thinning	Die-Back	Epicormic Growth	Lopped	Canopy Health	Leaning	Vines	Trunk Damage	Fire Damage	Trunk Health	Scats	Scratches	Hollows	Nest	Termites	Habitat Value	
1051	<i>Corymbia citriodora</i>	Spotted Gum	350		350	16.0	5.0	4.2	2.1	Regular	-	-	-	Die-back	-	-	-	-	Trunk Dmg.	-	Typical	-	-	-	-	-	-	
1052	Dead / Stag	Dead / Stag	430		430	20.0	6.0	5.2	2.3	Regular	-	-	-	-	-	-	-	-	Trunk Dmg.	-	Typical	-	-	-	-	-	-	
1053	<i>Corymbia citriodora</i>	Spotted Gum	240		240	8.0	3.0	2.9	1.8	Regular	-	-	-	-	-	-	-	-	-	-	Typical	-	-	-	-	-	-	
1054	<i>Corymbia tessellaris</i>	Moreton Bay Ash	240		240	18.0	6.0	2.9	1.8	Regular	-	-	-	-	-	-	-	-	Trunk Dmg.	-	Typical	-	-	-	-	-	-	
1055	<i>Melaleuca irbyana</i>	Swamp Paperbark	90	60, 70, 110	169	4.0	3.0	2.0	1.6	Regular	-	-	-	-	-	-	-	-	-	-	Typical	-	-	-	-	-	-	
1056	<i>Corymbia citriodora</i>	Spotted Gum	700		700	21.0	7.0	8.4	2.8	Regular	-	-	-	Die-back	-	-	-	-	Trunk Dmg.	-	Typical	-	-	-	-	-	-	
1057	<i>Corymbia citriodora</i>	Spotted Gum	300		300	20.0	5.0	3.6	2.0	Regular	-	-	Thinning	Die-back	-	-	-	-	-	-	Typical	-	-	-	-	-	-	
1058	<i>Corymbia citriodora</i>	Spotted Gum	230		230	7.0	0.0	2.8	1.8	Regular	-	-	-	Die-back	-	-	-	-	-	-	Typical	-	-	-	-	-	-	
1059	<i>Corymbia citriodora</i>	Spotted Gum	950		950	30.0	12.0	11.4	3.2	Regular	-	-	Thinning	Die-back	-	-	-	-	-	-	Typical	-	-	Small	-	-	-	
1060	<i>Eucalyptus crebra</i>	Narrow Leaf Ironbark	230		230	15.0	3.0	2.8	1.8	Regular	-	-	-	-	-	-	-	-	-	-	Typical	-	-	-	-	-	-	
1061	<i>Eucalyptus tereticornis</i>	Forest Red Gum	250		250	10.0	2.0	3.0	1.8	Regular	-	-	-	-	-	-	-	-	-	-	Typical	-	-	-	-	-	-	
1062	<i>Corymbia citriodora</i>	Spotted Gum	210	150	258	13.0	2.0	3.1	1.9	Regular	-	-	-	-	-	pp	-	-	Trunk Dmg.	-	Typical	-	-	-	-	-	-	
1063	<i>Corymbia citriodora</i>	Spotted Gum	330		330	19.0	6.0	4.0	2.1	Regular	-	-	-	-	-	-	-	-	-	-	Typical	-	-	-	-	-	-	
1064	<i>Corymbia citriodora</i>	Spotted Gum	290		290	18.0	3.0	3.5	2.0	Regular	-	-	-	Die-back	-	-	-	-	-	-	Typical	-	-	-	-	-	-	
1065	<i>Corymbia citriodora</i>	Spotted Gum	300		300	15.0	2.0	3.6	2.0	Regular	-	-	-	Die-back	-	-	-	-	-	-	Typical	-	-	-	-	-	-	
1066	<i>Corymbia citriodora</i>	Spotted Gum	770		770	25.0	8.0	9.2	3.0	Regular	-	-	-	-	-	-	-	-	-	-	Typical	-	-	-	-	-	-	
1067	<i>Corymbia citriodora</i>	Spotted Gum	450		450	16.0	8.0	5.4	2.4	Regular	-	-	-	-	-	-	-	-	-	-	Typical	-	-	-	-	-	-	
1068	<i>Eucalyptus tereticornis</i>	Forest Red Gum	280		280	13.0	3.0	3.4	1.9	Regular	-	-	Thinning	Die-back	-	-	-	-	-	-	Typical	-	-	-	-	-	-	
1069	<i>Eucalyptus crebra</i>	Narrow Leaf Ironbark	460		460	11.0	3.0	5.5	2.4	Regular	-	-	Thinning	-	-	-	-	-	-	-	Typical	-	-	-	-	-	-	
1070	<i>Corymbia citriodora</i>	Spotted Gum	660		660	24.0	8.0	7.9	2.8	Regular	-	-	-	Die-back	-	-	-	-	-	-	Typical	-	-	-	-	-	-	
1071	<i>Eucalyptus tereticornis</i>	Forest Red Gum	260		260	9.0	1.0	3.1	1.9	Regular	-	-	Thinning	Die-back	-	-	-	-	-	-	Typical	-	-	-	-	-	-	
1072	<i>Corymbia citriodora</i>	Spotted Gum	330		330	11.0	3.0	4.0	2.1	Regular	-	-	Thinning	Die-back	Epicormic	-	-	-	-	-	Typical	-	-	-	-	-	-	
1073	<i>Corymbia citriodora</i>	Spotted Gum	300		300	17.0	4.0	3.6	2.0	Regular	-	-	-	Die-back	-	-	-	-	-	-	Typical	-	-	-	-	-	-	
1074	<i>Eucalyptus tereticornis</i>	Forest Red Gum	450		450	17.0	4.0	5.4	2.4	Regular	-	-	-	Die-back	-	-	-	-	-	-	Typical	-	-	-	-	-	-	
1075	<i>Corymbia citriodora</i>	Spotted Gum	600		600	25.0	6.0	7.2	2.7	Regular	-	-	-	-	-	-	-	-	-	-	Typical	-	-	-	-	-	-	

Tree Schedule																													
6207 Flagstone West Estate, Jimboomba (Peet Flagstone City Pty Ltd)																													
31/10/2014																													
Specimen Details										Canopy Condition Details								Trunk Condition Details					Fauna Details and Habitat Value						
Tree ID	Botanical Name	Common Name	Trunk DBH (mm)	Additional Trunks DBH (mm)	Total DBH (mm) [AS 4970-2009]	Height (m)	Spread (m)	Tree Protection Zone (m)	Structural Root Zone (m)	Canopy Form	Spreading	Seeding	Thinning	Die-Back	Epicormic Growth	Lopped	Canopy Health	Leaning	Vines	Trunk Damage	Fire Damage	Trunk Health	Scats	Scratches	Hollows	Nest	Termites	Habitat Value	Additional Notes
1076	Corymbia citriodora	Spotted Gum	470		470	30.0	5.0	5.6	2.4	Regular	-	-	-	-	-	-	Typical	-	-	-	-	Typical	-	-	-	-	-	-	
1077	Dead / Stag	Dead / Stag	470		470	18.0	5.0	5.6	2.4	Regular	-	-	-	-	-	-	Typical	-	-	-	-	Typical	-	-	-	-	-	Low	potential hollows
1078	Corymbia tessellaris	Moreton Bay Ash	290		290	10.0	5.0	3.5	2.0	Regular	-	-	Thinning	Die-back	-	-	Poor	-	-	-	-	Typical	-	-	-	-	Termites	-	
1079	Corymbia citriodora	Spotted Gum	370		370	11.0	6.0	4.4	2.2	Regular	-	-	-	Die-back	-	-	Typical	-	-	-	-	Typical	-	-	-	-	-	-	
1080	Corymbia citriodora	Spotted Gum	250		250	12.0	4.0	3.0	1.8	Regular	-	-	Thinning	Die-back	-	-	Typical	-	-	-	-	Typical	-	-	-	-	-	-	
1081	Eucalyptus tereticornis	Forest Red Gum	280		280	13.0	4.0	3.4	1.9	Regular	-	-	Thinning	Die-back	-	-	Typical	-	-	-	-	Typical	-	-	-	-	-	-	
1082	Corymbia citriodora	Spotted Gum	280		280	19.0	2.0	3.4	1.9	Regular	-	-	Thinning	Die-back	-	-	Poor	-	-	-	-	Typical	-	-	-	-	-	-	
1083	Corymbia citriodora	Spotted Gum	260		260	17.0	2.0	3.1	1.9	Regular	-	-	-	Die-back	-	-	Typical	-	-	-	-	Typical	-	-	-	-	-	-	
1084	Eucalyptus tereticornis	Forest Red Gum	230		230	13.0	3.0	2.8	1.8	Regular	-	-	Thinning	Die-back	-	-	Poor	-	-	-	-	Typical	-	-	-	-	-	-	
1085	Corymbia citriodora	Spotted Gum	260		260	19.0	3.0	3.1	1.9	Regular	-	-	Thinning	Die-back	-	-	Poor	-	-	-	-	Typical	-	-	-	-	-	-	
1086	Corymbia citriodora	Spotted Gum	340	110	357	20.0	6.0	4.3	2.1	Regular	-	-	-	-	-	-	Typical	-	-	-	-	Typical	-	-	-	-	-	-	
1087	Eucalyptus tereticornis	Forest Red Gum	300		300	12.0	5.0	3.6	2.0	Regular	-	-	-	-	-	-	Typical	-	-	-	-	Typical	-	-	-	-	-	-	
1088	Eucalyptus tereticornis	Forest Red Gum	280		280	13.0	5.0	3.4	1.9	Regular	-	-	Thinning	-	-	-	Typical	-	-	-	-	Typical	-	-	-	-	-	-	
1089	Eucalyptus tereticornis	Forest Red Gum	940		940	21.0	7.0	11.3	3.2	Regular	-	-	-	-	-	-	Typical	-	-	-	-	Typical	-	-	-	-	-	-	
1090	Corymbia citriodora	Spotted Gum	550		550	25.0	7.0	6.6	2.6	Regular	-	-	-	Die-back	-	-	Typical	-	-	-	-	Typical	-	-	-	-	-	-	
1091	Eucalyptus tereticornis	Forest Red Gum	530		530	21.0	6.0	6.4	2.5	Regular	-	-	-	-	-	-	Typical	-	-	-	-	Typical	-	-	-	-	-	-	
1092	Angophora leiocarpa	Smooth Bark Apple	330		330	15.0	5.0	4.0	2.1	Regular	-	-	-	-	-	-	Typical	-	-	-	-	Typical	-	-	-	-	-	-	
1093	Corymbia citriodora	Spotted Gum	610		610	29.0	8.0	7.3	2.7	Regular	-	-	-	-	-	-	Typical	-	-	-	-	Typical	-	-	-	-	-	-	
1094	Corymbia citriodora	Spotted Gum	420		420	16.0	7.0	5.0	2.3	Regular	-	-	-	-	-	-	Typical	-	-	-	-	Typical	-	-	-	-	-	-	
1095	Corymbia citriodora	Spotted Gum	450		450	14.0	5.0	5.4	2.4	Regular	-	-	-	Die-back	-	-	Typical	-	-	-	-	Typical	-	-	-	-	-	-	
1096	Eucalyptus tereticornis	Forest Red Gum	410		410	19.0	4.0	4.9	2.3	Regular	-	-	Thinning	Die-back	-	-	Typical	-	-	-	-	Typical	-	-	-	-	-	-	
1097	Corymbia citriodora	Spotted Gum	440		440	16.0	7.0	5.3	2.3	Regular	-	-	-	Die-back	-	-	Typical	-	-	-	-	Typical	-	-	-	-	-	-	
1098	Corymbia citriodora	Spotted Gum	250	220, 100	348	15.0	5.0	4.2	2.1	Regular	-	-	-	-	-	-	Typical	-	-	-	-	Typical	-	-	-	-	-	-	

J:\6207 Flagstone City, Jimboomba (Peet Limited)\Working Files\AutoCAD E - Vegetation (Assessment, Management and Rehabilitation) Plans\VMP Precinct 1 West\6207 E 01 Vegetation Management Plan.dwg

APPENDIX 2

NESS Compliance

SH

saunders
havill
group

Saunders Havill Group Pty Ltd

ABN 24 144 972 949

Brisbane Emerald Gladstone

head office 9 Thompson St Bowen Hills Q 4006

phone 1300 123 SHG web www.saundershavill.com

■ surveying ■ town planning ■ urban design ■ environmental management ■ landscape architecture

DISCLAIMER:
Designs documented on this drawing are the property of Saunders Havill Group Pty Ltd and are not authorised for reproduction or use in whole or part without written permission.

These plans have been prepared for the exclusive use of the client. Saunders Havill Group do not accept responsibility for any use of or reliance upon the contents of these drawings by any third party. Confirm all dimensions on site and clarify any discrepancies prior to construction.



AMENDMENTS:			
Issue	Date	Description	Checked
A	12/11/2014	CLIENT COMMENTS	MS
B	21/11/2014	SUBMISSION	MS
C	19/02/2015	EDQ RE-SUBMISSION	MS

CLIENT:

PEET FLAGSTONE CITY PTY LTD

PROJECT:

FLAGSTONE WEST STAGE 1

SCALE:

1:400@A1
1:800@A3

051020

m

environmental management

DRAWING:

VEGETATION MANAGEMENT PLAN
APPENDIX 2

DATE: February 15

CHECKED: MS

CLIENT REF.: 6207

DRAWN: TB

DRAWING No.:

6207 E 23 VMP C

Strategies (Natural Environment)

Requirement (condition 25 of Approval)	Proposed strategy for Approved Land	Comment
Measures to conserve and enhance the site’s biodiversity values (areas of ecological significance, waterways and vegetation management)	1. Identify values by ensuring a detailed significant biodiversity values assessment is completed in accordance the assessment standards contained in Guideline 14 (as to identifying significant terrestrial biodiversity values by robust field surveys and desktop assessments) for each context plan area (contained within a context plan area strategy – refer condition 4 of the Approval). 2. Use the information surveyed and identified in the significant biodiversity values assessment to prioritize environmental features within each context plan area. 3. Ensure land use planning and site design within each context plan area avoids impacting on highest priority environmental features 4. Where impacts cannot be avoided (essential services and infrastructure) minimize, mitigate and provide offsets for removed environmental features. 5. Use studies and surveys completed over the site over the long term currency of the project to create a real time database of flora and fauna records for the greater flagstone area. Database to be made available to Local, State and Commonwealth Governments 6. Prepare Vegetation Management Plans incorporating requirements of Australian Standard (AS 4970-2009) 7. Prepare Fauna Management Plans for each stage of development involving vegetation clearing works – Fauna Management to mandate the use of QPWS registered fauna spotters <u>STRETCH TARGET:</u> • Where feasible adopt components of the DRAFT Code of Practice for Welfare of Animals effected by Land Clearing as prepared by the Wildlife Warriors and Voiceless. • Prepare Weed Management and Rehabilitation Plans for retained creek lines, drainage tributaries and other existing or reinstated vegetation areas A field survey was undertaken by two SHG ecologists across the site over three days to identify biodiversity values in accordance with Guideline 14. Desktop searches of Commonwealth, State and Local Government mapping was also analysed to identify biodiversity values across the site. These surveys were completed as part of the broader Context Plan submission in which this Stage 1 Application occurs. A detailed Implementation Guideline 14 Assessment Report was prepared and lodged with the Context Plan 1 submission which included the mapping of Significant Biodiversity Values for the Precinct 1 / Stage 1 area (Refer <i>Flagstone City ULDA Context Plan 1 – Natural Environment Assessment Report – 6207 E 23 October 2012 – ULDA Submission D</i>) A copy of the Significant Biodiversity Values plan from the above report is included as Appendices in this VMP package. For the Application Area 1 Significant Biodiversity Values are limited to remnant vegetation along Sandy Creek and the remnant vegetation along the Sandy Creek tributary. The project development area is almost entirely located within the previously cleared footprint not identified as retaining Significant Biodiversity Values. Beyond service and road crossings the development area predominantly retains, regrowth or other vegetation described as “significant Native Vegetation” under the Development Scheme. As the project only triggers minor lineal clearing for infrastructure a financial offset in accordance with accordance with the offset requirements of the Peet’s EPBC Approval which is largely based on the parameters of Implementation Guideline 17. Section 15 (1) (a + b) of the Environmental Offset Act 2014 sets out when the State Government can apply an offset condition relative to when the Commonwealth Government has already made a determination. Broadly the EO Act establishes than when the Commonwealth applies and offset condition for a prescribed activity resulting in impacts on a prescribed matter (in this instance the Koala) the State cannot impose an offset condition for the same matter or activity. Peet will be complying with the offset requirements established through the EPBC Approval which cater for the entire Context Plan and result in a substantially large volume of costs than the isolated application of Implementation guideline 17 to this stage of works. The Saunders Havill Group maintains all records and data of ecological surveys as part of an ecological database for the project site. Data collected for this Stage 1 has been added to this information. This VMP Package and separately lodged FMP demonstrate compliance with Targets 6 and 7. <u>STRETCH TARGET (Response)</u> • The separately lodged Fauna Management Plan (FMP) adopt relevant components of the DRAFT Code of Practice for Welfare of Animals effected by Land Clearing as prepared by the Wildlife Warriors and Voiceless. • Weed Management Plans and Rehabilitation plans for Sandy Creek have been prepared, lodged, approved and commenced.	

Requirement (condition 25 of Approval)	Proposed strategy for Approved Land	Comment
Strategies for the protection of remnant endangered vegetation containing endangered regional ecosystems where proven by ground truthing to be viable	8. Not applicable. As noted in Section 1, the Approved Land does not contain any endangered regional ecosystems (as defined).	Not applicable to this proposal. The proposed land to be developed avoids clearing of any remnant endangered regional ecosystems.
Management plans to be provided to address the clearing of non-viable remnant vegetation containing endangered regional ecosystems	9. Not applicable. As noted in Section 1, the Approved Land does not contain any endangered regional ecosystems (as defined).	Not applicable to this proposal. The proposed land to be developed avoids clearing of any remnant endangered regional ecosystems.
Rehabilitation strategies for any corridors of native vegetation to improve habitat extent and wildlife movement	10. Prepare detailed weed management and rehabilitation plans for Sandy Creek, Flagstone Creek and other ancillary fauna movement corridors and opportunities identified on Plan 5 (refer paragraph 5). - STRETCH TARGET 1: Reduce weed coverage within Sandy and Flagstone Creek to less than 20% within the confines of the Project area. - STRETCH TARGET 2: Increase the current diversity of species utilizing the Sandy and Flagstone Creek Corridors through weed removal and management. 11. Revegetate narrow points and degraded edges along Sandy and Flagstone Creek Channels to create a minimum consistent width of 100m 12. Maximize the success of revegetation programs through selecting a species palette based on pre-clear regional ecosystem data and existing survey results for native flora. 13. Within revegetation works proposed for creek lines and edge / buffer areas incorporate the locally occurring Threatened <i>Melaleuca irbyana</i> species. - STRETCH TARGET: Create a 1 hectare vegetation community on edge of Sandy and Flagstone Creek achieving the criteria and species mix to be defined as the <i>Melaleuca irbyana</i> Threatened Ecological Community (TEC) scheduled by the Commonwealth Department of the Environment. - STRETCH TARGET: Where supported by Regional Ecosystem pre-clear mapping and on-ground conditions incorporate species mix from RE 12.3.3 reinstating areas of Endangered Remnant on-site – Target introduce 3 hectares of Endangered Remnant mapping over the project site. 14. Include an offset nest box and habitat strategy for the replacement of lost habitat values from within the development site into the retained Significant Biodiversity Value Areas. - STRETCH TARGET: Through rehabilitation works and the nest box strategy target a no net loss in habitat features (hollows, outcrops, water sources) over the project site. 15. Liaise with local schools (Emmaus College and others) and integrate rehabilitation work with school curriculum and broader environmental education programs	Weed Management Plans and Rehabilitation plans for Sandy Creek have been prepared, lodged, approved and commenced. <u>STRETCH TARGET 1 AND 2 (Response)</u> - Approved Weed Management Plans are in place for both creek systems. Works have commenced on the eastern end of Sandy Creek, however its too early to measure the volume percentage of weed removal within this creek system. Works are towards achievement of this stretch target. - As per above works have only just commenced within a portion of Sandy Creek. Once all works within the site have been completed and maintained fauna and fauna surveys will occur in locations previously assessed to determine if an increase in diversity has been achieved. Works are towards achievement of this stretch target. Approved Weed Management and Rehabilitation plans are in place for Sandy Creek. A plan demonstrating compliance with the 100m corridor and 200m development setback is included as an appendices to this VMP package. Species selected within the approved Rehabilitation plans for Sandy Creek have been selected from the Pre-Clear and existing regional ecosystems for the area and incorporating endemic species recorded during site survey. No specific location within the rehabilitation works has been identified for specific revegetation of <i>Melaleuca irbyana</i> at this stage. Significant funds have been invested into the works to date with additional value add revegetation items including this to be added as the more development occurs. <u>STRETCH TARGETS (Response)</u> - As per above the precise location for establishing the 1 hectare area of <i>Melaleuca irbyana</i> has not been determined at this point given the early stages of development and significant resources already committed to weed management along this creek system. - The species lists for replanting within the approved Sandy Creek Rehabilitation Plans include species from Regional Ecosystem 12.3.3. Mapping of these areas as remnant is many years off as the revegetation cultivates to a level where transects can be completed. Works are towards achievement of this stretch target. The Fauna Management Plan includes specifications and nest box requirements for the clearing of trees retaining hollows. The specifications state that each hollow is to be replace 1 for 1 within the remnant creeks and gully lines surrounding the site. The Fauna Spotter is to determine the appropriate nest box types as part of pre-clearance surveys and reporting. <u>STRETCH TARGET (Response)</u> As set out in the FMP at a replacement ratio of 1:1 no net loss will occur for habitat features on trees proposed for removal.

Requirement (condition 25 of Approval)	Proposed strategy for Approved Land	Comment
Buffering to areas of environmental significance and which have associated conservation, biodiversity, habitat or scenic amenity values	- Design buffers for each identified significant environmental area (Plan 5) which protect and enhance the specific ecological or visual value listed for preservation. Buffers should be reflective of values being protected the relative risk and impacts of adjoining land use. - Refer to Plan 5 attached to this site strategy for areas listed for buffer design and Appendix 2 for an image of typical buffer solutions to be incorporate in site design. - For Sandy and Flagstone Creek provide average buffers of 50m to existing core conservation areas. Buffers to incorporate complimentary non-development land uses (vegetation retention, open space, storm water treatment and detention) - STRETCH TARGET: Maintain Sandy and Flagstone Creek within average 200m wide development free area of combined core conservation and buffer areas. - As part of the Detailed Significant Biodiversity Values Assessment for all ancillary environmental features include recommendations and justifications for buffers and development setbacks generally in accordance with the options provided in this site strategy in Appendix 2 (Typical buffer / land use interface outcomes). - Limit clearing and development to the ridgeline of Round Mountain as a scenic amenity feature within the Approved Land. Only selective clearing for scenic amenity and bush fire management to occur within the Round Mountain Buffer area. - Develop a Buffer Implementation Plan for each stage of works which interfaces with an identified ecological or scenic amenity value as depicted on Plan 5.	The project development area is almost entirely located within the previously cleared footprint not identified as retaining Significant Biodiversity Values. Beyond service and road crossings the development area predominantly retains, regrowth or other vegetation described as “significant Native Vegetation” under the Development Scheme. In accordance with the sections included within the NESS buffers well be made up of a mix of uses including landscaping, open space, storm water functions, revegetation and additional retention of non-remnant vegetation. <u>STRETCH TARGET (Response)</u> As demonstrated on the plan included in the Appendices to this VMP package Sandy Creek is maintained within a 200m non development corridor. It is noted that this application is for the southern side of Sandy Creek only with the proposal on the north side subject to change, however still required to demonstrate compliance with this Stretch Target.
Strategies to prevent land degradation	- Avoid clearing of vegetation within defined watercourses and the bed and banks of site creeks and remnant gully lines, except for essential infrastructure and for CPTED principles. - Avoid clearing of vegetation, where practical, on steep terrain greater than 20% except for essential infrastructure, bush fire mitigation and CPTED principles. - Where clearing within slope sensitive areas or areas adjoining ecological features cannot be avoided utilize machinery and techniques which minimize disturbance to existing ground surfaces. - Include a detailed Erosion and Sediment Control Plan for each stage of self-certified operational works submission. - Where clearing cannot be avoided in slope sensitive areas or areas adjoining ecological features minimize soil disturbance through selective clearing and or the sequencing of clearing to manageable areas. - The site has Emerson Class values of between 3 and 5, which are considered dispersive to marginally dispersive. Mitigation measures to be implemented during detailed design to mitigate the effects include vegetation or protection of batters, minimize velocity of stormwater flows, flattening of grades and stormwater detention.	Only clearing for roads or services occurs within defined watercourse areas. These items are considered essential infrastructure. Beyond these crossings clearing is limited to sporadically located individual trees. The land forms within the Stage 1 area do no exceed 20% grade. Clearing does not occur in slope sensitive areas within this Stage 1 application. Erosion and sediment plans are to be prepared by the project engineers for all site disturbing works. These should be referred to in response to these NESS Criteria.

Requirement (condition 25 of Approval)	Proposed strategy for Approved Land	Comment
Strategies to rehabilitate major drainage lines	- Carry out rehabilitation in accordance with the endorsed Rehabilitation Plan. - Retain all remnant gullies lines free from development except for essential infrastructure and for CPTED principles. - Retain native vegetation within the channel, bed and bank of creeks and retained gully lines - Undertake detailed weed management and revegetation using existing native species on site to strengthen the riparian vegetation cover and diversity through retained creeks and gully lines. - STRETCH TARGET: Where revegetation is required to offset clearing, a ratio of 3:1 will be provided in existing bushland areas	Rehabilitation is occurring in accordance with approved plans covering the entire length of Sandy Creek within the Peet Land holdings. Stage 1 occurs between a remnant creek and remnant gully line within only clearing occurring for road and sewer proposed over these watercourses. Native vegetation is retained through the bed and bank profile of both the creek and adjoining tributary. As noted weed management has already commenced along Sandy Creek in accordance with the approved rehabilitation plans for this area. <u>STRETCH TARGET (Response)</u> Not applicable – no clearing triggering revegetation is triggered. As the project only triggers minor lineal clearing for infrastructure a financial offset in accordance with accordance with the offset requirements of the Peet's EPBC Approval which is largely based on the parameters of Implementation Guideline 17. Section 15 (1) (a + b) of the Environmental Offset Act 2014 sets out when the State Government can apply an offset condition relative to when the Commonwealth Government has already made a determination. Broadly the EO Act establishes than when the Commonwealth applies and offset condition for a prescribed activity resulting in impacts on a prescribed matter (in this instance the Koala) the State cannot impose an offset condition for the same matter or activity. Peet will be complying with the offset requirements established through the EPBC Approval which cater for the entire Context Plan and result in a substantially large volume of costs than the isolated application of Implementation guideline 17 to this stage of works
Strategies for bushfire management (Refer also to the strategy for management of regrowth)	- Prepare detailed bushfire management plan for each Plan of Development. - Protect significant biodiversity values from risk of bushfire by creating fire breaks, maintaining fire trails and reducing bush fire loads.	A Bushfire Management Plan has been prepared and lodged under separate cover. Post first review of this document and the VMP significant effort has gone into ensure both track clearing and fuel reduction zones endorsed on the BMP are reflected on the VMP.
Strategies for pest and weed management	- As part of the Significant Biodiversity Values Assessment survey, identify and map major infestations of environmental and declared weeds at the context plan stage. - Prepare detailed weed management and rehabilitation plans for each Plan of Development. - Explore methods for controlling domestic animals from impacting on core environmental features within each context plan area by implementing educational and control measures such as fact sheets, koala friendly fencing, native vegetation hedges as fencing, etc. - Monitor and report annually on all self-certified weed management and rehabilitation documentation - STRETCH TARGET: Eradicate all Class 2 and 3 pest weed species from the Approved Land progressively as development progresses.	As discussed through a separate endorsement Detailed Weed Management Plans for the Sandy Creek area have been lodged, approved and commenced. Initial monitoring pre and post works has only recently commenced with the first annual progress report yet to be required. At this stage no domestic pets occur within the site. The landscape plans for the application area include information of pet use within open space and facilities such as dog off leash areas. <u>STRETCH TARGET (Response)</u> Approved Weed Management Plans have commenced for the Sandy Creek catchment and include removal of all Class 2 and 3 pest weeds from the area. Works are towards achievement of this stretch target.

Requirement (condition 25 of Approval)	Proposed strategy for Approved Land	Comment
Strategies for management of regrowth that is mapped as Category X	• Reduce bushfire risk by continual slashing and regrowth clearing of category X areas (only) and provide general grooming of the site by pneumatic tyred and tracked machinery • Where regrowth has a trunk diameter greater than 100mm measured at DBH, a request for confirmation that the regrowth is no Significant Vegetation as defined in the PDA Development Scheme will provided prior to clearing • Macerate or Mulch vegetation in-situ with minimal ground disturbance • Where ground disturbance cannot be avoided, immediately cover disturbed areas with mulch or suitable non-harmful chemical stabilizers. • Notify EDQ when clearing activities are being undertaken.	This NESS criteria relates to the maintenance of the site and does not relate to this area specific application linked to the Stage 1 development proposal.
Strategies for clearing of vegetation in existing road reserve (New Beith Road and Everdell Road and “Berry Park”)	• Where required for infrastructure or development purposes, submit an application to EDQ for determination of any Significant Vegetation in accordance with the PDA Development Scheme; or • Identify the clearing within an ROL application and obtain approval at the same time	Noted – This VMP is submitted to cover the clearing of defined Significant Native Vegetation within the application area as specified within this NESS criteria.
Strategies for maximizing opportunities for innovation	• Incorporate innovative research techniques into the Significant Biodiversity Values Assessment, preparation of management plans, on ground construction and operational protection measures with each submission of a Context Plan, Plan of Development, Compliance or Operational Works submission.	This criteria is ongoing, however it is noted that as part of the detailed ecological assessment completed over the site the Saddler Springs Education Centre Spotted-tailed Quoll Detection Dog was engaged for 3 days to search for evidence of this species. This survey technique is unique with the Dogs used able to detect evidence of Quolls dated back for 12 months. Within the weed management works a number of leading practice techniques have been incorporated with the tried and proven methods for particularly species. This includes the adoption of organic based herbicides and specific low impact machinery.
Strategies for monitoring vegetation rehabilitation	• Include a detailed monitoring and reporting program with each stage of proposed works. The monitoring program should cover both the construction and operational phases of the proposed development.	Monitoring occurs annually in accordance with the NESS. Other specific monitoring events occur within specialty documents including: • Endorsed Weed Management Plans • Endorsed Rehabilitation Plans • Fauna Management Plans

APPENDIX 3

Context Plan - Sandy Creek

**saunders
havill
group**

Saunders Havill Group Pty Ltd ABN 24 144 972 949
Brisbane ■ Emerald ■ Gladstone
head office 9 Thompson St Bowen Hills Q 4006
phone 1300 123 SHG web www.saundershavill.com

■ surveying ■ town planning ■ urban design ■ environmental management ■ landscape architecture

DISCLAIMER:
Designs documented on this drawing are the property of Saunders Havill Group Pty Ltd and are not authorised for reproduction or use in whole or part without written permission.

These plans have been prepared for the exclusive use of the client. Saunders Havill Group do not accept responsibility for any use of or reliance upon the contents of these drawings by any third party. Confirm all dimensions on site and clarify any discrepancies prior to




AMENDMENTS:			
Issue	Date	Description	Checkse
A	12/11/2014	CLIENT COMMENTS	MS
B	21/11/2014	SUBMISSION	MS
C	19/02/2015	EDQ RE-SUBMISSION	MS

CLIENT:
PEET FLAGSTONE CITY PTY LTD

PROJECT:
FLAGSTONE WEST STAGE 1

SCALE:
1:400@A1
1:800@A3

 A horizontal graphic scale bar with a black and white alternating pattern. It is marked with '0', '5', '10', and '20m' at regular intervals.

 environmental management	
DRAWING: VEGETATION MANAGEMENT PLAN APPENDIX 3	
DATE: February 15	CHECKED: MS
CLIENT REF.: 6207	DRAWN: TB
DRAWING No.: 6207 E 24 VMP C	



Legend

- Development layout
- Corridor width measurements
- Sandy Creek Corridor



APPROVED COMPANY
ISO 9001
Quality Management Systems
QMS Certification Services

APPROVED COMPANY
ISO 14001
Environmental Management Systems
QMS Certification Services

ISSUES:				
Issue	Date	Description	Drawn	Checked
A	20/02/2015	Prelim Draft	AL	RM

Flagstone West Precinct 1

Sandy Creek Corridor - Width Assessment

Date | 20/02/2015
Scale | 1:3,500 @ A3
Data Information:
Universal Transverse Mercator
GDA 1994 MGA Zone 56
Client | PEET
Project | Flagstone West
Address/RPD | Flagstone City
Source | QLD GIS Layers (QLD Gov. Info Services 2014),
Aerial (Nearmap, 2014)

Plan 1

SHG File
6207 E 01 Sandy Creek Corridor A

APPENDIX 4

Significant Biodiversity Values Plan



DISCLAIMER:
Designs documented on this drawing are the property of Saunders Havill Group Pty Ltd and are not authorised for reproduction or use in whole or part without written permission.

These plans have been prepared for the exclusive use of the client. Saunders Havill Group do not accept responsibility for any use of or reliance upon the contents of these drawings by any third party. Confirm all dimensions on site and clarify any discrepancies prior to



AMENDMENTS:			
Issue	Date	Description	Checkse
A	12/11/2014	CLIENT COMMENTS	MS
B	21/11/2014	SUBMISSION	MS
C	19/02/2015	EDQ RE-SUBMISSION	MS


CLIENT:
PEET FLAGSTONE CITY PTY LTD

PROJECT:
FLAGSTONE WEST STAGE 1

SCALE:
1:400@A1
1:800@A3

A horizontal graphic scale bar with four segments. The segments are labeled 0, 5, 10, and 20m from left to right. The bar is black with white tick marks at the boundaries of each segment.

 environmental management	
DRAWING: VEGETATION MANAGEMENT PLAN APPENDIX 4	
DATE: February 15	CHECKED: MS
CLIENT REF.: 6207	DRAWN: TB
DRAWING No.: 6207 E 25 VMP C	

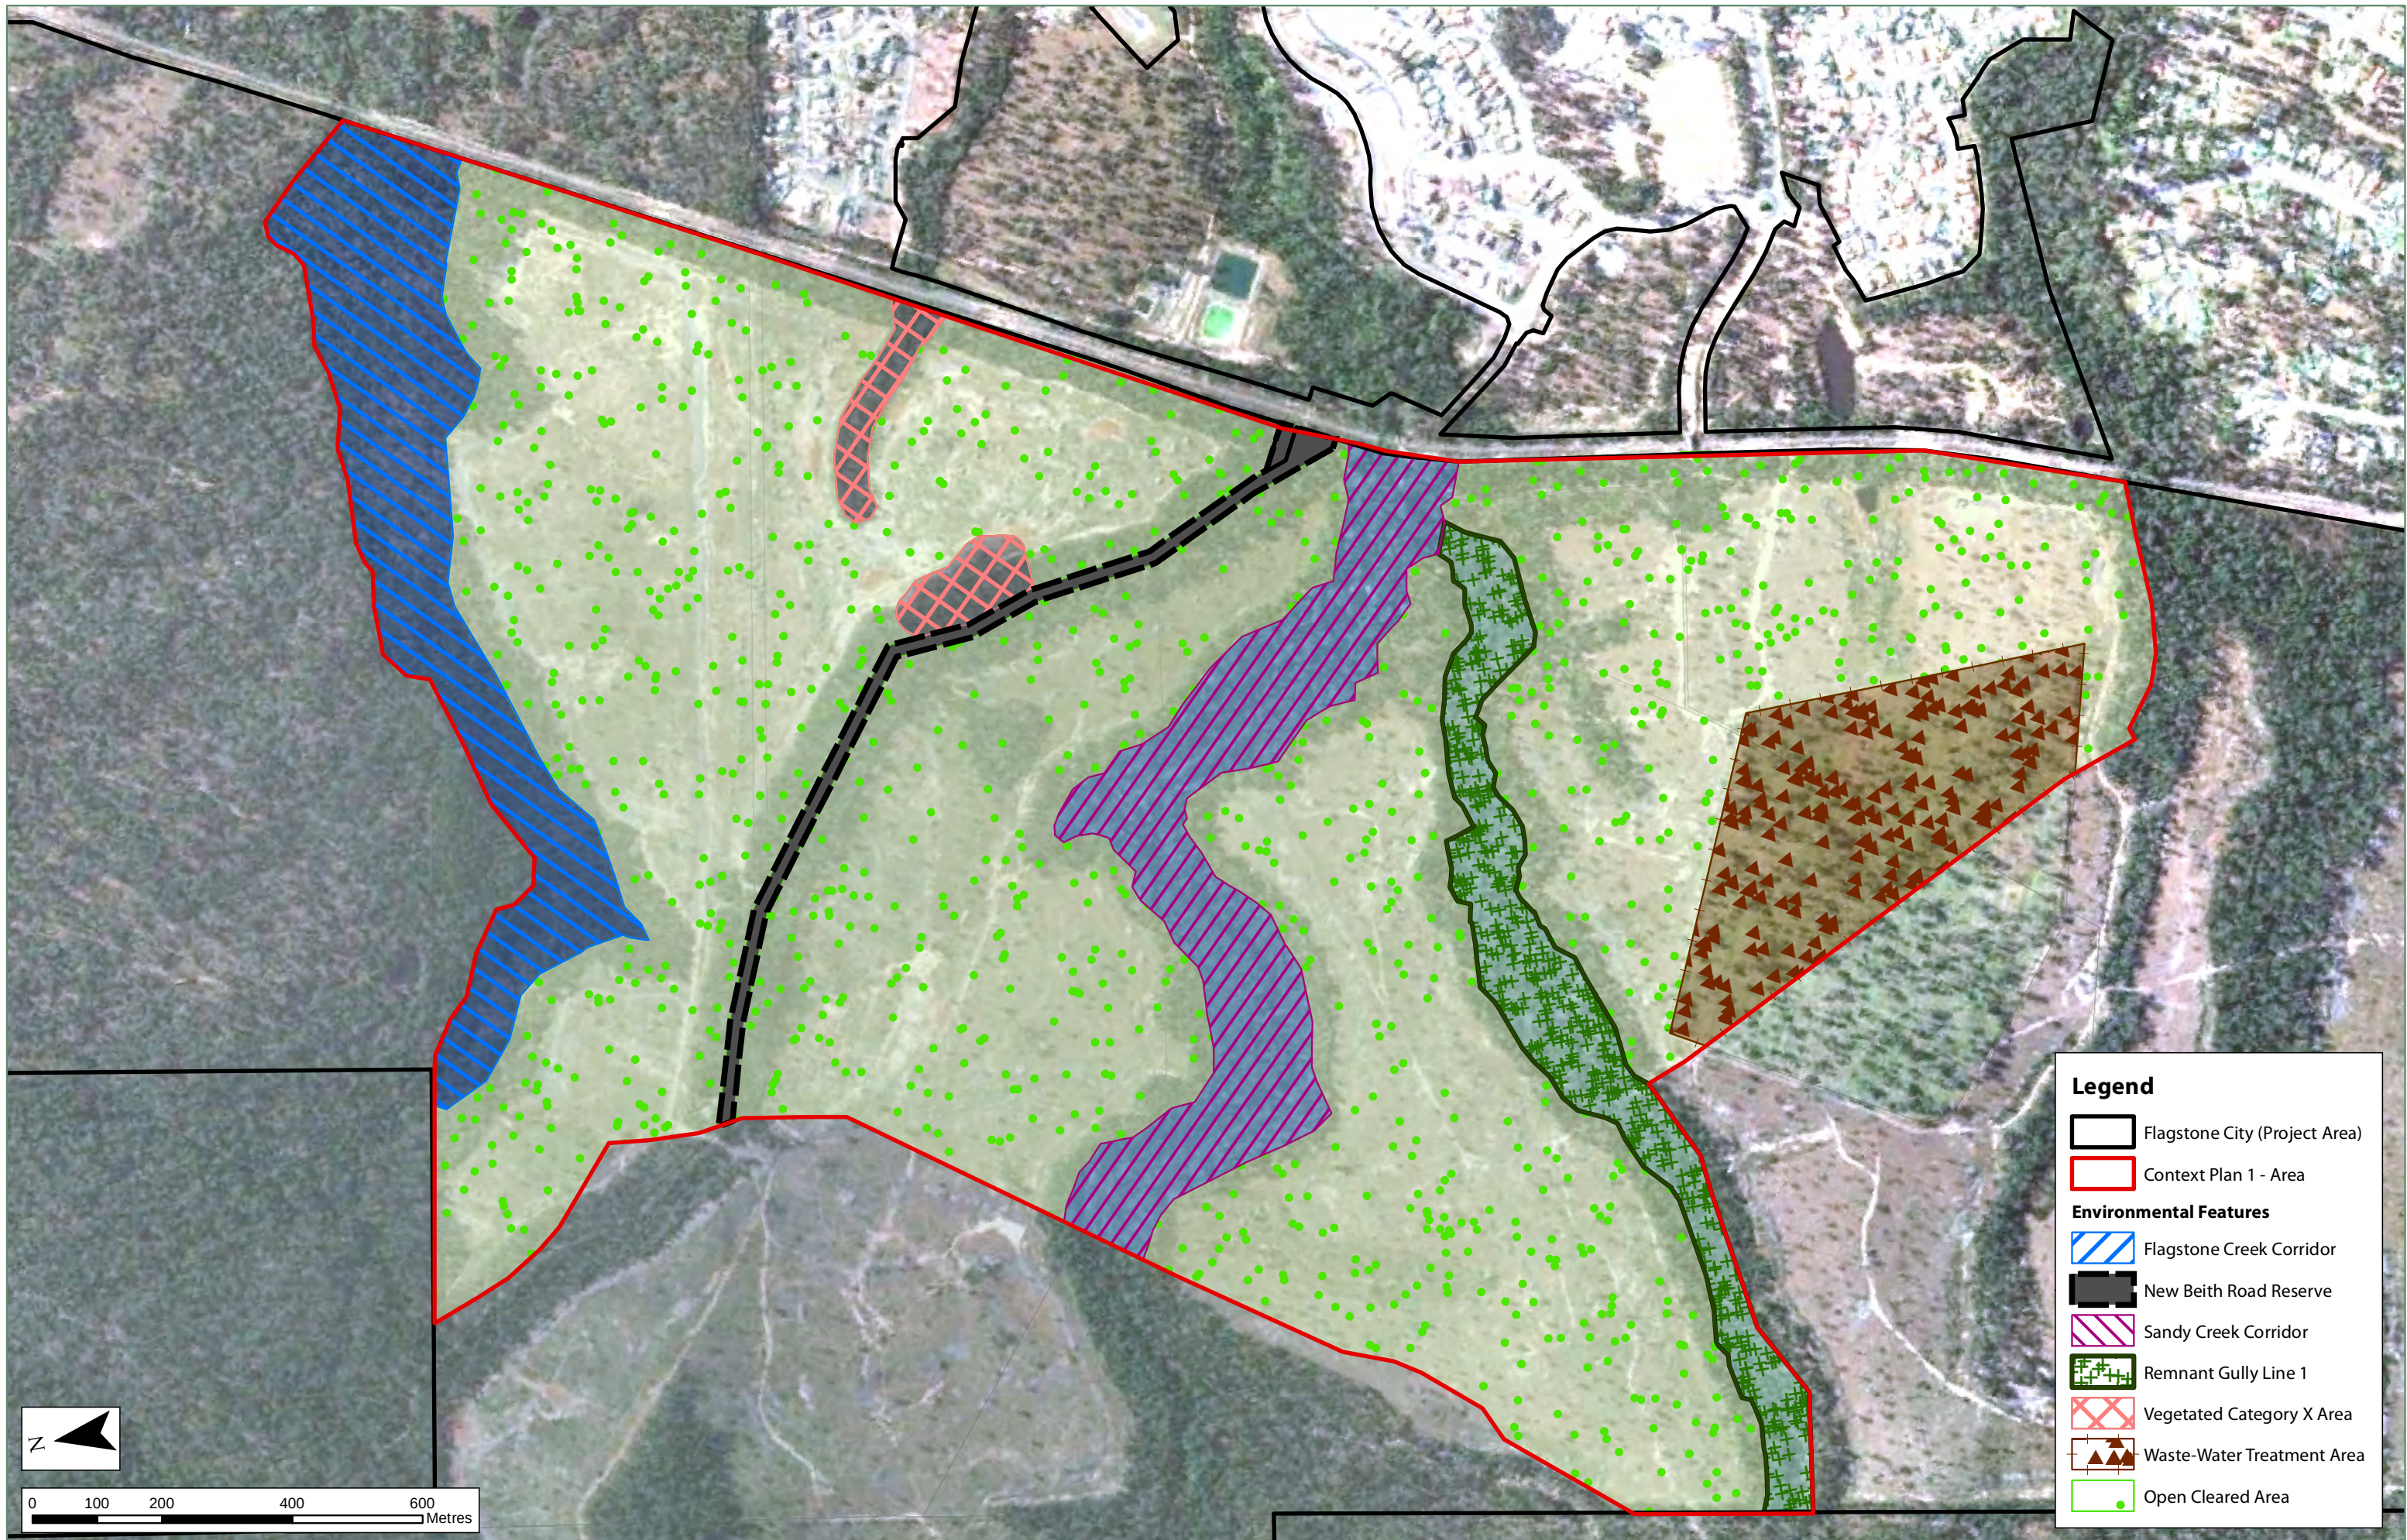

Legend

- Flagstone City (Project Area)
- Context Plan 1 - Area
- Environmental Features**
- Flagstone Creek Corridor
- New Beith Road Reserve
- Sandy Creek Corridor
- Remnant Gully Line 1
- Vegetated Category X Area
- Waste-Water Treatment Area
- Open Cleared Area