


VEGETATION MANAGEMENT PLAN FLAGSTONE WEST STAGE 1A-ID EDQ RE-SUBMISSION

DRAWING SCHEDULE

Dwg No.	Drawing Title	Issue	Date
6207 E 01	Vegetation Management Plan Cover Sheet	F	08/12/2015
6207 E 02	Vegetation Management Plan Notes	F	08/12/2015
6207 E 03	Vegetation Management Plan Internal Development	E	27/10/2015
6207 E 04	Vegetation Management Plan Internal Development	E	27/10/2015
6207 E 05	Vegetation Management Plan Internal Development	E	27/10/2015
6207 E 06	Vegetation Management Plan Internal Development	F	08/12/2015
6207 E 07	Vegetation Management Plan Internal Development	F	08/12/2015
6207 E 08	Vegetation Management Plan Internal Development	E	27/10/2015
6207 E 09	Vegetation Management Plan Internal Development	E	27/10/2015
6207 E 10	Vegetation Management Plan Internal Development	E	27/10/2015
6207 E 11	Vegetation Management Plan Internal Development	F	08/12/2015
6207 E 12	Vegetation Management Plan Internal Development	F	08/12/2015
6207 E 13	Vegetation Management Plan Internal Development	E	27/10/2015
6207 E 14	Vegetation Management Plan Internal Development	E	27/10/2015
6207 E 15	Vegetation Management Plan Internal Development	E	27/10/2015
6207 E 16	Vegetation Management Plan Internal Development	F	08/12/2015
6207 E 17	Vegetation Management Plan Internal Development	F	08/12/2015
6207 E 18	Vegetation Management Plan Internal Development	E	27/10/2015
6207 E 19	Vegetation Management Plan Internal Development	E	27/10/2015
6207 E 20	Vegetation Management Plan Internal Development	F	08/12/2015
6207 E 21	Vegetation Management Plan Internal Development	F	08/12/2015
6207 E 22	Vegetation Management Plan Appendix 1 - Tree Schedules	F	08/12/2015
6207 E 23	Vegetation Management Plan Appendix 2 - NESS Compliance	F	08/12/2015
6207 E 24	Vegetation Management Plan Appendix 3 - Context Plan - Sandy Creek	F	08/12/2015
6207 E 25	Vegetation Management Plan Appendix 4 - Significant Biodiversity Values Plan	F	08/12/2015

Version C and beyond of this VMP retains edits and amendments requested by Economic Development Queensland (EDQ)
For the plans removed above, which correspond to Stage 1 excluding Stages 1A-1D, refer Approved Vegetation Management Plan Flagstone West, Stage 1, Rev C

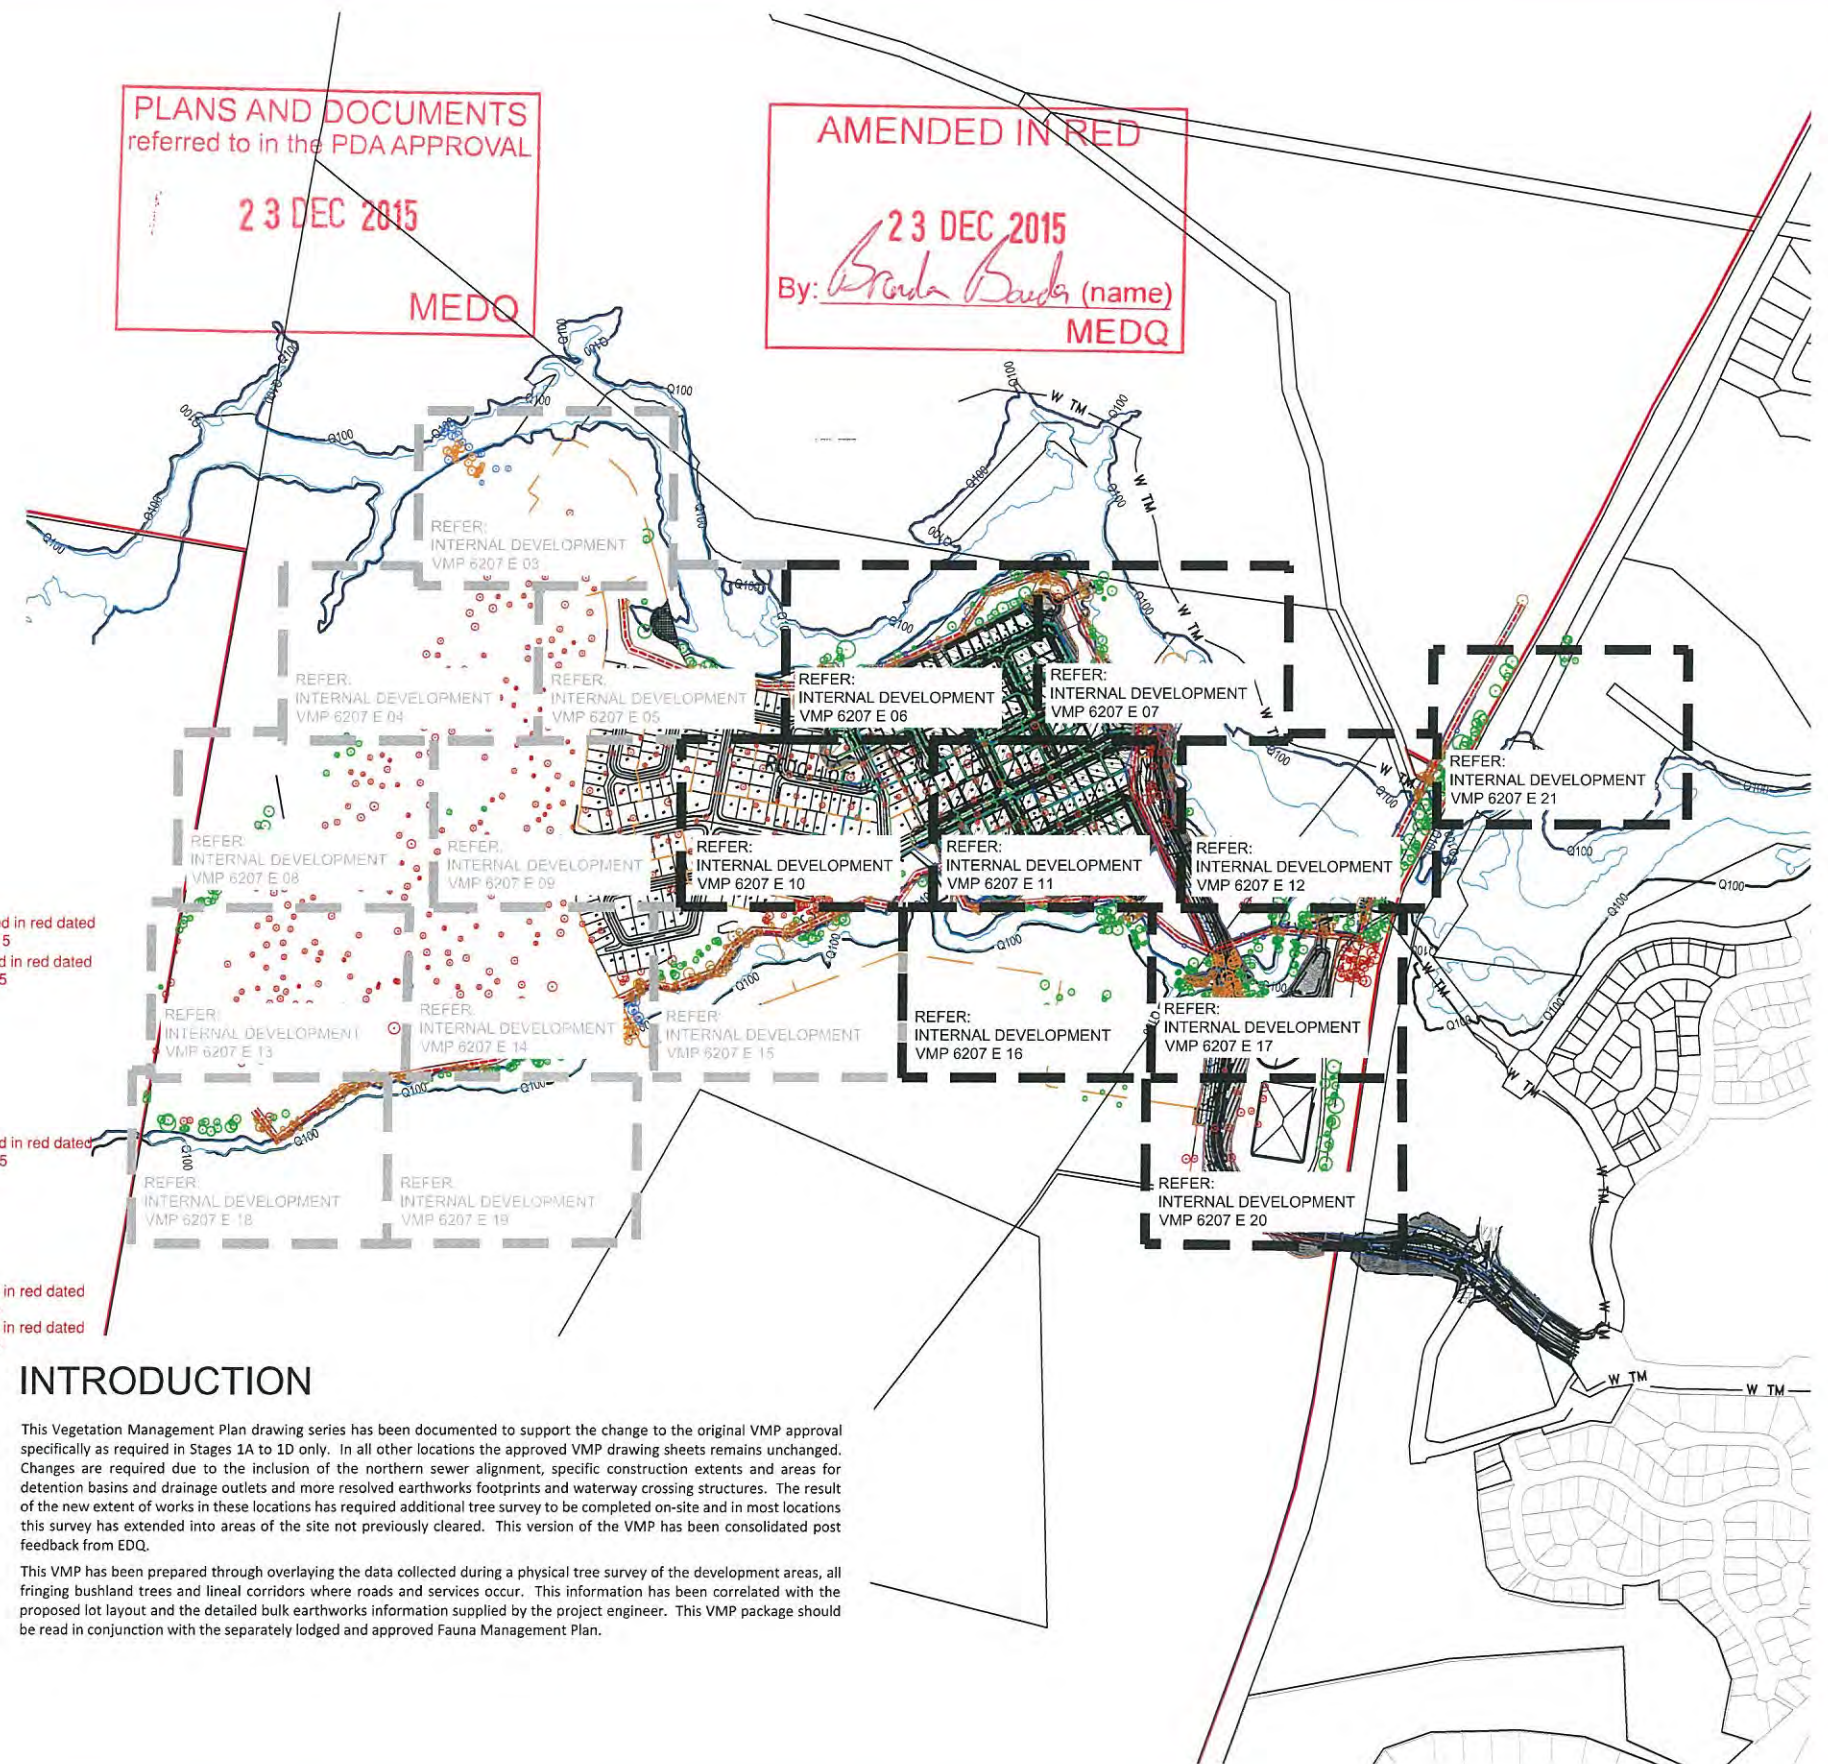

INTRODUCTION

This Vegetation Management Plan drawing series has been documented to support the change to the original VMP approval specifically as required in Stages 1A to 1D only. In all other locations the approved VMP drawing sheets remains unchanged. Changes are required due to the inclusion of the northern sewer alignment, specific construction extents and areas for detention basins and drainage outlets and more resolved earthworks footprints and waterway crossing structures. The result of the new extent of works in these locations has required additional tree survey to be completed on-site and in most locations this survey has extended into areas of the site not previously cleared. This version of the VMP has been consolidated post feedback from EDQ.

This VMP has been prepared through overlaying the data collected during a physical tree survey of the development areas, all fringing bushland trees and lineal corridors where roads and services occur. This information has been correlated with the proposed lot layout and the detailed bulk earthworks information supplied by the project engineer. This VMP package should be read in conjunction with the separately lodged and approved Fauna Management Plan.

Issue	Date	Description	Checked
A	13/11/2014	CLIENT COMMENT	MS
B	21/11/2014	SUBMISSION	MS
C	19/02/2015	EDQ RE-SUBMISSION	MS
D	29/09/2015	EDQ RE-SUBMISSION	MS
E	27/10/2015	UPDATED ENGINEERING BASE	MS
F	08/12/2015	UPDATED ENGINEERING BASE	MS

CLIENT:	PEET FLAGSTONE CITY PTY LTD
PROJECT:	FLAGSTONE WEST STAGE 1A-1D
SCALE:	1:2000@A1 1:4000@A3

environmental management	
DRAWING: VEGETATION MANAGEMENT PLAN COVER SHEET	
DATE: December 15	CHECKED: MS
CLIENT REF.:	DRAWN: TL
DRAWING No.: 6207 E 01 VMP F	

NOTES

1.0 BACKGROUND:

Issue C of the VMP package has been prepared post requests for additional information from EDQ and a joint meeting held with EDQ's assessing consultant Litoria Consulting. Issue C includes a number of additions, amendments and minor changes which are broadly summarised as:

- 1) No works outside of the Context plan area are sought for approval as part of this submission. Trees are shown, however listed for retention and not part of this application.
- 2) Bushfire clearing, trail and fuel reduction area line work has been added to the VMP to ensure consistency between these documents.
- 3) More detailed contour information showing the Q100 and Q5 flooding corridors through the remnant corridors has been added to the data set.
- 4) A copy of the Significant Biodiversity Plan for the Area is included within the appendices to this VMP Package.
- 5) A copy of the context area plan showing development fronts on the north and south of Sandy Creek is included in this appendices to demonstrate the proposal results in a development free 200m corridor around this creek system.
- 6) A copy of all criteria including a response to relevant items from the Endorsed Whole of Site Natural Environment Site Strategy is included as a tabulated appendices to the VMP Package.
- 7) A number of notes, plans and legend changes pertaining to infrastructure, TPZs and the future role of arborists in the tree retention process.
- 8) Earthworks and tree removal has been removed from internal parkland areas. Notes stating further approvals to remove tree in these locations will occur as part of the final landscape submissions.

2.0 GENERAL

This Vegetation Management Plan (VMP) for the Internal Development Area has been prepared for Economic Development Queensland at the request of PEET FLAGSTONE CITY PTY LTD and is designed to manage the removal and protection of vegetation over the development area required for Flagstone West Stage 1 for residential purposes construction.

The purpose of this plan is to identify existing trees to be removed and retained, tree protection fencing and manage construction activity to minimise disturbance to existing trees.

The management plan has been produced by overlaying the following existing site data with proposed works to determine impacts and disturbance:

1. Detailed Site Survey Information (Existing levels, contours, access, structures, tree locations, roads etc) Site Inspection of Existing Vegetation [Saunders Havill Group]
2. Site Layout Plans (Roads, lot layouts, etc) [RPS]
3. Civil Engineering plans [CARDNO]

3.0 PROJECT MANAGEMENT

Vegetation management and its processes is an integral part of the construction and operational phase. The site contractor is responsible for all onsite works including overseeing vegetation clearing, health and safety of fauna and adhering to both council's conditions and guidelines and Australian Standards - "Protection of Trees on Development Sites AS4970-2009.

Additional site and consulting contacts for queries regarding to the Vegetation Clearing and Management Plans include;

CLIENT CONTACT: PEET FLAGSTONE CITY PTY LTD
Mr Costas Alexandrou

ENVIRONMENTAL CONTACT: SAUNDERS HAVILL GROUP
Mr Murray Saunders Ph (07) 3251 9444

SITE CONTRACTOR: TBA

SITE ARBORIST: TBA

4.0 VEGETATION PROTECTION, CLEARING STAGES AND PROCESSES

The following stages are required for clearing to be undertaken on this property post the approval of this lodgment of operational works:

Stage 1 - Install Tree Protection and Exclusion Fencing

Prior to the commencement of any earthworks on the site a temporary protection fence shall be installed to define the Tree Protection Zone (TPZs) which apply to all trees identified for protection on this plan and as directed by staff from Saunders Havill Group. The zone extends twelve times the diameter at breast height (DBH) of all protected trees.

NOTES

Stage 2 - Inspection

Fencing and retained tree / vegetation identification will be flagged at this point and shall be in place at the time of the official pre-start meeting for inspection and sign off. The use of flagging tape will be utilised to identify all retained vegetation.

Stage 3 - Fauna Inspections and Management

Undertake necessary fauna management requirements prior to clearing - as a minimum this should acknowledge specific EDQ approval requirements.

Stage 4 - Undertake Bulk Earthworks Clearing

Wholesale removal of trees identified on the approved drawings once approved for removal by fauna expert. All trees to be removed shall be mulched on site for future use in rehabilitation planting areas, general planting areas and under retained vegetation.

NOTE: Dogs are not permitted onsite at all times during construction. Construction works including clearing must occur between the hours of 6am and 6pm.

TEMPORARY PROTECTION FENCING

This Vegetation Management Plan (VMP) designates a number of locations for tree protection fencing as per the specifications shown on this drawing. Fencing is designated to ensure retained trees and areas are protected through the development process. In some locations work extents within Context Area 1 are up to 100m away from areas of retained native vegetation and thus no fencing is considered necessary with site erosion and sediment control likely to be sufficient to delineate the edge of the work zone. Wherever distances between works and retained areas are less than 50m tree protection fencing has been proposed.

In some locations fencing is proposed along the edge of earthworks, in other locations it surrounds trees to be retained. Fencing also occurs in segments where only a small section is considered required to warrant against the risk of site works. Fencing locations on the ground can be altered by the Fauna Spotter, Environmental Coordinator or EDQ representatives for the benefits of better retaining site trees.

ACCESS AND STOCKPILING

Indicative locations of machinery/ vehicular access and site stockpiles locations shown on plan. Confirm most suitable locations on site ensuring retained trees are protected at all times.

There shall be no stockpiling of machinery, topsoil, fill, construction materials or site rubbish within retained vegetation or the limits of the exclusion fencing.

For details on Erosion and Sediment Control refer directly to the Pre-Construction certification.

WILDLIFE MANAGEMENT

All native fauna is protected under the Nature Conservation Act 1992. The following activities are required to ensure compliance with this legislation and specific components of this Vegetation Management Plan and ensure vegetation removal does not directly or indirectly impact of native fauna. The Fauna Spotter (qualified by DEHP) must remain on site during all clearing works to undertake pre-clearing inspection, direct clearing activities and relocate fauna.

SITE ACTIONS

I. Immediately prior to the commencement of clearing of native vegetation a daily visual inspection of the area must be carried out by a qualified Fauna Spotter.

II. In the event of an animal being located and area of 5m radius should be established around the tree excluding machinery from the area until the animal has relocated (usually over night). Or

III. If an animal requires relocating this must be undertaken by a suitable qualified fauna expert recognized by the Queensland Parks and Wildlife. For some fauna a permit will be required.

IV. Any native fauna orphaned or injured by the development process must be reported to the Department of Environment and Heritage Protection.

V. The site supervisor is responsible for the safe management of site fauna and implementation of these specific fauna requirements

The detailed Flagstone City Fauna Management Plan lodged and approved under separate cover should be reference at all times.

5.0 MAINTENANCE

Following tree clearing works on site, follow up maintenance works should be carried out on all retained vegetation. An analysis of the vegetation's health and growth should be undertaken to determine specific maintenance needs. The below table outlines some of the typical maintenance items to be carried out on retained vegetation where practical.

NOTES

ARBORIST'S ROLE

All trees located on this VMP show the locality reference point and Tree Protection Zone as specified by the AS4970-2009. In some locations, particularly where development are works adjoining buffers and lineal park and works encroach into TPZ's further on-site assessment will occur via a certified arborist of equivalent qualified tree expert for final retain / removal status.


RETAINED TREES MAINTENANCE SCHEDULE TYPICAL MAINTENANCE ITEMS & FREQUENCY				
Item No.	Item Description	Activity Description	Frequency (to be carried out as required - indicative frequency shown)	
1	Isolated Retained Trees	Mulching/ Remulching	Review every 12 months and respread as required	
		Weeding	Review quarterly and remove as required	
		Pruning	Allow for pruning to maintain clear trunks, removal of dead limbs or damaged branches and pruning to promote growth to AS	
		Pest Control	Review quarterly and respond with application as required	
		Fertilising	Slow release application every 12 months	
		Watering	Only required during drought periods to prevent failures	
2	Small Grouped Retained Trees	Mulching/ Remulching	Review every 12 months and respread as required	
		Weeding	Review quarterly and remove as required	
		Pruning	Allow for pruning to maintain clear trunks, removal of dead limbs or damaged branches and pruning to promote growth to AS. Should retained vegetation be large enough, fallen branches to be used as habitats elements on ground pending use.	
		Pest Control	Review quarterly and respond with application as required	
		Fertilising	Slow release application every 12 months	
		Watering	Only required during drought periods to prevent failures	
3	Large Grouped Retained Trees (Bushland, etc)	Mulching/ Remulching	Mulch may be applied to perimeter pending on size, less litter may be the primary mulch cover in large parcels of retained vegetation. Review every 12 months and respread as required	
		Weeding	Review quarterly and remove as required	
		Pruning	Removal of dead limbs or damaged branches. Within large parcels of retained veg area, fallen branches to be used as habitats elements on ground pending use.	
		Pest Control	Review quarterly and respond with application as required	
		Fertilising	Generally not required in large groupings, evaluate on site	
		Watering	Generally not required in large groupings, evaluate on site	

OPEN SPACE CLEARING


In selected locations along the tributary to the south of Sandy Creek forming the southern boundary of the Stage 1 area selective clearing, under scrubbing and weed removal will be required for the purposes of integrating open space uses. The intent of the open space outcomes along this area of existing vegetation are to retain and work with as much of the existing natural values as possible while allowing for integrated path and cycle networks, open space nodes, access to interesting points along the drainage line and generally to take advantage of the existing shade provided by site trees. Clearing in this location will not be completed by the civil contractors undertaking the primary vegetation removal and bulk earthworks.

Selective clearing will occur in areas designated on the approved open space management plans using manual or low scale ground sensitive machinery to ensure minimal impact in particular to native tree species. Importantly no clearing is proposed between the high banks of the watercourse with selective clearing and under scrubbing limited to the non riparian edges.

TREE PROTECTION DETAIL (Not to scale)

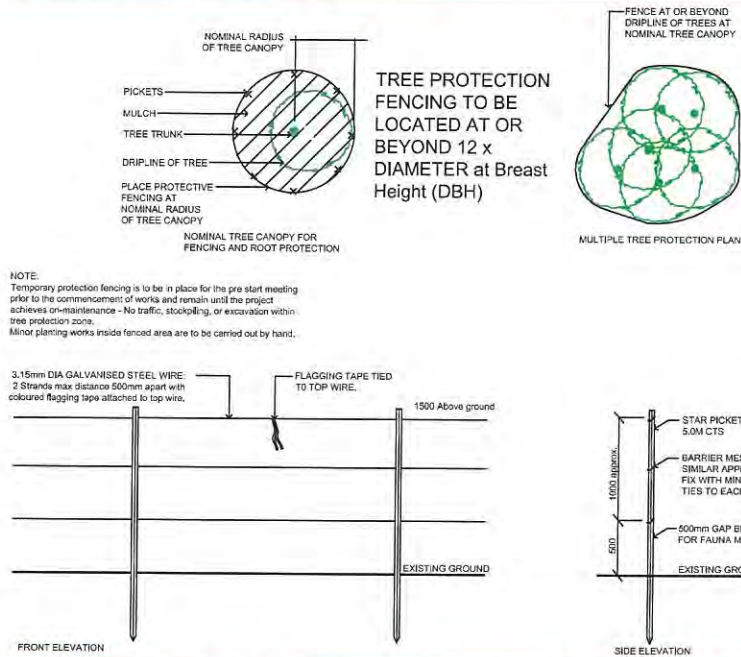

CRITICAL ROOT ZONE - DETAIL (Not to scale)

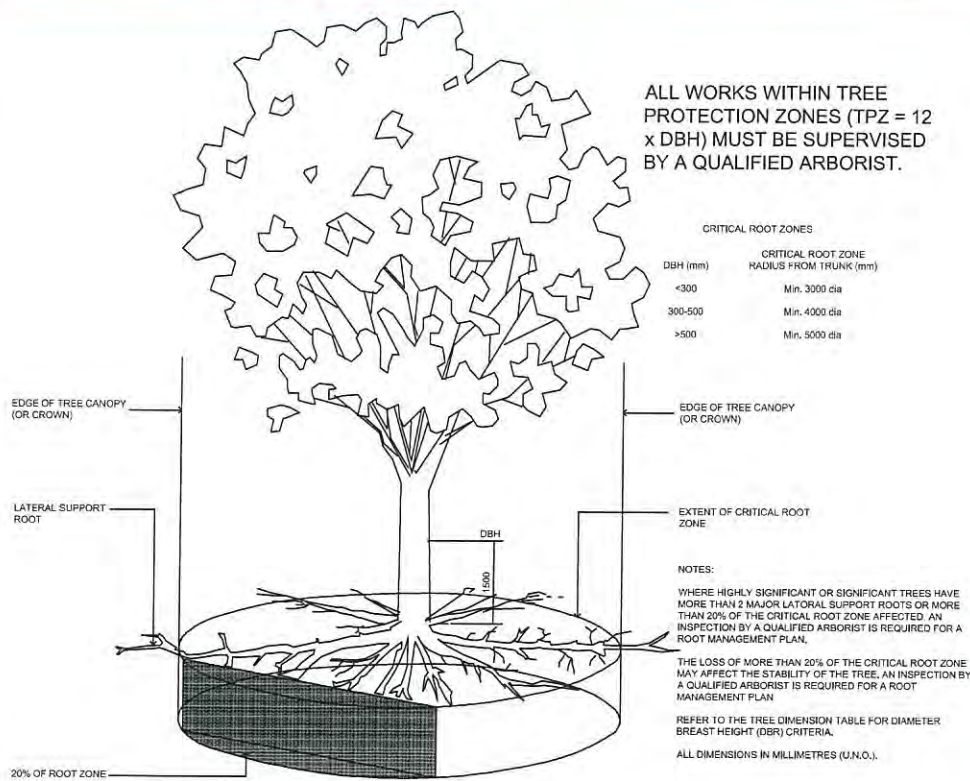

DISCLAIMER:

Designs documented on this drawing are the property of Saunders Havill Group Pty Ltd and are not authorised for reproduction or use in whole or part without written permission. These plans have been prepared for the exclusive use of the client, Saunders Havill Group do not accept responsibility for any use of or reliance upon the contents of these drawings by any third party. Confirm all dimensions on site and clearly any discrepancies prior to construction.



AMENDMENTS:

Issue	Date	Description	Checked
A	13/11/2014	CLIENT COMMENTS	MS
B	21/11/2014	SUBMISSION	MS
C	19/02/2015	EDQ RE-SUBMISSION	MS
D	29/09/2015	EDQ RE-SUBMISSION	MS
E	27/10/2015	UPDATED ENGINEERING BASE	MS
F	08/12/2015	UPDATED ENGINEERING BASE	MS

CLIENT:

PEET FLAGSTONE CITY PTY LTD

PROJECT:

FLAGSTONE WEST STAGE 1A-1D

SCALE:

NOT TO SCALE

environmental management

DRAWING:
VEGETATION MANAGEMENT PLAN
INTERNAL DEVELOPMENT NOTES

DATE: December 15

CHECKED: MS

CLIENT REF.:

DRAWN: TL

DRAWING No.: 6207 E 02 VMP F

J:\6207 Flagstone City, Jimboomba (Peet Limited)\Working Files\AutoCAD\IE - Vegetation Assessment, Management and Rehabilitation\Plans\6207 E 01 Vegetation Management Plan.dwg

NOTE: The construction zone is set by Civil at 4.5 m from the sewer line. Construction methods will preferentially adopt access and construction zones along the allotment edge.

AMENDED IN RED

23 DEC 2015

By: *Brenda Buck* (name)
MEDQ

Retain Tree 537.
Implement ground
protection
measures in
accordance with
AS4970-2009.

Retain Tree 734.
Implement ground
protection
measures in
accordance with
AS4970-2009.

Retain Tree 430

NOTE 1:
Removal of shrubs within the nominated area of remnant is required to ensure bushfire fuel load requirements are achieved. Line work regarding fuel reduction areas has been provided from the BMP. Not trees are to be removed in this location and where lower storeys species are to be removed they will be replaced by native ground cover and grass species consistent with those occurring in the surrounding areas.

Retain Tree 731.
Implement ground
protection
measures in
accordance with
AS4970-2009.

Retain Tree 737.
Implement ground
protection
measures in
accordance with
AS4970-2009.

NOTE:
In consultation with the project civil engineer a nominal 5m construction access zone has been applied to one side and the base of each drainage outlet structure. Only trees in direct conflict with the construction zone are shown for removal as impacts are temporary and trees are located in a bushland setting reducing risks associated with dieback and or ultimate loss.

LEGEND

- RETAINED TREES:
Trees to be retained and protected within open space area. Trees located on the edge of earth works extent of works line are subject to review on site by an arborist (if required).
- EXISTING TREES TO BE REMOVED:
Trees to be removed as a result of the Internal Development Area clearing.
- EXISTING TREES TO BE REMOVED:
Trees to be removed as a result of the sewerline corridor clearing area.
- EXISTING TREES TO BE RETAINED:
Trees to be retained and protected outside of sewerline corridor. Trees located on the edge of road works are subject to review on site by an arborist (if required).
- EXISTING TREES TO BE REMOVED:
Trees to be removed as a result of the Road way clearing area.
- EXISTING TREES TO BE RETAINED:
Trees to be retained and protected outside of roadway. Trees located on the edge of road works are subject to review on site by an arborist (if required).
- EXISTING TREES TO BE REMOVED:
Additional trees to be removed as a result of the infrastructure requirements (sewer, basins etc).
- CIVIL ENGINEER CUT AREA:
Refer Engineering drawings for detail
- CIVIL ENGINEER FILL AREA:
Refer Engineering drawings for detail
- EXCLUSION FENCING:
Install exclusion fence to protect retained vegetation and rehabilitation works.
- EARTH WORKS EXTENT OF WORKS LINE:
Refer Engineering drawings for detail
- MAPPED REMNANT VEGETATION
- FIRE BREAK (5M WIDTH):
As per Bushfire Management Plan prepared by Jensen Bowers
- EXTENT OF CLEARING / SEPARATION REQUIRED:
As per Bushfire Management Plan prepared by Jensen Bowers
- TRUNK SEWER:
As per Engineering plans
- PROPOSED 250 WATER MAIN:
As per Engineering plans

NOTES:

Engineers and/ or clearing contractors to prepare sediment and erosion control measures to ensure no movement of material off site and minimal movement on site.

REFER 6207 E 22 FOR TREE SCHEDULES

Refer to Existing Tree Plot Schedule for detailed list of trees including number, Botanical name, girth, spread, height and determination of removal, investigation or retention.

Tree extents shown on this plan series are the Tree Protection Zones (TPZs) as specified in AS4970-2009.

Where minor encroachment of a TPZ occurs for as part of a temporary construction zone (eg access to drainage structures) trees on the waterway or bushland side of the works are proposed on this VMP plan for retention. While it may be possible that minor works result in the die back or even loss of the tree its bushland context does not result in increased risk to open space users.


KEY PLAN



AMENDMENTS:		
Issue	Date	Description
A	12/11/2014	CLIENT COMMENTS
B	21/11/2014	SUBMISSION
C	19/02/2015	EDQ RE-SUBMISSION
D	29/09/2015	EDQ RE-SUBMISSION
E	27/10/2015	UPDATED ENGINEERING BASE
F	08/12/2015	UPDATED ENGINEERING BASE

CLIENT:	PEET FLAGSTONE CITY PTY LTD
PROJECT:	FLAGSTONE WEST STAGE 1A-1D
SCALE:	1:400@A1 1:800@A3

environmental management	
DRAWING: VEGETATION MANAGEMENT PLAN INTERNAL DEVELOPMENT AREA	
DATE: December 15	CHECKED: MS
CLIENT REF.: 6207	DRAWN: TL
DRAWING No.: 6207 E 06 VMP F	

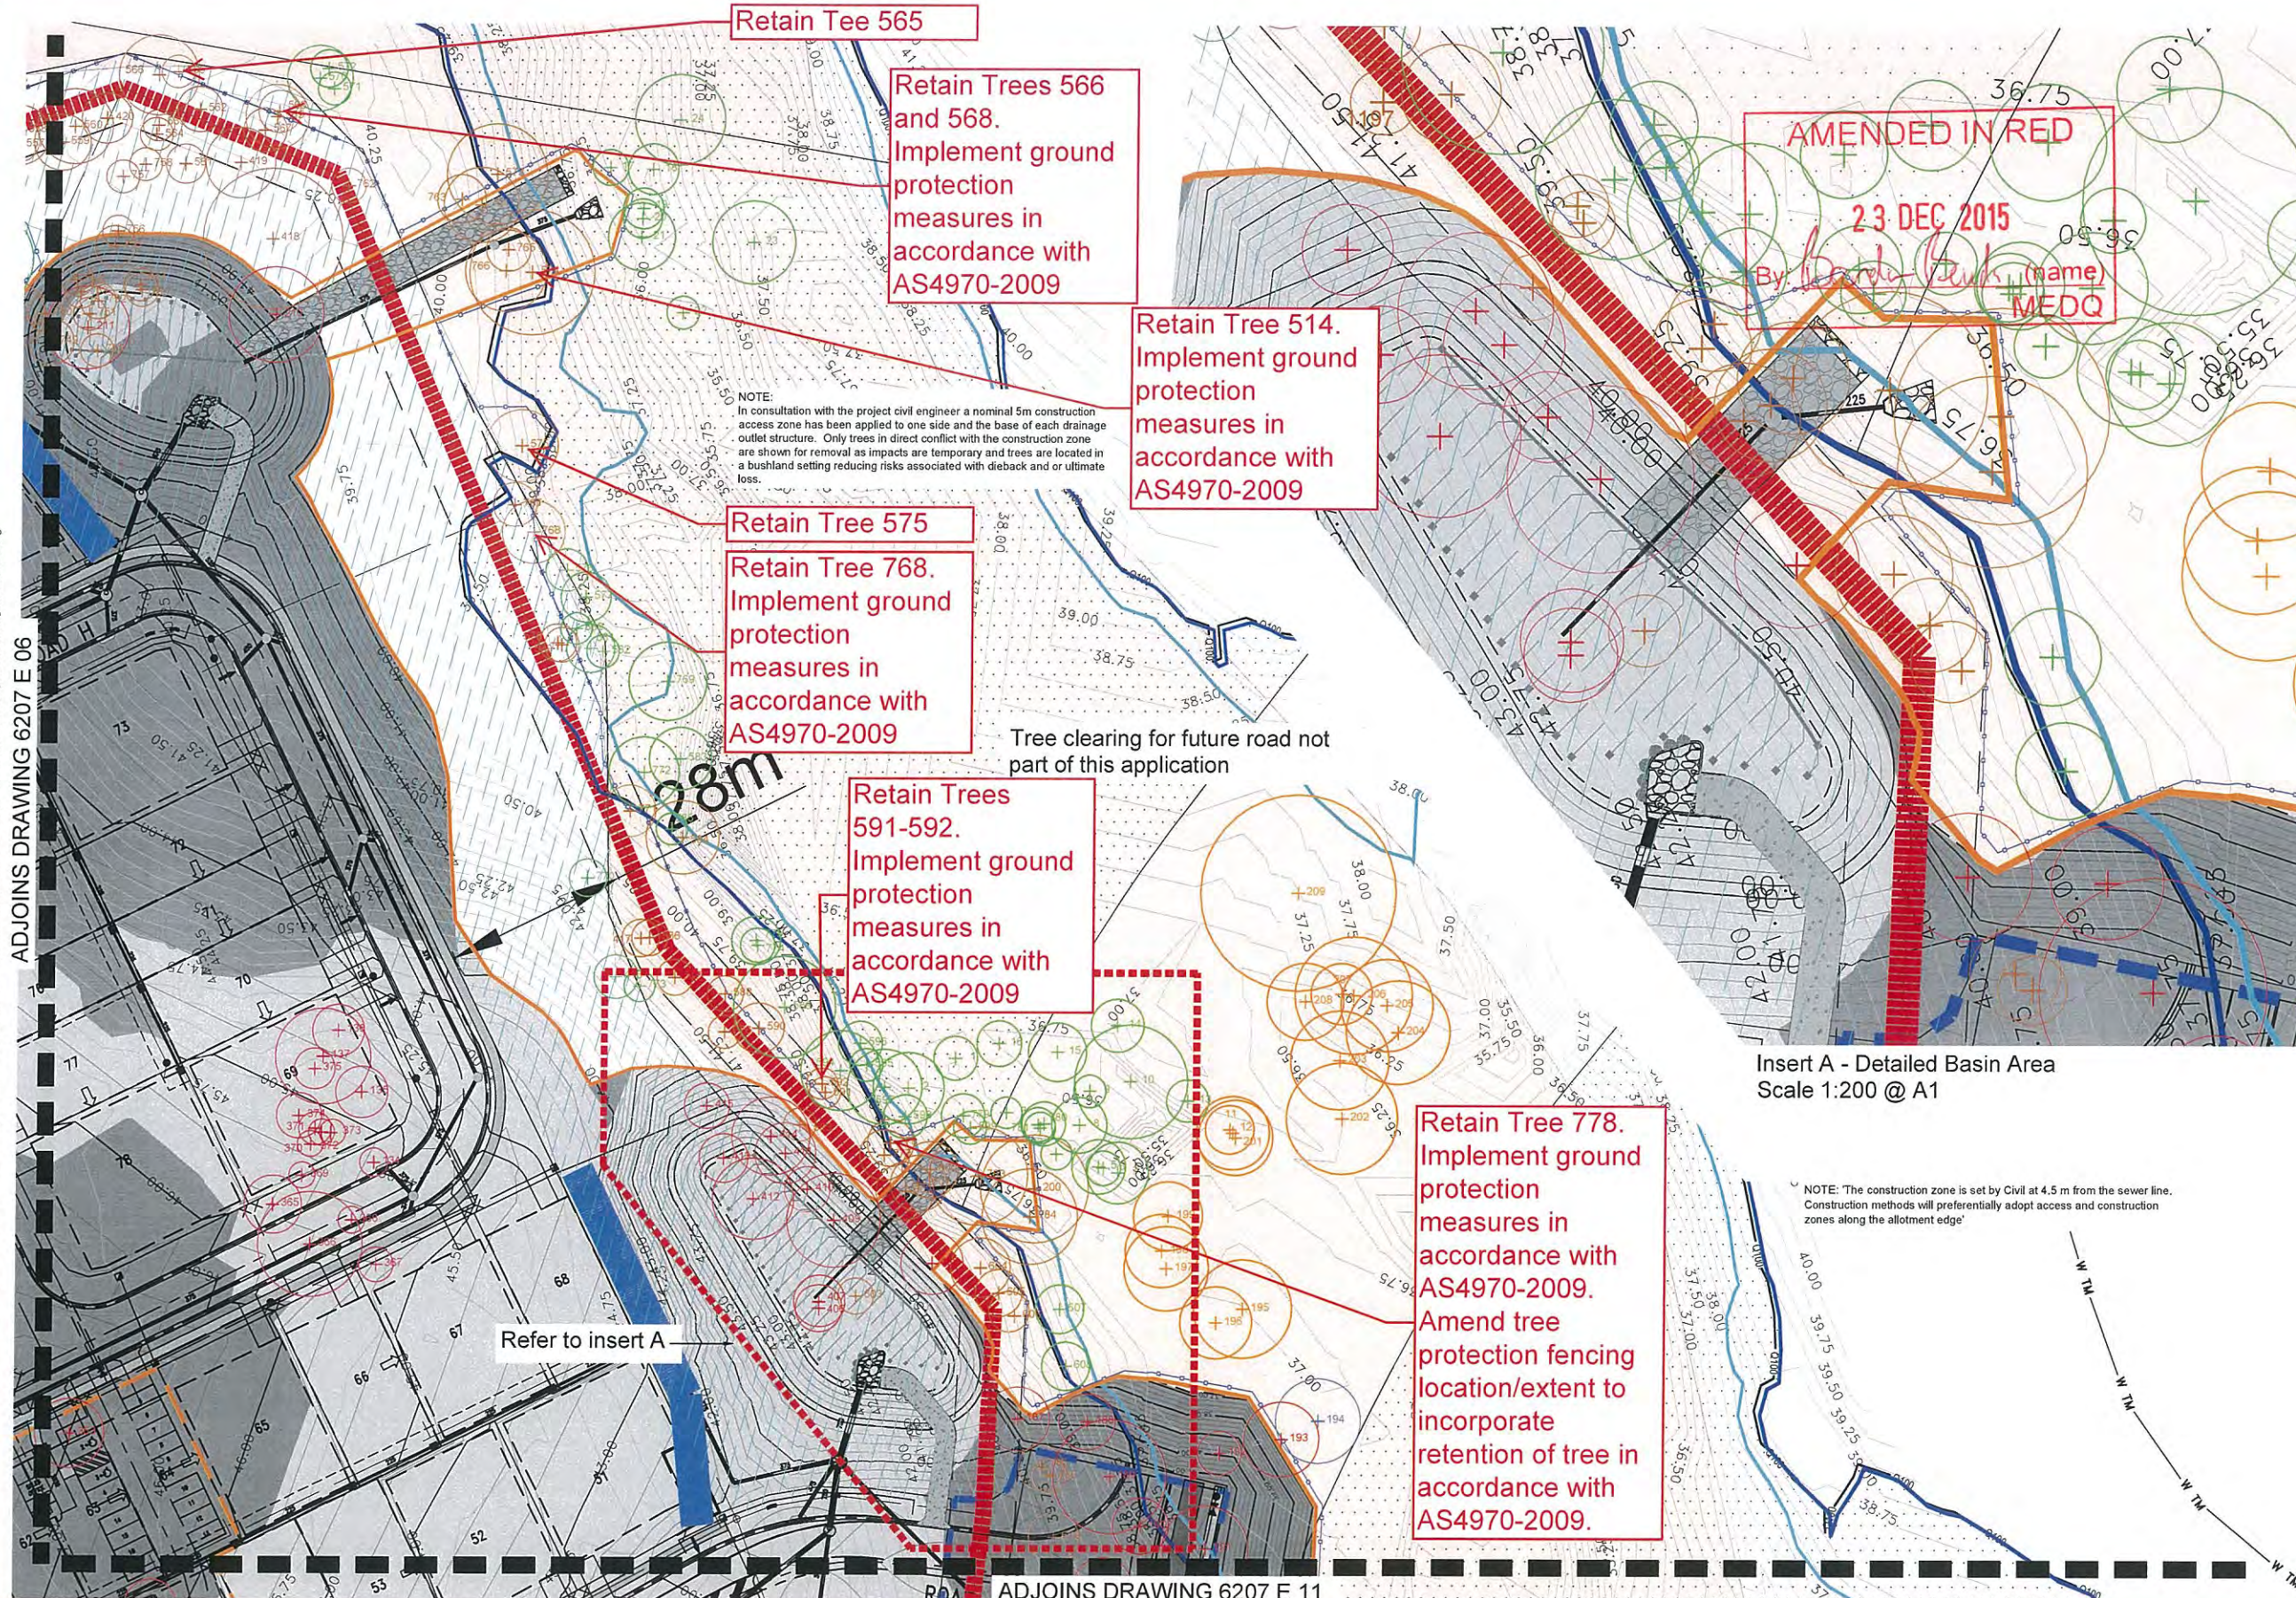

LEGEND

- RETAINED TREES:**
Trees to be retained and protected within open space area. Trees located on the edge of earth works extent of works line are subject to review on site by an arborist (if required).
- EXISTING TREES TO BE REMOVED:**
Trees to be removed as a result of the Internal Development Area clearing.
- EXISTING TREES TO BE RETAINED:**
Trees to be retained and protected outside of sewerline corridor. Trees located on the edge of road works are subject to review on site by an arborist (if required).
- EXISTING TREES TO BE REMOVED:**
Trees to be removed as a result of the Road way clearing area.
- EXISTING TREES TO BE RETAINED:**
Trees to be retained and protected outside of roadway. Trees located on the edge of road works are subject to review on site by an arborist (if required).
- EXISTING TREES TO BE REMOVED:**
Additional trees to be removed as a result of the infrastructure requirements (sewer, basins etc)
- CIVIL ENGINEER CUT AREA:**
Refer Engineering drawings for detail
- CIVIL ENGINEER FILL AREA:**
Refer Engineering drawings for detail
- EXCLUSION FENCING:**
Initial exclusion fencing to protect retained vegetation and rehabilitation works.
- EARTH WORKS EXTENT OF WORKS LINE:**
Refer Engineering drawings for detail
- MAPPED REMNANT VEGETATION**
- FIRE BREAK (5M WIDTH):**
As per Bushfire Management Plan prepared by Jensen Bowers
- EXTENT OF CLEARING / SEPARATION REQUIRED:**
As per Bushfire Management Plan prepared by Jensen Bowers
- TRUNK SEWER:**
As per Engineering plans
- PROPOSED 250 WATER MAIN:**
As per Engineering plans

NOTES:

Engineers and/ or clearing contractors to prepare sediment and erosion control measures to ensure no movement of material off site and minimal movement on site.

REFER 6207 E 22 FOR TREE SCHEDULES

Refer to Existing Tree Plot Schedule for detailed list of trees including number, Botanical name, girth, spread, height and determination of removal, investigation or retention.

Tree extents shown on this plan series are the Tree Protection Zones (TPZs) as specified in AS4970-2009.

Where minor encroachment of a TPZ occurs for as part of a temporary construction zone (eg access to drainage structures) trees on the waterway or bushland side of the works are proposed on this VMP plan for retention. While it may be possible that minor works result in the die back or even loss of the tree its bushland context does not result in increased risk to open space users.

KEY PLAN



environmental management

DRAWING:
VEGETATION MANAGEMENT PLAN
INTERNAL DEVELOPMENT AREA

DATE: December 15
CLIENT REF.: 6207
DRAWING No.: 6207 E 07 VMP F

CLIENT:
PEET FLAGSTONE CITY PTY LTD

PROJECT:
FLAGSTONE WEST STAGE 1A-1D

SCALE:
1:400@A1
1:800@A3

Issue	Date	Description	Checked
A	12/11/2014	CLIENT COMMENTS	MS
B	21/11/2014	SUBMISSION	MS
C	19/02/2015	EDQ RE-SUBMISSION	MS
D	29/09/2015	EDQ RE-SUBMISSION	MS
E	27/10/2015	UPDATED ENGINEERING BASE	MS
F	08/12/2015	UPDATED ENGINEERING BASE	MS

DISCLAIMER:

Designs documented on this drawing are the property of Saunders Havill Group Pty Ltd and are not to be reproduced or used in whole or part without written permission.



J:\6207 Flagstone City, Jimboomba (Peet Limited)\Working Files\AUCAD\VE - Vegetation Assessment and Rehabilitation Plans\VMP Stage 1A-1D\6207 E 01 Vegetation Management Plan.dwg



LEGEND

- RETAINED TREES:**
Trees to be retained and protected within open space area. Trees located on the edge of earth works extent of works line are subject to review on site by an arborist (if required).
- EXISTING TREES TO BE REMOVED:**
Trees to be removed as a result of the Internal Development Area clearing.
- EXISTING TREES TO BE REMOVED:**
Trees to be removed as a result of the sewerline corridor clearing area.
- EXISTING TREES TO BE RETAINED:**
Trees to be retained and protected outside of sewerline corridor. Trees located on the edge of road works are subject to review on site by an arborist (if required).
- EXISTING TREES TO BE REMOVED:**
Trees to be removed as a result of the Road way clearing area.
- EXISTING TREES TO BE RETAINED:**
Trees to be retained and protected outside of roadway. Trees located on the edge of road works are subject to review on site by an arborist (if required).
- EXISTING TREES TO BE REMOVED:**
Additional trees to be removed as a result of the infrastructure requirements (sewer, basins etc).
- CIVIL ENGINEER CUT AREA:**
Refer Engineering drawings for detail
- CIVIL ENGINEER FILL AREA:**
Refer Engineering drawings for detail
- EXCLUSION FENCING:**
Install exclusion fence to protect retained vegetation and rehabilitation works.
- EARTH WORKS EXTENT OF WORKS LINE:**
Refer Engineering drawings for detail
- MAPPED REMNANT VEGETATION**
- FIRE BREAK (5M WIDTH):**
As per Bushfire Management Plan prepared by Jensen Bowers
- EXTENT OF CLEARING / SEPARATION REQUIRED:**
As per Bushfire Management Plan prepared by Jensen Bowers
- TRUNK SEWER:**
As per Engineering plans
- PROPOSED 250 WATER MAIN:**
As per Engineering plans

NOTES:

Engineers and/ or clearing contractors to prepare sediment and erosion control measures to ensure no movement of material off site and minimal movement on site.

REFER 6207 E 22 FOR TREE SCHEDULES

Refer to Existing Tree Plot Schedule for detailed list of trees including number, Botanical name, girth, spread, height and determination of removal, investigation or retention.

Tree extents shown on this plan series are the Tree Protection Zones (TPZs) as specified in AS4970-2009.

Where minor encroachment of a TPZ occurs for as part of a temporary construction zone (eg access to drainage structures) trees on the waterway or bushland side of the works are proposed on this VMP plan for retention. While it may be possible that minor works result in the die back or even loss of the tree its bushland context does not result in increased risk to open space users.

KEY PLAN



saunders havill group
Saunders Havill Group Pty Ltd ABN 24 144 972 949
Brisbane • Emerald • Gladstone
head office 9 Thompson St Bowen Hills Q 4006
phone 1300 123 SHG web www.saundershavill.com
■ surveying ■ town planning ■ urban design ■ environmental management ■ landscape architecture

DISCLAIMER:
Designs documented on this drawing are the property of Saunders Havill Group Pty Ltd and are not to be reproduced or used in whole or part without written permission.
These plans have been prepared for the exclusive use of the client, Saunders Havill Group. The client is responsible for the use of the plans and for any third party. Confirm all dimensions on site and clarify any discrepancies prior to construction.

APPROVED COMPANY
ISO9001 Quality Management System
QMS

APPROVED COMPANY
ISO14001 Environmental Management System
QMS

AMENDMENTS:		
Issue	Date	Description
A	12/11/2014	CLIENT COMMENTS
B	21/11/2014	SUBMISSION
C	19/02/2015	EDQ RE-SUBMISSION
D	29/09/2015	EDQ RE-SUBMISSION
E	27/10/2015	UPDATED ENGINEERING BASE
F	08/12/2015	UPDATED ENGINEERING BASE

CLIENT:
PEET FLAGSTONE CITY PTY LTD

PROJECT:
FLAGSTONE WEST STAGE 1A-1D

SCALE:
1:400@A1
1:800@A3

environmental management


DRAWING:
VEGETATION MANAGEMENT PLAN
INTERNAL DEVELOPMENT AREA

DATE: December 15
CLIENT REF.: 6207
DRAWING No.: 6207 E 10 VMP F

CHECKED: MS
DRAWN: TL

J:\6207 Flagstone City, Jimboomba (Peet Limited)\Working Files\AucCADE - Vegetation (Assessment, Management and Rehabilitation) Plans\6207 E 01 Vegetation Management Plan.dwg

ADJOINS DRAWING 6207 E 11

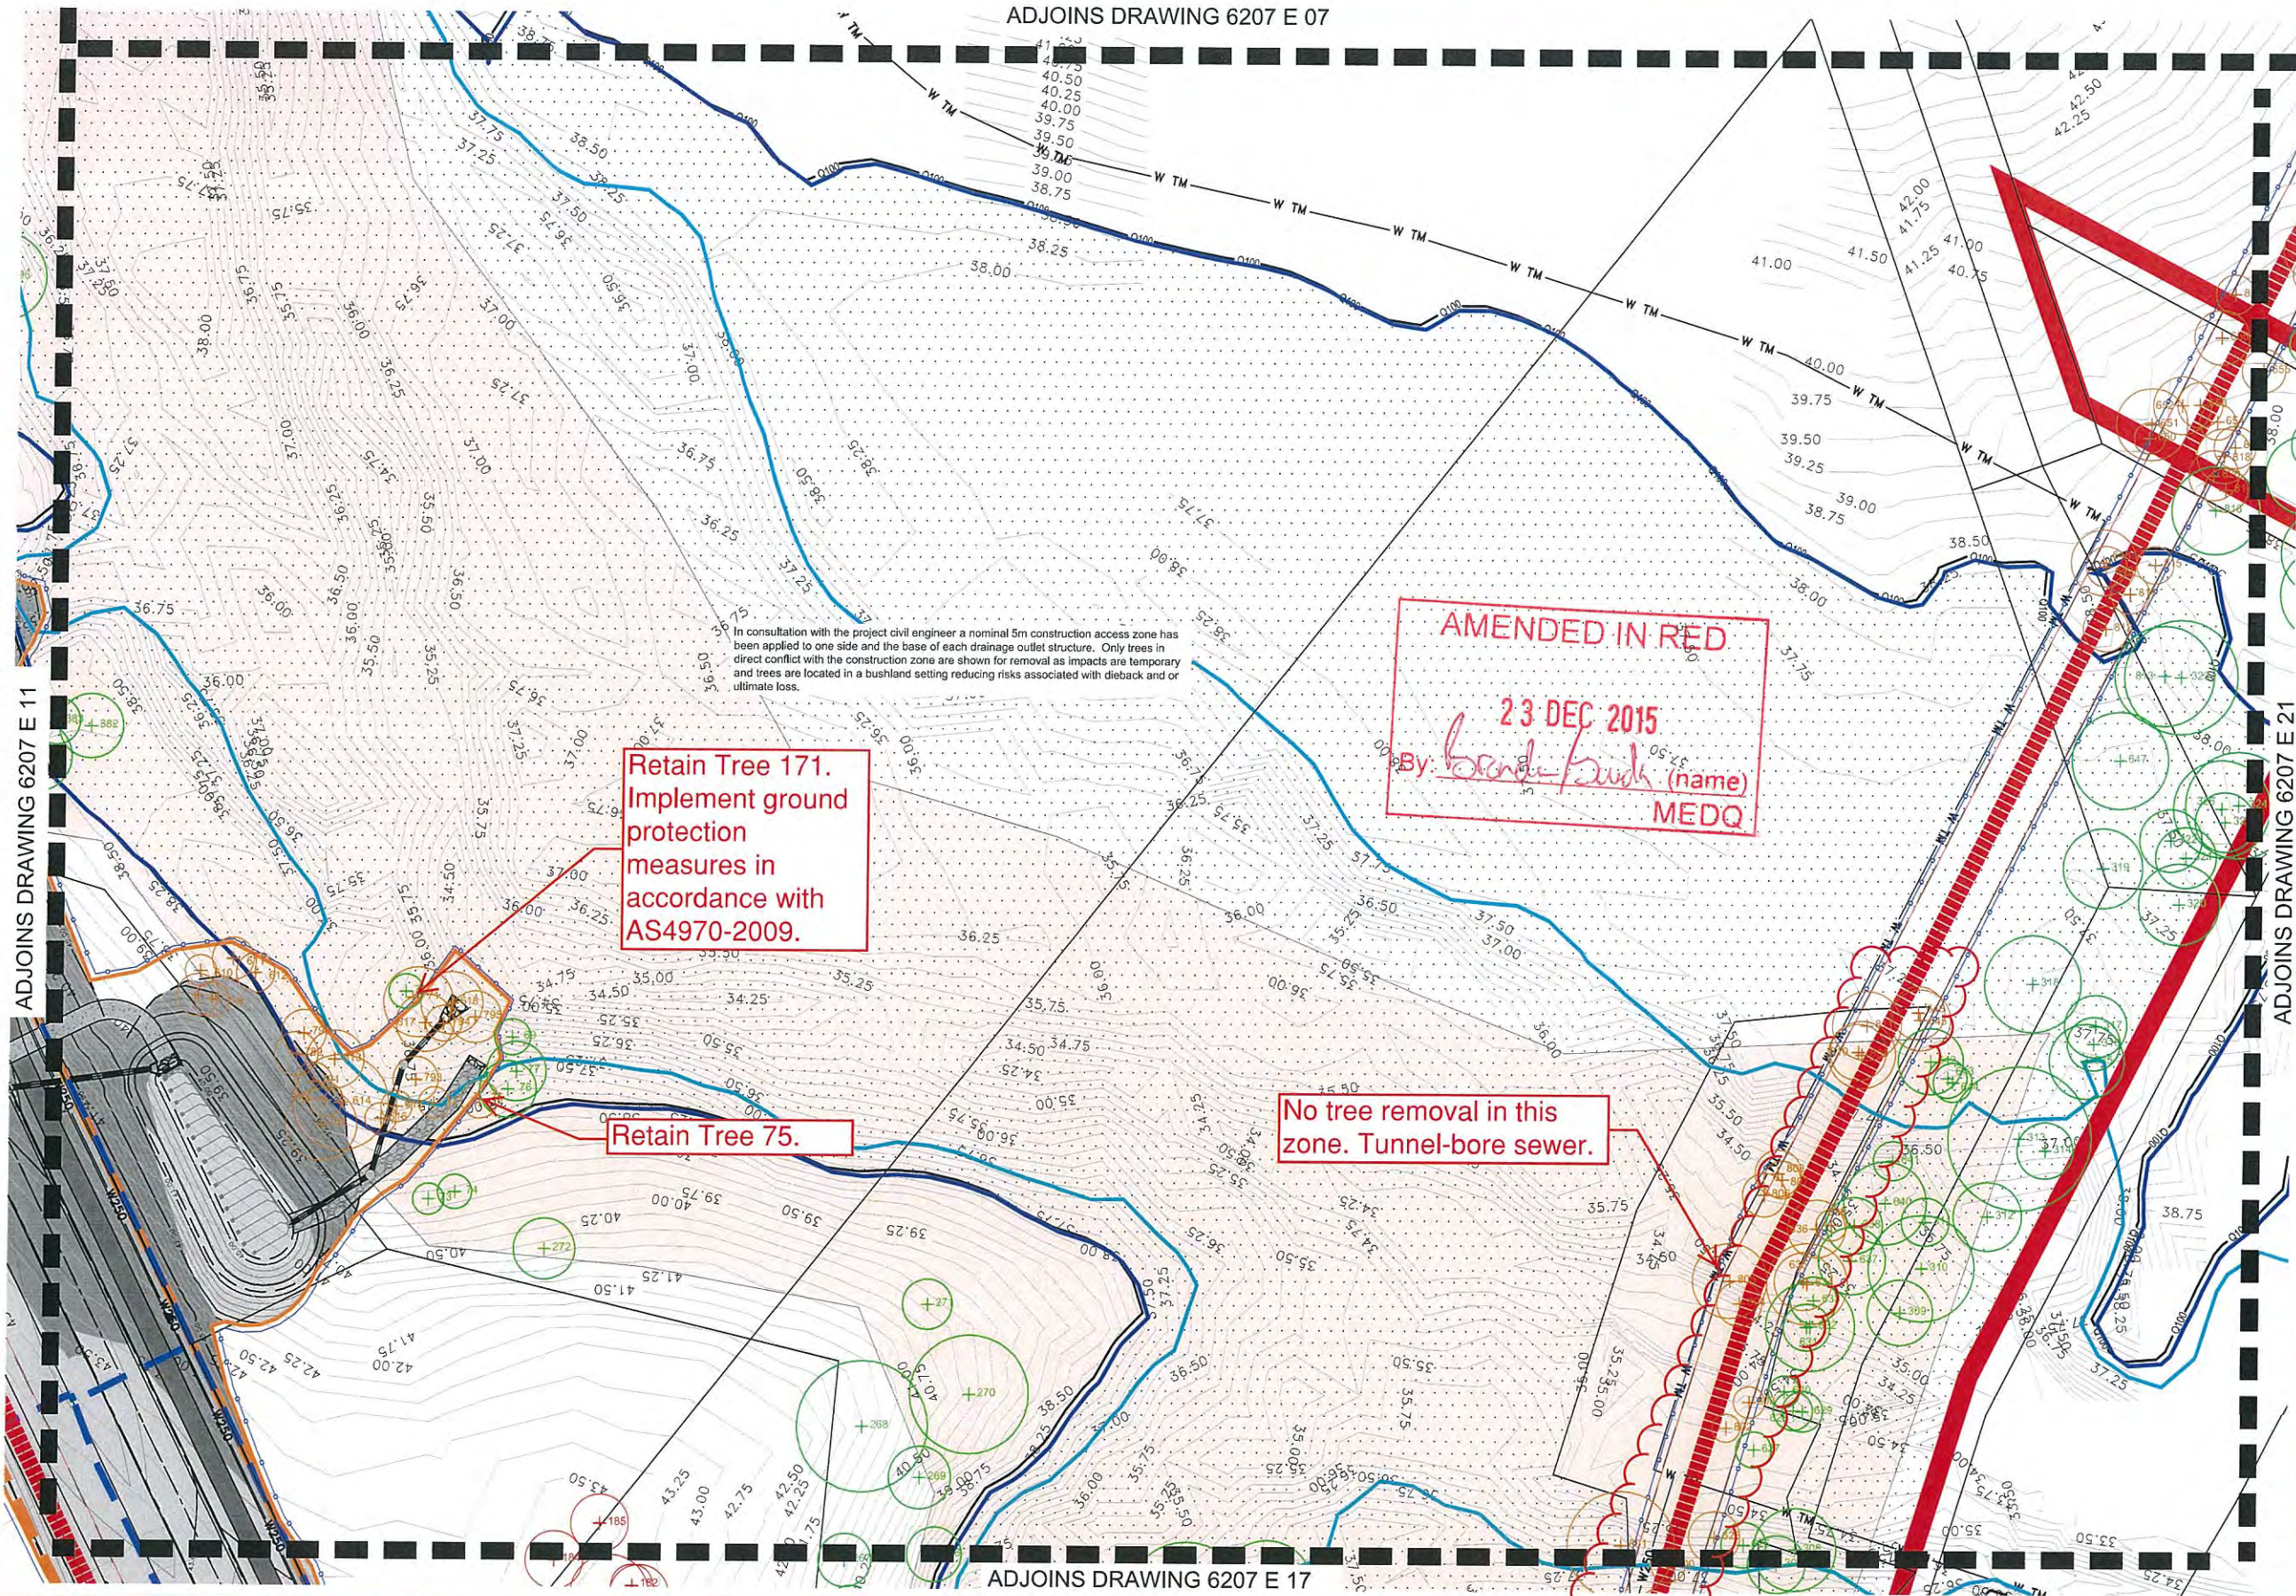

ADJOINS DRAWING 6207 E 07

LEGEND

- RETAINED TREES:**
Trees to be retained and protected within open space area. Trees located on the edge of earth works extent of works line are subject to review on site by an arborist (if required).
- EXISTING TREES TO BE REMOVED:**
Trees to be removed as a result of the Internal Development Area clearing.
- EXISTING TREES TO BE REMOVED:**
Trees to be removed as a result of the sewerline corridor clearing area.
- EXISTING TREES TO BE RETAINED:**
Trees to be retained and protected outside of sewerline corridor. Trees located on the edge of road works are subject to review on site by an arborist (if required).
- EXISTING TREES TO BE REMOVED:**
Trees to be removed as a result of the Road way clearing area.
- EXISTING TREES TO BE RETAINED:**
Trees to be retained and protected outside of roadway. Trees located on the edge of road works are subject to review on site by an arborist (if required).
- EXISTING TREES TO BE REMOVED:**
Additional trees to be removed as a result of the infrastructure requirements (sewer, basins etc)
- CIVIL ENGINEER CUT AREA:**
Refer Engineering drawings for detail
- CIVIL ENGINEER FILL AREA:**
Refer Engineering drawings for detail
- EXCLUSION FENCING:**
Install exclusion fence to protect retained vegetation and rehabilitation works.
- EARTH WORKS EXTENT OF WORKS LINE:**
Refer Engineering drawings for detail
- MAPPED REMNANT VEGETATION**
- FIRE BREAK (5M WIDTH):**
As per Bushfire Management Plan prepared by Jensen Bowers
- EXTENT OF CLEARING / SEPARATION REQUIRED:**
As per Bushfire Management Plan prepared by Jensen Bowers
- TRUNK SEWER:**
As per Engineering plans
- PROPOSED 250 WATER MAIN:**
As per Engineering plans

NOTES:

Engineers and/ or clearing contractors to prepare sediment and erosion control measures to ensure no movement of material off site and minimal movement on site.

REFER 6207 E 22 FOR TREE SCHEDULES

Refer to Existing Tree Plot Schedule for detailed list of trees including number, Botanical name, girth, spread, height and determination of removal, investigation or retention.

Tree extents shown on this plan series are the Tree Protection Zones (TPZs) as specified in AS4970-2009.

Where minor encroachment of a TPZ occurs for as part of a temporary construction zone (eg access to drainage structures) trees on the waterway or bushland side of the works are proposed on this VMP plan for retention. While it may be possible that minor works result in the die back or even loss of the tree its bushland context does not result in increased risk to open space users.

KEY PLAN



saunders havill group
Saunders Havill Group Pty Ltd ABN 24 144 972 949
Brisbane • Emerald • Gladstone
head office 9 Thompson St Bowen Hills Q 4006
phone 1300 123 SHG web www.saundershavill.com
■ surveying ■ town planning ■ urban design ■ environmental management ■ landscape architecture

DISCLAIMER:
Designs documented on this drawing are the property of Saunders Havill Group Pty Ltd and are not to be reproduced or used in whole or part without written permission.
These plans have been prepared for the exclusive use of the client, Saunders Havill Group Pty Ltd. The client is responsible for the accuracy and completeness of the information provided to the designer. The designer does not accept responsibility for any use of or reliance upon the contents of these drawings by any third party. Confirm all dimensions on site and clarify any discrepancies prior to construction.

APPROVED COMPANY
ISO9001
Quality Management System
QMS

APPROVED COMPANY
ISO14001
Environmental Management System
QMS

AMENDMENTS:		
Issue	Date	Description
A	12/11/2014	CLIENT COMMENTS
B	21/11/2014	SUBMISSION
C	19/02/2015	EDQ RE-SUBMISSION
D	29/09/2015	EDQ RE-SUBMISSION
E	27/10/2015	UPDATED ENGINEERING BASE
F	08/12/2015	UPDATED ENGINEERING BASE

CLIENT:
PEET FLAGSTONE CITY PTY LTD

PROJECT:
FLAGSTONE WEST STAGE 1A-1D

SCALE:
1:400@A1
1:800@A3

environmental management

DRAWING:
VEGETATION MANAGEMENT PLAN
INTERNAL DEVELOPMENT AREA


DATE: December 15
CHECKED: MS

CLIENT REF: 6207
DRAWN: TL

DRAWING No.: 6207 E 12 VMP F

J:\6207 Flagstone City, Jimboomba (Peel Limited)\Working Files\AutoCAD\IE - Vegetation (Assessment, Management and Rehabilitation) Plans\VMP Stage 1A-1D\6207 E 01 Vegetation Management Plan.dwg

ADJOINS DRAWING 6207 E 11

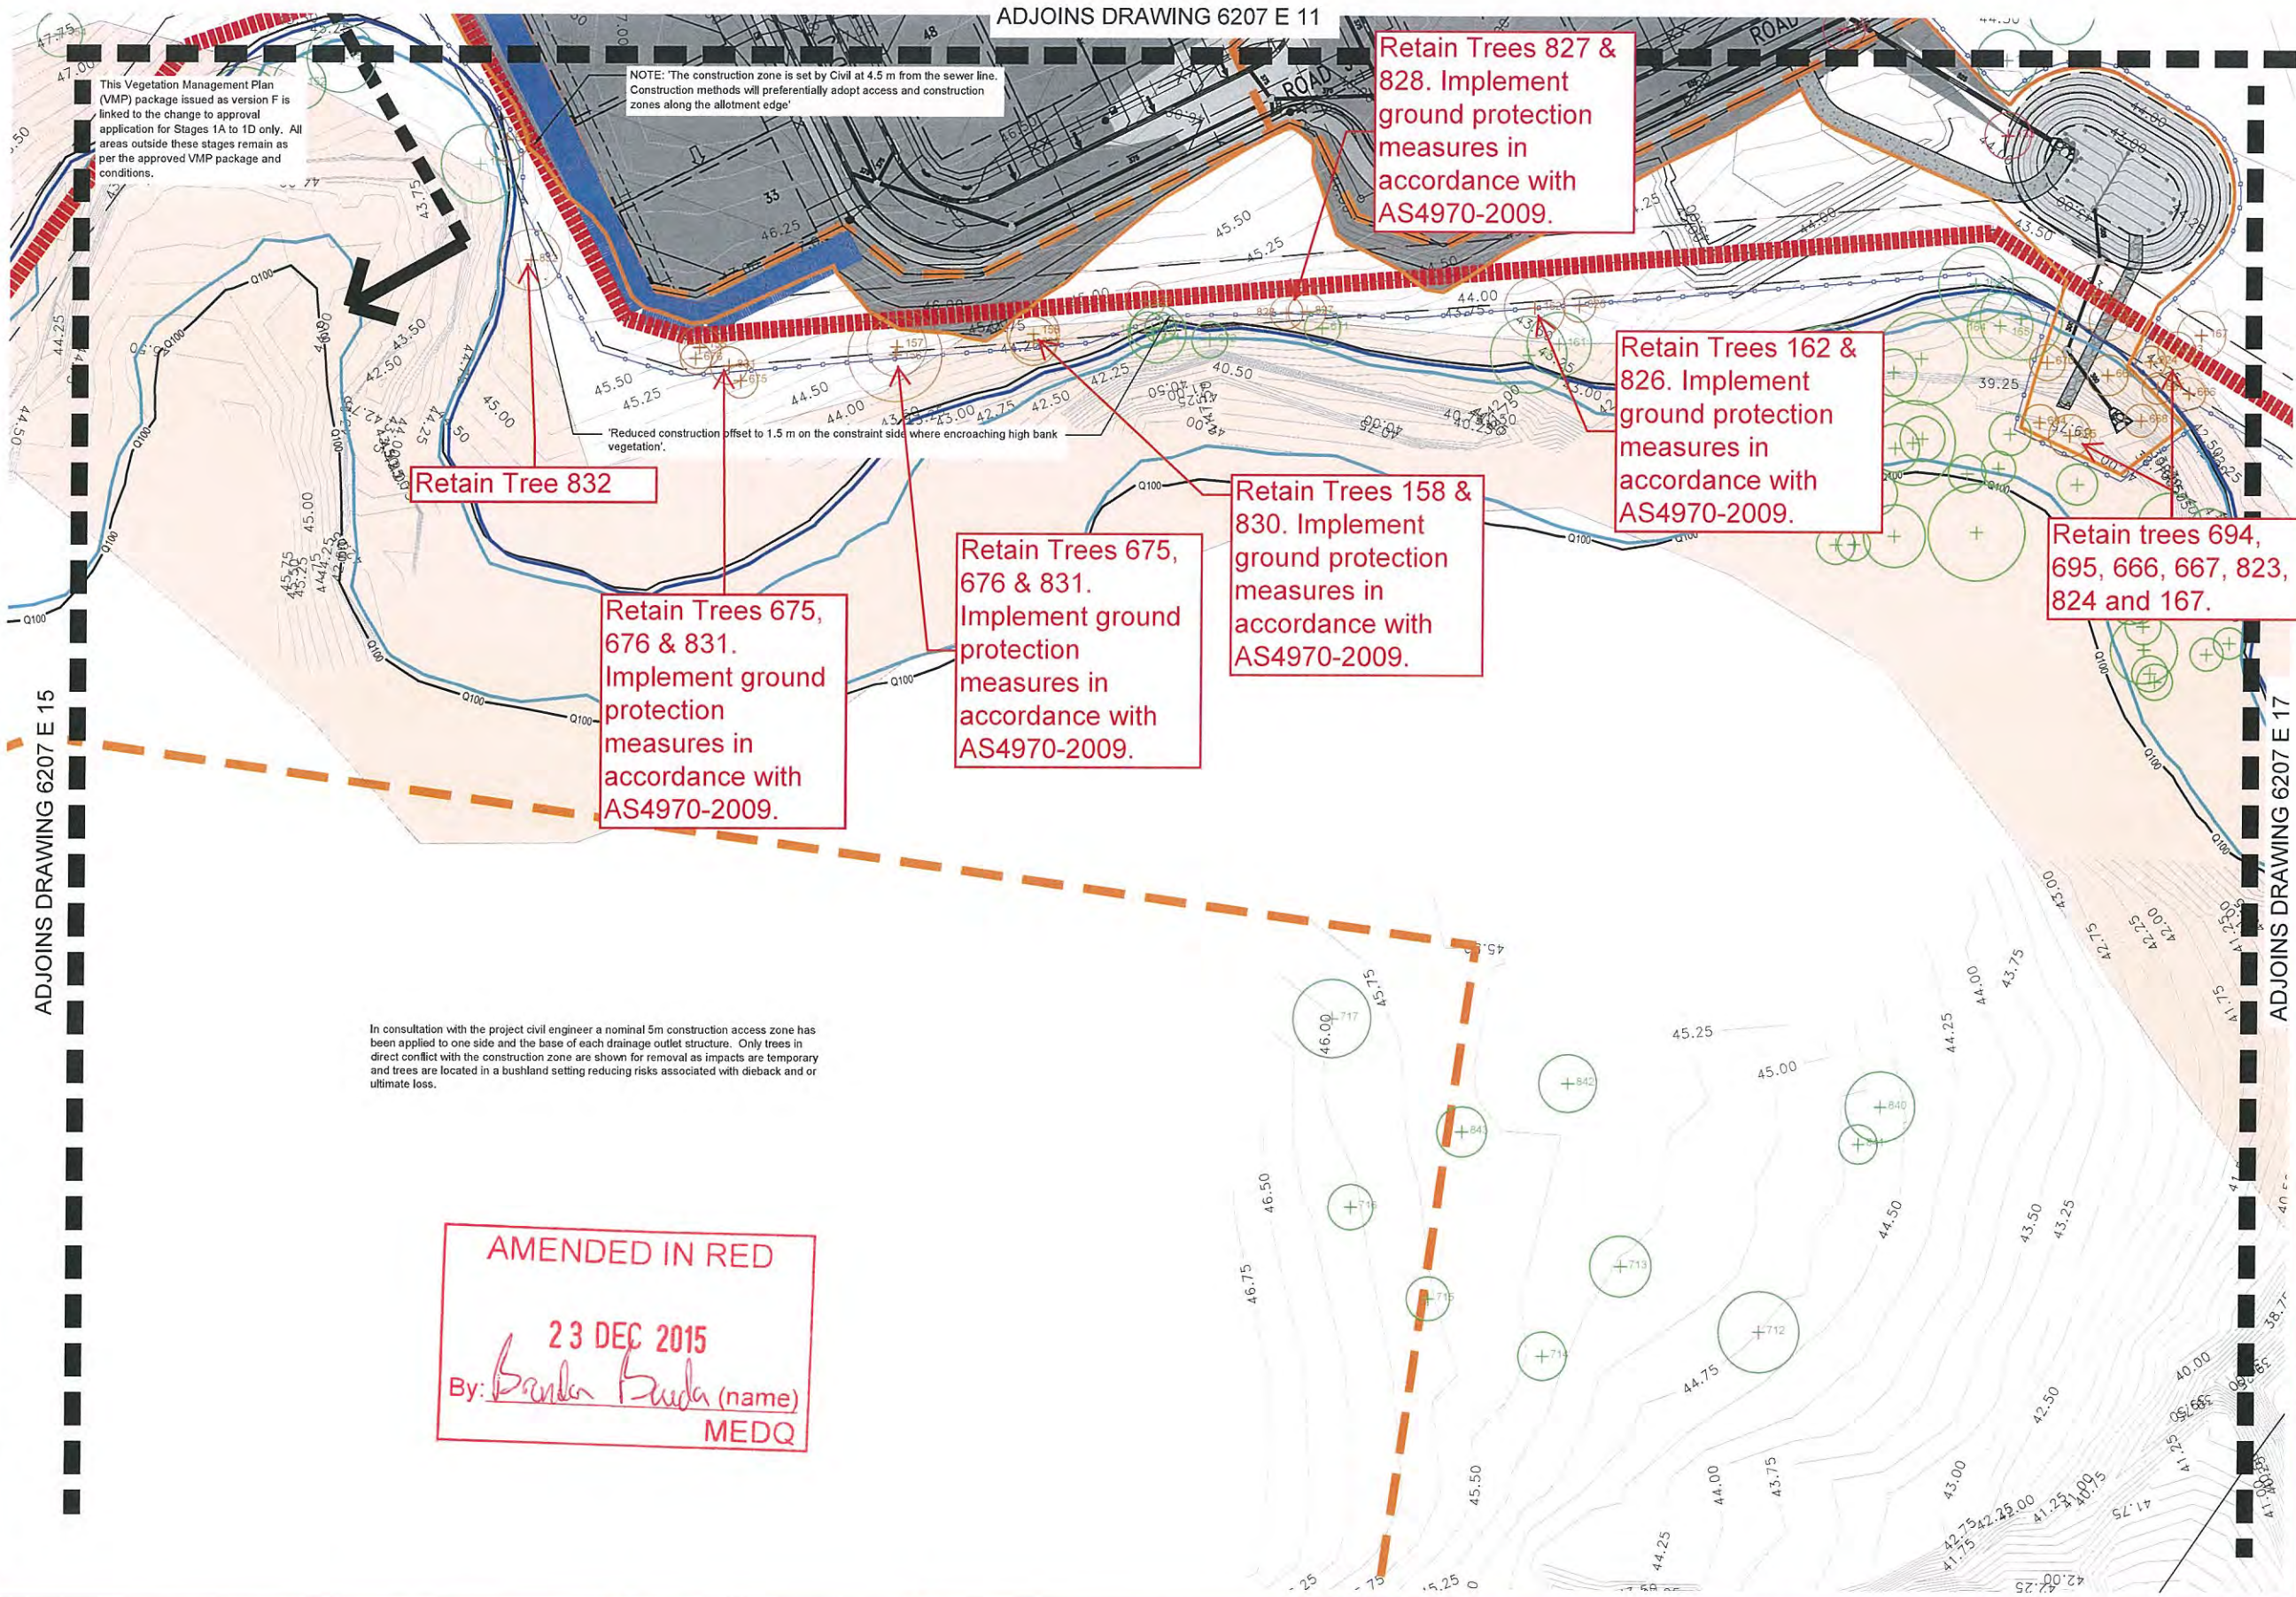

LEGEND

- RETAINED TREES:**
Trees to be retained and protected within open space area. Trees located on the edge of earth works extent of works line are subject to review on site by an arborist (if required).
- EXISTING TREES TO BE REMOVED:**
Trees to be removed as a result of the Internal Development Area clearing.
- EXISTING TREES TO BE REMOVED:**
Trees to be removed as a result of the sewerline corridor clearing area.
- EXISTING TREES TO BE RETAINED:**
Trees to be retained and protected outside of sewerline corridor. Trees located on the edge of road works are subject to review on site by an arborist (if required).
- EXISTING TREES TO BE REMOVED:**
Trees to be removed as a result of the Road way clearing area.
- EXISTING TREES TO BE RETAINED:**
Trees to be retained and protected outside of roadway. Trees located on the edge of road works are subject to review on site by an arborist (if required).
- EXISTING TREES TO BE REMOVED:**
Additional trees to be removed as a result of the infrastructure requirements (sewer, basins etc).
- CIVIL ENGINEER CUT AREA:**
Refer Engineering drawings for detail
- CIVIL ENGINEER FILL AREA:**
Refer Engineering drawings for detail
- EXCLUSION FENCING:**
Initial exclusion fence to protect retained vegetation and rehabilitation works.
- EARTH WORKS EXTENT OF WORKS LINE:**
Refer Engineering drawings for detail
- MAPPED REMNANT VEGETATION**
- FIRE BREAK (5M WIDTH):**
As per Bushfire Management Plan prepared by Jensen Bowers
- EXTENT OF CLEARING / SEPARATION REQUIRED:**
As per Bushfire Management Plan prepared by Jensen Bowers
- TRUNK SEWER:**
As per Engineering plans
- PROPOSED 250 WATER MAIN:**
As per Engineering plans

NOTES:

Engineers and/ or clearing contractors to prepare sediment and erosion control measures to ensure no movement of material off site and minimal movement on site.


REFER 6207 E 22 FOR TREE SCHEDULES

Refer to Existing Tree Plot Schedule for detailed list of trees including number, Botanical name, girth, spread, height and determination of removal, investigation or retention.

Tree extents shown on this plan series are the Tree Protection Zones (TPZs) as specified in AS4970-2009.

Where minor encroachment of a TPZ occurs for as part of a temporary construction zone (eg access to drainage structures) trees on the waterway or bushland side of the works are proposed on this VMP plan for retention. While it may be possible that minor works result in the die back or even loss of the tree its bushland context does not result in increased risk to open space users.

KEY PLAN

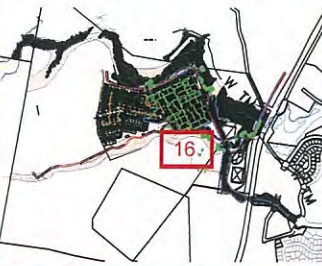

saunders havill group

surveying town planning urban design environmental management landscape architecture

Saunders Havill Group Pty Ltd ABN 24 144 972 949
Brisbane Emerald Gladstone
head office 9 Thompson St Bowen Hills Q 4006
phone 1300 123 SHG web www.saundershavill.com

DISCLAIMER:

Designs documented on this drawing are the property of Saunders Havill Group Pty Ltd and are not authorised for reproduction or use in whole or part without written permission.
These plans have been prepared for the exclusive use of the client. Saunders Havill Group do not accept responsibility for any use of or reliance upon the contents of these drawings by any third party. Confirm all dimensions on site and clarify any discrepancies prior to construction.



AMENDMENTS:

Issue	Date	Description	Checked
A	12/11/2014	CLIENT COMMENTS	MS
B	21/11/2014	SUBMISSION	MS
C	19/02/2015	EDQ RE-SUBMISSION	MS
D	29/09/2015	EDQ RE-SUBMISSION	MS
E	27/10/2015	UPDATED ENGINEERING BASE	MS
F	08/12/2015	UPDATED ENGINEERING BASE	MS

CLIENT:

PEET FLAGSTONE CITY PTY LTD

PROJECT:

FLAGSTONE WEST STAGE 1A-1D

SCALE:

1:400@A1 0 5 10 20m
1:800@A3

environmental management

DRAWING:
VEGETATION MANAGEMENT PLAN
INTERNAL DEVELOPMENT AREA


DATE: December 15

CHECKED: MS

CLIENT REF.: 6207

DRAWN: TL

DRAWING No.: 6207 E 16 VMP F

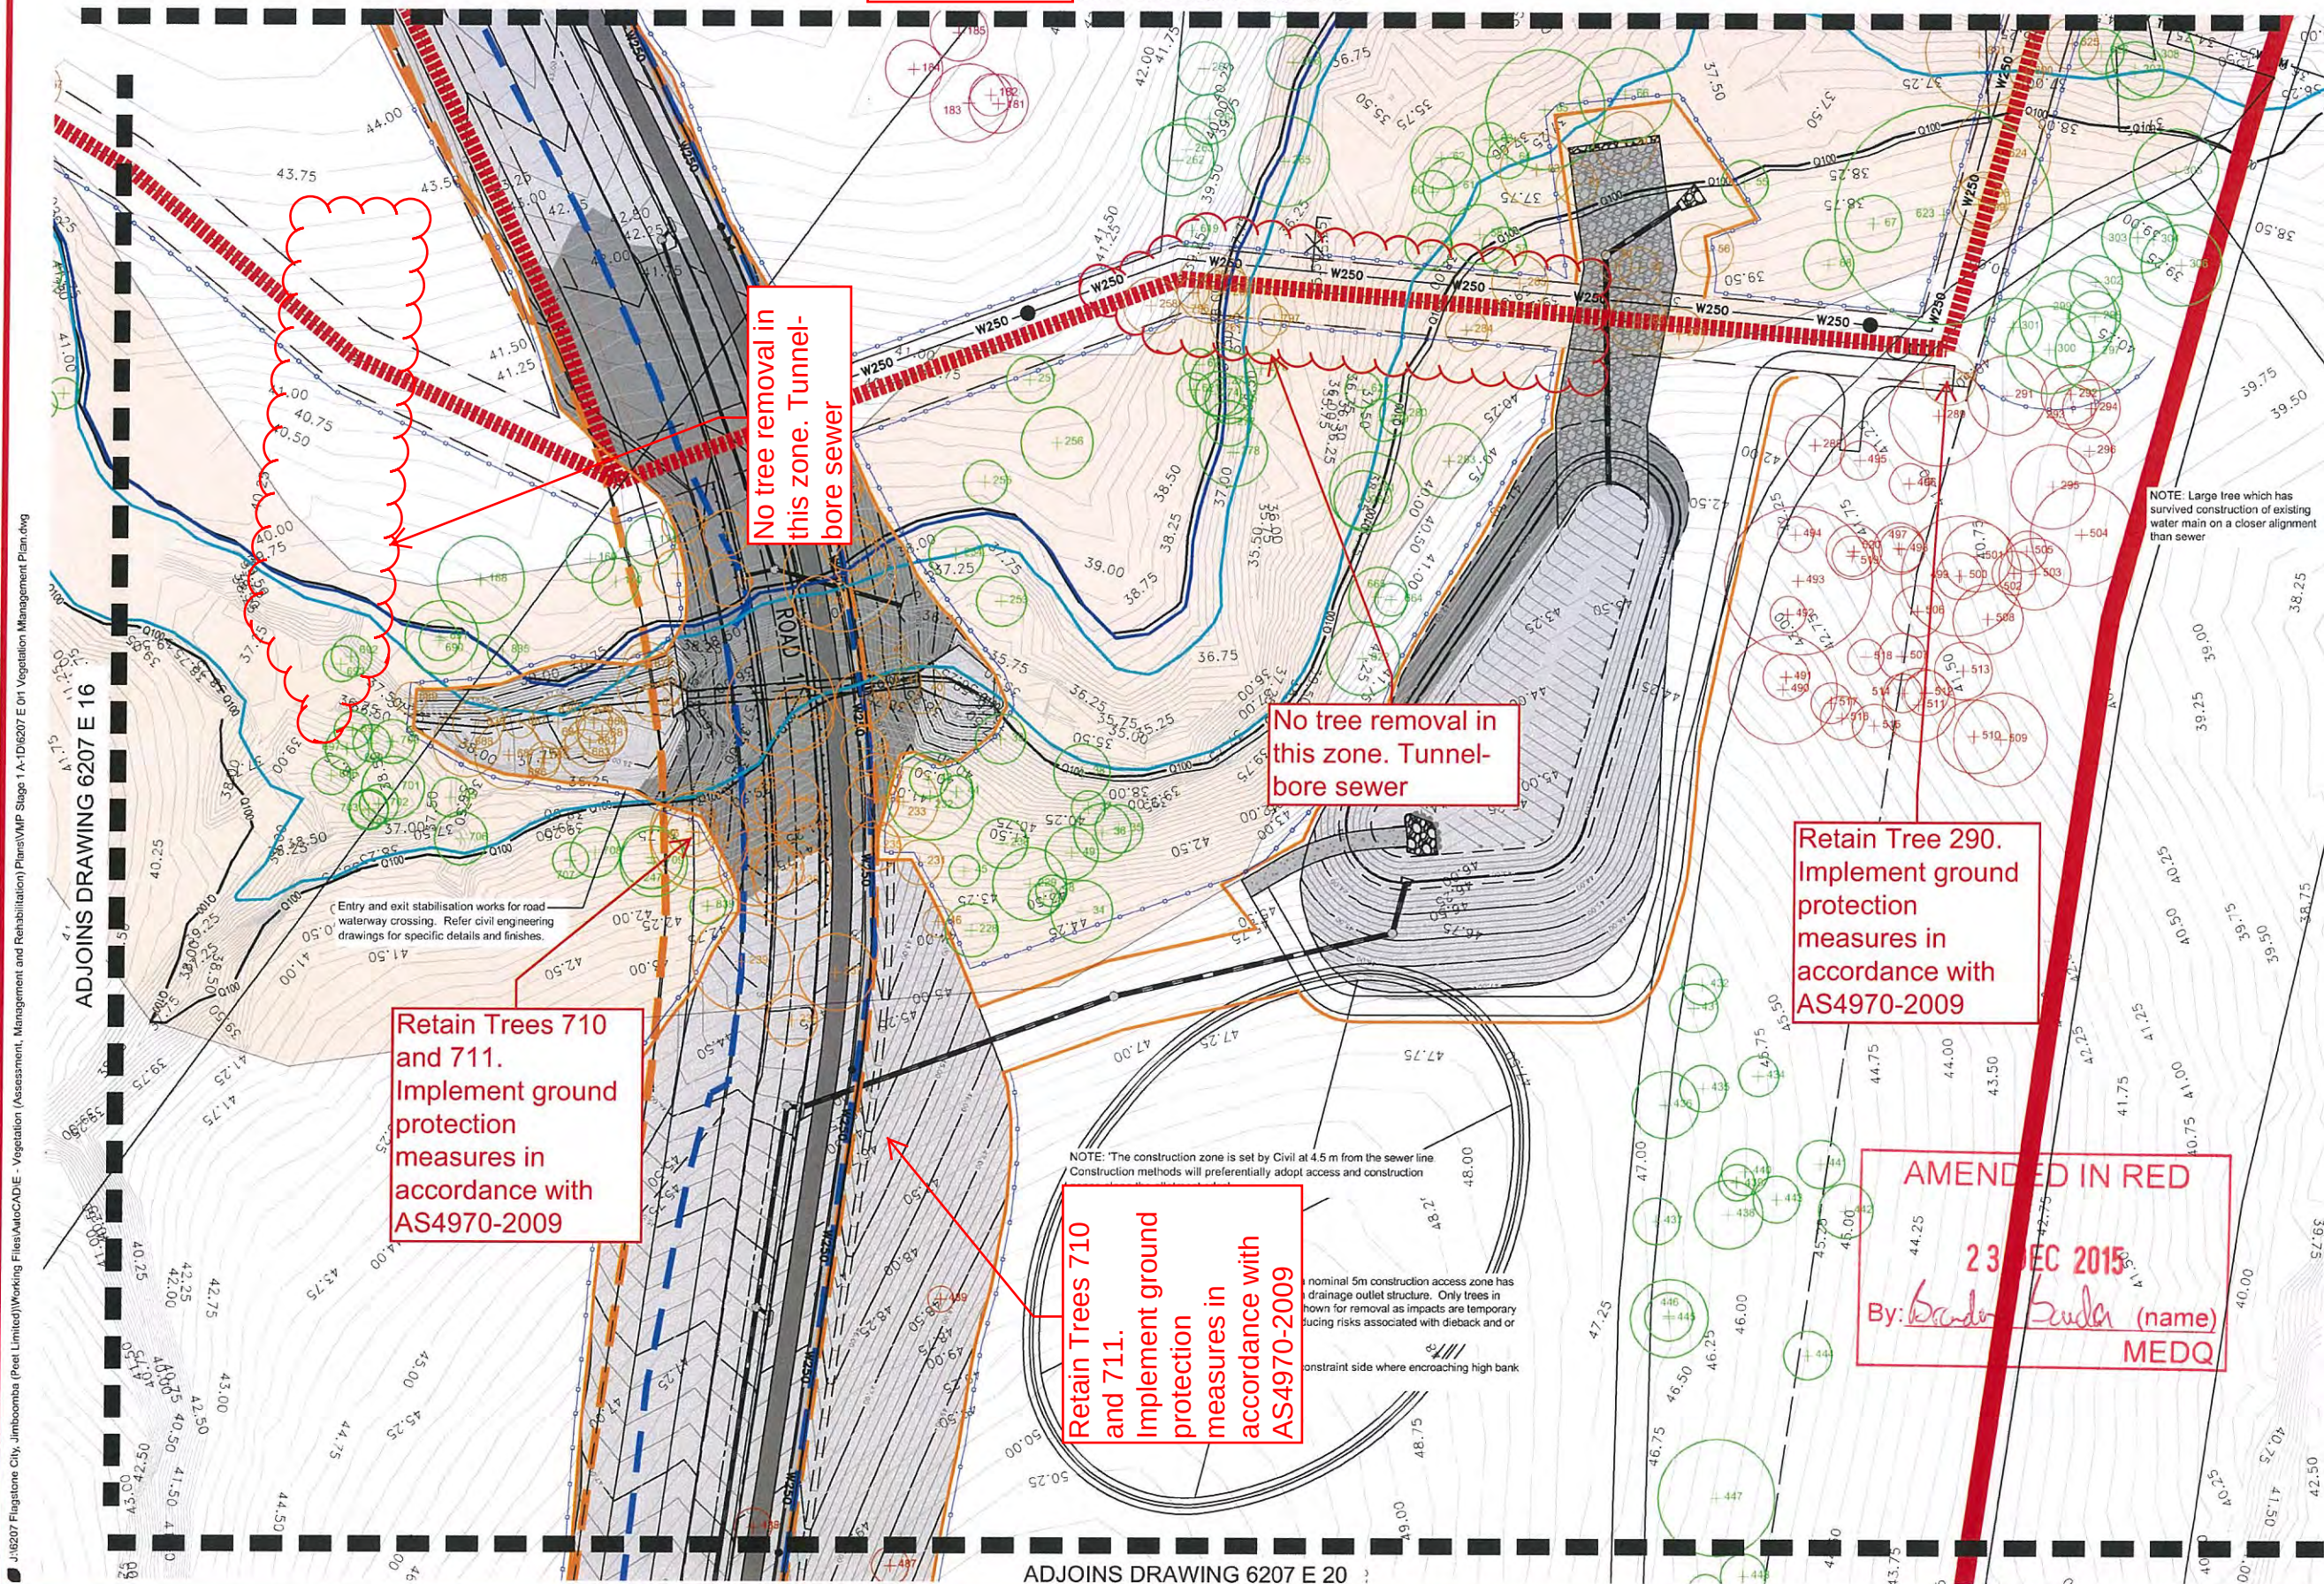

LEGEND

- | | |
|---|---|
|  | RETAINED TREES:
Trees to be retained and protected within open space area. Trees located on the edge of earth works extent of works line are subject to review on site by an arborist (if required) |
|  | EXISTING TREES TO BE REMOVED
Trees to be removed as a result of the Internal Development Area clearing. |
|  | EXISTING TREES TO BE REMOVED
Trees to be removed as a result of the sewerline corridor clearing areas. |
|  | EXISTING TREES TO BE RETAINED
Trees to be retained and protected outside of sewerline corridor. Trees located on the edge of road works are subject to review on site by an arborist (if required) |
|  | EXISTING TREES TO BE REMOVED
Trees to be removed as a result of the Road way clearing area. |
|  | EXISTING TREES TO BE RETAINED
Trees to be retained and protected outside of roadway. Trees located on the edge of road works are subject to review on site by an arborist (if required) |
|  | EXISTING TREES TO BE REMOVED:
Additional trees to be removed as a result of the infrastructure requirements (sewer, basins etc) |
|  | CIVIL ENGINEER CUT AREA:
Refer Engineering drawings for detail |
|  | CIVIL ENGINEER FILL AREA:
Refer Engineering drawings for detail |
|  | EXCLUSION FENCING:
Install exclusion fence to to protect retained vegetation and rehabilitation works. |
|  | EARTH WORKS EXTENT OF WORKS LINE:
Refer Engineering drawings for detail |
|  | MAPPED REMNANT VEGETATION |
|  | FIRE BREAK (5M WIDTH):
As per Bushfire Management Plan prepared by Jensen Bowers |
|  | EXTENT OF CLEARING / SEPARATION REQUIRED:
As per Bushfire Management Plan prepared by Jensen Bowers |
|  | TRUNK SEWER:
As per Engineering plans |
|  | PROPOSED 250 WATER MAIN:
As per Engineering plans |

NOTES:

Engineers and/ or clearing contractors to prepare sediment and erosion control measures to ensure no movement of material off site and minimal movement on site.

REFER 6207 E 22 FOR TREE SCHEDULES

Refer to Existing Tree Plot Schedule for detailed list of trees including number, Botanical name, girth, spread, height and determination of removal investigation or retention.

Tree extents shown on this plan series are the Tree Protection Zones (TPZs) as specified in AS4970-2009.


Where minor encroachment of a TPZ occurs for as part of a temporary construction zone (eg access to drainage structures) trees on the waterway or bushland side of the works are proposed on this VMP plan for retention. While it may be possible that minor works result in the die back or even loss of the tree its bushland context does not result in increased risk to open space users.

KEY PLAN



Issue	Date	Description	Check
A	12/11/2014	CLIENT COMMENTS	MS
B	21/11/2014	SUBMISSION	MS
C	19/02/2015	EDQ RE-SUBMISSION	MS
D	29/09/2015	EDQ RE-SUBMISSION	MS
E	27/10/2015	UPDATED ENGINEERING BASE	MS
F	08/12/2015	UPDATED ENGINEERING BASE	MS

ADJOINS DRAWING 6207 E 18

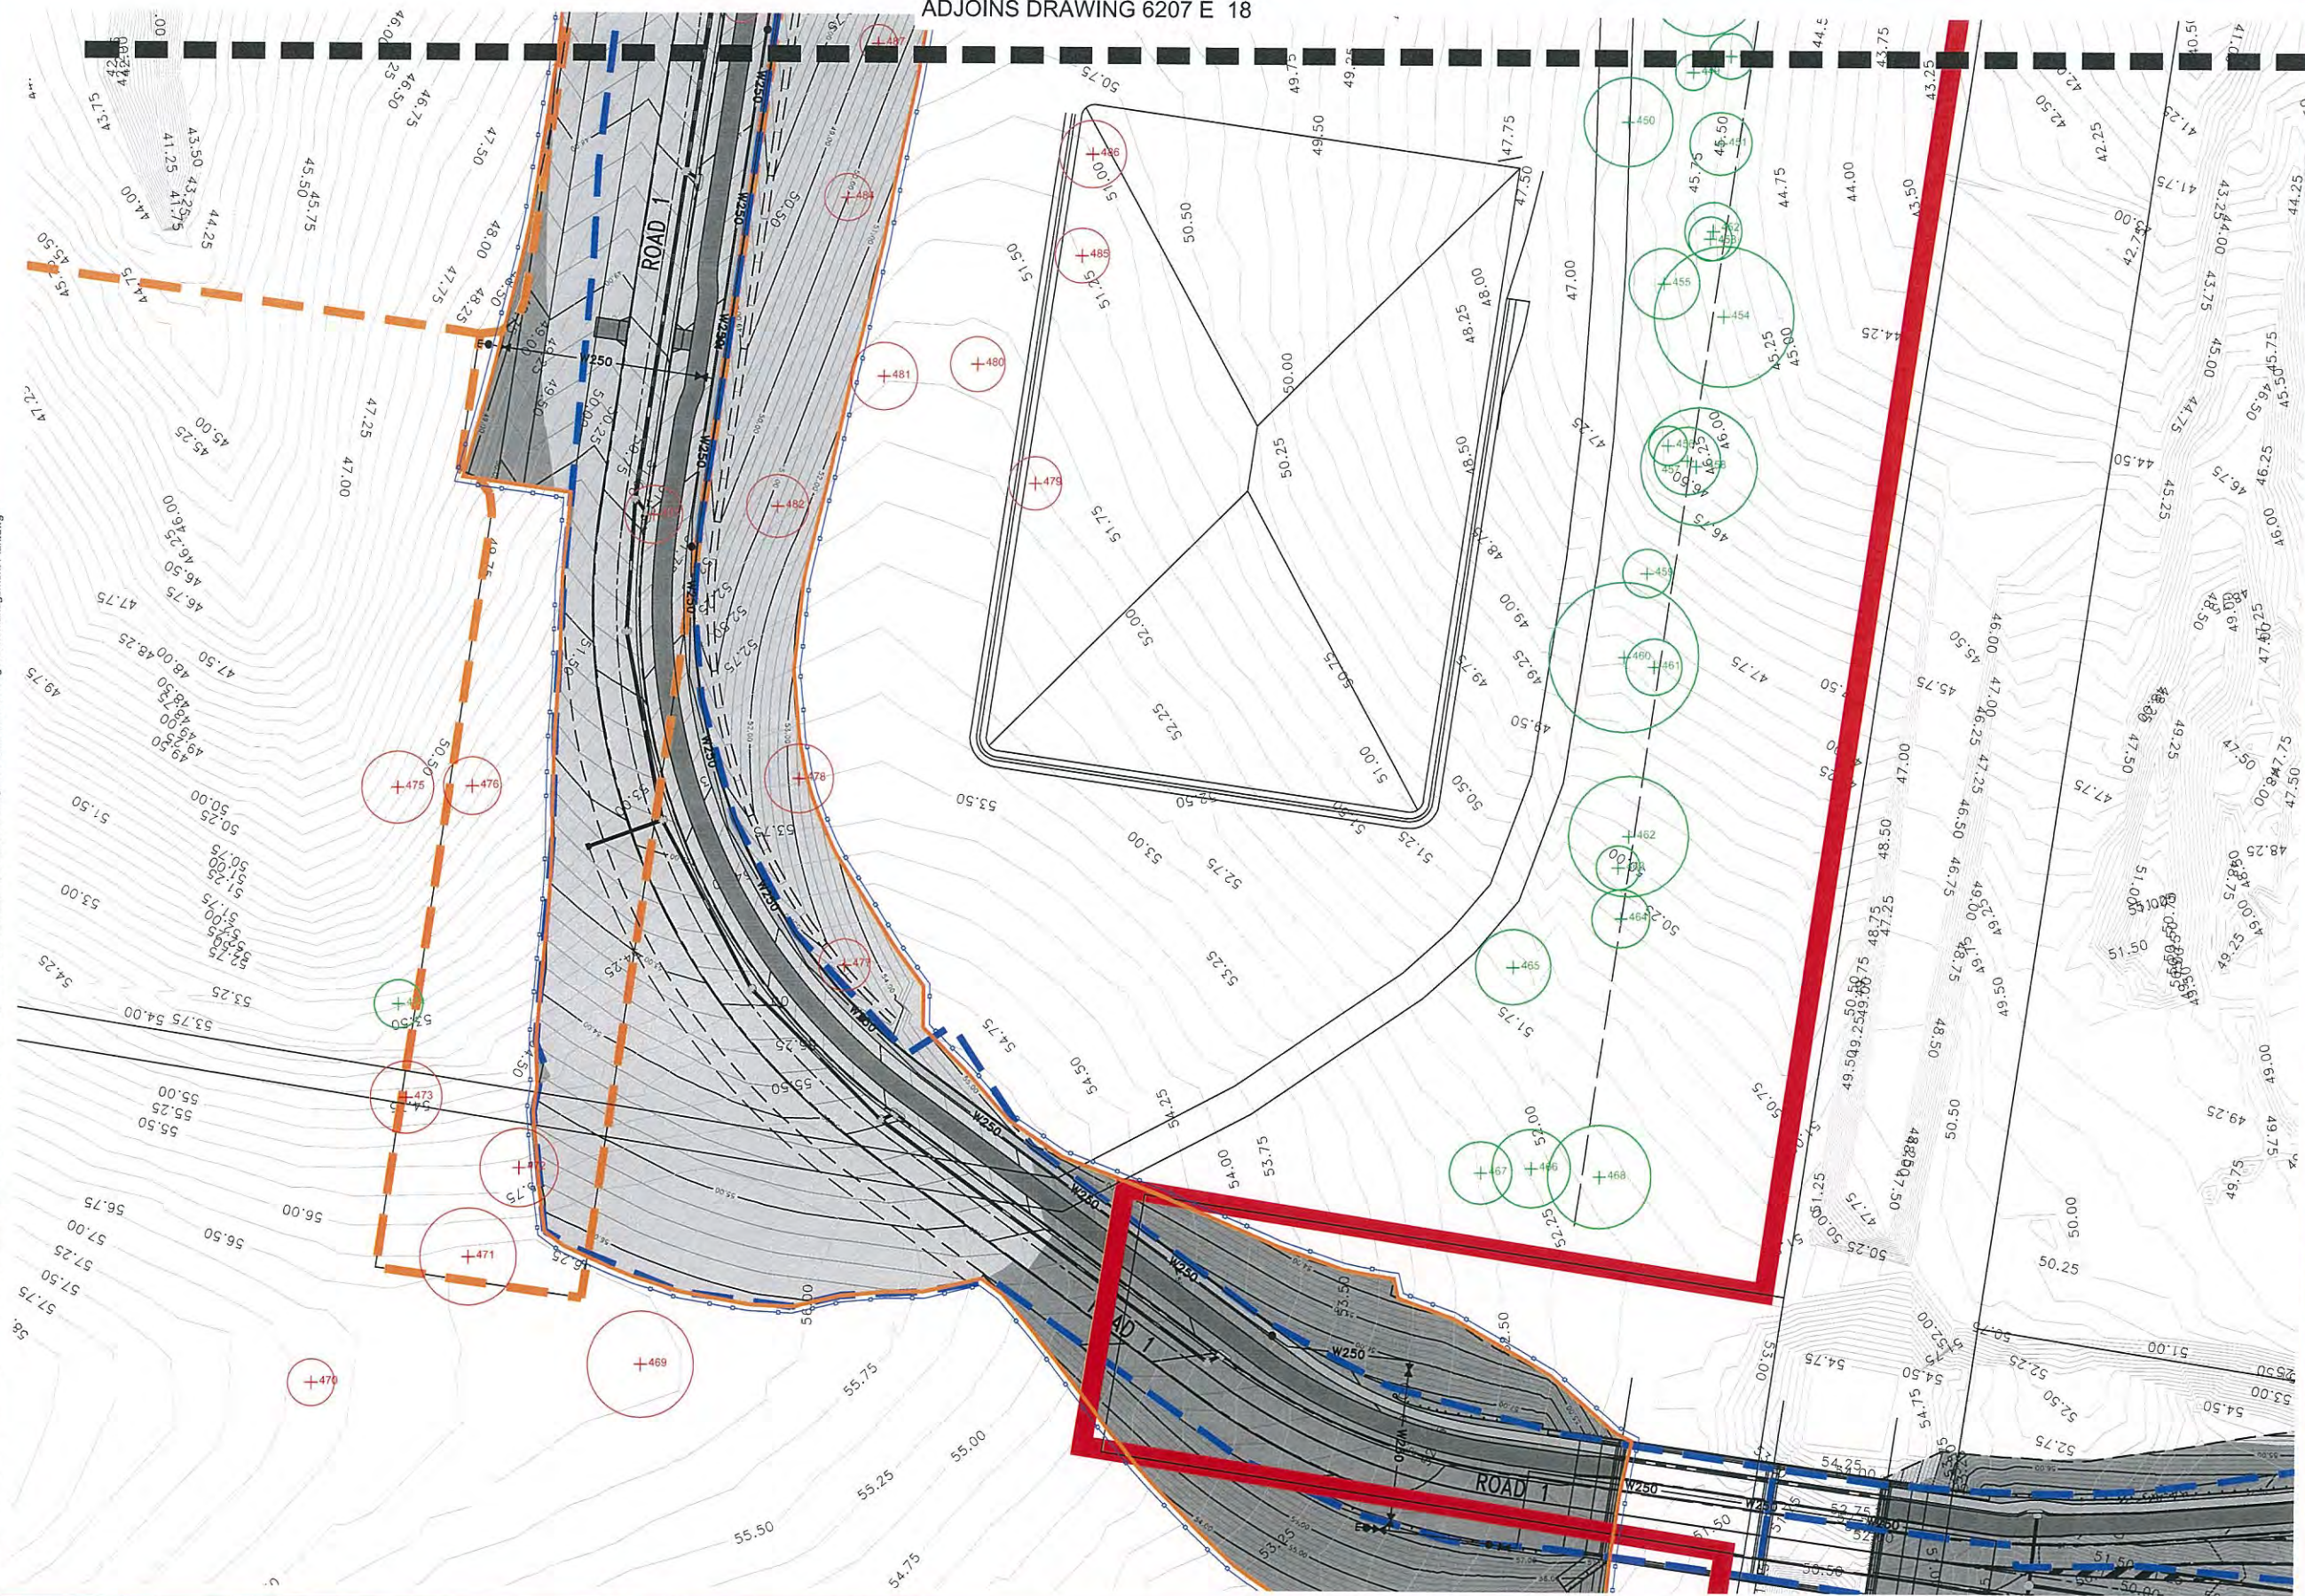

LEGEND

- RETAINED TREES:**
Trees to be retained and protected within open space area. Trees located on the edge of earth works extent of works line are subject to review on site by an arborist (if required).
- EXISTING TREES TO BE REMOVED:**
Trees to be removed as a result of the Internal Development Area clearing.
- EXISTING TREES TO BE REMOVED:**
Trees to be removed as a result of the sewerline corridor clearing area.
- EXISTING TREES TO BE RETAINED:**
Trees to be retained and protected outside of sewerline corridor. Trees located on the edge of road works are subject to review on site by an arborist (if required).
- EXISTING TREES TO BE REMOVED:**
Trees to be removed as a result of the Road way clearing area.
- EXISTING TREES TO BE RETAINED:**
Trees to be retained and protected outside of roadway. Trees located on the edge of road works are subject to review on site by an arborist (if required).
- EXISTING TREES TO BE REMOVED:**
Additional trees to be removed as a result of the infrastructure requirements (sewer, basins etc).
- CIVIL ENGINEER CUT AREA:**
Refer Engineering drawings for detail
- CIVIL ENGINEER FILL AREA:**
Refer Engineering drawings for detail
- EXCLUSION FENCING:**
Install exclusion fence to protect retained vegetation and rehabilitation works.
- EARTH WORKS EXTENT OF WORKS LINE:**
Refer Engineering drawings for detail
- MAPPED REMNANT VEGETATION**
- FIRE BREAK (5M WIDTH):**
As per Bushfire Management Plan prepared by Jensen Bowers
- EXTENT OF CLEARING / SEPARATION REQUIRED:**
As per Bushfire Management Plan prepared by Jensen Bowers
- TRUNK SEWER:**
As per Engineering plans
- PROPOSED 250 WATER MAIN:**
As per Engineering plans

NOTES:

Engineers and/ or clearing contractors to prepare sediment and erosion control measures to ensure no movement of material off site and minimal movement on site.

REFER 6207 E 22 FOR TREE SCHEDULES

Refer to Existing Tree Plot Schedule for detailed list of trees including number, Botanical name, girth, spread, height and determination of removal, investigation or retention.

Tree extents shown on this plan series are the Tree Protection Zones (TPZs) as specified in AS4970-2009.

Where minor encroachment of a TPZ occurs for as part of a temporary construction zone (eg access to drainage structures) trees on the waterway or bushland side of the works are proposed on this VMP plan for retention. While it may be possible that minor works result in the die back or even loss of the tree its bushland context does not result in increased risk to open space users.

KEY PLAN



DISCLAIMER:

Designs documented on this drawing are the property of Saunders Havill Group Pty Ltd and are not authorised for reproduction or use in whole or part without written permission.
These plans have been prepared for the exclusive use of the client. Saunders Havill Group do not accept responsibility for any use of or reliance on the contents of these drawings by any third party. Confirm all dimensions on site and clarify any discrepancies prior to construction.



AMENDMENTS:

Issue	Date	Description	Checked
A	12/11/2014	CLIENT COMMENTS	MS
B	21/11/2014	SUBMISSION	MS
C	19/02/2015	EDQ RE-SUBMISSION	MS
D	29/09/2015	EDQ RE-SUBMISSION	MS
E	27/10/2015	UPDATED ENGINEERING BASE	MS
F	08/12/2015	UPDATED ENGINEERING BASE	MS

CLIENT:

PEET FLAGSTONE CITY PTY LTD

PROJECT:

FLAGSTONE WEST STAGE 1A-1D

SCALE:

1:400@A1 0 5 10 20m
1:800@A3

environmental management

DRAWING:
VEGETATION MANAGEMENT PLAN
INTERNAL DEVELOPMENT AREA

DATE: December 15

CHECKED: MS

CLIENT REF.: 6207

DRAWN: TL

DRAWING No.: 6207 E 20 VMP F

J:\6207 Flagstone City, Jimboomba (Peat Limited)\Working Files\AutoCAD\1E - Vegetation Assessment, Management and Rehabilitation\Plans\6207 E 01 Vegetation Management Plan.dwg

ADJOINS DRAWING 6207 E 12



LEGEND

- RETAINED TREES:**
Trees to be retained and protected within open space area. Trees located on the edge of earth works extent of works line are subject to review on site by an arborist (if required).
- EXISTING TREES TO BE REMOVED:**
Trees to be removed as a result of the Internal Development Area clearing.
- EXISTING TREES TO BE REMOVED:**
Trees to be removed as a result of the sewerline corridor clearing area.
- EXISTING TREES TO BE RETAINED:**
Trees to be retained and protected outside of sewerline corridor. Trees located on the edge of road works are subject to review on site by an arborist (if required).
- EXISTING TREES TO BE REMOVED:**
Trees to be removed as a result of the Road way clearing area.
- EXISTING TREES TO BE RETAINED:**
Trees to be retained and protected outside of roadway. Trees located on the edge of road works are subject to review on site by an arborist (if required).
- EXISTING TREES TO BE REMOVED:**
Additional trees to be removed as a result of the infrastructure requirements (sewer, basins etc)
- CIVIL ENGINEER CUT AREA:**
Refer Engineering drawings for detail
- CIVIL ENGINEER FILL AREA:**
Refer Engineering drawings for detail
- EXCLUSION FENCING:**
Install exclusion fence to protect retained vegetation and rehabilitation works.
- EARTH WORKS EXTENT OF WORKS LINE:**
Refer Engineering drawings for detail
- MAPPED REMNANT VEGETATION**
- FIRE BREAK (5M WIDTH):**
As per Bushfire Management Plan prepared by Jensen Bowers
- EXTENT OF CLEARING / SEPARATION REQUIRED:**
As per Bushfire Management Plan prepared by Jensen Bowers
- TRUNK SEWER:**
As per Engineering plans
- PROPOSED 250 WATER MAIN:**
As per Engineering plans

NOTES:

Engineers and/ or clearing contractors to prepare sediment and erosion control measures to ensure no movement of material off site and minimal movement on site.

REFER 6207 E 22 FOR TREE SCHEDULES

Refer to Existing Tree Plot Schedule for detailed list of trees including number, Botanical name, girth, spread, height and determination of removal, investigation or retention.

Tree extents shown on this plan series are the Tree Protection Zones (TPZs) as specified in AS4970-2009.

Where minor encroachment of a TPZ occurs for as part of a temporary construction zone (eg access to drainage structures) trees on the waterway or bushland side of the works are proposed on this VMP plan for retention. While it may be possible that minor works result in the die back or even loss of the tree its bushland context does not result in increased risk to open space users.

KEY PLAN



AMENDMENTS:			
Issue	Date	Description	Checked
A	12/11/2014	CLIENT COMMENTS	MS
B	21/11/2014	SUBMISSION	MS
C	19/02/2015	EDQ RE-SUBMISSION	MS
D	29/09/2015	EDQ RE-SUBMISSION	MS
E	27/10/2015	UPDATED ENGINEERING BASE	MS
F	08/12/2015	UPDATED ENGINEERING BASE	MS

CLIENT: PEET FLAGSTONE CITY PTY LTD	
PROJECT: FLAGSTONE WEST STAGE 1A-1D	
SCALE: 1:400@A1 1:800@A3	

environmental management	
DRAWING: VEGETATION MANAGEMENT PLAN INTERNAL DEVELOPMENT AREA	
DATE: December 15	CHECKED: MS
CLIENT REF.: 6207	DRAWN: TL
DRAWING No.: 6207 E 21 VMP F	

J:\6207 Flagstone City, Jimboomba (Peet Limited)\Working Files\AutoCADIE - Vegetation (Assessment, Management and Rehabilitation) Plans\VMP Stage 1A-ID6207 E 01 Vegetation Management Plan.dwg

APPENDIX I

Existing Tree Schedules

Also refer to Approved Vegetation Management Plan Flagstone West Stage 1 excluding stages 1A-1D for vegetation outside of Stages 1A-1D

AMENDED IN RED

23 DEC 2015

By: Brandon Seida (name)
MEDQ

AMENDMENTS:		
Issue	Date	Description
A	12/11/2014	CLIENT COMMENTS
B	21/11/2014	SUBMISSION
C	19/02/2015	EDQ RE-SUBMISSION
D	29/09/2015	EDQ RE-SUBMISSION
E	27/10/2015	UPDATED ENGINEERING BASE
F	08/12/2015	UPDATED ENGINEERING BASE

CLIENT:	PEET FLAGSTONE CITY PTY LTD
PROJECT:	FLAGSTONE WEST STAGE 1A-1D
SCALE:	AS NOTED

environmental management	
DRAWING: VEGETATION MANAGEMENT PLAN APPENDIX 1	
DATE: December 15	CHECKED: MS
CLIENT REF.: 6207	DRAWN: TL
DRAWING No.: 6207 E 22 VMP F	

Specimen Details										Canopy Condition Details								Trunk Condition Details					Fauna Details and Habitat Value						
Tree ID	Botanical Name	Common Name	Trunk DBH (mm)	Additional Trunks DBH (mm)	Total DBH (mm) [AS 4970-2009]	Height (m)	Spread (m)	Tree Protection Zone (m)	Structural Root Zone (m)	Canopy Form	Spreading	Seeding	Thinning	Die-Back	Epicormic Growth	Lopped	Canopy Health	Leaning	Vines	Trunk Damage	Fire Damage	Trunk Health	Scats	Scratches	Hollows	Nest	Termites	Habitat Value	Additional Notes
1	Lophostemon suaveolens	Swamp Box	280		280	17.0	4.0	3.4	1.9	Regular	-	-	-	-	-	-	Typical	-	-	-	-	Typical	-	-	-	-	-	-	
2	Eucalyptus tereticornis	Forest Red Gum	460		460	18.0	7.0	5.5	2.4	Regular	-	-	Thinning	Die-back	-	-	Typical	-	-	-	-	Typical	-	-	-	-	-	-	
3	Melaleuca viminalis	Weeping Bottlebrush	200		200	11.0	6.0	2.4	1.7	Regular	-	-	-	-	-	-	Typical	-	-	-	-	Typical	-	-	-	-	-	-	
4	Melaleuca viminalis	Weeping Bottlebrush	200		200	10.0	5.0	2.4	1.7	Regular	-	-	-	-	-	-	Typical	Major	-	-	-	Typical	-	-	-	-	-	-	
5	Allocasuarina cunninghamii	River Sheoak	260	230	347	14.0	6.0	4.2	2.1	Irregular	-	-	-	-	-	-	Typical	Major	-	-	-	Typical	-	-	-	-	-	-	
6	Melaleuca viminalis	Weeping Bottlebrush	220		220	5.0	1.0	2.6	1.8	Regular	-	-	-	-	-	-	Typical	Major	-	-	-	Typical	-	-	-	-	-	-	
7	Allocasuarina cunninghamii	River Sheoak	280	280	396	19.0	7.0	4.8	2.2	Regular	-	-	-	-	-	-	Typical	-	-	-	-	Typical	-	-	-	-	-	-	
8	Allocasuarina cunninghamii	River Sheoak	240	90, 110, 90, 200	355	20.0	5.0	4.3	2.1	Regular	-	-	-	-	-	-	Typical	-	-	-	-	Typical	-	-	-	-	-	-	
9	Allocasuarina cunninghamii	River Sheoak	210		210	23.0	6.0	2.5	1.7	Regular	-	-	-	-	-	-	Typical	-	-	-	-	Typical	-	-	-	-	-	-	
10	Allocasuarina cunninghamii	River Sheoak	730		730	23.0	8.0	8.8	2.9	Regular	-	-	-	-	-	-	Typical	-	-	-	-	Typical	-	-	-	-	-	-	
11	Lophostemon suaveolens	Swamp Box	310		310	12.0	4.0	3.7	2.0	Regular	-	-	-	-	-	-	Typical	-	-	-	-	Typical	-	-	-	-	-	-	
12	Allocasuarina cunninghamii	River Sheoak	470		470	24.0	10.0	5.6	2.4	Regular	-	-	-	-	-	-	Typical	-	-	-	-	Typical	-	-	-	-	-	-	
13	Lophostemon suaveolens	Swamp Box	270		270	10.0	4.0	3.2	1.9	Regular	-	-	-	-	-	-	Typical	-	-	-	-	Typical	-	-	-	-	-	-	
14	Allocasuarina cunninghamii	River Sheoak	340		340	20.0	5.0	4.1	2.1	Regular	-	-	-	Die-back	-	-	Typical	-	-	-	-	Typical	-	-	-	-	-	-	
15	Allocasuarina cunninghamii	River Sheoak	240	290	376	20.0	10.0	4.5	2.2	Irregular	-	-	-	-	-	-	Typical	Major	-	-	-	Typical	-	-	-	-	-	-	
16	Melaleuca viminalis	Weeping Bottlebrush	210	200	290	10.0	8.0	3.5	2.0	Irregular	-	-	-	-	-	-	Typical	Major	-	-	-	Typical	-	-	-	-	-	-	
17	Melaleuca viminalis	Weeping Bottlebrush	180	140	228	7.0	3.0	2.7	1.8	Regular	-	-	-	-	-	-	Typical	-	-	-	-	Typical	-	-	-	-	-	-	
18	Melaleuca viminalis	Weeping Bottlebrush	110	190, 140, 130, 140	323	5.0	5.0	3.9	2.1	Regular	-	-	-	-	-	-	Typical	Major	-	-	-	Typical	-	-	-	-	-	-	
19	Allocasuarina cunninghamii	River Sheoak	260		260	12.0	2.0	3.1	1.9	Regular	-	-	-	-	-	-	Typical	Major	-	-	-	Typical	-	-	-	-	-	-	
20	Allocasuarina cunninghamii	River Sheoak	250		250	13.0	3.0	3.0	1.8	Regular	-	-	-	-	-	-	Typical	-	-	-	-	Typical	-	-	-	-	-	-	
21	Allocasuarina cunninghamii	River Sheoak	300	310	431	16.0	7.0	5.2	2.3	Regular	-	-	-	-	-	-	Typical	-	-	-	-	Typical	-	-	-	-	-	-	
22	Allocasuarina cunninghamii	River Sheoak	210		210	15.0	5.0	2.5	1.7	Regular	-	-	-	-	-	-	Typical	-	-	-	-	Typical	-	-	-	-	-	-	
23	Eucalyptus tereticornis	Forest Red Gum	530		530	26.0	11.0	6.4	2.5	Regular	-	-	-	-	-	-	Typical	-	-	-	-	Typical	-	-	-	-	-	-	
24	Eucalyptus tereticornis	Forest Red Gum	580		580	24.0	8.0	7.0	2.6	Regular	-	-	-	-	-	-	Typical	-	-	-	-	Typical	-	-	-	-	-	-	
25	Melaleuca viminalis	Weeping Bottlebrush	210	120	242	5.0	2.0	2.9	1.8	Regular	-	-	-	-	-	-	Typical	Major	-	-	-	Typical	-	-	-	-	-	-	
26	Allocasuarina cunninghamii	River Sheoak	380		380	18.0	6.0	4.6	2.2	Regular	-	-	-	-	-	-	Typical	-	-	-	-	Typical	-	-	-	-	-	-	
27	Eucalyptus tereticornis	Forest Red Gum	1020		1020	30.0	12.0	12.2	3.3	Regular	-	-	-	-	-	-	Typical	-	-	-	-	Typical	-	Old	Large	-	-	-	
28	Allocasuarina cunninghamii	River Sheoak	330		330	17.0	7.0	4.0	2.1	Regular	-	-	-	-	-	-	Typical	-	-	-	-	Typical	-	-	-	-	-	-	
29	Allocasuarina cunninghamii	River Sheoak	410		410	20.0	9.0	4.9	2.3	Regular	-	-	-	-	-	-	Typical	-	-	-	-	Typical	-	-	-	-	-	-	
30	Allocasuarina cunninghamii	River Sheoak	340	250	422	16.0	7.0	5.1	2.3	Regular	-	-	-	-	-	-	Typical	-	-	-	-	Typical	-	-	-	-	-	-	
31	Lophostemon suaveolens	Swamp Box	470		470	16.0	8.0	5.6	2.4	Regular	-	-	-	-	-	-	Typical	-	-	-	-	Typical	-	-	-	-	-	-	
32	Eucalyptus siderophloia	Grey Ironbark	300		300	20.0	4.0	3.6	2.0	Regular	-	-	-	Die-back	-	-	Typical	-	-	-	-	Typical	-	-	-	-	-	-	
33	Corymbia citriodora	Spotted Gum	220		220	18.0	5.0	2.6	1.8	Regular	-	-	-	-	-	-	Typical	-	-	-	-	Typical	-	-	-	-	-	-	
34	Eucalyptus tereticornis	Forest Red Gum	400		400	18.0	9.0	4.8	2.3	Regular	-	-	-	-	-	-	Typical	-	-	-	-	Typical	-	-	-	-	-	-	
35	Eucalyptus crebra	Narrow-leaved Ironbark	310		310	21.0	6.0	3.7	2.0	Regular	-	-	-	Die-back	-	-	Typical	-	-	-	-	Typical	-	-	-	-	-	-	
36	Corymbia citriodora	Spotted Gum	370		370	26.0	7.0	4.4	2.2	Regular	-	-	-	-	-	-	Typical	-	-	-	-	Typical	-	-	-	-	-	-	
37	Eucalyptus crebra	Narrow-leaved Ironbark	220		220	16.0	3.0	2.6	1.8	Regular	-	-	Thinning	-	-	-	Typical	-	-	-	-	Typical	-	-	-	-	-	-	
38	Corymbia citriodora	Spotted Gum	360		360	15.0	5.0	4.3	2.2	Regular	-	-	-	Die-back	-	-	Typical	-	-	-	-	Typical	-	-	-	-	-	-	
39	Corymbia citriodora	Spotted Gum	220		220	20.0	4.0	2.6	1.8	Regular	-	-	-	-	-	-	Typical	-	-	-	-	Typical	-	-	-	-	-	-	
40	Corymbia citriodora	Spotted Gum	300		300	25.0	9.0	3.6	2.0	Regular	-	-	-	-	-	-	Typical	-	-	-	-	Typical	-	-	-	-	-	-	
41	Corymbia citriodora	Spotted Gum	220		220	15.0	3.0	2.6	1.8	Regular	-	-	-	-	-	-	Typical	-	-	-	-	Typical	-	-	-	-	-	-	
42	Corymbia citriodora	Spotted Gum	220		220	16.0	3.0	2.6	1.8	Regular	-	-	-	-	-	-	Typical	-	-	-	-	Typical	-	-	-	-	-	-	
43	Corymbia citriodora	Spotted Gum	250		250	14.0	5.0	3.0	1.8	Regular	-	-	-	-	-	-	Typical	Minor	-	-	-	Typical	-	-	-	-	-	-	
44	Corymbia citriodora	Spotted Gum	210		210	16.0	3.0	2.5	1.7	Regular	-	-	-	-	-	-	Typical	-	-	-	-	Typical	-	-	-	-	-	-	
45	Corymbia citriodora	Spotted Gum	200		200	16.0	4.0	2.4	1.7	Regular	-	-	-	-	-	-	Typical	-	-	-	-	Typical	-	-	-	-	-	-	
46	Eucalyptus crebra	Narrow-leaved Ironbark	200		200	20.0	4.0	2.4	1.7	Regular	-	-	-	Die-back	-	-	Typical	-	-	-	-	Typical	-	-	-	-	-	-	

Specimen Details										Canopy Condition Details							Trunk Condition Details					Fauna Details and Habitat Value							
Tree ID	Botanical Name	Common Name	Trunk DBH (mm)	Additional Trunks DBH (mm)	Total DBH (mm) [AS 4970-2009]	Height (m)	Spread (m)	Tree Protection Zone (m)	Structural Root Zone (m)	Canopy Form	Spreading	Seeding	Thinning	Die-Back	Epicormic Growth	Lopped	Canopy Health	Leaning	Vines	Trunk Damage	Fire Damage	Trunk Health	Scats	Scratches	Hollows	Nest	Termites	Habitat Value	Additional Notes
47	Corymbia citriodora	Spotted Gum	200		200	12.0	3.0	2.4	1.7	Regular	-	-	-	-	-	-	Typical	-	-	-	-	Typical	-	-	-	-	-	-	
48	Corymbia citriodora	Spotted Gum	200		200	13.0	3.0	2.4	1.7	Regular	-	-	-	-	-	-	Typical	-	-	-	-	Typical	-	-	-	-	-	-	
49	Corymbia citriodora	Spotted Gum	340		340	21.0	6.0	4.1	2.1	Regular	-	-	-	-	-	-	Typical	-	-	-	-	Typical	-	-	-	-	-	-	
50	Corymbia intermedia	Pink Bloodwood	260		260	11.0	5.0	3.1	1.9	Regular	-	-	-	-	-	-	Typical	-	-	-	-	Typical	-	-	-	-	-	-	
51	Corymbia citriodora	Spotted Gum	200		200	13.0	1.0	2.4	1.7	Regular	-	-	-	Die-back	-	-	Poor	-	-	-	-	Typical	-	-	-	-	-	-	
52	Corymbia citriodora	Spotted Gum	270		270	20.0	3.0	3.2	1.9	Regular	-	-	-	-	-	-	Typical	-	-	-	-	Typical	-	-	-	-	-	-	
53	Corymbia citriodora	Spotted Gum	470		470	27.0	7.0	5.6	2.4	Regular	-	-	-	-	-	-	Typical	-	-	-	-	Typical	-	-	-	-	-	-	
54	Corymbia citriodora	Spotted Gum	400		400	27.0	7.0	4.8	2.3	Regular	-	-	-	-	-	-	Typical	-	-	-	-	Typical	-	-	-	-	-	-	
55	Corymbia citriodora	Spotted Gum	300		300	21.0	8.0	3.6	2.0	Regular	-	-	-	-	-	-	Typical	-	-	-	-	Typical	-	-	-	-	-	-	
56	Corymbia citriodora	Spotted Gum	340		340	22.0	7.0	4.1	2.1	Regular	-	-	-	-	-	-	Typical	-	-	-	-	Typical	-	-	-	-	-	-	
57	Corymbia citriodora	Spotted Gum	290		290	24.0	5.0	3.5	2.0	Regular	-	-	-	-	-	-	Typical	-	-	-	-	Typical	-	-	-	-	-	-	
58	Corymbia citriodora	Spotted Gum	380		380	19.0	6.0	4.6	2.2	Regular	-	-	-	-	-	-	Typical	-	-	-	-	Typical	-	-	-	-	-	-	
59	Corymbia citriodora	Spotted Gum	300		300	27.0	6.0	3.6	2.0	Regular	-	-	-	-	-	-	Typical	-	-	-	-	Typical	-	-	-	-	-	-	
60	Corymbia citriodora	Spotted Gum	270		270	22.0	8.0	3.2	1.9	Regular	-	-	-	-	-	-	Typical	-	-	-	-	Typical	-	-	-	-	-	-	
61	Corymbia citriodora	Spotted Gum	370		370	20.0	8.0	4.4	2.2	Regular	-	-	-	-	-	-	Typical	-	-	-	-	Typical	-	-	-	-	-	-	
62	Corymbia citriodora	Spotted Gum	400		400	28.0	9.0	4.8	2.3	Regular	-	-	-	-	-	-	Typical	-	-	-	-	Typical	-	-	-	-	-	-	
63	Eucalyptus crebra	Narrow-leaved Ironbark	220		220	13.0	3.0	2.6	1.8	Regular	-	-	-	Die-back	-	-	Typical	-	-	-	-	Typical	-	-	-	-	-	-	
64	Corymbia citriodora	Spotted Gum	260		260	15.0	4.0	3.1	1.9	Regular	-	-	Thinning	Die-back	-	-	Typical	-	-	-	-	Typical	-	-	-	-	-	-	
65	Eucalyptus tereticornis	Forest Red Gum	770		770	26.0	10.0	9.2	3.0	Regular	-	-	Thinning	Die-back	-	-	Poor	-	-	-	-	Typical	-	-	Large	-	-	-	
66	Corymbia citriodora	Spotted Gum	600		600	30.0	14.0	7.2	2.7	Regular	-	-	-	-	-	-	Typical	-	-	-	-	Typical	-	-	-	-	-	-	
67	Corymbia citriodora	Spotted Gum	130	340	364	17.0	6.0	4.4	2.2	Regular	-	-	-	-	-	-	Typical	-	-	-	-	Typical	-	-	-	-	-	-	
68	Corymbia citriodora	Spotted Gum	320		320	26.0	8.0	3.8	2.1	Regular	-	-	-	-	-	-	Typical	-	-	-	-	Typical	-	-	-	-	-	-	
69	Acacia disparrima	Hickory Wattle	230		230	9.0	4.0	2.8	1.8	Regular	-	-	-	-	-	-	Typical	-	-	-	-	Typical	-	-	-	-	-	-	
70	Lophostemon suaveolens	Swamp Box	220		220	12.0	4.0	2.6	1.8	Regular	-	-	-	-	-	-	Typical	-	-	-	-	Typical	-	-	-	-	-	-	
71	Lophostemon suaveolens	Swamp Box	400	200	447	16.0	4.0	5.4	2.4	Regular	-	-	-	-	-	-	Typical	-	-	-	-	Typical	-	-	-	-	-	-	
72	Acacia disparrima	Hickory Wattle	200		200	12.0	3.0	2.4	1.7	Regular	-	-	-	-	-	-	Typical	-	-	-	-	Typical	-	-	-	-	-	-	
73	Acacia disparrima	Hickory Wattle	200		200	5.0	3.0	2.4	1.7	Regular	-	-	-	-	-	-	Typical	-	-	-	-	Typical	-	-	-	-	-	-	
74	Lophostemon suaveolens	Swamp Box	160	150	219	8.0	1.0	2.6	1.7	Regular	-	-	-	-	-	-	Typical	-	-	-	-	Typical	-	-	-	-	-	-	
75	Lophostemon suaveolens	Swamp Box	240		240	13.0	3.0	2.9	1.8	Regular	-	-	-	-	-	-	Typical	-	-	-	-	Typical	-	-	-	-	-	-	
76	Corymbia tessellaris	Moreton Bay Ash	360		360	20.0	8.0	4.3	2.2	Regular	-	-	-	-	-	-	Typical	-	-	-	-	Typical	-	-	-	-	-	-	
77	Lophostemon suaveolens	Swamp Box	380		380	16.0	4.0	4.6	2.2	Regular	-	-	-	-	-	-	Typical	-	-	-	-	Typical	-	-	-	-	-	-	
78	Corymbia tessellaris	Moreton Bay Ash	360		360	17.0	6.0	4.3	2.2	One-sided	-	-	-	-	-	-	Typical	-	-	-	-	Typical	-	-	-	-	-	-	
79	Corymbia citriodora	Spotted Gum	290		290	17.0	6.0	3.5	2.0	Regular	-	-	-	-	-	-	Typical	-	-	-	-	Typical	-	-	-	-	-	-	
80	Corymbia citriodora	Spotted Gum	420		420	26.0	8.0	5.0	2.3	Regular	-	-	Thinning	-	-	-	Typical	-	-	-	-	Typical	-	-	-	-	-	-	
81	Corymbia citriodora	Spotted Gum	270		270	17.0	6.0	3.2	1.9	Regular	-	-	-	-	-	-	Typical	-	-	-	-	Typical	-	-	-	-	-	-	
82	Corymbia citriodora	Spotted Gum	340		340	18.0	6.0	4.1	2.1	Regular	-	-	-	-	-	-	Typical	-	-	-	-	Typical	-	-	-	-	-	-	
83	Corymbia citriodora	Spotted Gum	280		280	22.0	3.0	3.4	1.9	Regular	-	-	Thinning	Die-back	-	-	Poor	-	-	-	-	Typical	-	-	-	-	-	-	
84	Corymbia citriodora	Spotted Gum	250		250	17.0	5.0	3.0	1.8	Regular	-	-	-	-	-	-	Typical	-	-	-	-	Typical	-	-	-	-	-	-	
85	Eucalyptus tereticornis	Forest Red Gum	250		250	16.0	2.0	3.0	1.8	Regular	-	-	Thinning	Die-back	Epicormic	-	Poor	Minor	-	Trunk Dmg.	-	Typical	-	-	-	-	-	-	
86	Corymbia tessellaris	Moreton Bay Ash	280		280	15.0	6.0	3.4	1.9	Regular	-	-	-	-	-	-	Typical	-	-	-	-	Typical	-	-	-	-	-	-	
87	Corymbia citriodora	Spotted Gum	320		320	17.0	8.0	3.8	2.1	Regular	-	-	-	-	-	-	Typical	-	-	-	-	Typical	-	-	-	-	-	-	
88	Corymbia citriodora	Spotted Gum	330		330	21.0	4.0	4.0	2.1	Regular	-	-	-	-	-	-	Typical	-	-	-	-	Typical	-	-	-	-	-	-	
89	Eucalyptus crebra	Narrow-leaved Ironbark	290		290	14.0	5.0	3.5	2.0	Regular	-	-	-	-	-	-	Typical	-	-	-	-	Typical	-	-	-	-	-	-	
90	Eucalyptus crebra	Narrow-leaved Ironbark	240		240	12.0	4.0	2.9	1.8	Regular	-	-	Thinning	Die-back	-	-	Poor	-	-	-	-	Typical	-	-	-	-	Termites	-	
91	Corymbia citriodora	Spotted Gum	340		340	23.0	5.0	4.1	2.1	One-sided	-	-	-	-	-	-	Typical	-	-	-	-	Typical	-	-	-	-	-	-	
92	Corymbia citriodora	Spotted Gum	330		330	21.0	5.0	4.0	2.1	Regular	-	-	-	-	-	-	Typical	-	-	-	-	Typical	-	-	-	-	-	-	

Specimen Details									Canopy Condition Details								Trunk Condition Details					Fauna Details and Habitat Value							
Tree ID	Botanical Name	Common Name	Trunk DBH (mm)	Additional Trunks DBH (mm)	Total DBH (mm) [AS 4970-2009]	Height (m)	Spread (m)	Tree Protection Zone (m)	Structural Root Zone (m)	Canopy Form	Spreading	Seeding	Thinning	Die-Back	Epicormic Growth	Lopped	Canopy Health	Leaning	Vines	Trunk Damage	Fire Damage	Trunk Health	Scats	Scratches	Hollows	Nest	Termites	Habitat Value	Additional Notes
93	Corymbia citriodora	Spotted Gum	240		240	16.0	3.0	2.9	1.8	One-sided	-	-	-	-	-	-	Typical	-	-	-	-	Typical	-	-	-	-	-	-	
94	Corymbia citriodora	Spotted Gum	280		280	17.0	5.0	3.4	1.9	Regular	-	-	-	-	-	-	Typical	-	-	-	-	Typical	-	-	-	-	-	-	
95	Corymbia tessellaris	Moreton Bay Ash	300		300	18.0	5.0	3.6	2.0	Regular	-	-	-	-	-	-	Typical	-	-	-	-	Typical	-	-	-	-	-	-	
96	Corymbia citriodora	Spotted Gum	390		390	19.0	7.0	4.7	2.2	Regular	-	-	-	-	-	-	Typical	-	-	Trunk Dmg.	-	Typical	-	-	-	-	-	-	
97	Eucalyptus tereticornis	Forest Red Gum	380		380	19.0	8.0	4.6	2.2	Regular	-	-	-	-	-	-	Typical	-	-	-	-	Typical	-	-	-	-	-	-	
98	Eucalyptus crebra	Narrow-leaved Ironbark	330		330	16.0	5.0	4.0	2.1	Regular	-	-	-	-	-	-	Typical	-	-	-	-	Typical	-	-	-	-	-	-	
99	Eucalyptus tereticornis	Forest Red Gum	280		280	17.0	2.0	3.4	1.9	Regular	-	-	-	-	-	-	Typical	-	-	-	-	Typical	-	-	-	-	-	-	
100	Corymbia citriodora	Spotted Gum	310		310	17.0	5.0	3.7	2.0	Regular	-	-	-	-	-	-	Typical	-	-	-	-	Typical	-	-	-	-	-	-	
101	Corymbia intermedia	Pink Bloodwood	240		240	12.0	5.0	2.9	1.8	Regular	-	-	-	-	-	-	Typical	-	-	Trunk Dmg.	-	Typical	-	-	-	-	-	-	
102	Corymbia citriodora	Spotted Gum	300		300	19.0	7.0	3.6	2.0	Regular	-	-	-	-	-	-	Typical	-	-	-	-	Typical	-	-	-	-	-	-	
103	Corymbia citriodora	Spotted Gum	310		310	17.0	5.0	3.7	2.0	Regular	-	-	-	-	-	-	Typical	-	-	-	-	Typical	-	-	-	-	-	-	
104	Corymbia citriodora	Spotted Gum	310		310	18.0	5.0	3.7	2.0	Regular	-	-	-	-	-	-	Typical	-	-	Trunk Dmg.	-	Typical	-	-	-	-	-	-	
105	Corymbia citriodora	Spotted Gum	440		440	22.0	9.0	5.3	2.3	Regular	-	-	-	-	-	-	Typical	-	-	Trunk Dmg.	-	Typical	-	-	-	-	-	-	
106	Eucalyptus tereticornis	Forest Red Gum	340		340	22.0	5.0	4.1	2.1	Regular	-	-	-	Die-back	-	-	Typical	-	-	-	-	Typical	-	-	-	-	-	-	
107	Corymbia citriodora	Spotted Gum	290		290	5.0	7.0	3.5	2.0	Regular	-	-	-	-	-	-	Typical	-	-	-	-	Typical	-	-	-	-	-	-	
108	Corymbia citriodora	Spotted Gum	290		290	17.0	6.0	3.5	2.0	Regular	-	-	-	-	-	-	Typical	-	-	-	-	Typical	-	-	-	-	-	-	
109	Eucalyptus siderophloia	Grey Ironbark	470		470	18.0	6.0	5.6	2.4	Regular	-	-	-	-	-	-	Typical	-	-	Trunk Dmg.	-	Typical	-	-	-	-	-	-	
110	Angophora leiocarpa	Smooth Barked Apple	290		290	17.0	5.0	3.5	2.0	Regular	-	-	-	-	-	-	Typical	-	-	-	-	Typical	-	-	-	-	-	-	
111	Corymbia intermedia	Pink Bloodwood	260		260	18.0	3.0	3.1	1.9	One-sided	-	-	-	-	-	-	Typical	-	-	Trunk Dmg.	-	Typical	-	-	-	-	-	-	
112	Corymbia citriodora	Spotted Gum	300		300	19.0	7.0	3.6	2.0	Regular	-	-	-	-	-	-	Typical	-	-	-	-	Typical	-	-	-	-	-	-	
113	Corymbia intermedia	Pink Bloodwood	320		320	18.0	9.0	3.8	2.1	Regular	-	-	Thinning	-	-	-	Typical	-	-	-	-	Typical	-	-	-	-	-	-	
114	Corymbia intermedia	Pink Bloodwood	300		300	17.0	6.0	3.6	2.0	Regular	-	-	-	-	-	-	Typical	-	-	-	-	Typical	-	-	-	Small	-	-	
115	Lophostemon suaveolens	Swamp Box	290		290	17.0	5.0	3.5	2.0	Regular	-	-	-	-	-	-	Typical	-	-	-	-	Typical	-	-	-	-	-	-	
116	Eucalyptus tereticornis	Forest Red Gum	280		280	18.0	6.0	3.4	1.9	Regular	-	-	-	-	-	-	Typical	-	-	-	-	Typical	-	-	-	-	-	-	
117	Corymbia intermedia	Pink Bloodwood	290		290	15.0	5.0	3.5	2.0	Regular	-	-	-	-	-	-	Typical	-	-	Trunk Dmg.	-	Typical	-	-	-	-	-	-	
118	Eucalyptus tereticornis	Forest Red Gum	220		220	17.0	2.0	2.6	1.8	Regular	-	-	Thinning	Die-back	Epicormic	-	Poor	-	-	-	-	Typical	-	-	-	-	-	-	
119	Corymbia citriodora	Spotted Gum	320		320	18.0	4.0	3.8	2.1	Regular	-	-	Thinning	Die-back	-	-	Poor	-	-	Trunk Dmg.	-	Typical	-	-	-	-	-	-	
120	Corymbia citriodora	Spotted Gum	320		320	19.0	5.0	3.8	2.1	Regular	-	-	-	-	-	-	Typical	-	-	-	-	Typical	-	-	-	-	-	-	
121	Eucalyptus moluccana	Gum Topped Box	420		420	18.0	7.0	5.0	2.3	Regular	-	-	-	-	-	-	Typical	-	-	Trunk Dmg.	-	Typical	-	-	-	-	-	-	
122	Eucalyptus moluccana	Gum Topped Box	480		480	24.0	9.0	5.8	2.4	Regular	-	-	-	-	-	-	Typical	-	-	-	-	Typical	-	-	-	-	-	-	
123	Eucalyptus moluccana	Gum Topped Box	250		250	19.0	3.0	3.0	1.8	Regular	-	-	-	-	-	-	Typical	-	-	-	-	Typical	-	-	-	-	-	-	
124	Eucalyptus moluccana	Gum Topped Box	290		290	18.0	4.0	3.5	2.0	Regular	-	-	Thinning	Die-back	-	-	Typical	-	-	-	-	Typical	-	-	-	-	-	-	
125	Eucalyptus moluccana	Gum Topped Box	350		350	19.0	4.0	4.2	2.1	Regular	-	-	-	-	-	-	Typical	-	-	-	-	Typical	-	-	-	-	-	-	
126	Eucalyptus moluccana	Gum Topped Box	350		350	17.0	6.0	4.2	2.1	Regular	-	-	-	-	-	-	Typical	Minor	Native	-	-	Typical	-	-	-	-	-	-	
127	Eucalyptus moluccana	Gum Topped Box	340		340	20.0	5.0	4.1	2.1	Regular	-	-	-	-	-	-	Typical	-	-	-	-	Typical	-	-	-	-	-	-	
128	Eucalyptus moluccana	Gum Topped Box	520		520	24.0	8.0	6.2	2.5	Regular	-	-	-	-	-	-	Typical	-	-	-	-	Typical	-	-	-	-	-	-	
129	Corymbia citriodora	Spotted Gum	360		360	21.0	8.0	4.3	2.2	Regular	-	-	-	-	-	-	Typical	-	-	-	-	Typical	-	-	-	-	-	-	
130	Eucalyptus moluccana	Gum Topped Box	420		420	21.0	8.0	5.0	2.3	Regular	-	-	-	-	-	-	Typical	-	-	-	-	Typical	-	-	-	-	-	-	
131	Eucalyptus moluccana	Gum Topped Box	390		390	22.0	7.0	4.7	2.2	Regular	-	-	-	-	-	-	Typical	-	-	-	-	Typical	-	-	-	-	-	-	
132	Eucalyptus moluccana	Gum Topped Box	270		270	16.0	5.0	3.2	1.9	Regular	-	-	-	-	-	-	Typical	-	-	-	-	Typical	-	-	-	-	-	-	
133	Corymbia citriodora	Spotted Gum	300		300	21.0	3.0	3.6	2.0	Regular	-	-	Thinning	Die-back	-	-	Poor	-	-	Trunk Dmg.	-	Typical	-	-	-	-	-	-	
134	Corymbia citriodora	Spotted Gum	180		180	15.0	4.0	2.2	1.6	Regular	-	-	-	-	-	-	Typical	-	-	-	-	Typical	-	-	-	-	-	-	
135	Corymbia citriodora	Spotted Gum	330		330	19.0	6.0	4.0	2.1	Regular	-	-	-	Die-back	-	-	Typical	-	-	-	-	Typical	-	-	-	-	-	-	
136	Corymbia citriodora	Spotted Gum	330		330	21.0	9.0	4.0	2.1	Regular	-	-	-	-	-	-	Typical	-	-	-	-	Typical	-	-	-	-	-	-	
137	Eucalyptus moluccana	Gum Topped Box	610		610	26.0	14.0	7.3	2.7	Regular	-	-	-	-	-	-	Typical	-	-	-	-	Typical	-	-	-	-	-	-	
138	Corymbia citriodora	Spotted Gum	320		320	19.0	5.0	3.8	2.1	Regular	-	-	-	-	-	-	Typical	-	-	Trunk Dmg.	-	Typical	-	-	-	-	Termites	-	

Specimen Details										Canopy Condition Details							Trunk Condition Details					Fauna Details and Habitat Value							
Tree ID	Botanical Name	Common Name	Trunk DBH (mm)	Additional Trunks DBH (mm)	Total DBH (mm) [AS 4970-2009]	Height (m)	Spread (m)	Tree Protection Zone (m)	Structural Root Zone (m)	Canopy Form	Spreading	Seeding	Thinning	Die-Back	Epicormic Growth	Lopped	Canopy Health	Leaning	Vines	Trunk Damage	Fire Damage	Trunk Health	Scats	Scratches	Hollows	Nest	Termites	Habitat Value	Additional Notes
139	<i>Corymbia tessellaris</i>	Moreton Bay Ash	260		260	15.0	4.0	3.1	1.9	Regular	-	-	-	-	-	-	Typical	-	-	-	-	Typical	-	-	-	-	-	-	
140	<i>Corymbia citriodora</i>	Spotted Gum	300		300	18.0	3.0	3.6	2.0	Regular	-	-	-	Die-back	Epicormic	-	Typical	-	-	Trunk Dmg.	-	Typical	-	-	-	-	-	-	
141	<i>Eucalyptus crebra</i>	Narrow-leaved Ironbark	240		240	17.0	5.0	2.9	1.8	Regular	-	-	-	-	-	-	Typical	-	-	-	-	Typical	-	-	-	-	-	-	
142	<i>Corymbia citriodora</i>	Spotted Gum	250		250	15.0	5.0	3.0	1.8	One-sided	-	-	-	Die-back	-	-	Poor	-	-	Trunk Dmg.	-	Typical	-	-	-	-	-	-	
143	<i>Corymbia citriodora</i>	Spotted Gum	230		230	16.0	5.0	2.8	1.8	Regular	-	-	-	-	-	-	Typical	-	-	-	-	Typical	-	-	-	-	-	-	
144	<i>Eucalyptus moluccana</i>	Gum Topped Box	370		370	18.0	6.0	4.4	2.2	Regular	-	-	-	-	-	-	Typical	-	-	-	-	Typical	-	-	-	-	-	-	
145	<i>Corymbia citriodora</i>	Spotted Gum	250		250	14.0	3.0	3.0	1.8	Regular	-	-	Thinning	Die-back	Epicormic	-	Poor	-	-	Trunk Dmg.	-	Poor	-	-	-	-	-	-	
146	<i>Eucalyptus moluccana</i>	Gum Topped Box	280		280	18.0	4.0	3.4	1.9	Regular	-	-	-	-	-	-	Typical	-	-	-	-	Typical	-	-	-	-	-	-	
147	<i>Corymbia citriodora</i>	Spotted Gum	220		220	14.0	5.0	2.6	1.8	Regular	-	-	-	-	-	-	Typical	-	-	-	-	Typical	-	-	-	-	-	-	
148	<i>Corymbia citriodora</i>	Spotted Gum	200		200	11.0	4.0	2.4	1.7	Regular	-	-	-	-	-	-	Typical	-	-	-	-	Typical	-	-	-	-	-	-	
149	<i>Corymbia citriodora</i>	Spotted Gum	290		290	18.0	7.0	3.5	2.0	Regular	-	-	-	-	-	-	Typical	-	-	-	-	Typical	-	-	-	-	-	-	
150	<i>Eucalyptus moluccana</i>	Gum Topped Box	500		500	21.0	9.0	6.0	2.5	Regular	-	-	-	-	-	-	Typical	-	-	-	-	Typical	-	-	-	-	-	-	
151	<i>Corymbia citriodora</i>	Spotted Gum	440		440	22.0	7.0	5.3	2.3	Regular	-	-	-	-	-	-	Typical	-	-	Trunk Dmg.	-	Typical	-	-	-	-	-	-	
152	<i>Lophostemon suaveolens</i>	Swamp Box	340		340	14.0	5.0	4.1	2.1	Regular	-	-	-	-	-	-	Typical	-	-	-	-	Typical	-	-	-	-	Termites	-	
153	<i>Corymbia intermedia</i>	Pink Bloodwood	520		520	23.0	6.0	6.2	2.5	Regular	-	-	Thinning	Die-back	-	-	Poor	-	-	Trunk Dmg.	-	Typical	-	-	-	-	-	-	
154	<i>Corymbia citriodora</i>	Spotted Gum	290		290	19.0	4.0	3.5	2.0	Regular	-	-	Thinning	Die-back	Epicormic	-	Poor	-	-	-	-	Typical	-	-	-	-	-	-	
155	<i>Eucalyptus tereticornis</i>	Forest Red Gum	270		270	17.0	6.0	3.2	1.9	Regular	-	-	-	-	-	-	Typical	-	-	-	-	Typical	-	-	-	-	-	-	
156	<i>Eucalyptus moluccana</i>	Gum Topped Box	600		600	23.0	9.0	7.2	2.7	Regular	-	-	-	-	-	-	Typical	-	-	Trunk Dmg.	-	Typical	-	-	-	-	-	-	
157	<i>Eucalyptus moluccana</i>	Gum Topped Box	380		380	22.0	7.0	4.6	2.2	Regular	-	-	-	-	-	-	Typical	-	-	Trunk Dmg.	-	Typical	-	-	-	-	-	-	
158	<i>Corymbia intermedia</i>	Pink Bloodwood	340		340	19.0	3.0	4.1	2.1	Regular	-	-	Thinning	Die-back	Epicormic	-	Poor	-	-	Trunk Dmg.	-	Typical	-	-	-	-	-	-	
159	<i>Corymbia citriodora</i>	Spotted Gum	370		370	21.0	8.0	4.4	2.2	Regular	-	-	-	-	-	-	Typical	-	-	-	-	Typical	-	-	-	-	-	-	
160	<i>Eucalyptus crebra</i>	Narrow-leaved Ironbark	490		490	25.0	9.0	5.9	2.5	Regular	-	-	Thinning	Die-back	-	-	Poor	-	-	-	-	Typical	-	-	-	-	-	-	
161	<i>Corymbia citriodora</i>	Spotted Gum	410		410	21.0	8.0	4.9	2.3	Regular	-	-	-	-	-	-	Typical	-	-	-	-	Typical	-	-	-	-	-	-	
162	<i>Corymbia citriodora</i>	Spotted Gum	390		390	22.0	7.0	4.7	2.2	Regular	-	-	-	-	-	-	Typical	-	-	-	-	Typical	-	-	-	-	-	-	
163	<i>Eucalyptus moluccana</i>	Gum Topped Box	480		480	23.0	9.0	5.8	2.4	Regular	-	-	-	-	-	-	Typical	-	-	-	-	Typical	-	-	-	-	-	-	
164	<i>Eucalyptus tereticornis</i>	Forest Red Gum	420		420	23.0	6.0	5.0	2.3	Regular	-	-	Thinning	Die-back	-	-	Poor	-	-	-	-	Typical	-	-	-	-	-	-	
165	<i>Eucalyptus crebra</i>	Narrow-leaved Ironbark	530		530	27.0	8.0	6.4	2.5	One-sided	-	-	Thinning	Die-back	-	-	Typical	-	-	-	-	Typical	-	-	-	-	-	-	
166	<i>Corymbia citriodora</i>	Spotted Gum	420		420	23.0	4.0	5.0	2.3	Regular	-	-	Thinning	Die-back	Epicormic	-	Poor	-	-	-	-	Typical	-	-	-	-	-	-	
167	<i>Angophora leiocarpa</i>	Smooth Barked Apple	310		310	18.0	5.0	3.7	2.0	Regular	-	-	Thinning	Die-back	Epicormic	-	Poor	-	-	-	-	Typical	-	-	-	-	-	-	
168	<i>Eucalyptus crebra</i>	Narrow-leaved Ironbark	560		560	26.0	14.0	6.7	2.6	Regular	-	-	-	-	-	-	Typical	-	-	-	-	Typical	-	-	-	-	-	-	
169	<i>Angophora subvelutina</i>	Broadleaf Apple	310		310	15.0	6.0	3.7	2.0	Regular	-	-	-	-	-	-	Typical	-	-	-	-	Typical	-	-	-	-	-	-	
170	<i>Angophora subvelutina</i>	Broadleaf Apple	300		300	13.0	5.0	3.6	2.0	Regular	-	-	-	-	-	-	Typical	-	-	-	-	Typical	-	-	-	-	-	-	
171	<i>Corymbia citriodora</i>	Spotted Gum	320		320	21.0	4.0	3.8	2.1	Regular	-	-	Thinning	Die-back	Epicormic	-	Poor	-	-	-	-	Typical	-	-	-	-	-	-	
172	<i>Eucalyptus crebra</i>	Narrow-leaved Ironbark	260		260	17.0	5.0	3.1	1.9	Regular	-	-	-	-	-	-	Typical	-	-	-	-	Typical	-	-	-	-	-	-	
173	<i>Eucalyptus tereticornis</i>	Forest Red Gum	290		290	18.0	5.0	3.5	2.0	Regular	-	-	-	-	-	-	Typical	-	-	-	-	Typical	-	-	-	-	-	-	
174	<i>Eucalyptus tereticornis</i>	Forest Red Gum	300		300	21.0	5.0	3.6	2.0	Regular	-	-	-	-	-	-	Typical	-	-	-	-	Typical	-	-	-	-	-	-	
175	<i>Alphitonia excelsa</i>	Red Ash	310		310	15.0	6.0	3.7	2.0	Regular	-	-	-	-	-	-	Typical	-	-	-	-	Typical	-	-	-	-	-	-	
176	<i>Eucalyptus tereticornis</i>	Forest Red Gum	300		300	19.0	5.0	3.6	2.0	Regular	-	-	-	-	-	-	Typical	-	-	-	-	Typical	-	-	-	-	-	-	
177	<i>Corymbia citriodora</i>	Spotted Gum	350		350	19.0	7.0	4.2	2.1	Regular	-	-	-	-	-	-	Typical	-	-	-	-	Typical	-	-	-	-	-	-	
178	<i>Corymbia citriodora</i>	Spotted Gum	330		330	21.0	5.0	4.0	2.1	Regular	-	-	-	-	-	-	Typical	-	-	-	-	Typical	-	-	-	-	-	-	
179	<i>Corymbia citriodora</i>	Spotted Gum	720		720	29.0	12.0	8.6	2.9	Regular	-	-	-	-	-	-	Typical	-	-	-	-	Typical	-	-	-	-	-	-	
180	<i>Eucalyptus tereticornis</i>	Forest Red Gum	330		330	21.0	6.0	4.0	2.1	Regular	-	-	-	-	-	-	Typical	-	-	-	-	Typical	-	-	-	-	-	-	
181	<i>Corymbia citriodora</i>	Spotted Gum	380		380	22.0	8.0	4.6	2.2	Regular	-	-	-	-	-	-	Typical	-	-	-	-	Typical	-	-	-	-	-	-	
182	<i>Corymbia citriodora</i>	Spotted Gum	270		270	20.0	3.0	3.2	1.9	Regular	-	-	Thinning	Die-back	Epicormic	-	Poor	-	-	-	-	Typical	-	-	-	-	-	-	
183	<i>Corymbia citriodora</i>	Spotted Gum	380	330	503	21.0	8.0	6.0	2.5	Regular	-	-	Thinning	Die-back	-	-	Poor	-	-	-	-	Typical	-	-	-	-	-	-	
184	<i>Corymbia citriodora</i>	Spotted Gum	370		370	19.0	6.0	4.4	2.2	Regular	-	-	Thinning	Die-back	-	-	Poor	-	-	Trunk Dmg.	-	Typical	-	-	-	-	-	-	

Specimen Details										Canopy Condition Details							Trunk Condition Details					Fauna Details and Habitat Value							
Tree ID	Botanical Name	Common Name	Trunk DBH (mm)	Additional Trunks DBH (mm)	Total DBH (mm) [AS 4970-2009]	Height (m)	Spread (m)	Tree Protection Zone (m)	Structural Root Zone (m)	Canopy Form	Spreading	Seeding	Thinning	Die-Back	Epicormic Growth	Lopped	Canopy Health	Leaning	Vines	Trunk Damage	Fire Damage	Trunk Health	Scats	Scratches	Hollows	Nest	Termites	Habitat Value	Additional Notes
185	<i>Corymbia citriodora</i>	Spotted Gum	370		370	21.0	6.0	4.4	2.2	Regular	-	-	-	-	-	-	Typical	-	-	-	-	Typical	-	-	-	-	-	-	
186	<i>Eucalyptus tereticornis</i>	Forest Red Gum	460		460	23.0	5.0	5.5	2.4	Regular	-	-	Thinning	Die-back	-	-	Poor	-	-	Trunk Dmg.	-	Typical	-	-	-	-	-	-	
187	<i>Eucalyptus tereticornis</i>	Forest Red Gum	410		410	24.0	7.0	4.9	2.3	Regular	-	-	-	-	-	-	Typical	-	-	-	-	Typical	-	-	-	-	-	-	
188	<i>Eucalyptus tereticornis</i>	Forest Red Gum	360		360	19.0	6.0	4.3	2.2	Regular	-	-	-	-	-	-	Typical	-	-	-	-	Typical	-	-	-	-	-	-	
189	<i>Eucalyptus tereticornis</i>	Forest Red Gum	730		730	28.0	14.0	8.8	2.9	Regular	-	-	-	-	-	-	Typical	-	-	-	-	Typical	-	-	-	-	-	-	
190	<i>Corymbia intermedia</i>	Pink Bloodwood	360		360	19.0	4.0	4.3	2.2	Regular	-	-	Thinning	Die-back	Epicormic	-	Poor	-	-	-	-	Typical	-	-	-	-	-	-	
191	<i>Corymbia intermedia</i>	Pink Bloodwood	320	300, 260, 200	548	20.0	7.0	6.6	2.6	Regular	-	-	-	-	-	-	Typical	-	-	Trunk Dmg.	-	Typical	-	-	-	-	-	-	
192	<i>Corymbia tessellaris</i>	Moreton Bay Ash	280		280	17.0	5.0	3.4	1.9	Regular	-	-	-	-	-	-	Typical	-	-	-	-	Typical	-	-	-	-	-	-	
193	<i>Eucalyptus tereticornis</i>	Forest Red Gum	480		480	27.0	9.0	5.8	2.4	Regular	-	-	-	-	-	-	Typical	-	-	-	-	Typical	-	-	-	-	-	-	
194	<i>Eucalyptus tereticornis</i>	Forest Red Gum	540		540	27.0	8.0	6.5	2.6	Regular	-	-	-	-	-	-	Typical	-	-	-	-	Typical	-	-	-	-	-	-	
195	<i>Angophora subvelutina</i>	Broadleaf Apple	630		630	22.0	11.0	7.6	2.7	Regular	-	-	-	-	-	-	Typical	-	-	-	-	Typical	-	-	-	-	-	-	
196	<i>Corymbia tessellaris</i>	Moreton Bay Ash	460		460	25.0	9.0	5.5	2.4	Regular	-	-	Thinning	Die-back	-	-	Poor	-	-	-	-	Typical	-	-	-	-	-	-	
197	<i>Corymbia tessellaris</i>	Moreton Bay Ash	540		540	26.0	12.0	6.5	2.6	Regular	-	-	-	-	-	-	Typical	-	-	-	-	Typical	-	-	-	-	-	-	
198	<i>Casuarina cunninghamiana</i>	River Sheoak	470		470	23.0	6.0	5.6	2.4	Regular	-	-	-	-	-	-	Typical	-	-	-	-	Typical	-	-	-	-	-	-	
199	<i>Casuarina cunninghamiana</i>	River Sheoak	440		440	18.0	6.0	5.3	2.3	Regular	-	-	-	-	-	-	Typical	-	-	-	-	Typical	-	-	-	-	-	-	
200	<i>Eucalyptus tereticornis</i>	Forest Red Gum	690		690	32.0	12.0	8.3	2.8	Regular	-	-	-	-	-	-	Typical	-	-	-	-	Typical	-	-	-	-	-	-	
201	<i>Casuarina cunninghamiana</i>	River Sheoak	480		480	23.0	9.0	5.8	2.4	Regular	-	-	-	-	-	-	Typical	-	-	-	-	Typical	-	-	-	-	-	-	
202	<i>Eucalyptus tereticornis</i>	Forest Red Gum	710		710	28.0	14.0	8.5	2.9	Regular	-	-	-	-	-	-	Typical	-	-	-	-	Typical	-	-	-	-	-	-	
203	<i>Angophora subvelutina</i>	Broadleaf Apple	630		630	27.0	12.0	7.6	2.7	Regular	-	-	-	-	-	-	Typical	-	-	-	-	Typical	-	-	-	-	-	-	
204	<i>Angophora subvelutina</i>	Broadleaf Apple	660		660	26.0	12.0	7.9	2.8	Regular	-	-	-	-	-	-	Typical	-	-	-	-	Typical	-	-	-	-	-	-	
205	<i>Eucalyptus tereticornis</i>	Forest Red Gum	590		590	26.0	11.0	7.1	2.7	Regular	-	-	-	-	-	-	Typical	-	-	-	-	Typical	-	-	-	-	-	-	
206	<i>Angophora subvelutina</i>	Broadleaf Apple	750		750	28.0	14.0	9.0	2.9	Regular	-	-	-	-	-	-	Typical	-	-	-	-	Typical	-	-	-	-	-	-	
207	<i>Angophora subvelutina</i>	Broadleaf Apple	390		390	23.0	8.0	4.7	2.2	Regular	-	-	-	-	-	-	Typical	-	-	-	-	Typical	-	-	-	-	-	-	
208	<i>Eucalyptus tereticornis</i>	Forest Red Gum	490		490	25.0	12.0	5.9	2.5	Regular	-	-	-	-	-	-	Typical	-	-	-	-	Typical	-	-	-	-	-	-	
209	DEAD/STAG		1250		1250	12.0	1.0	15.0	3.6	Regular	-	-	-	-	-	-	Typical	-	-	-	-	Typical	-	-	Large	-	-	High	
210	<i>Corymbia intermedia</i>	Pink Bloodwood	610		610	26.0	11.0	7.3	2.7	Regular	-	-	-	-	-	-	Typical	-	-	Trunk Dmg.	-	Typical	-	-	-	-	-	-	
211	<i>Eucalyptus tereticornis</i>	Forest Red Gum	530		530	29.0	12.0	6.4	2.5	Regular	-	-	-	-	-	-	Typical	-	-	-	-	Typical	-	-	-	-	-	-	
212	<i>Eucalyptus tereticornis</i>	Forest Red Gum	430		430	27.0	11.0	5.2	2.3	Regular	-	-	-	-	-	-	Typical	-	-	-	-	Typical	-	-	-	-	-	-	
213	<i>Corymbia citriodora</i>	Spotted Gum	660		660	35.0	15.0	7.9	2.8	Regular	-	-	-	-	-	-	Typical	-	-	-	-	Typical	-	-	-	-	-	-	
214	<i>Eucalyptus crebra</i>	Narrow-leaved Ironbark	300		300	26.0	6.0	3.6	2.0	Regular	-	-	-	-	-	-	Typical	-	-	-	-	Typical	-	-	-	-	-	-	
215	<i>Corymbia citriodora</i>	Spotted Gum	410		410	27.0	7.0	4.9	2.3	Regular	-	-	Thinning	Die-back	-	-	Poor	-	-	-	-	Typical	-	-	-	-	-	-	
216	<i>Corymbia intermedia</i>	Pink Bloodwood	690		690	26.0	14.0	8.3	2.8	Regular	-	-	Thinning	Die-back	Epicormic	-	Poor	-	-	-	-	Typical	-	-	-	-	-	-	
217	<i>Eucalyptus tereticornis</i>	Forest Red Gum	390		390	18.0	6.0	4.7	2.2	Regular	-	-	-	-	-	-	Typical	-	-	-	-	Typical	-	-	-	-	-	-	
218	<i>Corymbia intermedia</i>	Pink Bloodwood	400		400	21.0	7.0	4.8	2.3	Regular	-	-	-	-	-	-	Typical	-	-	-	-	Typical	-	-	-	-	-	-	
219	<i>Eucalyptus crebra</i>	Narrow-leaved Ironbark	370		370	24.0	7.0	4.4	2.2	Regular	-	-	-	-	-	-	Typical	-	-	Trunk Dmg.	-	Typical	-	-	-	-	-	-	
220	<i>Corymbia citriodora</i>	Spotted Gum	480		480	19.0	11.0	5.8	2.4	Regular	-	-	-	-	-	-	Typical	-	-	-	-	Typical	-	-	-	-	-	-	
221	<i>Angophora leiocarpa</i>	Smooth Barked Apple	370		370	23.0	9.0	4.4	2.2	Regular	-	-	Thinning	Die-back	-	-	Typical	-	-	-	-	Typical	-	-	-	-	-	-	
222	<i>Corymbia citriodora</i>	Spotted Gum	620		620	28.0	11.0	7.4	2.7	Regular	-	-	-	-	-	-	Typical	-	-	-	-	Typical	-	-	-	-	-	-	
223	<i>Corymbia citriodora</i>	Spotted Gum	430		430	26.0	9.0	5.2	2.3	Regular	-	-	-	-	-	-	Typical	-	-	-	-	Typical	-	-	-	-	-	-	
224	<i>Corymbia citriodora</i>	Spotted Gum	360		360	32.0	6.0	4.3	2.2	Regular	-	-	Thinning	Die-back	Epicormic	-	Poor	-	-	-	-	Typical	-	-	-	-	-	-	
225	<i>Eucalyptus crebra</i>	Narrow-leaved Ironbark	310		310	18.0	4.0	3.7	2.0	Regular	-	-	Thinning	Die-back	Epicormic	-	Typical	-	-	-	-	Typical	-	-	-	-	-	-	
226	<i>Eucalyptus tereticornis</i>	Forest Red Gum	320		320	18.0	6.0	3.8	2.1	Regular	-	-	-	-	-	-	Typical	-	-	-	-	Typical	-	-	-	-	-	-	
227	<i>Eucalyptus tereticornis</i>	Forest Red Gum	710		710	26.0	9.0	8.5	2.9	Regular	-	-	-	-	-	-	Typical	-	-	-	-	Typical	-	-	-	-	-	-	
228	<i>Corymbia citriodora</i>	Spotted Gum	340		340	19.0	5.0	4.1	2.1	Regular	-	-	-	-	-	-	Typical	-	-	-	-	Typical	-	-	-	-	-	-	
229	<i>Corymbia citriodora</i>	Spotted Gum	470		470	24.0	5.0	5.6	2.4	Regular	-	-	-	-	-	-	Typical	-	-	-	-	Typical	-	-	-	-	-	-	
230	<i>Corymbia citriodora</i>	Spotted Gum	320		320	18.0	4.0	3.8	2.1	One-sided	-	-	-	Die-back	-	-	Typical	-	-	-	-	Typical	-	-	-	-	-	-	

Specimen Details										Canopy Condition Details								Trunk Condition Details					Fauna Details and Habitat Value							
Tree ID	Botanical Name	Common Name	Trunk DBH (mm)	Additional Trunks DBH (mm)	Total DBH (mm) [AS 4970-2009]	Height (m)	Spread (m)	Tree Protection Zone (m)	Structural Root Zone (m)	Canopy Form	Spreading	Seeding	Thinning	Die-Back	Epicormic Growth	Lopped	Canopy Health	Leaning	Vines	Trunk Damage	Fire Damage	Trunk Health	Scats	Scratches	Hollows	Nest	Termites	Habitat Value	Additional Notes	
231	Corymbia citriodora	Spotted Gum	290		290	19.0	3.0	3.5	2.0	Regular	-	-	Thinning	Die-back	-	-	Poor	-	-	-	-	Typical	-	-	-	-	-	-		
232	Corymbia citriodora	Spotted Gum	560		560	24.0	6.0	6.7	2.6	Regular	-	-	Thinning	Die-back	Epicormic	-	Poor	-	-	-	-	Typical	-	-	-	-	-	-		
233	Corymbia citriodora	Spotted Gum	450		450	25.0	4.0	5.4	2.4	Regular	-	-	Thinning	Die-back	-	-	Poor	-	-	-	-	Typical	-	-	-	-	-	-		
234	Corymbia citriodora	Spotted Gum	340		340	18.0	3.0	4.1	2.1	Regular	-	-	Thinning	Die-back	Epicormic	-	Poor	-	-	-	-	Typical	-	-	-	-	-	-		
235	Corymbia citriodora	Spotted Gum	320		320	21.0	5.0	3.8	2.1	Regular	-	-	-	-	-	-	Typical	-	-	-	-	Typical	-	-	-	-	-	-		
236	Corymbia citriodora	Spotted Gum	500		500	26.0	9.0	6.0	2.5	Regular	-	-	Thinning	Die-back	-	-	Typical	-	-	-	-	Typical	-	-	-	-	-	-		
237	Corymbia citriodora	Spotted Gum	490		490	26.0	6.0	5.9	2.5	Regular	-	-	-	-	-	-	Typical	-	-	-	-	Typical	-	-	-	-	-	-		
238	Corymbia intermedia	Pink Bloodwood	330		330	18.0	7.0	4.0	2.1	Regular	-	-	-	-	-	-	Typical	-	-	-	-	Typical	-	-	-	-	-	-		
239	Corymbia citriodora	Spotted Gum	630		630	27.0	9.0	7.6	2.7	Regular	-	-	-	-	-	-	Typical	-	-	-	-	Typical	-	-	-	-	-	-		
240	Corymbia citriodora	Spotted Gum	490		490	24.0	3.0	5.9	2.5	Regular	-	-	Thinning	Die-back	Epicormic	-	Poor	-	-	-	-	Typical	-	-	-	-	-	-		
241	Corymbia citriodora	Spotted Gum	340		340	18.0	4.0	4.1	2.1	One-sided	-	-	Thinning	Die-back	Epicormic	-	Poor	-	-	-	-	Typical	-	-	-	-	-	-		
242	Corymbia citriodora	Spotted Gum	360		360	22.0	5.0	4.3	2.2	Regular	-	-	Thinning	Die-back	Epicormic	-	Poor	-	-	-	-	Typical	-	-	-	-	-	-		
243	Corymbia citriodora	Spotted Gum	420		420	26.0	5.0	5.0	2.3	Regular	-	-	Thinning	Die-back	-	-	Poor	-	-	-	-	Typical	-	-	-	-	-	-		
244	Corymbia citriodora	Spotted Gum	310		310	19.0	4.0	3.7	2.0	Regular	-	-	Thinning	Die-back	-	-	Poor	-	-	-	-	Typical	-	-	-	-	-	-		
245	Corymbia citriodora	Spotted Gum	630		630	28.0	9.0	7.6	2.7	Regular	-	-	-	-	-	-	Typical	-	-	-	-	Typical	-	-	-	-	-	-		
246	Corymbia citriodora	Spotted Gum	320		320	19.0	5.0	3.8	2.1	Regular	-	-	-	-	-	-	Typical	-	-	-	-	Typical	-	-	-	-	-	-		
247	Corymbia citriodora	Spotted Gum	430		430	24.0	7.0	5.2	2.3	Regular	-	-	-	-	-	-	Typical	-	-	-	-	Typical	-	-	-	-	-	-		
248	Corymbia citriodora	Spotted Gum	410		410	27.0	9.0	4.9	2.3	Regular	-	-	-	-	-	-	Typical	-	-	-	-	Typical	-	-	-	-	-	-		
249	Corymbia citriodora	Spotted Gum	690		690	32.0	9.0	8.3	2.8	Regular	-	-	-	Die-back	-	-	Typical	-	-	-	-	Typical	-	-	-	-	-	-		
250	Corymbia citriodora	Spotted Gum	350		350	22.0	8.0	4.2	2.1	Regular	-	-	Thinning	Die-back	-	-	Typical	-	-	-	-	Typical	-	-	-	-	-	-		
251	Corymbia citriodora	Spotted Gum	290		290	25.0	6.0	3.5	2.0	Regular	-	-	-	-	-	-	Typical	-	-	-	-	Typical	-	-	-	-	-	-		
252	Corymbia citriodora	Spotted Gum	290		290	19.0	6.0	3.5	2.0	Regular	-	-	-	-	-	-	Typical	-	-	-	-	Typical	-	-	-	-	-	-		
253	Corymbia citriodora	Spotted Gum	320		320	22.0	6.0	3.8	2.1	Regular	-	-	-	-	-	-	Typical	-	-	-	-	Typical	-	-	-	-	-	-		
254	Corymbia citriodora	Spotted Gum	350		350	21.0	6.0	4.2	2.1	Regular	-	-	Thinning	Die-back	Epicormic	-	Poor	-	-	-	-	Typical	-	-	-	-	-	-		
255	Eucalyptus crebra	Narrow-leaved Ironbark	280		280	18.0	6.0	3.4	1.9	Regular	-	-	Thinning	Die-back	-	-	Typical	-	-	Trunk Dmg.	-	Typical	-	-	-	-	-	-		
256	Corymbia citriodora	Spotted Gum	410	210	461	22.0	6.0	5.5	2.4	Regular	-	-	-	-	-	-	Typical	-	-	-	-	Typical	-	-	-	-	-	-		
257	Corymbia citriodora	Spotted Gum	300		300	19.0	5.0	3.6	2.0	Regular	-	-	-	Die-back	-	-	Typical	-	-	-	-	Typical	-	-	-	-	-	-		
258	Corymbia citriodora	Spotted Gum	360		360	21.0	5.0	4.3	2.2	Regular	-	-	-	-	-	-	Typical	-	-	-	-	Typical	-	-	-	-	-	-		
259	Corymbia citriodora	Spotted Gum	450		450	26.0	8.0	5.4	2.4	Regular	-	-	-	-	-	-	Typical	-	-	-	-	Typical	-	-	-	-	-	-		
260	Corymbia citriodora	Spotted Gum	340		340	22.0	4.0	4.1	2.1	Regular	-	-	Thinning	Die-back	-	-	Poor	-	-	-	-	Typical	-	-	-	-	-	-		
261	Corymbia citriodora	Spotted Gum	460		460	22.0	7.0	5.5	2.4	Regular	-	-	-	-	-	-	Typical	-	-	-	-	Typical	-	-	-	-	-	-		
262	Corymbia citriodora	Spotted Gum	460		460	25.0	8.0	5.5	2.4	Regular	-	-	-	-	-	-	Typical	-	-	-	-	Typical	-	-	-	-	-	-		
263	Eucalyptus crebra	Narrow-leaved Ironbark	400		400	21.0	8.0	4.8	2.3	Regular	-	-	-	-	-	-	Typical	-	-	Trunk Dmg.	-	Typical	-	-	-	-	-	-		
264	Eucalyptus tereticornis	Forest Red Gum	320		320	21.0	5.0	3.8	2.1	Regular	-	-	-	-	-	-	Typical	-	-	-	-	Typical	-	-	-	-	-	-		
265	Eucalyptus tereticornis	Forest Red Gum	580		580	26.0	8.0	7.0	2.6	Regular	-	-	-	-	-	-	Typical	-	-	-	-	Typical	-	-	-	-	-	-		
266	Corymbia citriodora	Spotted Gum	350		350	21.0	6.0	4.2	2.1	Regular	-	-	-	-	-	-	Typical	-	-	-	-	Typical	-	-	-	-	-	-		
267	Corymbia citriodora	Spotted Gum	340		340	22.0	6.0	4.1	2.1	Regular	-	-	-	-	-	-	Typical	-	-	-	-	Typical	-	-	-	-	-	-		
268	Corymbia citriodora	Spotted Gum	840		840	32.0	14.0	10.1	3.1	Regular	-	-	-	-	-	-	Typical	-	-	Trunk Dmg.	-	Typical	-	-	-	-	-	-		
269	Eucalyptus crebra	Narrow-leaved Ironbark	400		400	18.0	6.0	4.8	2.3	One-sided	-	-	-	-	-	-	Typical	-	-	-	-	Typical	-	-	-	-	-	-		
270	Corymbia citriodora	Spotted Gum	760		760	34.0	14.0	9.1	2.9	Regular	-	-	Thinning	Die-back	Epicormic	-	Poor	-	-	-	-	Typical	-	-	-	-	-	-		
271	Corymbia citriodora	Spotted Gum	320		320	20.0	3.0	3.8	2.1	Regular	-	-	Thinning	Die-back	Epicormic	-	Poor	-	-	-	Trunk Dmg.	-	Typical	-	-	-	-	-		
272	Corymbia citriodora	Spotted Gum	390		390	24.0	8.0	4.7	2.2	Regular	-	-	-	-	-	-	Typical	-	-	-	-	Typical	-	-	-	-	-	-		
273	Corymbia citriodora	Spotted Gum	430		430	25.0	8.0	5.2	2.3	Regular	-	-	-	-	-	-	Typical	-	-	-	-	Typical	-	-	-	-	-	-		
274	Corymbia citriodora	Spotted Gum	290		290	22.0	5.0	3.5	2.0	Regular	-	-	-	Die-back	-	-	Poor	-	-	-	-	Typical	-	-	-	-	-	-		
275	Corymbia citriodora	Spotted Gum	300		300	19.0	5.0	3.6	2.0	Regular	-	-	Thinning	Die-back	-	-	Poor	-	-	-	-	Typical	-	-	-	-	-	-		
276	Eucalyptus tereticornis	Forest Red Gum	380		380	22.0	5.0	4.6	2.2	One-sided	-	-	Thinning	Die-back	-	-	Typical	-	-	-	-	Typical	-	-	-	-	-	-		

Specimen Details										Canopy Condition Details								Trunk Condition Details					Fauna Details and Habitat Value							
Tree ID	Botanical Name	Common Name	Trunk DBH (mm)	Additional Trunks DBH (mm)	Total DBH (mm) [AS 4970-2009]	Height (m)	Spread (m)	Tree Protection Zone (m)	Structural Root Zone (m)	Canopy Form	Spreading	Seeding	Thinning	Die-Back	Epicormic Growth	Lopped	Canopy Health	Leaning	Vines	Trunk Damage	Fire Damage	Trunk Health	Scats	Scratches	Hollows	Nest	Termites	Habitat Value	Additional Notes	
277	Corymbia citriodora	Spotted Gum	290		290	19.0	4.0	3.5	2.0	Regular	-	-	Thinning	Die-back	-	-	Poor	-	-	-	-	Typical	-	-	-	-	-	-		
278	Corymbia citriodora	Spotted Gum	440		440	24.0	8.0	5.3	2.3	Regular	-	-	-	-	-	-	Typical	-	-	-	-	Typical	-	-	-	-	-	-		
279	Corymbia citriodora	Spotted Gum	270		270	22.0	4.0	3.2	1.9	Regular	-	-	Thinning	Die-back	Epicormic	-	Poor	-	-	-	-	Typical	-	-	-	-	-	-		
280	Eucalyptus tereticornis	Forest Red Gum	270		270	18.0	5.0	3.2	1.9	One-sided	-	-	-	-	-	-	Typical	-	-	-	-	Typical	-	-	-	-	-	-		
281	Corymbia citriodora	Spotted Gum	510		510	28.0	7.0	6.1	2.5	Regular	-	-	Thinning	Die-back	-	-	Poor	-	-	-	-	Typical	-	-	-	-	-	-		
282	Corymbia tessellaris	Moreton Bay Ash	370		370	21.0	6.0	4.4	2.2	Regular	-	-	Thinning	Die-back	-	-	Poor	-	-	-	-	Typical	-	-	-	-	-	-		
283	Corymbia citriodora	Spotted Gum	480		480	26.0	9.0	5.8	2.4	Regular	-	-	-	Die-back	-	-	Typical	-	-	-	-	Typical	-	-	-	-	-	-		
284	Corymbia citriodora	Spotted Gum	270		270	18.0	4.0	3.2	1.9	Regular	-	-	-	-	-	-	Typical	-	-	-	-	Typical	-	-	-	-	-	-		
285	Eucalyptus tereticornis	Forest Red Gum	360		360	18.0	5.0	4.3	2.2	Regular	-	-	-	-	-	-	Typical	-	-	-	-	Typical	-	-	-	-	-	-		
286	Corymbia citriodora	Spotted Gum	370		370	21.0	6.0	4.4	2.2	Regular	-	-	-	-	-	-	Typical	-	-	-	-	Typical	-	-	-	-	-	-		
287	Corymbia citriodora	Spotted Gum	320		320	21.0	4.0	3.8	2.1	Regular	-	-	-	-	-	-	Typical	-	-	-	-	Typical	-	-	-	-	-	-		
288	Corymbia citriodora	Spotted Gum	390		390	19.0	7.0	4.7	2.2	Regular	-	-	-	-	-	-	Typical	Minor	-	-	-	-	Typical	-	-	-	-	-	-	
289	Corymbia citriodora	Spotted Gum	640		640	28.0	7.0	7.7	2.7	Regular	-	-	Thinning	Die-back	-	-	Poor	-	-	-	-	Typical	-	-	-	-	-	-		
290	Corymbia citriodora	Spotted Gum	300	170	345	19.0	5.0	4.1	2.1	Regular	-	-	Thinning	Die-back	-	-	Poor	-	-	-	-	Typical	-	-	-	-	-	-		
291	Corymbia citriodora	Spotted Gum	510		510	25.0	9.0	6.1	2.5	Regular	-	-	-	-	-	-	Typical	-	-	-	-	Typical	-	-	-	-	-	-		
292	Corymbia citriodora	Spotted Gum	380		380	26.0	6.0	4.6	2.2	Regular	-	-	-	-	-	-	Typical	-	-	-	-	Typical	-	-	-	-	-	-		
293	Corymbia citriodora	Spotted Gum	290		290	19.0	5.0	3.5	2.0	One-sided	-	-	-	-	-	-	Typical	-	-	-	-	Typical	-	-	-	-	-	-		
294	Eucalyptus tereticornis	Forest Red Gum	370		370	21.0	6.0	4.4	2.2	Regular	-	-	-	Die-back	-	-	Typical	-	-	-	-	Typical	-	-	-	-	-	-		
295	Eucalyptus tereticornis	Forest Red Gum	540		540	22.0	9.0	6.5	2.6	Regular	-	-	-	Die-back	-	-	Typical	-	-	-	-	Typical	-	-	-	-	-	-		
296	Corymbia citriodora	Spotted Gum	290		290	19.0	3.0	3.5	2.0	Regular	-	-	-	Die-back	-	-	Typical	-	-	-	-	Typical	-	-	-	-	-	-		
297	Eucalyptus tereticornis	Forest Red Gum	500		500	22.0	8.0	6.0	2.5	Regular	-	-	Thinning	Die-back	-	-	Poor	-	-	-	-	Typical	-	-	-	-	-	-		
298	Corymbia citriodora	Spotted Gum	330		330	19.0	5.0	4.0	2.1	Regular	-	-	-	-	-	-	Typical	-	-	-	-	Typical	-	-	-	-	-	-		
299	Corymbia citriodora	Spotted Gum	620		620	32.0	11.0	7.4	2.7	Regular	-	-	-	-	-	-	Typical	-	-	-	-	Typical	-	-	-	-	-	-		
300	Corymbia citriodora	Spotted Gum	560		560	26.0	11.0	6.7	2.6	Regular	-	-	-	-	-	-	Typical	-	-	-	-	Typical	-	-	-	-	-	-		
301	Corymbia citriodora	Spotted Gum	370		370	23.0	7.0	4.4	2.2	One-sided	-	-	-	-	-	-	Typical	-	-	-	-	Typical	-	-	-	-	-	-		
302	Eucalyptus tereticornis	Forest Red Gum	340		340	19.0	2.0	4.1	2.1	Regular	-	-	Thinning	Die-back	Epicormic	-	Poor	-	-	-	-	Typical	-	-	-	-	-	-		
303	Corymbia citriodora	Spotted Gum	460		460	21.0	9.0	5.5	2.4	Regular	-	-	-	-	-	-	Typical	-	-	-	-	Typical	-	-	-	-	-	-		
304	Corymbia citriodora	Spotted Gum	300		300	21.0	5.0	3.6	2.0	One-sided	-	-	-	-	-	-	Typical	-	-	-	-	Typical	-	-	-	-	-	-		
305	Eucalyptus tereticornis	Forest Red Gum	550		550	33.0	12.0	6.6	2.6	Regular	-	-	-	-	-	-	Typical	-	-	-	-	Typical	-	-	-	-	-	-		
306	Eucalyptus tereticornis	Forest Red Gum	520		520	28.0	8.0	6.2	2.5	Regular	-	-	-	-	-	-	Typical	-	-	-	-	Typical	-	-	-	-	-	-		
307	Angophora leiocarpa	Smooth Barked Apple	370		370	20.0	6.0	4.4	2.2	Regular	-	-	Thinning	Die-back	-	-	Poor	-	-	-	-	Typical	-	-	-	-	-	-		
308	Lophostemon suaveolens	Swamp Box	530		530	16.0	6.0	6.4	2.5	Regular	-	-	-	-	-	-	Typical	-	-	-	-	Typical	-	-	-	-	-	-		
309	Corymbia tessellaris	Moreton Bay Ash	420		420	23.0	6.0	5.0	2.3	Regular	-	-	Thinning	Die-back	Epicormic	-	Poor	-	-	-	-	Typical	-	-	-	-	-	-		
310	Eucalyptus tereticornis	Forest Red Gum	680		680	23.0	11.0	8.2	2.8	Regular	-	-	Thinning	Die-back	-	-	Typical	Major	-	-	-	-	Typical	-	-	-	-	-	-	
311	Eucalyptus tereticornis	Forest Red Gum	200	180, 150	308	8.0	6.0	3.7	2.0	Regular	-	-	-	-	-	-	Typical	-	-	-	-	Typical	-	-	-	-	-	-		
312	Angophora subvelutina	Broadleaf Apple	440		440	16.0	7.0	5.3	2.3	Regular	-	-	-	-	-	-	Typical	-	-	-	-	Typical	-	-	-	-	-	-		
313	Eucalyptus tereticornis	Forest Red Gum	920		920	38.0	14.0	11.0	3.2	Regular	-	-	-	Die-back	-	-	Typical	-	-	-	-	Typical	-	-	-	-	-	-		
314	Angophora subvelutina	Broadleaf Apple	360		360	17.0	6.0	4.3	2.2	Regular	-	-	-	-	-	-	Typical	-	-	-	-	Typical	-	-	-	-	-	-		
315	Eucalyptus tereticornis	Forest Red Gum	480		480	23.0	7.0	5.8	2.4	Regular	-	-	Thinning	Die-back	-	-	Typical	-	-	-	-	Typical	-	-	-	-	-	-		
316	Lophostemon suaveolens	Swamp Box	340		340	15.0	6.0	4.1	2.1	Regular	-	-	-	-	-	-	Typical	-	-	-	-	Typical	-	-	-	-	-	-		
317	Eucalyptus tereticornis	Forest Red Gum	400		400	25.0	7.0	4.8	2.3	Regular	-	-	-	-	-	-	Typical	-	-	-	-	Typical	-	-	-	-	-	-		
318	Eucalyptus tereticornis	Forest Red Gum	620		620	28.0	11.0	7.4	2.7	Regular	-	-	-	-	-	-	Typical	-	-	-	-	Typical	-	-	-	-	-	-		
319	Angophora subvelutina	Broadleaf Apple	510		510	18.0	8.0	6.1	2.5	Regular	-	-	-	-	-	-	Typical	-	-	-	-	Typical	-	-	-	-	-	-		
320	Eucalyptus tereticornis	Forest Red Gum	520		520	26.0	9.0	6.2	2.5	Regular	-	-	-	-	-	-	Typical	-	-	-	-	Typical	-	-	-	-	-	-		
321	Corymbia tessellaris	Moreton Bay Ash	390		390	21.0	4.0	4.7	2.2	One-sided	-	-	Thinning	Die-back	-	-	Poor	-	-	-	-	Typical	-	-	-	-	-	-		
322	Eucalyptus tereticornis	Forest Red Gum	400		400	19.0	5.0	4.8	2.3	Regular	-	-	-	Die-back	-	-	Typical	-	-	-	-	Typical	-	-	-	-	-	-		

Specimen Details										Canopy Condition Details							Trunk Condition Details					Fauna Details and Habitat Value							
Tree ID	Botanical Name	Common Name	Trunk DBH (mm)	Additional Trunks DBH (mm)	Total DBH (mm) [AS 4970-2009]	Height (m)	Spread (m)	Tree Protection Zone (m)	Structural Root Zone (m)	Canopy Form	Spreading	Seeding	Thinning	Die-Back	Epicormic Growth	Lopped	Canopy Health	Leaning	Vines	Trunk Damage	Fire Damage	Trunk Health	Scats	Scratches	Hollows	Nest	Termites	Habitat Value	Additional Notes
323	<i>Eucalyptus tereticornis</i>	Forest Red Gum	730		730	28.0	12.0	8.8	2.9	Regular	-	-	-	-	-	-	Typical	-	-	-	-	Typical	-	-	-	-	-	-	
324	<i>Eucalyptus tereticornis</i>	Forest Red Gum	680		680	32.0	11.0	8.2	2.8	Regular	-	-	-	-	-	-	Typical	-	-	-	-	Typical	-	-	-	-	-	-	
325	<i>Lophostemon suaveolens</i>	Swamp Box	380		380	16.0	6.0	4.6	2.2	Regular	-	-	-	-	-	-	Typical	-	-	-	-	Typical	-	-	-	-	-	-	
326	<i>Eucalyptus tereticornis</i>	Forest Red Gum	620		620	36.0	12.0	7.4	2.7	Regular	-	-	-	-	-	-	Typical	-	-	-	-	Typical	-	-	-	-	-	-	
327	<i>Eucalyptus tereticornis</i>	Forest Red Gum	540		540	28.0	7.0	6.5	2.6	Regular	-	-	Thinning	Die-back	-	-	Poor	-	-	-	-	Typical	-	-	-	-	-	-	
328	<i>Eucalyptus tereticornis</i>	Forest Red Gum	620		620	33.0	12.0	7.4	2.7	Regular	-	-	-	-	-	-	Typical	-	-	-	-	Typical	-	-	-	-	-	-	
329	<i>Eucalyptus tereticornis</i>	Forest Red Gum	320		320	23.0	6.0	3.8	2.1	One-sided	-	-	Thinning	Die-back	-	-	Typical	-	-	-	-	Typical	-	-	-	-	-	-	
330	<i>Eucalyptus tereticornis</i>	Forest Red Gum	500		500	28.0	9.0	6.0	2.5	Regular	-	-	-	-	-	-	Typical	-	-	-	-	Typical	-	-	-	-	-	-	
331	<i>Eucalyptus tereticornis</i>	Forest Red Gum	330		330	26.0	4.0	4.0	2.1	Regular	-	-	Thinning	Die-back	-	-	Poor	-	-	-	-	Typical	-	-	-	-	-	-	
332	<i>Corymbia tessellaris</i>	Moreton Bay Ash	300		300	19.0	7.0	3.6	2.0	Regular	-	-	-	-	-	-	Typical	-	-	-	-	Typical	-	-	-	-	-	-	
333	<i>Eucalyptus tereticornis</i>	Forest Red Gum	490		490	29.0	9.0	5.9	2.5	Regular	-	-	-	-	-	-	Typical	-	-	-	-	Typical	-	-	-	-	-	-	
334	<i>Angophora leiocarpa</i>	Smooth Barked Apple	270		270	17.0	5.0	3.2	1.9	One-sided	-	-	-	-	-	-	Typical	-	-	-	-	Typical	-	-	-	-	-	-	
335	DEAD/STAG		450		450	29.0	8.0	5.4	2.4	Regular	-	-	-	-	-	-	Typical	-	-	-	-	Typical	-	-	-	-	-	-	
336	<i>Eucalyptus tereticornis</i>	Forest Red Gum	280		280	19.0	2.0	3.4	1.9	Regular	-	-	Thinning	Die-back	Epicormic	-	Poor	-	-	-	-	Typical	-	-	-	-	-	-	
337	<i>Corymbia citriodora</i>	Spotted Gum	590	210	626	34.0	12.0	7.5	2.7	Regular	-	-	-	-	-	-	Typical	-	-	-	-	Typical	-	-	-	-	-	-	
338	<i>Eucalyptus tereticornis</i>	Forest Red Gum	540		540	33.0	9.0	6.5	2.6	Regular	-	-	-	-	-	-	Typical	-	-	-	-	Typical	-	-	-	-	-	-	
339	<i>Corymbia citriodora</i>	Spotted Gum	450		450	32.0	12.0	5.4	2.4	Regular	-	-	-	-	-	-	Typical	-	-	-	-	Typical	-	-	-	-	-	-	
340	<i>Corymbia trachyphloia</i>	Brown Bloodwood	320		320	17.0	7.0	3.8	2.1	Regular	-	-	-	Die-back	-	-	Typical	-	-	Trunk Dmg.	-	Typical	-	-	-	-	-	-	
341	<i>Corymbia citriodora</i>	Spotted Gum	480		480	23.0	7.0	5.8	2.4	Regular	-	-	-	-	-	-	Typical	-	-	Trunk Dmg.	-	Typical	-	-	-	-	-	-	
342	<i>Corymbia citriodora</i>	Spotted Gum	500		500	32.0	9.0	6.0	2.5	Regular	-	-	-	Die-back	-	-	Typical	-	-	Trunk Dmg.	-	Typical	-	-	-	-	-	-	
343	<i>Corymbia citriodora</i>	Spotted Gum	710		710	36.0	12.0	8.5	2.9	Regular	-	-	-	-	-	-	Typical	-	-	Trunk Dmg.	-	Typical	-	-	-	-	-	-	
344	<i>Corymbia citriodora</i>	Spotted Gum	670		670	38.0	12.0	8.0	2.8	Regular	-	-	-	-	-	-	Typical	-	-	Trunk Dmg.	-	Typical	-	-	-	-	-	-	
345	<i>Corymbia citriodora</i>	Spotted Gum	720		720	28.0	12.0	8.6	2.9	Regular	-	-	-	-	-	-	Typical	-	-	-	-	Typical	-	-	-	-	-	-	
346	<i>Corymbia citriodora</i>	Spotted Gum	690		690	34.0	14.0	8.3	2.8	Regular	-	-	-	-	-	-	Typical	-	-	-	-	Typical	-	-	-	-	-	-	
347	<i>Corymbia citriodora</i>	Spotted Gum	270		270	11.0	7.0	3.2	1.9	Regular	-	-	-	-	-	-	Typical	-	-	-	-	Typical	-	-	-	-	-	-	
348	<i>Corymbia citriodora</i>	Spotted Gum	290		290	16.0	7.0	3.5	2.0	Regular	-	-	-	Die-back	-	-	Typical	-	-	-	-	Typical	-	-	-	-	-	-	
349	<i>Eucalyptus tereticornis</i>	Forest Red Gum	270		270	12.0	6.0	3.2	1.9	Regular	-	-	-	-	-	-	Typical	-	-	-	-	Typical	-	-	-	-	-	-	
350	<i>Corymbia citriodora</i>	Spotted Gum	210		210	12.0	5.0	2.5	1.7	Regular	-	-	-	Die-back	-	-	Typical	-	-	-	-	Typical	-	-	-	-	-	-	
351	<i>Corymbia citriodora</i>	Spotted Gum	280		280	12.0	8.0	3.4	1.9	Regular	-	-	Thinning	-	-	-	Typical	-	-	-	-	Typical	-	-	-	-	-	-	
352	<i>Eucalyptus tereticornis</i>	Forest Red Gum	330		330	14.0	9.0	4.0	2.1	One-sided	-	-	Thinning	Die-back	-	-	Poor			-	-	Typical	-	-	-	-	-	-	
353	<i>Corymbia citriodora</i>	Spotted Gum	260		260	10.0	6.0	3.1	1.9	Regular	-	-	-	-	-	-	Typical	-	-	-	-	Typical	-	-	-	-	Termites	-	
354	<i>Eucalyptus siderophloia</i>	Grey Ironbark	420		420	13.0	8.0	5.0	2.3	Regular	-	-	Thinning	Die-back	-	-	Poor	-	-	Trunk Dmg.	-	Poor	-	-	-	-	-	-	
355	<i>Corymbia citriodora</i>	Spotted Gum	300		300	15.0	5.0	3.6	2.0		-	-	-	-	-	-	Typical	-	-	-	-	Typical	-	-	-	-	-	-	
356	<i>Eucalyptus tereticornis</i>	Forest Red Gum	280		280	16.0	6.0	3.4	1.9	Regular	-	-	Thinning	-	-	-	Typical	-	-	-	-	Typical	-	-	-	-	-	-	
357	<i>Eucalyptus tereticornis</i>	Forest Red Gum	330		330	16.0	8.0	4.0	2.1	Regular	-	-	Thinning	-	-	-	Typical	-	-	-	-	Typical	-	-	-	-	-	-	
358	<i>Corymbia citriodora</i>	Spotted Gum	300		300	15.0	9.0	3.6	2.0	Regular	-	-	-	-	-	-	Typical	-	-	-	-	Typical	-	-	-	-	-	-	
359	<i>Eucalyptus tereticornis</i>	Forest Red Gum	240		240	19.0	3.0	2.9	1.8	Regular	-	-	-	Die-back	-	-	Typical	-	-	-	-	Typical	-	-	-	-	-	-	
360	<i>Corymbia citriodora</i>	Spotted Gum	160		160	7.0	2.0	2.0	1.5	Regular	-	-	-	-	-	-	Typical	-	-	-	-	Typical	-	-	-	-	-	-	
361	<i>Corymbia citriodora</i>	Spotted Gum	370		370	18.0	10.0	4.4	2.2	Regular	-	-	-	Die-back	-	-	Typical	-	-	-	-	Typical	-	-	-	-	-	-	
362	<i>Corymbia tessellaris</i>	Moreton Bay Ash	240	140	278	14.0	7.0	3.3	1.9	Regular	-	-	Thinning	-	-	-	Typical	-	-	-	-	Typical	-	-	-	-	-	-	
363	<i>Corymbia citriodora</i>	Spotted Gum	440		440	19.0	10.0	5.3	2.3	Regular	-	-	-	-	-	-	Typical	-	-	-	-	Typical	-	-	-	-	-	-	
364	<i>Eucalyptus tereticornis</i>	Forest Red Gum	330		330	18.0	6.0	4.0	2.1	Regular	-	-	Thinning	Die-back	-	-	Poor	-	-	-	-	Typical	-	-	-	-	-	-	
365	<i>Eucalyptus moluccana</i>	Gum Topped Box	370		370	13.0	10.0	4.4	2.2	Regular	-	-	Thinning	-	-	-	Typical	-	-	-	-	Typical	-	-	-	-	-	-	
366	<i>Eucalyptus moluccana</i>	Gum Topped Box	670		670	21.0	15.0	8.0	2.8	Regular	-	-	-	-	-	-	Typical	-	-	-	-	Typical	-	-	-	-	-	-	
367	<i>Eucalyptus tereticornis</i>	Forest Red Gum	220		220	11.0	5.0	2.6	1.8	One-sided	-	-	-	-	-	-	Typical	-	-	-	-	Typical	-	-	-	-	-	-	
368	<i>Eucalyptus tereticornis</i>	Forest Red Gum	170		170	12.0	4.0	2.0	1.6	Regular	-	-	Thinning	Die-back	-	-	Typical	-	-	-	-	Typical	-	-	-	-	-	-	

Specimen Details										Canopy Condition Details								Trunk Condition Details					Fauna Details and Habitat Value							
Tree ID	Botanical Name	Common Name	Trunk DBH (mm)	Additional Trunks DBH (mm)	Total DBH (mm) [AS 4970-2009]	Height (m)	Spread (m)	Tree Protection Zone (m)	Structural Root Zone (m)	Canopy Form	Spreading	Seeding	Thinning	Die-Back	Epicormic Growth	Lopped	Canopy Health	Leaning	Vines	Trunk Damage	Fire Damage	Trunk Health	Scats	Scratches	Hollows	Nest	Termites	Habitat Value	Additional Notes	
369	<i>Eucalyptus tereticornis</i>	Forest Red Gum	150		150	10.0	3.0	2.0	1.5	Regular	-	-	Thinning	-	-	-	Typical	-	-	-	-	Typical	-	-	-	-	-	-		
370	<i>Eucalyptus tereticornis</i>	Forest Red Gum	130		130	7.0	3.0	2.0	1.4	Regular	-	-	Thinning	-	-	-	Typical	-	-	-	-	Typical	-	-	-	-	-	-		
371	<i>Corymbia citriodora</i>	Spotted Gum	210		210	13.0	3.0	2.5	1.7	Regular	-	-	-	-	-	-	Poor	-	-	-	-	Typical	-	-	-	-	-	-		
372	<i>Eucalyptus tereticornis</i>	Forest Red Gum	160		160	11.0	2.0	2.0	1.5	Regular	-	-	Thinning	Die-back	-	-	Poor	-	-	-	-	Typical	-	-	-	-	-	-		
373	<i>Corymbia intermedia</i>	Pink Bloodwood	140		140	7.0	2.0	2.0	1.4	Regular	-	-	Thinning	-	-	-	Typical	-	-	-	-	Typical	-	-	-	-	-	-		
374	<i>Eucalyptus tereticornis</i>	Forest Red Gum	290		290	17.0	6.0	3.5	2.0	Regular	-	-	Thinning	-	-	-	Poor	-	-	-	-	Typical	-	-	-	-	-	-		
375	<i>Eucalyptus crebra</i>	Narrow-leaved Ironbark	260		260	8.0	6.0	3.1	1.9	Regular	-	-	Thinning	-	-	-	Typical	-	-	-	-	Typical	-	-	-	-	Termites	-		
376	<i>Eucalyptus siderophloia</i>	Grey Ironbark	230		230	14.0	7.0	2.8	1.8	Regular	-	-	-	-	-	-	Typical	-	-	-	-	Typical	-	-	-	-	-	-		
377	<i>Corymbia citriodora</i>	Spotted Gum	250		250	13.0	12.0	3.0	1.8	Regular	-	-	-	Die-back	-	-	Typical	-	-	-	-	Typical	-	-	-	-	Termites	-		
378	<i>Corymbia citriodora</i>	Spotted Gum	370		370	16.0	7.0	4.4	2.2	Regular	-	-	-	Die-back	-	-	Typical	-	-	-	-	Typical	-	-	-	-	-	-		
379	<i>Corymbia citriodora</i>	Spotted Gum	340		340	18.0	9.0	4.1	2.1	Regular	-	-	-	-	-	-	Typical	-	-	-	-	Typical	-	-	-	-	Termites	-		
380	<i>Corymbia citriodora</i>	Spotted Gum	290		290	13.0	9.0	3.5	2.0	Regular	-	-	Thinning	Die-back	-	-	Poor	-	-	-	-	Typical	-	-	-	-	-	-		
381	<i>Eucalyptus siderophloia</i>	Grey Ironbark	240		240	11.0	6.0	2.9	1.8	Regular	-	-	Thinning	Die-back	-	-	Poor	-	-	-	-	Typical	-	-	-	-	-	-		
382	<i>Lophostemon suaveolens</i>	Swamp Box	410		410	23.0	8.0	4.9	2.3	Regular	-	-	-	-	-	-	Typical	-	-	-	-	Typical	-	-	-	-	-	-		
383	<i>Angophora subvelutina</i>	Broadleaf Apple	300		300	19.0	5.0	3.6	2.0	Regular	-	-	-	-	-	-	Typical	-	-	-	-	Typical	-	-	-	-	-	-		
384	<i>Corymbia intermedia</i>	Pink Bloodwood	450		450	21.0	10.0	5.4	2.4	Regular	-	-	-	-	-	-	Typical	-	-	-	-	Typical	-	-	-	-	-	-		
385	<i>Eucalyptus tereticornis</i>	Forest Red Gum	720		720	29.0	12.0	8.6	2.9	Regular	-	-	-	-	-	-	Typical	-	-	-	-	Typical	-	-	-	-	-	-		
386	<i>Corymbia citriodora</i>	Spotted Gum	510		510	30.0	10.0	6.1	2.5	Regular	-	-	-	-	-	-	Typical	-	-	-	-	Typical	-	-	-	-	-	-		
387	<i>Corymbia tessellaris</i>	Moreton Bay Ash	330		330	20.0	8.0	4.0	2.1	One-sided	-	-	-	Die-back	-	-	Typical	-	-	-	-	Typical	-	-	-	-	-	-		
388	<i>Angophora leiocarpa</i>	Smooth Barked Apple	270		270	18.0	4.0	3.2	1.9	Regular	-	-	-	-	-	-	Typical	-	-	-	-	Typical	-	-	-	-	-	-		
389	<i>Corymbia citriodora</i>	Spotted Gum	600		600	28.0	12.0	7.2	2.7	Regular	-	-	-	Die-back	-	Lopped	Typical	-	-	-	-	Typical	-	-	-	-	-	-		
390	<i>Eucalyptus tereticornis</i>	Forest Red Gum	400		400	25.0	7.0	4.8	2.3	Regular	-	-	-	-	-	-	Typical	-	-	-	-	Typical	-	-	-	-	-	-		
391	<i>Angophora subvelutina</i>	Broadleaf Apple	440		440	18.0	9.0	5.3	2.3	Regular	-	-	-	-	-	-	Typical	-	-	-	-	Typical	-	New	-	-	-	-		
392	<i>Eucalyptus tereticornis</i>	Forest Red Gum	520		520	24.0	2.0	6.2	2.5	Regular	-	-	Thinning	Die-back	Epicormic	-	Poor	-	-	-	-	Typical	-	-	-	-	-	-		
393	<i>Angophora leiocarpa</i>	Smooth Barked Apple	290		290	21.0	6.0	3.5	2.0	Regular	-	-	-	-	-	-	Typical	-	-	-	-	Typical	-	-	-	-	-	-		
394	<i>Acacia concurrens</i>	Black Wattle	300	300	424	10.0	9.0	5.1	2.3	Regular	-	-	-	-	-	-	Typical	-	-	-	-	Typical	-	-	-	-	-	-		
395	<i>Eucalyptus tereticornis</i>	Forest Red Gum	390	160	422	25.0	5.0	5.1	2.3	Regular	-	-	-	Die-back	-	-	Typical	-	-	-	-	Typical	-	-	-	-	-	-		
396	<i>Corymbia intermedia</i>	Pink Bloodwood	560		560	20.0	8.0	6.7	2.6	Regular	-	-	-	-	-	-	Typical	-	-	-	-	Typical	-	-	-	-	-	-		
397	<i>Corymbia intermedia</i>	Pink Bloodwood	320		320	11.0	5.0	3.8	2.1	One-sided	-	-	-	-	-	-	Typical	-	-	-	-	Typical	-	-	-	-	-	-		
398	<i>Corymbia tessellaris</i>	Moreton Bay Ash	290		290	21.0	5.0	3.5	2.0	Regular	-	-	-	-	-	-	Typical	-	-	-	-	Typical	-	-	-	-	-	-		
399	<i>Angophora subvelutina</i>	Broadleaf Apple	350		350	19.0	7.0	4.2	2.1	Regular	-	-	-	-	-	-	Typical	-	-	-	-	Typical	-	-	-	-	-	-		
400	<i>Eucalyptus tereticornis</i>	Forest Red Gum	430		430	22.0	7.0	5.2	2.3	Regular	-	-	-	-	-	-	Typical	-	-	-	-	Typical	-	-	-	-	-	-		
401	<i>Angophora subvelutina</i>	Broadleaf Apple	320		320	13.0	5.0	3.8	2.1	Regular	-	-	-	-	-	-	Typical	-	-	-	-	Typical	-	-	-	-	-	-		
402	<i>Lophostemon suaveolens</i>	Swamp Box	270		270	18.0	4.0	3.2	1.9	Regular	-	-	-	-	-	-	Typical	-	-	-	-	Typical	-	-	-	-	-	-		
403	<i>Angophora subvelutina</i>	Broadleaf Apple	270		270	19.0	5.0	3.2	1.9	Regular	-	-	-	-	-	-	Typical	-	-	-	-	Typical	-	-	-	-	-	-		
404	<i>Angophora subvelutina</i>	Broadleaf Apple	250		250	18.0	5.0	3.0	1.8	Regular	-	-	-	-	-	-	Typical	-	-	-	-	Typical	-	-	-	-	-	-		
405	<i>Corymbia citriodora</i>	Spotted Gum	380		380	28.0	7.0	4.6	2.2	Regular	-	-	-	-	-	-	Typical	-	-	-	-	Typical	-	-	-	-	-	-		
406	<i>Eucalyptus tereticornis</i>	Forest Red Gum	300		300	19.0	6.0	3.6	2.0	Regular	-	-	-	-	-	-	Typical	-	-	-	-	Typical	-	-	-	-	-	-		
407	<i>Eucalyptus crebra</i>	Narrow-leaved Ironbark	330		330	16.0	4.0	4.0	2.1	Regular	-	-	-	-	-	-	Typical	-	-	-	-	Typical	-	-	-	-	-	-		
408	<i>Eucalyptus tereticornis</i>	Forest Red Gum	400		400	29.0	6.0	4.8	2.3	Regular	-	-	Thinning	-	-	-	Typical	-	-	-	-	Typical	-	-	-	-	-	-		
409	<i>Eucalyptus tereticornis</i>	Forest Red Gum	600		600	28.0	7.0	7.2	2.7	Regular	-	-	-	-	-	-	Typical	-	-	-	-	Typical	-	-	-	-	-	-		
410	<i>Angophora subvelutina</i>	Broadleaf Apple	290		290	15.0	6.0	3.5	2.0	Regular	-	-	-	-	-	-	Typical	-	-	-	-	Typical	-	-	-	-	-	-		
411	<i>Angophora subvelutina</i>	Broadleaf Apple	390		390	25.0	8.0	4.7	2.2	Regular	-	-	-	-	-	-	Typical	-	-	-	-	Typical	-	-	-	-	-	-		
412	<i>Eucalyptus tereticornis</i>	Forest Red Gum	520		520	24.0	7.0	6.2	2.5	Regular	-	-	Thinning	-	-	-	Typical	-	-	-	-	Typical	-	-	-	-	-	-		
413	<i>Eucalyptus tereticornis</i>	Forest Red Gum	310		310	28.0	7.0	3.7	2.0	Regular	-	-	-	-	-	-	Typical	-	-	-	-	Typical	-	-	-	-	-	-		
414	<i>Angophora subvelutina</i>	Broadleaf Apple	500		500	20.0	8.0	6.0	2.5	Regular	-	-	-	-	-	-	Typical	-	-	-	-	Typical	-	-	-	-	-	-		

Specimen Details										Canopy Condition Details							Trunk Condition Details					Fauna Details and Habitat Value							
Tree ID	Botanical Name	Common Name	Trunk DBH (mm)	Additional Trunks DBH (mm)	Total DBH (mm) [AS 4970-2009]	Height (m)	Spread (m)	Tree Protection Zone (m)	Structural Root Zone (m)	Canopy Form	Spreading	Seeding	Thinning	Die-Back	Epicormic Growth	Lopped	Canopy Health	Leaning	Vines	Trunk Damage	Fire Damage	Trunk Health	Scats	Scratches	Hollows	Nest	Termites	Habitat Value	Additional Notes
415	<i>Eucalyptus tereticornis</i>	Forest Red Gum	290		290	19.0	5.0	3.5	2.0	Regular	-	-	-	-	-	-	Typical	-	-	-	-	Typical	-	-	-	-	-	-	
416	<i>Corymbia citriodora</i>	Spotted Gum	280		280	20.0	5.0	3.4	1.9	Regular	-	-	-	-	-	-	Typical	-	-	-	-	Typical	-	-	-	-	-	-	
417	<i>Eucalyptus tereticornis</i>	Forest Red Gum	240		240	23.0	5.0	2.9	1.8	Regular	-	-	-	-	-	-	Typical	-	-	-	-	Typical	-	-	-	-	-	-	
418	<i>Eucalyptus tereticornis</i>	Forest Red Gum	900		900	20.0	7.0	10.8	3.2	Regular	-	-	-	-	-	-	Typical	-	-	-	-	Typical	-	-	-	-	-	-	
419	<i>Corymbia tessellaris</i>	Moreton Bay Ash	450		450	19.0	7.0	5.4	2.4	Regular	-	-	-	-	-	-	Typical	-	-	-	-	Typical	-	-	-	-	-	-	
420	<i>Eucalyptus tereticornis</i>	Forest Red Gum	320		320	19.0	5.0	3.8	2.1	Regular	-	-	Thinning	Die-back	-	-	Typical	-	-	-	-	Typical	-	-	-	-	-	-	
421	<i>Corymbia citriodora</i>	Spotted Gum	450		450	17.0	1.0	5.4	2.4	Regular	-	-	Thinning	Die-back	Epicormic	-	Poor	-	-	-	-	Typical	-	New	-	-	-	-	
422	<i>Corymbia citriodora</i>	Spotted Gum	470		470	19.0	10.0	5.6	2.4	Regular	-	-	-	-	-	-	Typical	-	-	-	-	Typical	-	Old	-	-	-	-	
423	<i>Eucalyptus crebra</i>	Narrow-leaved Ironbark	330		330	17.0	5.0	4.0	2.1	Regular	-	-	-	Die-back	-	-	Typical	-	-	-	-	Typical	-	-	-	-	-	-	
424	<i>Lophostemon suaveolens</i>	Swamp Box	260		260	16.0	5.0	3.1	1.9	Regular	-	-	Thinning	-	-	-	Typical	-	-	-	-	Typical	-	-	-	-	-	-	
425	<i>Eucalyptus crebra</i>	Narrow-leaved Ironbark	380		380	21.0	7.0	4.6	2.2	Regular	-	-	-	Die-back	-	-	Typical	-	-	-	-	Typical	-	-	-	-	-	-	
426	<i>Lophostemon suaveolens</i>	Swamp Box	320		320	17.0	4.0	3.8	2.1	Regular	-	-	-	-	-	-	Typical	-	-	-	-	Typical	-	-	-	-	-	-	
427	<i>Corymbia citriodora</i>	Spotted Gum	340		340	20.0	7.0	4.1	2.1	Regular	-	-	-	-	-	-	Typical	-	-	-	-	Typical	-	-	-	-	-	-	
428	<i>Corymbia citriodora</i>	Spotted Gum	420		420	10.0	5.0	5.0	2.3	Regular	-	-	-	-	-	-	Typical	-	-	Trunk Dmg.	-	Poor	-	-	-	-	-	-	
429	<i>Corymbia citriodora</i>	Spotted Gum	300		300	10.0	4.0	3.6	2.0	Regular	-	-	-	-	-	-	Typical	Major	-	-	-	-	Poor	-	-	-	-	-	
430	<i>Corymbia citriodora</i>	Spotted Gum	400		400	17.0	5.0	4.8	2.3	Regular	-	-	-	-	-	-	Typical	-	-	-	-	Typical	-	-	-	-	-	-	
431	<i>Corymbia citriodora</i>	Spotted Gum	310		310	22.0	5.0	3.7	2.0	Regular	-	-	-	-	-	-	Typical	-	-	-	-	Typical	-	-	-	-	-	-	
432	<i>Corymbia tessellaris</i>	Moreton Bay Ash	260		260	21.0	6.0	3.1	1.9	Regular	-	-	Thinning	-	-	-	Typical	-	-	-	-	Typical	-	-	-	-	-	-	
433	<i>Corymbia citriodora</i>	Spotted Gum	220		220	20.0	6.0	2.6	1.8	Regular	-	-	-	Die-back	-	-	Typical	-	-	-	-	Typical	-	-	-	-	-	-	
434	<i>Corymbia citriodora</i>	Spotted Gum	260		260	18.0	5.0	3.1	1.9	Regular	-	-	-	Die-back	-	-	Typical	-	-	-	-	Typical	-	-	-	-	-	-	
435	<i>Corymbia citriodora</i>	Spotted Gum	300		300	18.0	5.0	3.6	2.0	Regular	-	-	-	Die-back	-	-	Typical	-	-	-	-	Typical	-	-	-	-	-	-	
436	<i>Corymbia citriodora</i>	Spotted Gum	430		430	17.0	7.0	5.2	2.3	Regular	-	-	-	-	-	-	Typical	-	-	-	-	Typical	-	-	-	-	-	-	
437	<i>Corymbia citriodora</i>	Spotted Gum	300		300	20.0	6.0	3.6	2.0	Regular	-	-	-	-	-	-	Typical	-	-	-	-	Typical	-	-	-	-	-	-	
438	DEAD/STAG		440		440	6.0		5.3	2.3	Regular	-	-	-	-	-	-	Typical	-	-	-	-	Typical	-	-	Small	-	-	Low	
439	<i>Corymbia citriodora</i>	Spotted Gum	230		230	20.0	5.0	2.8	1.8	Regular	-	-	-	-	-	-	Typical	-	-	-	-	Typical	-	-	-	-	-	-	
440	<i>Corymbia citriodora</i>	Spotted Gum	300		300	22.0	5.0	3.6	2.0	Regular	-	-	-	Die-back	-	-	Typical	-	-	-	-	Typical	-	-	-	-	-	-	
441	<i>Corymbia citriodora</i>	Spotted Gum	310		310	18.0	6.0	3.7	2.0	Regular	-	-	-	Die-back	-	-	Typical	-	-	-	-	Typical	-	-	-	-	-	-	
442	<i>Corymbia citriodora</i>	Spotted Gum	350		350	18.0	5.0	4.2	2.1	Regular	-	-	Thinning	Die-back	-	-	Typical	-	-	-	-	Typical	-	-	-	-	-	-	
443	<i>Corymbia citriodora</i>	Spotted Gum	300		300	20.0	6.0	3.6	2.0	Regular	-	-	-	-	-	-	Typical	-	-	-	-	Typical	-	-	-	-	-	-	
444	<i>Corymbia citriodora</i>	Spotted Gum	310		310	22.0	7.0	3.7	2.0	Regular	-	-	-	-	-	-	Typical	-	-	-	-	Typical	-	-	-	-	-	-	
445	<i>Eucalyptus siderophloia</i>	Grey Ironbark	500		500	20.0	7.0	6.0	2.5	Regular	-	-	-	-	-	-	Typical	-	-	-	-	Typical	-	-	-	-	-	-	
446	<i>Eucalyptus tereticornis</i>	Forest Red Gum	310		310	10.0	5.0	3.7	2.0	Regular	-	-	-	-	-	-	Typical	-	-	-	-	Typical	-	-	-	-	-	-	
447	<i>Corymbia citriodora</i>	Spotted Gum	750		750	30.0	12.0	9.0	2.9	Regular	-	-	-	Die-back	-	-	Typical	-	-	-	-	Typical	-	-	Small	Small	-	-	
448	<i>Corymbia citriodora</i>	Spotted Gum	290		290	19.0	9.0	3.5	2.0	Regular	-	-	-	Die-back	-	-	Typical	-	-	-	-	Typical	-	-	-	-	-	-	
449	<i>Lophostemon suaveolens</i>	Swamp Box	230		230	9.0	3.0	2.8	1.8	Regular	-	-	-	-	-	-	Typical	-	-	-	-	Typical	-	-	-	-	-	-	
450	<i>Corymbia citriodora</i>	Spotted Gum	570		570	25.0	8.0	6.8	2.6	Regular	-	-	-	-	-	-	Typical	-	-	-	-	Typical	-	Old	-	-	-	-	
451	<i>Corymbia intermedia</i>	Pink Bloodwood	400		400	20.0	7.0	4.8	2.3	Regular	-	-	-	-	-	-	Typical	-	-	-	-	Typical	-	-	-	-	-	-	
452	<i>Corymbia citriodora</i>	Spotted Gum	370		370	20.0	6.0	4.4	2.2	Regular	-	-	-	-	-	-	Typical	-	-	-	-	Typical	-	-	-	-	-	-	
453	<i>Corymbia citriodora</i>	Spotted Gum	280		280	20.0	6.0	3.4	1.9	Regular	-	-	-	-	-	-	Typical	-	-	-	-	Typical	-	-	-	-	-	-	
454	DEAD/STAG		900		900	15.0	2.0	10.8	3.2	Regular	-	-	-	-	-	-	Typical	-	-	-	-	Typical	-	-	Large	-	-	High	
455	<i>Angophora leiocarpa</i>	Smooth Barked Apple	390	230	453	19.0	6.0	5.4	2.4	Regular	-	-	-	-	-	-	Typical	-	-	-	-	Typical	-	-	-	-	-	-	
456	<i>Eucalyptus tereticornis</i>	Forest Red Gum	250		250	10.0	2.0	3.0	1.8	Regular	-	-	Thinning	-	-	-	Typical	-	-	-	-	Typical	-	-	-	-	-	-	
457	<i>Corymbia citriodora</i>	Spotted Gum	430		430	20.0	6.0	5.2	2.3	Regular	-	-	-	-	-	-	Typical	-	-	-	-	Typical	-	-	-	-	-	-	
458	<i>Corymbia citriodora</i>	Spotted Gum	750		750	29.0	7.0	9.0	2.9	Regular	-	-	-	-	-	-	Typical	-	-	-	-	Typical	-	-	-	-	-	-	
459	<i>Eucalyptus crebra</i>	Narrow-leaved Ironbark	310		310	19.0	7.0	3.7	2.0	Regular	-	-	-	-	-	-	Typical	-	-	-	-	Typical	-	-	-	-	-	-	
460	<i>Corymbia citriodora</i>	Spotted Gum	960		960	30.0	9.0	11.5	3.3	Regular	-	-	-	Die-back	-	-	Typical	-	-	-	-	Typical	-	-	-	-	-	-	

Specimen Details										Canopy Condition Details								Trunk Condition Details					Fauna Details and Habitat Value						
Tree ID	Botanical Name	Common Name	Trunk DBH (mm)	Additional Trunks DBH (mm)	Total DBH (mm) [AS 4970-2009]	Height (m)	Spread (m)	Tree Protection Zone (m)	Structural Root Zone (m)	Canopy Form	Spreading	Seeding	Thinning	Die-Back	Epicormic Growth	Lopped	Canopy Health	Leaning	Vines	Trunk Damage	Fire Damage	Trunk Health	Scats	Scratches	Hollows	Nest	Termites	Habitat Value	Additional Notes
461	<i>Eucalyptus tereticornis</i>	Forest Red Gum	360		360	20.0	6.0	4.3	2.2	Regular	-	-	-	-	-	-	Typical	-	-	-	-	Typical	-	-	-	-	-	-	
462	<i>Corymbia citriodora</i>	Spotted Gum	770		770	15.0	4.0	9.2	3.0	Regular	-	-	-	Die-back	-	-	Poor	-	-	Trunk Dmg.	-	Poor	-	-	Small	-	-	-	
463	<i>Eucalyptus tereticornis</i>	Forest Red Gum	280		280	15.0	4.0	3.4	1.9	Regular	-	-	-	-	-	-	Typical	-	-	-	-	Typical	-	-	-	-	-	-	
464	<i>Corymbia citriodora</i>	Spotted Gum	370		370	22.0	6.0	4.4	2.2	Regular	-	-	-	-	-	-	Typical	-	-	-	-	Typical	-	-	-	-	-	-	
465	<i>Corymbia citriodora</i>	Spotted Gum	480		480	23.0	10.0	5.8	2.4	Regular	-	-	-	-	-	-	Typical	-	-	-	-	Typical	-	-	-	-	-	-	
466	<i>Corymbia citriodora</i>	Spotted Gum	500		500	23.0	10.0	6.0	2.5	Regular	-	-	-	Die-back	-	-	Typical	-	-	-	-	Typical	-	-	-	-	-	-	
467	<i>Corymbia citriodora</i>	Spotted Gum	400		400	20.0	8.0	4.8	2.3	Regular	-	-	-	Die-back	-	-	Typical	-	-	-	-	Typical	-	-	-	-	-	-	
468	<i>Eucalyptus crebra</i>	Narrow-leaved Ironbark	660		660	23.0	12.0	7.9	2.8	Regular	-	-	-	-	-	-	Typical	-	-	-	-	Typical	-	-	-	-	-	-	
469	<i>Eucalyptus siderophloia</i>	Grey Ironbark	680		680	19.0	9.0	8.2	2.8	Regular	-	-	-	-	-	-	Typical	-	-	-	-	Typical	-	-	-	-	-	-	
470	DEAD/STAG		300		300	9.0	2.0	3.6	2.0	Regular	-	-	-	-	-	-	Typical	-	-	-	-	Typical	-	-	-	-	-	Low	
471	<i>Corymbia citriodora</i>	Spotted Gum	620		620	19.0	6.0	7.4	2.7	Regular	-	-	-	-	-	-	Typical	-	-	-	-	Typical	-	-	-	-	-	-	
472	<i>Corymbia citriodora</i>	Spotted Gum	500		500	16.0	5.0	6.0	2.5	Regular	-	-	-	-	-	-	Typical	-	-	-	-	Typical	-	-	-	-	-	-	
473	<i>Eucalyptus moluccana</i>	Gum Topped Box	460		460	16.0	5.0	5.5	2.4	Regular	-	-	-	-	-	-	Typical	-	-	-	-	Typical	-	-	-	-	-	-	
474	<i>Corymbia citriodora</i>	Spotted Gum	310		310	15.0	6.0	3.7	2.0	Regular	-	-	-	-	-	-	Typical	-	-	-	-	Typical	-	-	-	-	-	-	
475	<i>Eucalyptus moluccana</i>	Gum Topped Box	460		460	19.0	7.0	5.5	2.4	Regular	-	-	-	-	-	-	Typical	-	-	-	-	Typical	-	-	-	-	-	-	
476	<i>Corymbia citriodora</i>	Spotted Gum	370		370	19.0	6.0	4.4	2.2	Regular	-	-	-	-	-	-	Typical	-	-	-	-	Typical	-	-	-	-	-	-	
477	<i>Corymbia citriodora</i>	Spotted Gum	330		330	20.0	3.0	4.0	2.1	Regular	-	-	-	-	-	-	Typical	-	-	Trunk Dmg.	-	Typical	-	-	-	-	-	-	
478	<i>Corymbia citriodora</i>	Spotted Gum	440		440	25.0	6.0	5.3	2.3	Regular	-	-	-	Die-back	-	-	Typical	-	-	Trunk Dmg.	-	Typical	-	-	-	-	-	-	
479	<i>Eucalyptus tereticornis</i>	Forest Red Gum	340		340	22.0	6.0	4.1	2.1	Regular	-	-	-	-	-	-	Typical	-	-	-	-	Typical	-	-	-	-	-	-	
480	<i>Corymbia citriodora</i>	Spotted Gum	350		350	19.0	8.0	4.2	2.1	Regular	-	-	-	-	-	-	Typical	-	-	Trunk Dmg.	-	Typical	-	-	-	-	-	-	
481	<i>Corymbia citriodora</i>	Spotted Gum	430		430	20.0	6.0	5.2	2.3	Regular	-	-	-	-	-	-	Typical	-	-	-	-	Typical	-	-	-	-	-	-	
482	<i>Corymbia citriodora</i>	Spotted Gum	400		400	24.0	7.0	4.8	2.3	Regular	-	-	-	-	-	-	Typical	-	-	Trunk Dmg.	-	Typical	-	-	-	-	-	-	
483	<i>Corymbia citriodora</i>	Spotted Gum	370		370	19.0	9.0	4.4	2.2	Regular	-	-	-	-	-	-	Typical	-	-	-	-	Typical	-	-	-	-	-	-	
484	<i>Corymbia tessellaris</i>	Moreton Bay Ash	300		300	21.0	8.0	3.6	2.0	Regular	-	-	-	-	-	-	Typical	-	-	-	-	Typical	-	-	-	-	-	-	
485	<i>Corymbia citriodora</i>	Spotted Gum	350		350	16.0	5.0	4.2	2.1	Regular	-	-	-	Die-back	-	-	Typical	-	-	Trunk Dmg.	-	Typical	-	-	-	-	-	-	
486	<i>Corymbia citriodora</i>	Spotted Gum	430		430	20.0	6.0	5.2	2.3	Regular	-	-	-	-	-	-	Typical	-	-	Trunk Dmg.	-	Typical	-	-	-	-	-	-	
487	<i>Corymbia citriodora</i>	Spotted Gum	240		240	8.0	3.0	2.9	1.8	Regular	-	-	-	-	-	-	Typical	-	-	-	-	Typical	-	-	-	-	-	-	
488	<i>Corymbia tessellaris</i>	Moreton Bay Ash	240		240	18.0	6.0	2.9	1.8	Regular	-	-	-	-	-	-	Typical	-	-	Trunk Dmg.	-	Typical	-	-	-	-	-	-	
489	<i>Melaleuca irbyana</i>		90	60, 70, 110	169	4.0	3.0	2.0	1.6	Regular	-	-	-	-	-	-	Typical	-	-	-	-	Typical	-	-	-	-	-	-	
490	<i>Corymbia citriodora</i>	Spotted Gum	700		700	21.0	7.0	8.4	2.8	Regular	-	-	-	Die-back	-	-	Typical	-	-	Trunk Dmg.	-	Typical	-	-	-	-	-	-	
491	<i>Corymbia citriodora</i>	Spotted Gum	300		300	20.0	5.0	3.6	2.0	Regular	-	-	Thinning	Die-back	-	-	Typical	-	-	-	-	Typical	-	-	-	-	-	-	
492	<i>Corymbia citriodora</i>	Spotted Gum	230		230	7.0		2.8	1.8	Regular	-	-	-	Die-back	-	-	Poor	-	-	-	-	Typical	-	-	-	-	-	-	
493	<i>Corymbia citriodora</i>	Spotted Gum	950		950	30.0	12.0	11.4	3.2	Regular	-	-	Thinning	Die-back	-	-	Typical	-	-	-	-	Typical	-	-	Small	-	-	-	
494	<i>Eucalyptus crebra</i>	Narrow-leaved Ironbark	230		230	15.0	3.0	2.8	1.8	Regular	-	-	-	-	-	-	Typical	-	-	-	-	Typical	-	-	-	-	-	-	
495	<i>Eucalyptus tereticornis</i>	Forest Red Gum	250		250	10.0	2.0	3.0	1.8	Regular	-	-	-	-	-	-	Typical	-	-	-	-	Typical	-	-	-	-	-	-	
496	<i>Corymbia citriodora</i>	Spotted Gum	210	150	258	13.0	2.0	3.1	1.9	Regular	-	-	-	-	-	Lopped	Typical	-	-	Trunk Dmg.	-	Typical	-	-	-	-	-	-	
497	<i>Corymbia citriodora</i>	Spotted Gum	330		330	19.0	6.0	4.0	2.1	Regular	-	-	-	-	-	-	Typical	-	-	-	-	Typical	-	-	-	-	-	-	
498	<i>Corymbia citriodora</i>	Spotted Gum	290		290	18.0	3.0	3.5	2.0	Regular	-	-	-	Die-back	-	-	Typical	-	-	-	-	Typical	-	-	-	-	-	-	
499	<i>Corymbia citriodora</i>	Spotted Gum	300		300	15.0	2.0	3.6	2.0	Regular	-	-	-	Die-back	-	-	Typical	-	-	-	-	Typical	-	-	-	-	-	-	
500	<i>Corymbia citriodora</i>	Spotted Gum	770		770	25.0	8.0	9.2	3.0	Regular	-	-	-	-	-	-	Typical	-	-	-	-	Typical	-	-	-	-	-	-	
501	<i>Corymbia citriodora</i>	Spotted Gum	450		450	16.0	8.0	5.4	2.4	Regular	-	-	-	-	-	-	Typical	-	-	-	-	Typical	-	-	-	-	-	-	
502	<i>Eucalyptus tereticornis</i>	Forest Red Gum	280		280	13.0	3.0	3.4	1.9	Regular	-	-	Thinning	Die-back	-	-	Typical	-	-	-	-	Typical	-	-	-	-	-	-	
503	<i>Eucalyptus crebra</i>	Narrow-leaved Ironbark	460		460	11.0	3.0	5.5	2.4	Regular	-	-	Thinning	-	-	-	Typical	-	-	-	-	Typical	-	-	-	-	-	-	
504	<i>Corymbia citriodora</i>	Spotted Gum	660		660	24.0	8.0	7.9	2.8	Regular	-	-	-	Die-back	-	-	Typical	-	-	-	-	Typical	-	-	-	-	-	-	
505	<i>Eucalyptus tereticornis</i>	Forest Red Gum	260		260	9.0	1.0	3.1	1.9	Regular	-	-	Thinning	Die-back	-	-	Poor	-	-	-	-	Typical	-	-	-	-	-	-	
506	<i>Corymbia citriodora</i>	Spotted Gum	330		330	11.0	3.0	4.0	2.1	Regular	-	-	Thinning	Die-back	Epicormic	-	Poor	-	-	-	-	Typical	-	-	-	-	-	-	

Specimen Details										Canopy Condition Details								Trunk Condition Details						Fauna Details and Habitat Value							
Tree ID	Botanical Name	Common Name	Trunk DBH (mm)	Additional Trunks DBH (mm)	Total DBH (mm) [AS 4970-2009]	Height (m)	Spread (m)	Tree Protection Zone (m)	Structural Root Zone (m)	Canopy Form	Spreading	Seeding	Thinning	Die-Back	Epicormic Growth	Lopped	Canopy Health	Leaning	Vines	Trunk Damage	Fire Damage	Trunk Health	Scats	Scratches	Hollows	Nest	Termites	Habitat Value	Additional Notes		
507	Corymbia citriodora	Spotted Gum	300		300	17.0	4.0	3.6	2.0	Regular	-	-	-	Die-back	-	-	Typical	-	-	-	-	Typical	-	-	-	-	-	-			
508	Eucalyptus tereticornis	Forest Red Gum	450		450	17.0	4.0	5.4	2.4	Regular	-	-	-	Die-back	-	-	Typical	-	-	-	-	Typical	-	-	-	-	-	-			
509	Corymbia citriodora	Spotted Gum	600		600	25.0	6.0	7.2	2.7	Regular	-	-	-	-	-	-	Typical	-	-	-	-	Typical	-	-	-	-	-	-			
510	Corymbia citriodora	Spotted Gum	470		470	30.0	5.0	5.6	2.4	Regular	-	-	-	-	-	-	Typical	-	-	-	-	Typical	-	-	-	-	-	-			
511	DEAD/STAG		470		470	18.0	5.0	5.6	2.4	Regular	-	-	-	-	-	-	Typical	-	-	-	-	Typical	-	-	-	-	-	Low	potential hollows		
512	Corymbia tessellaris	Moreton Bay Ash	290		290	10.0	5.0	3.5	2.0	Regular	-	-	Thinning	Die-back	-	-	Poor	-	-	-	-	Typical	-	-	-	-	Termites	-			
513	Corymbia citriodora	Spotted Gum	370		370	11.0	6.0	4.4	2.2	Regular	-	-	-	Die-back	-	-	Typical	-	-	-	-	Typical	-	-	-	-	-	-			
514	Corymbia citriodora	Spotted Gum	250		250	12.0	4.0	3.0	1.8	Regular	-	-	Thinning	Die-back	-	-	Typical	-	-	-	-	Typical	-	-	-	-	-	-			
515	Eucalyptus tereticornis	Forest Red Gum	280		280	13.0	4.0	3.4	1.9	Regular	-	-	Thinning	Die-back	-	-	Typical	-	-	-	-	Typical	-	-	-	-	-	-			
516	Corymbia citriodora	Spotted Gum	280		280	19.0	2.0	3.4	1.9	Regular	-	-	Thinning	Die-back	-	-	Poor	-	-	-	-	Typical	-	-	-	-	-	-			
517	Corymbia citriodora	Spotted Gum	260		260	17.0	2.0	3.1	1.9	Regular	-	-	-	Die-back	-	-	Typical	-	-	-	-	Typical	-	-	-	-	-	-			
518	Eucalyptus tereticornis	Forest Red Gum	230		230	13.0	3.0	2.8	1.8	Regular	-	-	Thinning	Die-back	-	-	Poor	-	-	-	-	Typical	-	-	-	-	-	-			
519	Corymbia citriodora	Spotted Gum	260		260	19.0	3.0	3.1	1.9	Regular	-	-	Thinning	Die-back	-	-	Poor	-	-	-	-	Typical	-	-	-	-	-	-			
520	Corymbia citriodora	Spotted Gum	340	110	357	20.0	6.0	4.3	2.1	Regular	-	-	-	-	-	-	Typical	-	-	-	-	Typical	-	-	-	-	-	-			
521	Eucalyptus tereticornis	Forest Red Gum	300		300	12.0	5.0	3.6	2.0	Regular	-	-	-	-	-	-	Typical	-	-	-	-	Typical	-	-	-	-	-	-			
522	Eucalyptus tereticornis	Forest Red Gum	280		280	13.0	5.0	3.4	1.9	Regular	-	-	Thinning	-	-	-	Typical	-	-	-	-	Typical	-	-	-	-	-	-			
523	Eucalyptus tereticornis	Forest Red Gum	940		940	21.0	7.0	11.3	3.2	Regular	-	-	-	-	-	-	Typical	-	-	-	-	Typical	-	-	-	-	-	-			
524	Corymbia citriodora	Spotted Gum	550		550	25.0	7.0	6.6	2.6	Regular	-	-	-	Die-back	-	-	Typical	-	-	-	-	Typical	-	-	-	-	-	-			
525	Eucalyptus tereticornis	Forest Red Gum	530		530	21.0	6.0	6.4	2.5	Regular	-	-	-	-	-	-	Typical	-	-	-	-	Typical	-	-	-	-	-	-			
526	Angophora leiocarpa	Smooth Barked Apple	330		330	15.0	5.0	4.0	2.1	Regular	-	-	-	-	-	-	Typical	-	-	-	-	Typical	-	-	-	-	-	-			
527	Corymbia citriodora	Spotted Gum	610		610	29.0	8.0	7.3	2.7	Regular	-	-	-	-	-	-	Typical	-	-	-	-	Typical	-	-	-	-	-	-			
528	Corymbia citriodora	Spotted Gum	420		420	16.0	7.0	5.0	2.3	Regular	-	-	-	-	-	-	Typical	-	-	-	-	Typical	-	-	-	-	-	-			
529	Corymbia citriodora	Spotted Gum	200		200	12.0	2.0	2.4	1.7	Regular	-	-	-	-	-	-	Typical	-	-	Trunk Dmg.	-	Typical	-	-	-	-	-	-			
530	Corymbia tessellaris	Moreton Bay Ash	300		300	16.0	5.0	3.6	2.0	Regular	-	-	-	-	-	-	Typical	-	-	-	-	Typical	-	-	-	-	-	-			
531	Acacia disparrima	Hickory Wattle	200		200	9.0	3.0	2.4	1.7	Regular	-	-	Thinning	Die-back	-	-	Typical	-	-	-	-	Typical	-	-	-	-	-	-			
532	Angophora leiocarpa	Smooth Barked Apple	210		210	13.0	4.0	2.5	1.7	Regular	-	-	-	-	-	-	Typical	-	-	-	-	Typical	-	-	-	-	-	-			
533	Corymbia citriodora	Spotted Gum	240		240	13.0	5.0	2.9	1.8	Regular	-	-	-	-	-	-	Typical	-	-	-	-	Typical	-	-	-	-	-	-			
534	Alphitonia excelsa	Red Ash	200		200	11.0	4.0	2.4	1.7	Regular	-	-	-	-	-	-	Typical	-	-	-	-	Typical	-	-	-	-	-	-			
535	Angophora leiocarpa	Smooth Barked Apple	210		210	11.0	6.0	2.5	1.7	Regular	-	-	-	-	-	-	Typical	Major	-	-	-	-	Typical	-	-	-	-	-	-		
536	Corymbia tessellaris	Moreton Bay Ash	360		360	15.0	5.0	4.3	2.2	Regular	-	-	Thinning	Die-back	-	-	Poor	-	-	-	-	Typical	-	-	-	-	-	-			
537	Eucalyptus crebra	Narrow-leaved Ironbark	590		590	24.0	9.0	7.1	2.7	Regular	-	-	-	-	-	-	Typical	-	-	-	-	Typical	-	-	-	-	-	-			
538	Corymbia tessellaris	Moreton Bay Ash	250		250	16.0	4.0	3.0	1.8	Regular	-	-	-	-	-	-	Typical	-	-	-	-	Typical	-	-	-	-	-	-			
539	Corymbia tessellaris	Moreton Bay Ash	220		220	17.0	5.0	2.6	1.8	Regular	-	-	-	-	-	-	Typical	-	-	-	-	Typical	-	-	-	-	-	-			
540	Eucalyptus tereticornis	Forest Red Gum	540		540	24.0	9.0	6.5	2.6	Regular	-	-	-	-	-	-	Typical	-	-	-	-	Typical	-	-	-	-	-	-			
541	Corymbia intermedia	Pink Bloodwood	410		410	21.0	8.0	4.9	2.3	Regular	-	-	-	-	-	-	Typical	-	-	-	-	Typical	-	-	-	-	-	-			
542	Petalostigma pubescens	Quinine Bush	330		330	9.0	8.0	4.0	2.1	Regular	-	-	-	-	-	-	Typical	-	-	-	-	Typical	-	-	-	-	-	-			
543	Petalostigma pubescens	Quinine Bush	360	220	422	13.0	9.0	5.1	2.3	Regular	-	-	-	-	-	-	Typical	-	-	-	-	Typical	-	-	-	-	-	-			
544	Corymbia intermedia	Pink Bloodwood	420		420	22.0	9.0	5.0	2.3	Regular	-	-	-	-	-	-	Typical	-	-	-	-	Typical	-	-	-	-	-	-			
545	Petalostigma pubescens	Quinine Bush	290		290	11.0	8.0	3.5	2.0	Regular	-	-	-	-	-	-	Typical	-	-	-	-	Typical	-	-	-	-	-	-			
546	Petalostigma pubescens	Quinine Bush	400	240	466	13.0	8.0	5.6	2.4	Regular	-	-	-	-	-	-	Typical	-	-	-	-	Typical	-	-	-	-	-	-			
547	Lophostemon suaveolens	Swamp Box	260		260	11.0	6.0	3.1	1.9	Regular	-	-	-	-	-	-	Typical	-	-	-	-	Typical	-	-	-	-	-	-			
548	Lophostemon suaveolens	Swamp Box	320		320	14.0	6.0	3.8	2.1	Regular	-	-	-	-	-	-	Typical	-	-	-	-	Typical	-	-	-	-	-	-			
549	Corymbia intermedia	Pink Bloodwood	250		250	13.0	5.0	3.0	1.8	Regular	-	-	-	-	-	-	Typical	-	-	-	-	Typical	-	-	-	-	-	-			
550	Corymbia tessellaris	Moreton Bay Ash	360		360	17.0	6.0	4.3	2.2	Regular	-	-	-	-	-	-	Typical	-	-	-	-	Typical	-	-	-	-	-	-			
551	Corymbia tessellaris	Moreton Bay Ash	280		280	16.0	6.0	3.4	1.9	Regular	-	-	-	-	-	-	Typical	-	-	-	-	Typical	-	-	-	-	-	-			
552	Corymbia tessellaris	Moreton Bay Ash	260		260	14.0	5.0	3.1	1.9	Regular	-	-	-	-	-	-	Typical	-	-	-	-	Typical	-	-	-	-	-	-			

Specimen Details										Canopy Condition Details								Trunk Condition Details					Fauna Details and Habitat Value						
Tree ID	Botanical Name	Common Name	Trunk DBH (mm)	Additional Trunks DBH (mm)	Total DBH (mm) [AS 4970-2009]	Height (m)	Spread (m)	Tree Protection Zone (m)	Structural Root Zone (m)	Canopy Form	Spreading	Seeding	Thinning	Die-Back	Epicormic Growth	Lopped	Canopy Health	Leaning	Vines	Trunk Damage	Fire Damage	Trunk Health	Scats	Scratches	Hollows	Nest	Termites	Habitat Value	Additional Notes
553	<i>Eucalyptus tereticornis</i>	Forest Red Gum	370		370	22.0	9.0	4.4	2.2	Regular	-	-	-	-	-	-	Typical	-	-	-	-	Typical	-	-	-	-	-	-	
554	<i>Corymbia intermedia</i>	Pink Bloodwood	690		690	32.0	14.0	8.3	2.8	Regular	-	-	Thinning	Die-back	Epicormic	-	Poor	-	-	-	-	Typical	-	-	-	-	-	-	
555	<i>Eucalyptus tereticornis</i>	Forest Red Gum	290		290	18.0	5.0	3.5	2.0	Regular	-	-	-	-	-	-	Typical	-	-	-	-	Typical	-	-	-	-	-	-	
556	<i>Corymbia intermedia</i>	Pink Bloodwood	200		200	15.0	5.0	2.4	1.7	Regular	-	-	-	-	-	-	Typical	-	-	-	-	Typical	-	-	-	-	-	-	
557	<i>Corymbia intermedia</i>	Pink Bloodwood	280		280	16.0	5.0	3.4	1.9	Regular	-	-	-	-	-	-	Typical	-	-	-	-	Typical	-	-	-	-	-	-	
558	<i>Angophora subvelutina</i>	Broadleaf Apple	380		380	16.0	9.0	4.6	2.2	Regular	-	-	-	-	-	-	Typical	-	-	-	-	Typical	-	-	-	-	-	-	
559	<i>Angophora subvelutina</i>	Broadleaf Apple	360		360	17.0	7.0	4.3	2.2	Regular	-	-	-	-	-	-	Typical	-	-	-	-	Typical	-	-	-	-	-	-	
560	<i>Corymbia intermedia</i>	Pink Bloodwood	480		480	21.0	11.0	5.8	2.4	Regular	-	-	-	-	-	-	Typical	-	-	-	-	Typical	-	-	-	-	-	-	
561	<i>Lophostemon suaveolens</i>	Swamp Box	250		250	13.0	5.0	3.0	1.8	Regular	-	-	-	-	-	-	Typical	-	-	-	-	Typical	-	-	-	-	-	-	
562	<i>Angophora subvelutina</i>	Broadleaf Apple	290		290	14.0	6.0	3.5	2.0	Regular	-	-	-	-	-	-	Typical	-	-	-	-	Typical	-	-	-	-	-	-	
563	<i>Lophostemon suaveolens</i>	Swamp Box	200		200	12.0	4.0	2.4	1.7	Regular	-	-	-	-	-	-	Typical	-	-	-	-	Typical	-	-	-	-	-	-	
564	<i>Lophostemon suaveolens</i>	Swamp Box	210		210	13.0	3.0	2.5	1.7	Regular	-	-	-	-	-	-	Typical	-	-	-	-	Typical	-	-	-	-	-	-	
565	<i>Lophostemon suaveolens</i>	Swamp Box	210		210	14.0	5.0	2.5	1.7	Regular	-	-	-	-	-	-	Typical	-	-	-	-	Typical	-	-	-	-	-	-	
566	<i>Eucalyptus tereticornis</i>	Forest Red Gum	510		510	27.0	9.0	6.1	2.5	Regular	-	-	-	-	-	-	Typical	-	-	-	-	Typical	-	-	-	-	-	-	
567	<i>Corymbia tessellaris</i>	Moreton Bay Ash	280		280	20.0	5.0	3.4	1.9	One-sided	-	-	Thinning	Die-back	-	-	Poor	-	-	-	-	Typical	-	-	-	-	-	-	
568	<i>Corymbia tessellaris</i>	Moreton Bay Ash	270		270	19.0	8.0	3.2	1.9	Regular	-	-	-	-	-	-	Typical	-	-	-	-	Typical	-	-	-	-	-	-	
569	<i>Corymbia tessellaris</i>	Moreton Bay Ash	410		410	22.0	9.0	4.9	2.3	Regular	-	-	-	-	-	-	Typical	-	-	-	-	Typical	-	-	-	-	-	-	
570	<i>Corymbia intermedia</i>	Pink Bloodwood	420		420	23.0	11.0	5.0	2.3	Regular	-	-	-	-	-	-	Typical	-	-	-	-	Typical	-	-	-	-	-	-	
571	<i>Lophostemon suaveolens</i>	Swamp Box	210		210	11.0	4.0	2.5	1.7	Regular	-	-	-	-	-	-	Typical	-	-	-	-	Typical	-	-	-	-	-	-	
572	<i>Lophostemon suaveolens</i>	Swamp Box	240		240	11.0	5.0	2.9	1.8	Regular	-	-	-	-	-	-	Typical	-	-	-	-	Typical	-	-	-	-	-	-	
573	<i>Angophora subvelutina</i>	Broadleaf Apple	640		640	21.0	11.0	7.7	2.7	Regular	-	-	-	-	-	-	Typical	-	-	-	-	Typical	-	-	-	-	-	-	
574	<i>Eucalyptus tereticornis</i>	Forest Red Gum	800		800	26.0	12.0	9.6	3.0	Regular	-	-	-	-	-	-	Typical	-	-	-	-	Typical	-	-	-	-	-	-	
575	<i>Angophora subvelutina</i>	Broadleaf Apple	460		460	21.0	9.0	5.5	2.4	Regular	-	-	-	-	-	-	Typical	-	-	-	-	Typical	-	-	-	-	-	-	
576	<i>Lophostemon suaveolens</i>	Swamp Box	270		270	15.0	6.0	3.2	1.9	Regular	-	-	-	-	-	-	Typical	-	-	-	-	Typical	-	-	-	-	-	-	
577	<i>Eucalyptus tereticornis</i>	Forest Red Gum	320		320	19.0	5.0	3.8	2.1	Regular	-	-	-	-	-	-	Typical	-	-	-	-	Typical	-	-	-	-	-	-	
578	<i>Lophostemon suaveolens</i>	Swamp Box	240		240	16.0	4.0	2.9	1.8	Regular	-	-	-	-	-	-	Typical	-	-	-	-	Typical	-	-	-	-	-	-	
579	<i>Angophora subvelutina</i>	Broadleaf Apple	220		220	13.0	5.0	2.6	1.8	Regular	-	-	-	-	-	-	Typical	-	-	-	-	Typical	-	-	-	-	-	-	
580	<i>Corymbia intermedia</i>	Pink Bloodwood	200		200	16.0	5.0	2.4	1.7	Regular	-	-	-	-	-	-	Typical	-	-	-	-	Typical	-	-	-	-	-	-	
581	<i>Corymbia citriodora</i>	Spotted Gum	310		310	22.0	2.0	3.7	2.0	Regular	-	-	Thinning	Die-back	-	-	Poor	-	-	-	-	Typical	-	-	-	-	-	-	
582	<i>Angophora subvelutina</i>	Broadleaf Apple	210		210	14.0	6.0	2.5	1.7	Regular	-	-	-	-	-	-	Typical	-	-	-	-	Typical	-	-	-	-	-	-	
583	<i>Angophora subvelutina</i>	Broadleaf Apple	400		400	18.0	9.0	4.8	2.3	Regular	-	-	-	-	-	-	Typical	-	-	-	-	Typical	-	-	-	-	-	-	
584	<i>Eucalyptus tereticornis</i>	Forest Red Gum	470		470	24.0	9.0	5.6	2.4	Regular	-	-	-	-	-	-	Typical	-	-	-	-	Typical	-	-	-	-	-	-	
585	<i>Angophora subvelutina</i>	Broadleaf Apple	200	120	233	12.0	6.0	2.8	1.8	Regular	-	-	-	-	-	-	Typical	-	-	-	-	Typical	-	-	-	-	-	-	
586	<i>Corymbia intermedia</i>	Pink Bloodwood	230		230	15.0	6.0	2.8	1.8	Regular	-	-	-	-	-	-	Typical	-	-	-	-	Typical	-	-	-	-	-	-	
587	<i>Angophora subvelutina</i>	Broadleaf Apple	230		230	13.0	5.0	2.8	1.8	Regular	-	-	-	-	-	-	Typical	-	-	-	-	Typical	-	-	-	-	-	-	
588	<i>Corymbia intermedia</i>	Pink Bloodwood	230		230	17.0	6.0	2.8	1.8	Regular	-	-	-	-	-	-	Typical	-	-	-	-	Typical	-	-	-	-	-	-	
589	<i>Eucalyptus tereticornis</i>	Forest Red Gum	650		650	27.0	14.0	7.8	2.8	Regular	-	-	-	-	-	-	Typical	-	-	-	-	Typical	-	-	-	-	-	-	
590	<i>Angophora subvelutina</i>	Broadleaf Apple	320		320	17.0	8.0	3.8	2.1	Regular	-	-	-	-	-	-	Typical	-	-	-	-	Typical	-	-	-	-	-	-	
591	<i>Lophostemon suaveolens</i>	Swamp Box	200		200	10.0	4.0	2.4	1.7	Regular	-	-	-	-	-	-	Typical	-	-	-	-	Typical	-	-	-	-	-	-	
592	<i>Corymbia tessellaris</i>	Moreton Bay Ash	200		200	14.0	5.0	2.4	1.7	Regular	-	-	-	-	-	-	Typical	-	-	-	-	Typical	-	-	-	-	-	-	
593	<i>Corymbia tessellaris</i>	Moreton Bay Ash	210		210	17.0	6.0	2.5	1.7	Regular	-	-	-	-	-	-	Typical	-	-	-	-	Typical	-	-	-	-	-	-	
594	<i>Eucalyptus tereticornis</i>	Forest Red Gum	510		510	23.0	9.0	6.1	2.5	Regular	-	-	-	-	-	-	Typical	-	-	-	-	Typical	-	-	-	-	-	-	
595	<i>Corymbia tessellaris</i>	Moreton Bay Ash	210		210	17.0	4.0	2.5	1.7	Regular	-	-	-	-	-	-	Typical	-	-	-	-	Typical	-	-	-	-	-	-	
596	<i>Angophora subvelutina</i>	Broadleaf Apple	280		280	17.0	8.0	3.4	1.9	Regular	-	-	-	-	-	-	Typical	-	-	-	-	Typical	-	-	-	-	-	-	
597	<i>Angophora subvelutina</i>	Broadleaf Apple	480		480	25.0	14.0	5.8	2.4	Regular	-	-	-	-	-	-	Typical	-	-	-	-	Typical	-	-	-	-	-	-	
598	<i>Lophostemon suaveolens</i>	Swamp Box	280		280	14.0	6.0	3.4	1.9	Regular	-	-	-	-	-	-	Typical	-	-	-	-	Typical	-	-	-	-	-	-	

Specimen Details										Canopy Condition Details								Trunk Condition Details					Fauna Details and Habitat Value						Additional Notes
Tree ID	Botanical Name	Common Name	Trunk DBH (mm)	Additional Trunks DBH (mm)	Total DBH (mm) [AS 4970-2009]	Height (m)	Spread (m)	Tree Protection Zone (m)	Structural Root Zone (m)	Canopy Form	Spreading	Seeding	Thinning	Die-Back	Epicormic Growth	Lopped	Canopy Health	Leaning	Vines	Trunk Damage	Fire Damage	Trunk Health	Scats	Scratches	Hollows	Nest	Termites	Habitat Value	
599	Casuarina cunninghamiana	River Sheoak	210		210	18.0	4.0	2.5	1.7	Regular	-	-	-	-	-	-	Typical	-	-	-	-	Typical	-	-	-	-	-	-	
600	Lophostemon suaveolens	Swamp Box	360	210, 200	462	16.0	9.0	5.5	2.4	Regular	-	-	-	-	-	-	Typical	-	-	-	-	Typical	-	-	-	-	-	-	
601	Eucalyptus crebra	Narrow-leaved Ironbark	360		360	22.0	7.0	4.3	2.2	Regular	-	-	-	-	-	-	Typical	-	-	-	-	Typical	-	-	-	-	-	-	
602	Eucalyptus tereticornis	Forest Red Gum	370		370	19.0	6.0	4.4	2.2	Regular	-	-	Thinning	Die-back	-	-	Poor	-	-	-	-	Typical	-	-	-	-	-	-	
603	Corymbia citriodora	Spotted Gum	230		230	17.0	3.0	2.8	1.8	Regular	-	-	-	-	-	-	Typical	-	-	-	-	Typical	-	-	-	-	-	-	
604	Angophora subvelutina	Broadleaf Apple	380		380	18.0	9.0	4.6	2.2	Regular	-	-	-	-	-	-	Typical	-	-	-	-	Typical	-	-	-	-	-	-	
605	Acacia disparrima	Hickory Wattle	300		300	15.0	8.0	3.6	2.0	Regular	-	-	-	-	-	-	Typical	-	-	-	-	Typical	-	-	-	-	-	-	
606	Acacia disparrima	Hickory Wattle	260	240	354	13.0	7.0	4.2	2.1	Regular	-	-	-	-	-	-	Typical	-	-	-	-	Typical	-	-	-	-	-	-	
607	Lophostemon suaveolens	Swamp Box	310		310	14.0	6.0	3.7	2.0	Regular	-	-	-	-	-	-	Typical	-	-	-	-	Typical	-	-	-	-	-	-	
608	Eucalyptus tereticornis	Forest Red Gum	310		310	23.0	6.0	3.7	2.0	Regular	-	-	-	-	-	-	Typical	-	-	-	-	Typical	-	-	-	-	-	-	
609	Eucalyptus tereticornis	Forest Red Gum	320		320	17.0	5.0	3.8	2.1	Regular	-	-	-	-	-	Lopped	Typical	-	-	-	-	Typical	-	-	-	-	-	-	
610	Angophora subvelutina	Broadleaf Apple	200		200	14.0	5.0	2.4	1.7	Regular	-	-	-	-	-	-	Typical	-	-	-	-	Typical	-	-	-	-	-	-	
611	Angophora subvelutina	Broadleaf Apple	270	180	324	17.0	7.0	3.9	2.1	Regular	-	-	-	-	-	-	Typical	-	-	-	-	Typical	-	-	-	-	-	-	
612	Lophostemon suaveolens	Swamp Box	250		250	12.0	5.0	3.0	1.8	Regular	-	-	-	-	-	-	Typical	-	-	-	-	Typical	-	-	-	-	-	-	
613	Lophostemon suaveolens	Swamp Box	370	240	441	15.0	8.0	5.3	2.3	Regular	-	-	-	-	-	-	Typical	-	-	-	-	Typical	-	-	-	-	-	-	
614	Eucalyptus crebra	Narrow-leaved Ironbark	610		610	28.0	12.0	7.3	2.7	Regular	-	-	-	-	-	-	Typical	-	-	Trunk Dmg.	-	Typical	-	-	-	-	-	-	
615	Lophostemon suaveolens	Swamp Box	200		200	11.0	4.0	2.4	1.7	Regular	-	-	-	-	-	-	Typical	-	-	-	-	Typical	-	-	-	-	-	-	
616	Corymbia citriodora	Spotted Gum	200		200	18.0	4.0	2.4	1.7	Regular	-	-	-	-	-	-	Typical	-	-	-	-	Typical	-	-	-	-	-	-	
617	Lophostemon suaveolens	Swamp Box	370		370	14.0	5.0	4.4	2.2	Regular	-	-	-	-	-	-	Typical	-	Introduced	-	-	Typical	-	-	-	-	-	-	
618	Lophostemon suaveolens	Swamp Box	400		400	17.0	8.0	4.8	2.3	Regular	-	-	-	-	-	-	Typical	-	-	-	-	Typical	-	-	-	-	-	-	
619	Corymbia citriodora	Spotted Gum	210		210	17.0	7.0	2.5	1.7	Regular	-	-	-	-	-	-	Typical	-	-	-	-	Typical	-	-	-	-	-	-	
620	Corymbia citriodora	Spotted Gum	200		200	16.0	4.0	2.4	1.7	Regular	-	-	-	-	-	-	Typical	-	-	-	-	Typical	-	-	-	-	-	-	
621	Corymbia citriodora	Spotted Gum	220		220	17.0	5.0	2.6	1.8	Regular	-	-	-	-	-	-	Typical	-	-	-	-	Typical	-	-	-	-	-	-	
622	Corymbia citriodora	Spotted Gum	230		230	19.0	6.0	2.8	1.8	Regular	-	-	-	-	-	-	Typical	-	-	-	-	Typical	-	-	-	-	-	-	
623	Corymbia citriodora	Spotted Gum	1400		1400	33.0	14.0	15.0	3.8	Regular	-	-	Thinning	Die-back	-	-	Poor	-	-	Trunk Dmg.	-	Poor	-	-	Large	Small	Termites	High	
624	Corymbia citriodora	Spotted Gum	640		640	32.0	14.0	7.7	2.7	Regular	-	-	-	-	-	-	Typical	-	-	-	-	Typical	-	-	-	-	-	-	
625	Lophostemon suaveolens	Swamp Box	330		330	14.0	7.0	4.0	2.1	Regular	-	-	-	-	-	-	Typical	-	-	-	-	Typical	-	-	-	-	-	-	
626	Angophora subvelutina	Broadleaf Apple	290		290	15.0	7.0	3.5	2.0	Regular	-	-	-	-	-	-	Typical	-	-	-	-	Typical	-	-	-	-	-	-	
627	Acacia disparrima	Hickory Wattle	230		230	10.0	6.0	2.8	1.8	Regular	-	-	-	-	-	-	Typical	-	-	-	-	Typical	-	-	-	-	-	-	
628	Melaleuca viminalis	Weeping Bottlebrush	250		250	9.0	8.0	3.0	1.8	Regular	-	-	-	-	-	-	Typical	-	-	-	-	Typical	-	-	-	-	-	-	
629	Melaleuca viminalis	Weeping Bottlebrush	260		260	9.0	8.0	3.1	1.9	Regular	-	-	-	-	-	-	Typical	-	-	-	-	Typical	-	-	-	-	-	-	
630	Melaleuca viminalis	Weeping Bottlebrush	200		200	8.0	8.0	2.4	1.7	Regular	-	-	-	-	-	-	Typical	-	-	-	-	Typical	-	-	-	-	-	-	
631	Alphitonia excelsa	Red Ash	300		300	15.0	7.0	3.6	2.0	Regular	-	-	-	-	-	-	Typical	-	-	-	-	Typical	-	-	-	-	-	-	
632	Angophora subvelutina	Broadleaf Apple	570		570	21.0	12.0	6.8	2.6	Regular	-	-	-	-	-	-	Typical	-	-	-	-	Typical	-	-	-	-	-	-	
633	Lophostemon suaveolens	Swamp Box	300		300	14.0	8.0	3.6	2.0	Regular	-	-	-	-	-	-	Typical	-	-	-	-	Typical	-	-	-	-	-	-	
634	Lophostemon suaveolens	Swamp Box	520	300	600	19.0	11.0	7.2	2.7	Regular	-	-	-	-	-	-	Typical	-	-	-	-	Typical	-	-	-	-	-	-	
635	Alphitonia excelsa	Red Ash	370		370	17.0	9.0	4.4	2.2	Regular	-	-	-	-	-	-	Typical	-	-	-	-	Typical	-	-	-	-	-	-	
636	Lophostemon suaveolens	Swamp Box	370		370	22.0	8.0	4.4	2.2	Regular	-	-	-	-	-	-	Typical	-	-	-	-	Typical	-	-	-	-	-	-	
637	Lophostemon suaveolens	Swamp Box	430		430	18.0	7.0	5.2	2.3	Regular	-	-	-	-	-	-	Typical	-	-	-	-	Typical	-	-	-	-	-	-	
638	Lophostemon suaveolens	Swamp Box	360		360	13.0	7.0	4.3	2.2	Regular	-	-	-	-	-	-	Typical	-	-	-	-	Typical	-	-	-	-	-	-	
639	Melaleuca bracteata		200		200	14.0	5.0	2.4	1.7	Regular	-	-	-	-	-	-	Typical	-	-	-	-	Typical	-	-	-	-	-	-	
640	Lophostemon suaveolens	Swamp Box	530		530	14.0	8.0	6.4	2.5	Regular	-	-	-	-	-	-	Typical	-	-	Trunk Dmg.	-	Typical	-	-	-	-	-	-	
641	Lophostemon suaveolens	Swamp Box	250		250	8.0	1.0	3.0	1.8	Regular	-	-	-	-	-	Lopped	Typical	-	Introduced	-	-	Typical	-	-	-	-	-	-	
642	Eucalyptus tereticornis	Forest Red Gum	420		420	25.0	7.0	5.0	2.3	Regular	-	-	-	-	-	-	Typical	-	-	-	-	Typical	-	-	-	-	-	-	
643	Angophora subvelutina	Broadleaf Apple	250		250	13.0	7.0	3.0	1.8	Regular	-	-	-	-	-	-	Typical	-	-	-	-	Typical	-	-	-	-	-	-	
644	Eucalyptus tereticornis	Forest Red Gum	560		560	27.0	9.0	6.7	2.6	Regular	-	-	-	-	-	-	Typical	-	-	-	-	Typical	-	-	-	-	-	-	

Specimen Details										Canopy Condition Details							Trunk Condition Details					Fauna Details and Habitat Value								
Tree ID	Botanical Name	Common Name	Trunk DBH (mm)	Additional Trunks DBH (mm)	Total DBH (mm) [AS 4970-2009]	Height (m)	Spread (m)	Tree Protection Zone (m)	Structural Root Zone (m)	Canopy Form	Spreading	Seeding	Thinning	Die-Back	Epicormic Growth	Lopped	Canopy Health	Leaning	Vines	Trunk Damage	Fire Damage	Trunk Health	Scats	Scratches	Hollows	Nest	Termites	Habitat Value	Additional Notes	
645	<i>Eucalyptus tereticornis</i>	Forest Red Gum	390		390	22.0	8.0	4.7	2.2	Regular	-	-	-	-	-	-	Typical	-	-	-	-	Typical	-	-	-	-	-	-		
646	<i>Angophora subvelutina</i>	Broadleaf Apple	340		340	16.0	9.0	4.1	2.1	Regular	-	-	-	-	-	-	Typical	-	-	-	-	Typical	-	-	-	-	-	-		
647	<i>Eucalyptus tereticornis</i>	Forest Red Gum	620		620	30.0	14.0	7.4	2.7	Regular	-	-	-	-	-	-	Typical	-	-	-	-	Typical	-	-	-	-	-	-		
648	<i>Eucalyptus tereticornis</i>	Forest Red Gum	420		420	29.0	12.0	5.0	2.3	Regular	-	-	-	-	-	-	Typical	-	-	-	-	Typical	-	-	-	-	-	-		
649	<i>Eucalyptus tereticornis</i>	Forest Red Gum	260		260	19.0	5.0	3.1	1.9	Regular	-	-	Thinning	Die-back	-	-	Poor	-	-	-	-	Typical	-	-	-	-	-	-		
650	<i>Lophostemon suaveolens</i>	Swamp Box	200		200	14.0	6.0	2.4	1.7	Regular	-	-	-	-	-	-	Typical	-	-	-	-	Typical	-	-	-	-	-	-		
651	<i>Eucalyptus tereticornis</i>	Forest Red Gum	460		460	27.0	9.0	5.5	2.4	Regular	-	-	-	-	-	-	Typical	-	-	-	-	Typical	-	-	-	-	-	-		
652	<i>Eucalyptus tereticornis</i>	Forest Red Gum	370		370	23.0	8.0	4.4	2.2	Regular	-	-	-	-	-	-	Typical	-	-	-	-	Typical	-	-	-	-	-	-		
653	<i>Lophostemon suaveolens</i>	Swamp Box	290		290	16.0	7.0	3.5	2.0	Regular	-	-	-	-	-	-	Typical	-	-	-	-	Typical	-	-	-	-	-	-		
654	<i>Lophostemon suaveolens</i>	Swamp Box	230		230	16.0	6.0	2.8	1.8	Regular	-	-	-	-	-	-	Typical	-	-	-	-	Typical	-	-	-	-	-	-		
655	<i>Eucalyptus crebra</i>	Narrow-leaved Ironbark	280		280	24.0	6.0	3.4	1.9	Regular	-	-	Thinning	Die-back	-	-	Poor	-	-	-	-	Typical	-	-	-	-	-	-		
656	<i>Acacia disparrima</i>	Hickory Wattle	350	220	413	16.0	9.0	5.0	2.3	Regular	-	-	-	-	-	-	Typical	-	-	-	-	Typical	-	-	-	-	-	-		
657	<i>Acacia disparrima</i>	Hickory Wattle	240		240	16.0	7.0	2.9	1.8	Regular	-	-	-	-	-	-	Typical	-	-	-	-	Typical	-	-	-	-	-	-		
658	<i>Acacia disparrima</i>	Hickory Wattle	240		240	11.0	9.0	2.9	1.8	Regular	-	-	-	-	-	-	Typical	Major	-	-	-	-	Typical	-	-	-	-	-	-	
659	<i>Corymbia citriodora</i>	Spotted Gum	200		200	17.0	2.0	2.4	1.7	Regular	-	-	-	-	-	-	Typical	-	-	-	-	Typical	-	-	-	-	-	-		
660	<i>Lophostemon suaveolens</i>	Swamp Box	330		330	14.0	7.0	4.0	2.1	Regular	-	-	-	-	-	-	Typical	-	-	-	-	Typical	-	-	-	-	-	-		
661	<i>Corymbia citriodora</i>	Spotted Gum	220		220	18.0	5.0	2.6	1.8	Regular	-	-	-	-	-	-	Typical	-	-	-	-	Typical	-	-	-	-	-	-		
662	<i>Lophostemon suaveolens</i>	Swamp Box	280		280	12.0	4.0	3.4	1.9	Regular	-	-	-	-	-	-	Typical	-	-	-	-	Typical	-	-	-	-	-	-		
663	<i>Alphitonia excelsa</i>	Red Ash	250		250	12.0	4.0	3.0	1.8	Regular	-	-	-	-	-	-	Typical	-	-	-	-	Typical	-	-	-	-	-	-		
664	<i>Corymbia citriodora</i>	Spotted Gum	210		210	17.0	8.0	2.5	1.7	Regular	-	-	-	-	-	-	Typical	-	-	-	-	Typical	-	-	-	-	-	-		
665	<i>Corymbia citriodora</i>	Spotted Gum	380		380	25.0	14.0	4.6	2.2	Regular	-	-	-	-	-	-	Typical	-	-	-	-	Typical	-	-	-	-	-	-		
666	<i>Alphitonia excelsa</i>	Red Ash	210		210	11.0	5.0	2.5	1.7	Regular	-	-	-	-	-	-	Typical	-	-	-	-	Typical	-	-	-	-	-	-		
667	<i>Lophostemon suaveolens</i>	Swamp Box	200		200	10.0	3.0	2.4	1.7	Regular	-	-	-	-	-	-	Typical	-	-	-	-	Typical	-	-	-	-	-	-		
668	<i>Alphitonia excelsa</i>	Red Ash	210		210	10.0	8.0	2.5	1.7	Regular	-	-	-	-	-	-	Typical	Major	-	-	-	-	Typical	-	-	-	-	-	-	
669	<i>Corymbia tessellaris</i>	Moreton Bay Ash	260		260	17.0	3.0	3.1	1.9	Regular	-	-	-	-	-	-	Typical	-	-	-	-	Typical	-	-	-	-	-	-		
670	<i>Lophostemon suaveolens</i>	Swamp Box	230		230	12.0	4.0	2.8	1.8	Regular	-	-	-	-	-	-	Typical	-	-	-	-	Typical	-	-	-	-	-	-		
671	<i>Lophostemon suaveolens</i>	Swamp Box	230		230	12.0	4.0	2.8	1.8	Regular	-	-	-	-	-	-	Typical	-	-	-	-	Typical	-	-	-	-	-	-		
672	<i>Corymbia citriodora</i>	Spotted Gum	230		230	17.0	3.0	2.8	1.8	Regular	-	-	Thinning	Die-back	-	-	Typical	-	-	-	-	Typical	-	-	-	-	-	-		
673	<i>Lophostemon suaveolens</i>	Swamp Box	200		200	13.0	4.0	2.4	1.7	Regular	-	-	-	-	-	-	Typical	-	-	-	-	Typical	-	-	-	-	-	-		
674	<i>Lophostemon suaveolens</i>	Swamp Box	230		230	12.0	5.0	2.8	1.8	Regular	-	-	-	-	-	-	Typical	-	-	-	-	Typical	-	-	-	-	-	-		
675	<i>Eucalyptus moluccana</i>	Gum Topped Box	220		220	19.0	5.0	2.6	1.8	Regular	-	-	-	-	-	-	Typical	-	-	-	-	Typical	-	-	-	-	-	-		
676	<i>Corymbia citriodora</i>	Spotted Gum	200		200	17.0	4.0	2.4	1.7	Regular	-	-	-	-	-	-	Typical	-	-	-	-	Typical	-	-	-	-	-	-		
677	<i>Corymbia citriodora</i>	Spotted Gum	280	220, 190	404	16.0	7.0	4.8	2.3	Regular	-	-	-	-	-	-	Typical	-	-	-	-	Typical	-	-	-	-	-	-		
678	<i>Corymbia citriodora</i>	Spotted Gum	300		300	17.0	5.0	3.6	2.0	One-sided	-	-	-	-	-	-	Typical	-	-	-	-	Typical	-	-	-	-	-	-		
679	<i>Corymbia citriodora</i>	Spotted Gum	230		230	19.0	3.0	2.8	1.8	Regular	-	-	Thinning	Die-back	-	-	Typical	-	-	-	-	Typical	-	-	-	-	-	-		
680	<i>Corymbia citriodora</i>	Spotted Gum	320		320	19.0	2.0	3.8	2.1	Regular	-	-	-	-	-	Lopped	Typical	-	-	-	-	Typical	-	-	-	-	-	-		
681	<i>Lophostemon suaveolens</i>	Swamp Box	310		310	16.0	5.0	3.7	2.0	Regular	-	-	-	-	-	-	Typical	-	-	-	-	Typical	-	-	-	-	-	-		
682	<i>Corymbia citriodora</i>	Spotted Gum	320		320	24.0	5.0	3.8	2.1	Regular	-	-	-	-	-	-	Typical	-	-	-	-	Typical	-	-	-	-	-	-		
683	<i>Eucalyptus crebra</i>	Narrow-leaved Ironbark	310		310	15.0	3.0	3.7	2.0	Regular	-	-	-	-	-	-	Typical	-	-	-	-	Typical	-	-	-	-	-	-		
684	<i>Corymbia citriodora</i>	Spotted Gum	40		40	26.0	5.0	2.0	0.9	Regular	-	-	Thinning	-	-	-	Typical	-	-	-	-	Typical	-	-	-	-	-	-		
685	<i>Alphitonia excelsa</i>	Red Ash	210		210	13.0	5.0	2.5	1.7	Regular	-	-	-	-	-	-	Typical	-	-	-	-	Typical	-	-	-	-	-	-		
686	<i>Lophostemon suaveolens</i>	Swamp Box	200		200	11.0	3.0	2.4	1.7	One-sided	-	-	-	-	-	-	Typical	-	-	-	-	Typical	-	-	-	-	-	-		
687	<i>Corymbia citriodora</i>	Spotted Gum	440		440	26.0	8.0	5.3	2.3	Regular	-	-	-	-	-	-	Typical	-	-	-	-	Typical	-	-	-	-	-	-		
688	<i>Corymbia citriodora</i>	Spotted Gum	430		430	28.0	8.0	5.2	2.3	Regular	-	-	Thinning	Die-back	-	-	Poor	-	-	-	-	Typical	-	-	-	-	-	-		
689	<i>Corymbia citriodora</i>	Spotted Gum	200		200	19.0	4.0	2.4	1.7	Regular	-	-	-	-	-	-	Typical	-	-	-	-	Typical	-	-	-	-	-	-		
690	<i>Lophostemon suaveolens</i>	Swamp Box	260		260	13.0	5.0	3.1	1.9	Regular	-	-	-	-	-	-	Typical	-	-	-	-	Typical	-	-	-	-	-	-		

Specimen Details										Canopy Condition Details								Trunk Condition Details					Fauna Details and Habitat Value						
Tree ID	Botanical Name	Common Name	Trunk DBH (mm)	Additional Trunks DBH (mm)	Total DBH (mm) [AS 4970-2009]	Height (m)	Spread (m)	Tree Protection Zone (m)	Structural Root Zone (m)	Canopy Form	Spreading	Seeding	Thinning	Die-Back	Epicormic Growth	Lopped	Canopy Health	Leaning	Vines	Trunk Damage	Fire Damage	Trunk Health	Scats	Scratches	Hollows	Nest	Termites	Habitat Value	Additional Notes
691	<i>Eucalyptus tereticornis</i>	Forest Red Gum	470		470	26.0	8.0	5.6	2.4	Regular	-	-	-	-	-	-	Typical	-	-	-	-	Typical	-	-	-	-	-	-	
692	<i>Corymbia intermedia</i>	Pink Bloodwood	260		260	18.0	4.0	3.1	1.9	Regular	-	-	-	Die-back	-	-	Typical	-	-	-	-	Typical	-	-	-	-	-	-	
693	<i>Lophostemon suaveolens</i>	Swamp Box	230	200	305	13.0	7.0	3.7	2.0	Regular	-	-	-	-	-	-	Typical	Minor	-	-	-	Typical	-	-	-	-	-	-	
694	<i>Alphitonia excelsa</i>	Red Ash	230		230	13.0	6.0	2.8	1.8	Regular	-	-	-	-	-	-	Typical	-	-	-	-	Typical	-	-	-	-	-	-	
695	<i>Eucalyptus tereticornis</i>	Forest Red Gum	270		270	16.0	9.0	3.2	1.9	Regular	-	-	Thinning	-	-	-	Poor	Major	-	-	-	Poor	-	-	-	-	-	-	
696	<i>Lophostemon suaveolens</i>	Swamp Box	250	190	314	13.0	6.0	3.8	2.0	Regular	-	-	-	-	-	-	Typical	-	-	-	-	Typical	-	-	-	-	-	-	
697	<i>Corymbia citriodora</i>	Spotted Gum	280		280	25.0	7.0	3.4	1.9	Regular	-	-	-	-	-	-	Typical	-	-	-	-	Typical	-	-	-	-	-	-	
698	<i>Lophostemon suaveolens</i>	Swamp Box	240		240	13.0	6.0	2.9	1.8	Regular	-	-	-	-	-	-	Typical	-	-	-	-	Typical	-	-	-	-	-	-	
699	<i>Corymbia citriodora</i>	Spotted Gum	240		240	19.0	6.0	2.9	1.8	Regular	-	-	-	-	-	-	Typical	-	-	Trunk Dmg.	-	Poor	-	-	-	-	-	-	
700	<i>Lophostemon suaveolens</i>	Swamp Box	280		280	13.0	6.0	3.4	1.9	Regular	-	-	-	-	-	-	Typical	-	-	-	-	Typical	-	-	-	-	-	-	
701	<i>Corymbia citriodora</i>	Spotted Gum	400		400	28.0	12.0	4.8	2.3	Regular	-	-	-	-	-	-	Typical	-	-	-	-	Typical	-	-	-	-	-	-	
702	<i>Lophostemon suaveolens</i>	Swamp Box	210		210	14.0	5.0	2.5	1.7	Regular	-	-	-	-	-	-	Typical	-	-	-	-	Typical	-	-	-	-	-	-	
703	<i>Corymbia citriodora</i>	Spotted Gum	240		240	18.0	4.0	2.9	1.8	One-sided	-	-	-	Die-back	-	-	Typical	-	-	-	-	Typical	-	-	-	-	-	-	
704	<i>Lophostemon suaveolens</i>	Swamp Box	220		220	13.0	5.0	2.6	1.8	Regular	-	-	-	-	-	-	Typical	-	-	-	-	Typical	-	-	-	-	-	-	
705	<i>Corymbia citriodora</i>	Spotted Gum	250		250	21.0	6.0	3.0	1.8	Regular	-	-	-	-	-	-	Typical	-	-	-	-	Typical	-	-	-	-	-	-	
706	<i>Corymbia citriodora</i>	Spotted Gum	340		340	23.0	9.0	4.1	2.1	Regular	-	-	-	-	-	-	Typical	-	-	-	-	Typical	-	-	-	-	-	-	
707	<i>Corymbia tessellaris</i>	Moreton Bay Ash	230		230	18.0	5.0	2.8	1.8	Regular	-	-	-	-	-	-	Typical	-	-	-	-	Typical	-	-	-	-	-	-	
708	<i>Eucalyptus siderophloia</i>	Grey Ironbark	320		320	21.0	8.0	3.8	2.1	Regular	-	-	-	-	-	-	Typical	-	-	-	-	Typical	-	-	-	-	-	-	
709	<i>Corymbia citriodora</i>	Spotted Gum	400		400	23.0	5.0	4.8	2.3	Regular	-	-	-	-	-	-	Typical	-	-	-	-	Typical	-	-	-	-	-	-	
710	<i>Corymbia citriodora</i>	Spotted Gum	330		330	26.0	9.0	4.0	2.1	Regular	-	-	-	-	-	-	Typical	-	-	-	-	Typical	-	-	-	-	-	-	
711	<i>Corymbia citriodora</i>	Spotted Gum	630		630	36.0	14.0	7.6	2.7	Regular	-	-	-	-	-	-	Typical	-	-	-	-	Typical	-	-	-	-	-	-	
712	<i>Eucalyptus moluccana</i>	Gum Topped Box	520		520	26.0	12.0	6.2	2.5	Regular	-	-	-	-	-	-	Typical	-	-	Trunk Dmg.	-	Typical	-	-	-	Small	Termites	-	
713	<i>Eucalyptus moluccana</i>	Gum Topped Box	390		390	27.0	8.0	4.7	2.2	Regular	-	-	-	-	-	-	Typical	-	-	-	-	Typical	-	-	-	-	-	-	
714	<i>Eucalyptus moluccana</i>	Gum Topped Box	310		310	19.0	6.0	3.7	2.0	Regular	-	-	-	-	-	-	Typical	-	-	Trunk Dmg.	-	Typical	-	-	-	-	-	-	
715	<i>Eucalyptus moluccana</i>	Gum Topped Box	280		280	18.0	6.0	3.4	1.9	Regular	-	-	-	-	-	-	Typical	-	-	Trunk Dmg.	-	Typical	-	-	-	-	-	-	
716	<i>Corymbia citriodora</i>	Spotted Gum	290		290	21.0	6.0	3.5	2.0	Regular	-	-	Thinning	-	-	-	Typical	-	-	-	-	Typical	-	-	-	-	-	-	
717	<i>Eucalyptus moluccana</i>	Gum Topped Box	500		500	33.0	14.0	6.0	2.5	Regular	-	-	-	-	-	-	Typical	-	-	Trunk Dmg.	-	Typical	-	-	-	-	Termites	-	
718	<i>Eucalyptus siderophloia</i>	Grey Ironbark	380		380	17.0	7.0	4.6	2.2	Regular	-	-	Thinning	Die-back	-	-	Typical	-	-	-	-	Typical	-	-	-	-	-	-	
719	<i>Eucalyptus siderophloia</i>	Grey Ironbark	220		220	13.0	3.0	2.6	1.8	Regular	-	-	-	-	-	-	Typical	-	-	-	-	Typical	-	-	-	-	-	-	
720	<i>Lophostemon suaveolens</i>	Swamp Box	210	60, 70	229	7.0	4.0	2.8	1.8	Regular	-	-	-	-	-	-	Typical	-	-	-	-	Typical	-	-	-	-	-	-	
721	<i>Corymbia citriodora</i>	Spotted Gum	270		270	21.0	8.0	3.2	1.9	Regular	-	-	-	-	-	-	Typical	-	-	-	-	Typical	-	-	-	-	-	-	
722	<i>Corymbia tessellaris</i>	Moreton Bay Ash	180	120	216	21.0	3.0	2.6	1.7	Regular	-	-	-	-	-	-	Typical	-	-	-	-	Typical	-	-	-	-	-	-	
723	<i>Lophostemon suaveolens</i>	Swamp Box	220	170	278	9.0	4.0	3.3	1.9	Regular	-	-	-	-	-	-	Typical	-	-	-	-	Typical	-	-	-	-	-	-	
724	<i>Corymbia citriodora</i>	Spotted Gum	230		230	22.0	7.0	2.8	1.8	Regular	-	-	-	-	-	-	Typical	-	-	-	-	Typical	-	-	-	-	-	-	
725	<i>Lophostemon suaveolens</i>	Swamp Box	300	280	410	10.0	6.0	4.9	2.3	Regular	-	-	-	-	-	-	Typical	-	-	-	-	Typical	-	-	-	-	-	-	
726	<i>Eucalyptus siderophloia</i>	Grey Ironbark	420		420	22.0	8.0	5.0	2.3	Regular	-	-	Thinning	Die-back	-	-	Typical	-	-	-	-	Typical	-	-	-	-	-	-	
727	<i>Corymbia citriodora</i>	Spotted Gum	250		250	19.0	3.0	3.0	1.8	Regular	-	-	-	-	-	-	Typical	-	-	-	-	Typical	-	-	-	-	-	-	
728	<i>Lophostemon suaveolens</i>	Swamp Box	530		530	16.0	8.0	6.4	2.5	Regular	-	-	-	-	-	-	Typical	-	-	-	-	Typical	-	-	-	-	-	-	
729	<i>Lophostemon suaveolens</i>	Swamp Box	620		620	18.0	10.0	7.4	2.7	Regular	-	-	-	-	-	-	Typical	-	-	-	-	Typical	-	-	-	-	-	-	
730	<i>Lophostemon suaveolens</i>	Swamp Box	330		330	9.0	3.0	4.0	2.1	Regular	-	-	-	-	-	-	Typical	-	-	-	-	Typical	-	-	-	-	-	-	
731	<i>Corymbia citriodora</i>	Spotted Gum	240		240	18.0	4.0	2.9	1.8	Regular	-	-	-	-	-	-	Typical	-	-	-	-	Typical	-	-	-	-	-	-	
732	<i>Lophostemon suaveolens</i>	Swamp Box	210		210	7.0	5.0	2.5	1.7	Regular	-	-	-	-	-	-	Typical	-	-	-	-	Typical	-	-	-	-	-	-	
733	<i>Acacia concurrens</i>	Black Wattle	220	180	284	7.0	7.0	3.4	2.0	Regular	-	-	-	-	-	-	Typical	-	-	-	-	Typical	-	-	-	-	-	-	
734	<i>Corymbia citriodora</i>	Spotted Gum	250		250	22.0	6.0	3.0	1.8	Regular	-	-	-	-	-	-	Typical	-	-	-	-	Typical	-	-	-	-	-	-	
735	<i>Corymbia tessellaris</i>	Moreton Bay Ash	340		340	21.0	10.0	4.1	2.1	Regular	-	-	-	-	-	-	Typical	-	-	-	-	Typical	-	-	-	-	-	-	
736	<i>Corymbia intermedia</i>	Pink Bloodwood	210		210	10.0	2.0	2.5	1.7	Regular	-	-	-	-	-	-	Typical	-	-	-	-	Typical	-	-	-	-	-	-	

Specimen Details										Canopy Condition Details								Trunk Condition Details					Fauna Details and Habitat Value							
Tree ID	Botanical Name	Common Name	Trunk DBH (mm)	Additional Trunks DBH (mm)	Total DBH (mm) [AS 4970-2009]	Height (m)	Spread (m)	Tree Protection Zone (m)	Structural Root Zone (m)	Canopy Form	Spreading	Seeding	Thinning	Die-Back	Epicormic Growth	Lopped	Canopy Health	Leaning	Vines	Trunk Damage	Fire Damage	Trunk Health	Scats	Scratches	Hollows	Nest	Termites	Habitat Value	Additional Notes	
737	<i>Petalostigma pubescens</i>	Quinine Bush	240		240	6.0	6.0	2.9	1.8	Regular	-	-	-	-	-	-	Typical	-	-	-	-	Typical	-	-	-	-	-	-		
738	<i>Corymbia citriodora</i>	Spotted Gum	210		210	14.0	2.0	2.5	1.7	Regular	-	-	-	-	-	-	Typical	-	-	-	-	Typical	-	-	-	-	-	-		
739	<i>Petalostigma pubescens</i>	Quinine Bush	240	240	339	7.0	8.0	4.1	2.1	Regular	-	-	-	-	-	-	Typical	-	-	-	-	Typical	-	-	-	-	-	-		
740	<i>Corymbia tessellaris</i>	Moreton Bay Ash	320		320	20.0	5.0	3.8	2.1	Regular	-	-	-	-	-	-	Typical	-	-	-	-	Typical	-	-	-	-	-	-		
741	<i>Petalostigma pubescens</i>	Quinine Bush	170	150, 200, 110	322	5.0	7.0	3.9	2.1	Regular	-	-	-	-	-	-	Typical	-	-	-	-	Typical	-	-	-	-	-	-		
742	<i>Petalostigma pubescens</i>	Quinine Bush	150	100	180	5.0	4.0	2.2	1.6	Regular	-	-	-	-	-	-	Typical	-	-	-	-	Typical	-	-	-	-	-	-		
743	<i>Corymbia intermedia</i>	Pink Bloodwood	230		230	10.0	2.0	2.8	1.8	Regular	-	-	-	-	-	-	Typical	-	-	-	-	Typical	-	-	-	-	-	-		
744	<i>Eucalyptus siderophloia</i>	Grey Ironbark	230		230	22.0	6.0	2.8	1.8	Regular	-	-	-	-	-	-	Typical	-	-	-	-	Typical	-	-	-	-	-	-		
745	<i>Eucalyptus tereticornis</i>	Forest Red Gum	230		230	14.0	3.0	2.8	1.8	Regular	-	-	-	-	-	-	Typical	-	-	-	-	Typical	-	-	-	-	-	-		
746	<i>Corymbia intermedia</i>	Pink Bloodwood	210		210	12.0	2.0	2.5	1.7	Regular	-	-	-	-	-	-	Typical	-	-	-	-	Typical	-	-	-	-	-	-		
747	<i>Corymbia intermedia</i>	Pink Bloodwood	300		300	9.0	3.0	3.6	2.0	Regular	-	-	Thinning	Die-back	-	-	Poor	-	-	-	-	Typical	-	-	-	-	-	-		
748	<i>Lophostemon suaveolens</i>	Swamp Box	220		220	5.0	1.0	2.6	1.8	Regular	-	-	-	Die-back	Epicormic	-	Poor	-	-	-	-	Typical	-	-	-	-	-	-		
749	<i>Lophostemon suaveolens</i>	Swamp Box	290		290	9.0	5.0	3.5	2.0	Regular	-	-	-	-	-	-	Typical	-	-	-	-	Typical	-	-	-	-	-	-		
750	<i>Lophostemon suaveolens</i>	Swamp Box	230		230	8.0	2.0	2.8	1.8	Regular	-	-	-	-	-	-	Typical	-	-	-	-	Typical	-	-	-	-	-	-		
751	<i>Lophostemon suaveolens</i>	Swamp Box	210		210	16.0	3.0	2.5	1.7	Regular	-	-	-	-	-	-	Typical	-	-	-	-	Typical	-	-	-	-	-	-		
752	<i>Lophostemon suaveolens</i>	Swamp Box	230		230	12.0	3.0	2.8	1.8	Regular	-	-	-	-	-	-	Typical	-	-	-	-	Typical	-	-	-	-	-	-		
753	<i>Lophostemon suaveolens</i>	Swamp Box	210		210	12.0	2.0	2.5	1.7	Regular	-	-	-	-	-	-	Typical	-	-	-	-	Typical	-	-	-	-	-	-		
754	<i>Lophostemon suaveolens</i>	Swamp Box	210		210	8.0	2.0	2.5	1.7	Regular	-	-	-	-	-	-	Typical	-	-	-	-	Typical	-	-	-	-	-	-		
755	<i>Lophostemon suaveolens</i>	Swamp Box	260		260	8.0	3.0	3.1	1.9	Regular	-	-	-	-	-	-	Typical	-	-	-	-	Typical	-	-	-	-	-	-		
756	<i>Corymbia tessellaris</i>	Moreton Bay Ash	200		200	18.0	6.0	2.4	1.7	Regular	-	-	-	-	-	-	Typical	-	-	-	-	Typical	-	-	-	-	-	-		
757	<i>Lophostemon suaveolens</i>	Swamp Box	210		210	10.0	3.0	2.5	1.7	Regular	-	-	-	-	-	-	Typical	-	-	-	-	Typical	-	-	-	-	-	-		
758	<i>Lophostemon suaveolens</i>	Swamp Box	210		210	8.0	2.0	2.5	1.7	Regular	-	-	-	-	-	-	Typical	-	-	-	-	Typical	-	-	-	-	-	-		
759	<i>Lophostemon suaveolens</i>	Swamp Box	210		210	11.0	2.0	2.5	1.7	Regular	-	-	-	-	-	-	Typical	-	-	-	-	Typical	-	-	-	-	-	-		
760	<i>Lophostemon suaveolens</i>	Swamp Box	210		210	10.0	3.0	2.5	1.7	Regular	-	-	-	-	-	-	Typical	-	-	-	-	Typical	-	-	-	-	-	-		
761	<i>Lophostemon suaveolens</i>	Swamp Box	210		210	12.0	3.0	2.5	1.7	Regular	-	-	-	-	-	-	Typical	-	-	-	-	Typical	-	-	-	-	-	-		
762	<i>Lophostemon suaveolens</i>	Swamp Box	220		220	11.0	3.0	2.6	1.8	Regular	-	-	-	-	-	-	Typical	-	-	-	-	Typical	-	-	-	-	-	-		
763	<i>Corymbia intermedia</i>	Pink Bloodwood	310	100	326	20.0	5.0	3.9	2.1	Regular	-	-	-	-	-	-	Typical	-	-	-	-	Typical	-	-	-	-	-	-		
764	<i>Eucalyptus tereticornis</i>	Forest Red Gum	480		480	22.0	11.0	5.8	2.4	Regular	-	-	-	-	-	-	Typical	-	-	-	-	Typical	-	-	-	-	-	-		
765	<i>Corymbia intermedia</i>	Pink Bloodwood	280		280	12.0	4.0	3.4	1.9	Regular	-	-	-	-	-	-	Typical	-	-	-	-	Typical	-	-	-	-	-	-		
766	<i>Corymbia intermedia</i>	Pink Bloodwood	520		520	17.0	5.0	6.2	2.5	Regular	-	-	Thinning	Die-back	-	-	Typical	-	-	-	-	Typical	-	-	-	-	-	-		
767	<i>Corymbia tessellaris</i>	Moreton Bay Ash	280		280	25.0	8.0	3.4	1.9	Regular	-	-	-	-	-	-	Typical	-	-	-	-	Typical	-	-	-	-	-	-		
768	<i>Angophora subvelutina</i>	Broadleaf Apple	400		400	15.0	9.0	4.8	2.3	Regular	-	-	-	-	-	-	Typical	-	-	-	-	Typical	-	-	-	-	-	-		
769	<i>Angophora subvelutina</i>	Broadleaf Apple	500		500	19.0	11.0	6.0	2.5	Regular	-	-	-	-	-	-	Typical	-	-	-	-	Typical	-	-	-	-	-	-		
770	<i>Corymbia citriodora</i>	Spotted Gum	240		240	18.0	3.0	2.9	1.8	Regular	-	-	Thinning	Die-back	-	-	Poor	-	-	-	-	Typical	-	-	-	-	-	-		
771	<i>Corymbia citriodora</i>	Spotted Gum	330	540	633	28.0	12.0	7.6	2.7	Regular	-	-	-	-	-	-	Typical	-	-	-	-	Typical	-	-	-	-	-	-		
772	<i>Eucalyptus tereticornis</i>	Forest Red Gum	450		450	30.0	13.0	5.4	2.4	Regular	-	-	-	-	-	-	Typical	-	-	-	-	Typical	-	-	-	-	-	-		
773	<i>Corymbia citriodora</i>	Spotted Gum	200		200	16.0	2.0	2.4	1.7	Regular	-	-	-	-	-	-	Typical	-	-	-	-	Typical	-	-	-	-	-	-		
774	<i>Lophostemon suaveolens</i>	Swamp Box	220		220	8.0	2.0	2.6	1.8	Regular	-	-	-	-	-	-	Typical	-	-	-	-	Typical	-	-	-	-	-	-		
775	<i>Corymbia citriodora</i>	Spotted Gum	310		310	19.0	2.0	3.7	2.0	Regular	-	-	Thinning	Die-back	-	-	Typical	-	-	-	-	Typical	-	-	-	-	-	-		
776	<i>Corymbia citriodora</i>	Spotted Gum	210		210	25.0	6.0	2.5	1.7	Regular	-	-	-	-	-	-	Typical	-	-	-	-	Typical	-	-	-	-	-	-		
777	<i>Angophora subvelutina</i>	Broadleaf Apple	320		320	25.0	10.0	3.8	2.1	Regular	-	-	-	-	-	-	Typical	-	-	-	-	Typical	-	-	-	-	-	-		
778	<i>Angophora subvelutina</i>	Broadleaf Apple	300		300	21.0	9.0	3.6	2.0	Regular	-	-	-	-	-	-	Typical	-	-	-	-	Typical	-	-	-	-	-	-		
779	<i>Casuarina cunninghamiana</i>	River Sheoak	280		280	17.0	5.0	3.4	1.9	Regular	-	-	-	-	-	-	Typical	-	-	-	-	Typical	-	-	-	-	-	-		
780	<i>Casuarina cunninghamiana</i>	River Sheoak	280		280	14.0	5.0	3.4	1.9	Regular	-	-	-	-	-	-	Typical	-	-	-	-	Typical	-	-	-	-	-	-		
781	<i>Casuarina cunninghamiana</i>	River Sheoak	220		220	13.0	4.0	2.6	1.8	Regular	-	-	-	-	-	-	Typical	Major	-	-	-	-	Typical	-	-	-	-	-	-	
782	<i>Melaleuca viminalis</i>	Weeping Bottlebrush	200		200	8.0	5.0	2.4	1.7	Regular	-	-	-	-	-	-	Typical	-	-	-	-	Typical	-	-	-	-	-	-		

Specimen Details										Canopy Condition Details								Trunk Condition Details					Fauna Details and Habitat Value							
Tree ID	Botanical Name	Common Name	Trunk DBH (mm)	Additional Trunks DBH (mm)	Total DBH (mm) [AS 4970-2009]	Height (m)	Spread (m)	Tree Protection Zone (m)	Structural Root Zone (m)	Canopy Form	Spreading	Seeding	Thinning	Die-Back	Epicormic Growth	Lopped	Canopy Health	Leaning	Vines	Trunk Damage	Fire Damage	Trunk Health	Scats	Scratches	Hollows	Nest	Termites	Habitat Value	Additional Notes	
783	<i>Eucalyptus tereticornis</i>	Forest Red Gum	630		630	28.0	14.0	7.6	2.7	Regular	-	-	-	-	-	-	Typical	-	-	-	-	Typical	-	-	-	-	-	-		
784	<i>Eucalyptus tereticornis</i>	Forest Red Gum	610		610	29.0	11.0	7.3	2.7	Regular	-	-	-	-	-	-	Typical	-	-	-	-	Typical	-	-	-	-	-	-		
785	<i>Corymbia intermedia</i>	Pink Bloodwood	290		290	13.0	5.0	3.5	2.0	Regular	-	-	-	-	-	-	Typical	-	-	-	-	Typical	-	-	-	-	-	-		
786	<i>Eucalyptus tereticornis</i>	Forest Red Gum	220		220	16.0	2.0	2.6	1.8	Regular	-	-	-	-	-	-	Typical	-	-	-	-	Typical	-	-	-	-	-	-		
787	<i>Lophostemon suaveolens</i>	Swamp Box	270		270	15.0	4.0	3.2	1.9	Regular	-	-	-	-	-	-	Typical	-	-	-	-	Typical	-	-	-	-	-	-		
788	<i>Lophostemon suaveolens</i>	Swamp Box	220	220	311	10.0	5.0	3.7	2.0	Regular	-	-	-	-	-	-	Typical	-	-	-	-	Typical	-	-	-	-	-	-		
789	<i>Lophostemon suaveolens</i>	Swamp Box	280		280	7.0	3.0	3.4	1.9	Regular	-	-	-	-	-	-	Typical	-	-	-	-	Typical	-	-	-	-	-	-		
790	<i>Lophostemon suaveolens</i>	Swamp Box	290	150	326	14.0	3.0	3.9	2.1	Regular	-	-	-	-	-	-	Typical	-	-	-	-	Typical	-	-	-	-	-	-		
791	<i>Lophostemon suaveolens</i>	Swamp Box	240		240	11.0	2.0	2.9	1.8	Regular	-	-	-	-	-	-	Typical	-	-	-	-	Typical	-	-	-	-	-	-		
792	<i>Lophostemon suaveolens</i>	Swamp Box	220		220	15.0	2.0	2.6	1.8	Regular	-	-	-	-	-	-	Typical	-	-	-	-	Typical	-	-	-	-	-	-		
793	<i>Lophostemon suaveolens</i>	Swamp Box	290		290	7.0	4.0	3.5	2.0	Regular	-	-	-	-	-	-	Typical	-	-	-	-	Typical	-	-	-	-	-	-		
794	<i>Lophostemon suaveolens</i>	Swamp Box	230		230	7.0	2.0	2.8	1.8	Regular	-	-	-	-	-	-	Typical	-	-	-	-	Typical	-	-	-	-	-	-		
795	<i>Alphitonia excelsa</i>	Red Ash	330		330	16.0	5.0	4.0	2.1	Regular	-	-	-	-	-	-	Typical	-	-	-	-	Typical	-	-	-	-	-	-		
796	<i>Corymbia citriodora</i>	Spotted Gum	200		200	10.0	3.0	2.4	1.7	Regular	-	-	-	-	-	-	Typical	-	-	-	-	Typical	-	-	-	-	-	-		
797	<i>Acacia concurrens</i>	Black Wattle	200		200	3.0	3.0	2.4	1.7	Regular	-	-	-	-	-	-	Typical	-	-	-	-	Typical	-	-	-	-	-	-		
798	<i>Corymbia citriodora</i>	Spotted Gum	340		340	19.0	5.0	4.1	2.1	Regular	-	-	-	-	-	-	Typical	-	-	-	-	Typical	-	-	-	-	-	-		
799	<i>Eucalyptus tereticornis</i>	Forest Red Gum	350		350	20.0	5.0	4.2	2.1	Regular	-	-	-	-	-	-	Typical	-	-	-	-	Typical	-	-	-	-	-	-		
800	<i>Angophora subvelutina</i>	Broadleaf Apple	220		220	6.0	2.0	2.6	1.8	Regular	-	-	-	-	-	-	Typical	-	-	-	-	Typical	-	-	-	-	-	-		
801	<i>Eucalyptus tereticornis</i>	Forest Red Gum	690		690	28.0	12.0	8.3	2.8	Regular	-	-	-	-	-	-	Typical	-	-	-	-	Typical	-	-	-	-	-	-		
802	<i>Acacia concurrens</i>	Black Wattle	180	130, 100	244	7.0	6.0	2.9	1.8	Regular	-	-	-	-	-	-	Typical	-	-	-	-	Typical	-	-	-	-	-	-		
803	<i>Lophostemon suaveolens</i>	Swamp Box	200	140	244	7.0	3.0	2.9	1.8	Regular	-	-	-	-	-	-	Typical	-	-	-	-	Typical	-	-	-	-	-	-		
804	<i>Angophora subvelutina</i>	Broadleaf Apple	290		290	7.0	3.0	3.5	2.0	Regular	-	-	Thinning	Die-back	-	-	Typical	Major	-	-	-	-	Typical	-	-	-	-	-	-	
805	<i>Corymbia tessellaris</i>	Moreton Bay Ash	480		480	31.0	12.0	5.8	2.4	Regular	-	-	-	-	-	-	Typical	-	-	-	-	Typical	-	-	-	-	-	-		
806	<i>Lophostemon suaveolens</i>	Swamp Box	280		280	13.0	4.0	3.4	1.9	Regular	-	-	-	-	-	-	Typical	-	-	-	-	Typical	-	-	-	-	-	-		
807	<i>Lophostemon suaveolens</i>	Swamp Box	240		240	18.0	4.0	2.9	1.8	Regular	-	-	-	-	-	-	Typical	-	-	-	-	Typical	-	-	-	-	-	-		
808	<i>Casuarina cunninghamiana</i>	River Sheoak	300		300	15.0	4.0	3.6	2.0	Regular	-	-	-	-	-	-	Typical	-	-	-	-	Typical	-	-	-	-	-	-		
809	<i>Eucalyptus tereticornis</i>	Forest Red Gum	430		430	26.0	6.0	5.2	2.3	Regular	-	-	Thinning	-	-	-	Typical	-	-	-	-	Typical	-	-	-	-	-	-		
810	<i>Eucalyptus siderophloia</i>	Grey Ironbark	360		360	25.0	9.0	4.3	2.2	Regular	-	-	-	-	-	-	Typical	-	-	-	-	Typical	-	-	-	-	-	-		
811	<i>Eucalyptus siderophloia</i>	Grey Ironbark	440		440	31.0	12.0	5.3	2.3	Regular	-	-	-	-	-	-	Typical	-	-	Trunk Dmg.	-	Typical	-	-	-	-	-	-		
812	<i>Eucalyptus tereticornis</i>	Forest Red Gum	290		290	24.0	6.0	3.5	2.0	Regular	-	-	Thinning	-	-	-	Typical	-	-	-	-	Typical	-	-	-	-	-	-		
813	<i>Eucalyptus tereticornis</i>	Forest Red Gum	640		640	29.0	16.0	7.7	2.7	Regular	-	-	-	-	-	-	Typical	-	-	-	-	Typical	-	-	-	-	-	-		
814	<i>Eucalyptus tereticornis</i>	Forest Red Gum	250		250	16.0	5.0	3.0	1.8	Regular	-	-	Thinning	Die-back	-	-	Typical	-	-	-	-	Typical	-	-	-	-	-	-		
815	<i>Eucalyptus tereticornis</i>	Forest Red Gum	240		240	18.0	7.0	2.9	1.8	Regular	-	-	-	-	-	-	Typical	-	-	-	-	Typical	-	-	-	-	-	-		
816	<i>Eucalyptus tereticornis</i>	Forest Red Gum	560		560	30.0	16.0	6.7	2.6	Regular	-	-	Thinning	-	-	-	Typical	-	-	-	-	Typical	-	-	-	-	-	-		
817	<i>Eucalyptus tereticornis</i>	Forest Red Gum	280		280	25.0	5.0	3.4	1.9	Regular	-	-	Thinning	Die-back	-	-	Typical	-	-	-	-	Typical	-	-	-	-	-	-		
818	<i>Eucalyptus tereticornis</i>	Forest Red Gum	350		350	30.0	6.0	4.2	2.1	Regular	-	-	Thinning	Die-back	-	-	Typical	-	-	-	-	Typical	-	-	-	-	-	-		
819	<i>Corymbia intermedia</i>	Pink Bloodwood	270	260	375	18.0	5.0	4.5	2.2	Regular	-	-	Thinning	Die-back	-	-	Typical	-	-	-	-	Typical	-	-	-	-	-	-		
820	<i>Eucalyptus tereticornis</i>	Forest Red Gum	320		320	28.0	7.0	3.8	2.1	Regular	-	-	-	-	-	-	Typical	-	-	-	-	Typical	-	-	-	-	-	-		
821	<i>Lophostemon suaveolens</i>	Swamp Box	250		250	10.0	8.0	3.0	1.8	Regular	-	-	-	-	-	-	Typical	-	-	-	-	Typical	-	-	-	-	-	-		
822	<i>Corymbia citriodora</i>	Spotted Gum	470		470	30.0	4.0	5.6	2.4	Regular	-	-	Thinning	Die-back	-	-	Poor	-	-	Trunk Dmg.	-	Typical	-	-	-	-	-	-		
823	<i>Eucalyptus tereticornis</i>	Forest Red Gum	240		240	20.0	6.0	2.9	1.8	Regular	-	-	-	-	-	-	Typical	-	-	-	-	Typical	-	-	-	-	-	-		
824	<i>Lophostemon suaveolens</i>	Swamp Box	200		200	6.0	3.0	2.4	1.7	Regular	-	-	-	-	-	-	Typical	-	-	-	-	Typical	-	-	-	-	-	-		
825	<i>Corymbia citriodora</i>	Spotted Gum	250		250	23.0	6.0	3.0	1.8	Regular	-	-	-	-	-	-	Typical	-	-	-	-	Typical	-	-	-	-	-	-		
826	<i>Eucalyptus tereticornis</i>	Forest Red Gum	210		210	12.0	2.0	2.5	1.7	Regular	-	-	-	-	-	-	Typical	-	-	-	-	Typical	-	-	-	-	-	-		
827	<i>Lophostemon suaveolens</i>	Swamp Box	240		240	10.0	3.0	2.9	1.8	Regular	-	-	-	-	-	-	Typical	-	-	-	-	Typical	-	-	-	-	-	-		
828	<i>Corymbia intermedia</i>	Pink Bloodwood	210		210	15.0	2.0	2.5	1.7	Regular	-	-	Thinning	Die-back	-	-	Poor	-	-	-	-	Typical	-	-	-	-	-	-		

Specimen Details										Canopy Condition Details							Trunk Condition Details					Fauna Details and Habitat Value							
Tree ID	Botanical Name	Common Name	Trunk DBH (mm)	Additional Trunks DBH (mm)	Total DBH (mm) [AS 4970-2009]	Height (m)	Spread (m)	Tree Protection Zone (m)	Structural Root Zone (m)	Canopy Form	Spreading	Seeding	Thinning	Die-Back	Epicormic Growth	Lopped	Canopy Health	Leaning	Vines	Trunk Damage	Fire Damage	Trunk Health	Scats	Scratches	Hollows	Nest	Termites	Habitat Value	Additional Notes
829	<i>Lophostemon suaveolens</i>	Swamp Box	250		250	8.0	2.0	3.0	1.8	Regular	-	-	-	-	-	-	Typical	-	-	-	-	Typical	-	-	-	-	-	-	
830	<i>Corymbia intermedia</i>	Pink Bloodwood	310		310	22.0	3.0	3.7	2.0	Regular	-	-	Thinning	Die-back	-	-	Typical	-	-	-	-	Typical	-	-	-	-	-	-	
831	<i>Corymbia citriodora</i>	Spotted Gum	240		240	23.0	7.0	2.9	1.8	Regular	-	-	-	-	-	-	Typical	-	-	-	-	Typical	-	-	-	-	-	-	
832	<i>Corymbia citriodora</i>	Spotted Gum	200		200	18.0	4.0	2.4	1.7	Regular	-	-	-	-	-	-	Typical	-	-	-	-	Typical	-	-	-	-	-	-	
833	<i>Corymbia citriodora</i>	Spotted Gum	420		420	28.0	12.0	5.0	2.3	Regular	-	-	-	-	-	-	Typical	-	-	-	-	Typical	-	-	-	-	-	-	
834	<i>Eucalyptus tereticornis</i>	Forest Red Gum	240		240	18.0	5.0	2.9	1.8	Regular	-	-	-	-	-	-	Typical	-	-	-	-	Typical	-	-	-	-	-	-	
835	<i>Lophostemon suaveolens</i>	Swamp Box	200		200	7.0	2.0	2.4	1.7	Regular	-	-	-	-	-	-	Typical	-	-	-	-	Typical	-	-	-	-	-	-	
836	<i>Eucalyptus tereticornis</i>	Forest Red Gum	340		340	29.0	11.0	4.1	2.1	Regular	-	-	-	-	-	-	Typical	-	-	-	-	Typical	-	-	-	-	-	-	
837	<i>Eucalyptus tereticornis</i>	Forest Red Gum	200		200	15.0	1.0	2.4	1.7	Regular	-	-	Thinning	Die-back	-	-	Poor	-	-	-	-	Typical	-	-	-	-	-	-	
838	<i>Angophora leiocarpa</i>	Smooth Barked Apple	330		330	13.0	3.0	4.0	2.1	Regular	-	-	-	-	-	-	Typical	-	-	-	-	Typical	-	-	-	-	-	-	
839	<i>Corymbia tessellaris</i>	Moreton Bay Ash	230		230	18.0	4.0	2.8	1.8	Regular	-	-	-	-	-	-	Typical	-	-	-	-	Typical	-	-	-	-	-	-	
840	<i>Corymbia citriodora</i>	Spotted Gum	450		450	15.0	5.0	5.4	2.4	Regular	-	-	-	-	-	-	Typical	-	-	Trunk Dmg.	-	Typical	-	-	-	-	-	-	
841	<i>Corymbia citriodora</i>	Spotted Gum	250		250	19.0	5.0	3.0	1.8	Regular	-	-	-	-	-	-	Typical	-	-	Trunk Dmg.	-	Typical	-	-	-	-	-	-	
842	<i>Eucalyptus moluccana</i>	Gum Topped Box	370		370	21.0	6.0	4.4	2.2	Regular	-	-	-	-	-	-	Typical	-	-	Trunk Dmg.	-	Typical	-	-	-	-	-	-	
843	<i>Eucalyptus moluccana</i>	Gum Topped Box	320		320	21.0	10.0	3.8	2.1	Regular	-	-	-	-	-	-	Typical	-	-	-	-	Typical	-	-	-	-	-	-	

J:\6207 Flagstone City, Jimboomba (Peet Limited)\Working Files\AutoCAD E - Vegetation (Assessment, Management and Rehabilitation) Plans\VMP Stage 1A-1D\6207 E 01 Vegetation Management Plan.dwg

APPENDIX 2

NESS Compliance

Requirement (condition 25 of Approval)	Proposed strategy for Approved Land	Comment
Measures to conserve and enhance the site’s biodiversity values (areas of ecological significance, waterways and vegetation management)	1. Identify values by ensuring a detailed significant biodiversity values assessment is completed in accordance the assessment standards contained in Guideline 14 (as to identifying significant terrestrial biodiversity values by robust field surveys and desktop assessments) for each context plan area (contained within a context plan area strategy – refer condition 4 of the Approval). 2. Use the information surveyed and identified in the significant biodiversity values assessment to prioritize environmental features within each context plan area. 3. Ensure land use planning and site design within each context plan area avoids impacting on highest priority environmental features 4. Where impacts cannot be avoided (essential services and infrastructure) minimize, mitigate and provide offsets for removed environmental features. 5. Use studies and surveys completed over the site over the long term currency of the project to create a real time database of flora and fauna records for the greater flagstone area. Database to be made available to Local, State and Commonwealth Governments 6. Prepare Vegetation Management Plans incorporating requirements of Australian Standard (AS 4970-2009) 7. Prepare Fauna Management Plans for each stage of development involving vegetation clearing works – Fauna Management to mandate the use of QPWS registered fauna spotters STRETCH TARGET: • Where feasible adopt components of the DRAFT Code of Practice for Welfare of Animals effected by Land Clearing as prepared by the Wildlife Warriors and Voiceless. • Prepare Weed Management and Rehabilitation Plans for retained creek lines, drainage tributaries and other existing or reinstated vegetation areas A field survey was undertaken by two SHG ecologists across the site over three days to identify biodiversity values in accordance with Guideline 14. Desktop searches of Commonwealth, State and Local Government mapping was also analysed to identify biodiversity values across the site. These surveys were completed as part of the broader Context Plan submission in which this Stage 1 Application occurs. A detailed Implementation Guideline 14 Assessment Report was prepared and lodged with the Context Plan 1 submission which included the mapping of Significant Biodiversity Values for the Precinct 1 / Stage 1 area (Refer <i>Flagstone City ULDA Context Plan 1 – Natural Environment Assessment Report – 6207 E 23 October 2012 – ULDA Submission D</i>) A copy of the Significant Biodiversity Values plan from the above report is included as Appendices in this VMP package. For the Application Area 1 Significant Biodiversity Values are limited to remnant vegetation along Sandy Creek and the remnant vegetation along the Sandy Creek tributary. The project development area is almost entirely located within the previously cleared footprint not identified as retaining Significant Biodiversity Values. Beyond service and road crossings the development area predominantly retains, regrowth or other vegetation described as “significant Native Vegetation” under the Development Scheme. As the project only triggers minor lineal clearing for infrastructure a financial offset in accordance with accordance with the offset requirements of the Peet’s EPBC Approval which is largely based on the parameters of Implementation Guideline 17. Section 15 (1) (a + b) of the Environmental Offset Act 2014 sets out when the State Government can apply an offset condition relative to when the Commonwealth Government has already made a determination. Broadly the EO Act establishes than when the Commonwealth applies and offset condition for a prescribed activity resulting in impacts on a prescribed matter (in this instance the Koala) the State cannot impose an offset condition for the same matter or activity. Peet will be complying with the offset requirements established through the EPBC Approval which cater for the entire Context Plan and result in a substantially large volume of costs than the isolated application of Implementation guideline 17 to this stage of works. The Saunders Havill Group maintains all records and data of ecological surveys as part of an ecological database for the project site. Data collected for this Stage 1 has been added to this information. This VMP Package and separately lodged FMP demonstrate compliance with Targets 6 and 7. STRETCH TARGET (Response) • The separately lodged Fauna Management Plan (FMP) adopt relevant components of the DRAFT Code of Practice for Welfare of Animals effected by Land Clearing as prepared by the Wildlife Warriors and Voiceless. • Weed Management Plans and Rehabilitation plans for Sandy Creek have been prepared, lodged, approved and commenced.	

Requirement (condition 25 of Approval)	Proposed strategy for Approved Land	Comment
Strategies for the protection of remnant endangered vegetation containing endangered regional ecosystems where proven by ground truthing to be viable	8. Not applicable. As noted in Section 1, the Approved Land does not contain any endangered regional ecosystems (as defined).	Not applicable to this proposal. The proposed land to be developed avoids clearing of any remnant endangered regional ecosystems.
Management plans to be provided to address the clearing of non-viable remnant vegetation containing endangered regional ecosystems	9. Not applicable. As noted in Section 1, the Approved Land does not contain any endangered regional ecosystems (as defined).	Not applicable to this proposal. The proposed land to be developed avoids clearing of any remnant endangered regional ecosystems.
Rehabilitation strategies for any corridors of native vegetation to improve habitat extent and wildlife movement	10. Prepare detailed weed management and rehabilitation plans for Sandy Creek, Flagstone Creek and other ancillary fauna movement corridors and opportunities identified on Plan 5 (refer paragraph 5). - STRETCH TARGET 1: Reduce weed coverage within Sandy and Flagstone Creek to less than 20% within the confines of the Project area. - STRETCH TARGET 2: Increase the current diversity of species utilizing the Sandy and Flagstone Creek Corridors through weed removal and management. 11. Revegetate narrow points and degraded edges along Sandy and Flagstone Creek Channels to create a minimum consistent width of 100m 12. Maximize the success of revegetation programs through selecting a species palette based on pre-clear regional ecosystem data and existing survey results for native flora. 13. Within revegetation works proposed for creek lines and edge / buffer areas incorporate the locally occurring Threatened <i>Melaleuca irbyana</i> species. - STRETCH TARGET: Create a 1 hectare vegetation community on edge of Sandy and Flagstone Creek achieving the criteria and species mix to be defined as the <i>Melaleuca irbyana</i> Threatened Ecological Community (TEC) scheduled by the Commonwealth Department of the Environment. - STRETCH TARGET: Where supported by Regional Ecosystem pre-clear mapping and on-ground conditions incorporate species mix from RE 12.3.3 reinstating areas of Endangered Remnant on-site – Target introduce 3 hectares of Endangered Remnant mapping over the project site. 14. Include an offset nest box and habitat strategy for the replacement of lost habitat values from within the development site into the retained Significant Biodiversity Value Areas. - STRETCH TARGET: Through rehabilitation works and the nest box strategy target a no net loss in habitat features (hollows, outcrops, water sources) over the project site. 15. Liaise with local schools (Emmaus College and others) and integrate rehabilitation work with school curriculum and broader environmental education programs	Weed Management Plans and Rehabilitation plans for Sandy Creek have been prepared, lodged, approved and commenced. <u>STRETCH TARGET 1 AND 2 (Response)</u> - Approved Weed Management Plans are in place for both creek systems. Works have commenced on the eastern end of Sandy Creek, however its too early to measure the volume percentage of weed removal within this creek system. Works are towards achievement of this stretch target. - As per above works have only just commenced within a portion of Sandy Creek. Once all works within the site have been completed and maintained fauna and fauna surveys will occur in locations previously assessed to determine if an increase in diversity has been achieved. Works are towards achievement of this stretch target. Approved Weed Management and Rehabilitation plans are in place for Sandy Creek. A plan demonstrating compliance with the 100m corridor and 200m development setback is included as an appendices to this VMP package. Species selected within the approved Rehabilitation plans for Sandy Creek have been selected from the Pre-Clear and existing regional ecosystems for the area and incorporating endemic species recorded during site survey. No specific location within the rehabilitation works has been identified for specific revegetation of <i>Melaleuca irbyana</i> at this stage. Significant funds have been invested into the works to date with additional value add revegetation items including this to be added as the more development occurs. <u>STRETCH TARGETS (Response)</u> - As per above the precise location for establishing the 1 hectare area of <i>Melaleuca irbyana</i> has not been determined at this point given the early stages of development and significant resources already committed to weed management along this creek system. - The species lists for replanting within the approved Sandy Creek Rehabilitation Plans include species from Regional Ecosystem 12.3.3. Mapping of these areas as remnant is many years off as the revegetation cultivates to a level where transects can be completed. Works are towards achievement of this stretch target. The Fauna Management Plan includes specifications and nest box requirements for the clearing of trees retaining hollows. The specifications state that each hollow is to be replace 1 for 1 within the remnant creeks and gully lines surrounding the site. The Fauna Spotter is to determine the appropriate nest box types as part of pre-clearance surveys and reporting. <u>STRETCH TARGET (Response)</u> As set out in the FMP at a replacement ratio of 1:1 no net loss will occur for habitat features on trees proposed for removal.

Requirement (condition 25 of Approval)	Proposed strategy for Approved Land	Comment
Buffering to areas of environmental significance and which have associated conservation, biodiversity, habitat or scenic amenity values	- Design buffers for each identified significant environmental area (Plan 5) which protect and enhance the specific ecological or visual value listed for preservation. Buffers should be reflective of values being protected the relative risk and impacts of adjoining land use. - Refer to Plan 5 attached to this site strategy for areas listed for buffer design and Appendix 2 for an image of typical buffer solutions to be incorporate in site design. - For Sandy and Flagstone Creek provide average buffers of 50m to existing core conservation areas. Buffers to incorporate complimentary non-development land uses (vegetation retention, open space, storm water treatment and detention) - STRETCH TARGET: Maintain Sandy and Flagstone Creek within average 200m wide development free area of combined core conservation and buffer areas. - As part of the Detailed Significant Biodiversity Values Assessment for all ancillary environmental features include recommendations and justifications for buffers and development setbacks generally in accordance with the options provided in this site strategy in Appendix 2 (Typical buffer / land use interface outcomes). - Limit clearing and development to the ridgeline of Round Mountain as a scenic amenity feature within the Approved Land. Only selective clearing for scenic amenity and bush fire management to occur within the Round Mountain Buffer area. - Develop a Buffer Implementation Plan for each stage of works which interfaces with an identified ecological or scenic amenity value as depicted on Plan 5.	The project development area is almost entirely located within the previously cleared footprint not identified as retaining Significant Biodiversity Values. Beyond service and road crossings the development area predominantly retains, regrowth or other vegetation described as “significant Native Vegetation” under the Development Scheme. In accordance with the sections included within the NESS buffers well be made up of a mix of uses including landscaping, open space, storm water functions, revegetation and additional retention of non-remnant vegetation. <u>STRETCH TARGET (Response)</u> As demonstrated on the plan included in the Appendices to this VMP package Sandy Creek is maintained within a 200m non development corridor. It is noted that this application is for the southern side of Sandy Creek only with the proposal on the north side subject to change, however still required to demonstrate compliance with this Stretch Target.
Strategies to prevent land degradation	- Avoid clearing of vegetation within defined watercourses and the bed and banks of site creeks and remnant gully lines, except for essential infrastructure and for CPTED principles. - Avoid clearing of vegetation, where practical, on steep terrain greater than 20% except for essential infrastructure, bush fire mitigation and CPTED principles. - Where clearing within slope sensitive areas or areas adjoining ecological features cannot be avoided utilize machinery and techniques which minimize disturbance to existing ground surfaces. - Include a detailed Erosion and Sediment Control Plan for each stage of self-certified operational works submission. - Where clearing cannot be avoided in slope sensitive areas or areas adjoining ecological features minimize soil disturbance through selective clearing and or the sequencing of clearing to manageable areas. - The site has Emerson Class values of between 3 and 5, which are considered dispersive to marginally dispersive. Mitigation measures to be implemented during detailed design to mitigate the effects include vegetation or protection of batters, minimize velocity of stormwater flows, flattening of grades and stormwater detention.	Only clearing for roads or services occurs within defined watercourse areas. These items are considered essential infrastructure. Beyond these crossings clearing is limited to sporadically located individual trees. The land forms within the Stage 1 area do no exceed 20% grade. Clearing does not occur in slope sensitive areas within this Stage 1 application. Erosion and sediment plans are to be prepared by the project engineers for all site disturbing works. These should be referred to in response to these NESS Criteria.

Requirement (condition 25 of Approval)	Proposed strategy for Approved Land	Comment
Strategies to rehabilitate major drainage lines	- Carry out rehabilitation in accordance with the endorsed Rehabilitation Plan. - Retain all remnant gullies lines free from development except for essential infrastructure and for CPTED principles. - Retain native vegetation within the channel, bed and bank of creeks and retained gully lines - Undertake detailed weed management and revegetation using existing native species on site to strengthen the riparian vegetation cover and diversity through retained creeks and gully lines. - STRETCH TARGET: Where revegetation is required to offset clearing, a ratio of 3:1 will be provided in existing bushland areas	Rehabilitation is occurring in accordance with approved plans covering the entire length of Sandy Creek within the Peet Land holdings. Stage 1 occurs between a remnant creek and remnant gully line within only clearing occurring for road and sewer proposed over these watercourses. Native vegetation is retained through the bed and bank profile of both the creek and adjoining tributary. As noted weed management has already commenced along Sandy Creek in accordance with the approved rehabilitation plans for this area. <u>STRETCH TARGET (Response)</u> Not applicable – no clearing triggering revegetation is triggered. As the project only triggers minor lineal clearing for infrastructure a financial offset in accordance with accordance with the offset requirements of the Peet's EPBC Approval which is largely based on the parameters of Implementation Guideline 17. Section 15 (1) (a + b) of the Environmental Offset Act 2014 sets out when the State Government can apply an offset condition relative to when the Commonwealth Government has already made a determination. Broadly the EO Act establishes than when the Commonwealth applies and offset condition for a prescribed activity resulting in impacts on a prescribed matter (in this instance the Koala) the State cannot impose an offset condition for the same matter or activity. Peet will be complying with the offset requirements established through the EPBC Approval which cater for the entire Context Plan and result in a substantially large volume of costs than the isolated application of Implementation guideline 17 to this stage of works
Strategies for bushfire management (Refer also to the strategy for management of regrowth)	- Prepare detailed bushfire management plan for each Plan of Development. - Protect significant biodiversity values from risk of bushfire by creating fire breaks, maintaining fire trails and reducing bush fire loads.	A Bushfire Management Plan has been prepared and lodged under separate cover. Post first review of this document and the VMP significant effort has gone into ensure both track clearing and fuel reduction zones endorsed on the BMP are reflected on the VMP.
Strategies for pest and weed management	- As part of the Significant Biodiversity Values Assessment survey, identify and map major infestations of environmental and declared weeds at the context plan stage. - Prepare detailed weed management and rehabilitation plans for each Plan of Development. - Explore methods for controlling domestic animals from impacting on core environmental features within each context plan area by implementing educational and control measures such as fact sheets, koala friendly fencing, native vegetation hedges as fencing, etc. - Monitor and report annually on all self-certified weed management and rehabilitation documentation - STRETCH TARGET: Eradicate all Class 2 and 3 pest weed species from the Approved Land progressively as development progresses.	As discussed through a separate endorsement Detailed Weed Management Plans for the Sandy Creek area have been lodged, approved and commenced. Initial monitoring pre and post works has only recently commenced with the first annual progress report yet to be required. At this stage no domestic pets occur within the site. The landscape plans for the application area include information of pet use within open space and facilities such as dog off leash areas. <u>STRETCH TARGET (Response)</u> Approved Weed Management Plans have commenced for the Sandy Creek catchment and include removal of all Class 2 and 3 pest weeds from the area. Works are towards achievement of this stretch target.

Requirement (condition 25 of Approval)	Proposed strategy for Approved Land	Comment
Strategies for management of regrowth that is mapped as Category X	• Reduce bushfire risk by continual slashing and regrowth clearing of category X areas (only) and provide general grooming of the site by pneumatic tyred and tracked machinery • Where regrowth has a trunk diameter greater than 100mm measured at DBH, a request for confirmation that the regrowth is no Significant Vegetation as defined in the PDA Development Scheme will provided prior to clearing • Macerate or Mulch vegetation in-situ with minimal ground disturbance • Where ground disturbance cannot be avoided, immediately cover disturbed areas with mulch or suitable non-harmful chemical stabilizers. • Notify EDQ when clearing activities are being undertaken.	This NESS criteria relates to the maintenance of the site and does not relate to this area specific application linked to the Stage 1 development proposal.
Strategies for clearing of vegetation in existing road reserve (New Beith Road and Everdell Road and “Berry Park”)	• Where required for infrastructure or development purposes, submit an application to EDQ for determination of any Significant Vegetation in accordance with the PDA Development Scheme; or • Identify the clearing within an ROL application and obtain approval at the same time	Noted – This VMP is submitted to cover the clearing of defined Significant Native Vegetation within the application area as specified within this NESS criteria.
Strategies for maximizing opportunities for innovation	• Incorporate innovative research techniques into the Significant Biodiversity Values Assessment, preparation of management plans, on ground construction and operational protection measures with each submission of a Context Plan, Plan of Development, Compliance or Operational Works submission.	This criteria is ongoing, however it is noted that as part of the detailed ecological assessment completed over the site the Saddler Springs Education Centre Spotted-tailed Quoll Detection Dog was engaged for 3 days to search for evidence of this species. This survey technique is unique with the Dogs used able to detect evidence of Quolls dated back for 12 months. Within the weed management works a number of leading practice techniques have been incorporated with the tried and proven methods for particularly species. This includes the adoption of organic based herbicides and specific low impact machinery.
Strategies for monitoring vegetation rehabilitation	• Include a detailed monitoring and reporting program with each stage of proposed works. The monitoring program should cover both the construction and operational phases of the proposed development.	Monitoring occurs annually in accordance with the NESS. Other specific monitoring events occur within specialty documents including: • Endorsed Weed Management Plans • Endorsed Rehabilitation Plans • Fauna Management Plans

J:\6207 Flagstone City, Jimboomba (Peet Limited)\Working Files\AutoCAD E - Vegetation (Assessment, Management and Rehabilitation) Plans\VMP Stage 1A-1D\6207 E 01 Vegetation Management Plan.dwg

APPENDIX 3

Context Plan - Sandy Creek



Legend

- Development layout
- Corridor width measurements
- Sandy Creek Corridor



Flagstone West Precinct 1

Sandy Creek Corridor - Width Assessment

Date | 11/12/2015
Scale | 1:3,500 @ A3
Data Information:
Universal Transverse Mercator
GDA 1994 MGA Zone 56
Client | PEET
Project | Flagstone West
Address/RPD | Flagstone City
Source | QLD GIS Layers (QLD Gov. Info Services 2014),
Aerial (Nearmap, 2014)

SHG File
6207 E 01 Sandy Creek Corridor D

Plan 1

J:\6207 Flagstone City, Jimboomba (Peet Limited)\Working Files\AutoCAD E - Vegetation (Assessment, Management and Rehabilitation) Plans\VMP Stage 1A-1D\6207 E 01 Vegetation Management Plan.dwg

APPENDIX 4

Significant Biodiversity Values Plan

