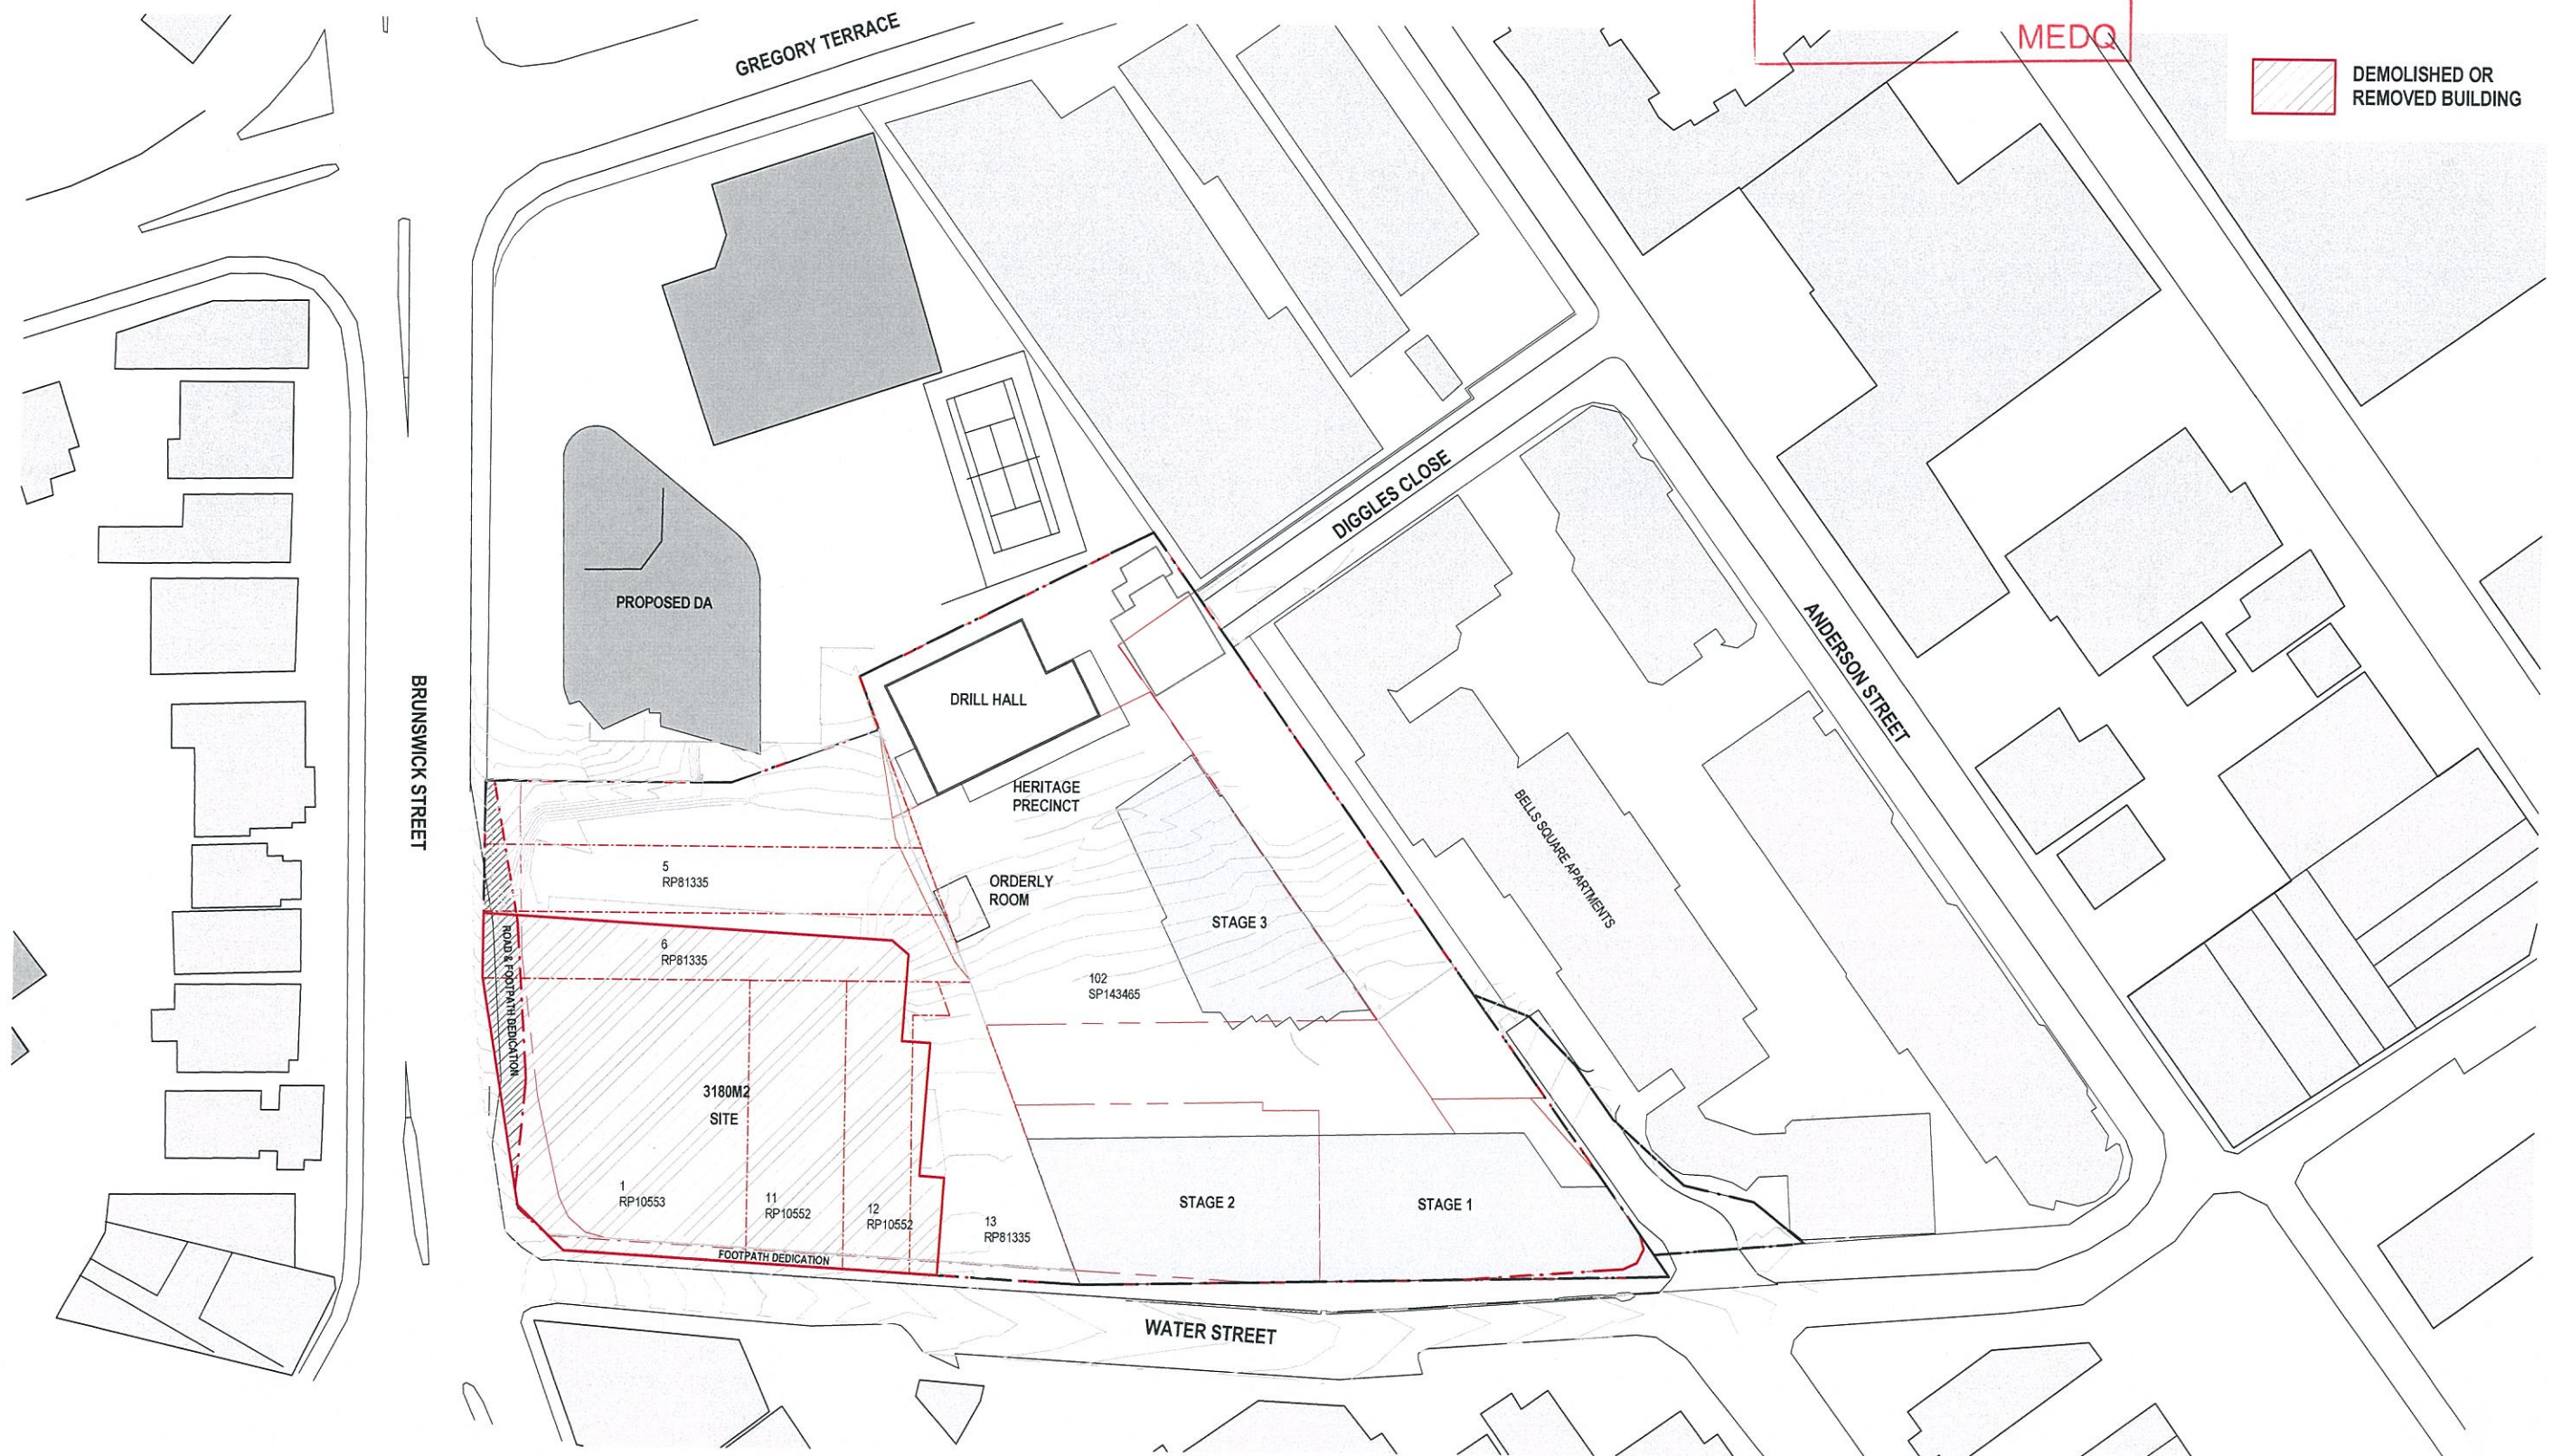


18 FEB 2016

~~MEDQ~~

 DEMOLISHED OR REMOVED BUILDING

**COPYRIGHT**

THE COPYRIGHT OF THESE DOCUMENTS AND ALL WORKS EXECUTED FROM THESE DOCUMENTS SHALL REMAIN THE PROPERTY OF THE ARCHITECT OR ON CREATION VEST IN THE ARCHITECT. THESE DOCUMENTS MAY ONLY BE USED TO PRODUCE THE PROJECT FOR THE CLIENT AND IN THE LOCATION DESCRIBED HEREON.

|     |                                |          |
|-----|--------------------------------|----------|
|     |                                |          |
|     |                                |          |
|     |                                |          |
|     |                                |          |
| 4   | REVISED DA ISSUE               | 18.01.16 |
| 3   | FOR TENDER                     | 15.01.16 |
| 2   | CONSULTANT CO-ORDINATION ISSUE | 17.12.15 |
| 1   | REVISED DA ISSUE               | 16.12.15 |
| REV | DESCRIPTION                    | DATE     |

[illegible]bureau<sup>^</sup>proberts

bureau\*probets PTY LTD  
ABN 53 073 067 993 ACN 073 067 993  
GROUND LEVEL, 232A ADELAIDE STREET, BRISBANE QLD 4001 GPO Box 3204  
P: 07 3221 0672 F: 07 3221 0683 EMAIL: [mail@bureauprobets.com.au](mailto:mail@bureauprobets.com.au) [www.bureauprobets.com.au](http://www.bureauprobets.com.au)

CLIENT: METRO PROPERTY DEVELOPMENT  
PROJECT: CENTRAL VILLAGE STAGE 4 AND 5  
ADDRESS: CORNER OF WATER AND BRUNSWICK STREET

|                   |    |  |
|-------------------|----|--|
| DRAWN BY          | LM |  |
| CHECK BY          | NL |  |
| PROJECT ARCHITECT | NL |  |
| DESIGN ARCHITECT  | TM |  |



DRAWING TITLE  
SITE PLAN EXISTING/DEMOLITION

|                                                     |                  |
|-----------------------------------------------------|------------------|
| CAD FILE NO<br>C:\DATA\14037_CV_CD_central_wyberbur | DATE<br>18.01.16 |
|-----------------------------------------------------|------------------|

|            |            |       |                |
|------------|------------|-------|----------------|
| SCALE      | PROJECT NO | PHASE | DRAWING NUMBER |
| 1:500 [A1] | 14037      | DD    | 10.01          |

18.01.16  
REVISION  
4


18010016 4:52:07 PM



PLANS AND DOCUMENTS  
referred to in the PDA APPROVAL

18 FEB 2016

MEDQ

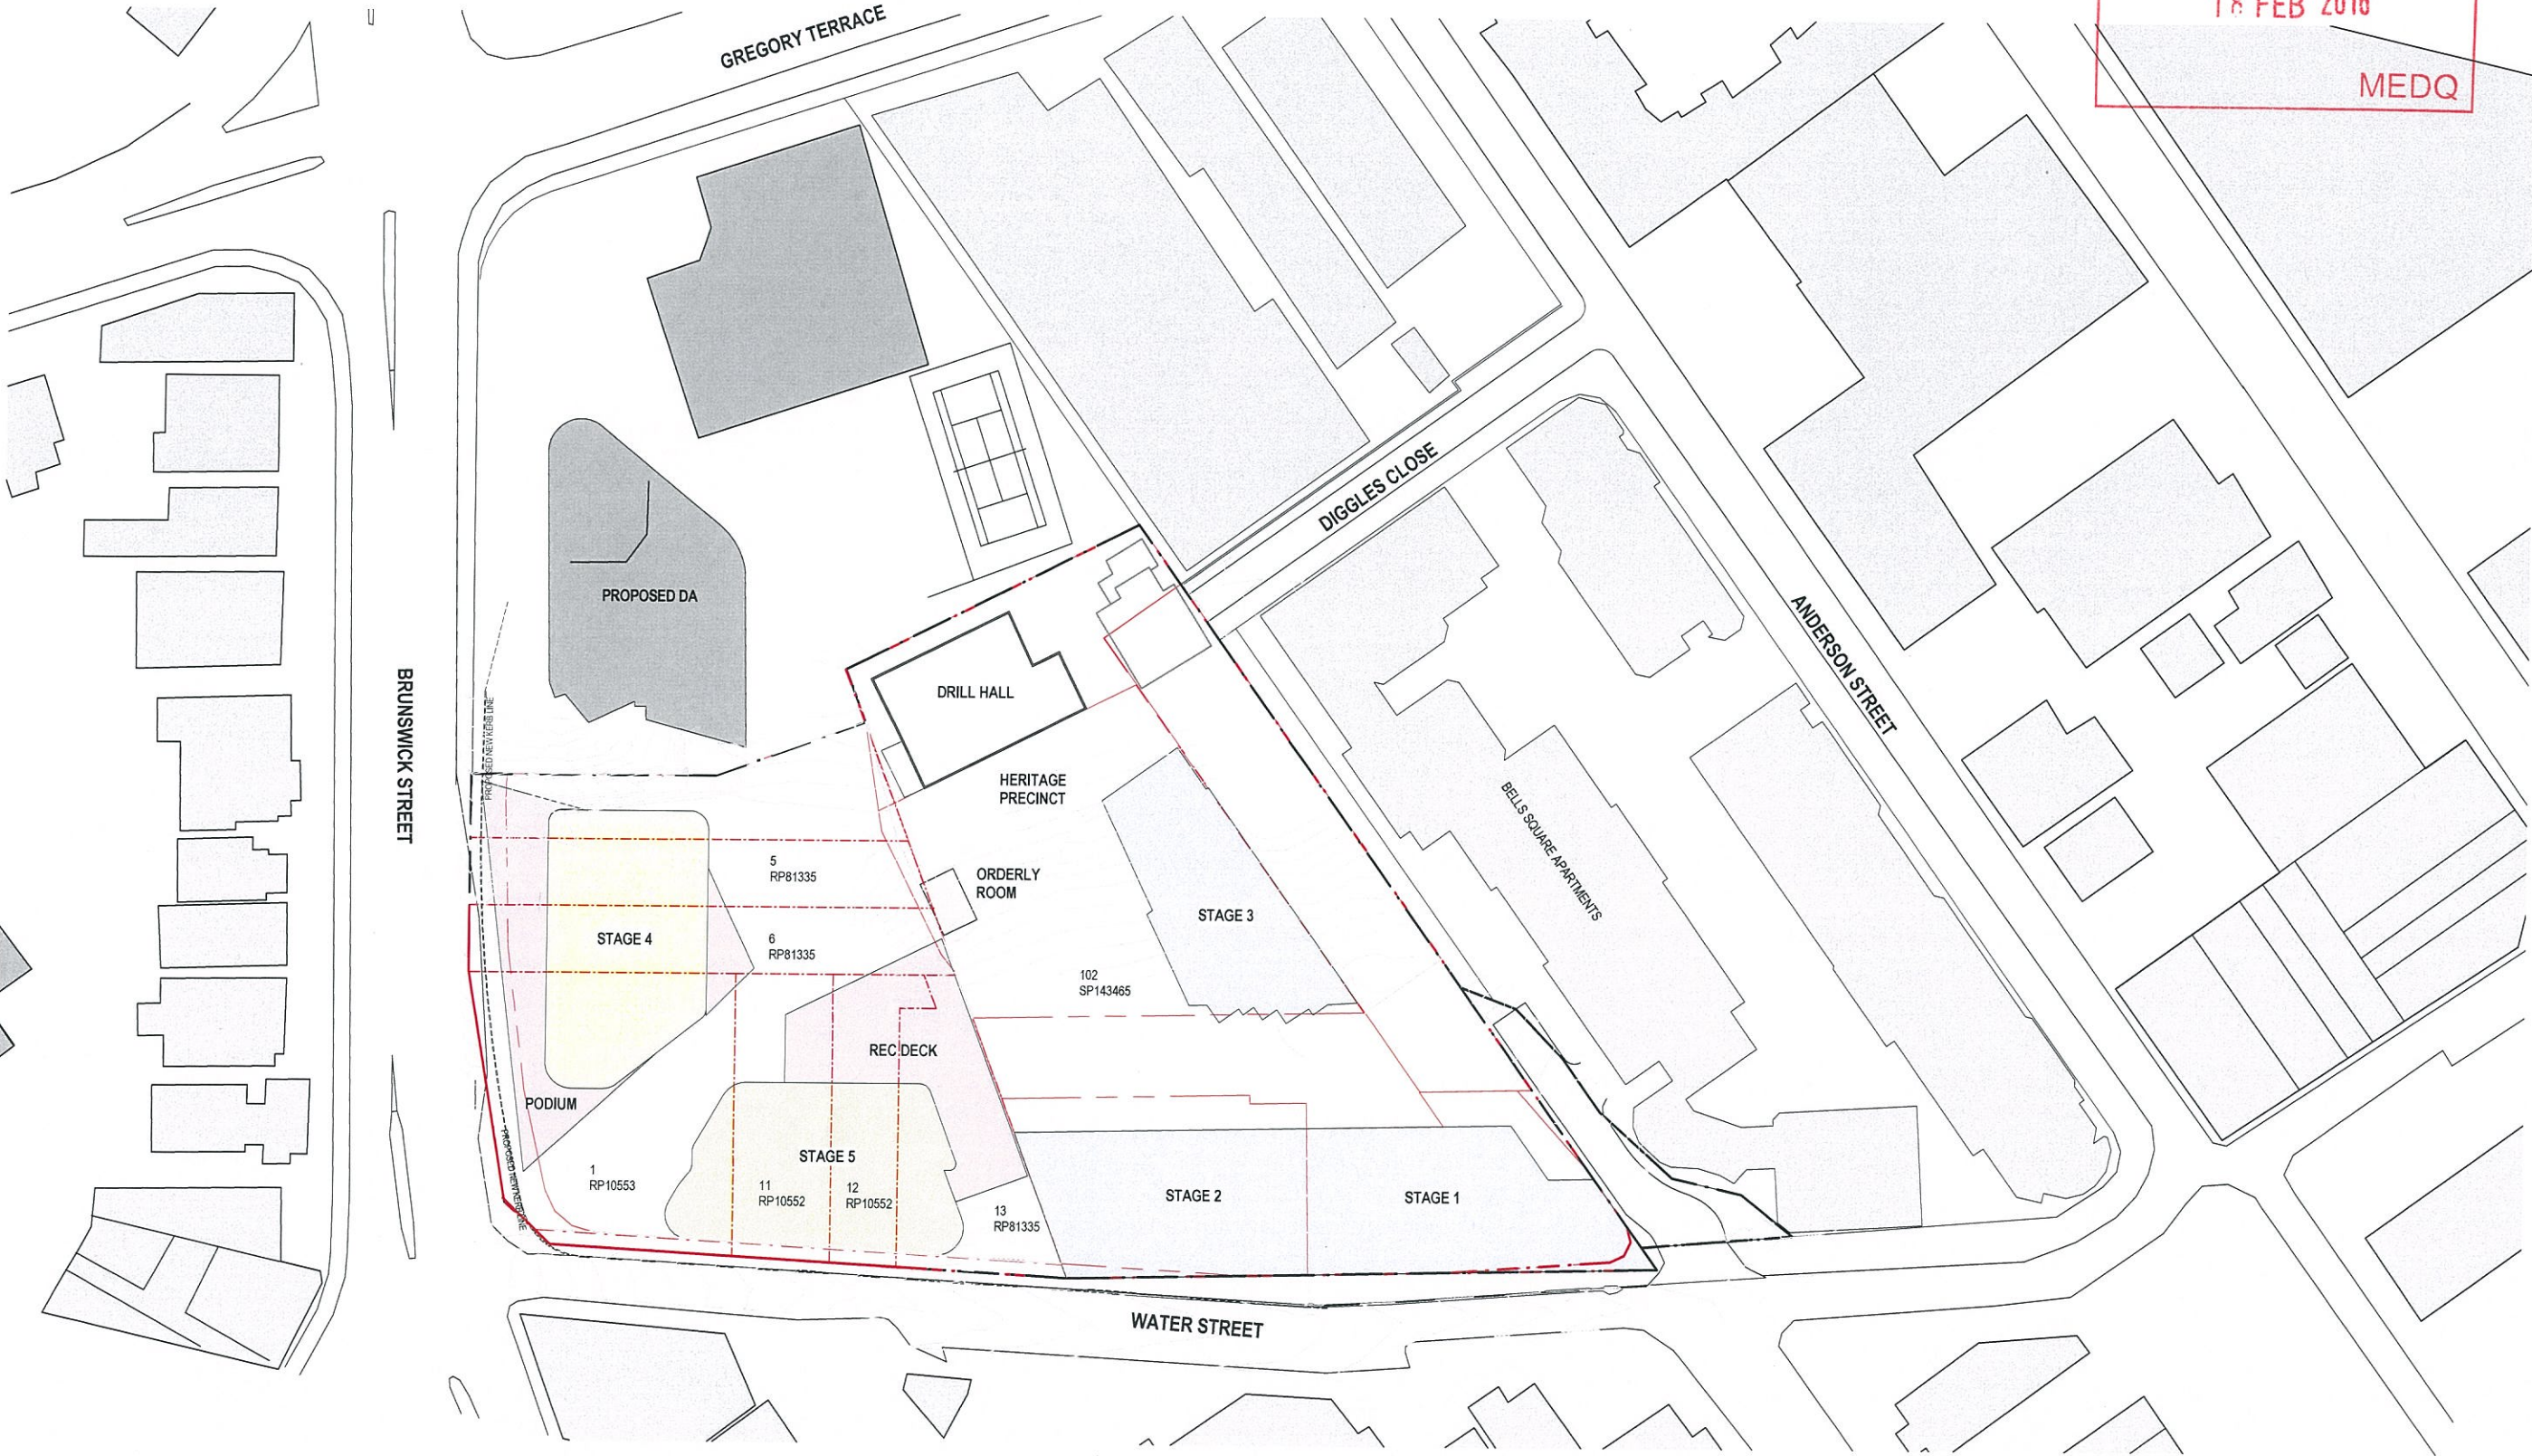

GENERAL NOTES

VERIFY ALL DIMENSIONS AND LEVELS BEFORE CONSTRUCTION WITH REFERENCE TO SITE CONSTRUCTION

COPYRIGHT

THE COPYRIGHT OF THESE DOCUMENTS AND ALL WORKS EXECUTED FROM THESE DOCUMENTS SHALL REMAIN THE PROPERTY OF THE ARCHITECT OR HIS ASSOCIATES IN THE ARCHITECT. THESE DOCUMENTS MAY ONLY BE USED TO PRODUCE THE PROJECT FOR THE CLIENT AND IN THE LOCATION DESCRIBED HEREIN.

| REV | DESCRIPTION                    | DATE     |
|-----|--------------------------------|----------|
| 4   | REVISED DA ISSUE               | 18.01.16 |
| 3   | FOR TENDER                     | 15.01.16 |
| 2   | CONSULTANT CO-ORDINATION ISSUE | 17.12.15 |
| 1   | REVISED DA ISSUE               | 16.12.15 |

KEY PLAN

**bureau proberts**

bureau proberts PTY LTD  
400/131 1ST FLOOR 100/101 1ST FLOOR  
OFFSHORE LEVEL 225A ADELPHI STREET, BRISBANE QLD 4001 (PO BOX 3034)  
P: 07 3221 5077 F: 07 3221 5083 EMAIL: mail@bureauproberts.com.au www.bureauproberts.com.au

CLIENT

METRO PROPERTY DEVELOPMENT

PROJECT

CENTRAL VILLAGE STAGE 4 AND 5

ADDRESS

CORNER OF WATER AND BRUNSWICK STREET

| CHECK BY          | DATE |
|-------------------|------|
| PROJECT ARCHITECT | NL   |
| DESIGN ARCHITECT  | TM   |

SCALE

1:500 [A1]

DRAWING TITLE

SITE PLAN PROPOSED

PROJECT NO

14037

PHASE

DD

DRAWING NUMBER

10.02

DATE

18.01.16


REVISION

4







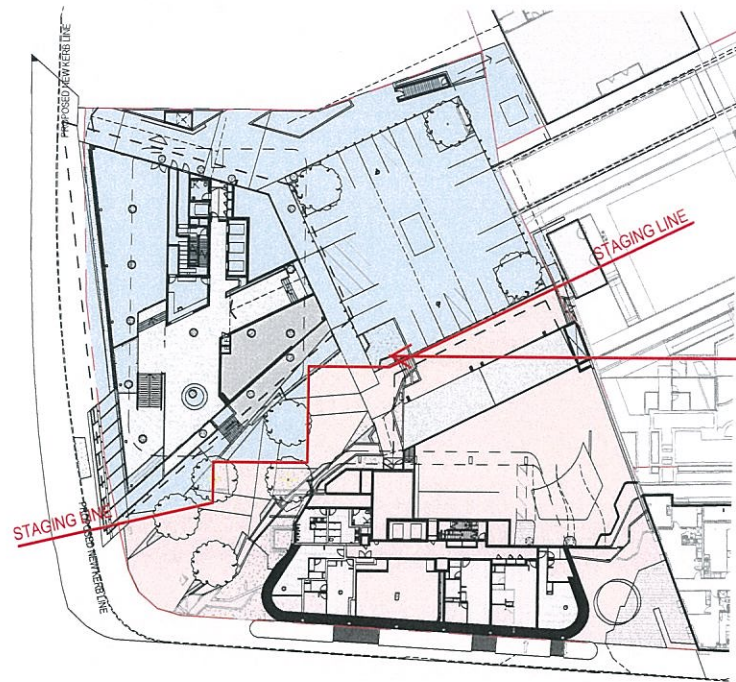


1 LEVEL 1 STAGING  
30.01 1:500

NOTE: PEDESTRIAN LINK STRUCTURAL SLAB TO BE CONSTRUCTED IN STAGE 4 ONLY TO EXTENT SHOWN. STAGE 5 TO INCLUDE REMAINING PEDESTRIAN LINK STRUCTURAL SLAB AND ALL PEDESTRIAN LINK EXTERNAL FINISHES

NOTE: BASEMENT MECHANICAL EXHAUST (SHOWN BLUE) TO BE CONSTRUCTED IN STAGE 4 WORKS

MATURE TREE

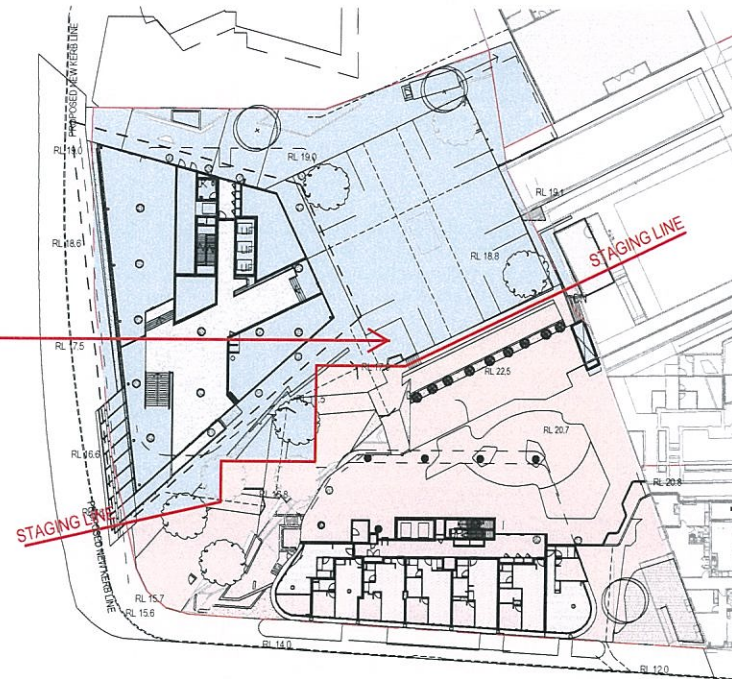

2 LEVEL 1 RECREATION STAGING  
30.01 1:500

NOTE: BASEMENT MECHANICAL EXHAUST (SHOWN BLUE) TO BE CONSTRUCTED IN STAGE 4 WORKS

AMENDED IN RED

18 / 2 / 2016

By: Brianna Fyffe

MEDQ

PLANS AND DOCUMENTS  
referred to in the PDA APPROVAL

18 FEB 2016

MEDQ

STAGE 4  
STAGE 5  
STAGING LINE

| GENERAL NOTES   |                                |          |
|---|--------------------------------|----------|
| VERIFY ALL DIMENSIONS AND LEVELS BEFORE CONSTRUCTION WITH REFERENCE TO SITE CONSTRUCTION   |                                |          |
| COPYRIGHT   |                                |          |
| THE COPYRIGHT OF THESE DOCUMENTS AND ALL WORKS EXECUTED FROM THESE DOCUMENTS SHALL REMAIN THE PROPERTY OF THE PROJECT OR ORIGINATOR AS SET BY THE ARCHITECT. THESE DOCUMENTS MAY ONLY BE USED TO PRODUCE THE PROJECT FOR THE CLIENT AND IN THE LOCATION DESCRIBED HEREIN. |                                |          |
| REV   | DESCRIPTION                    | DATE     |
| 4   | REVISED DA ISSUE               | 18.01.16 |
| 3   | FOR TENDER                     | 15.01.16 |
| 2   | CONSULTANT CO-ORDINATION ISSUE | 17.12.15 |
| 1   | REVISED DA ISSUE               | 16.12.15 |

KEY PLAN

bureau proberts

bureau proberts PTY LTD  
4/14-15/17/18/19/2442/2



AMENDED IN RED

18 / 2 / 2016


By: Brianna Fyffe

MEDQ

PLANS AND DOCUMENTS  
referred to in the PDA APPROVAL

18 FEB 2016


MEDQ

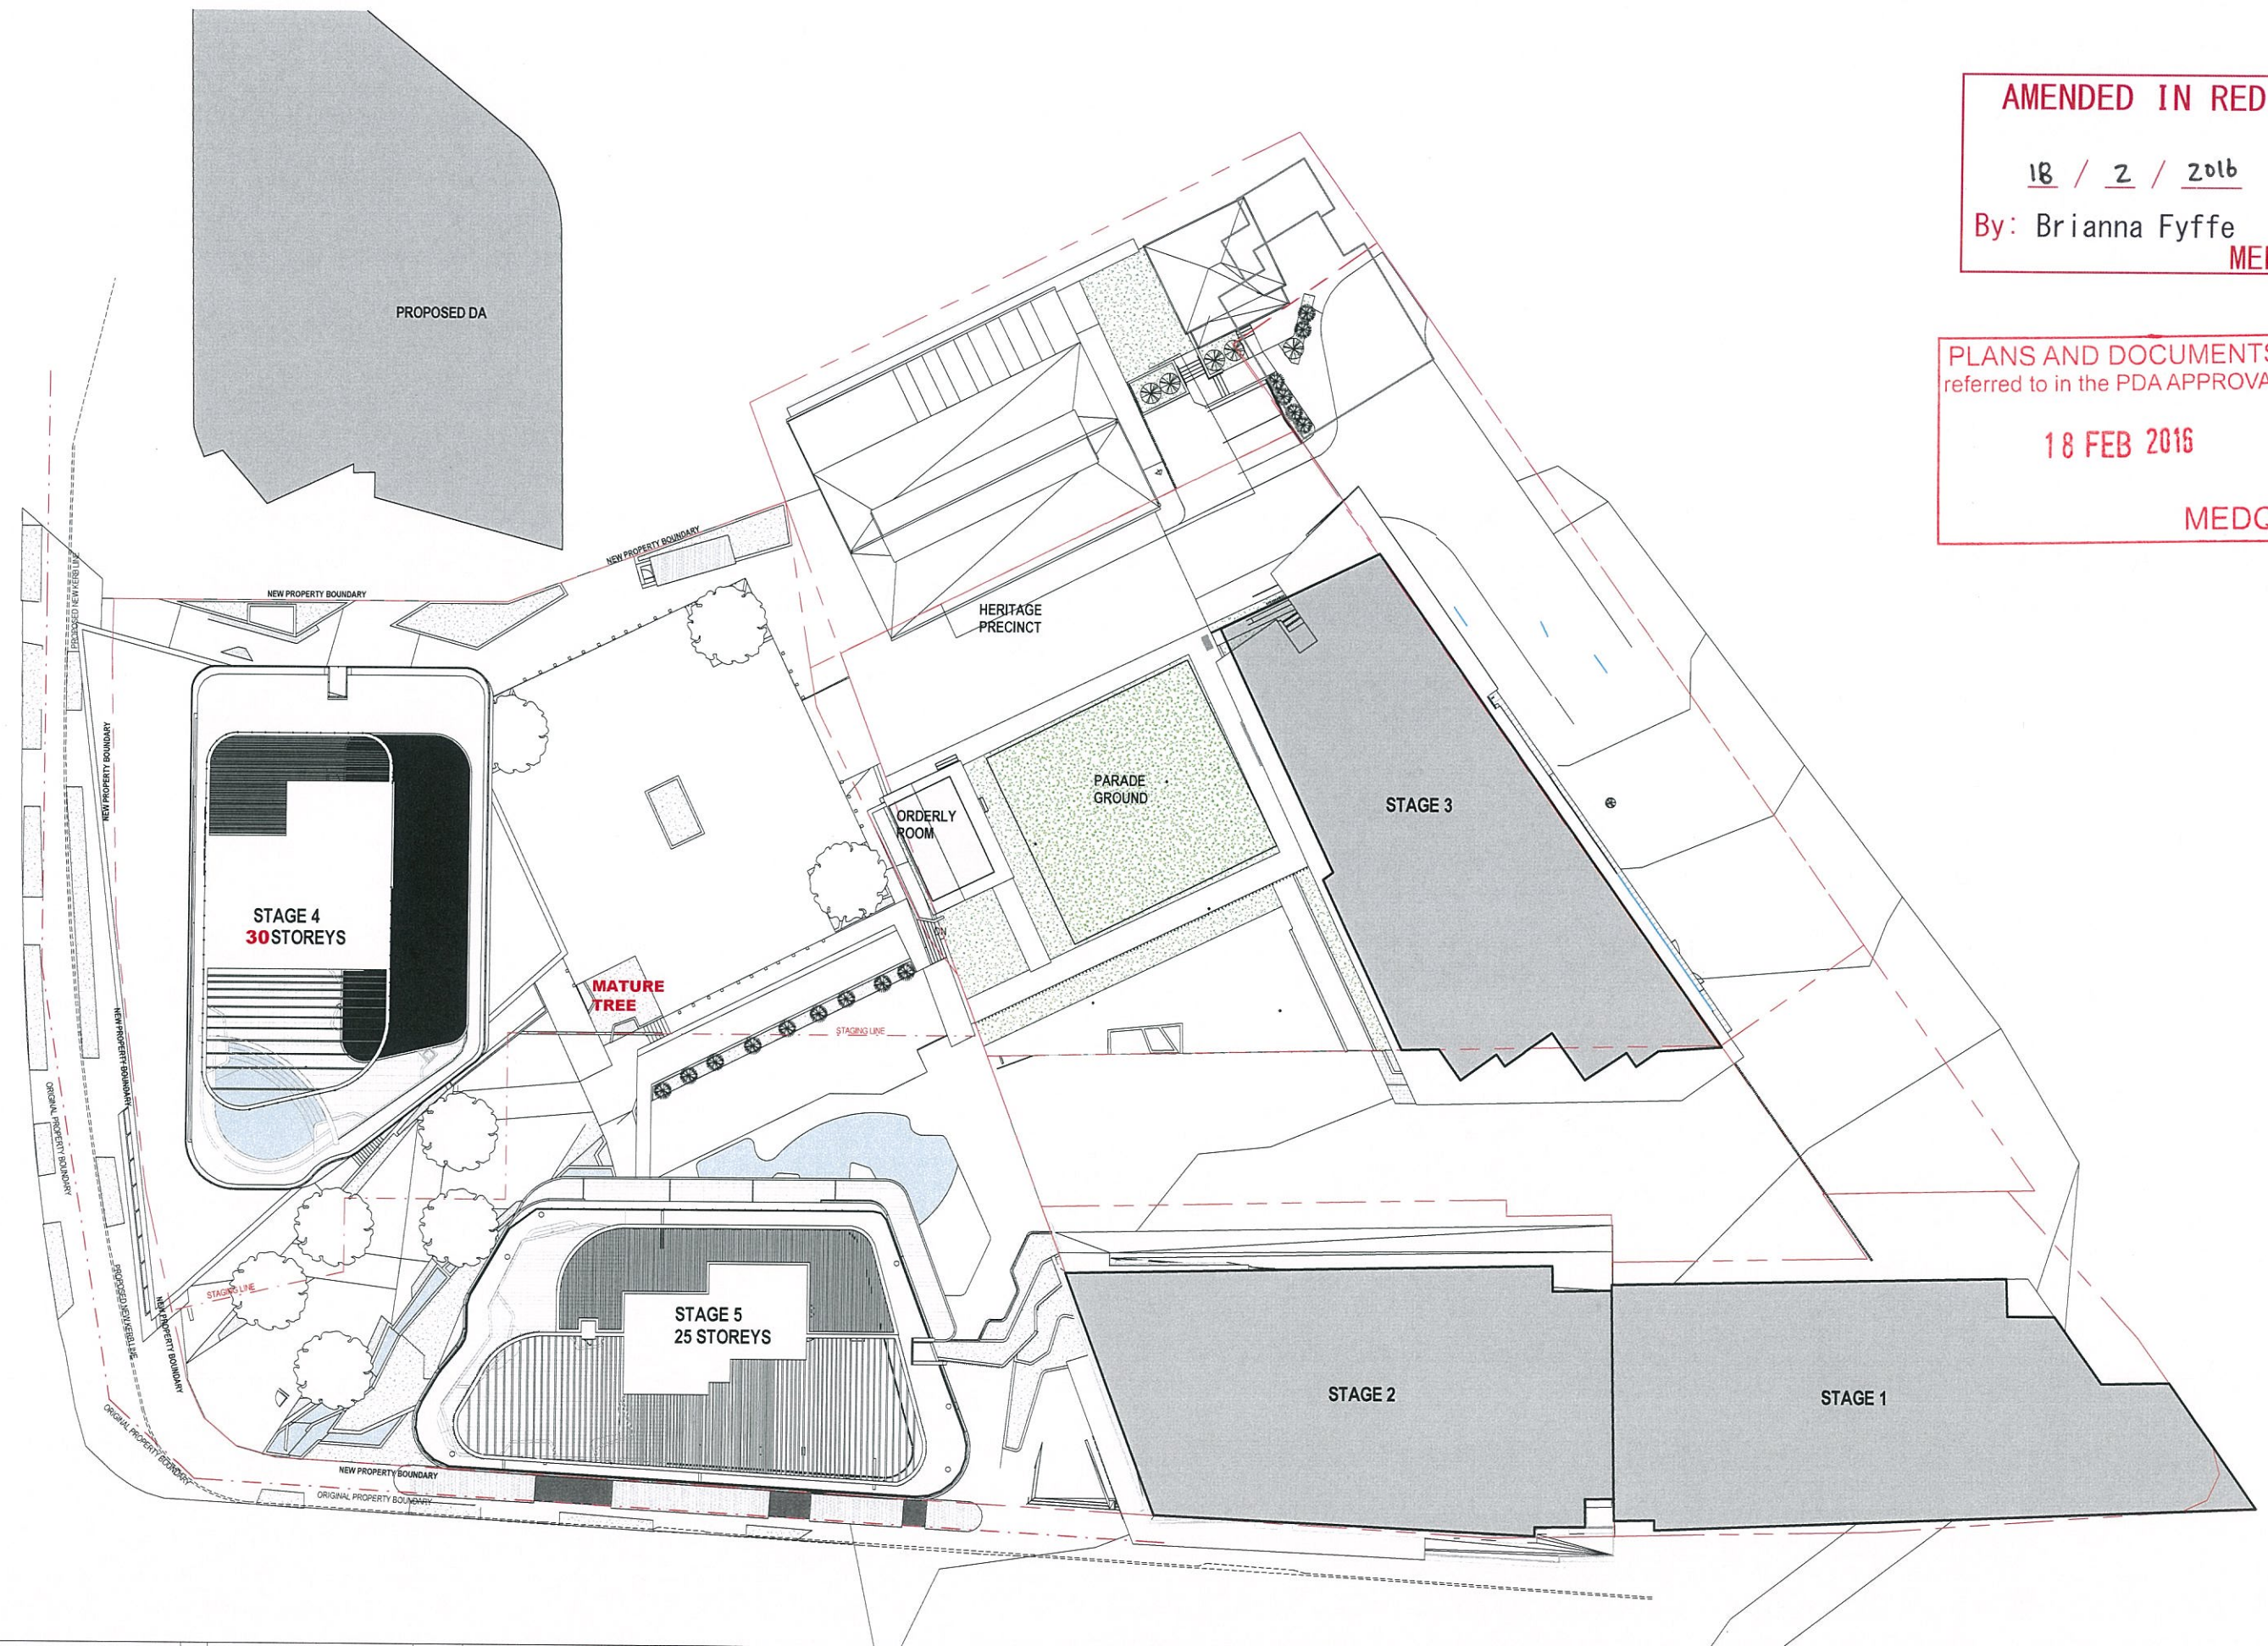

GENERAL NOTES  
VERIFY ALL DIMENSIONS AND LEVELS BEFORE CONSTRUCTION WITH REFERENCE TO SITE CONSTRUCTION  
COPYRIGHT  
THE COPYRIGHT OF THESE DOCUMENTS AND ALL WORKS EXCLUDED FROM THESE DOCUMENTS SHALL  
REMAIN THE PROPERTY OF THE ARCHITECT OR DESIGNER AND NOT BE REPRODUCED OR USED IN ANY MANNER  
WHICH MAY BE USED TO PRODUCE THE PROJECT FOR THE CLIENT AND IN THE LOCATION  
DESCRIBED HEREIN.

| REV | DESCRIPTION                    | DATE     |
|-----|--------------------------------|----------|
| 4   | REVISED DA ISSUE               | 18.01.16 |
| 3   | FOR TENDER                     | 15.01.16 |
| 2   | CONSULTANT CO-ORDINATION ISSUE | 17.12.15 |
| 1   | REVISED DA ISSUE               | 16.12.15 |

KEY PLAN

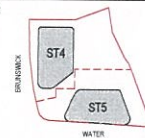

bureau proberts

bureau proberts PTY LTD  
ABN 52 577 887 888 ACN 627 462 993  
GROUND LEVEL: 330 ADELAIDE STREET, BRISBANE QLD 4001 GPO Box 2054  
P 07 3221 6072 F 07 3221 5880 EMAIL: info@bureauproberts.com.au www.bureauproberts.com.au

CLIENT  
METRO PROPERTY DEVELOPMENT  
PROJECT  
CENTRAL VILLAGE STAGE 4 AND 5  
ADDRESS  
CORNER OF WATER AND BRUNSWICK  
STREET

|                      |    |
|----------------------|----|
| DRAWN BY             | LM |
| CHECK BY             | NL |
| PROJECT<br>ARCHITECT | NL |
| DESIGN<br>ARCHITECT  | TM |

DRAWING TITLE  
PHASE 2 SITE PLAN

SCALE  
1:250 [A1]

PROJECT NO  
14037

PHASE  
DD

DRAWING NUMBER  
10.05

DATE  
18.01.16


REVISION  
4



PLANS AND DOCUMENTS  
referred to in the PDA APPROVAL

18 FEB 2016

MEDQ

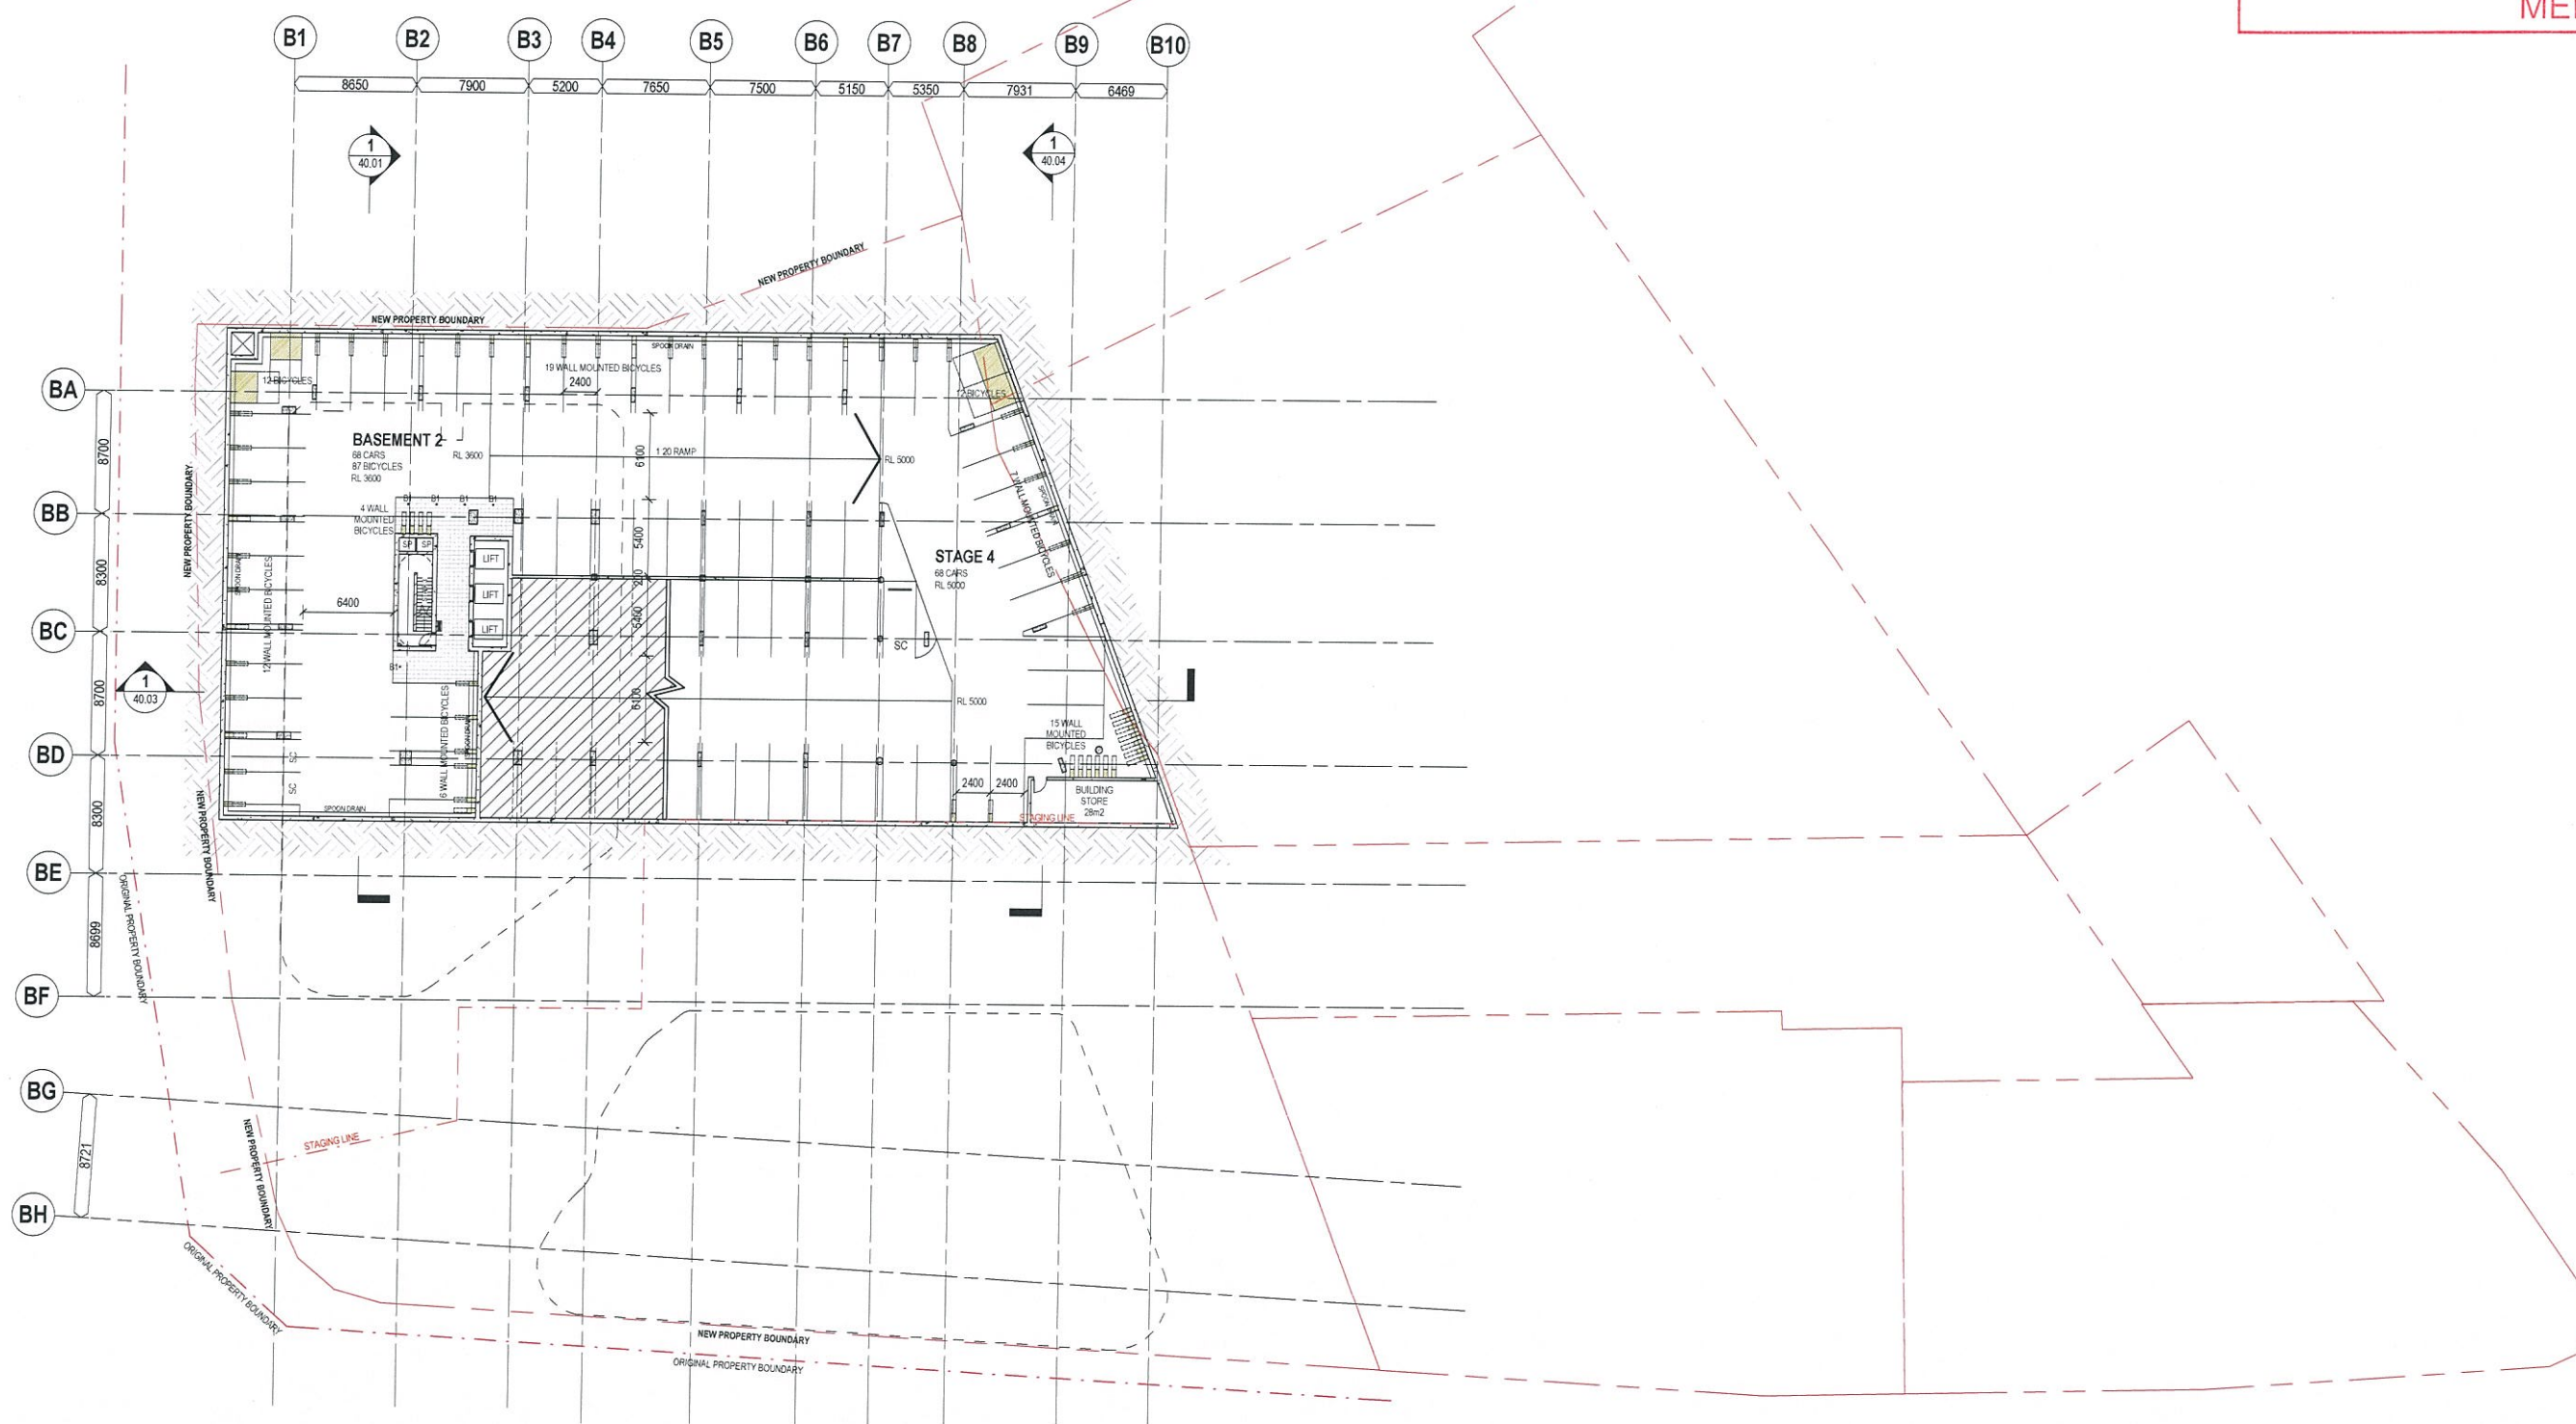


#### GENERAL NOTES

VERIFY ALL DIMENSIONS AND LEVELS BEFORE CONSTRUCTION WITH REFERENCE TO SITE CONSTRUCTION.  
COPYRIGHT  
THE COPYRIGHT OF THESE DOCUMENTS AND ALL WORKS EXECUTED FROM THESE DOCUMENTS SHALL REMAIN THE PROPERTY OF THE ARCHITECT OR ORIGINATOR VEST IN THE ARCHITECT. THESE DOCUMENTS MAY ONLY BE USED TO PRODUCE THE PROJECT FOR THE CLIENT AND IN THE LOCATION DESCRIBED HEREON.

| REV | DESCRIPTION                    | DATE     |
|-----|--------------------------------|----------|
| 7   | REVISED DA ISSUE               | 10.02.16 |
| 6   | REVISED DA ISSUE               | 08.02.16 |
| 5   | FOR TENDER                     | 15.01.16 |
| 4   | CONSULTANT CO-ORDINATION ISSUE | 17.12.15 |
| 3   | REVISED DA ISSUE               | 16.12.15 |
| 2   | PRELIMINARY CO-ORDINATION      | 30.11.15 |
| 1   | PRELIMINARY CO-ORDINATION      | 20.11.15 |

#### KEY PLAN

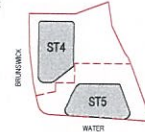


**bureau**proberts

bureauproberts PTY LTD  
40/41-43/45 BRIDGE ROAD, BRISBANE QLD 4001 GPO Box 2554  
P 07 5221 0672 F 07 5221 5600 EMAIL info@bureauproberts.com.au www.bureauproberts.com.au

CLIENT  
METRO PROPERTY DEVELOPMENT  
PROJECT  
CENTRAL VILLAGE STAGE 4 AND 5  
ADDRESS  
CORNER OF WATER AND BRUNSWICK STREET

|                   |    |
|-------------------|----|
| DRAWN BY          | AE |
| CHECK BY          | NL |
| PROJECT ARCHITECT | NL |
| DESIGN ARCHITECT  | TM |

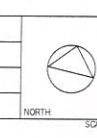

DRAWING TITLE  
KEY PLAN - B2

|                                                        |                  |
|--------------------------------------------------------|------------------|
| CAD FILE NO.<br>C:\DATA\14037_CD\CD_CentralVillage.mxd | DATE<br>10.02.16 |
| PROJECT NO.<br>14037                                   | PHASE<br>DD      |
| DRAWING NUMBER<br>20.01                                | REVISION<br>7    |

SCALE  
1:250 [A1]


11/02/2016 3:02:11 PM




PLANS AND DOCUMENTS  
referred to in the PDA APPROVAL

18 FEB 2016

MEDQ

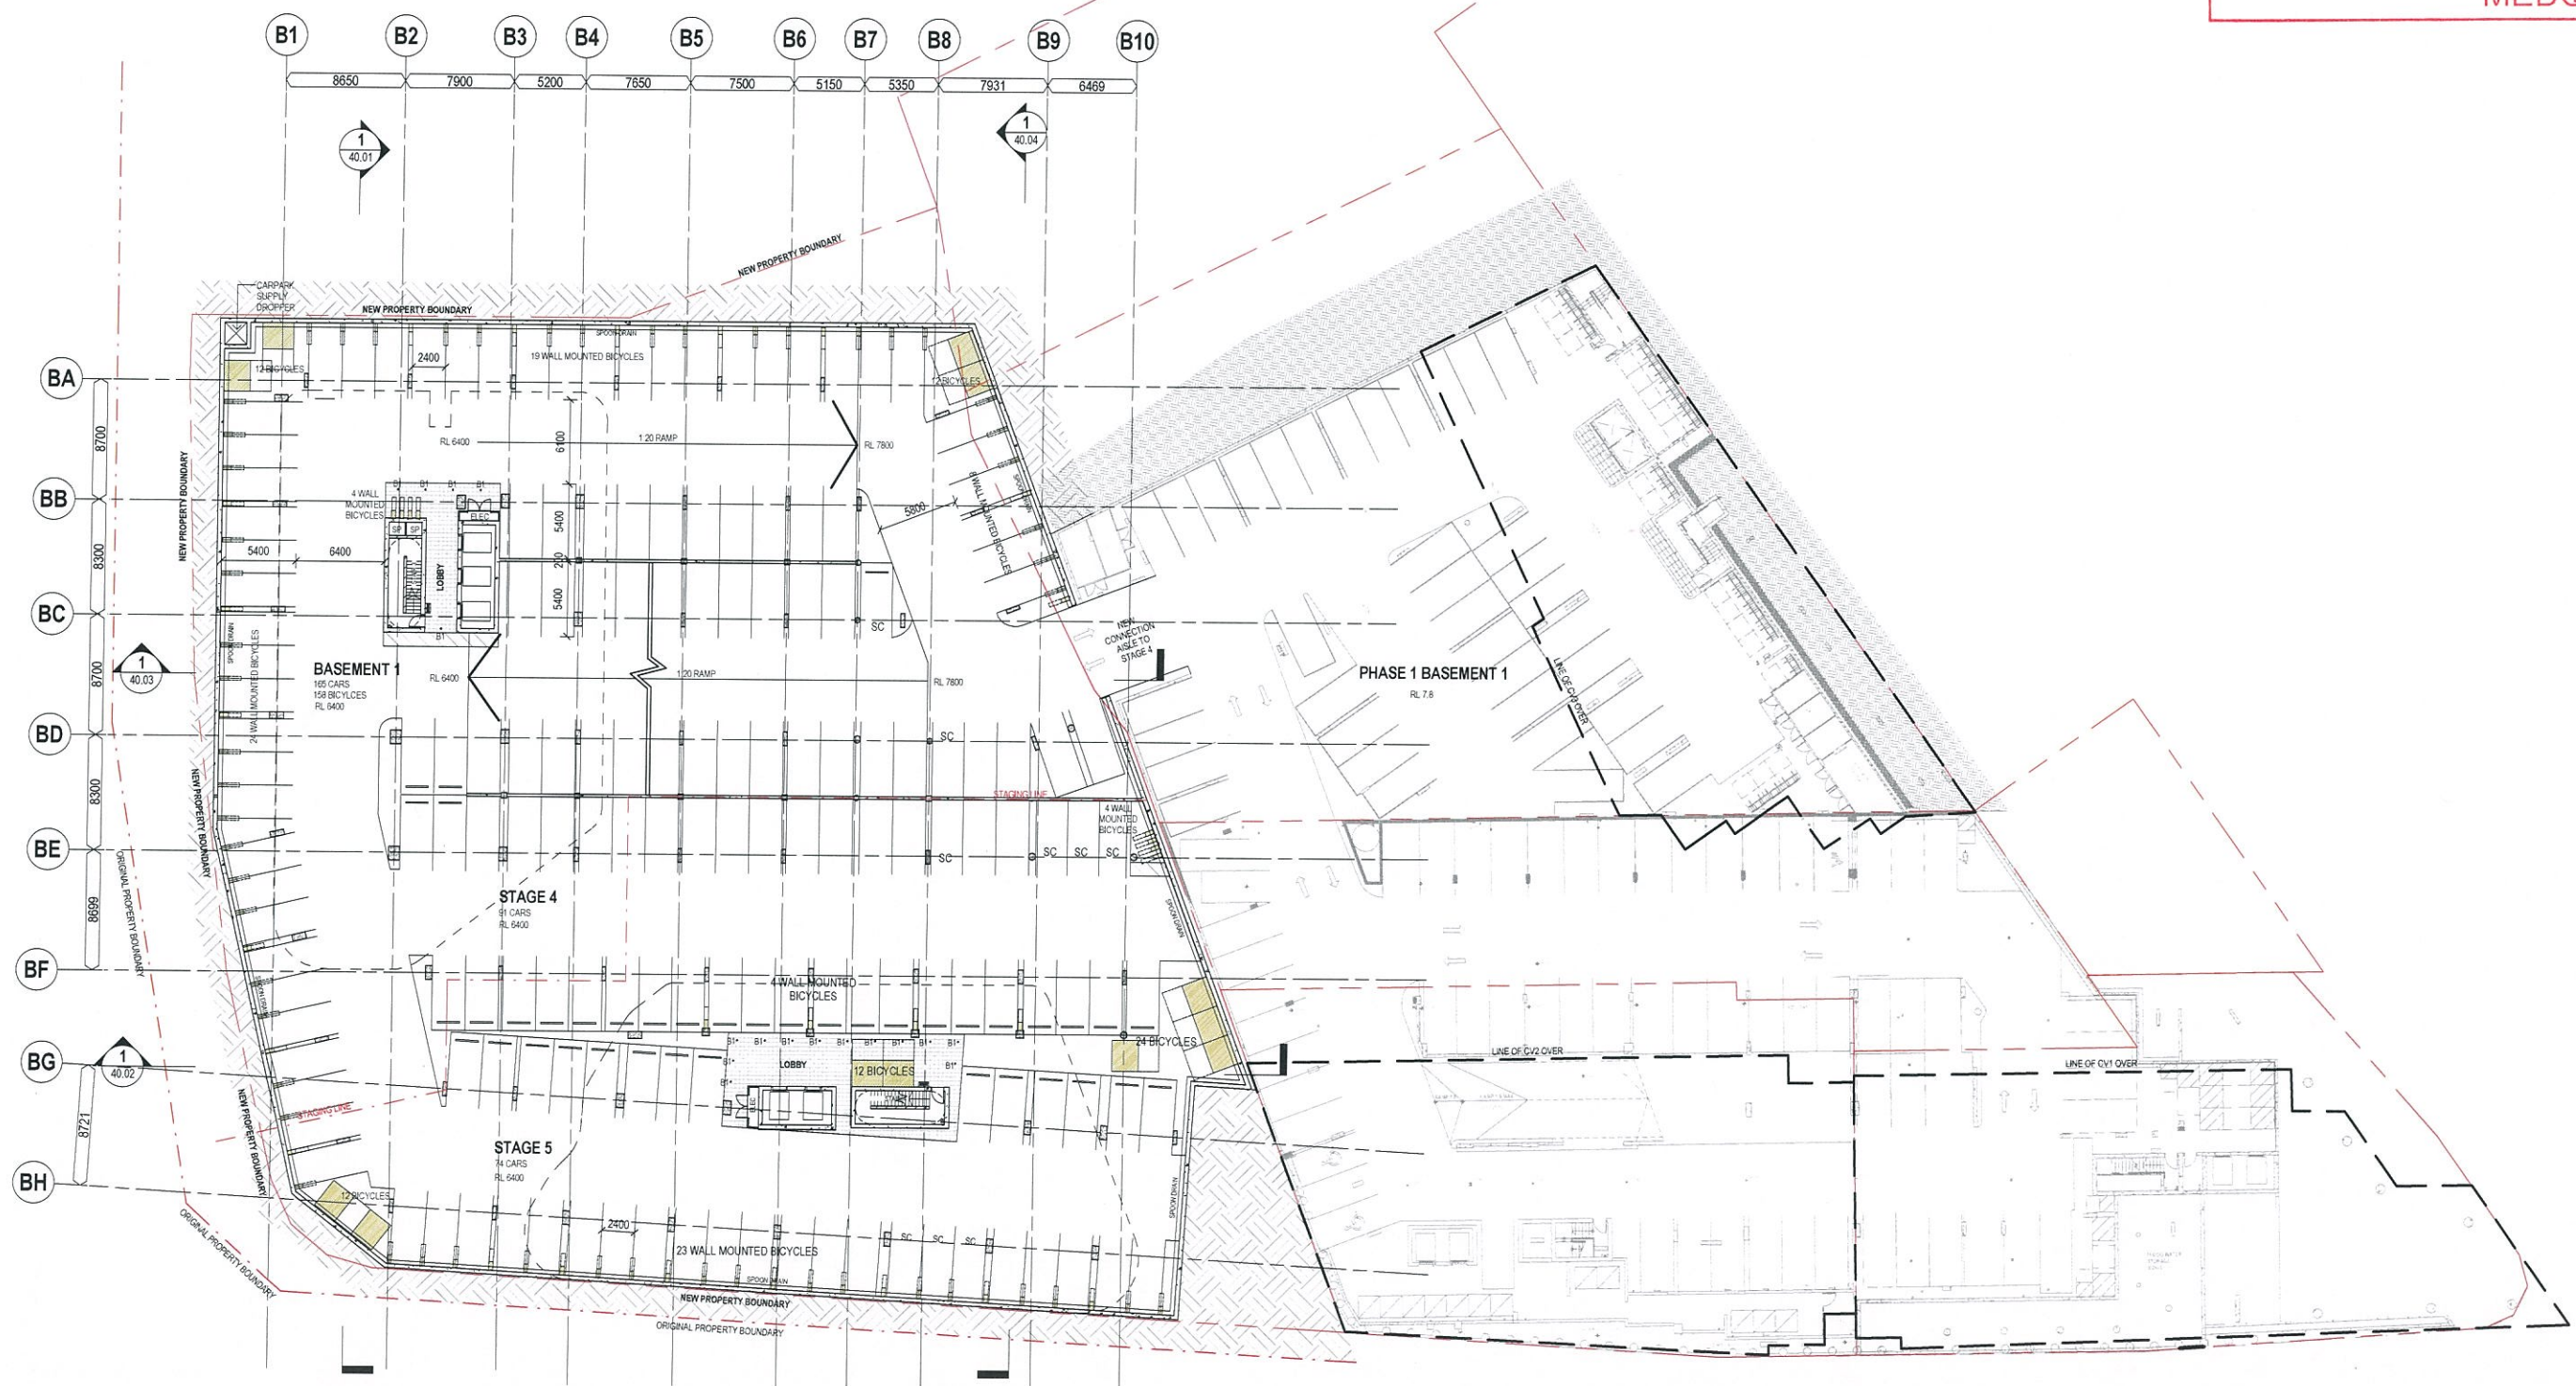

| GENERAL NOTES   |                                |          |
|---|--------------------------------|----------|
| VERIFY ALL DIMENSIONS AND LEVELS BEFORE CONSTRUCTION WITH REFERENCE TO SITE CONSTRUCTION   |                                |          |
| COPYRIGHT   |                                |          |
| THE COPYRIGHT OF THESE DOCUMENTS AND ALL WORKS DERIVED FROM THESE DOCUMENTS SHALL REMAIN THE PROPERTY OF THE ARCHITECT OR ON CREATION VEST IN THE ARCHITECT. THESE DOCUMENTS MAY ONLY BE USED TO PRODUCE THE PROJECT FOR THE CLIENT AND IN THE LOCATION DESCRIBED HEREON. |                                |          |
| REV   | DESCRIPTION                    | DATE     |
| 8   | REVISED DA ISSUE               | 10.02.16 |
| 7   | REVISED DA ISSUE               | 08.02.16 |
| 6   | TENDER ADDENDUM                | 02.02.16 |
| 5   | FOR TENDER                     | 15.01.16 |
| 4   | CONSULTANT CO-ORDINATION ISSUE | 17.12.15 |
| 3   | REVISED DA ISSUE               | 16.12.15 |
| 2   | PRELIMINARY CO-ORDINATION      | 30.11.15 |
| 1   | PRELIMINARY CO-ORDINATION      | 20.11.15 |

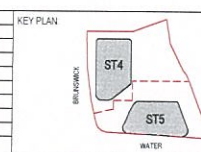

bureau proberts


bureau proberts PTY LTD  
40/53-57 STIRLING ROAD ACHUVILLE VIC 3001  
GROUND LEVEL: 335A ACHUVILLE STREET BRISBANE QLD 4001 GPO Box 3354  
P 07 3231 0477 F 07 3231 0488 EMAIL: info@bureauproberts.com.au www.bureauproberts.com.au

CLIENT  
METRO PROPERTY DEVELOPMENT  
PROJECT  
CENTRAL VILLAGE STAGE 4 AND 5  
ADDRESS  
CORNER OF WATER AND BRUNSWICK STREET

|                   |    |
|-------------------|----|
| DRAWN BY          | AE |
| CHECK BY          | NL |
| PROJECT ARCHITECT | NL |
| DESIGN ARCHITECT  | TM |


|                |                                     |               |          |
|----------------|-------------------------------------|---------------|----------|
| DRAWING TITLE  |                                     | KEY PLAN - B1 |          |
| CAD FILE NO.   | C:\DATA\4037_CV_CD_central_basement | DATE          | 10.02.16 |
| SCALE          | PROJECT 1/10                        | PHASE         | DD       |
| DRAWING NUMBER | 14037                               | 20.02         | 8        |



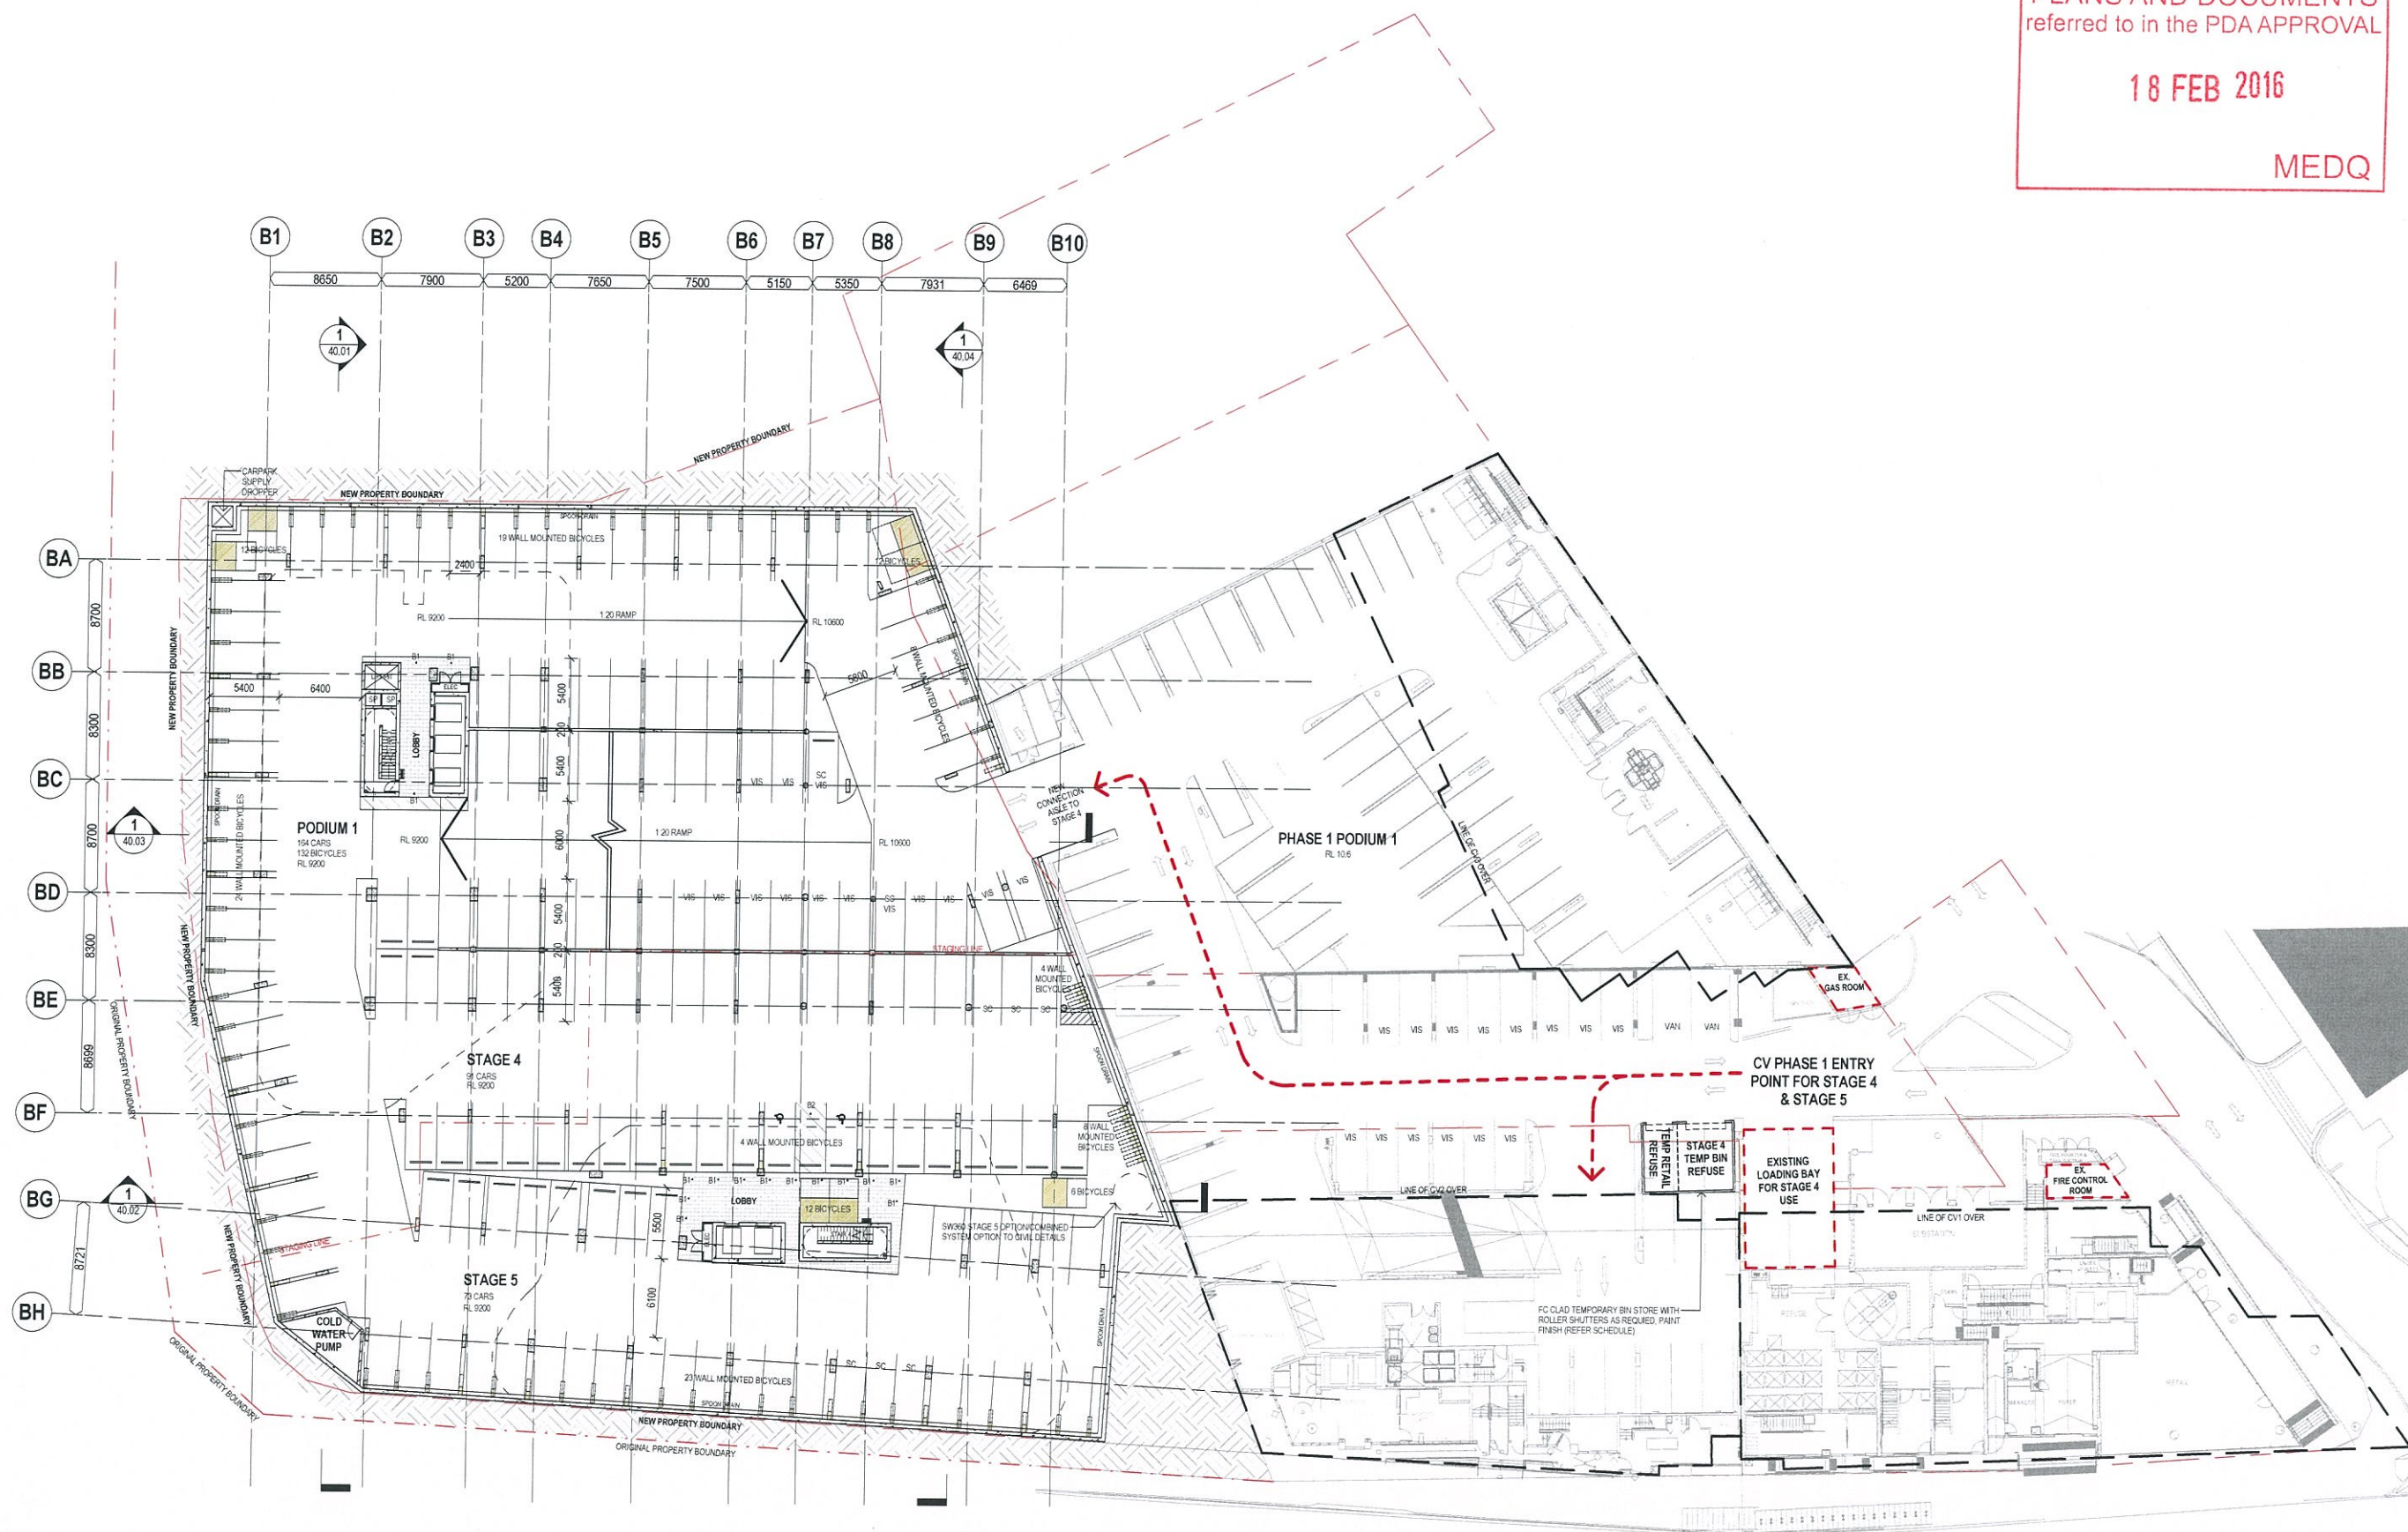



MEDQ

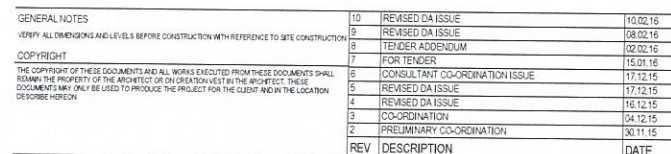[illegible]

bureau\*probents PTY LTD  
ABN 53 073 087 953 ACN 073 087 993  
GROUND LEVEL, 232A ADELAIDE STREET, BRISBANE QLD 4001 GPO Box 3204  
P. 07 3221 0672 F. 07 3221 0683 EMAIL: mail@bureauprobents.com.au www.bureauprobents.com


CITY: METRO PROPERTY DEVELOPMENT  
PROJECT: CENTRAL VILLAGE STAGE 4 AND 5  
ADDRESS: CORNER OF WATER AND BRUNSWICK STREET

|                                                                                       |    |                                                                                       |               |            |          |                |                                                      |    |
|---------------------------------------------------------------------------------------|----|---------------------------------------------------------------------------------------|---------------|------------|----------|----------------|------------------------------------------------------|----|
| DRAWN BY                                                                              | AE |  | DRAWING TITLE |            | DATE     |                |                                                      |    |
| CHECKED BY                                                                            | NL |                                                                                       | KEY PLAN - P2 |            | 10.02.16 |                |                                                      |    |
| PROJECT ARCHITECT                                                                     | NL |                                                                                       | SCALE         | PROJECT NO | PHASE    | DRAWING NUMBER |                                                      |    |
| DESIGN ARCHITECT                                                                      | TM |                                                                                       |               |            |          |                | CAD FILE NO<br>C:\DATA\ACCT_CIV_001_central_basement |    |
|  |    | 1 : 250 [A1]                                                                          |               | 14037      | DD       | 20.04          | REVISION                                             | 10 |


11/07/2016 3:02:21



MEDQ

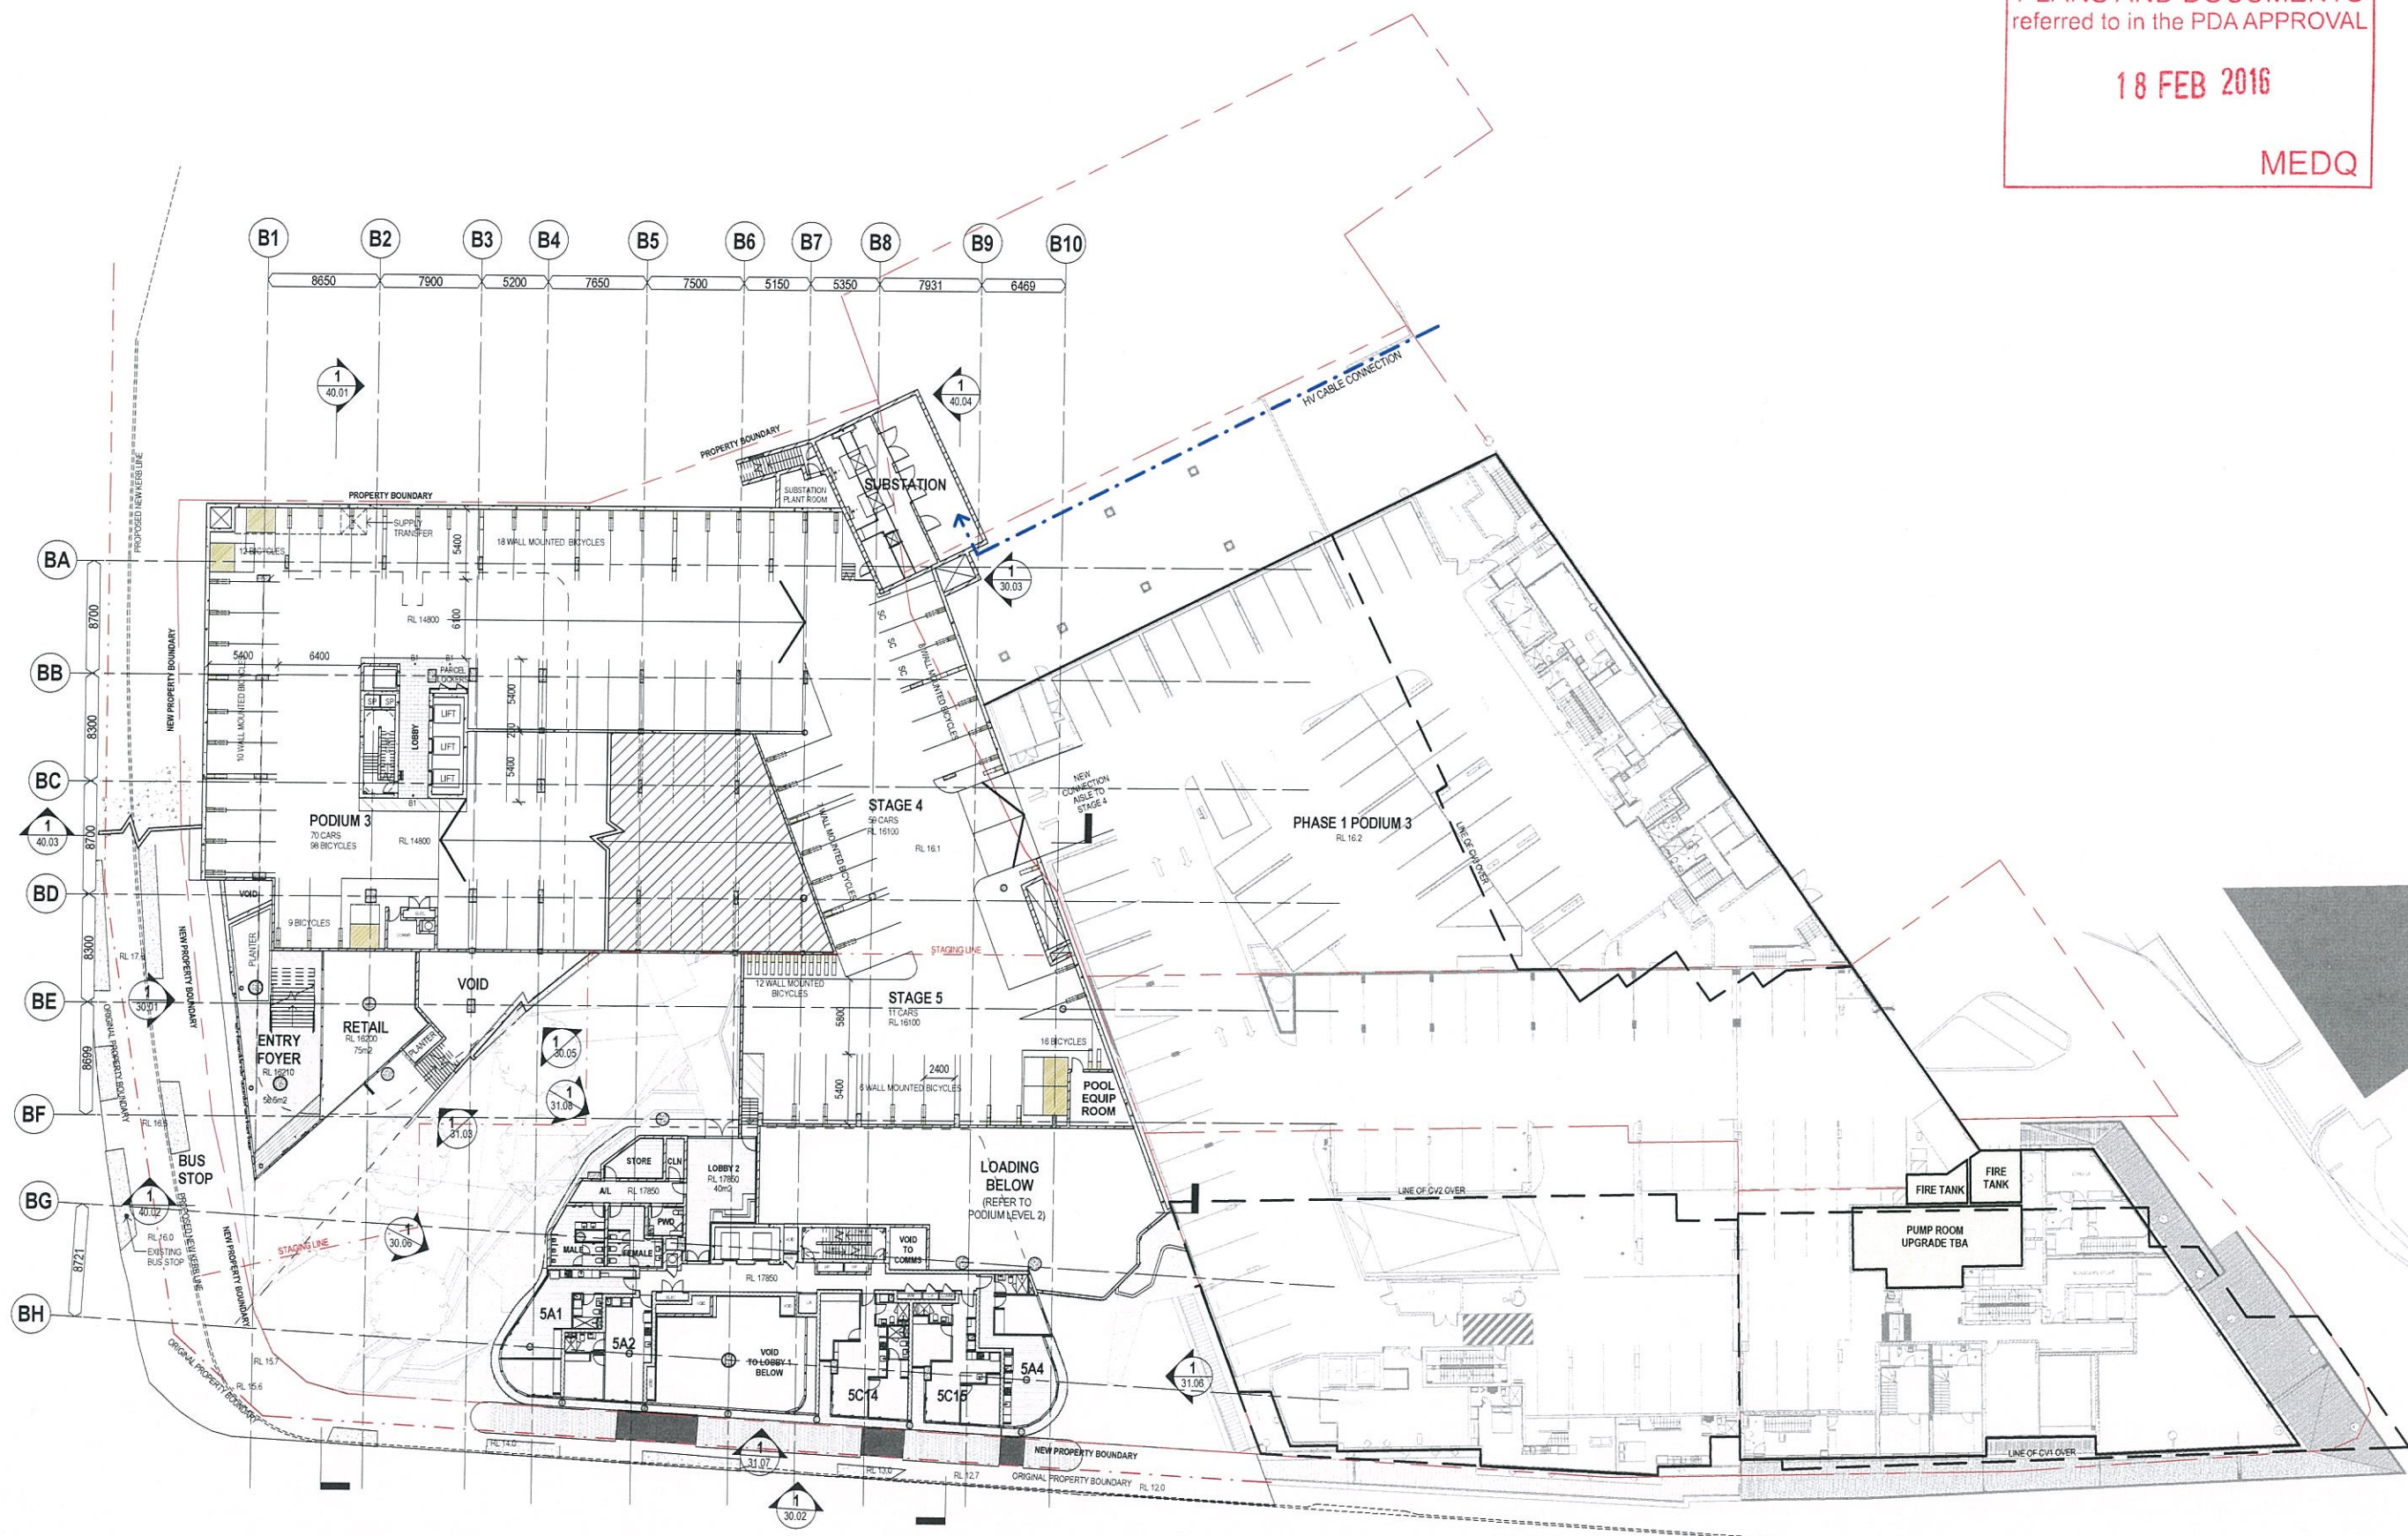

| GENERAL NOTES   |     |                               |          |
|---|-----|-------------------------------|----------|
| VERIFY ALL DIMENSIONS AND LEVELS BEFORE CONSTRUCTION WITH REFERENCE TO SITE CONSTRUCTION   |     |                               |          |
| <b>COPYRIGHT</b><br><br>THE COPYRIGHT OF THESE DOCUMENTS AND ALL WORKS EXEMPTED FROM THESE DOCUMENTS SHALL BE THE PROPERTY OF THE ARCHITECT OR OF THE DESIGNER FOR THE ARCHITECT. THESE DOCUMENTS MAY NOT BE USED TO PROVIDE THE PROJECT FOR THE CLIENT AND ANY OTHER PROJECT DESCRIBED HEREON. | 8   | REVISED DA ISSUE              | 10.02.16 |
|   | 17  | REVISED DA ISSUE              | 08.02.16 |
|   | 6   | TENDER ADDENDUM               | 02.02.16 |
|   | 5   | FOR TENDER                    | 15.01.16 |
|   | 4   | CONSULTANT COORDINATION ISSUE | 17.12.15 |
|   | 3   | REVISED DA ISSUE              | 16.12.15 |
|   | 2   | PRELIMINARY COORDINATION      | 30.11.15 |
|   | 1   | PRELIMINARY COORDINATION      | 20.11.15 |
|   | REV | DESCRIPTION                   | DATE     |

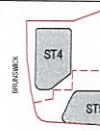bureau<sup>^</sup>proberts

Bureau\*proberts PTY LTD  
ABN 53 073 087 993 ACN 073 087 993  
GROUND LEVEL, 233A ADELAIDE STREET, BRISBANE QLD 4001 GPO Box 3204  
P: 07 3221 0672 F: 07 3221 0683 EMAIL: [mail@bureau.proberts.com.au](mailto:mail@bureau.proberts.com.au) [www.bureauproberts.com.au](http://www.bureauproberts.com.au)

CLIENT  
METRO PROPERTY DEVELOPMENT  
PROJECT  
CENTRAL VILLAGE STAGE 4 AND 5  
ADDRESS  
CORNER OF WATER AND BRUNSWICK  
STREET

|                                                                                          |    |                                                                                                |
|------------------------------------------------------------------------------------------|----|------------------------------------------------------------------------------------------------|
| DRAWN BY                                                                                 | JC | <br>NORTH |
| CHECK BY                                                                                 | NL |                                                                                                |
| PROJECT ARCHITECT                                                                        | NL |                                                                                                |
| DESIGN ARCHITECT                                                                         | TM |                                                                                                |
|  12 |    | SC<br>1:250                                                                                    |

DRAWING TITLE  
KEY PLAN - P3

CAD FILE NO:  
C:\DATA\14037\_CV\_DO\_central\_linen.rvt

|      |             |       |
|------|-------------|-------|
| FILE | PROJECT NO. | PHASE |
|------|-------------|-------|

| INDEX | PROJECT NO. | PIECE |
|-------|-------------|-------|
| A11   | 14037       | DD    |

10.02.16  
REVISION: 0

---

11/07/2016 3:07:33 PM



AMENDED IN RED

18 / 2 / 2016


By: Brianna Fyffe

MEDQ


PLANS AND DOCUMENTS  
referred to in the PDA APPROVAL

18 FEB 2016

MEDQ

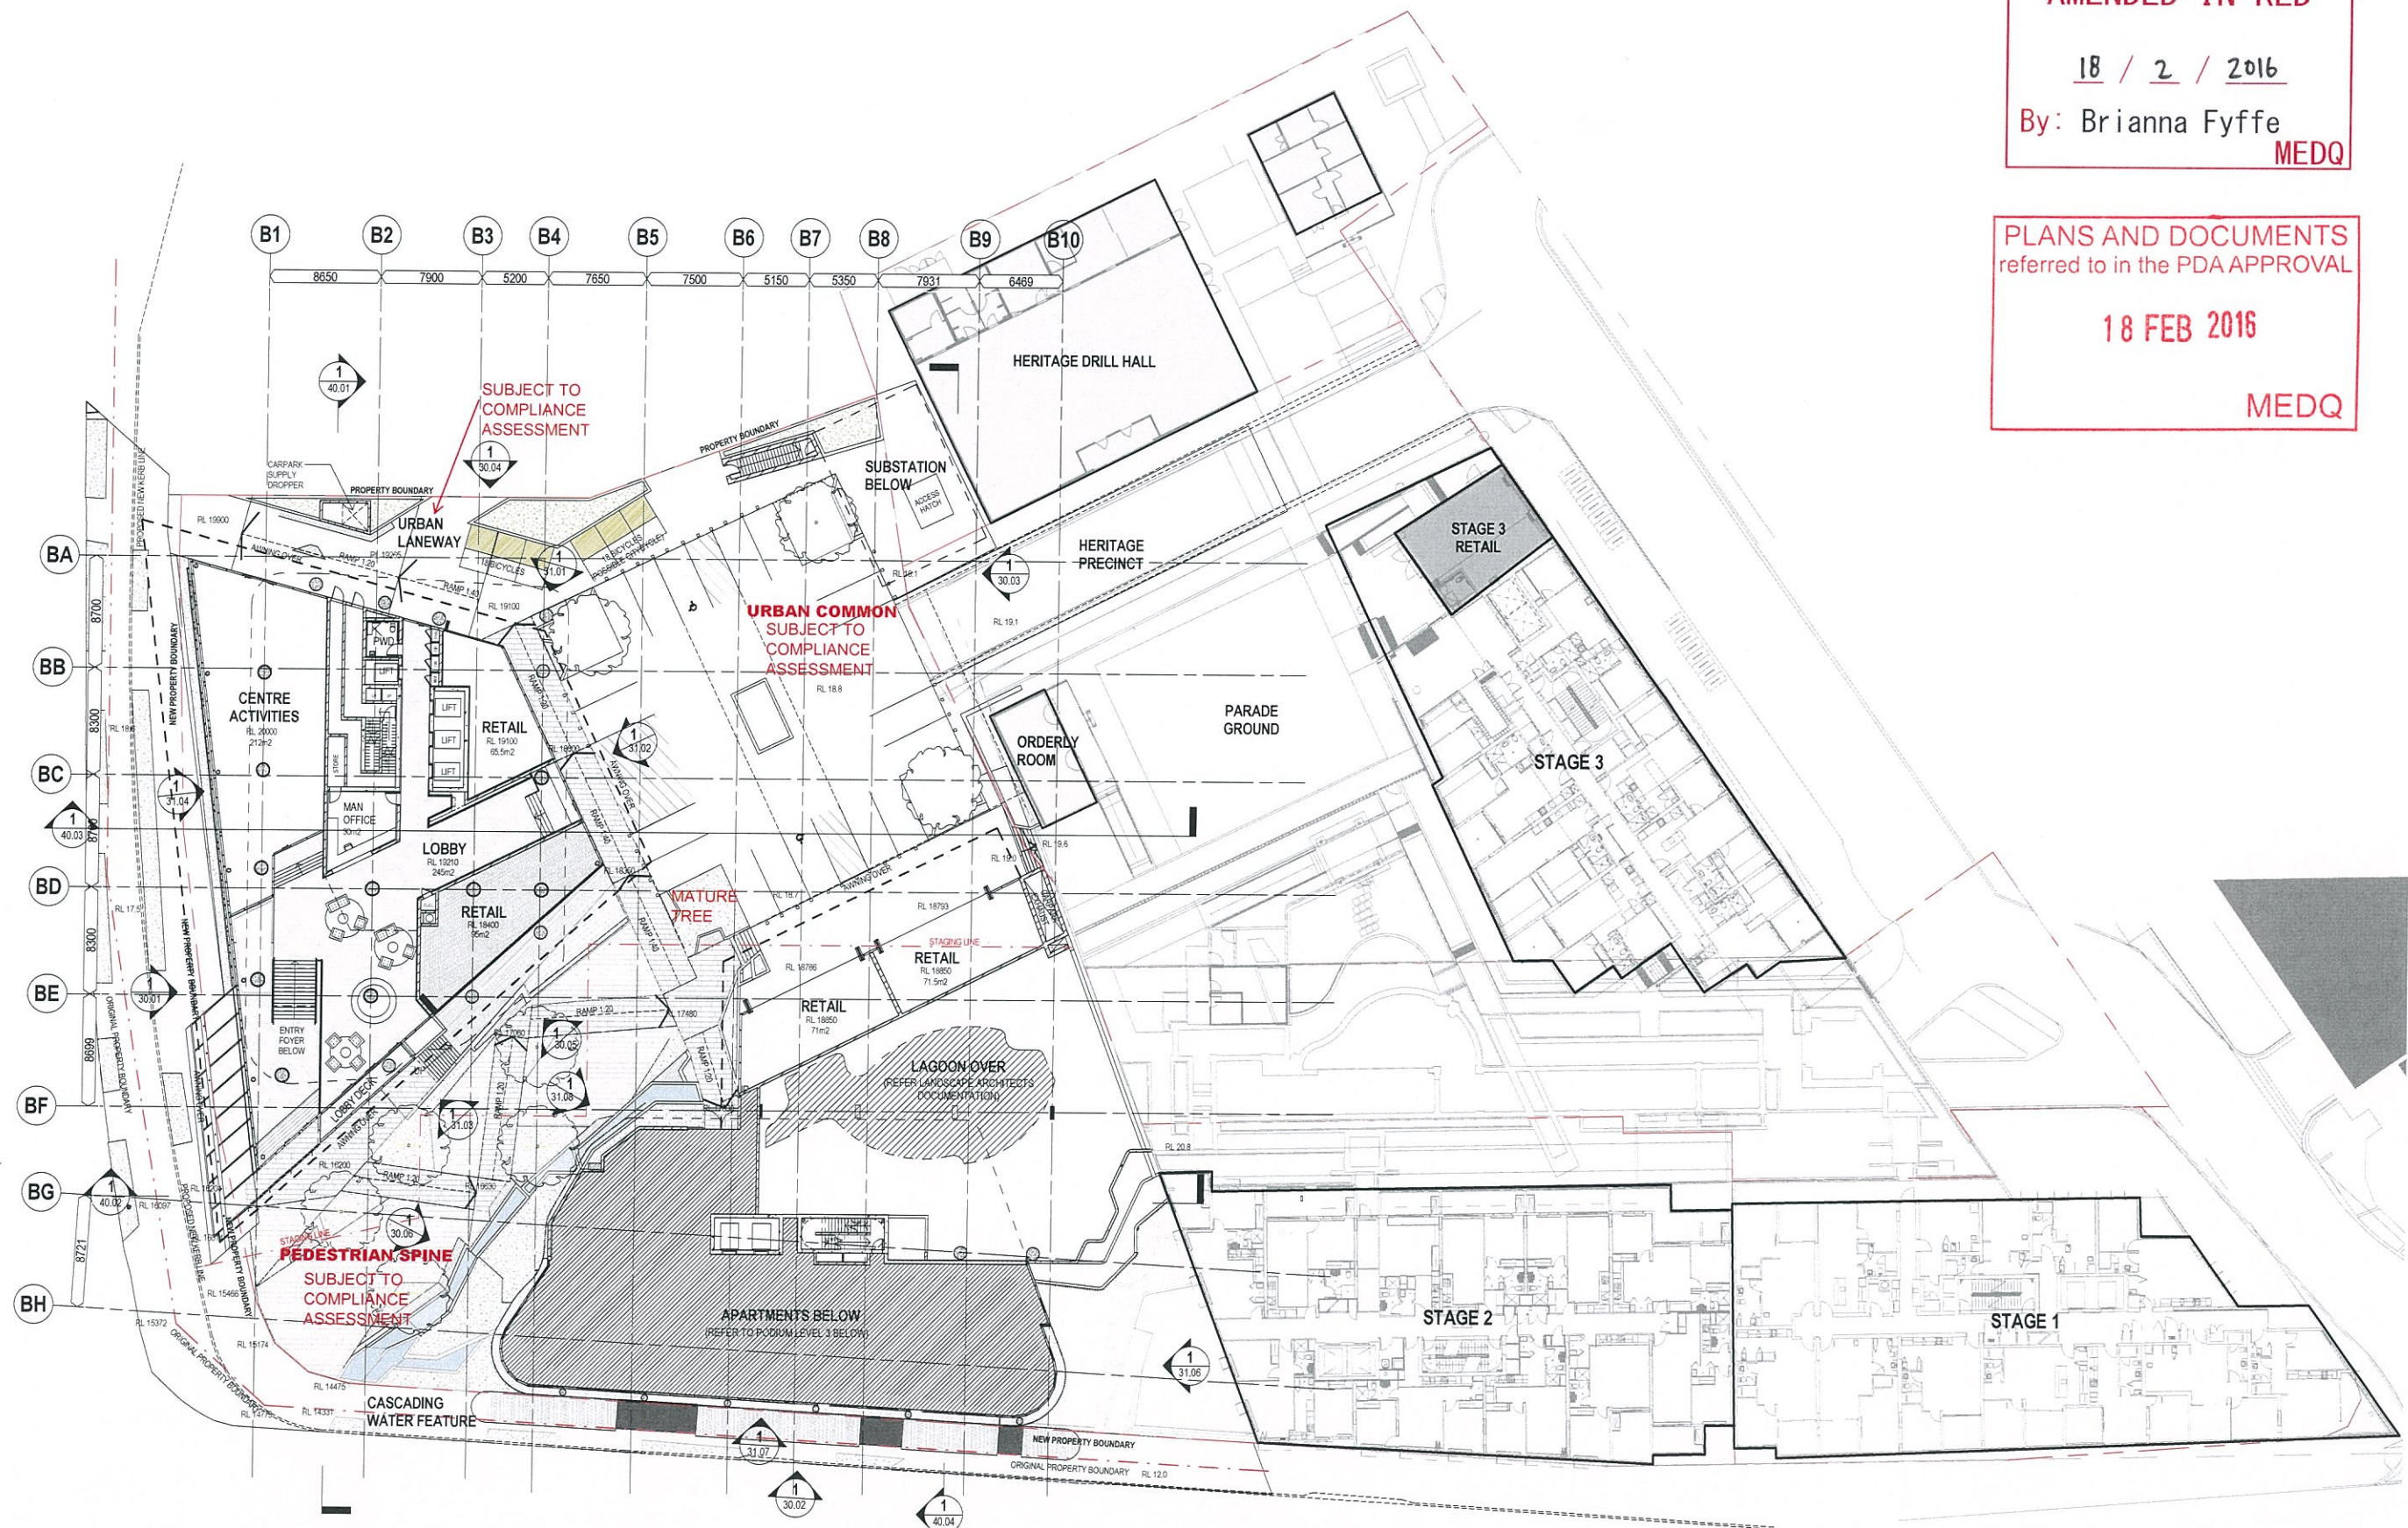

| GENERAL NOTES   |                                |          |
|---|--------------------------------|----------|
| VERIFY ALL DIMENSIONS AND LEVELS BEFORE CONSTRUCTION WITH REFERENCE TO SITE CONSTRUCTION   |                                |          |
| COPYRIGHT   |                                |          |
| THE COPYRIGHT OF THESE DOCUMENTS AND ALL WORKS DERIVED FROM THESE DOCUMENTS SHALL REMAIN THE PROPERTY OF THE ARCHITECT OR IN DEFAULT HEREIN IN THE ARCHITECT. THESE DOCUMENTS MAY ONLY BE USED TO PRODUCE THE PROJECT FOR THE CLIENT AND IN THE LOCATION DESCRIBED HEREIN. |                                |          |
| REV   | DESCRIPTION                    | DATE     |
| 1   | PRELIMINARY CO-ORDINATION      | 20.11.15 |
| 2   | PRELIMINARY CO-ORDINATION      | 30.11.15 |
| 3   | CO-ORDINATION                  | 04.12.15 |
| 4   | REVISED DATA ISSUE             | 16.12.15 |
| 5   | CONSULTANT CO-ORDINATION ISSUE | 17.12.15 |
| 6   | FOR TENDER                     | 15.01.16 |
| 7   | TENDER ADDENDUM                | 02.02.16 |
| 8   | REVISED DATA ISSUE             | 08.02.16 |
| 9   | REVISED DATA ISSUE             | 10.02.16 |

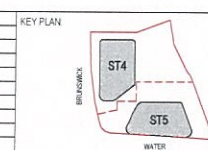

bureau proberts


bureau proberts PTY LTD  
400/137/138/139/2551/25



PLANS AND DOCUMENTS  
referred to in the PDA APPROVAL

18 FEB 2016

MEDQ

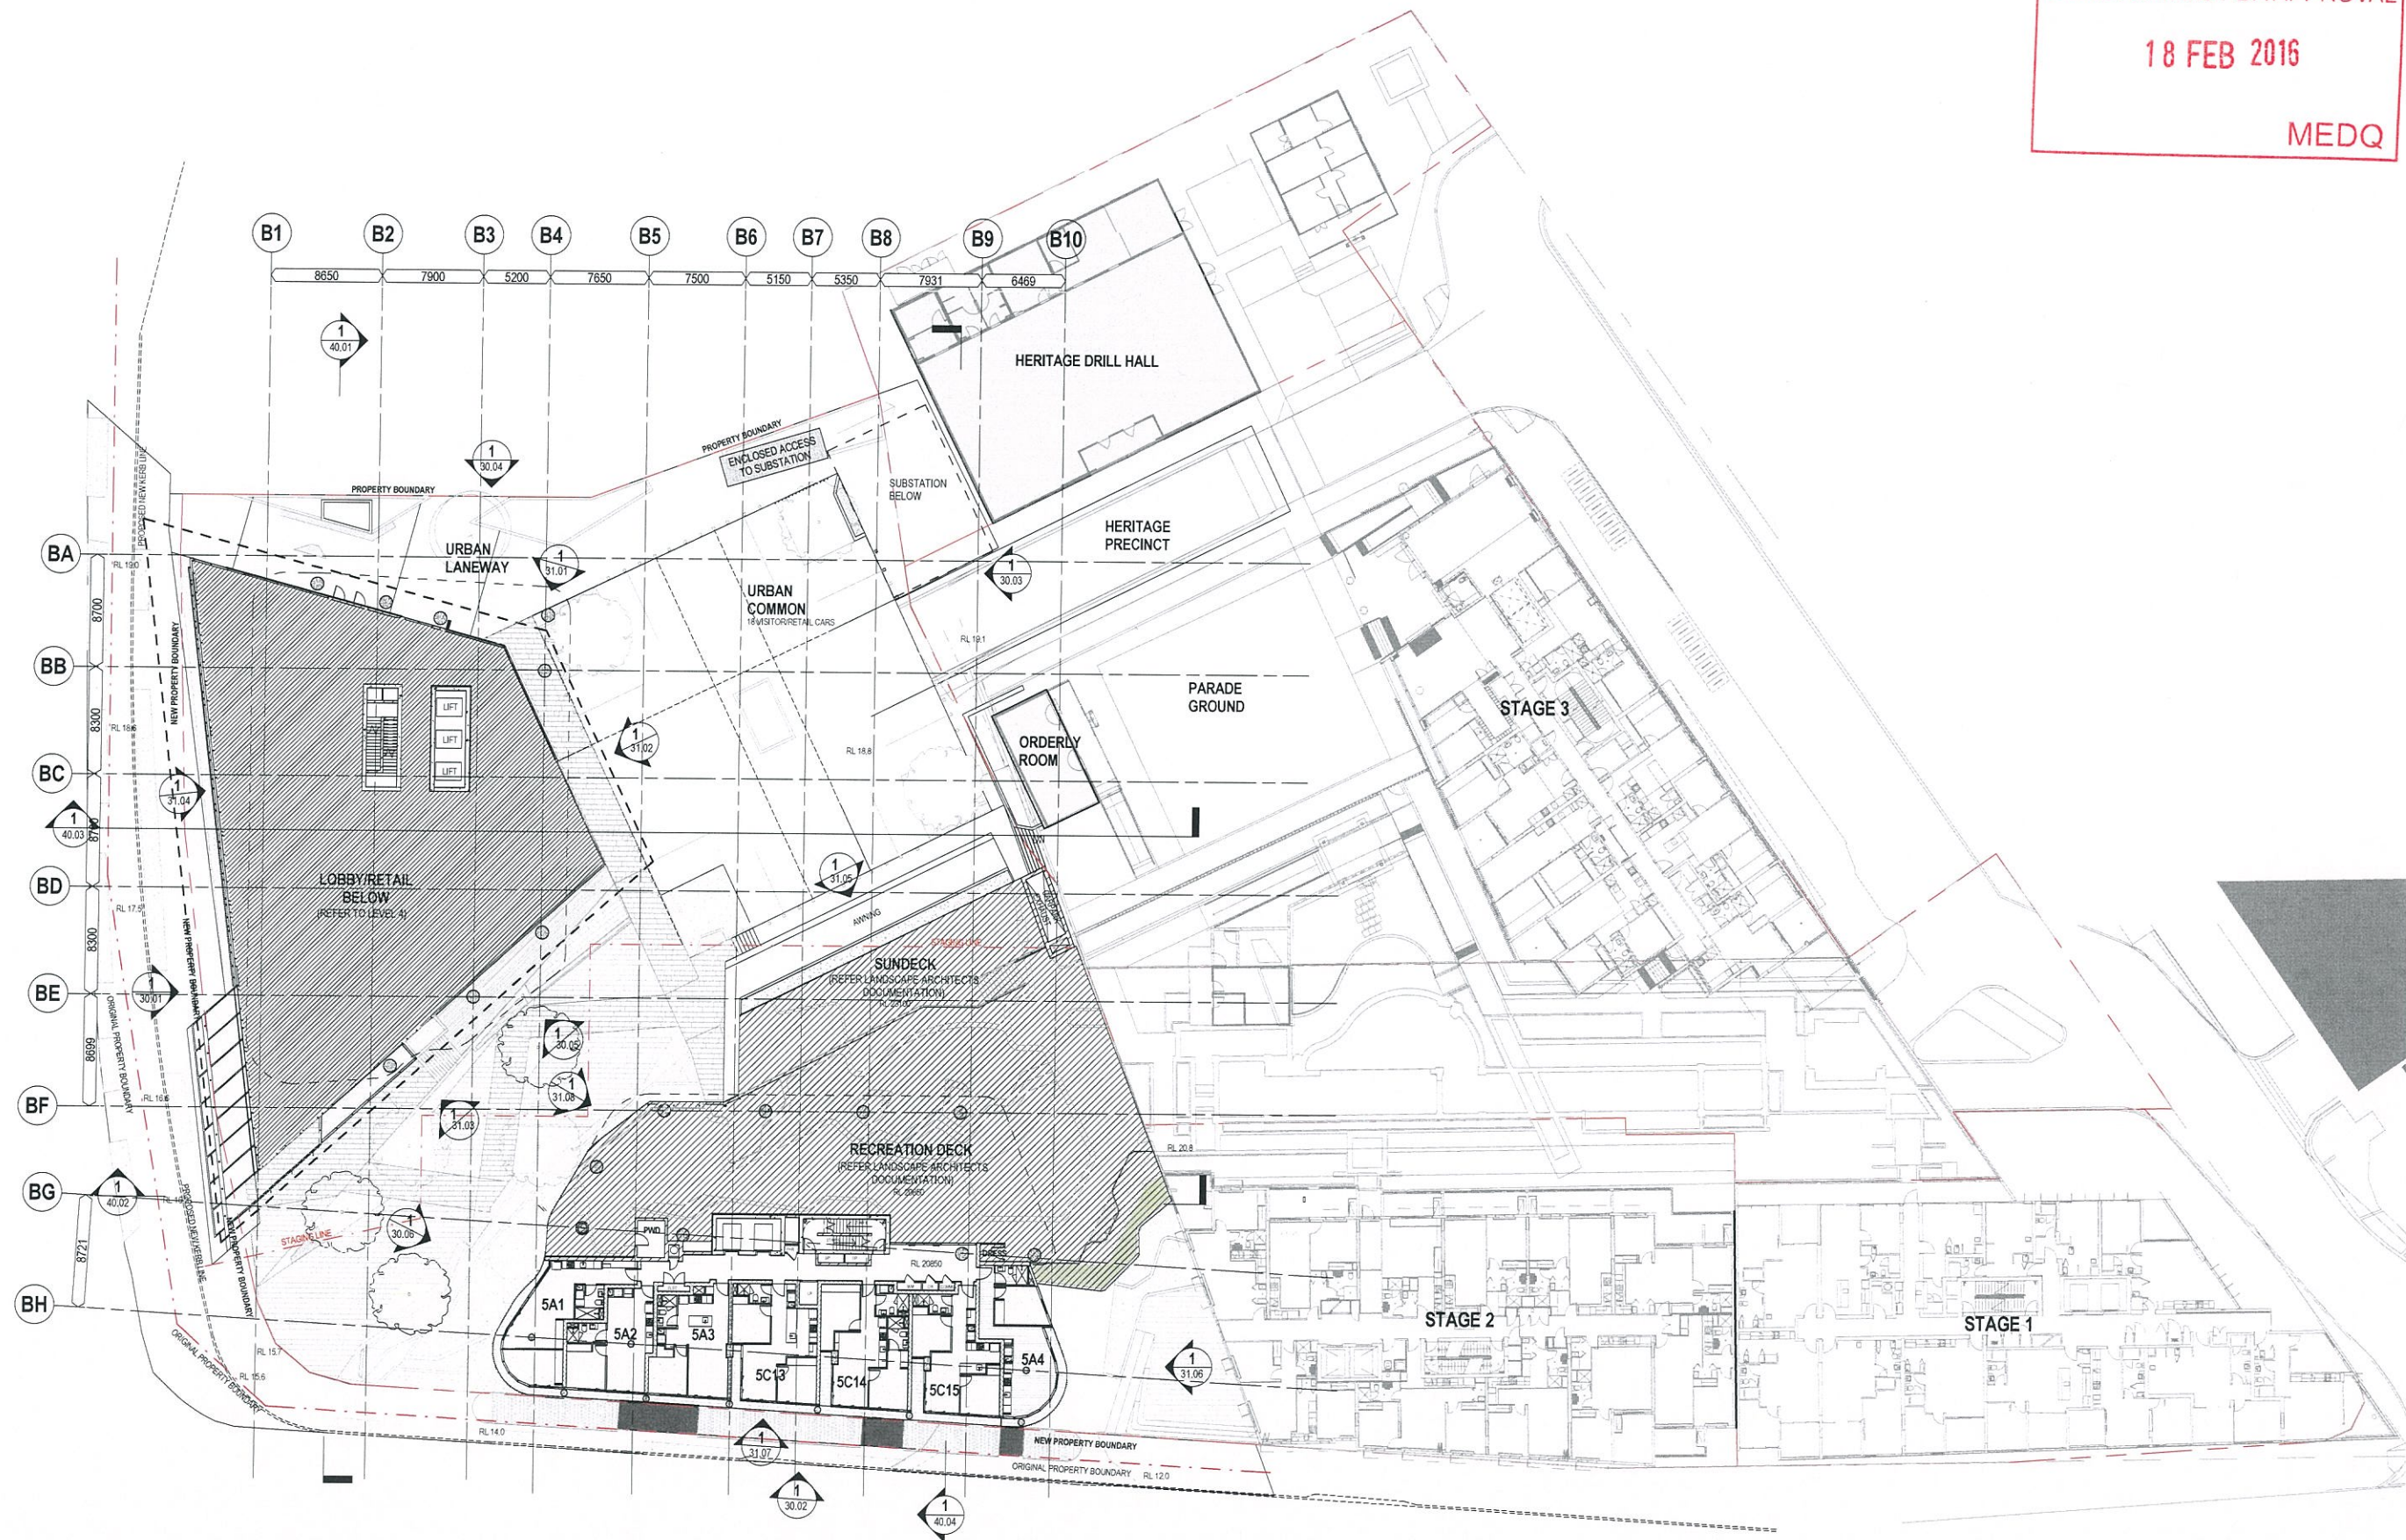

GENERAL NOTES

VERIFY ALL DIMENSIONS AND LEVELS BEFORE CONSTRUCTION WITH REFERENCE TO SITE CONSTRUCTION

COPYRIGHT

THE COPYRIGHT OF THESE DOCUMENTS AND ALL RIGHTS RESERVED FROM THESE DOCUMENTS SHALL REMAIN THE PROPERTY OF THE ARCHITECT OR ORIGINATOR VESTED IN THE ARCHITECT. THESE DOCUMENTS MAY ONLY BE USED TO PRODUCE THE PROJECT FOR THE CLIENT AND IN THE LOCATION DESCRIBED HEREON

| REV | DESCRIPTION                    | DATE     |
|-----|--------------------------------|----------|
| 7   | REVISED DA ISSUE               | 10.02.16 |
| 6   | TENDER ADDENDUM                | 02.02.16 |
| 5   | FOR TENDER                     | 15.01.16 |
| 4   | CONSULTANT CO-ORDINATION ISSUE | 17.12.15 |
| 3   | CO-ORDINATION                  | 04.12.15 |
| 2   | PRELIMINARY CO-ORDINATION      | 30.11.15 |
| 1   | PRELIMINARY CO-ORDINATION      | 20.11.15 |

KEY PLAN

**bureau**proberts

Bureau Proberts Pty Ltd  
ABN 63 573 897 993 ADVISORY UNIT 903  
GROUND LEVEL, 220A ADELPHI STREET, BRISBANE QLD 4001 (PO Box 2004)  
P 07 3221 6972 F 07 3221 6993 EMAIL [info@bureauproberts.com.au](mailto:info@bureauproberts.com.au) [www.bureauproberts.com.au](http://www.bureauproberts.com.au)

CLIENT

METRO PROPERTY DEVELOPMENT

PROJECT

CENTRAL VILLAGE STAGE 4 AND 5

ADDRESS

CORNER OF WATER AND BRUNSWICK STREET

|                   |    |
|-------------------|----|
| DRAWN BY          | JC |
| CHECK BY          | NL |
| PROJECT ARCHITECT | NL |
| DESIGN ARCHITECT  | TM |

DRAWING TITLE

KEY PLAN - LEVEL 4 RECREATION

CAD FILE NO  
C:\DATA\14037\_CV\_04\_central\_village.mxd

DATE  
10.02.16

REVISION  
7

SCALE

1:250 [A1]

PROJECT NO

14037

PHASE

DD

DRAWING NUMBER


20.07




PLANS AND DOCUMENTS  
referred to in the PDA APPROVAL

18 FEB 2016

MEDQ

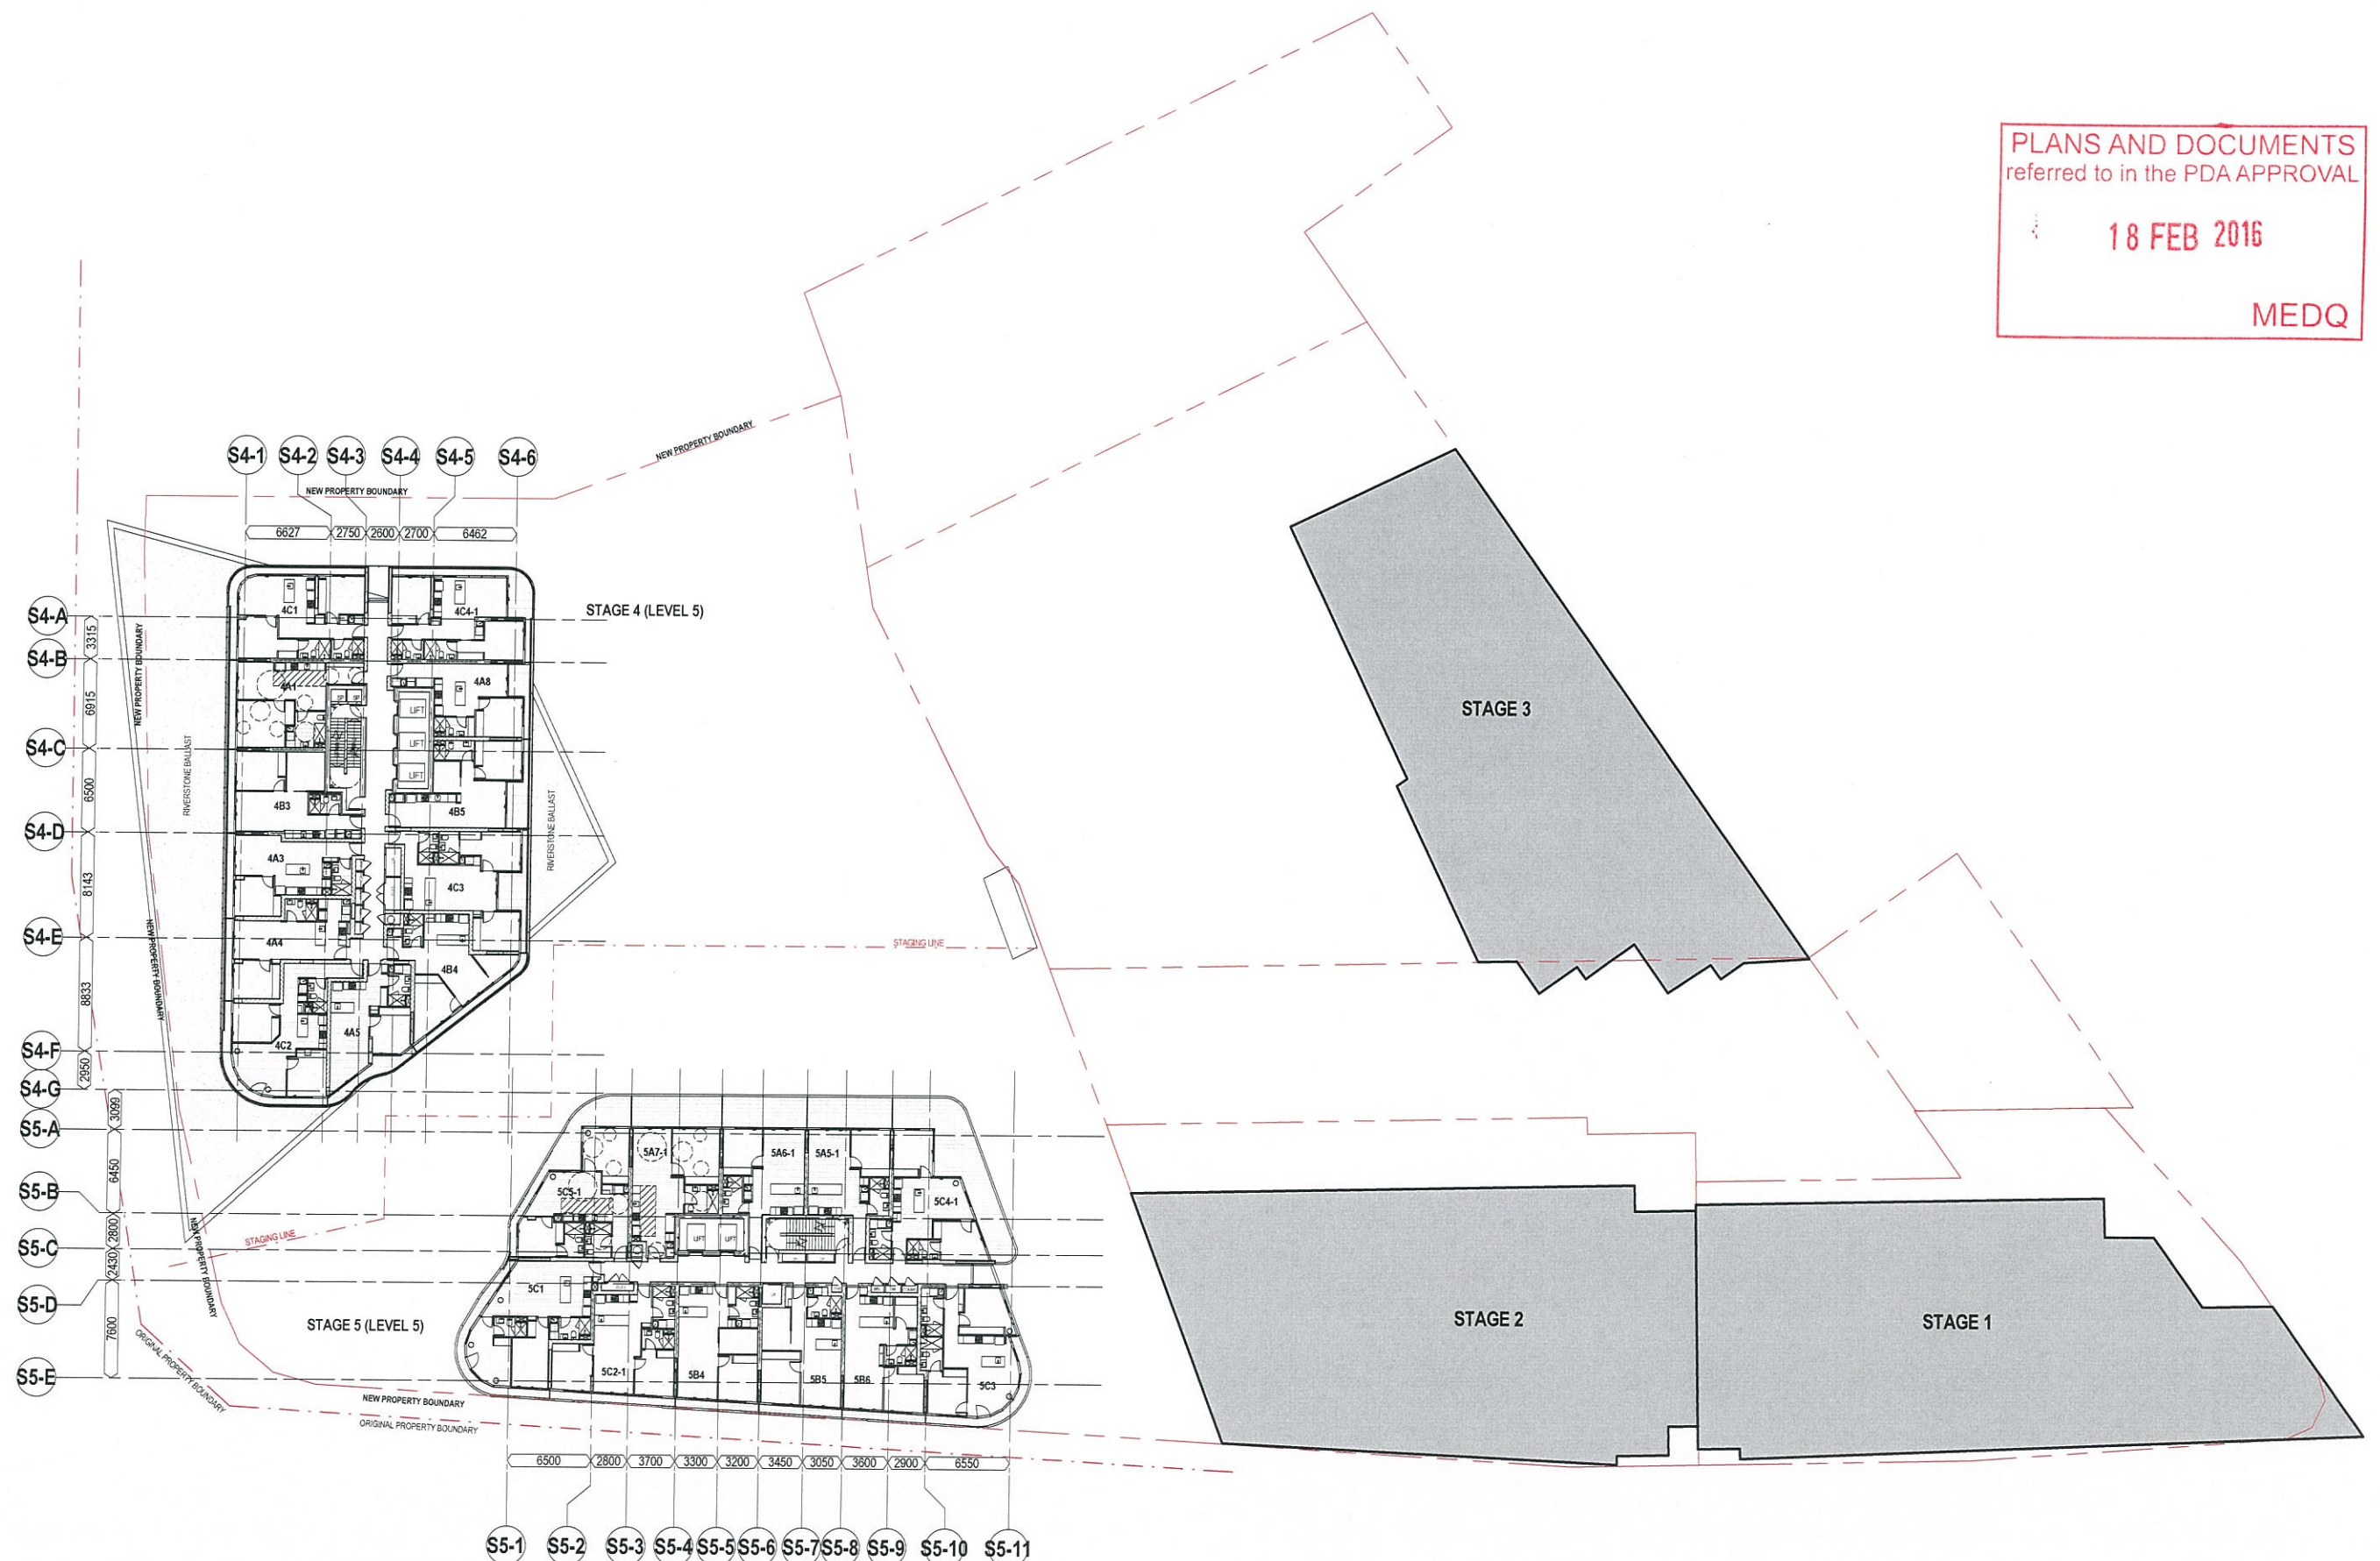
 
|   |  |          |  |                                                                                      |  |                                                                                       |  |                    |  |
|---|--|----------|--|--------------------------------------------------------------------------------------|--|---------------------------------------------------------------------------------------|--|--------------------|--|
| GENERAL NOTES   |  | KEY PLAN |  | bureau proberts                                                                      |  | CLIENT                                                                                |  | DRAWING TITLE      |  |
| VERIFY ALL DIMENSIONS AND LEVELS BEFORE CONSTRUCTION WITH REFERENCE TO SITE CONSTRUCTION   |  |          |  |  |  | METRO PROPERTY DEVELOPMENT                                                            |  | KEY PLAN - LEVEL 5 |  |
| COPYRIGHT   |  |          |  |                                                                                      |  | CENTRAL VILLAGE STAGE 4 AND 5                                                         |  |                    |  |
| THE COPYRIGHT OF THESE DOCUMENTS AND ALL WORKS DERIVED FROM THESE DOCUMENTS SHALL REMAIN THE PROPERTY OF THE ARCHITECT OR ON ORIGINATOR VISIT BY THE ARCHITECT. THESE DOCUMENTS MAY ONLY BE USED TO PRODUCE THE PROJECT FOR THE CLIENT AND IN THE LOCATION DESCRIBED HEREIN. |  |          |  |                                                                                      |  | ADDRESS                                                                               |  | DATE               |  |
|   |  |          |  |                                                                                      |  | CORNER OF WATER AND BRUNSWICK STREET                                                  |  | 10.02.16           |  |
|   |  |          |  |                                                                                      |  |                                                                                       |  | REVISION           |  |
| REV DESCRIPTION DATE   |  |          |  |                                                                                      |  | DRAWN BY                                                                              |  | SCALE              |  |
|   |  |          |  |                                                                                      |  | NL                                                                                    |  | 1 : 250 [A1]       |  |
|   |  |          |  |                                                                                      |  | CHECK BY                                                                              |  | PROJECT NO         |  |
|   |  |          |  |                                                                                      |  | NL                                                                                    |  | 14037              |  |
|   |  |          |  |                                                                                      |  | PROJECT ARCHITECT                                                                     |  | PHASE              |  |
|   |  |          |  |                                                                                      |  | NL                                                                                    |  | DD                 |  |
|   |  |          |  |                                                                                      |  | DESIGN ARCHITECT                                                                      |  | DRAWING NUMBER     |  |
|   |  |          |  |                                                                                      |  | LM                                                                                    |  | 20.08              |  |
|   |  |          |  |                                                                                      |  |  |  | 6                  |  |







AMENDED IN RED

18 / 2 / 2016


By: Brianna Fyffe

MEDQ

PLANS AND DOCUMENTS  
referred to in the PDA APPROVAL


18 FEB 2016

MEDQ

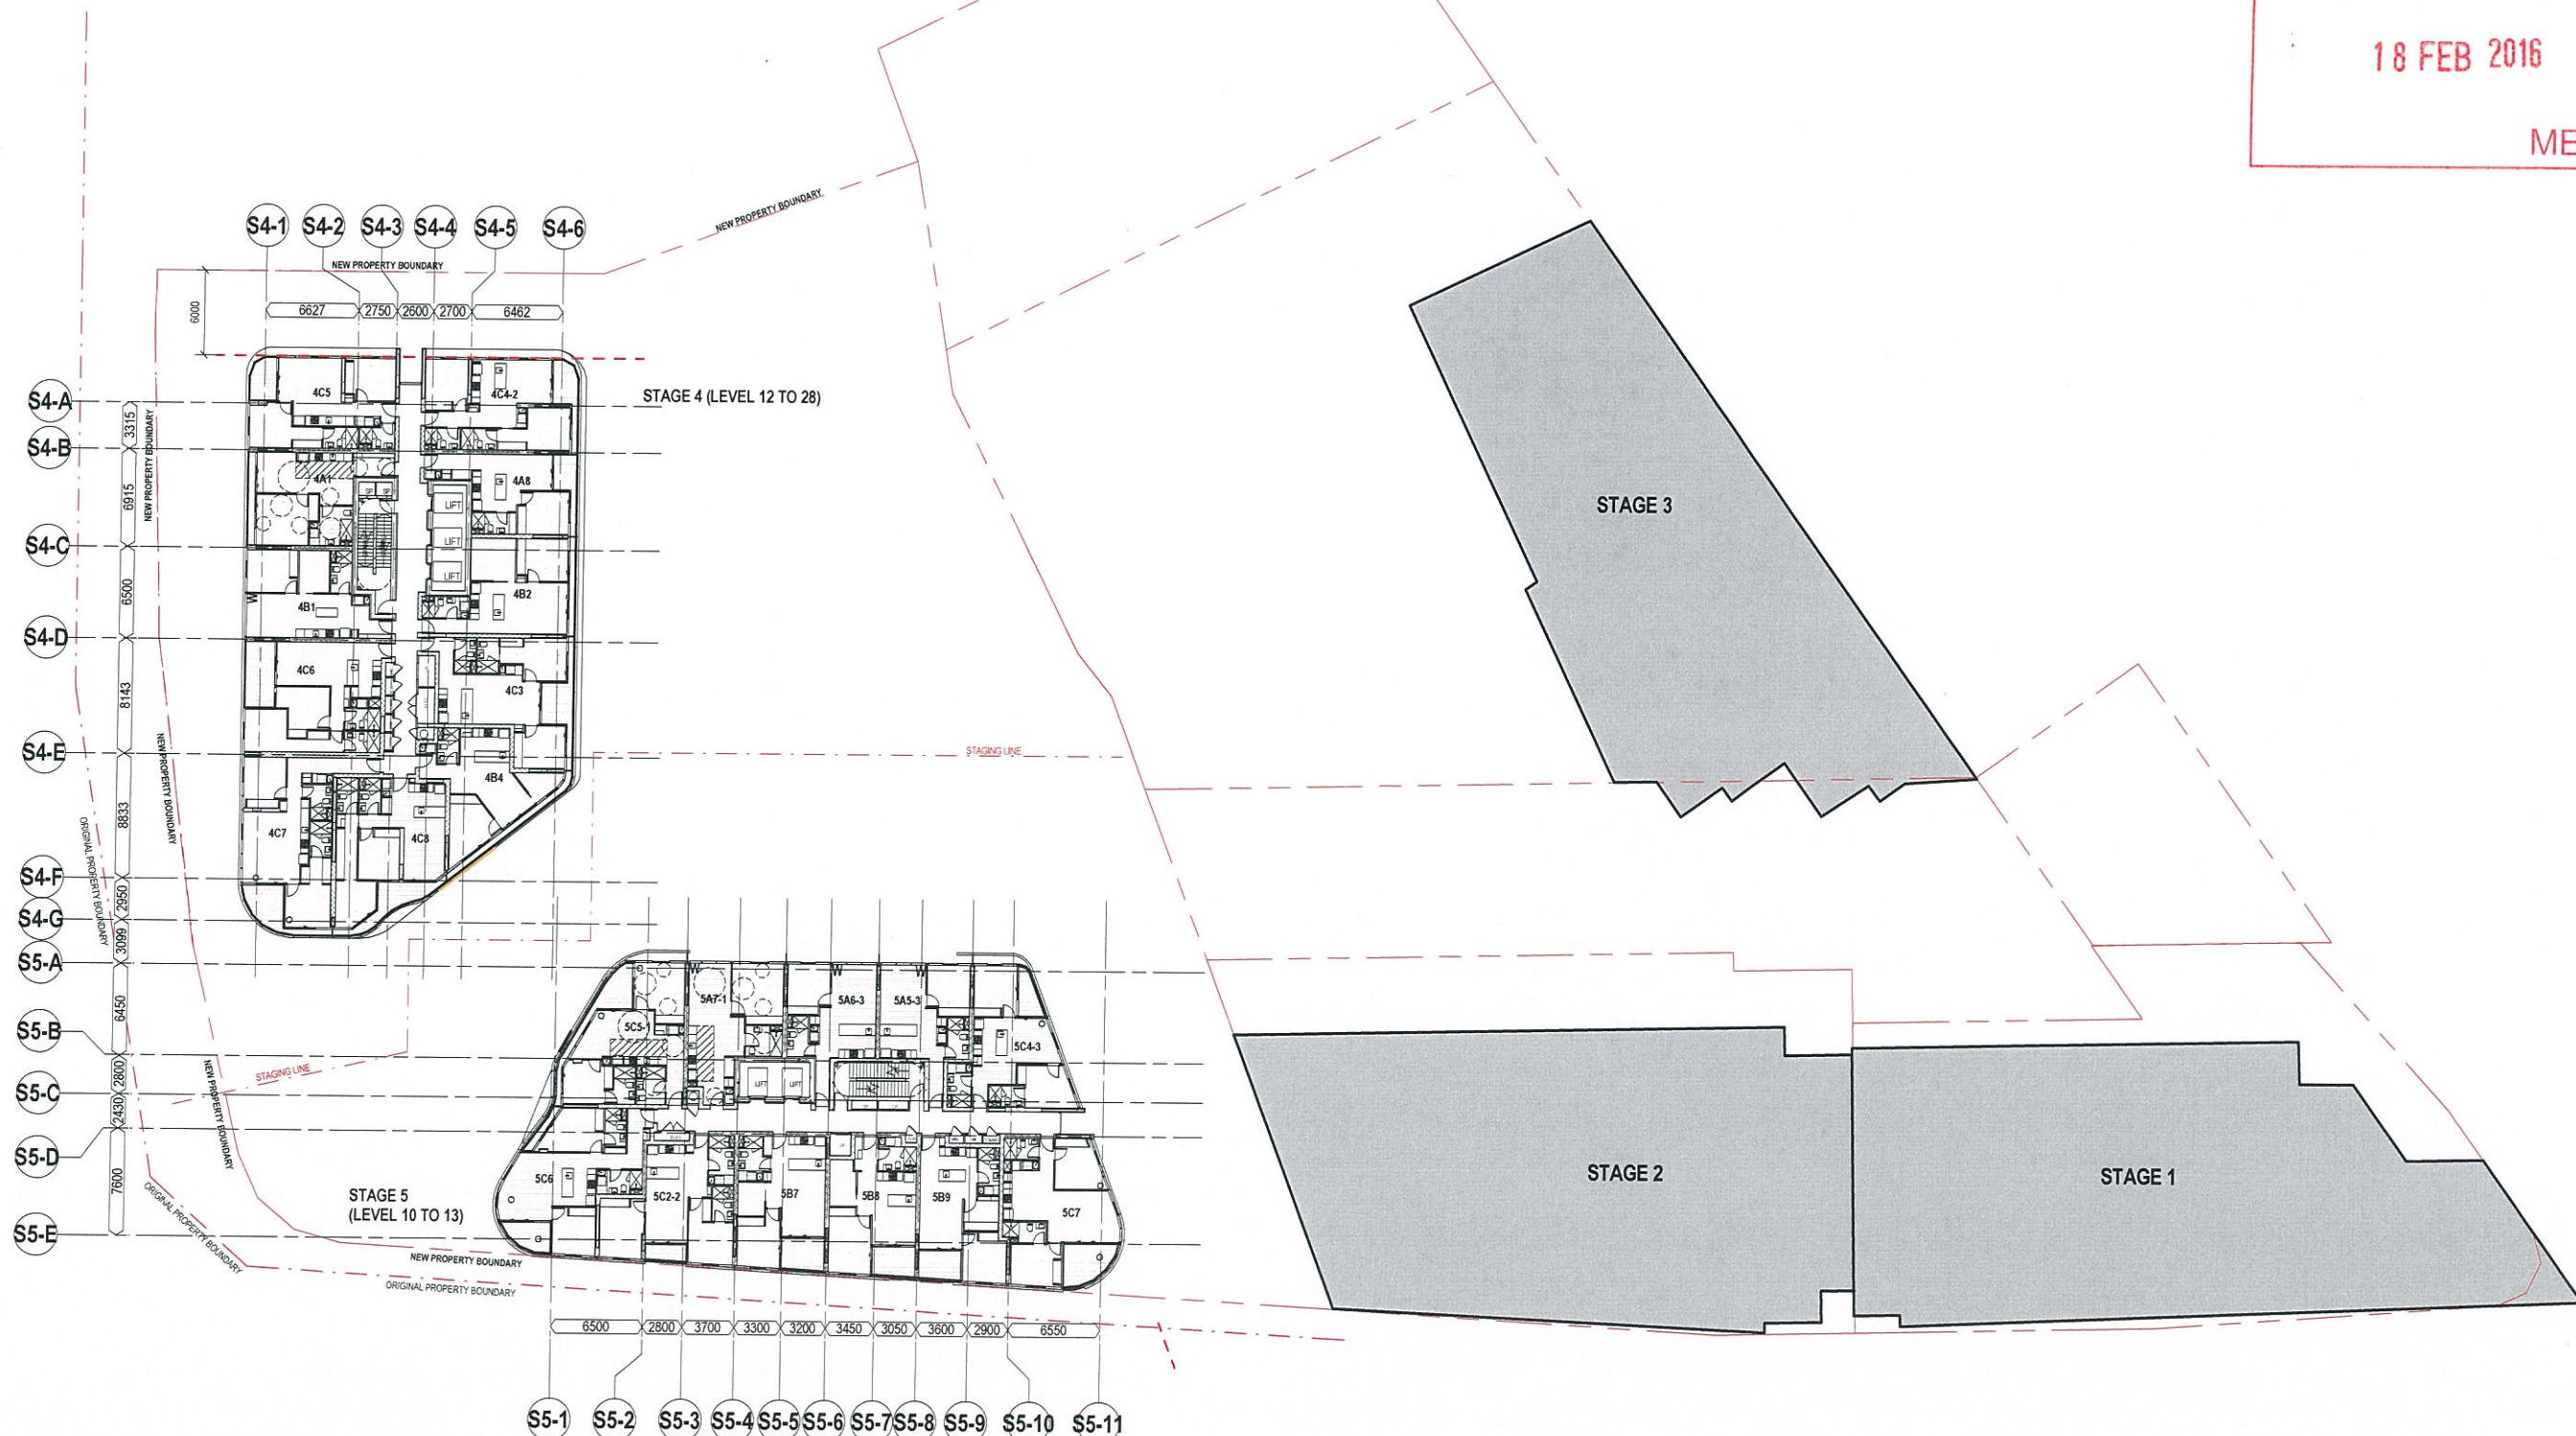

| GENERAL NOTES   |                                |          |
|---|--------------------------------|----------|
| VERIFY ALL DIMENSIONS AND LEVELS BEFORE CONSTRUCTION WITH REFERENCE TO SITE CONSTRUCTION   |                                |          |
| COPYRIGHT   |                                |          |
| THE COPYRIGHT OF THESE DOCUMENTS AND ALL WORKS DERIVED FROM THESE DOCUMENTS SHALL REMAIN THE PROPERTY OF THE ARCHITECT OR CONSULTANT. THESE DOCUMENTS MAY ONLY BE USED TO PRODUCE THE PROJECT FOR THE CLIENT AND IN THE LOCATION DESIGNATED HEREON. |                                |          |
| REV   | DESCRIPTION                    | DATE     |
| 1   | PRELIMINARY CO-ORDINATION      | 20.11.15 |
| 2   | PRELIMINARY CO-ORDINATION      | 20.11.15 |
| 3   | REVISION DA ISSUE              | 15.12.15 |
| 4   | CONSULTANT CO-ORDINATION ISSUE | 17.12.15 |
| 5   | FOR TENDER                     | 15.01.16 |
| 6   | REVISION DA ISSUE              | 10.02.16 |

| KEY PLAN |        |        |
|----------|--------|--------|
| ST4      | ST5    | ST6    |
| ST7      | ST8    | ST9    |
| ST10     | ST11   | ST12   |
| ST13     | ST14   | ST15   |
| ST16     | ST17   | ST18   |
| ST19     | ST20   | ST21   |
| ST22     | ST23   | ST24   |
| ST25     | ST26   | ST27   |
| ST28     | ST29   | ST30   |
| ST31     | ST32   | ST33   |
| ST34     | ST35   | ST36   |
| ST37     | ST38   | ST39   |
| ST40     | ST41   | ST42   |
| ST43     | ST44   | ST45   |
| ST46     | ST47   | ST48   |
| ST49     | ST50   | ST51   |
| ST52     | ST53   | ST54   |
| ST55     | ST56   | ST57   |
| ST58     | ST59   | ST60   |
| ST61     | ST62   | ST63   |
| ST64     | ST65   | ST66   |
| ST67     | ST68   | ST69   |
| ST70     | ST71   | ST72   |
| ST73     | ST74   | ST75   |
| ST76     | ST77   | ST78   |
| ST79     | ST80   | ST81   |
| ST82     | ST83   | ST84   |
| ST85     | ST86   | ST87   |
| ST88     | ST89   | ST90   |
| ST91     | ST92   | ST93   |
| ST94     | ST95   | ST96   |
| ST97     | ST98   | ST99   |
| ST100    | ST101  | ST102  |
| ST103    | ST104  | ST105  |
| ST106    | ST107  | ST108  |
| ST997    | ST998  | ST999  |
| ST1000   | ST1001 | ST1002 |

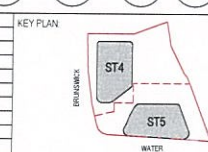

bureau proberts

bureau proberts PTY LTD  
ABN 53 157 891 894 (U7) 891 893  
GROUND LEVEL 220A ADELAIDE STREET, SPRINGBANK QLD 4001 (PO Box 220A)  
P 07 3221 0672 F 07 3221 0683 EMAIL info@bureauproberts.com.au www.bureauproberts.com.au

CLIENT  
METRO PROPERTY DEVELOPMENT  
PROJECT  
CENTRAL VILLAGE STAGE 4 AND 5  
ADDRESS  
CORNER OF WATER AND BRUNSWICK STREET

|                   |    |
|-------------------|----|
| DRAWN BY          | AE |
| CHECK BY          | NL |
| PROJECT ARCHITECT | NL |
| DESIGN ARCHITECT  | TM |

|                |            |                                                           |            |
|----------------|------------|-----------------------------------------------------------|------------|
| DRAWING TITLE  |            | KEY PLAN - LEVEL 12-28 (Stage 4)<br>Level 10-13 (Stage 5) |            |
| DATE           | 10.02.16   | DATE                                                      | 10.02.16   |
| SCALE          | 1:250 [A1] | SCALE                                                     | 1:250 [A1] |
| PROJECT NO     | 14037      | PROJECT NO                                                | 14037      |
| PHASE          | DD         | PHASE                                                     | DD         |
| DRAWING NUMBER | 20.10      | DRAWING NUMBER                                            | 20.10      |
| REVISION       | 6          | REVISION                                                  | 6          |

11/02/2016 3:03:05 PM



AMENDED IN RED

18 / 2 / 2016


By: Brianna Fyffe

MEDQ


PLANS AND DOCUMENTS  
referred to in the PDA APPROVAL

18 FEB 2016

MEDQ

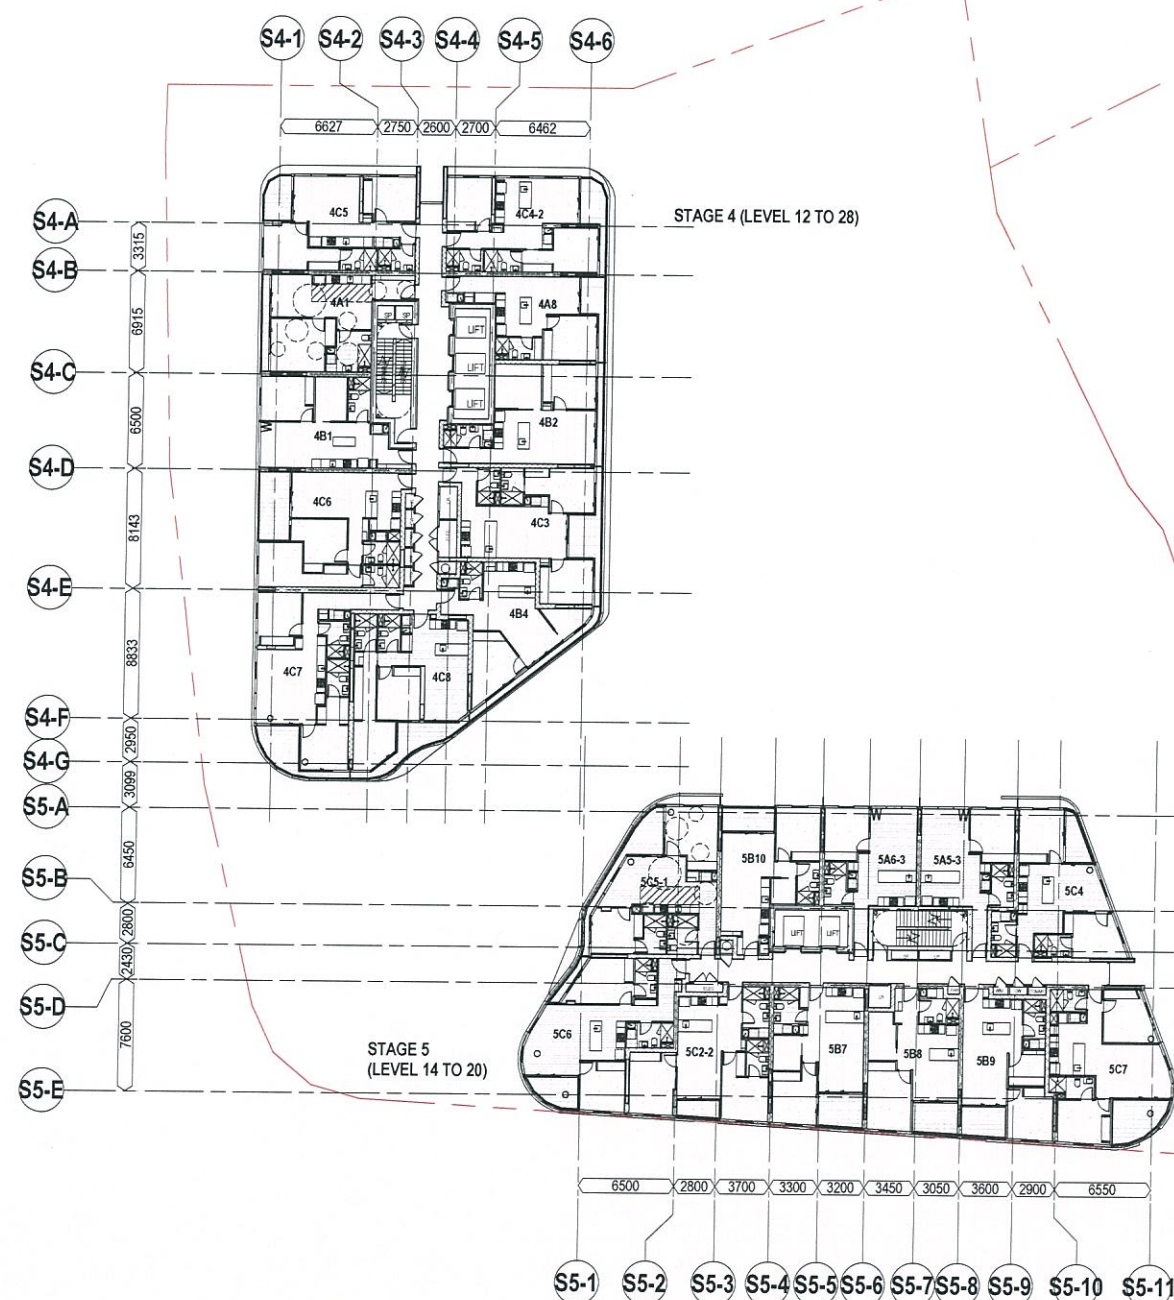

| GENERAL NOTES   |                                |          |
|---|--------------------------------|----------|
| VERIFY ALL DIMENSIONS AND LEVELS BEFORE CONSTRUCTION WITH REFERENCE TO SITE CONSTRUCTION   |                                |          |
| COPYRIGHT   |                                |          |
| THE COPYRIGHT OF THESE DOCUMENTS AND ALL WORKS EXECUTED FROM THESE DOCUMENTS SHALL REMAIN THE PROPERTY OF THE ARCHITECT OR HIS CREATION. THESE DOCUMENTS MAY ONLY BE USED TO PRODUCE THE PROJECT FOR THE CLIENT AND IN THE LOCATION DESCRIBED HEREON. |                                |          |
| REV   | DESCRIPTION                    | DATE     |
| 4   | REVISED DA ISSUE               | 10/02/16 |
| 3   | FOR TENDER                     | 15/01/16 |
| 2   | CONSULTANT CO-ORDINATION ISSUE | 17/12/15 |
| 1   | REVISED DA ISSUE               | 16/12/15 |

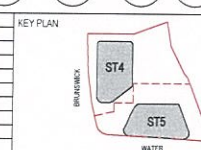

**bureau proberts**

bureau proberts PTY LTD  
42/43-51/57-67/69 ACQUA STREET, BRISBANE QLD 4001 (PO Box 204)  
P: 07 3231 9677 F: 07 3231 9688 EMAIL: info@bureauproberts.com.au www.bureauproberts.com.au

CLIENT  
METRO PROPERTY DEVELOPMENT  
PROJECT  
CENTRAL VILLAGE STAGE 4 AND 5  
ADDRESS  
CORNER OF WATER AND BRUNSWICK STREET

|                   |     |
|-------------------|-----|
| DRAWN BY          | CLK |
| CHECK BY          | NL  |
| PROJECT ARCHITECT | NL  |
| DESIGN ARCHITECT  | TM  |

| DRAWING TITLE                                             |          |             |       |
|-----------------------------------------------------------|----------|-------------|-------|
| KEY PLAN - LEVEL 14-20 (Stage 5)<br>Level 12-28 (Stage 4) |          |             |       |
| CAD FILE NO.                                              | DATE     | PROJECT NO. | PHASE |
| C:\DATA\14037_CV_CD_central_village.mxd                   | 10.02.16 | 14037       | DD    |
| DRAWING NUMBER                                            | 20.11    | 4           |       |



NORTH

SCALE

1:250 [A1]

11/02/2016 3:03:10 PM



AMENDED IN RED


18 / 2 / 2016

By: Brianna Fyffe  
MEDQ

PLANS AND DOCUMENTS  
referred to in the PDA APPROVAL


18 FEB 2016

MEDQ

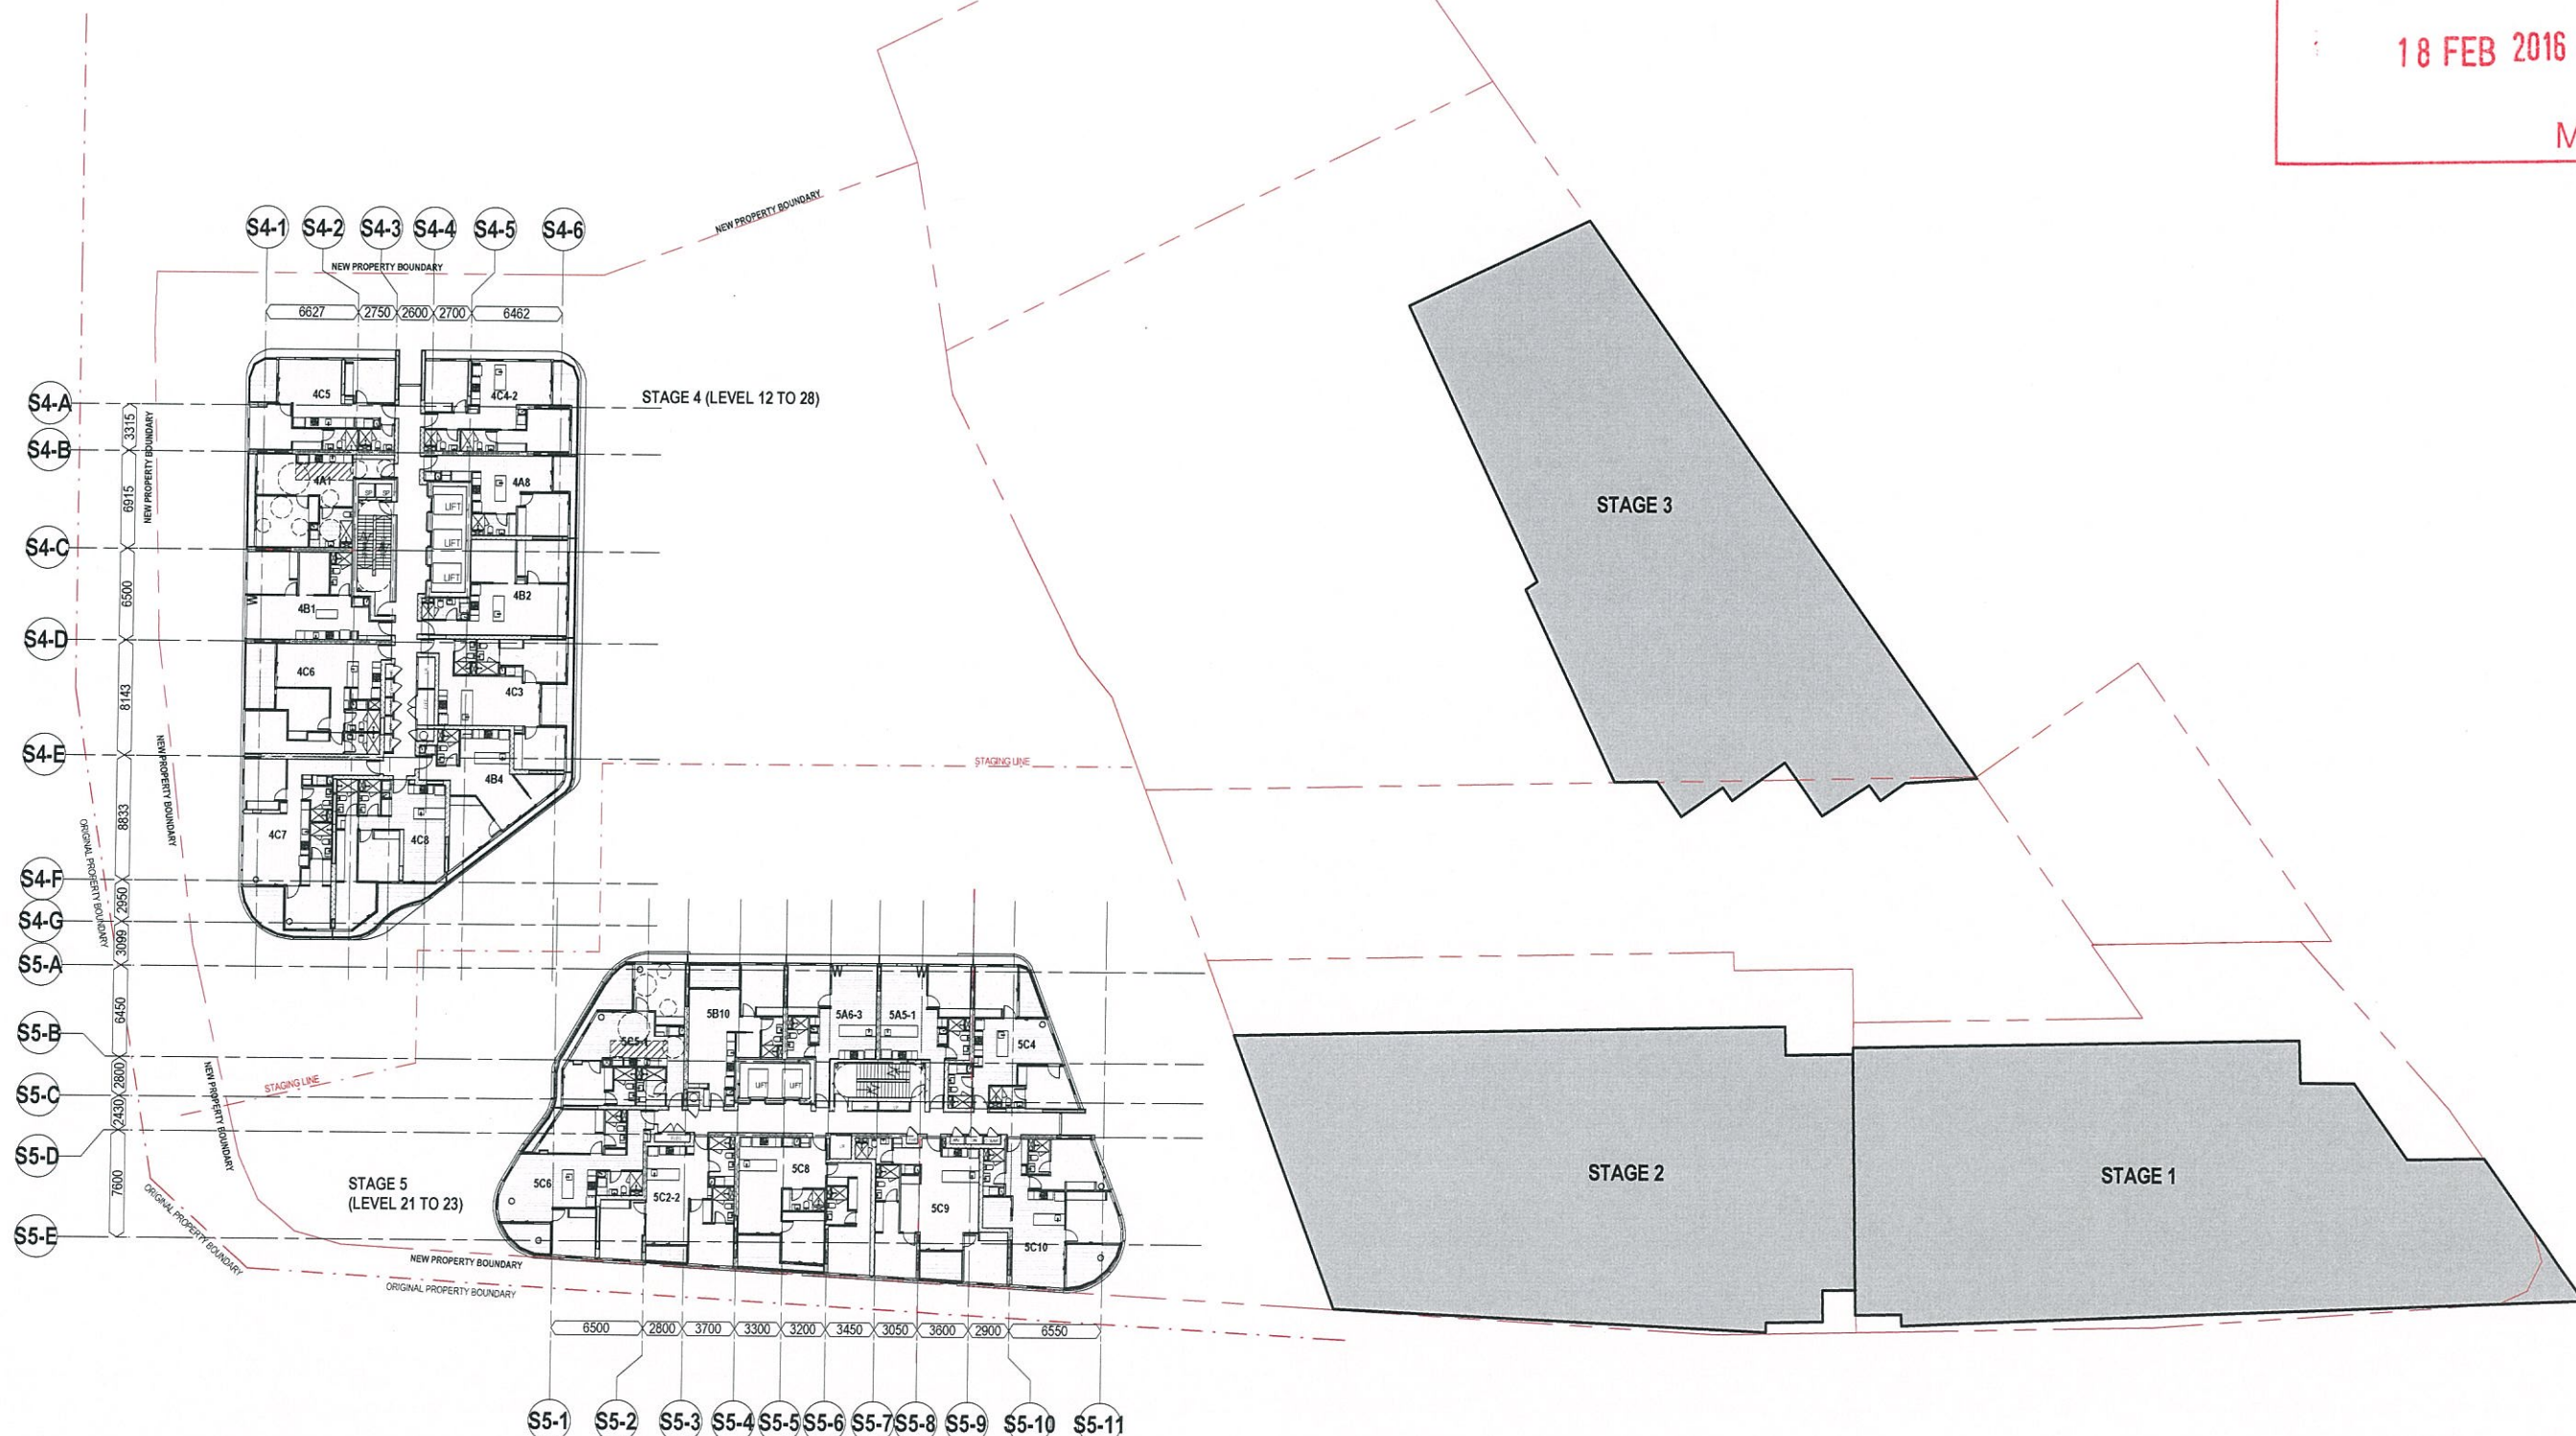

| GENERAL NOTES   |                                |          |
|---|--------------------------------|----------|
| VERIFY ALL DIMENSIONS AND LEVELS BEFORE CONSTRUCTION WITH REFERENCE TO SITE CONSTRUCTION   |                                |          |
| COPYRIGHT   |                                |          |
| THE COPYRIGHT OF THESE DOCUMENTS AND ALL WORKS EXCLUDED FROM THESE DOCUMENTS SHALL REMAIN THE PROPERTY OF THE ARCHITECT OR IN CONSULTATION WITH THE ARCHITECT. THESE DOCUMENTS MAY ONLY BE USED TO PRODUCE THE PROJECT FOR THE CLIENT AND IN THE LOCATION DESCRIBED HEREON. |                                |          |
| REV   | DESCRIPTION                    | DATE     |
| 6   | REVISED DA ISSUE               | 10.02.16 |
| 5   | FOR TENDER                     | 15.01.16 |
| 4   | CONSULTANT CO-ORDINATION ISSUE | 17.12.15 |
| 3   | REVISED DA ISSUE               | 18.12.15 |
| 2   | PRELIMINARY CO-ORDINATION      | 30.11.15 |
| 1   | PRELIMINARY CO-ORDINATION      | 20.11.15 |

| KEY PLAN |  |  |
|----------|--|--|
| ST4      |  |  |
| ST5      |  |  |

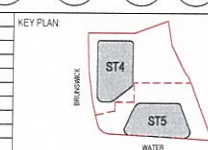

bureau proberts

bureau proberts PTY LTD  
40N 13.071 MP BRISBANE QLD 4001  
GPO BOX 2204  
P 07 3221 0072 F 07 3221 0003 EMAIL: info@bureauproberts.com.au  
www.bureauproberts.com.au

CLIENT  
METRO PROPERTY DEVELOPMENT  
PROJECT  
CENTRAL VILLAGE STAGE 4 AND 5  
ADDRESS  
CORNER OF WATER AND BRUNSWICK STREET

|                   |     |
|-------------------|-----|
| DRAWN BY          | CLK |
| CHECK BY          | NL  |
| PROJECT ARCHITECT | NL  |
| DESIGN ARCHITECT  | TM  |

|                                                           |          |          |       |
|-----------------------------------------------------------|----------|----------|-------|
| DRAWING TITLE                                             |          |          |       |
| KEY PLAN - LEVEL 21-23 (Stage 5)<br>Level 12-28 (Stage 4) |          |          |       |
| CAD FILE NO.                                              | 14037    | DD       | 20.12 |
| DATE                                                      | 10.02.16 | REVISION | 6     |


SCALE: 1:250 [A1] PROJECT NO: 14037 PHASE: DD DRAWING NUMBER: 20.12



18 / 2 / 2016  
By: Brianna Fyffe  
MEDQ

18 FEB 2016


MEDQ

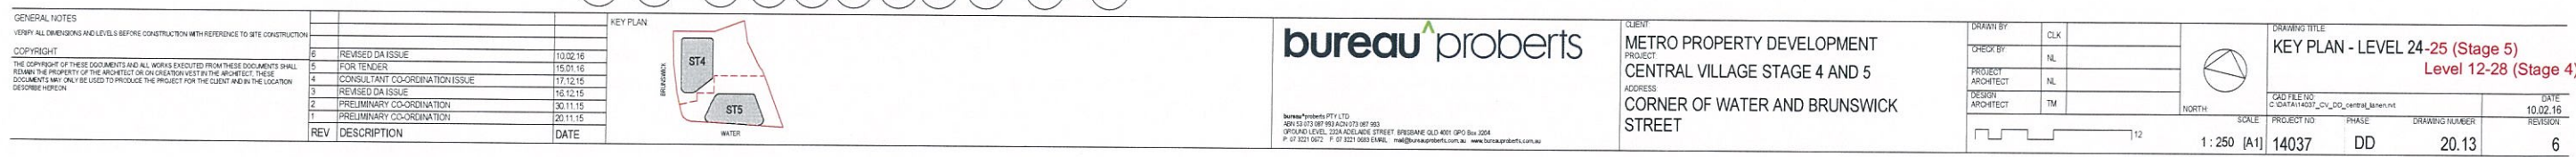




18 FEB 2016

MEDQ

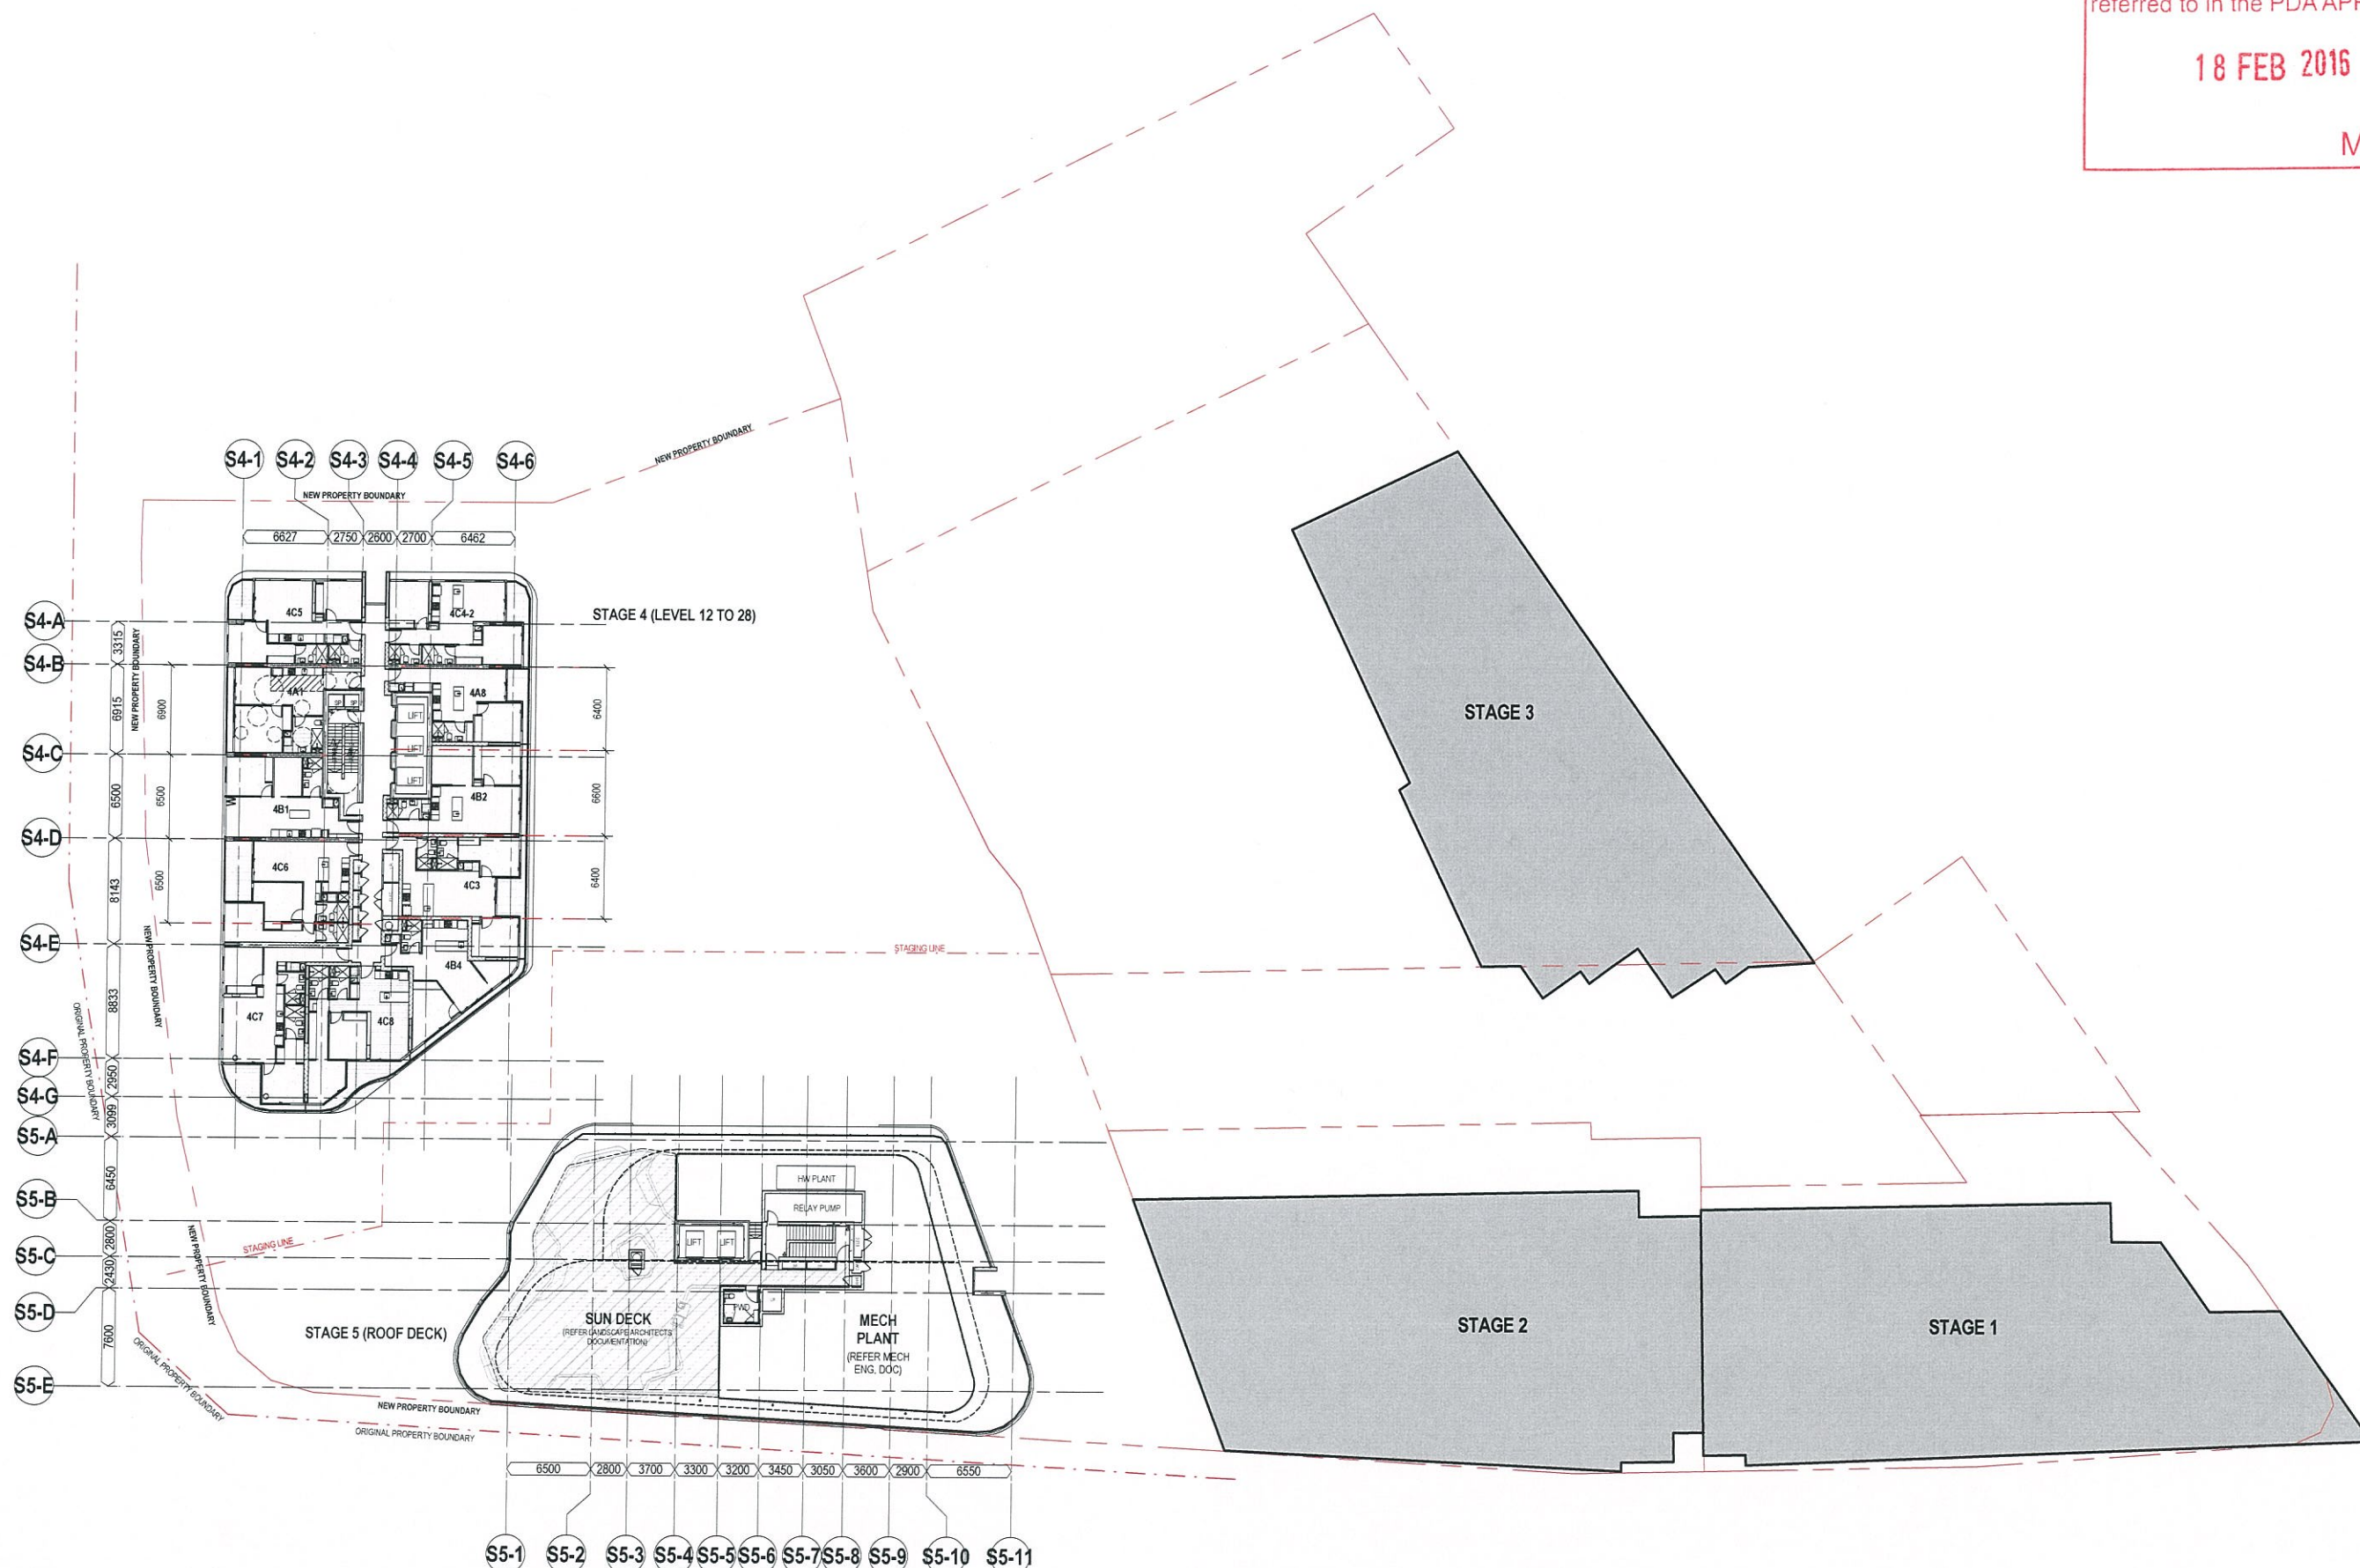

| GENERAL NOTES   |                                |          |
|---|--------------------------------|----------|
| VERIFY ALL DIMENSIONS AND LEVELS BEFORE CONSTRUCTION WITH REFERENCE TO SITE CONSTRUCTION.   |                                |          |
| COPYRIGHT   |                                |          |
| THE COPYRIGHT OF THESE DOCUMENTS AND ALL WORKS EXECUTED FROM THESE DOCUMENTS SHALL REMAIN THE PROPERTY OF THE ARCHITECT OR IN CREATION WITH THE ARCHITECT. THESE DOCUMENTS MAY ONLY BE USED TO PRODUCE THE PROJECT FOR THE CLIENT AND IN THE LOCATION OR SCOPE INDICATED. |                                |          |
| REV   | DESCRIPTION                    | DATE     |
| 1   | PRELIMINARY CO-ORDINATION      | 20.11.15 |
| 2   | PRELIMINARY CO-ORDINATION      | 20.11.15 |
| 3   | REVISED DA ISSUE               | 30.11.15 |
| 4   | CONSULTANT CO-ORDINATION ISSUE | 17.12.15 |
| 5   | FOR TENDER                     | 15.01.16 |
| 6   | REVISED DA ISSUE               | 10.02.16 |

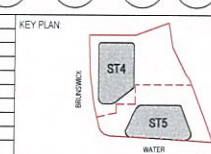

**bureau proberts**

Bureau Proberts Pty Ltd  
ABN 62 127 487 999 999 ACH 10/11/15/16/17/18/19  
OFFICE LEVEL 22/23A KINGSWAY STREET, BRISBANE QLD 4001 GPO Box 2244  
P 07 3221 5612 F 07 3221 5610 EMAIL: info@bureauproberts.com.au www.bureauproberts.com.au

CLIENT  
METRO PROPERTY DEVELOPMENT  
PROJECT  
CENTRAL VILLAGE STAGE 4 AND 5  
ADDRESS  
CORNER OF WATER AND BRUNSWICK STREET

|                   |     |
|-------------------|-----|
| DRAWN BY          | CLK |
| CHECK BY          | NL  |
| PROJECT ARCHITECT | NL  |
| DESIGN ARCHITECT  | TM  |

| DRAWING TITLE       |            |                |       |
|---------------------|------------|----------------|-------|
| KEY PLAN - LEVEL 26 |            |                |       |
| DATE                | 10.02.16   | REVISION       | 6     |
| SCALE               | 1:250 [A1] | PROJECT NO     | 14037 |
| PHASE               | DD         | DRAWING NUMBER | 20.14 |




18 FEB 2016

MEDQ



|   |     |                                |          |
|---|-----|--------------------------------|----------|
| GENERAL NOTES   |     |                                |          |
| VERIFY ALL DIMENSIONS AND LEVELS BEFORE CONSTRUCTION WITH REFERENCE TO SITE CONSTRUCTION   |     |                                |          |
| <b>COPYRIGHT</b>   | 7   | REVISED BA ISSUE               | 10/02/16 |
| THE COPYRIGHT OF THESE DOCUMENTS AND ALL WORKS EXECUTED FROM THESE DOCUMENTS SHALL REMAIN THE PROPERTY OF THE CLIENT OR TO WHOM THE PROJECT IS REFERRED. THESE DOCUMENTS MAY ONLY BE USED TO PRODUCE THE PROJECT AND NOT FOR ANY OTHER REASON WITHOUT PERMISSION. | 6   | FOR TENDER                     | 15/01/16 |
|   | 5   | CONSULTANT CO-ORDINATION ISSUE | 17/12/15 |
|   | 4   | REVISED BA ISSUE               | 04/12/15 |
|   | 3   | CO-ORDINATION                  | 16/12/14 |
|   | 2   | PRELIMINARY CO-ORDINATION      | 30/11/14 |
|   | 1   | PRELIMINARY CO-ORDINATION      | 20/11/14 |
|   | REV | DESCRIPTION                    | DATE     |

|   |         |
|---|---------|
|   | KEY PLU |
| 6 |         |
| 5 |         |
| 3 |         |
| 5 |         |
| 5 |         |
| 5 |         |
| 5 |         |

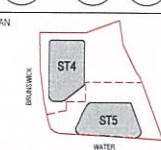bureau<sup>^</sup>proberts

**bureau\*proberts PTY LTD**  
 ABN 53 073 087 993 ACN 073 087 993  
 GROUND LEVEL, 223A ADELAIDE STREET, BRISBANE QLD 4001 GPO Box 3204  
 P. 07 3221 0671 F. 07 3221 0683 EMAIL: [mail@bureauproberts.com.au](mailto:mail@bureauproberts.com.au) [www.bureauproberts.com](http://www.bureauproberts.com)

CLIENT  
METRO PROPERTY DEVELOPMENT  
PROJECT  
CENTRAL VILLAGE STAGE 4 AND 5  
ADDRESS  
CORNER OF WATER AND BRUNSWICK  
STREET

|                   |    |  |
|-------------------|----|--|
| DRAWN BY:         | NL |  |
| CHECK BY:         | NL |  |
| PROJECT ARCHITECT | NL |  |
| DESIGN ARCHITECT  | TM |  |



DRAWING TITLE  
KEY PLAN - LEVEL 29

|                                                      |            |                  |                |
|------------------------------------------------------|------------|------------------|----------------|
| CAD FILE NO<br>C:\DATA\14037_CV_DD_central_lanen.rvt |            | DATE<br>10.02.16 |                |
| SCALE                                                | PROJECT NO | PHASE            | DRAWING NUMBER |
| [A1]                                                 | 14037      | DD               | 20.15          |
|                                                      |            |                  | REVISION       |
|                                                      |            |                  | 7              |


11/03/08 16:23:30



PLANS AND DOCUMENTS  
referred to in the PDA APPROVAL

18 FEB 2016

MEDQ

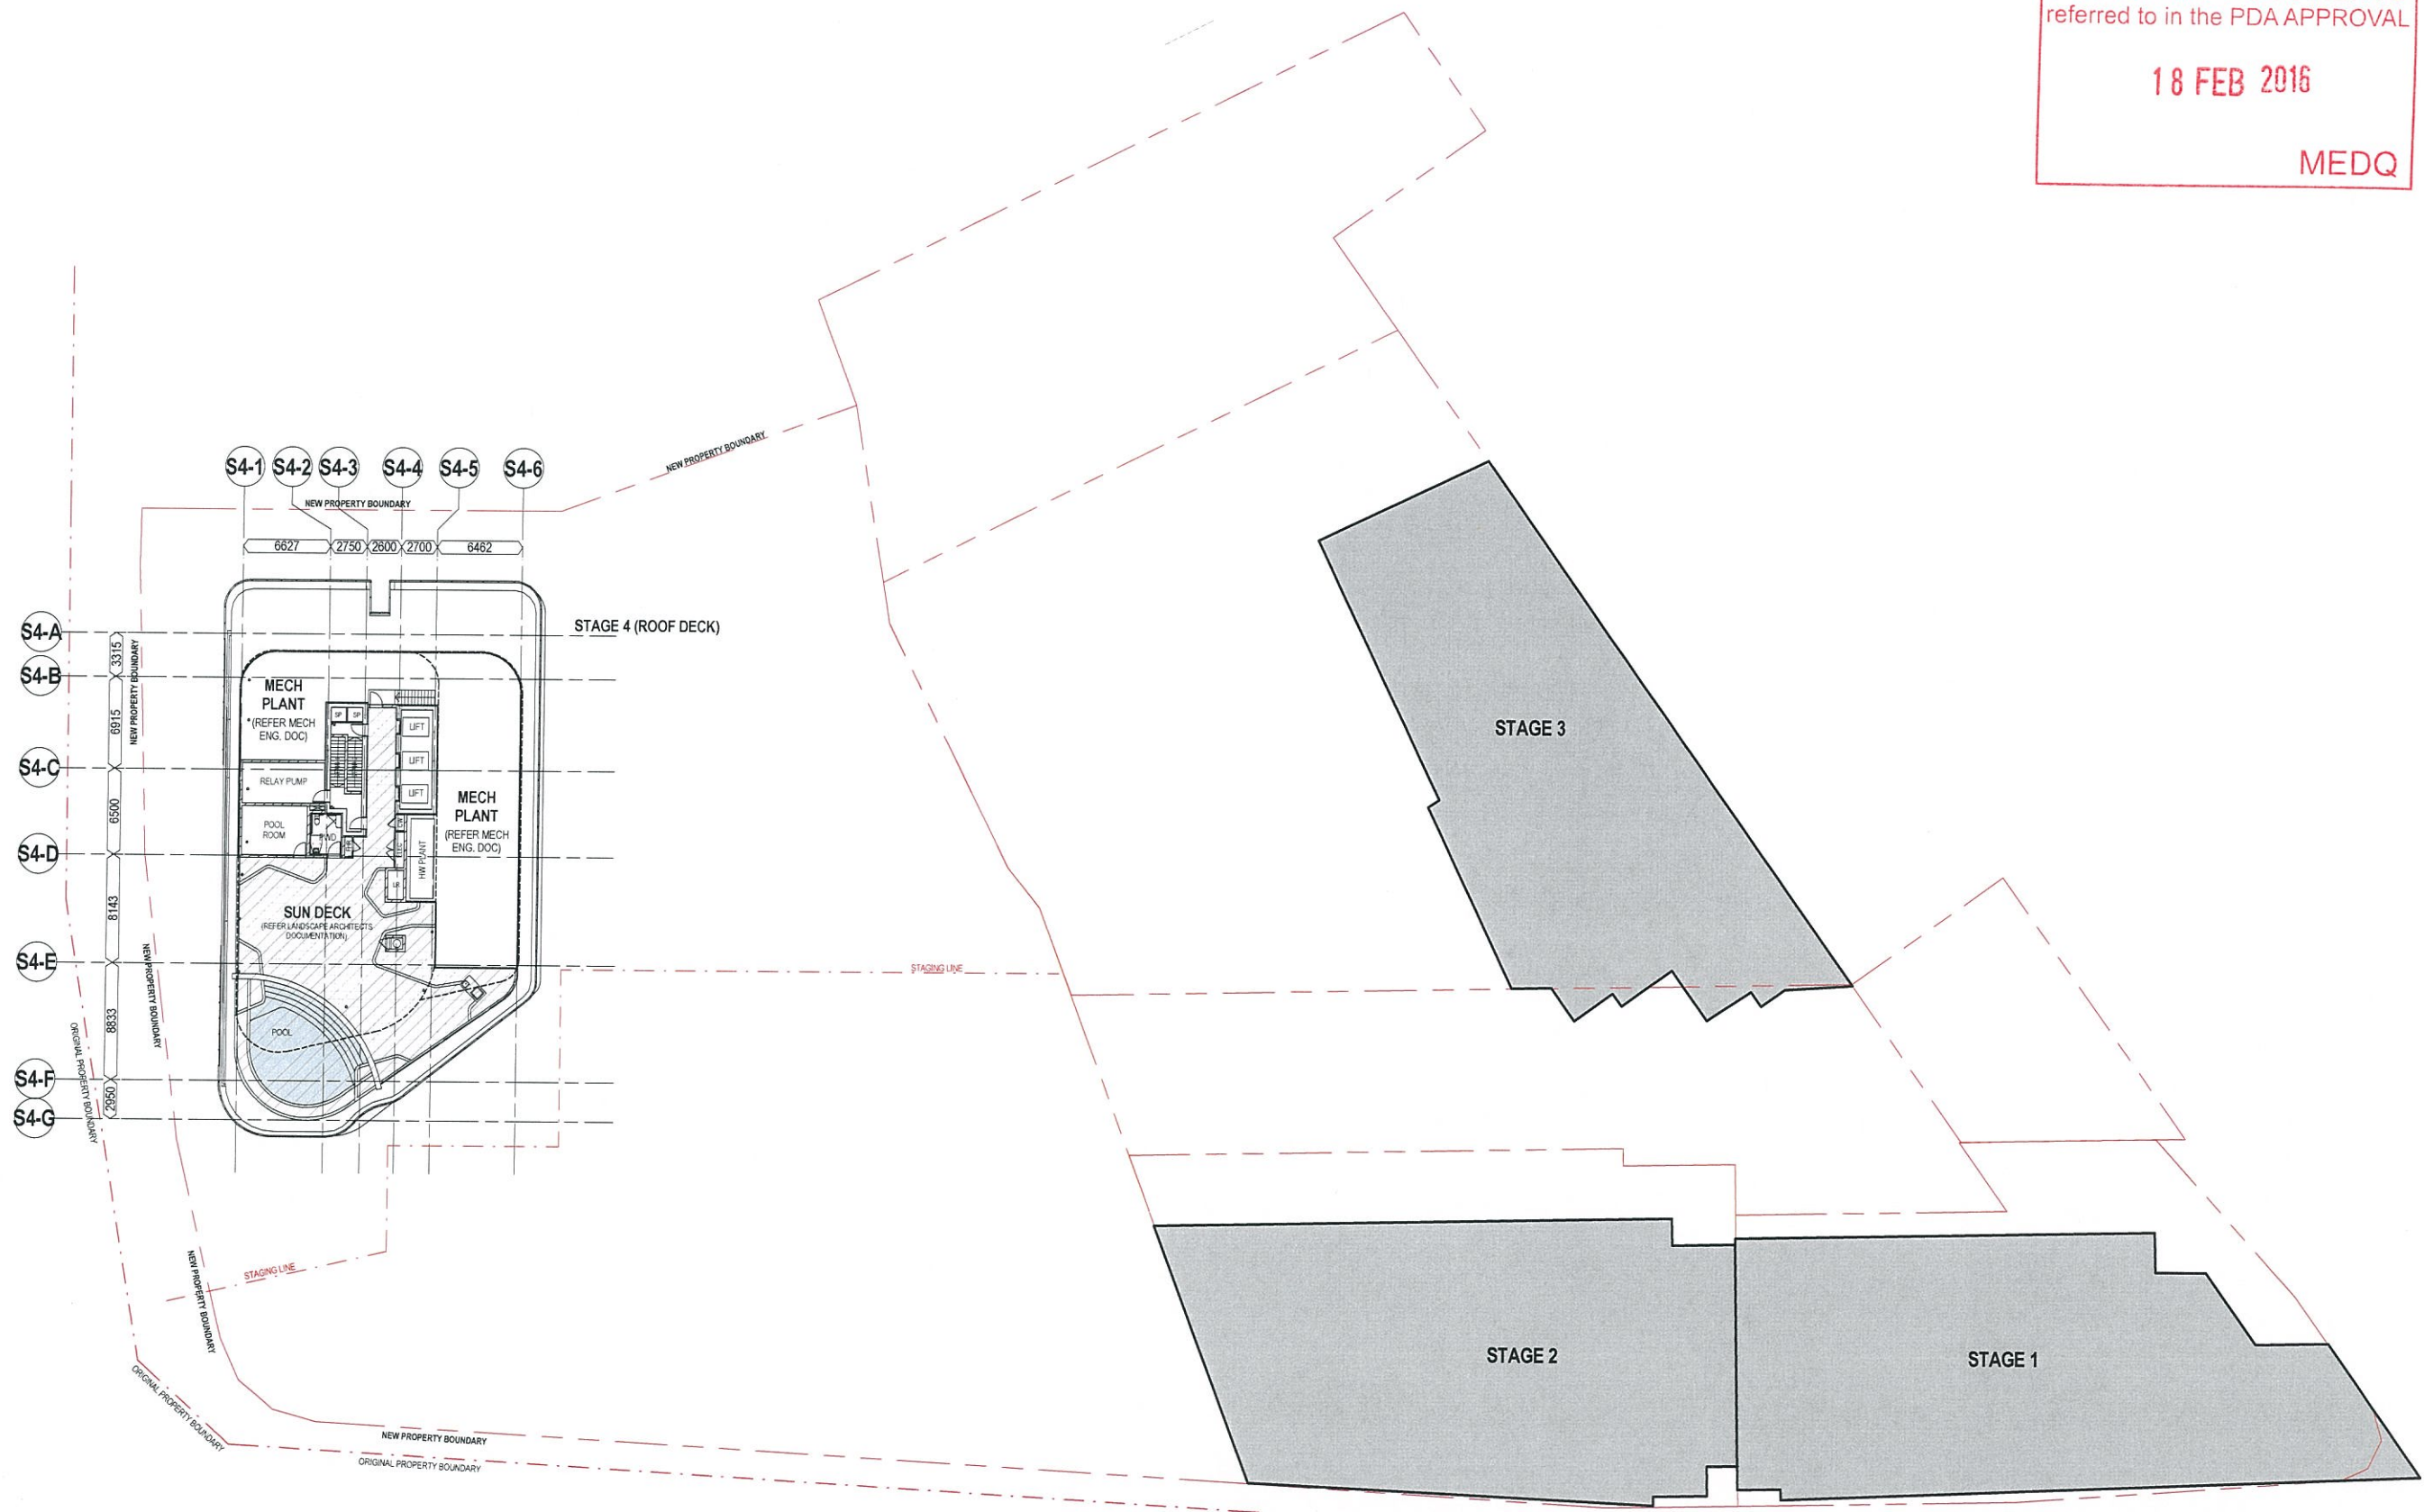


GENERAL NOTES

VERIFY ALL DIMENSIONS AND LEVELS BEFORE CONSTRUCTION WITH REFERENCE TO SITE CONSTRUCTION

COPYRIGHT

THE COPYRIGHT OF THESE DOCUMENTS AND ALL WORKS DERIVED FROM THESE DOCUMENTS SHALL REMAIN THE PROPERTY OF THE ARCHITECT OR ON CREATION VEST IN THE ARCHITECT. THESE DOCUMENTS MAY ONLY BE USED TO PRODUCE THE PROJECT FOR THE CLIENT AND IN THE LOCATION DESCRIBED HEREON.

| REV | DESCRIPTION                   | DATE     |
|-----|-------------------------------|----------|
| 7   | REVISED DA ISSUE              | 10.02.16 |
| 6   | FOR TENDER                    | 15.01.16 |
| 5   | CONSULTANT COORDINATION ISSUE | 17.12.15 |
| 4   | REVISED DA ISSUE              | 16.12.15 |
| 3   | COORDINATION                  | 04.12.15 |
| 2   | PRELIMINARY COORDINATION      | 30.11.15 |
| 1   | PRELIMINARY COORDINATION      | 20.11.15 |

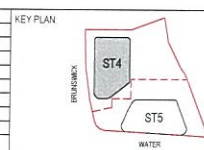

bureau proberts

bureau proberts PTY LTD  
4000/50/51/52/2532/25



18 FEB 2016

MEDQ



|   |  |          |  |                                      |  |                       |  |                 |  |
|---|--|----------|--|--------------------------------------|--|-----------------------|--|-----------------|--|
| GENERAL NOTES   |  | KEY PLAN |  | bureau proberts                      |  | CLIENT                |  | DRAWING TITLE   |  |
| VERIFY ALL DIMENSIONS AND LEVELS BEFORE CONSTRUCTION WITH REFERENCE TO SITE CONSTRUCTION   |  |          |  | METRO PROPERTY DEVELOPMENT           |  | DRAWN BY: NS          |  | KEY PLAN - ROOF |  |
| COPYRIGHT   |  |          |  | CENTRAL VILLAGE STAGE 4 AND 5        |  | CHECK BY: FL          |  |                 |  |
| THE COPYRIGHT OF THESE DOCUMENTS AND ALL WORKS EXECUTED FROM THESE DOCUMENTS SHALL REMAIN THE PROPERTY OF THE ARCHITECT OR ON CREATION VEST IN THE ARCHITECT. THESE DOCUMENTS MAY ONLY BE USED TO PRODUCE THE PROJECT FOR THE CLIENT AND IN THE LOCATION DESCRIBED HEREIN. |  |          |  | ADDRESS                              |  | PROJECT ARCHITECT: NL |  |                 |  |
|   |  |          |  | CORNER OF WATER AND BRUNSWICK STREET |  | DESIGN ARCHITECT: TM  |  |                 |  |
|   |  |          |  |                                      |  |                       |  |                 |  |
|   |  |          |  |                                      |  |                       |  |                 |  |
100

MEDQ



①

|     |                               |          |
|-----|-------------------------------|----------|
| 4   | REVISED CARPARK STAGING PLANS | 17.02.16 |
| 3   | FOR TENDER                    | 15.01.16 |
| 2   | REVISED DA ISSUE              | 16.12.15 |
| 1   | REVISED DA ISSUE              | 08.12.15 |
| REV | DESCRIPTION                   | DATE     |

bureau\*proberts PTY LTD  
 ABRN 53 073 087 993 ACN 073 087 993  
 ORCHARD LEVEL, 232A ADELAIDE STREET, BRISBANE QLD 4001 GPO Box 3204  
 P. 02 3221 0672 F. 02 3221 0693 EMAIL: [real@bureauproberts.com.au](mailto:real@bureauproberts.com.au) [www.bureauproberts.com.au](http://www.bureauproberts.com.au)

|                   |    |
|-------------------|----|
| DRAWN BY:         | NL |
| CHECK BY:         | NL |
| PROJECT ARCHITECT | NL |
| DESIGN ARCHITECT  | TM |

ARCHITECT TM

CAD FILE NO.

CAD FILE NO.

C:\DATA\14037\_CV\_DD\_central\_lanen.

| DATE | PROJECT NO. | PHASE |
|------|-------------|-------|
|------|-------------|-------|

|      |       |    |
|------|-------|----|
| [A1] | 14037 | DD |
|------|-------|----|

4





1

PODIUM 1 Carparking Stage 3 Complete


1 : 250



PLANS AND DOCUMENTS  
referred to in the PDA APPROVAL

18 FEB 2016

MEDQ

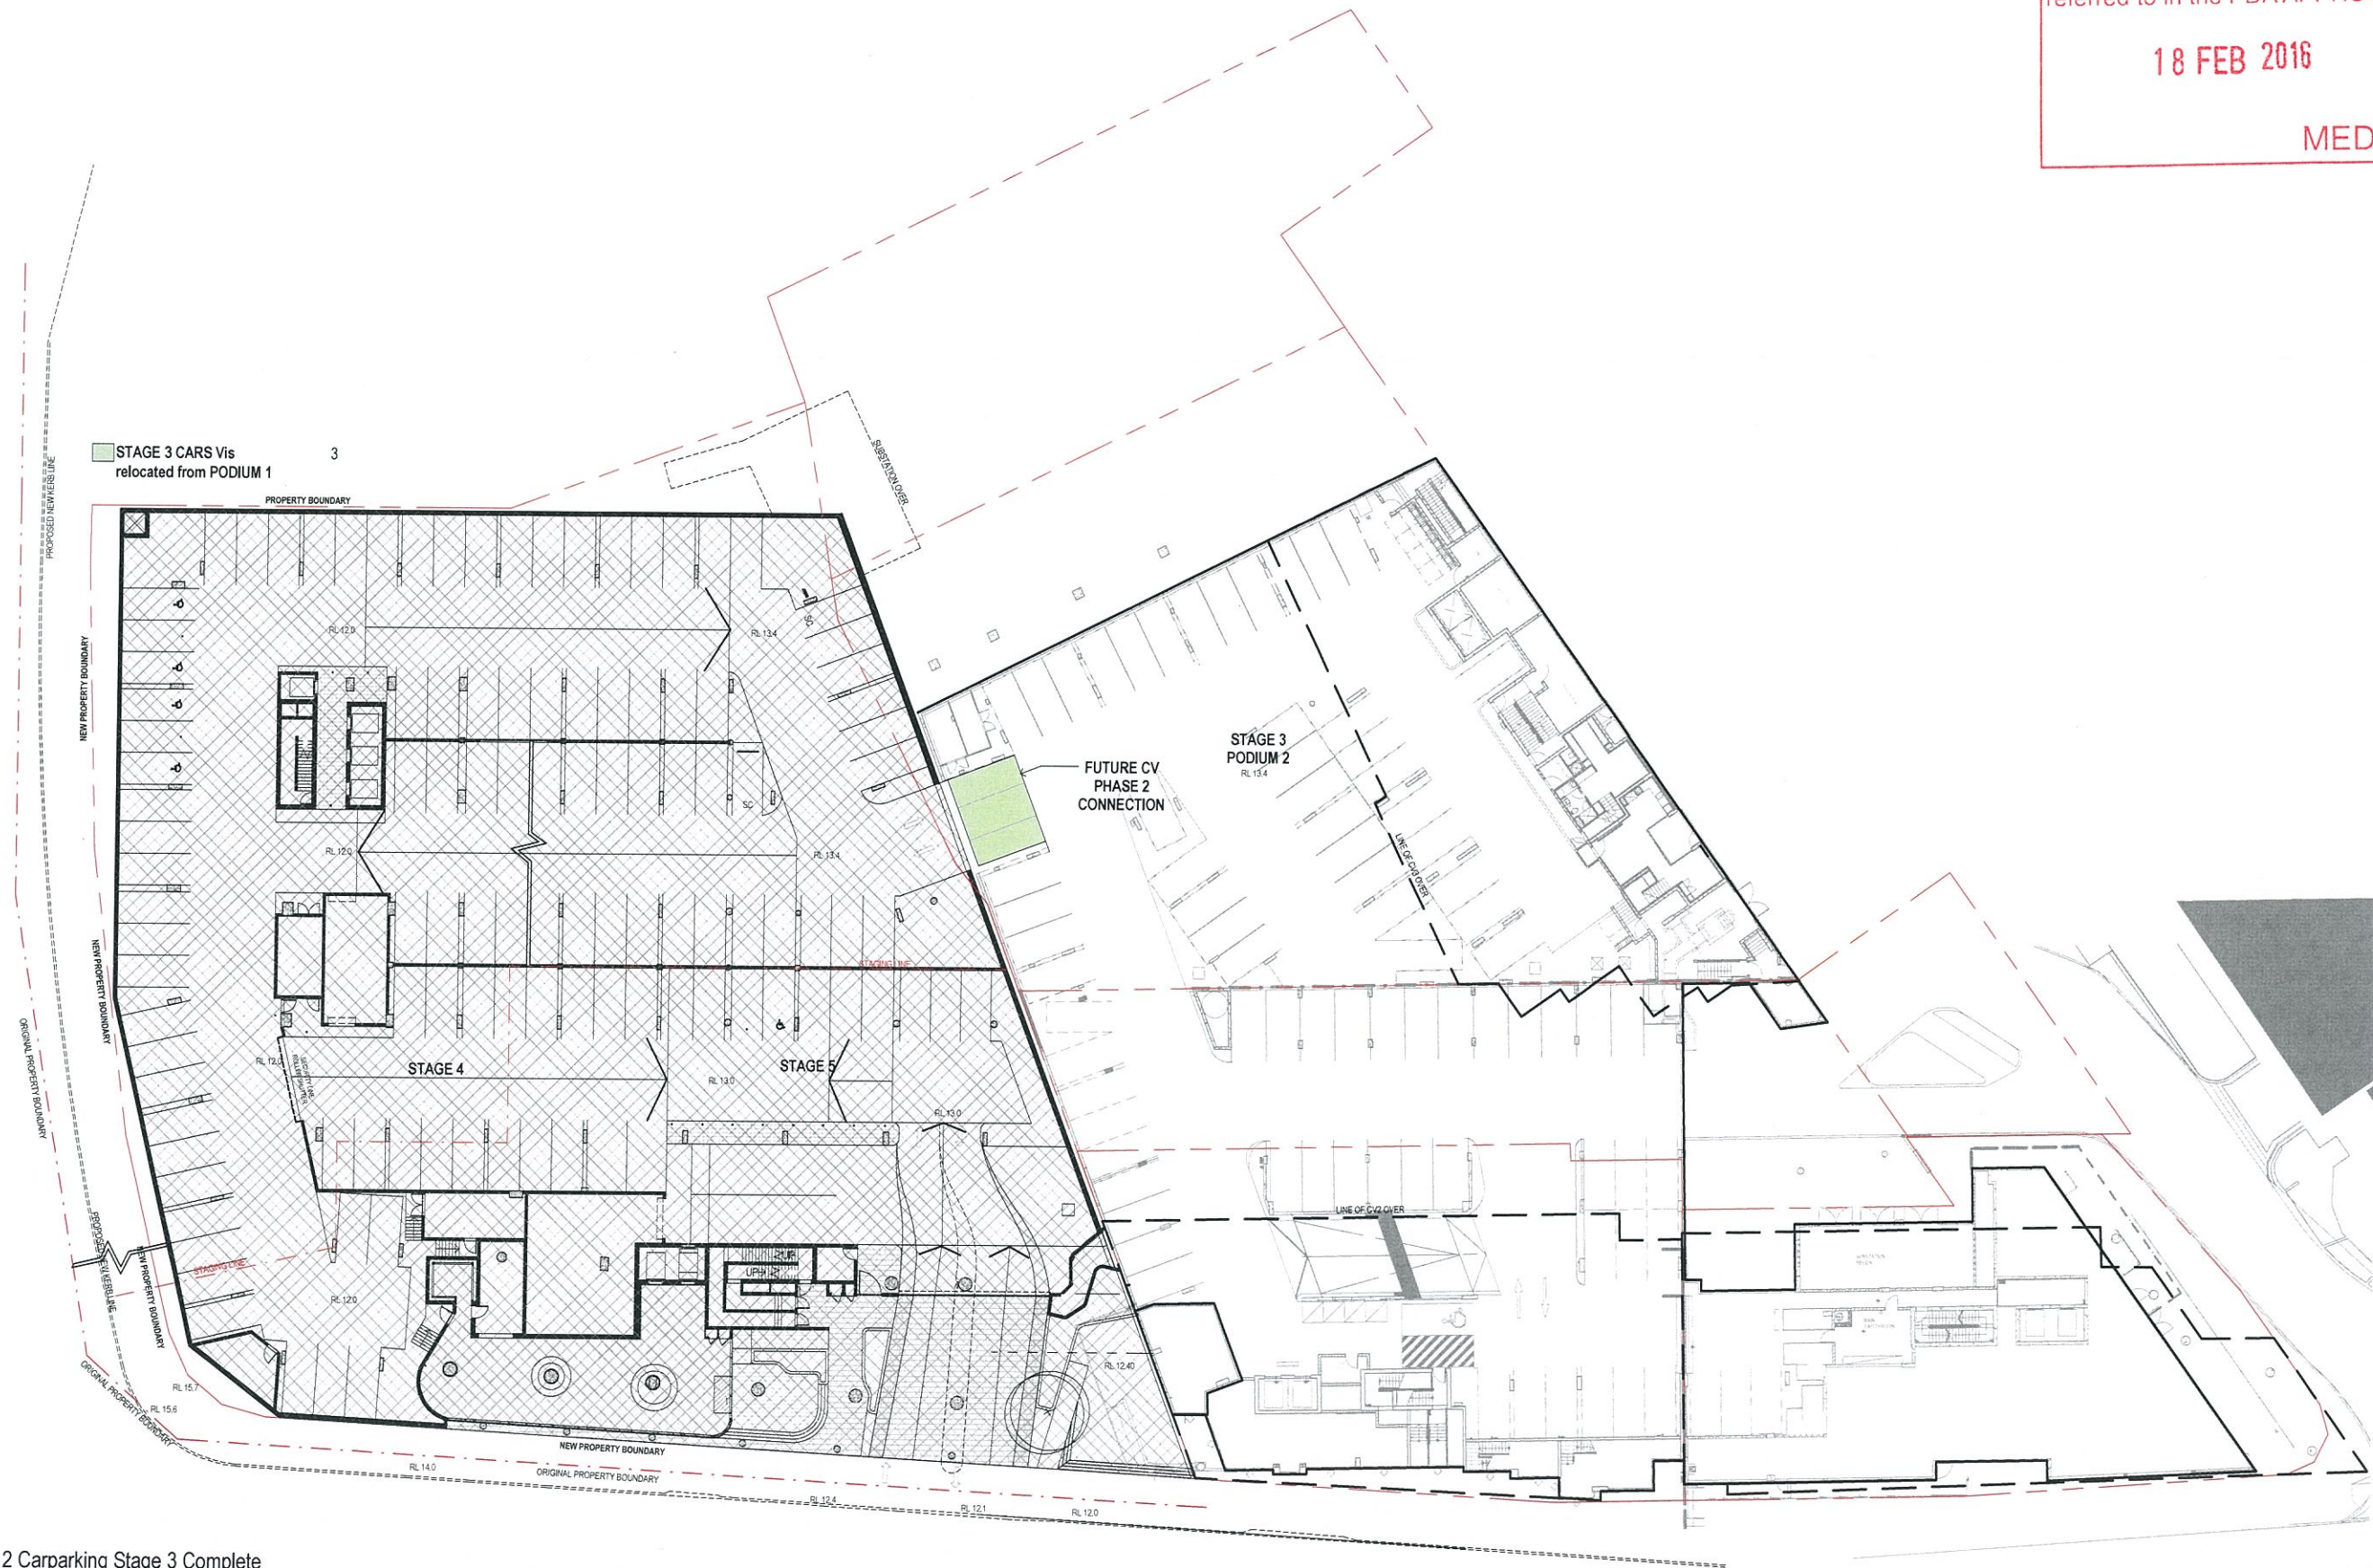

1 PODIUM 2 Carparking Stage 3 Complete  
1 : 250

|   |  |                 |  |   |  |
|---|--|-----------------|--|---|--|
| <b>GENERAL NOTES</b><br>VERIFY ALL DIMENSIONS AND LEVELS BEFORE CONSTRUCTION WITH REFERENCE TO SITE CONSTRUCTION.<br><b>COPYRIGHT</b><br>THE COPYRIGHT OF THESE DOCUMENTS AND ALL WORKS ENCLOSED FROM THESE DOCUMENTS SHALL REMAIN THE PROPERTY OF THE ARCHITECT OR ON CREATION VEST IN THE ARCHITECT. THESE DOCUMENTS MAY ONLY BE USED TO PRODUCE THE PROJECT FOR THE CLIENT IN THE LOCATION DESCRIBED HEREON. |  | <b>KEY PLAN</b> |  | <b>bureau proberts</b><br><small>bureau proberts PTY LTD<br/>45/45-51/57/58/59/2637/2</small> |  |
|---|--|-----------------|--|---|--|



18 FEB 2016

MEDQ



1 PODIUM 3 Carparking Stage 3 Complete  
1:250

| GENERAL NOTES   |                               |          |
|---|-------------------------------|----------|
| VERIFY ALL DIMENSIONS AND LEVELS BEFORE CONSTRUCTION WITH REFERENCE TO SITE CONSTRUCTION   |                               |          |
| COPYRIGHT   |                               |          |
| THE COPYRIGHT OF THESE DOCUMENTS AND ALL WORKS EXECUTED FROM THESE DOCUMENTS SHALL REMAIN THE PROPERTY OF THE ARCHITECT OR ON CREATION VEST IN THE ARCHITECT. THESE DOCUMENTS MAY ONLY BE USED TO PRODUCE THE PROJECT FOR THE CLIENT AND IN THE LOCATION DESCRIBED HEREON. |                               |          |
| REV   | DESCRIPTION                   | DATE     |
| 4   | REVISED CARPARK STAGING PLANS | 17.02.16 |
| 3   | FOR TENDER                    | 15.01.16 |
| 2   | REVISED DA ISSUE              | 16.12.15 |
| 1   | REVISED DA ISSUE              | 08.12.15 |

KEY PLAN

bureau proberts

bureau proberts PTY LTD  
42/53 GILBERT ROAD ACHESON QLD 4011  
P 07 3231 5621 F 07 3231 5633 EMAIL: info@bureauproberts.com.au www.bureauproberts.com.au

CLIENT  
METRO PROPERTY DEVELOPMENT  
PROJECT  
CENTRAL VILLAGE STAGE 4 AND 5  
ADDRESS  
CORNER OF WATER AND BRUNSWICK STREET

|                   |    |
|-------------------|----|
| DRAWN BY          | NL |
| CHECK BY          | TM |
| PROJECT ARCHITECT | NL |
| DESIGN ARCHITECT  | TM |

| DRAWING TITLE                           |                |             |       |
|-----------------------------------------|----------------|-------------|-------|
| STAGE 3 PARKING                         |                |             |       |
| CAD FILE NO.                            | DATE           | PROJECT NO. | PHASE |
| C:\DATA\14037_CV_CD_central_village.nvt | 17.02.16       | 14037       | DD    |
| SCALE                                   | DRAWING NUMBER | REVISION    |       |
| 1:250 [A1]                              | 24.04          | 4           |       |



PLANS AND DOCUMENTS  
referred to in the PDA APPROVAL

18 FEB 2016

MEDQ



BASEMENT 2 Carparking Stage 4  
Complete

1  
1:250

| GENERAL NOTES   |                               |          |
|---|-------------------------------|----------|
| VERIFY ALL DIMENSIONS AND LEVELS BEFORE CONSTRUCTION WITH REFERENCE TO SITE CONSTRUCTION   |                               |          |
| COPYRIGHT   |                               |          |
| THE COPYRIGHT OF THESE DOCUMENTS AND ALL WORKS EXECUTED FROM THESE DOCUMENTS SHALL REMAIN THE PROPERTY OF THE ARCHITECT OR CONSULTANT VESTED IN THE ARCHITECT. THESE DOCUMENTS MAY ONLY BE USED TO PRODUCE THE PROJECT FOR THE CLIENT AND IN THE LOCATION DESCRIBED HEREIN. |                               |          |
| REV   | DESCRIPTION                   | DATE     |
| 4   | REVISED CARPARK STAGING PLANS | 17.02.16 |
| 3   | FOR TENDER                    | 15.01.16 |
| 2   | REVISED DA ISSUE              | 16.12.15 |
| 1   | REVISED DA ISSUE              | 08.12.15 |

KEY PLAN

bureau proberis

bureau proberis PTY LTD  
ABN 53 671 087 993 ACH 273 187 993  
GPO BOX 1201, 270A KINGSWAY STREET, BRISBANE QLD 4001 GPO Box 3204  
P 07 3221 0672 F 07 3221 0683 EMAIL mail@bureauproberis.com.au www.bureauproberis.com.au


CLIENT  
METRO PROPERTY DEVELOPMENT  
PROJECT  
CENTRAL VILLAGE STAGE 4 AND 5  
ADDRESS  
CORNER OF WATER AND BRUNSWICK STREET

|                   |    |
|-------------------|----|
| DRAWN BY          | JB |
| CHECK BY          | -  |
| PROJECT ARCHITECT | NL |
| DESIGN ARCHITECT  | TM |


| DRAWING TITLE                           |             |       |                |
|-----------------------------------------|-------------|-------|----------------|
| STAGE 4 PARKING                         |             |       |                |
| CAO FILE NO.                            | PROJECT NO. | PHASE | DATE           |
| C:\DATA\14037_CV_CD_central_village.mxd | 14037       | DD    | 17.02.16       |
| SCALE                                   | PROJECT NO. | PHASE | DRAWING NUMBER |
| 1:250 [A1]                              | 14037       | DD    | 24.05          |
|                                         |             |       | REVISION       |
|                                         |             |       | 4              |

17/02/2016 10:13:14 AM

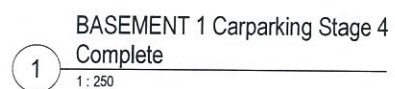

[illegible]



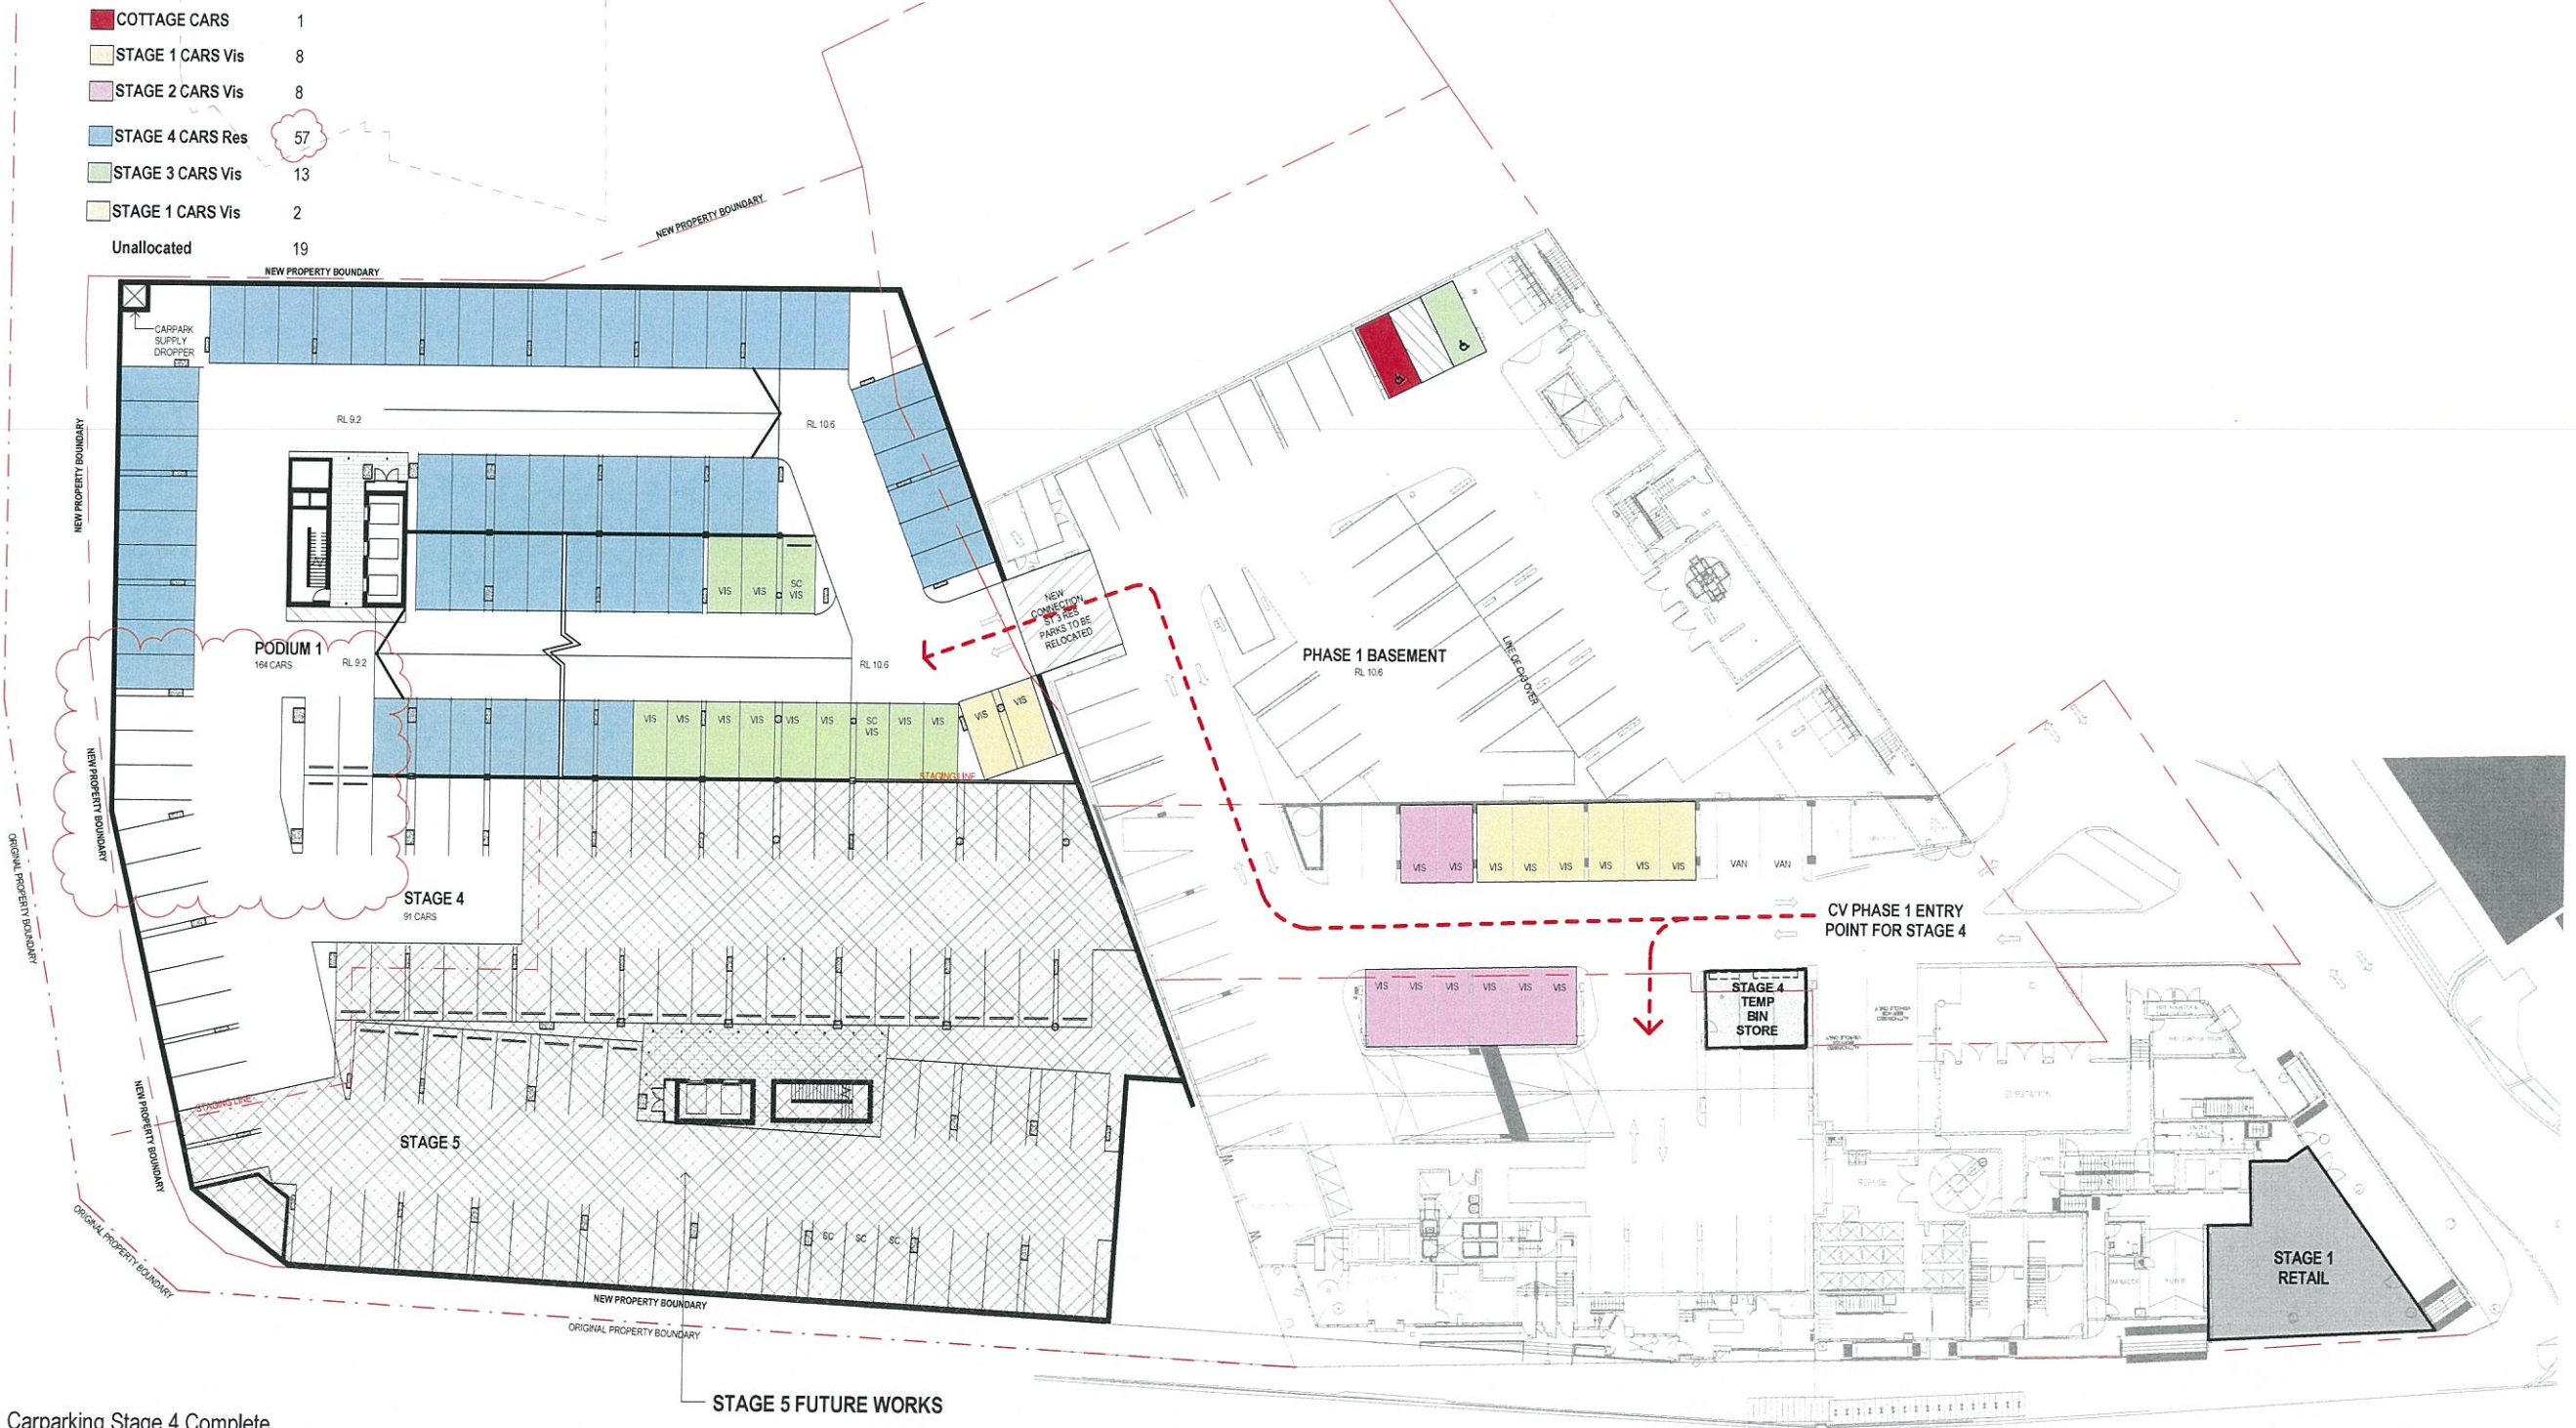


1 PODIUM 1 Carparking Stage 4 Complete  
1:250



18 FEB 2016

MEDQ

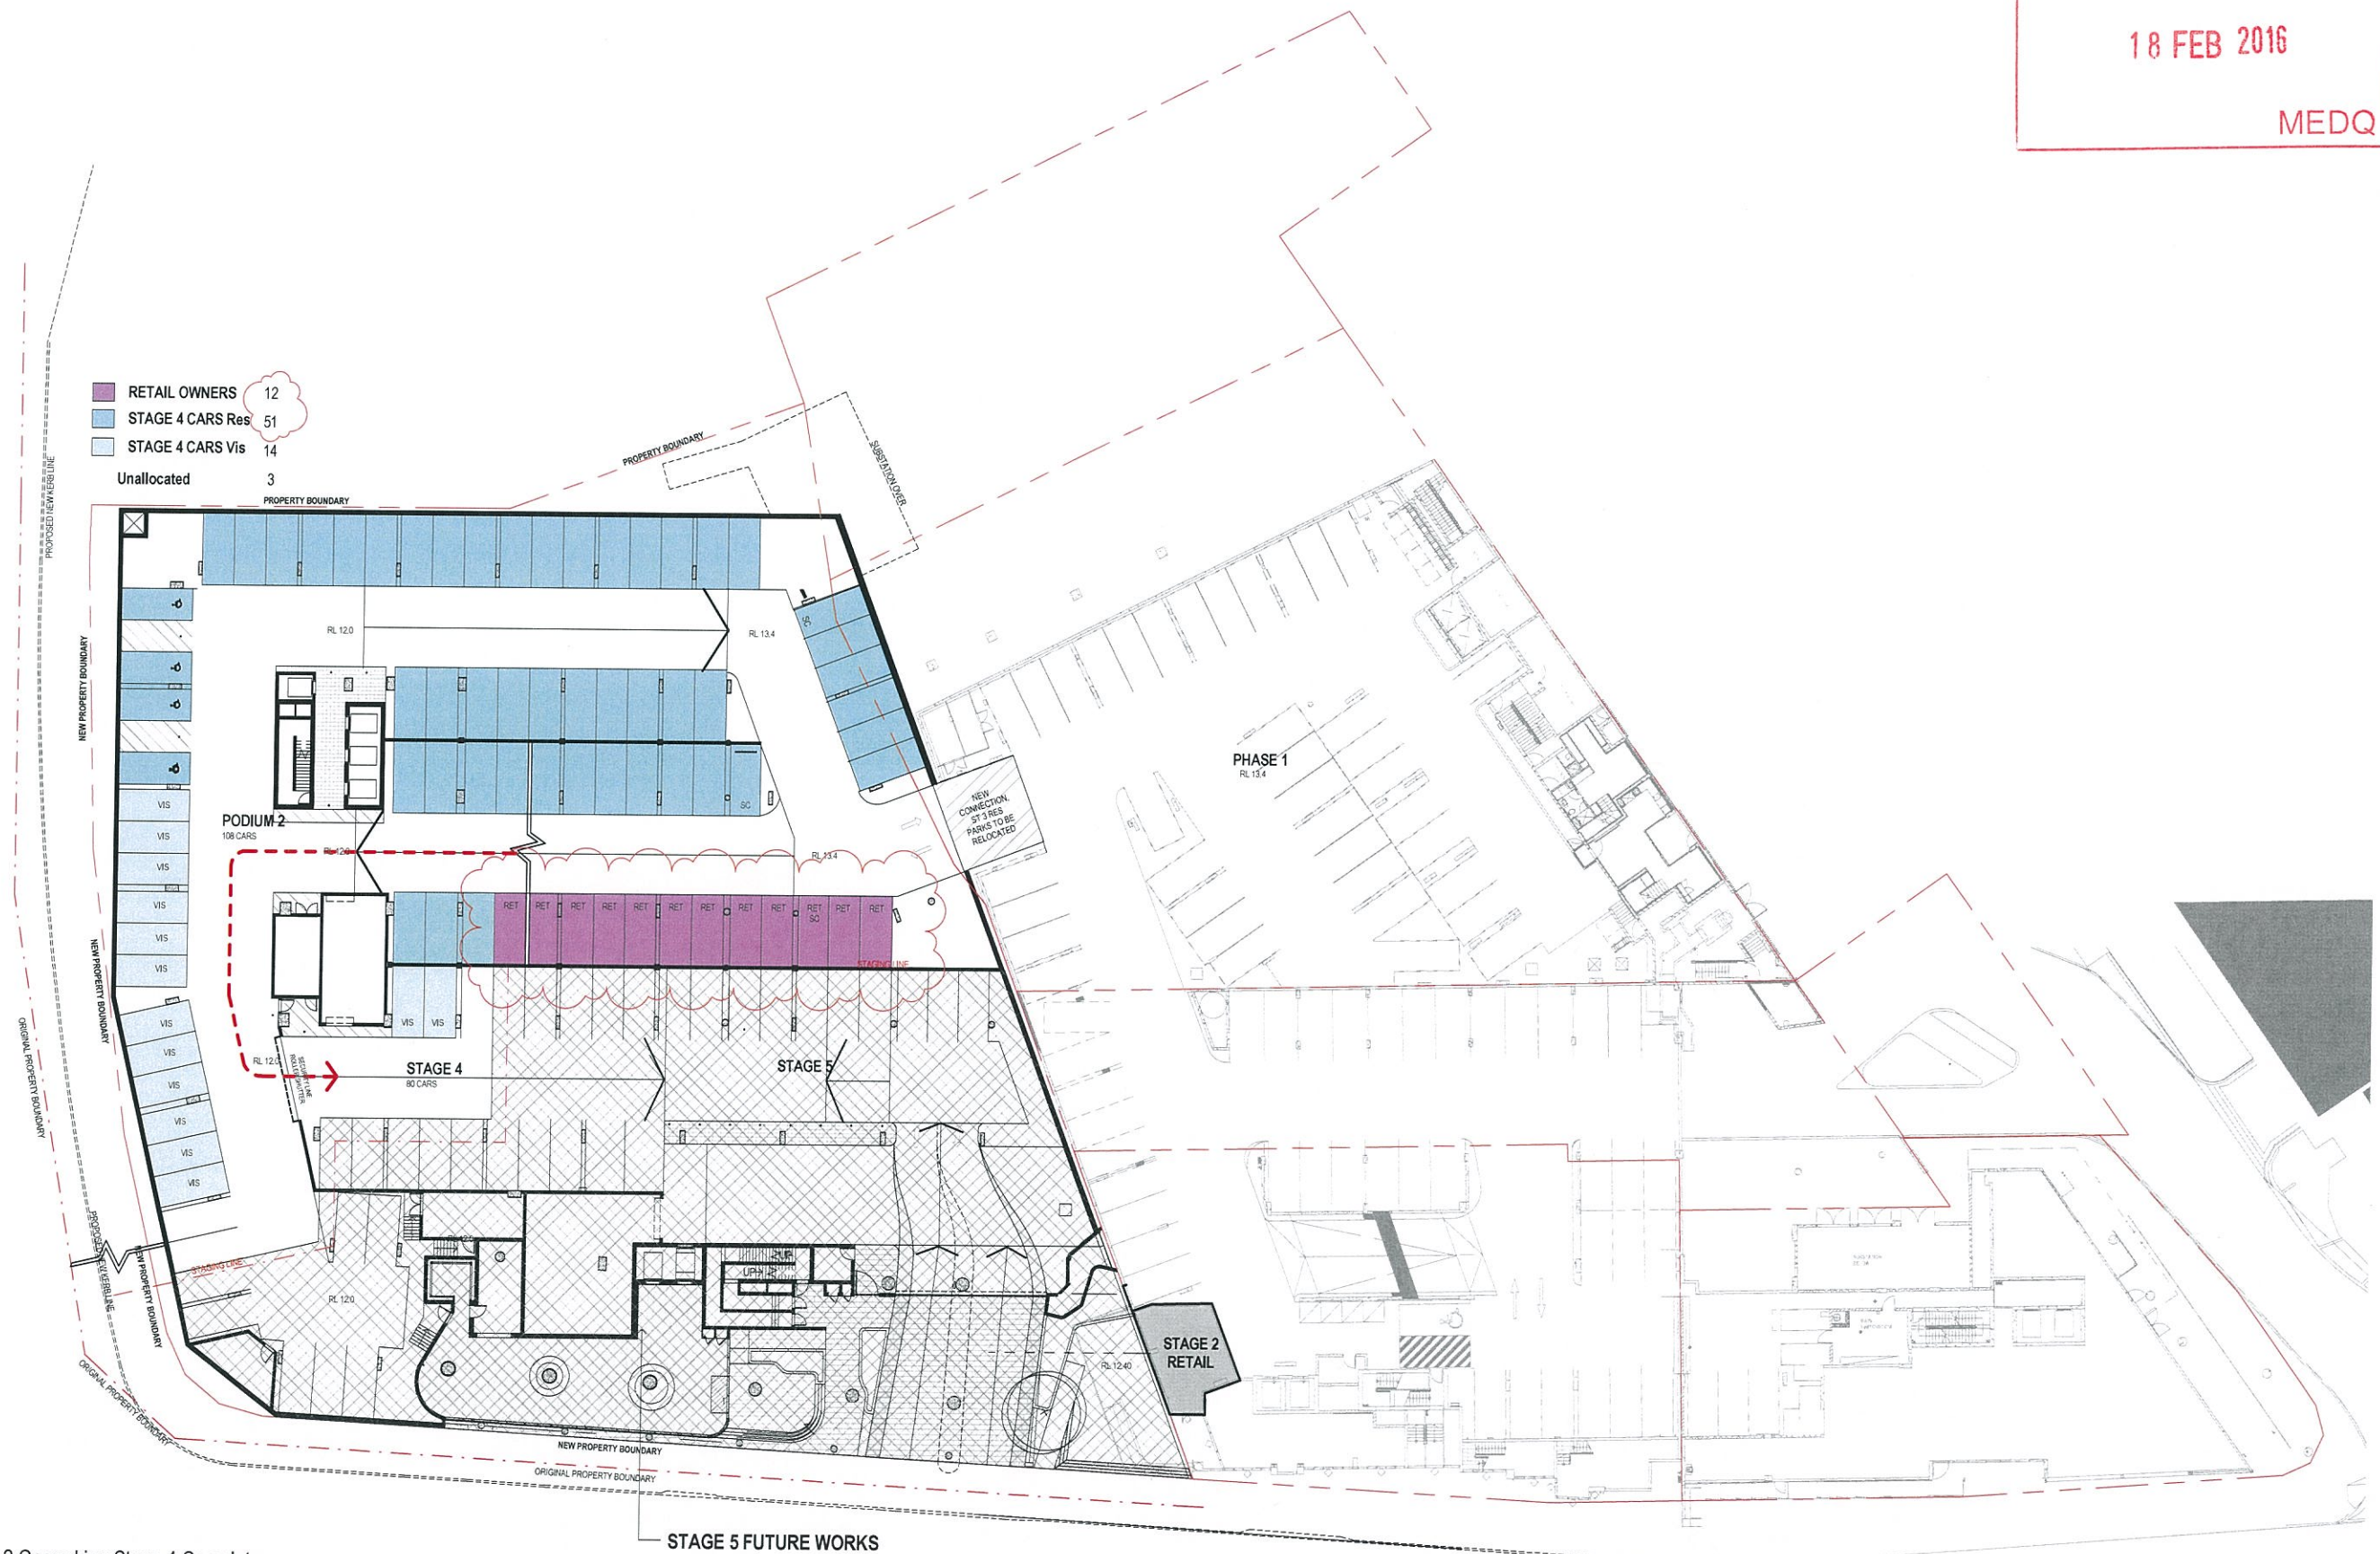

1 PODIUM 2 Carparking Stage 4 Complete  
1:250

## STAGE 5 FUTURE WORKS

|   |             |   |                               |          |
|---|-------------|---|-------------------------------|----------|
| GENERAL NOTES   |             |   |                               |          |
| VERIFY ALL DIMENSIONS AND LEVELS BEFORE CONSTRUCTION WITH REFERENCE TO SITE CONSTRUCTION   |             |   |                               |          |
| COPYRIGHT   |             |   |                               |          |
| THE COPYRIGHT OF THESE DOCUMENTS AND ALL WORKS EXECUTED FROM THESE DOCUMENTS SHALL REMAIN THE PROPERTY OF THE CLIENT. NO REPRODUCTION OR CHANGING OF THE WORKS. THESE DOCUMENTS MAY ONLY BE USED TO PRODUCE THE CREATION FOR THE CLIENT AND IN THE LOCATION DESCRIBED HEREON |             | 4 | REVISED CARPARK STAGING PLANS | 17.02.16 |
|   |             | 3 | FOR TENDER                    | 15.01.16 |
|   |             | 2 | REVISED DA ISSUE              | 16.12.15 |
|   |             | 1 | REVISED DA ISSUE              | 06.12.15 |
| REV   | DESCRIPTION |   |                               | DATE     |

KEY PLAN

bureau<sup>^</sup>proberts

Bureau\*proberts PTY LTD  
ABN 53 073 087 993 ACN 073 087 993  
GROUND LEVEL, 230A ADELAIDE STREET, BRISBANE QLD 4001 GPO Box 3204  
P 07 3221 0672 F 07 3221 0683 EMAIL [mail@bureauproberts.com.au](mailto:mail@bureauproberts.com.au) [www.bureauproberts.com.au](http://www.bureauproberts.com.au)

CITY OF METRO  
METRO PROPERTY DEVELOPMENT  
PROJECT  
CENTRAL VILLAGE STAGE 4 AND 5  
ADDRESS  
CORNER OF WATER AND BRUNSWICK  
STREET

|                   |    |  |
|-------------------|----|--|
| DRAWN BY          | JB |  |
| CHECK BY          | -  |  |
| PROJECT ARCHITECT | NL |  |
| DESIGN ARCHITECT  | TM |  |

|                 |
|-----------------|
| DRAWING TITLE   |
| STAGE 4 PARKING |

CAD FILE NO  
C:\DATA\14037\_CV\_DO\_central\_linen.rvt

NORTH

1. 2000

1 : 250 [A]

|     |       |
|-----|-------|
| A1] | 14037 |
|-----|-------|


DD

24.

08

17/02/2016 10:13:18 AM



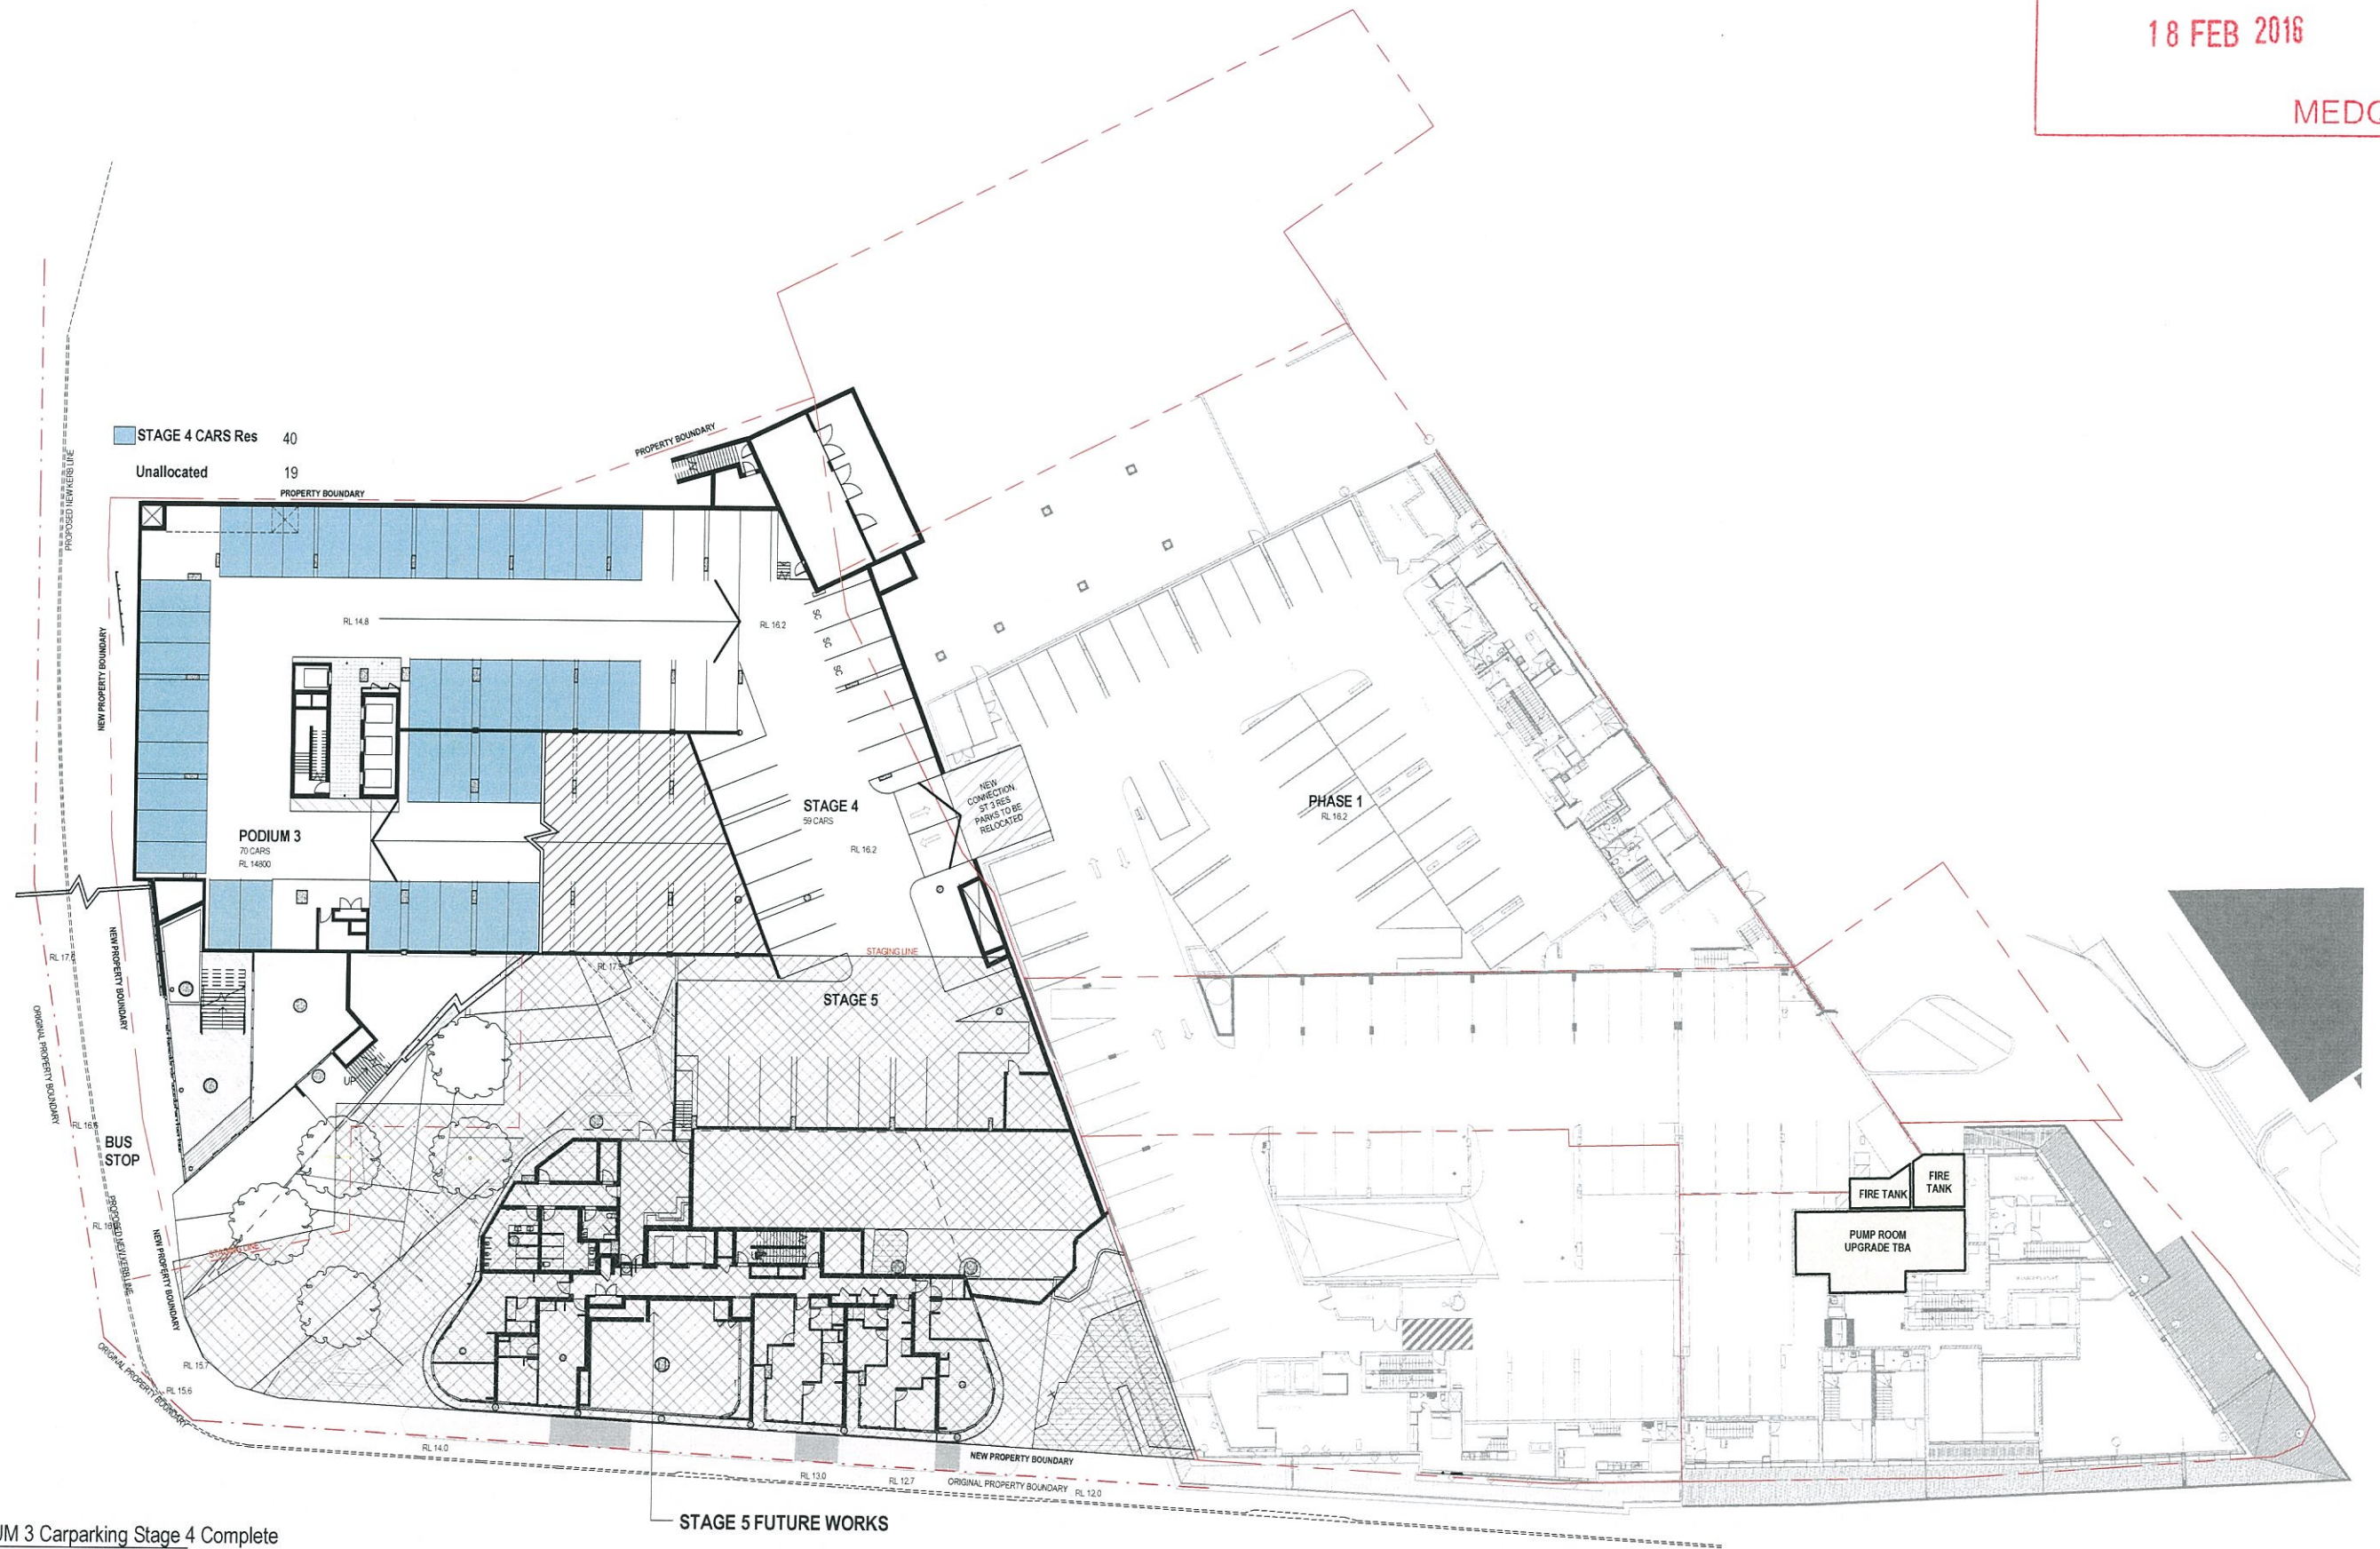

1 PODIUM 3 Carparking Stage 4 Complete  
1:250

STAGE 5 FUTURE WORKS

| GENERAL NOTES   |                               |          |
|---|-------------------------------|----------|
| VERIFY ALL DIMENSIONS AND LEVELS BEFORE CONSTRUCTION WITH REFERENCE TO SITE CONSTRUCTION   |                               |          |
| COPYRIGHT   |                               |          |
| THE COPYRIGHT OF THESE DOCUMENTS AND ALL WORKS EXECUTED FROM THESE DOCUMENTS SHALL REMAIN THE PROPERTY OF THE ARCHITECT OR HIS CREATION VEST IN THE ARCHITECT. THESE DOCUMENTS MAY ONLY BE USED TO PRODUCE THE PROJECT FOR THE CLIENT AND IN THE LOCATION DESCRIBED HEREON. |                               |          |
| REV   | DESCRIPTION                   | DATE     |
| 4   | REVISED CARPARK STAGING PLANS | 17.02.16 |
| 3   | FOR TENDER                    | 16.01.16 |
| 2   | REVISED DA ISSUE              | 16.12.15 |
| 1   | REVISED DA ISSUE              | 08.12.15 |

| KEY PLAN |  |
|----------|--|
|          |  |

**bureau proberts**

bureau proberts PTY LTD  
ABN 53 573 087 993 ACN 673 187 893  
OFFICE LEVEL 2/20A ADELPHI STREET SPRINGBANK QLD 4051 (PO BOX 304)  
P 07 3231 5622 F 07 3231 5653 EMAIL info@bureau-proberts.com.au www.bureau-proberts.com.au

CLIENT  
METRO PROPERTY DEVELOPMENT  
PROJECT  
CENTRAL VILLAGE STAGE 4 AND 5  
ADDRESS  
CORNER OF WATER AND BRUNSWICK STREET

|                   |    |
|-------------------|----|
| DRAWN BY          | JB |
| CHECK BY          | -  |
| PROJECT ARCHITECT | NL |
| DESIGN ARCHITECT  | TM |

NORTH


| DRAWING TITLE                           |             |       |          |
|-----------------------------------------|-------------|-------|----------|
| STAGE 4 PARKING                         |             |       |          |
| CAD FILE NO.                            | PROJECT NO. | PHASE | DATE     |
| C:\DATA\14037_CV_DD_central_village.mxd | 14037       | DD    | 17.02.16 |
| DRAWING NUMBER                          | REVISION    |       |          |
| 24.09                                   | 4           |       |          |

SCALE  
1:250 [A1]



18 FEB 2016

MEDQ

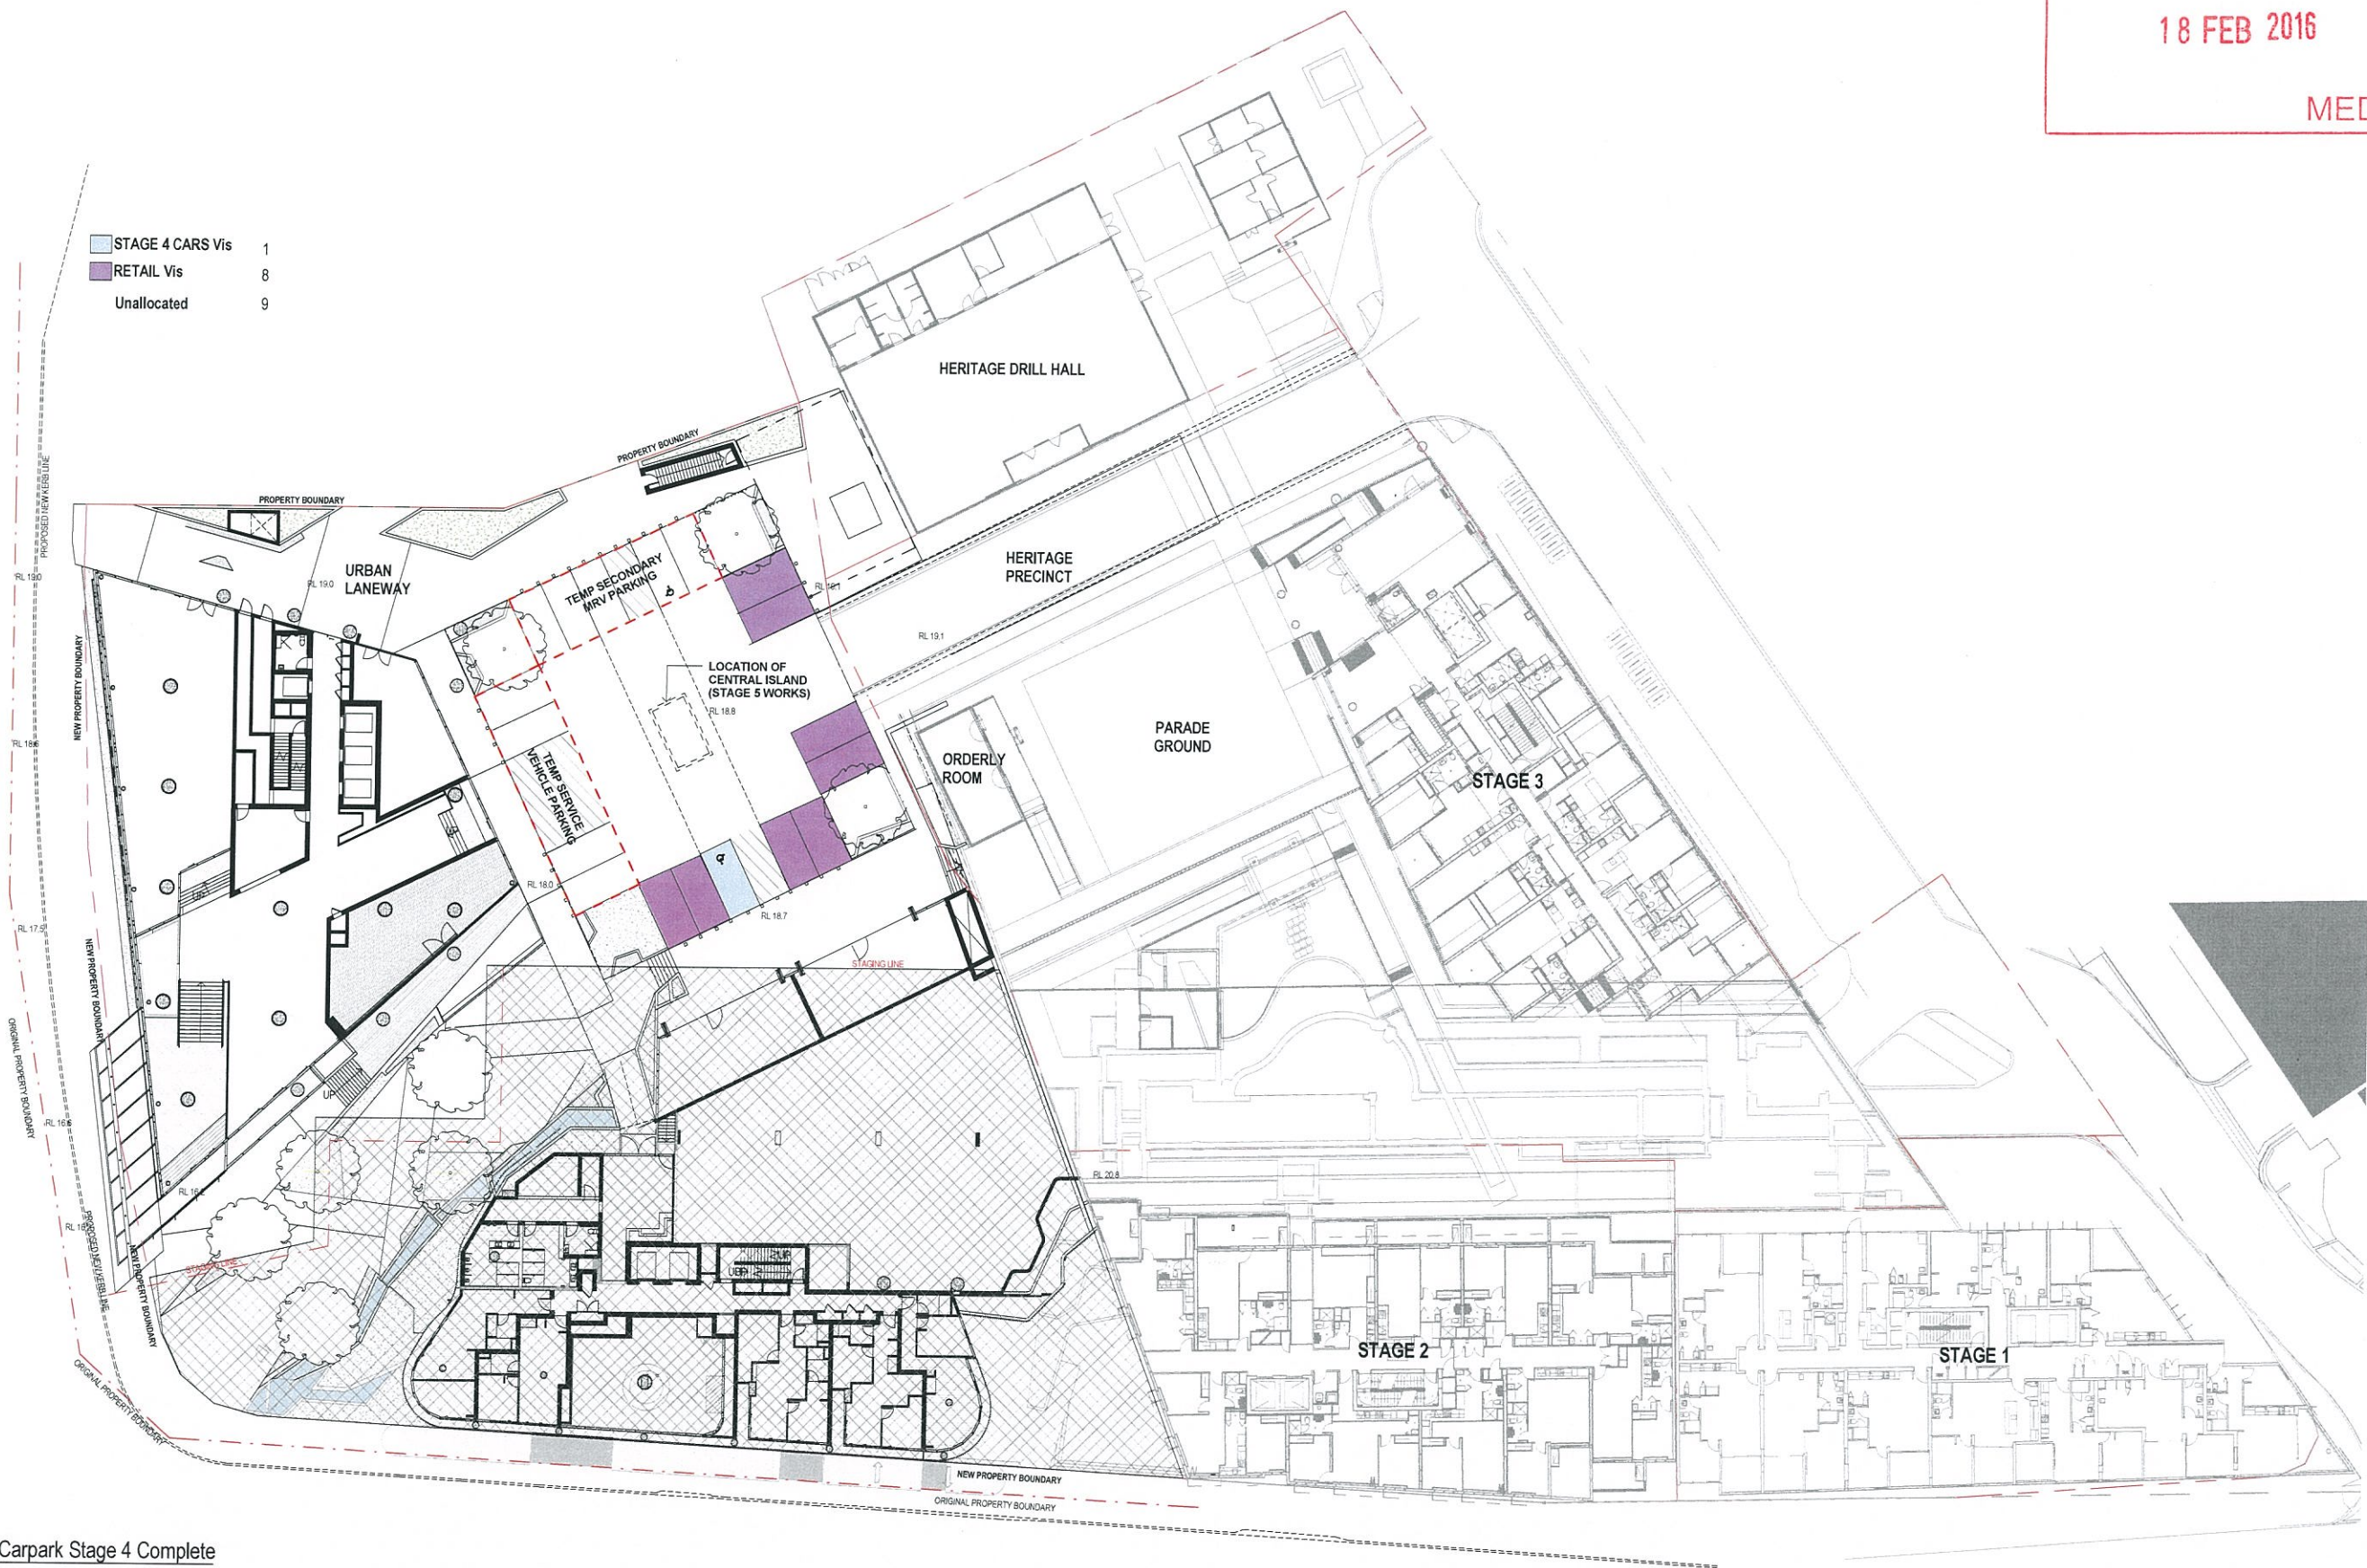

1 LEVEL 4 Carpark Stage 4 Complete  
1:250

| GENERAL NOTES   |                               |          |
|---|-------------------------------|----------|
| VERIFY ALL DIMENSIONS AND LEVELS BEFORE CONSTRUCTION WITH REFERENCE TO SITE CONSTRUCTION   |                               |          |
| COPYRIGHT   |                               |          |
| THE COPYRIGHT OF THESE DOCUMENTS AND ALL WORKS EXCLUDED FROM THESE DOCUMENTS SHALL REMAIN THE PROPERTY OF THE ARCHITECT OR IN LIAISON WITH THE ARCHITECT. THESE DOCUMENTS MAY ONLY BE USED TO PRODUCE THE PROJECT FOR THE CLIENT AND IN THE LOCATION DESCRIBED HEREON. |                               |          |
| REV   | DESCRIPTION                   | DATE     |
| 7   | REVISED CARPARK STAGING PLANS | 17.02.16 |
| 6   | REVISED DA ISSUE              | 10.02.16 |
| 5   | TENDER ADDENDUM               | 02.02.16 |
| 4   | REVISED CARPARK STAGING       | 01.02.16 |
| 3   | FOR TENDER                    | 15.01.16 |
| 2   | REVISED DA ISSUE              | 16.12.15 |
| 1   | REVISED DA ISSUE              | 08.12.15 |

KEY PLAN

bureau proberts

bureau proberts PTY LTD  
ABN 53 673 087 963 ACN 673 087 963  
OFFICE NO 10/10 222A ADELAIDE STREET SOUTHERN CROSS RD 5000 ADELAIDE SA 5004  
P 08 5231 0472 F 08 5231 0603 EMAIL: info@bureauproberts.com.au www.bureauproberts.com.au

CLIENT  
METRO PROPERTY DEVELOPMENT  
PROJECT  
CENTRAL VILLAGE STAGE 4 AND 5  
ADDRESS  
CORNER OF WATER AND BRUNSWICK STREET

|                   |    |
|-------------------|----|
| DRAWN BY          | -  |
| CHECK BY          | -  |
| PROJECT ARCHITECT | NL |
| DESIGN ARCHITECT  | TM |

DRAWING TITLE  
STAGE 4 PARKING

CAD FILE NO  
C:\DATA\14037\_CV\_DD\_central\_village.nct

SCALE  
1:250 [A1]

PROJECT NO  
14037

DATE  
17.02.16

REVISION  
7

17/02/2016 10:13:26 AM





1 BASEMENT 2 Carparking Complete  
1:250

| GENERAL NOTES   |                               |          |
|---|-------------------------------|----------|
| VERIFY ALL DIMENSIONS AND LEVELS BEFORE CONSTRUCTION WITH REFERENCE TO SITE CONSTRUCTION   |                               |          |
| COPYRIGHT   |                               |          |
| THE COPYRIGHT OF THESE DOCUMENTS AND ALL WORKS EXECUTED FROM THESE DOCUMENTS SHALL REMAIN THE PROPERTY OF THE ARCHITECT OR ON CREATION VISIT IN THE ARCHITECT. THESE DOCUMENTS MAY ONLY BE USED TO PRODUCE THE PROJECT FOR THE CLIENT IN THE LOCATION DESCRIBED HEREON. |                               |          |
| REV   | DESCRIPTION                   | DATE     |
| 4   | REVISED CARPARK STAGING PLANS | 17.02.16 |
| 3   | FOR TENDER                    | 15.01.16 |
| 2   | REVISED DA ISSUE              | 16.12.15 |
| 1   | REVISED DA ISSUE              | 08.12.15 |

| KEY PLAN |  |
|----------|--|
|          |  |

**bureau proberts**

bureau proberts PTY LTD  
ABN 53 575 081 993 ACN 123 387 993  
OFFICE LEVEL 2/25A ANGLADE STREET BRISBANE QLD 4001 GPO Box 2004  
P 07 3221 0077 F 07 3221 0055 EMAIL mail@bureauproberts.com.au www.bureauproberts.com.au

CLIENT  
METRO PROPERTY DEVELOPMENT  
PROJECT  
CENTRAL VILLAGE STAGE 4 AND 5  
ADDRESS  
CORNER OF WATER AND BRUNSWICK STREET

|                   |    |
|-------------------|----|
| DRAWN BY          | JB |
| CHECK BY          | -  |
| PROJECT ARCHITECT | NL |
| DESIGN ARCHITECT  | TM |

| DRAWING TITLE                      |          |            |       |
|------------------------------------|----------|------------|-------|
| COMPLETED STAGES PARKING           |          |            |       |
| DATE FILED                         | DATE     | PROJECT NO | PHASE |
| 0 DATA\4437_CV_CD_central\basenrnt | 17.02.16 | 14037      | DD    |
| DRAWING NUMBER                     | 24.11    | REVISION   | 4     |



PLANS AND DOCUMENTS  
referred to in the PDA APPROVAL

18 FEB 2016

MEDQ



1 BASEMENT 1 Carparking Complete  
1:250

GENERAL NOTES  
VERIFY ALL DIMENSIONS AND LEVELS BEFORE CONSTRUCTION WITH REFERENCE TO SITE CONSTRUCTION  
COPYRIGHT  
THE COPYRIGHT OF THESE DOCUMENTS AND ALL WORKS EXECUTED FROM THESE DOCUMENTS SHALL REMAIN THE PROPERTY OF THE ARCHITECT OR ON CREATION VEST IN THE ARCHITECT. THESE DOCUMENTS MAY ONLY BE USED TO PRODUCE THE PROJECT FOR THE CLIENT AND IN THE LOCATION DESCRIBED HEREON.


| REV | DESCRIPTION                   | DATE     |
|-----|-------------------------------|----------|
| 4   | REVISED CARPARK STAGING PLANS | 17.02.16 |
| 3   | FOR TENDER                    | 15.01.16 |
| 2   | REVISED DA ISSUE              | 16.12.15 |
| 1   | REVISED DA ISSUE              | 08.12.15 |

| KEY PLAN |
|----------|
|          |

**bureau proberts**  
bureau proberts PTY LTD  
ABN 13 573 087 993 ACN 623 087 993  
OFFICE: LEVEL 2/20A COLLINS STREET, MELBOURNE VIC 3000  
P 03 9221 0077 F 03 9221 0033 EMAIL: info@bureauproberts.com.au www.bureauproberts.com.au

CLIENT  
METRO PROPERTY DEVELOPMENT  
PROJECT  
CENTRAL VILLAGE STAGE 4 AND 5  
ADDRESS  
CORNER OF WATER AND BRUNSWICK STREET


|                   |    |
|-------------------|----|
| DRAWN BY          | JB |
| CHECK BY          | -  |
| PROJECT ARCHITECT | NL |
| DESIGN ARCHITECT  | TM |

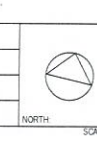

| COMPLETED STAGES PARKING             |                |          |          |
|--------------------------------------|----------------|----------|----------|
| CAD FILE NO.                         | PROJECT NO.    | PHASE    | DATE     |
| C:\DATA\14037_CV_CD_central_basement | 14037          | DD       | 17.02.16 |
| SCALE                                | DRAWING NUMBER | REVISION |          |
| 1:250 [A1]                           | 24.12          | 4        |          |

17022016 10:13:26 AM



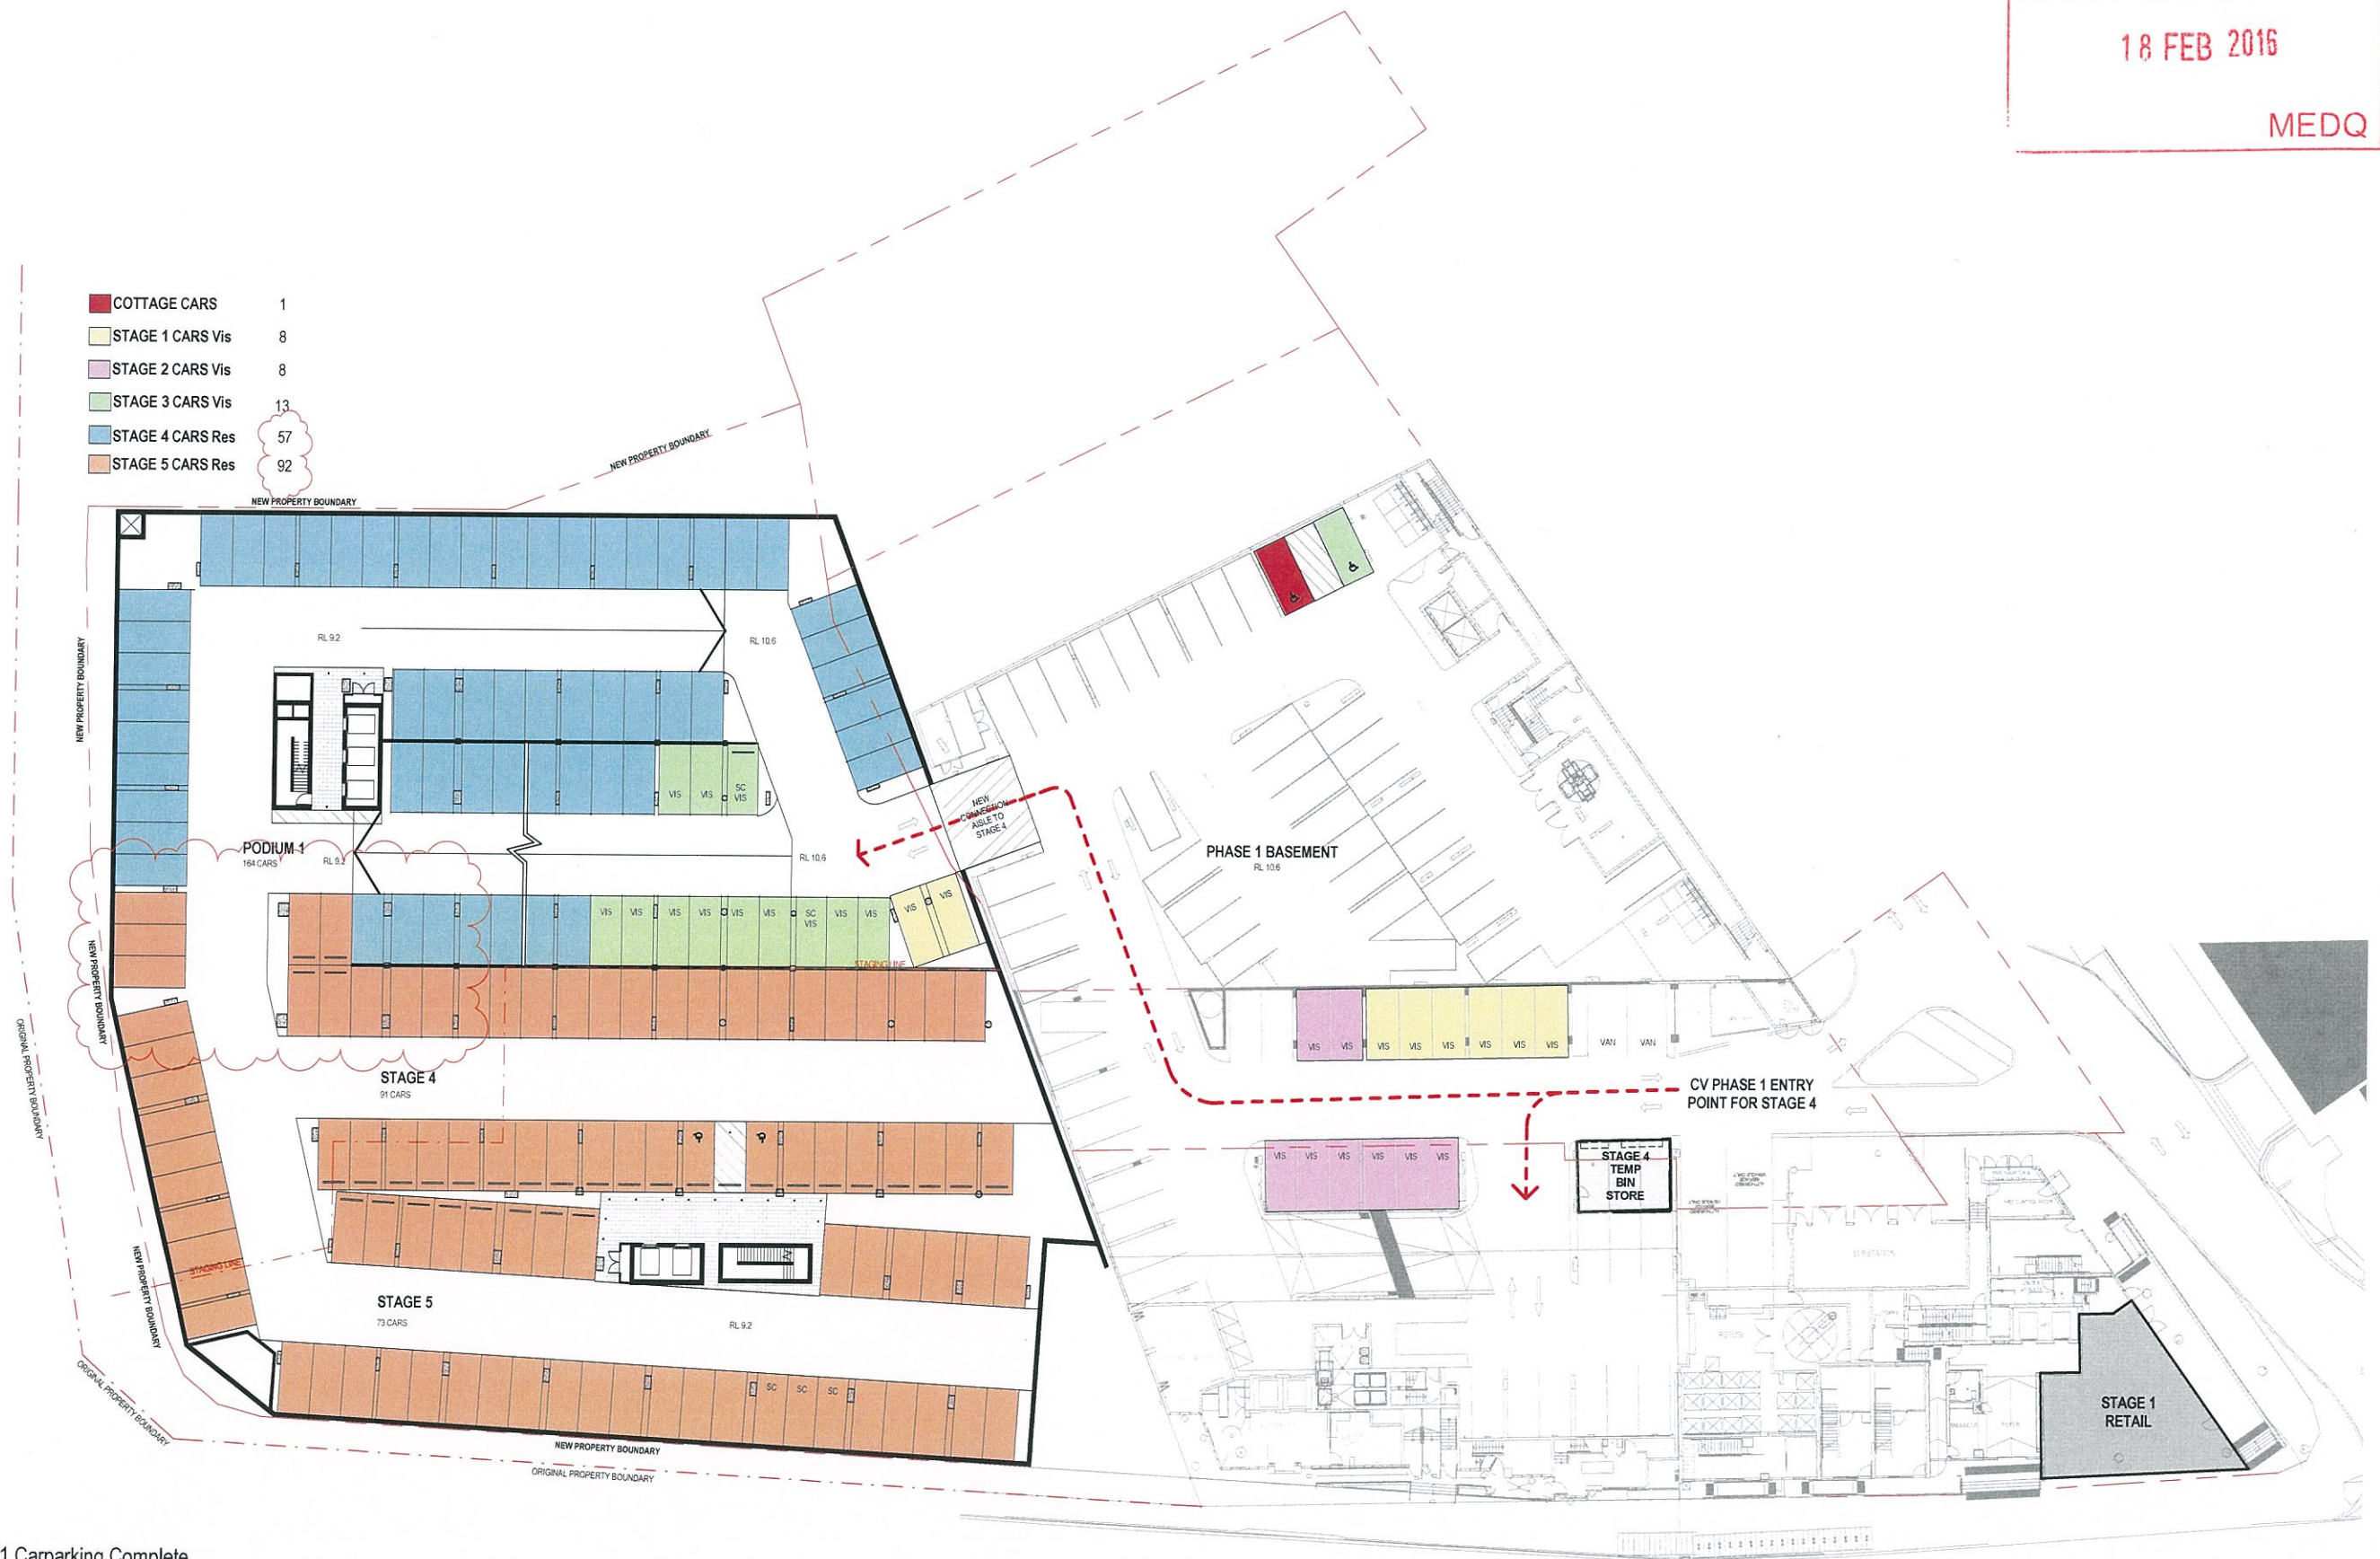

1 PODIUM 1 Carparking Complete  
1:250

| GENERAL NOTES   |                               |          |
|---|-------------------------------|----------|
| VERIFY ALL DIMENSIONS AND LEVELS BEFORE CONSTRUCTION WITH REFERENCE TO SITE CONSTRUCTION   |                               |          |
| COPYRIGHT   |                               |          |
| THE COPYRIGHT OF THESE DOCUMENTS AND ALL WORKS DERIVED FROM THESE DOCUMENTS SHALL REMAIN THE PROPERTY OF THE ARCHITECT OR ORIGINATOR UNLESS IN THE ARCHITECT'S THESE DOCUMENTS MAY ONLY BE USED TO PRODUCE THE PROJECT FOR THE CLIENT AND IN THE LOCATION DESCRIBED HEREIN |                               |          |
| REV   | DESCRIPTION                   | DATE     |
| 4   | REVISED CARPARK STAGING PLANS | 17.02.16 |
| 3   | FOR TENDER                    | 15.01.16 |
| 2   | REVISED DA ISSUE              | 16.12.15 |
| 1   | REVISED DA ISSUE              | 08.12.15 |

| KEY PLAN |  |
|----------|--|
|          |  |

bureau proberts

bureau proberts PTY LTD  
ABN 53 157 887 883 ADVISORY UNIT 9/3  
GROUND LEVEL 230A ADELAIDE STREET, SPRINGBANK QLD 4001 GPO BOX 3304  
P 07 3221 9672 F 07 3221 5600 EMAIL info@bureauproberts.com.au www.bureauproberts.com.au

CLIENT  
METRO PROPERTY DEVELOPMENT  
PROJECT  
CENTRAL VILLAGE STAGE 4 AND 5  
ADDRESS  
CORNER OF WATER AND BRUNSWICK STREET

|                   |    |
|-------------------|----|
| DRAWN BY          | JB |
| CHECK BY          | -  |
| PROJECT ARCHITECT | NL |
| DESIGN ARCHITECT  | TM |


DRAWING TITLE  
COMPLETED STAGES PARKING

|                |            |
|----------------|------------|
| DATE           | 17.02.16   |
| REVISION       | 4          |
| SCALE          | 1:250 [A1] |
| PROJECT NO     | 14037      |
| PHASE          | DD         |
| DRAWING NUMBER | 24.13      |



18 FEB 2016

MEDQ

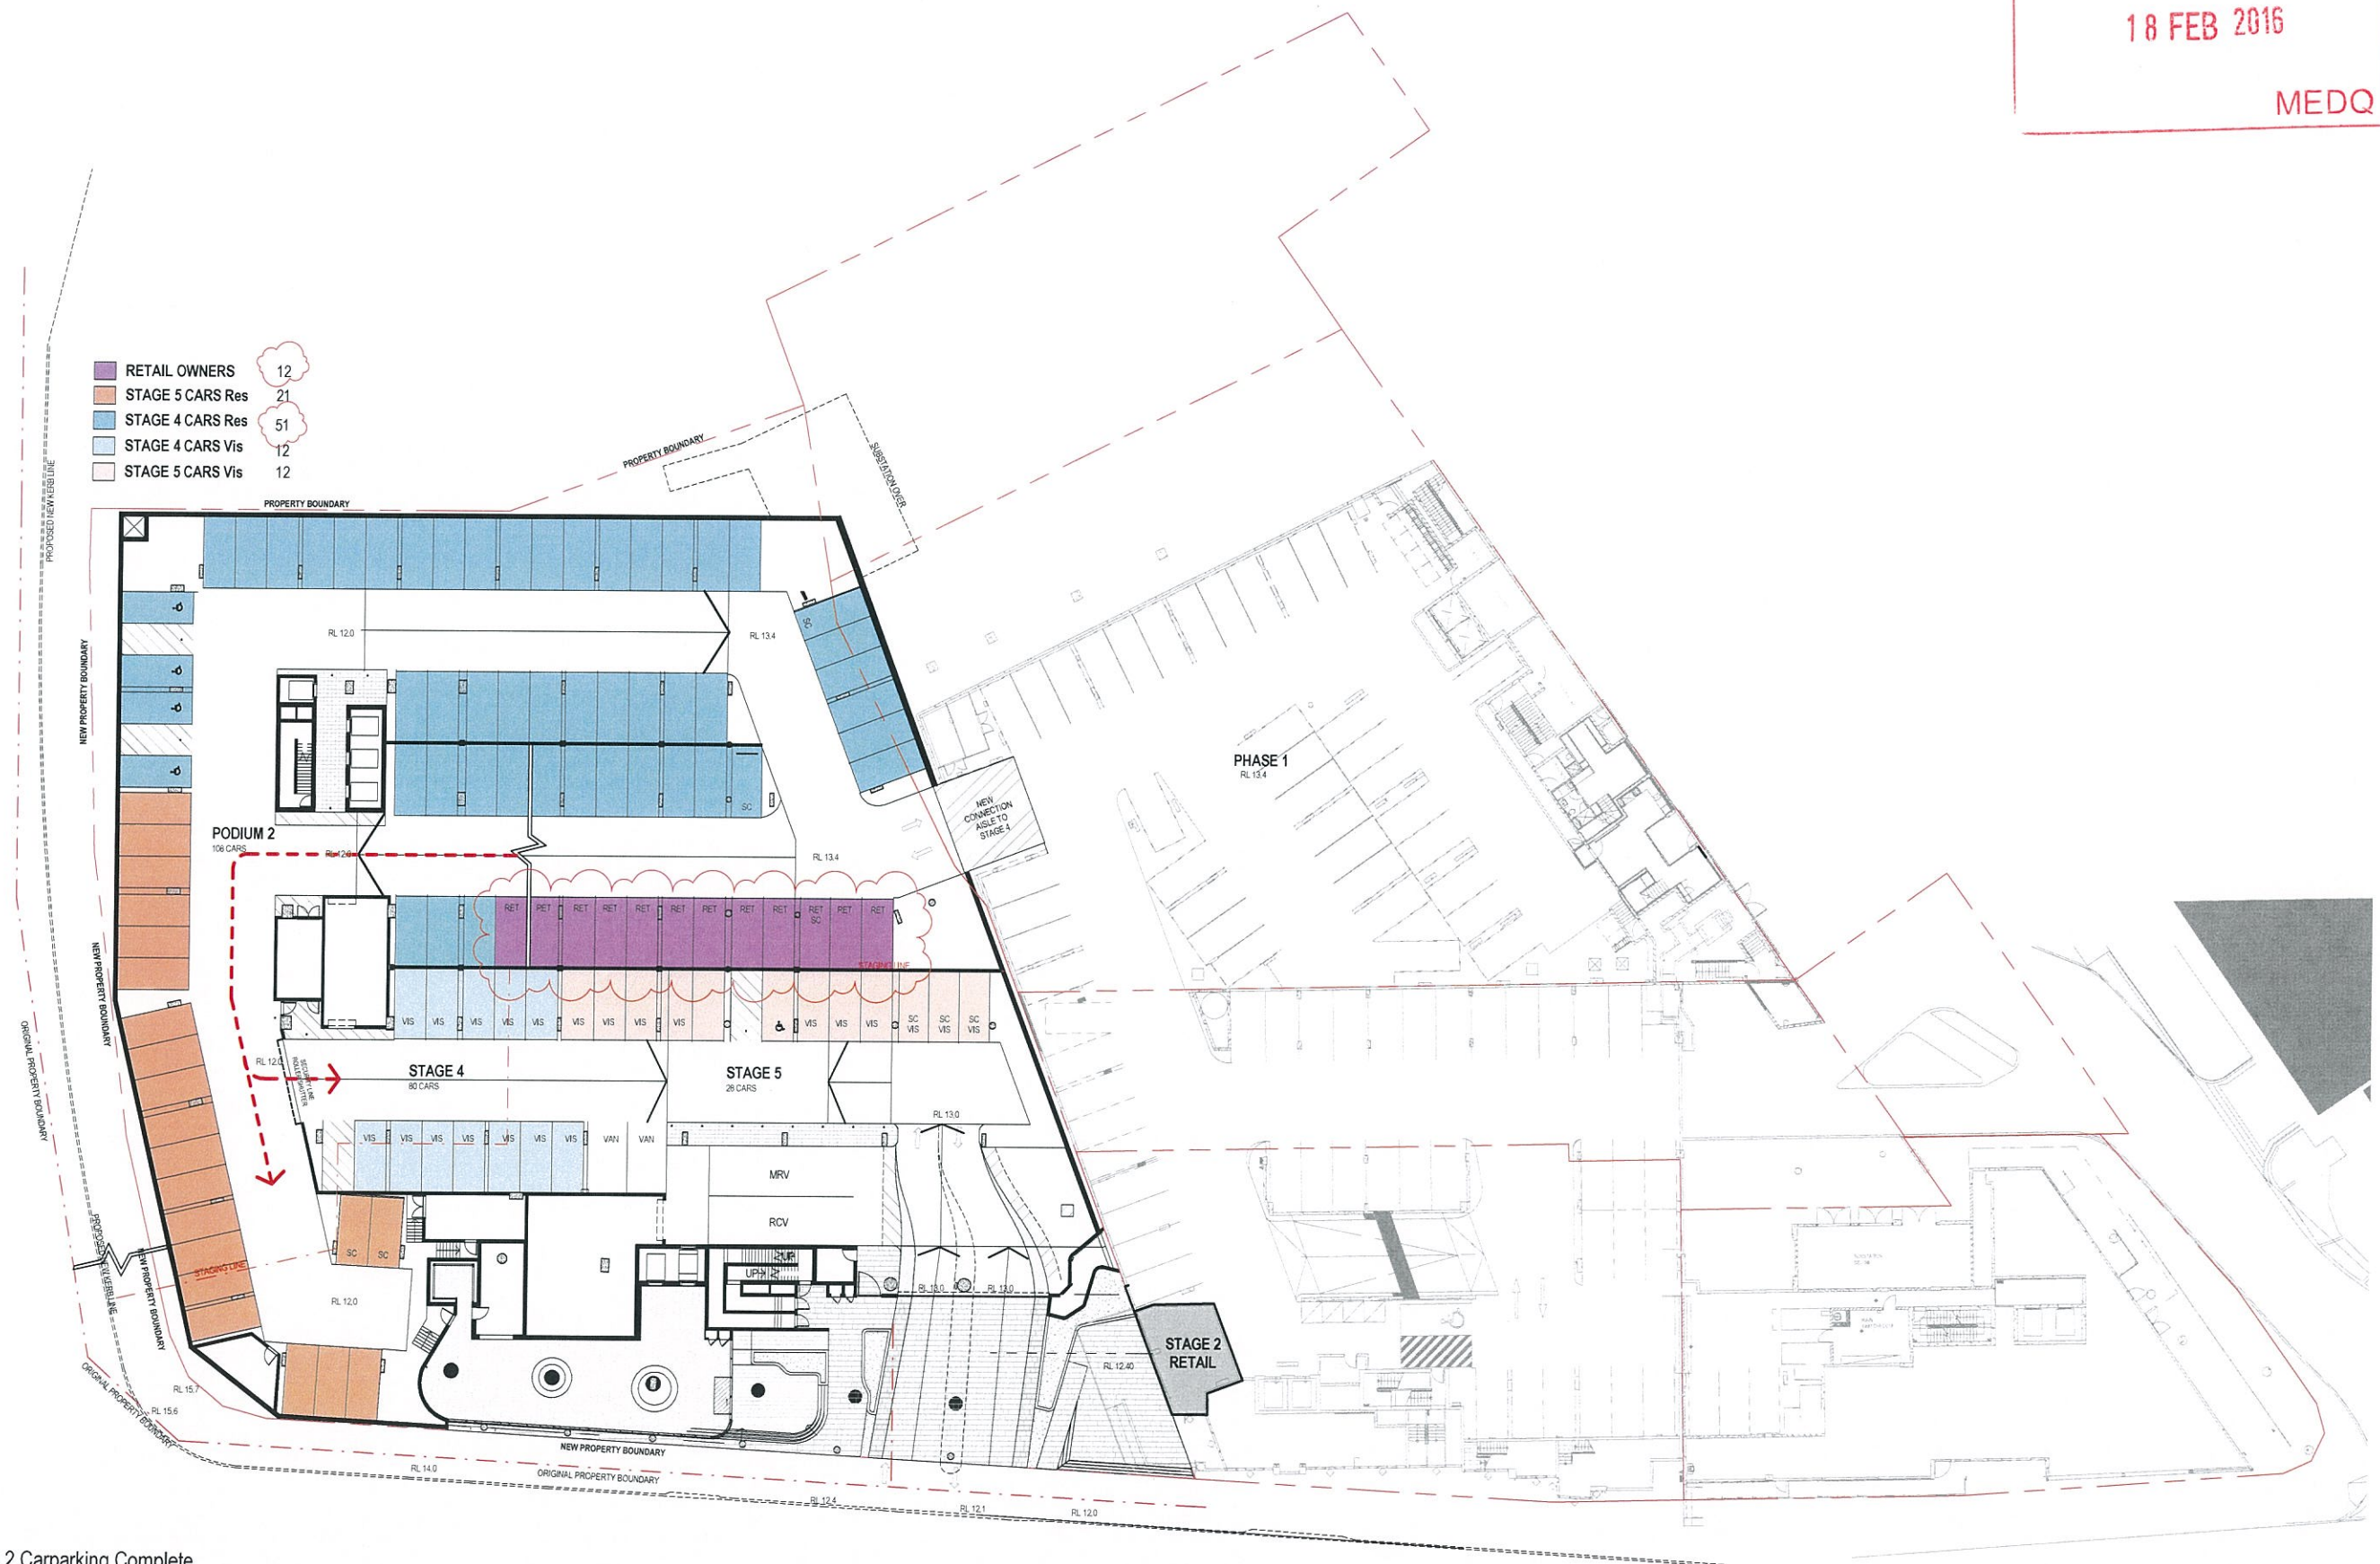

1 **PODIUM 2 Carparking Complete**  
1:250

| GENERAL NOTES   |                               |          |
|---|-------------------------------|----------|
| VERIFY ALL DIMENSIONS AND LEVELS BEFORE CONSTRUCTION WITH REFERENCE TO SITE CONSTRUCTION.   |                               |          |
| COPYRIGHT   |                               |          |
| THE COPYRIGHT OF THESE DOCUMENTS AND ALL WORKS DERIVED FROM THESE DOCUMENTS SHALL REMAIN THE PROPERTY OF THE ARCHITECT OR CREATOR SET IN THE ARCHITECT. THESE DOCUMENTS MAY ONLY BE USED TO PRODUCE THE PROJECT FOR THE CLIENT AND IN THE LOCATION DESCRIBED HEREIN. |                               |          |
| REV   | DESCRIPTION                   | DATE     |
| 4   | REVISED CARPARK STAGING PLANS | 17.02.16 |
| 3   | FOR TENDER                    | 15.01.16 |
| 2   | REVISED DA ISSUE              | 16.12.15 |
| 1   | REVISED DA ISSUE              | 08.12.15 |

| KEY PLAN |  |
|----------|--|
|          |  |

**bureau**proberts

Bureau Proberts Pty Ltd  
ABN 53 157 987 993 ADVISORY 987 993  
GPO BOX 1111, 220A ADELAIDE STREET, BRISBANE QLD 4001 GPO BOX 2004  
P 07 3221 6672 F 07 3221 6660 EMAIL info@bureauproberts.com.au www.bureauproberts.com.au

CLIENT  
**METRO PROPERTY DEVELOPMENT**  
PROJECT  
**CENTRAL VILLAGE STAGE 4 AND 5**  
ADDRESS  
**CORNER OF WATER AND BRUNSWICK STREET**

|                   |    |
|-------------------|----|
| DRAWN BY          | JB |
| CHECK BY          | -  |
| PROJECT ARCHITECT | NL |
| DESIGN ARCHITECT  | TM |

| DRAWING TITLE                   |            |                |       |
|---------------------------------|------------|----------------|-------|
| <b>COMPLETED STAGES PARKING</b> |            |                |       |
| DATE                            | 17.02.16   | REVISION       | 4     |
| SCALE                           | 1:250 [A1] | PROJECT NO     | 14037 |
| PHASE                           | DD         | DRAWING NUMBER | 24.14 |

17022016 10:13:31 AM



18 FEB 2016

MEDQ



# 1 PODIUM 3 Carparking Complete 1:250

GENERAL NOTES  
VERIFY ALL DIMENSIONS AND LEVELS BEFORE CONSTRUCTION WITH REFERENCE TO SITE CONSTRUCTION  
COPYRIGHT  
THE COPYRIGHT OF THESE DOCUMENTS AND ALL WORKS EXCLUDED FROM THESE DOCUMENTS SHALL REMAIN THE PROPERTY OF THE ARCHITECT OR ORIGINATOR VESTED IN THE ARCHITECT. THESE DOCUMENTS MAY ONLY BE USED TO PRODUCE THE PROJECT FOR THE CLIENT AND IN THE LOCATION DESCRIBED HEREIN.

| REV | DESCRIPTION                   | DATE     |
|-----|-------------------------------|----------|
| 4   | REVISED CARPARK STAGING PLANS | 17.02.16 |
| 3   | FOR TENDER                    | 15.01.16 |
| 2   | REVISED DA ISSUE              | 16.12.15 |
| 1   | REVISED DA ISSUE              | 08.12.15 |

KEY PLAN

bureau proberts

bureau proberts PTY LTD  
404/131 ST. LOUIS ST. AUCKLAND 1010  
GPO BOX 10000 AUCKLAND 1142  
P: 01 221 1071 F: 01 221 1000 EMAIL: info@bureauproberts.com.au www.bureauproberts.com.au

CLIENT  
METRO PROPERTY DEVELOPMENT  
PROJECT  
CENTRAL VILLAGE STAGE 4 AND 5  
ADDRESS  
CORNER OF WATER AND BRUNSWICK STREET

DRAWN BY  
CHECK BY  
PROJECT ARCHITECT  
DESIGN ARCHITECT

DRAWING TITLE  
COMPLETED STAGES PARKING  
DATE  
17.02.16  
REVISION  
4

SCALE  
1:250 [A1]  
PROJECT NO  
14037  
PHASE  
DD  
DRAWING NUMBER  
24.15





NEW BUILT  
CARPARKING SUMMARY

|                   |            |
|-------------------|------------|
| STAGE 1 VISITORS  | 2          |
| STAGE 3 VISITORS  | 13         |
| STAGE 4 VISITORS  | 15         |
| STAGE 5 VISITORS  | 12         |
| STAGE 4 RESIDENTS | 287        |
| STAGE 5 RESIDENTS | 237        |
| RETAIL VIS/OWNER  | 27         |
| <b>TOTAL</b>      | <b>593</b> |

1 LEVEL 4 Carparking Complete  
1 : 250


|   |                               |          |          |  |   |  |   |  |                                                                              |  |                                         |  |
|---|-------------------------------|----------|----------|--|---|--|---|--|------------------------------------------------------------------------------|--|-----------------------------------------|--|
| GENERAL NOTES   |                               |          | KEY PLAN |  | bureau proberts   |  | CLIENT: METRO PROPERTY DEVELOPMENT<br>PROJECT: CENTRAL VILLAGE STAGE 4 AND 5<br>ADDRESS: CORNER OF WATER AND BRUNSWICK STREET |  | DRAWN BY: NL<br>CHECK BY: -<br>PROJECT ARCHITECT: NL<br>DESIGN ARCHITECT: TM |  | DRAWING TITLE: COMPLETED STAGES PARKING |  |
| COPYRIGHT   |                               |          |          |  | bureau proberts PTY LTD<br>ABN 53 172 087 986 ACN 172 087 983<br>OFFICE LEVEL 2/20A ANDLER STREET, SPRINGBANK QLD 4051 GPO Box 3034<br>P. 07 3231 0477 F. 07 3231 0488 EMAIL: info@bureauproberts.com.au www.bureauproberts.com.au |  |   |  | SCALE: 1:250 [A1]                                                            |  | DATE: 17.02.16                          |  |
| THE COPYRIGHT OF THESE DOCUMENTS AND ALL WORKS DERIVED FROM THESE DOCUMENTS SHALL REMAIN THE PROPERTY OF THE ARCHITECT OR ORIGINATOR UNLESS IN THE ARCHITECT'S THESE DOCUMENTS MAY ONLY BE USED TO PRODUCE THE PROJECT FOR THE CLIENT AND IN THE LOCATION DESCRIBED HEREIN. |                               |          |          |  |   |  |   |  | PROJECT NO: 14037                                                            |  | REVISION: 4                             |  |
| REV   | DESCRIPTION                   | DATE     |          |  |   |  |   |  | PHASE: DD                                                                    |  | DRAWING NUMBER: 24.16                   |  |
| 4   | REVISED CARPARK STAGING PLANS | 17.02.16 |          |  |   |  |   |  |                                                                              |  |                                         |  |
| 3   | FOR TENDER                    | 15.01.16 |          |  |   |  |   |  |                                                                              |  |                                         |  |
| 2   | REVISED DA ISSUE              | 16.12.15 |          |  |   |  |   |  |                                                                              |  |                                         |  |
| 1   | REVISED DA ISSUE              | 08.12.15 |          |  |   |  |   |  |                                                                              |  |                                         |  |



PLANS AND DOCUMENTS  
referred to in the PDA APPROVAL

18 FEB 2016

MEDQ

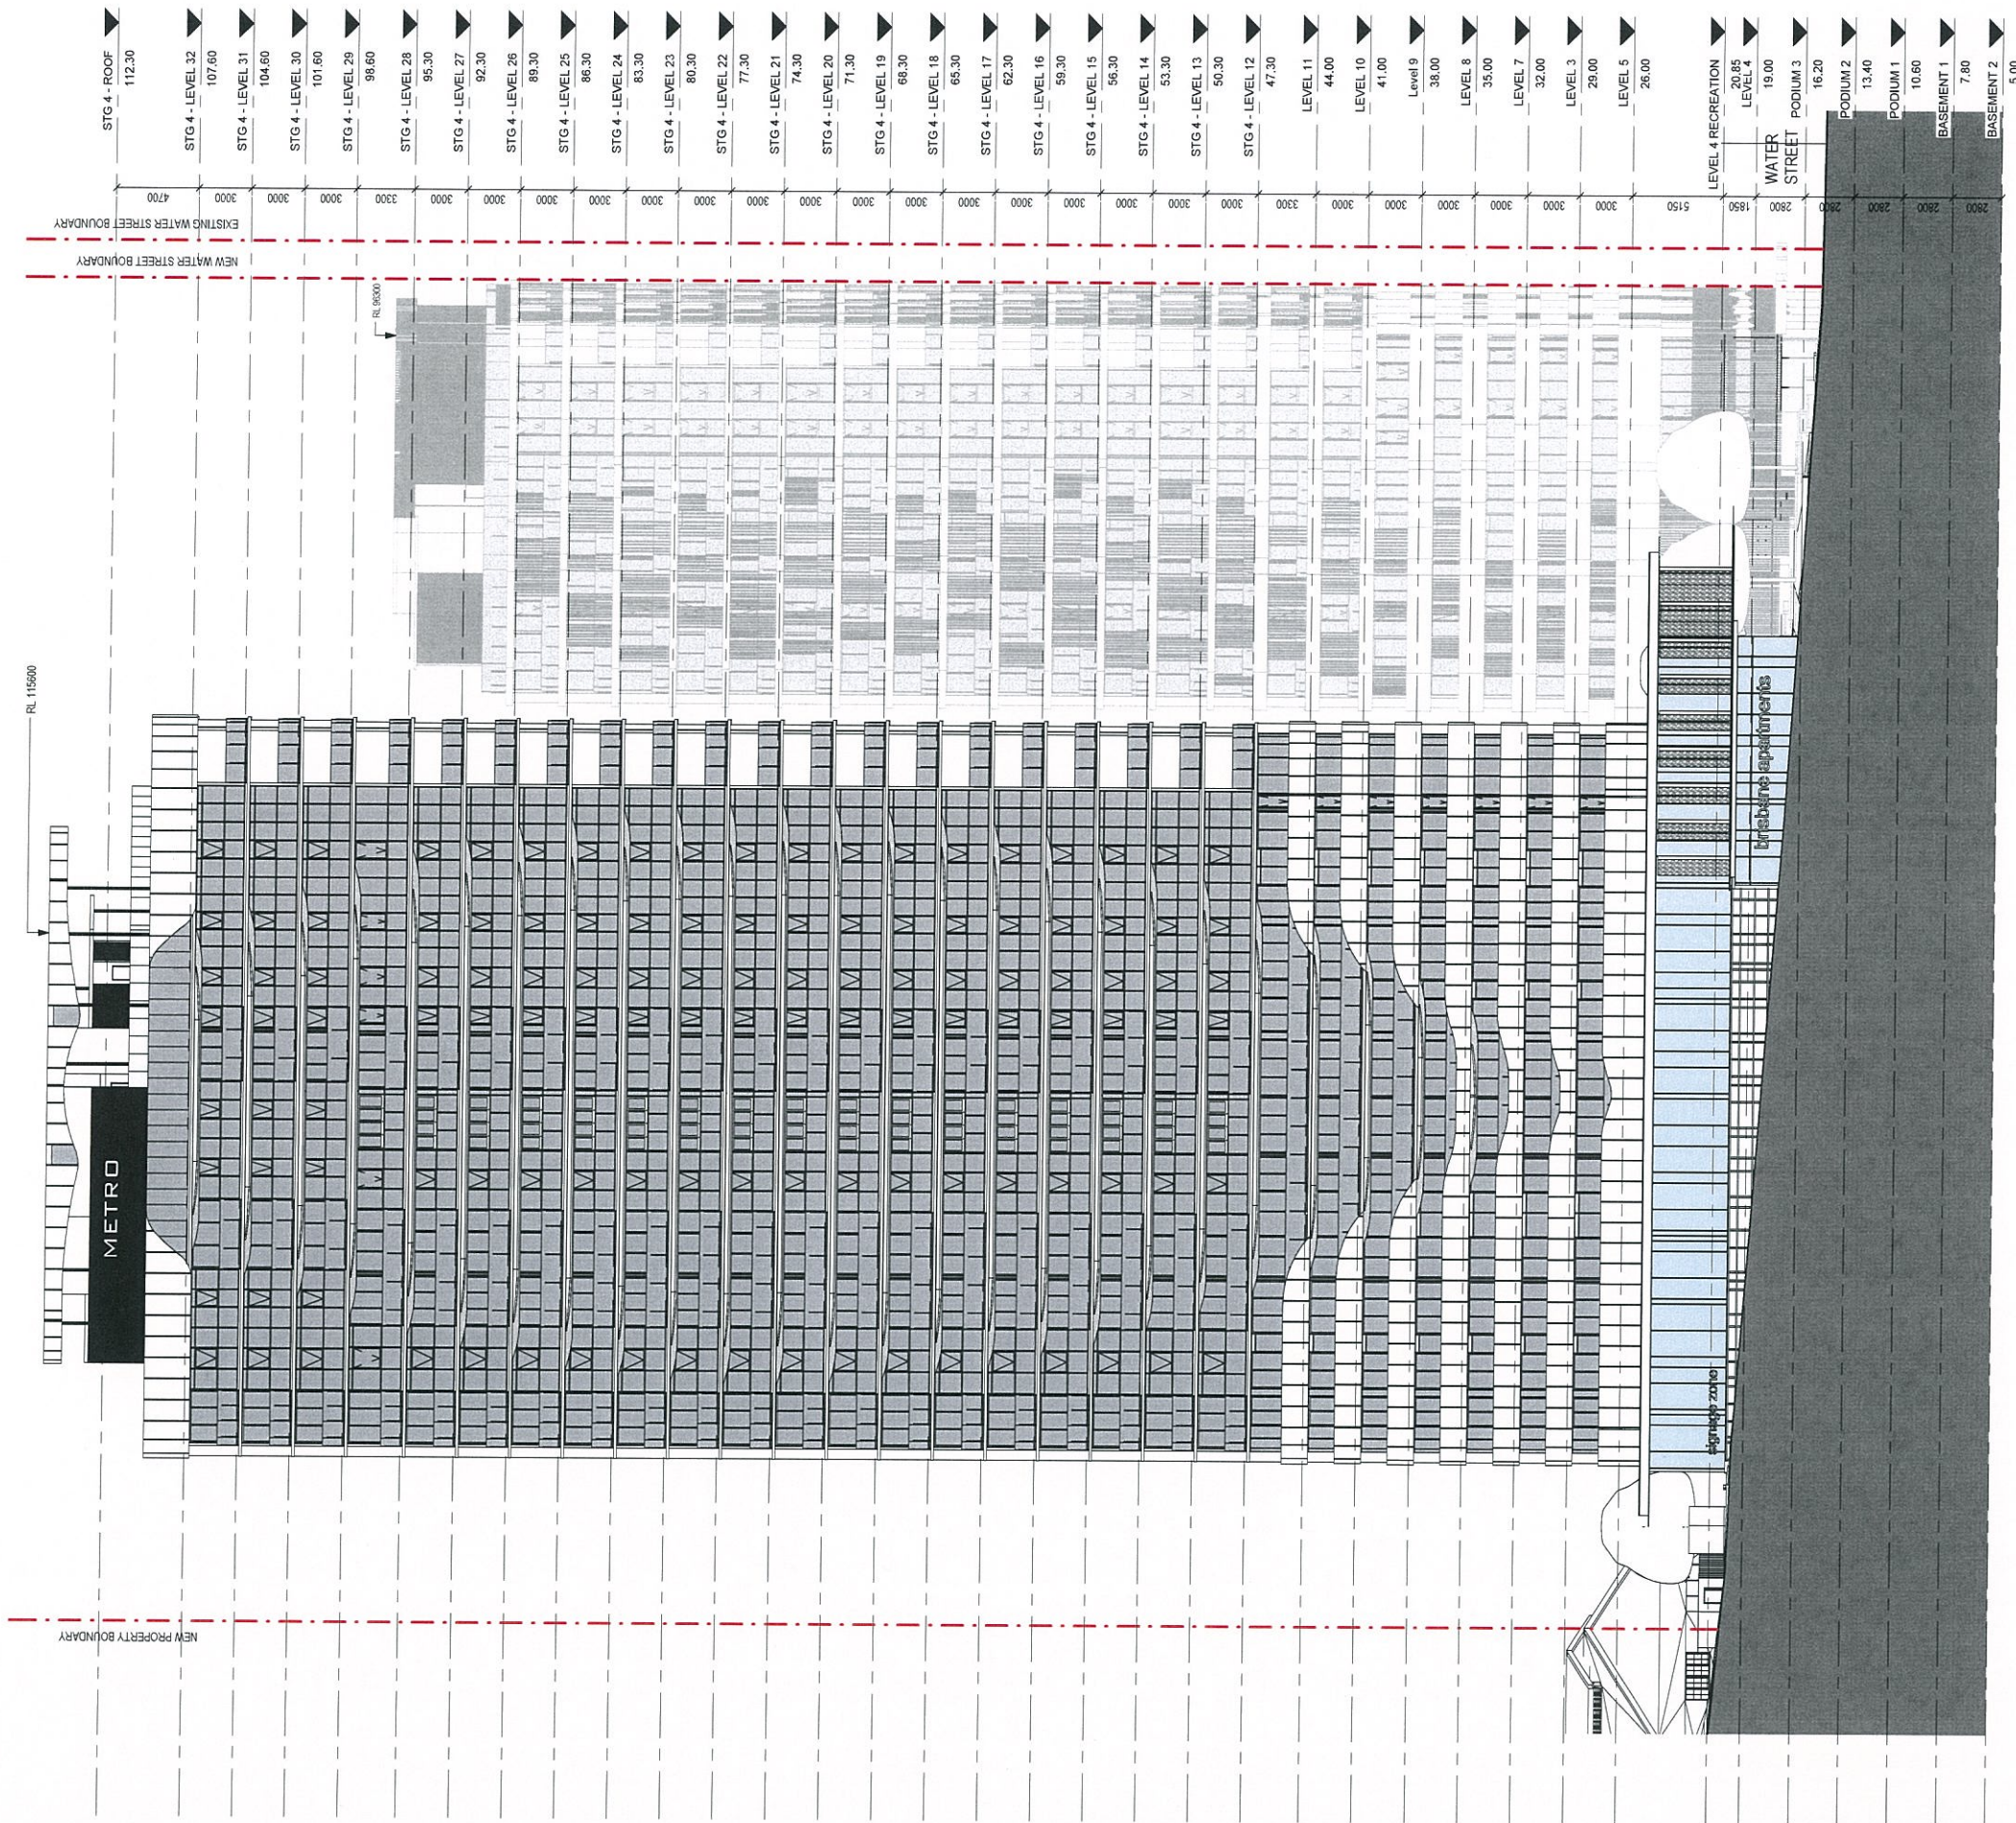

GENERAL NOTES  
VERIFY ALL DIMENSIONS AND LEVELS BEFORE CONSTRUCTION WITH REFERENCE TO SITE CONSTRUCTION  
COPYRIGHT  
THE COPYRIGHT OF THESE DOCUMENTS AND ALL WORKS EXECUTED FROM THESE DOCUMENTS SHALL  
REMAIN THE PROPERTY OF THE ARCHITECT OR AN ORGANIZATION IN THE ARCHITECT. THESE  
DOCUMENTS MAY ONLY BE USED TO PRODUCE THE PROJECT FOR THE CLIENT AND IN THE LOCATION  
DESCRIBED HEREIN.

| REV | DESCRIPTION               | DATE     |
|-----|---------------------------|----------|
| 4   | REVISED DA ISSUE          | 10.02.16 |
| 3   | FOR TENDER                | 15.01.16 |
| 2   | REVISED DA ISSUE          | 16.12.15 |
| 1   | PRELIMINARY CO-ORDINATION | 20.11.15 |

KEY PLAN

bureau proberts

bureau proberts PTY LTD  
ABN 53 071 987 983 ACH 073 987 983  
GPO BOX 1204, BRUNSWICK STREET, BRISBANE QLD 4001 GPO Box 1204  
P 07 3221 0072 F 07 3221 0083 EMAIL mail@bureauproberts.com.au www.bureauproberts.com.au

CLIENT  
METRO PROPERTY DEVELOPMENT  
PROJECT  
CENTRAL VILLAGE STAGE 4 AND 5  
ADDRESS  
CORNER OF WATER AND BRUNSWICK  
STREET

|                   |    |
|-------------------|----|
| DRAWN BY          | FS |
| CHECK BY          | NL |
| PROJECT ARCHITECT | NL |
| DESIGN ARCHITECT  | TM |

DRAWING TITLE  
STAGE 4&5 - WESTERN ELEVATION

|                |            |
|----------------|------------|
| DATE           | 10.02.16   |
| REVISION       | 4          |
| SCALE          | 1:200 [A1] |
| PROJECT NO     | 14037      |
| PHASE          | DD         |
| DRAWING NUMBER | 30.01      |


11/02/2016 3:18:04 PM



PLANS AND DOCUMENTS  
referred to in the PDA APPROVAL

18 FEB 2016

MEDQ

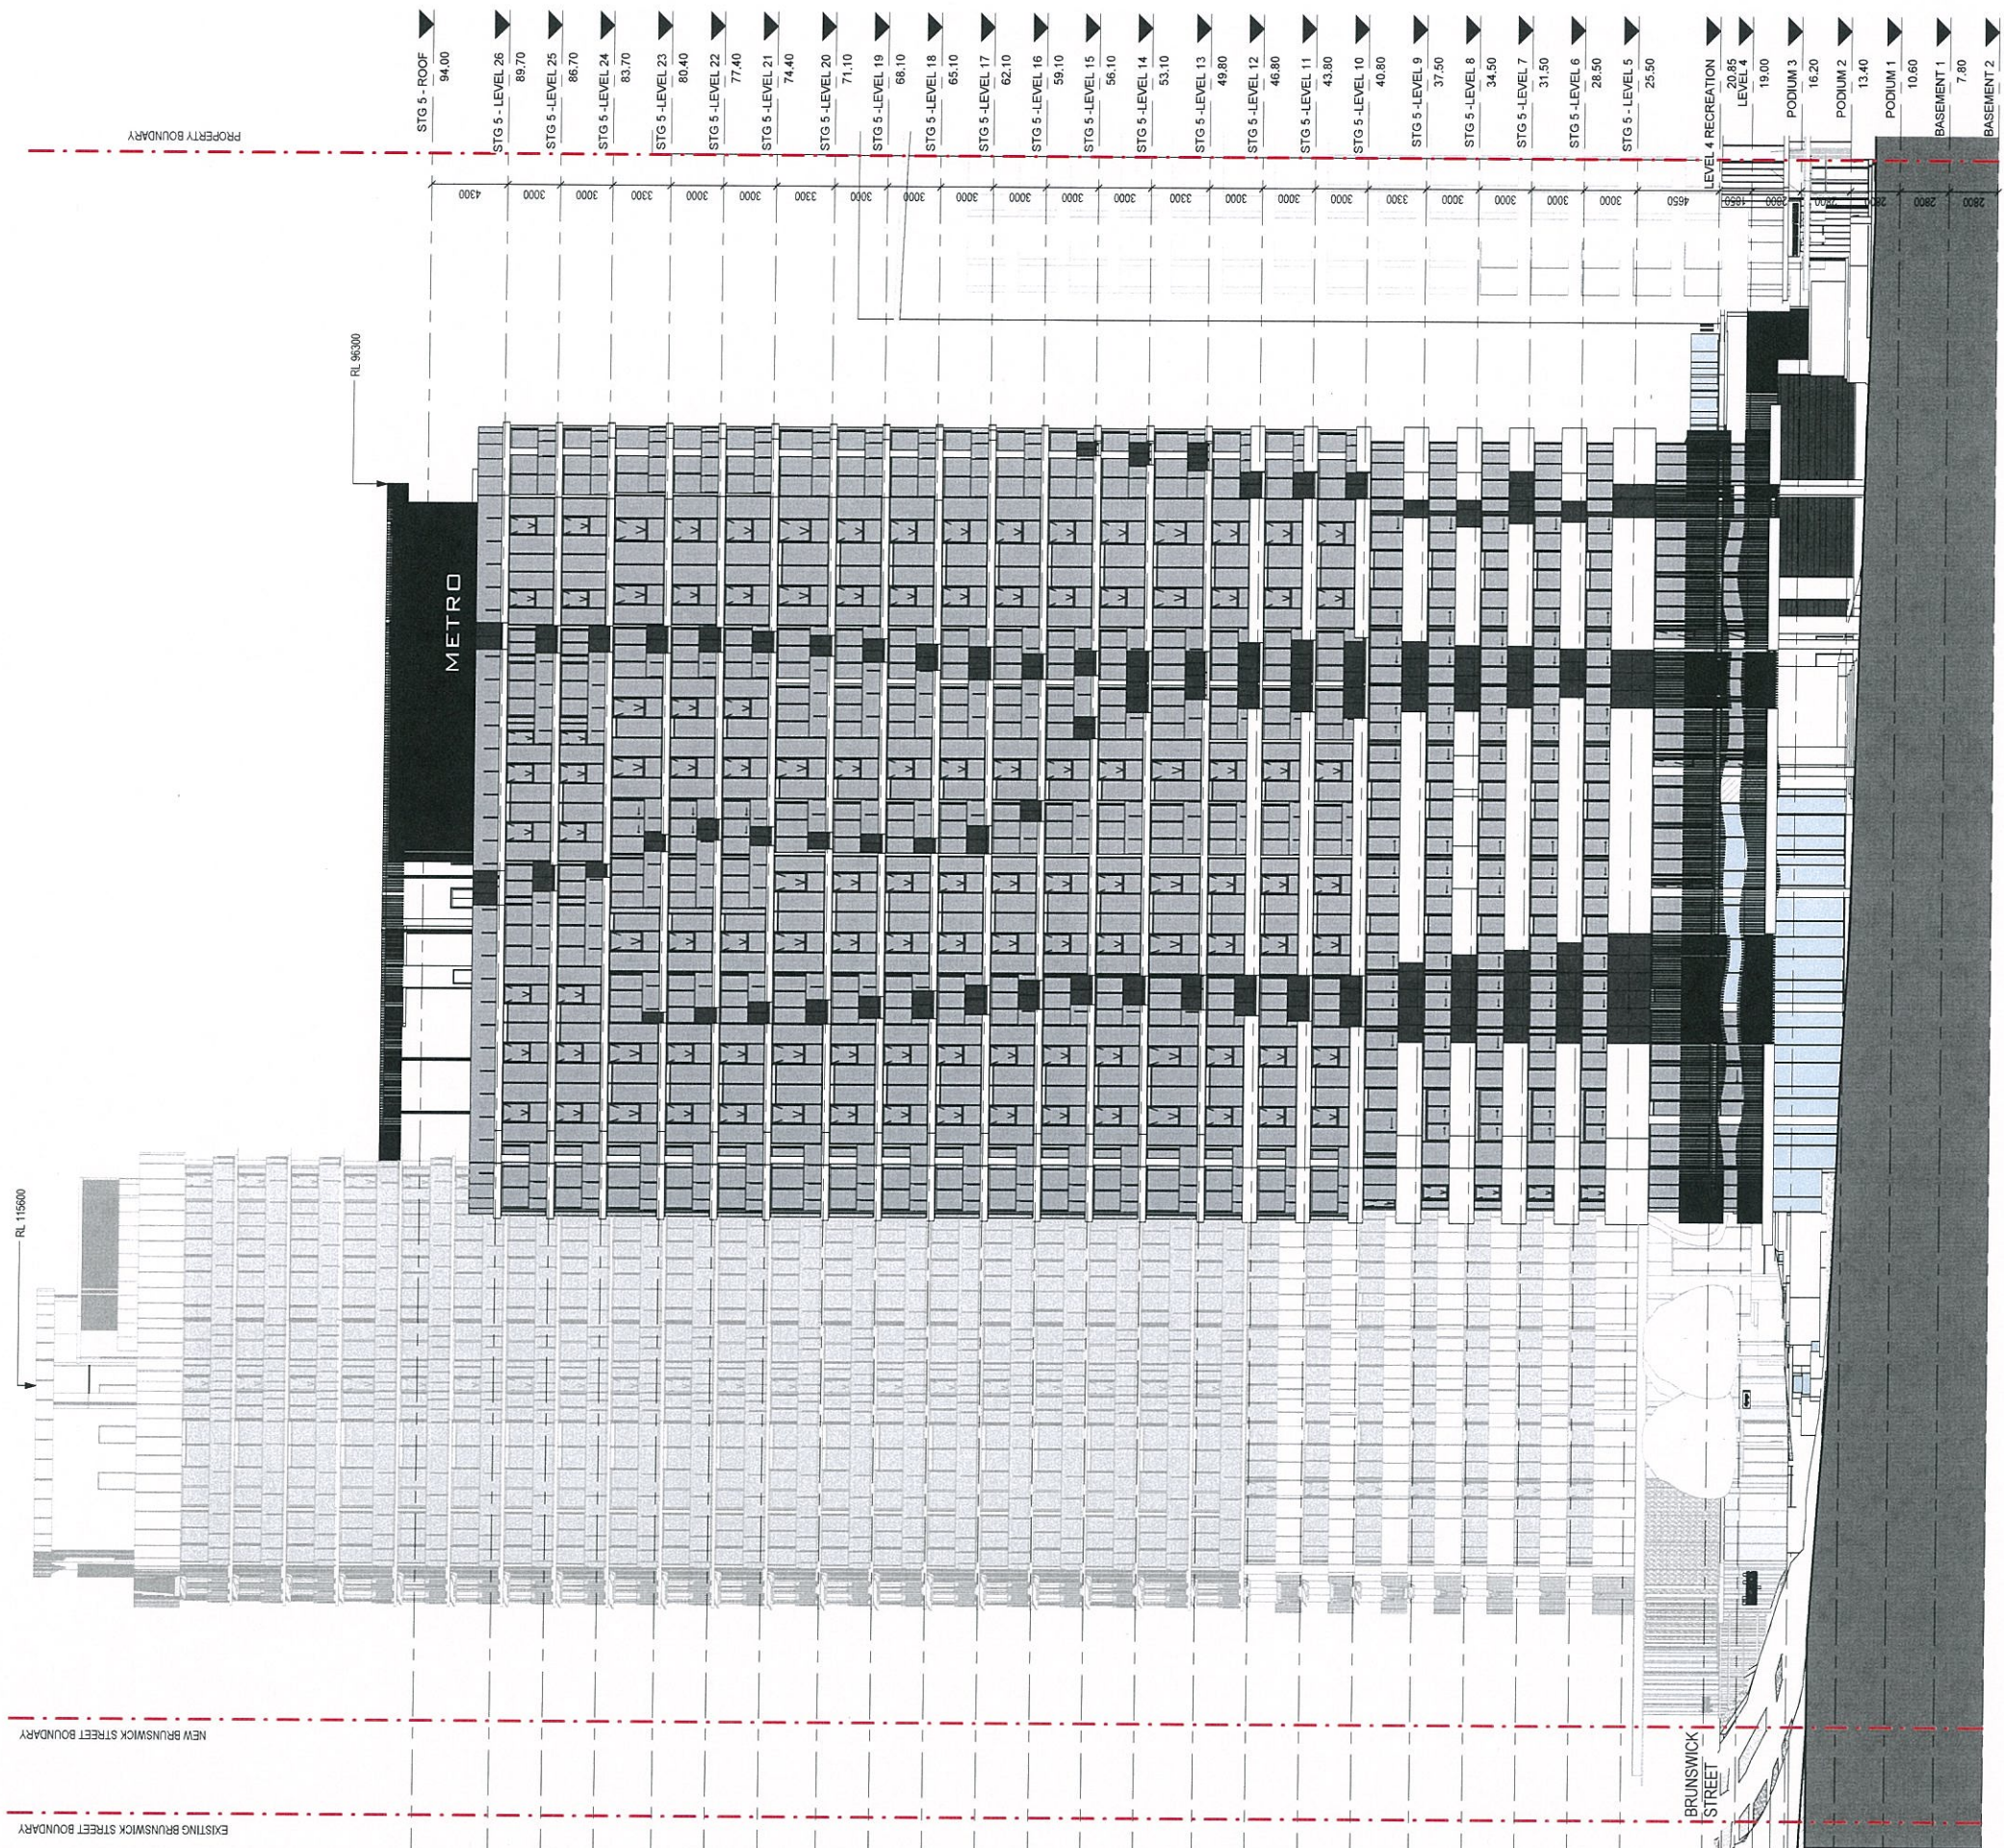

GENERAL NOTES  
VERIFY ALL DIMENSIONS AND LEVELS BEFORE CONSTRUCTION WITH REFERENCE TO SITE CONSTRUCTION  
COPYRIGHT  
THE COPYRIGHT OF THESE DOCUMENTS AND ALL WORKS EXCLUDED FROM THESE DOCUMENTS SHALL  
REMAIN THE PROPERTY OF THE ARCHITECT OR ON CREATION VEST IN THE ARCHITECT. THESE  
DOCUMENTS MAY ONLY BE USED TO PRODUCE THE PROJECT FOR THE CLIENT AND IN THE LOCATION  
DESCRIBE HEREON

| REV | DESCRIPTION                    | DATE     |
|-----|--------------------------------|----------|
| 5   | REVISED DA ISSUE               | 10.02.16 |
| 4   | FOR TENDER                     | 15.01.16 |
| 3   | CONSULTANT CO-ORDINATION ISSUE | 17.12.15 |
| 2   | REVISED DA ISSUE               | 16.12.15 |
| 1   | PRELIMINARY CO-ORDINATION      | 20.11.15 |

KEY PLAN

bureau proberts

bureau proberts PTY LTD  
ABN 63 073 087 983 ACH 073 087 983  
OFFICE LEVEL 10/100 KOLAKOFSKY STREET BRISBANE QLD 4001 GPO Box 3204  
P 07 3221 0072 F 07 3221 0068 EMAIL mail@bureauproberts.com.au www.bureauproberts.com.au

CLIENT  
METRO PROPERTY DEVELOPMENT  
PROJECT  
CENTRAL VILLAGE STAGE 4 AND 5  
ADDRESS  
CORNER OF WATER AND BRUNSWICK STREET

|                   |    |
|-------------------|----|
| DRAWN BY          | FS |
| CHECK BY          | NL |
| PROJECT ARCHITECT | NL |
| DESIGN ARCHITECT  | TM |

NORTH

1:200 [A1]

DRAWING TITLE  
STAGE 4&5 - SOUTHERN ELEVATION

|                                                           |                  |
|-----------------------------------------------------------|------------------|
| CAD FILE NO<br>C:\DATA\14037_CV_DD_southern_elevation.dwg | DATE<br>10.02.16 |
| PROJECT NO<br>14037                                       | PHASE<br>DD      |
| DRAWING NUMBER<br>30.02                                   | REVISION<br>5    |

11/02/2016 3:10:27 PM



| GENERAL NOTES   |                               |          |
|---|-------------------------------|----------|
| VERIFY ALL DIMENSIONS AND LEVELS BEFORE CONSTRUCTION WITH REFERENCE TO SITE CONSTRUCTION COPY RIGHT   |                               |          |
| THE COPYRIGHT OF THESE DOCUMENTS AND ALL WORKS EXECUTED FROM THESE DOCUMENTS SHALL REMAIN THE PROPERTY OF THE ARCHITECT OR ORIGINATOR/CLIENT BY THE ARCHITECT. THESE DOCUMENTS MAY ONLY BE USED TO PRODUCE THE PROJECT FOR THE CLIENT AND IN THE LOCATION DESCRIBED HEREIN |                               |          |
| 5   | REVISED DA ISSUE              | 10.02.16 |
| 4   | FOR TENDER                    | 15.01.16 |
| 3   | CONSULTANT COORDINATION ISSUE | 17.12.15 |
| 2   | REVISED DA ISSUE              | 16.12.15 |
| 1   | PRELIMINARY COORDINATION      | 20.11.15 |
| REV   | DESCRIPTION                   | DATE     |

| REV | DESCRIPTION                   | DATE     |
|-----|-------------------------------|----------|
| 5   | REVISED DA ISSUE              | 10.02.16 |
| 4   | FOR TENDER                    | 15.01.16 |
| 3   | CONSULTANT COORDINATION ISSUE | 17.12.15 |
| 2   | REVISED DA ISSUE              | 16.12.15 |
| 1   | PRELIMINARY COORDINATION      | 20.11.15 |

KEY PLAN


**bureau proberts**

11/02/2016 3:10:50 PM

CLIENT  
METRO PROPERTY DEVELOPMENT  
PROJECT  
CENTRAL VILLAGE STAGE 4 AND 5  
ADDRESS  
CORNER OF WATER AND BRUNSWICK STREET

|                   |    |
|-------------------|----|
| DRAWN BY          | FS |
| CHECK BY          | NL |
| PROJECT ARCHITECT | NL |
| DESIGN ARCHITECT  | TM |

| DRAWING TITLE                 |             |       |                |
|-------------------------------|-------------|-------|----------------|
| STAGE 4&5 - EASTERN ELEVATION |             |       |                |
| SCALE                         | PROJECT NO. | PHASE | DRAWING NUMBER |
| 1:200 [A1]                    | 14037       | DD    | 30.03          |
| DATE                          |             |       | REVISION       |
| 10.02.16                      |             |       | 5              |

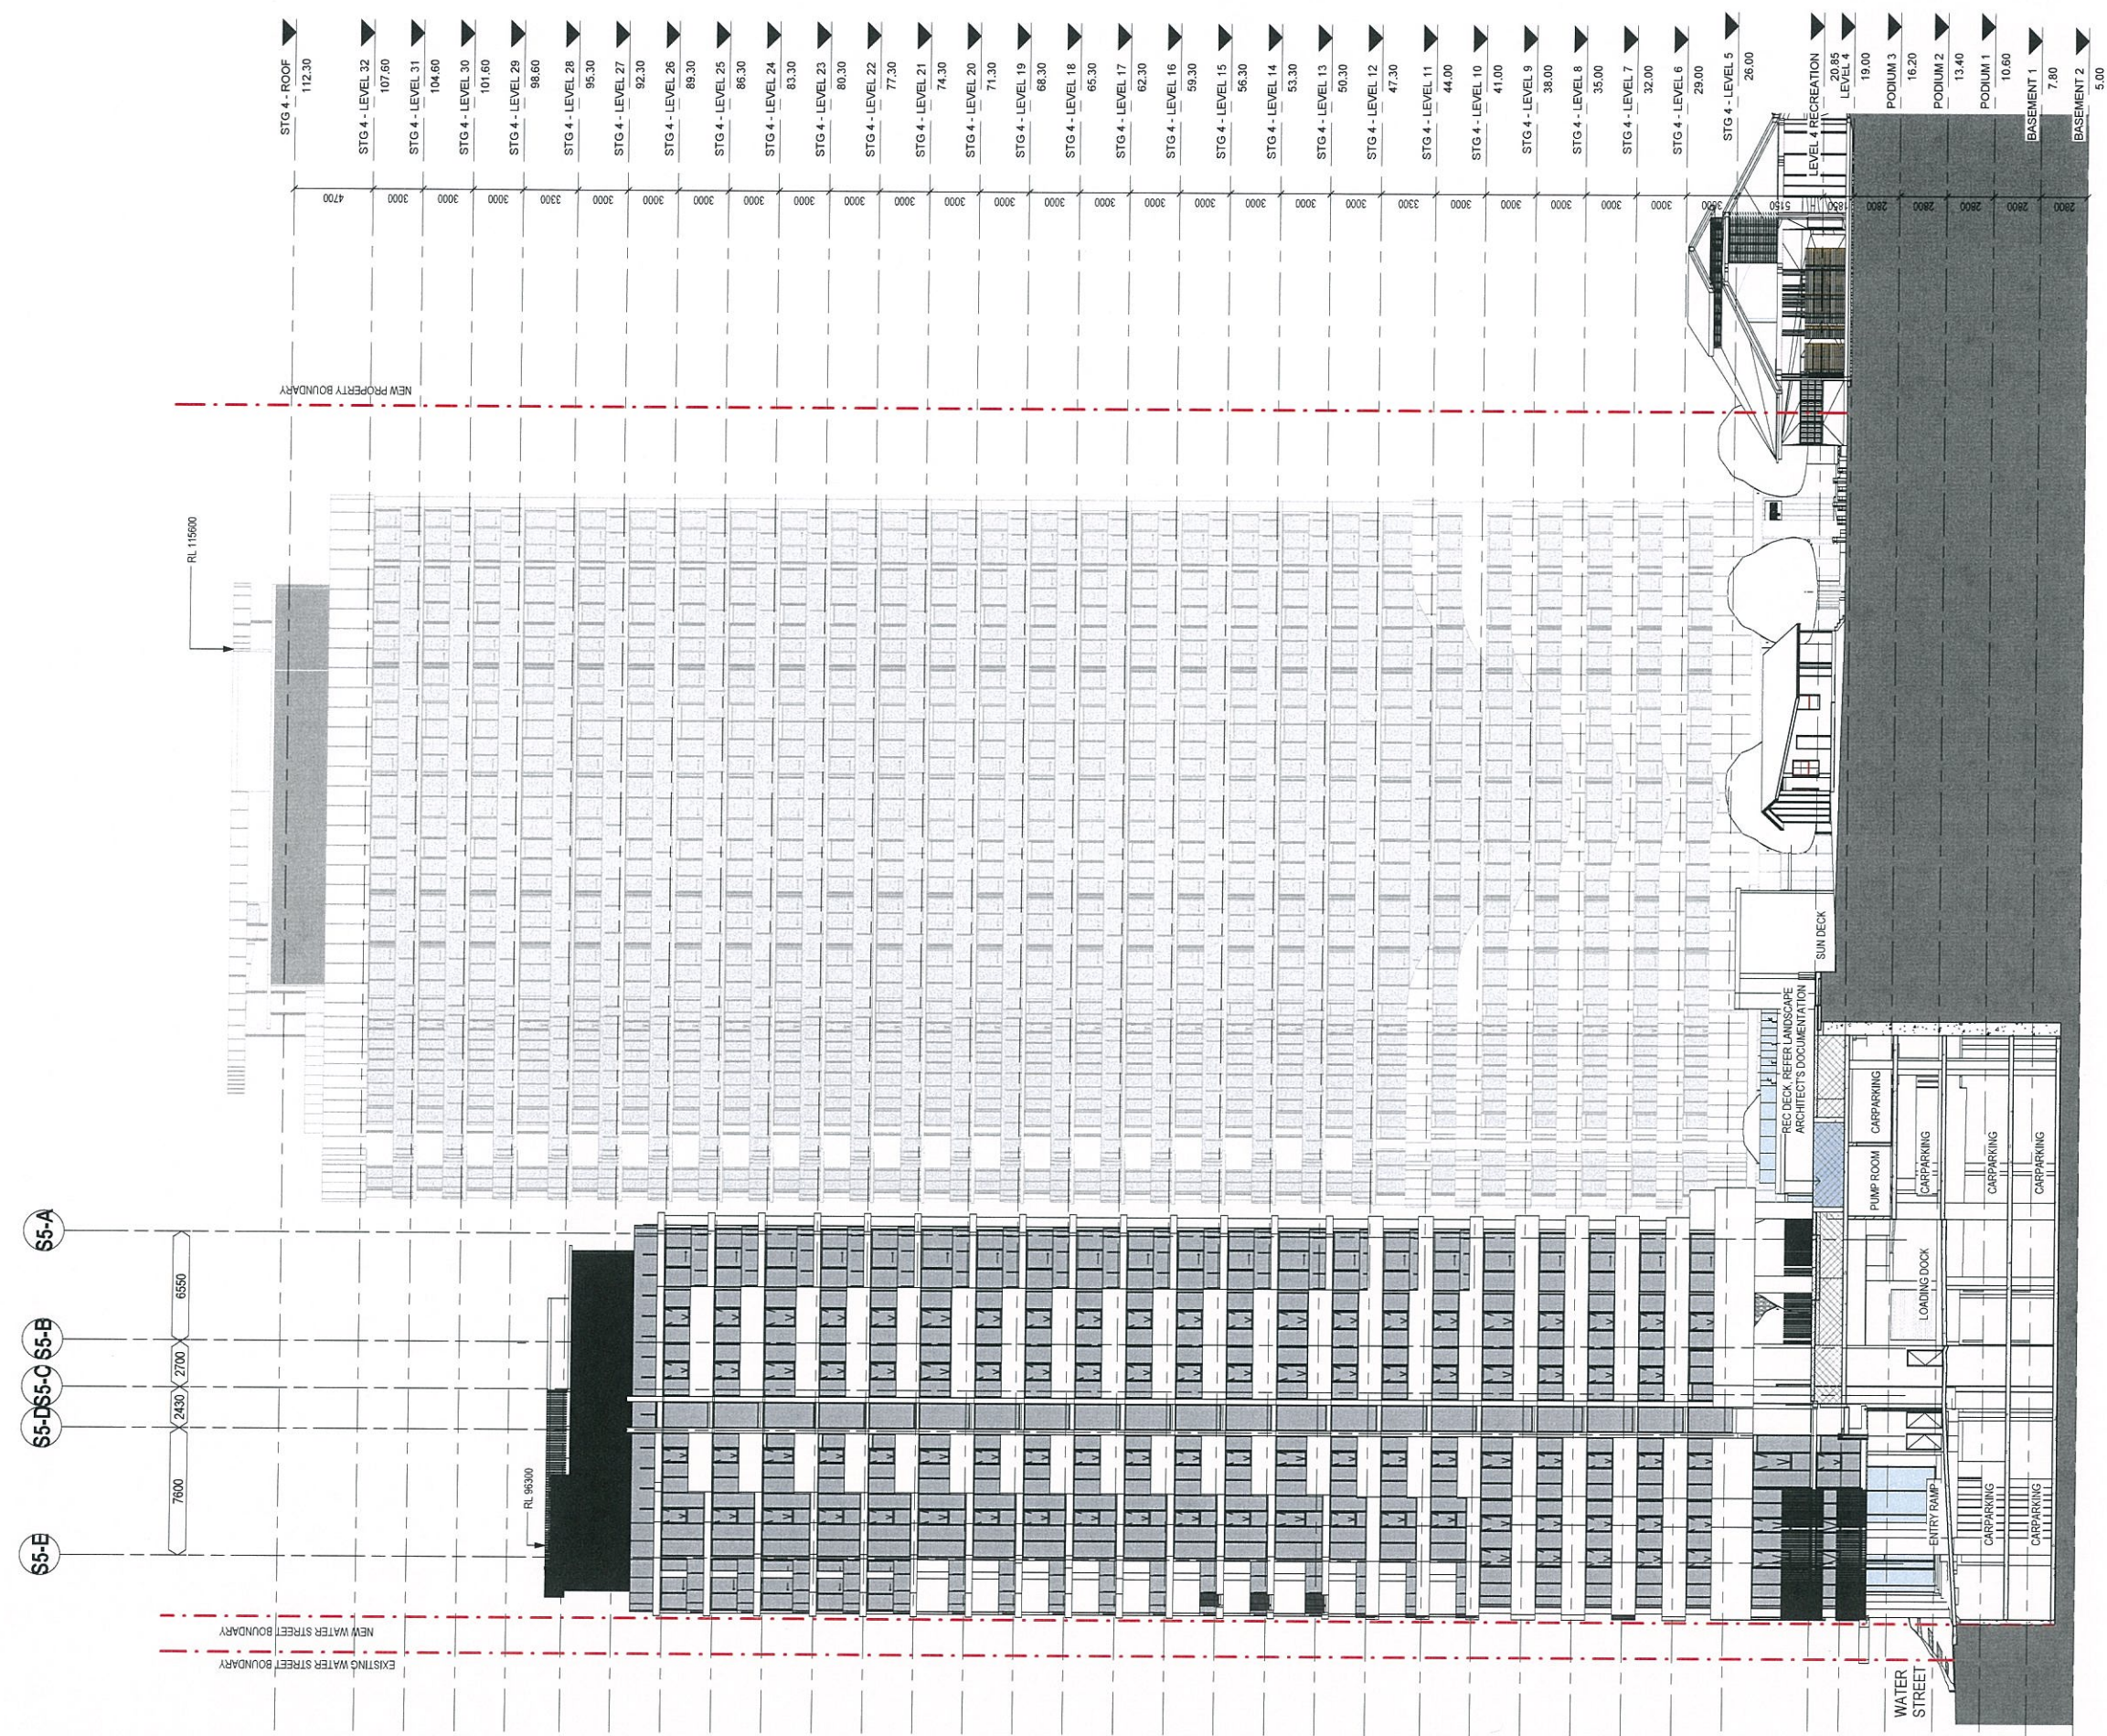

PLANS AND DOCUMENTS  
referred to in the PDA APPROVAL

18 FEB 2016

MEDQ


1 BUILDING - URBAN COMMON 4  
1:200



PLANS AND DOCUMENTS  
referred to in the PDA APPROVAL

18 FEB 2016

MEDQ

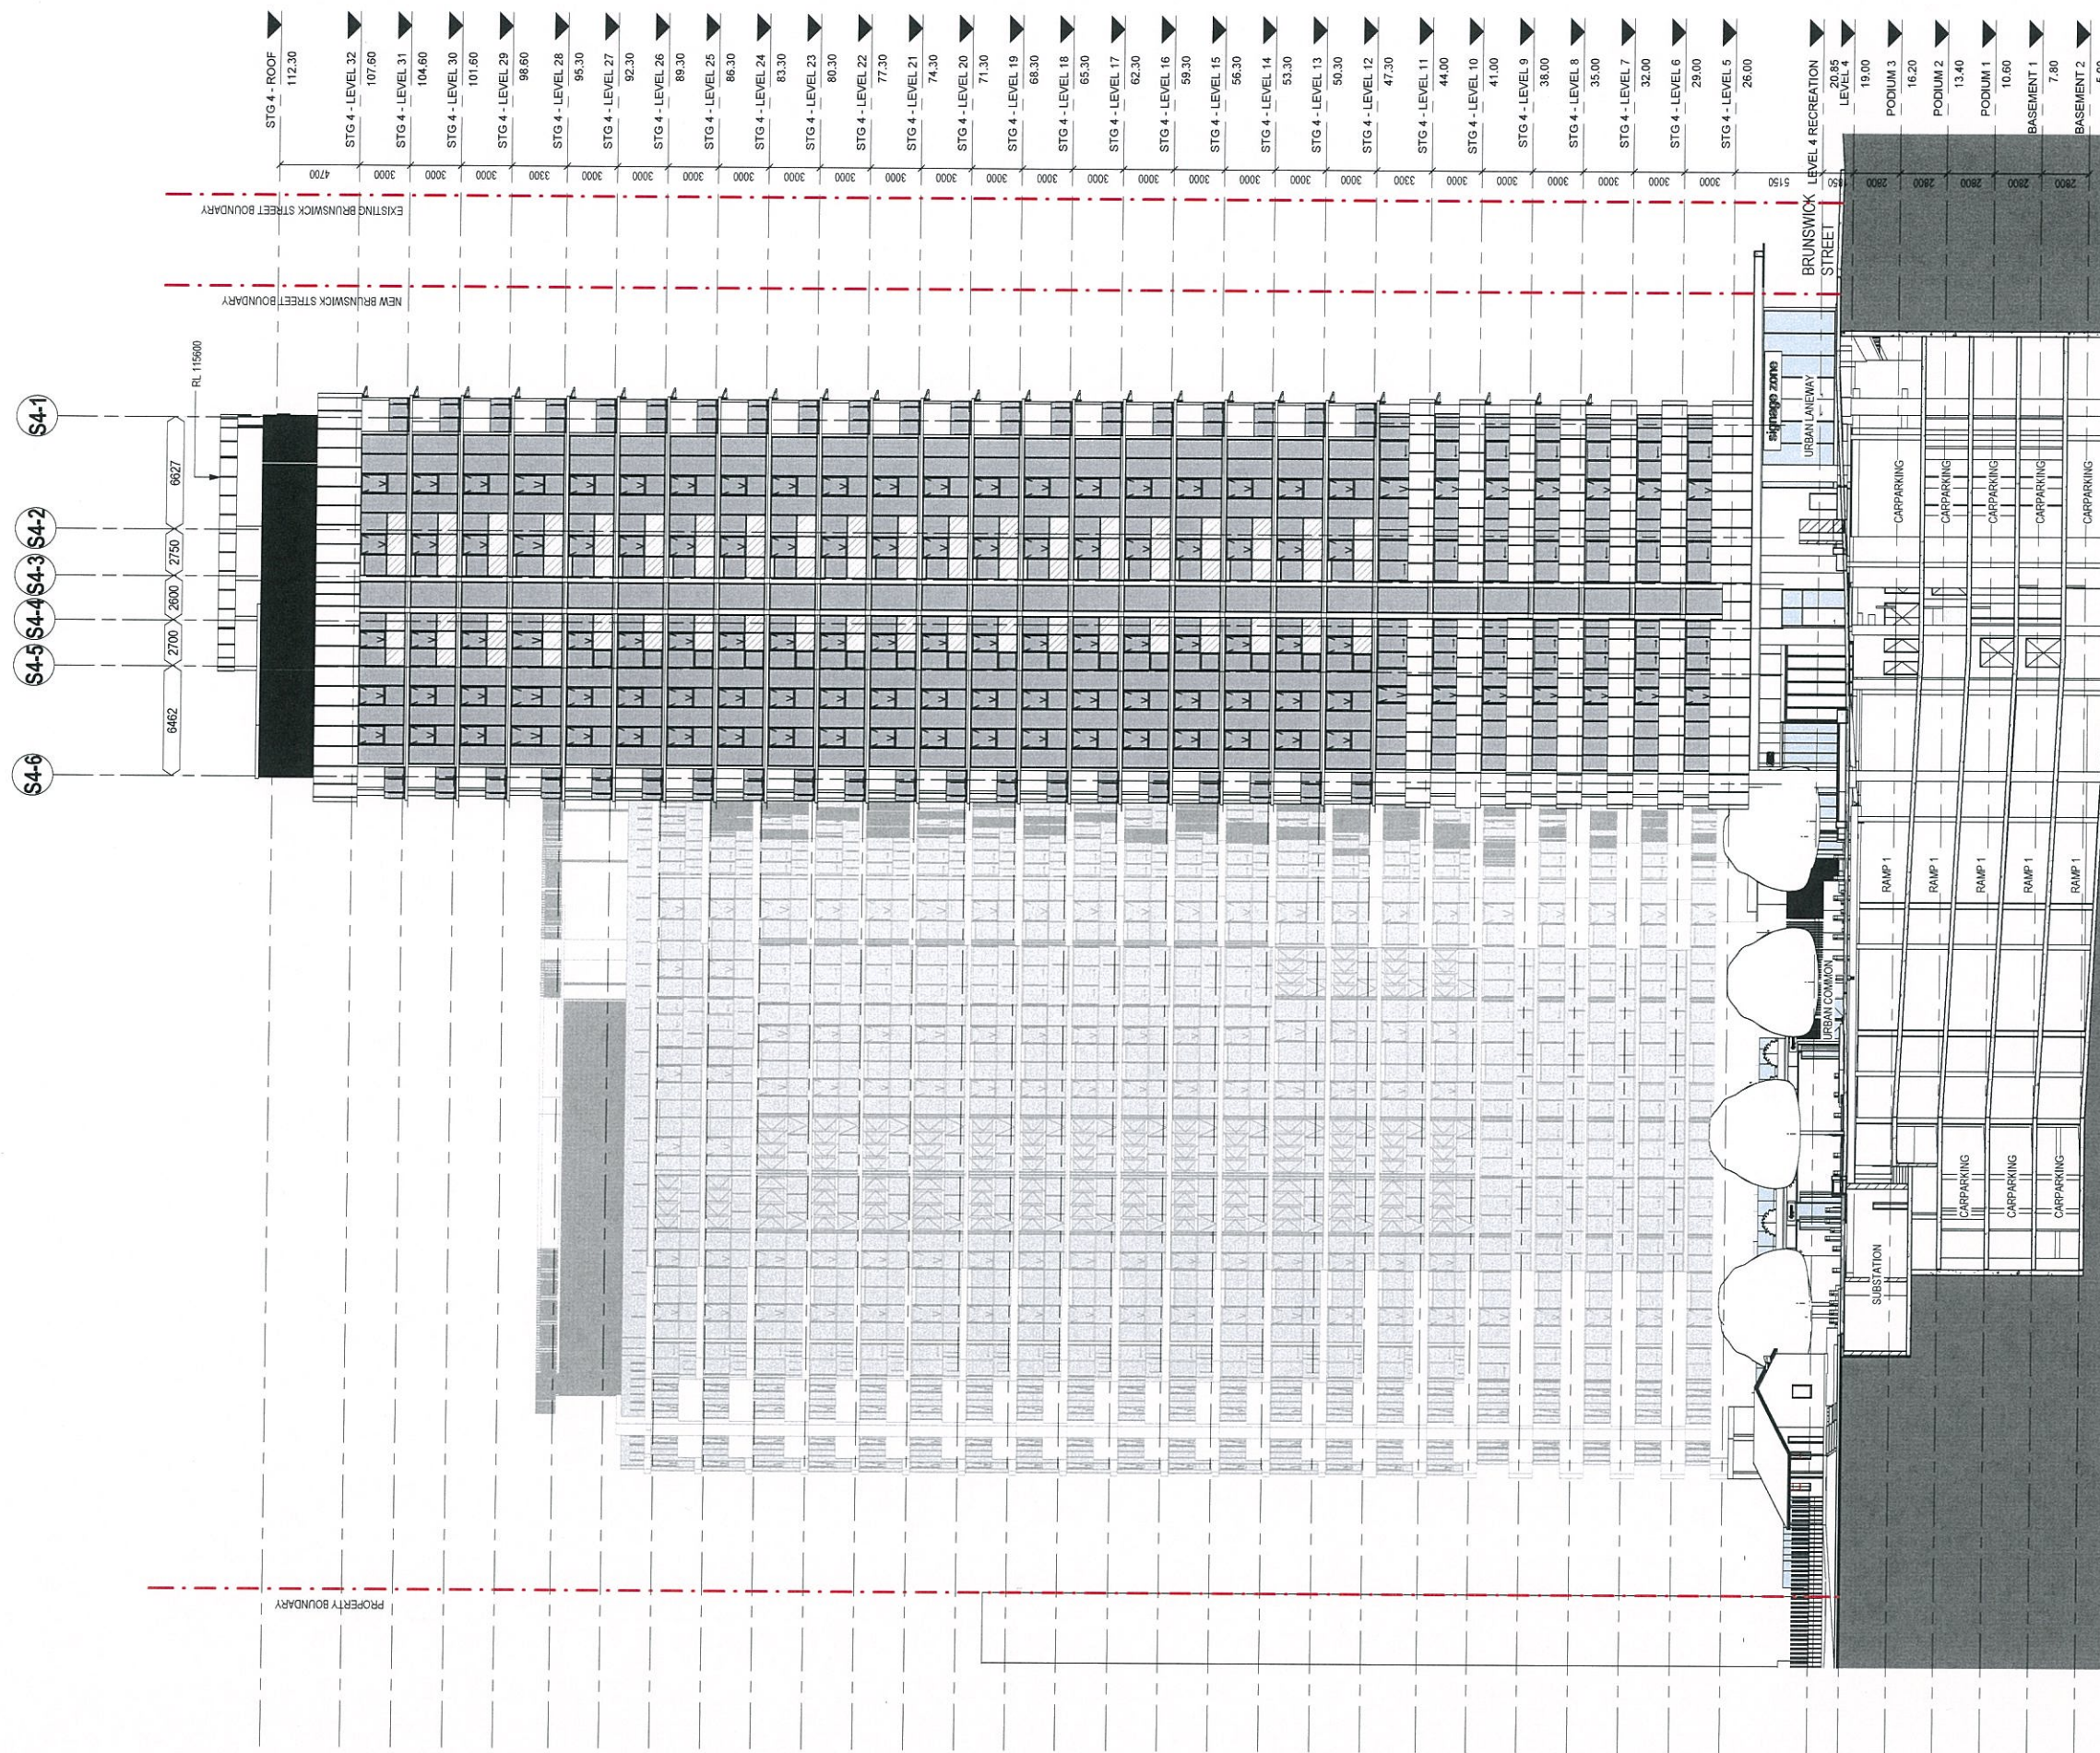

1 BUILDING - URBAN COMMON 5  
1:200

| GENERAL NOTES   |                               |          |
|---|-------------------------------|----------|
| VERIFY ALL DIMENSIONS AND LEVELS BEFORE CONSTRUCTION WITH REFERENCE TO SITE CONSTRUCTION   |                               |          |
| COPYRIGHT   |                               |          |
| THE COPYRIGHT OF THESE DOCUMENTS AND ALL WORKS EXECUTED FROM THESE DOCUMENTS SHALL REMAIN THE PROPERTY OF THE ARCHITECT OR DESIGNER AND NOT BE LOANED, REPRODUCED, COPIED, OR IN ANY MANNER USED FOR ANY OTHER PROJECT WITHOUT THE WRITTEN PERMISSION OF THE ARCHITECT OR DESIGNER. THESE DOCUMENTS MAY ONLY BE USED TO PRODUCE THE PROJECT FOR THE CLIENT AND IN THE LOCATION DESCRIBED HEREIN. |                               |          |
| REV   | DESCRIPTION                   | DATE     |
| 5   | REVISED DA ISSUE              | 10.02.16 |
| 4   | FOR TENDER                    | 15.01.16 |
| 3   | CONSULTANT COORDINATION ISSUE | 17.12.15 |
| 2   | REVISED DA ISSUE              | 16.12.15 |
| 1   | PRELIMINARY CO-ORDINATION     | 20.11.15 |

| KEY PLAN |                               |          |
|----------|-------------------------------|----------|
| 5        | REVISED DA ISSUE              | 10.02.16 |
| 4        | FOR TENDER                    | 15.01.16 |
| 3        | CONSULTANT COORDINATION ISSUE | 17.12.15 |
| 2        | REVISED DA ISSUE              | 16.12.15 |
| 1        | PRELIMINARY CO-ORDINATION     | 20.11.15 |

| REV | DESCRIPTION                   | DATE     |
|-----|-------------------------------|----------|
| 5   | REVISED DA ISSUE              | 10.02.16 |
| 4   | FOR TENDER                    | 15.01.16 |
| 3   | CONSULTANT COORDINATION ISSUE | 17.12.15 |
| 2   | REVISED DA ISSUE              | 16.12.15 |
| 1   | PRELIMINARY CO-ORDINATION     | 20.11.15 |

bureau proberts

bureau proberts PTY LTD  
ABN 52 073 087 894 ACH 073 861 993  
30/400 LEVEL 22A KOLACKI STREET, BRISBANE QLD 4001 CPG Box 2004  
P 07 3221 9072 F 07 3221 9069 EMAIL mail@bureauproberts.com.au www.bureauproberts.com.au

CLIENT  
METRO PROPERTY DEVELOPMENT  
PROJECT  
CENTRAL VILLAGE STAGE 4 AND 5  
ADDRESS  
CORNER OF WATER AND BRUNSWICK STREET

|                   |    |
|-------------------|----|
| DRAWN BY          | FS |
| CHECK BY          | NL |
| PROJECT ARCHITECT | NL |
| DESIGN ARCHITECT  | TM |


| DRAWING TITLE                  |            |       |          |
|--------------------------------|------------|-------|----------|
| STAGE 4&5 - NORTHERN ELEVATION |            |       |          |
| SCALE                          | PROJECT NO | PHASE | DATE     |
| 1:200 [A1]                     | 14037      | DD    | 10.02.16 |
| DRAWING NUMBER                 |            |       | REVISION |
| 30.04                          |            |       | 5        |



PLANS AND DOCUMENTS  
referred to in the PDA APPROVAL

18 FEB 2016

MEDQ

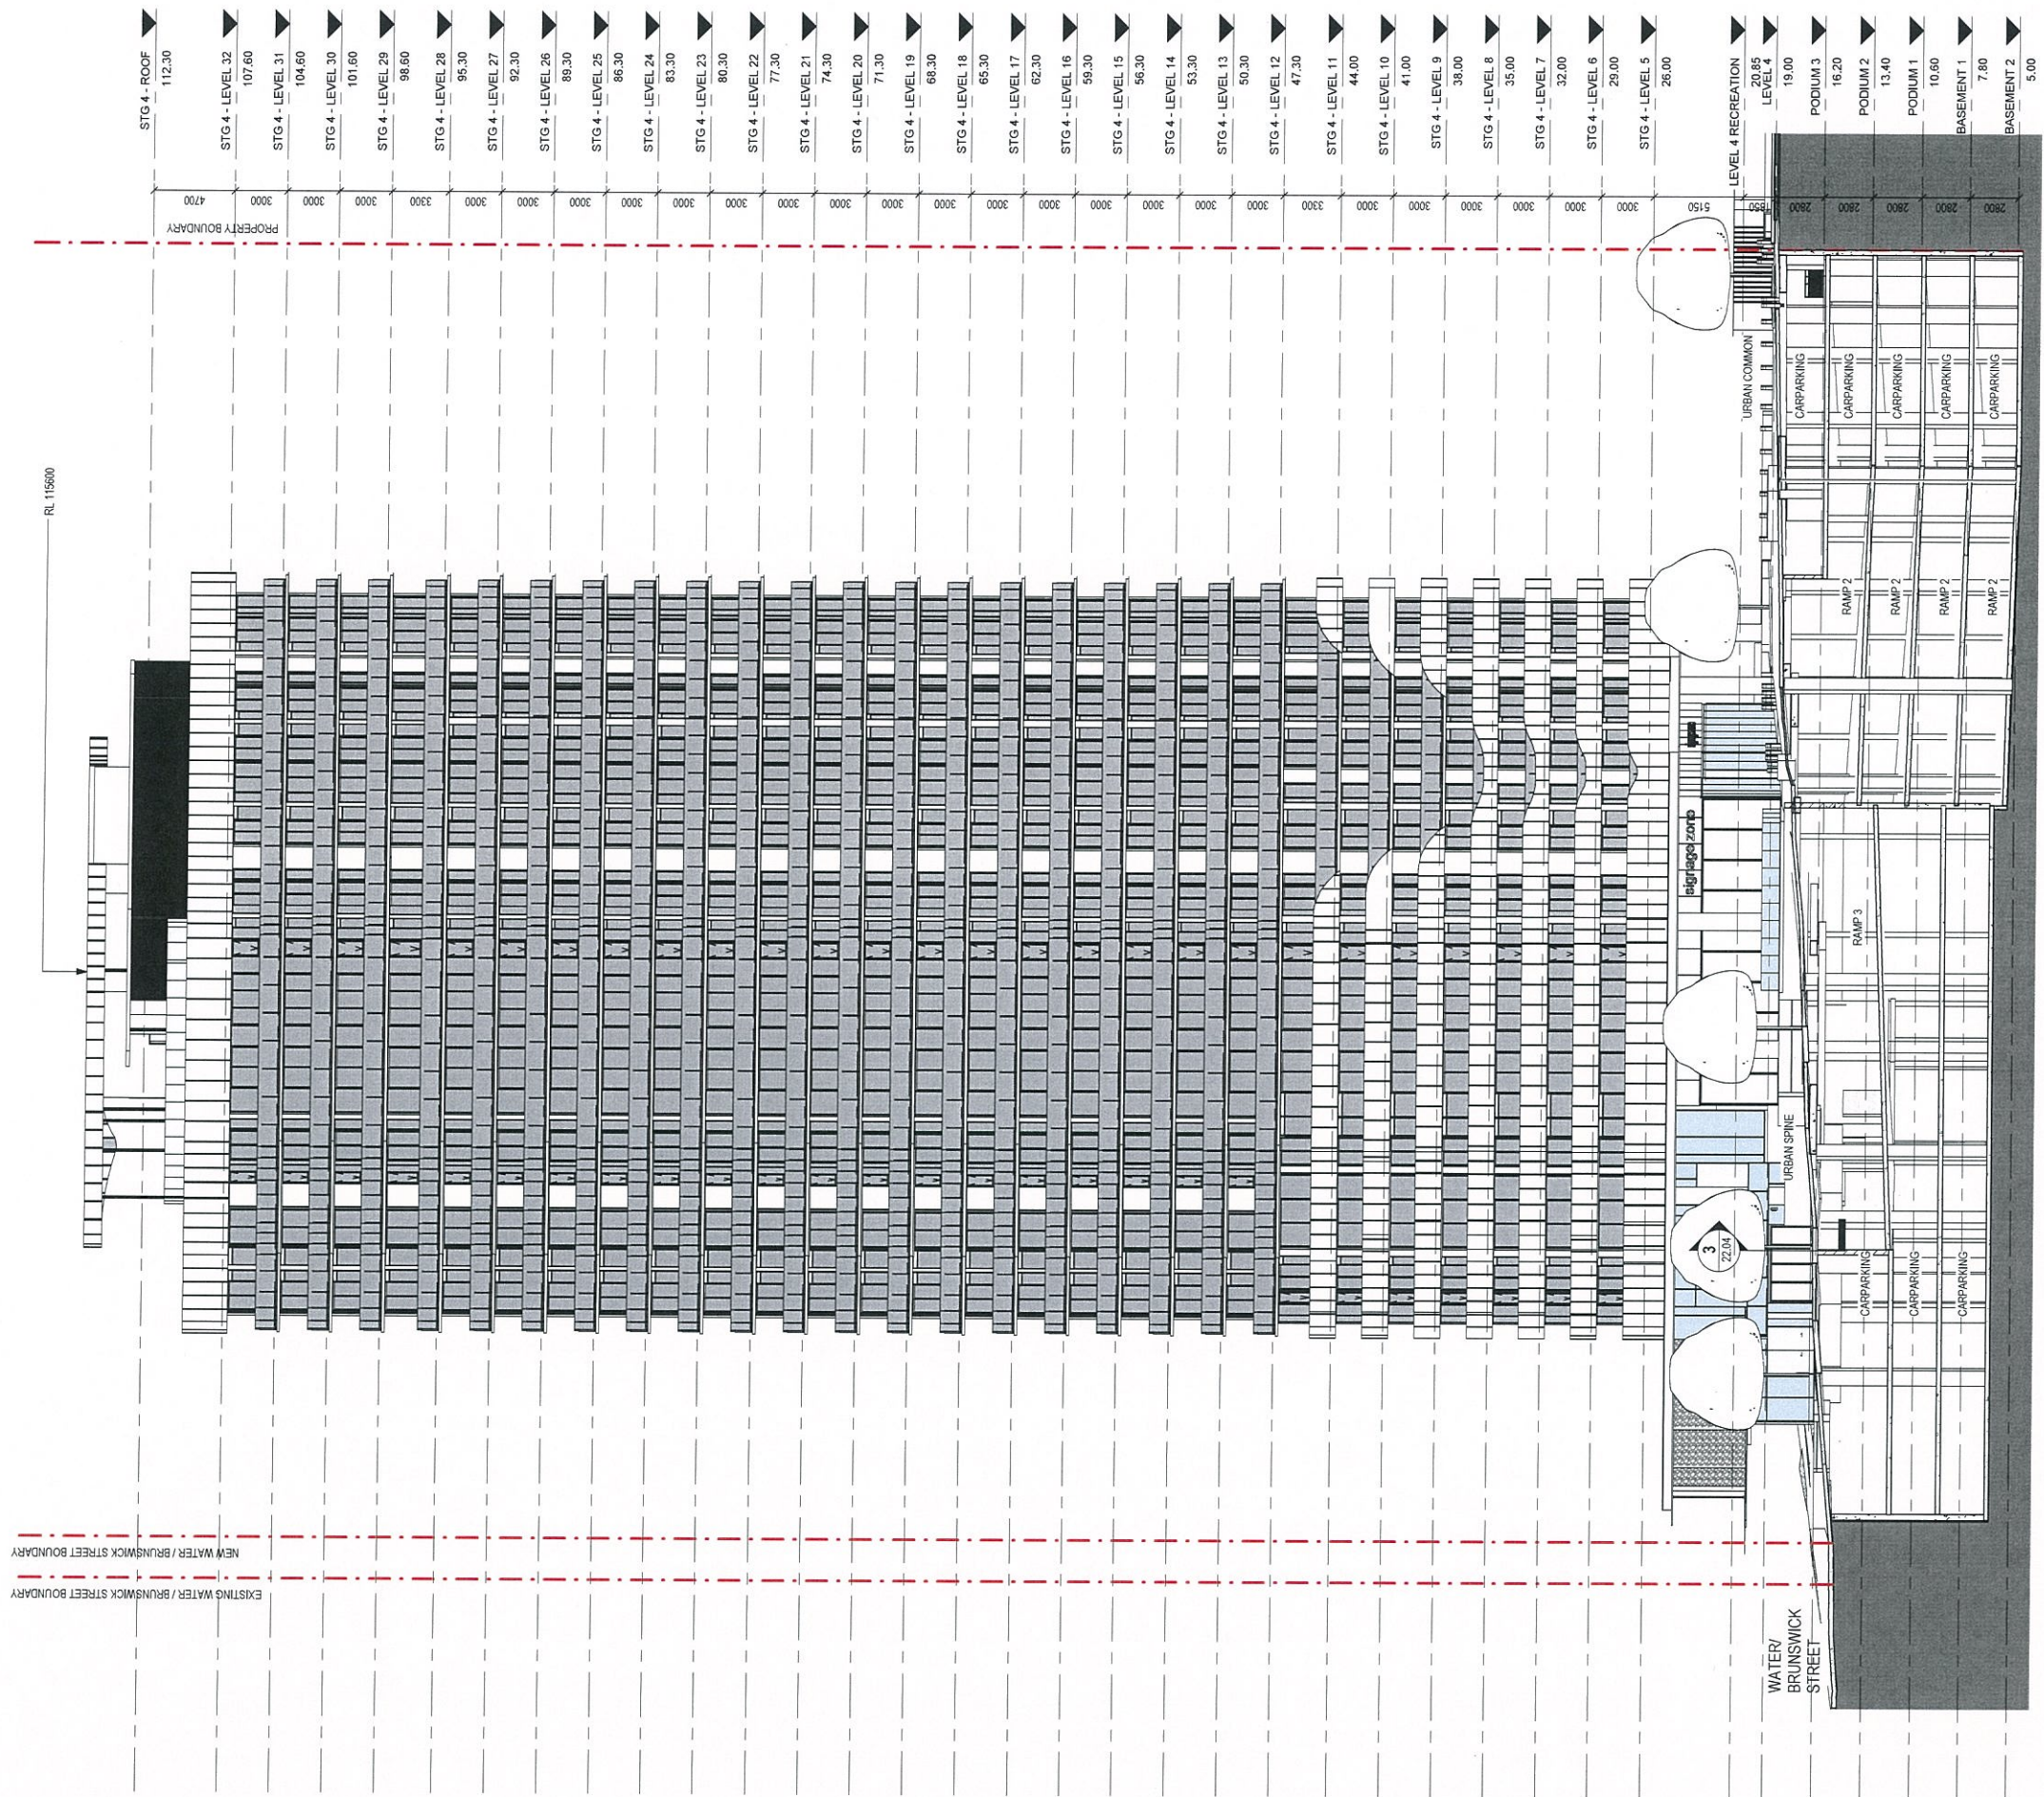

STAGE 4 - SOUTH-EASTERN  
ELEVATION

1 1:200

GENERAL NOTES  
VERIFY ALL DIMENSIONS AND LEVELS BEFORE CONSTRUCTION WITH REFERENCE TO SITE CONSTRUCTION  
COPYRIGHT  
THE COPYRIGHT OF THESE DOCUMENTS AND ALL WORKS EXECUTED FROM THESE DOCUMENTS SHALL  
REMAIN THE PROPERTY OF THE ARCHITECT OR IN DELEGATION WITH THE ARCHITECT. THESE  
DOCUMENTS MAY ONLY BE USED TO PRODUCE THE PROJECT FOR THE CLIENT AND IN THE LOCATION  
DESCRIBED HEREON.

| REV | DESCRIPTION                    | DATE     |
|-----|--------------------------------|----------|
| 4   | REVISED DA ISSUE               | 10.02.16 |
| 3   | FOR TENDER                     | 15.01.16 |
| 2   | CONSULTANT CO-ORDINATION ISSUE | 17.12.15 |
| 1   | REVISED DA ISSUE               | 16.12.15 |

KEY PLAN

bureau proberts

bureau proberts PTY LTD  
ABN 52 073 987 893  
SPRING LEVEL, 22A KILGILBY STREET, SPRINGBANE QLD 4001 QP0 Box 2204  
P 07 2221 0072 F 07 2221 9883 EMAIL: mail@bureauproberts.com.au www.bureauproberts.com.au

CLIENT  
METRO PROPERTY DEVELOPMENT  
PROJECT  
CENTRAL VILLAGE STAGE 4 AND 5  
ADDRESS  
CORNER OF WATER AND BRUNSWICK STREET

|                   |    |
|-------------------|----|
| DRAWN BY          | FS |
| CHECK BY          | NL |
| PROJECT ARCHITECT | NL |
| DESIGN ARCHITECT  | TM |

NORTH

SCALE

1:200 [A1]

DRAWING TITLE  
STAGE 4 - SOUTH-EASTERN  
ELEVATION

|                |       |
|----------------|-------|
| PROJECT NO     | 14037 |
| PHASE          | DD    |
| DRAWING NUMBER | 30.05 |

|          |          |
|----------|----------|
| DATE     | 10.02.16 |
| REVISION | 4        |


11/02/2016 3:31:57 PM



PLANS AND DOCUMENTS  
referred to in the PDA APPROVAL

18 FEB 2016

MEDQ

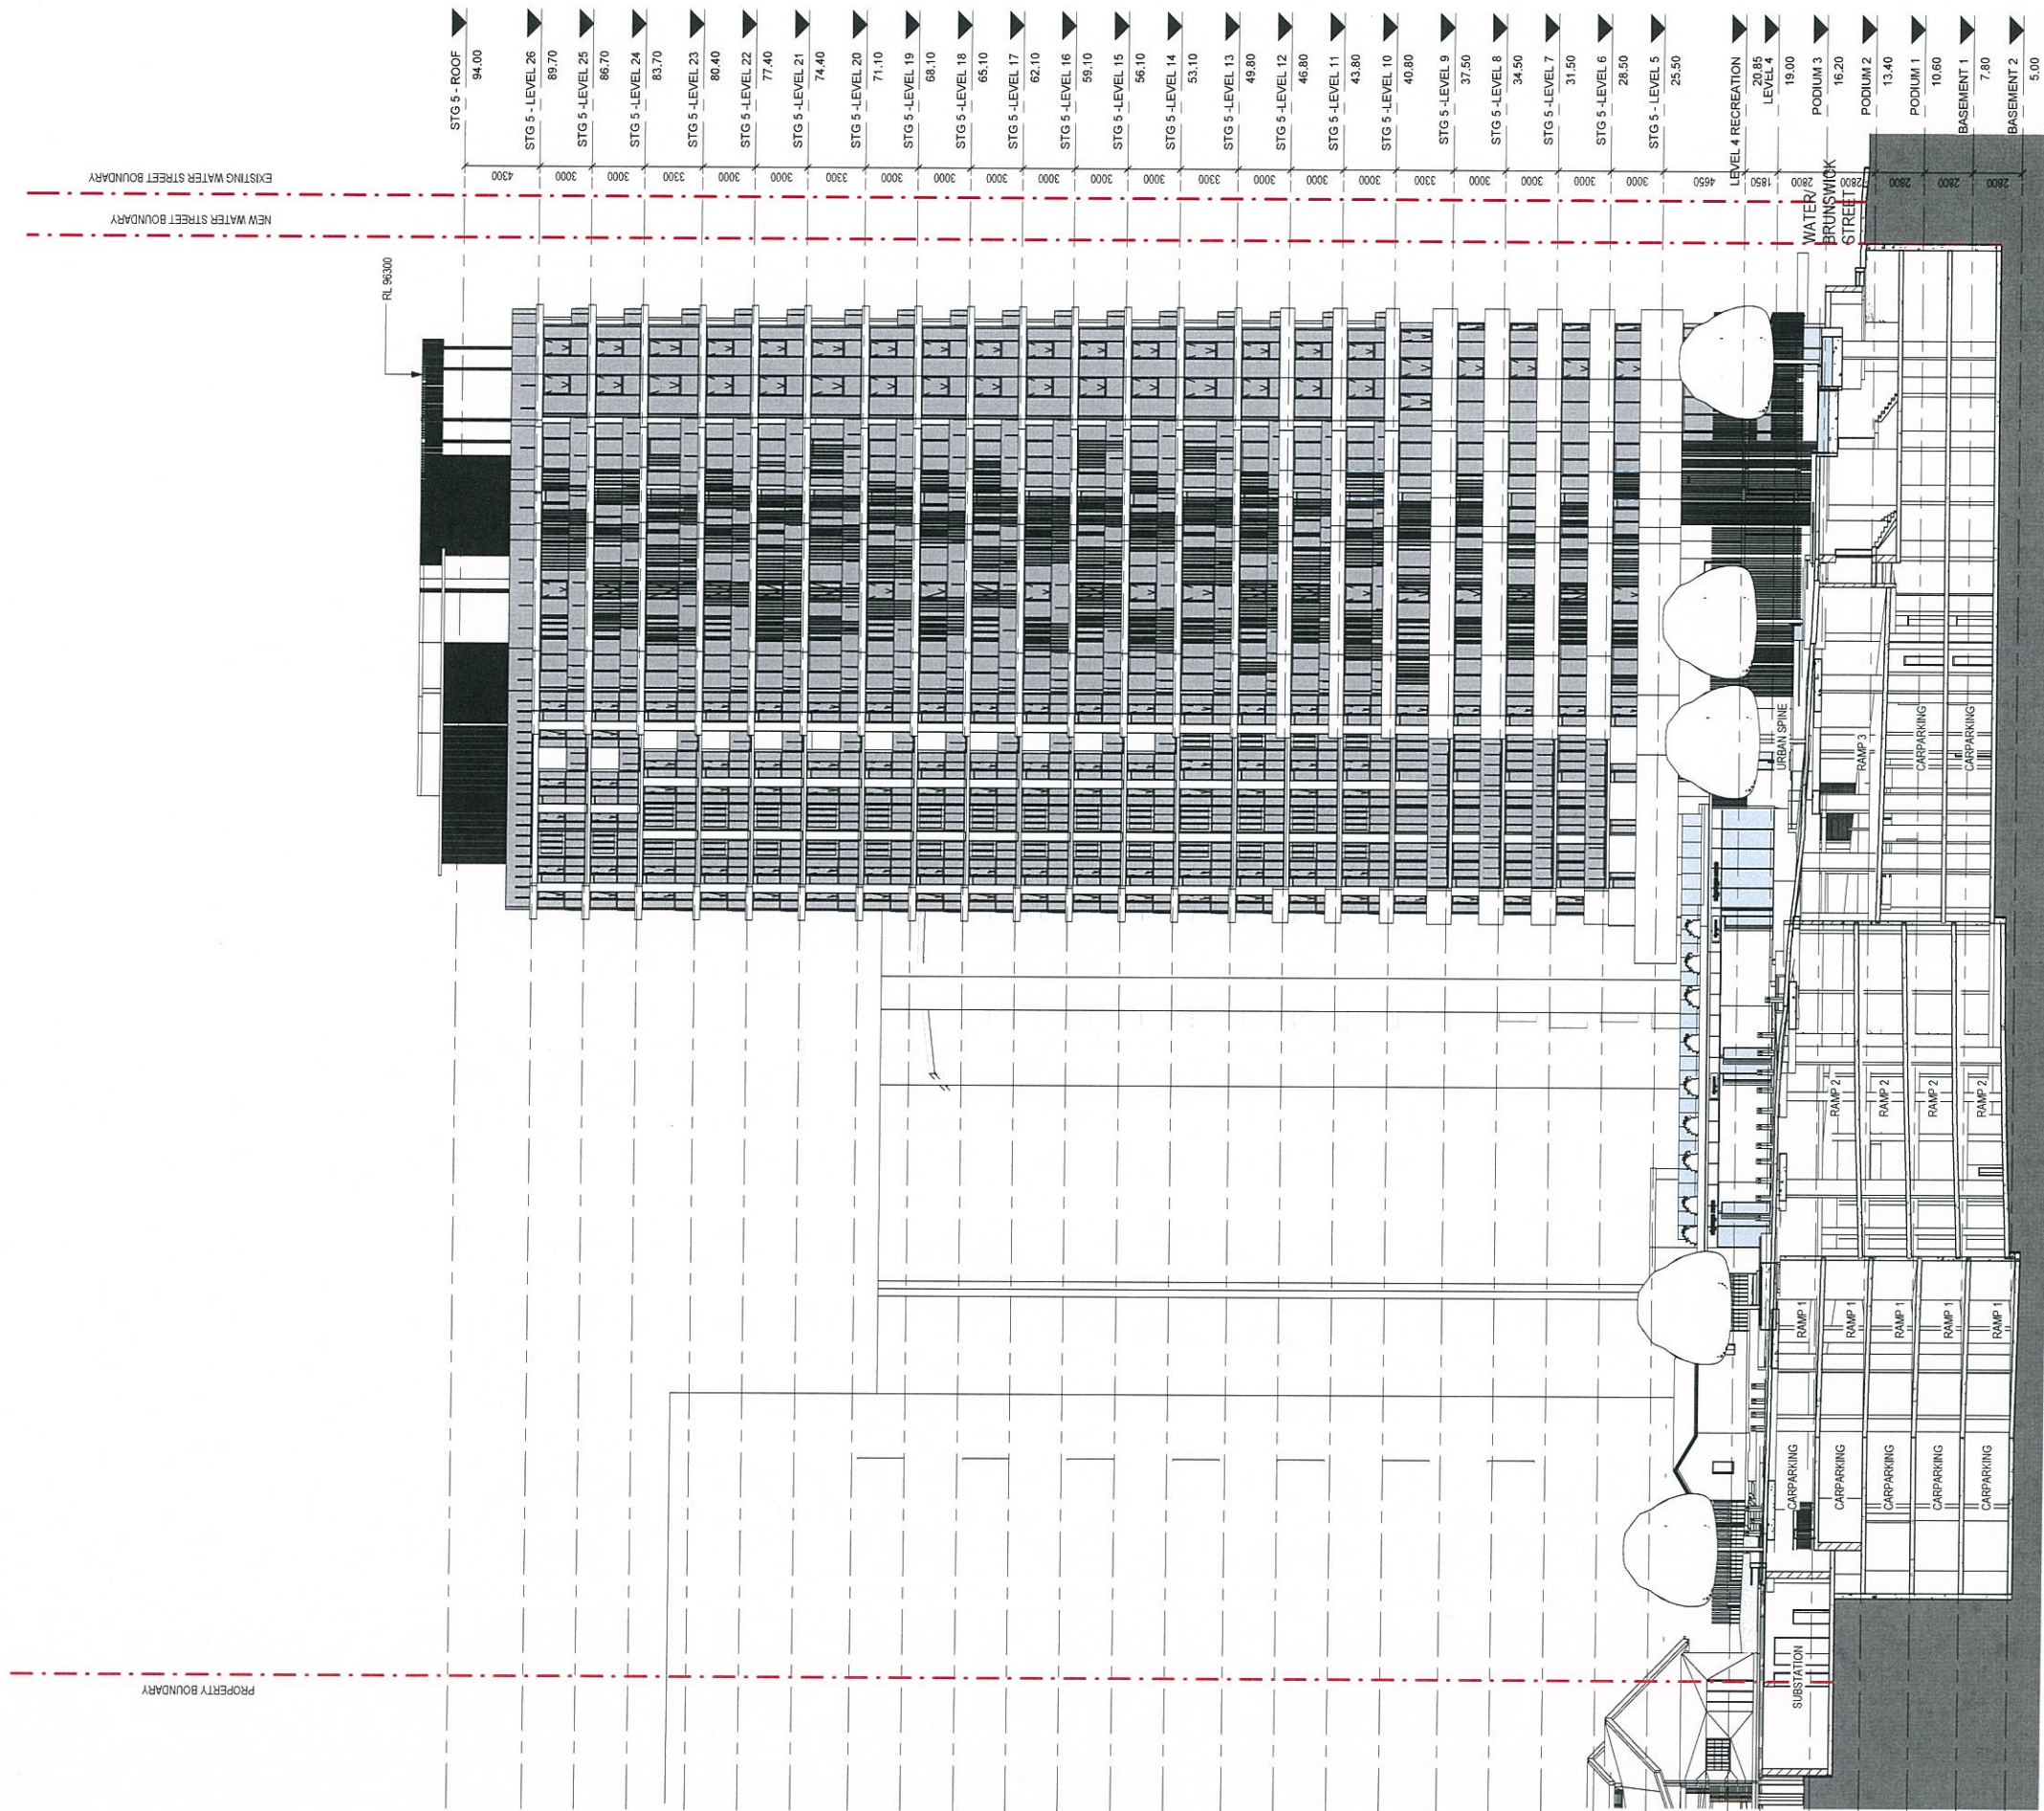

STAGE 5 - NORTH-WESTERN  
ELEVATION

1:200

GENERAL NOTES

VERIFY ALL DIMENSIONS AND LEVELS BEFORE CONSTRUCTION WITH REFERENCE TO SITE CONSTRUCTION

COPYRIGHT

THE COPYRIGHT OF THESE DOCUMENTS AND ALL WORKS EXCLUDED FROM THESE DOCUMENTS SHALL REMAIN THE PROPERTY OF THE ARCHITECT OR CREATOR AND NOT IN THE MORTGAGE. THESE DOCUMENTS MAY ONLY BE USED TO PRODUCE THE PROJECT FOR THE CLIENT AND IN THE LOCATION DESCRIBED HEREON

| REV | DESCRIPTION                    | DATE     |
|-----|--------------------------------|----------|
| 4   | REVISED DA ISSUE               | 10.02.16 |
| 3   | FOR TENDER                     | 15.01.16 |
| 2   | CONSULTANT CO-ORDINATION ISSUE | 17.12.15 |
| 1   | REVISED DA ISSUE               | 16.12.15 |

| REV | DESCRIPTION                    | DATE     |
|-----|--------------------------------|----------|
| 4   | REVISED DA ISSUE               | 10.02.16 |
| 3   | FOR TENDER                     | 15.01.16 |
| 2   | CONSULTANT CO-ORDINATION ISSUE | 17.12.15 |
| 1   | REVISED DA ISSUE               | 16.12.15 |

KEY PLAN

bureau proberts

bureau proberts PTY LTD  
ABN 52 073 987 863  
1/100 LEVEL 22A HOULAND STREET, BRISBANE QLD 4001  
P 07 3231 0272 F 07 3231 0663 EMAIL: mail@bureauproberts.com.au www.bureauproberts.com.au

CLIENT: METRO PROPERTY DEVELOPMENT  
PROJECT: CENTRAL VILLAGE STAGE 4 AND 5  
ADDRESS: CORNER OF WATER AND BRUNSWICK STREET

| DESIGNED BY       | FS |
|-------------------|----|
| CHECK BY          | NL |
| PROJECT ARCHITECT | NL |
| DESIGN ARCHITECT  | TM |

DRAWING TITLE  
STAGE 5 - NORTH-WESTERN  
ELEVATION

| PROJECT NO | PHASE | DRAWING NUMBER | DATE     |
|------------|-------|----------------|----------|
| 14037      | DD    | 30.06          | 10.02.16 |

11/02/2016 3:38:32 PM




| CODE    | DESCRIPTION                                                       |
|---------|-------------------------------------------------------------------|
| AFG-01  | ALUMINIUM FRAMED GLAZING SUITE - TYPE 01 - WITH AFG-AW1           |
| AFG-05  | ALUMINIUM FRAMED RETAIL GLAZING SUITE - TYPE 05                   |
| AFG-AW1 | ALUMINIUM FRAMED GLAZING - AWNING WINDOW TYPE 01                  |
| AFG-BF2 | ALUMINIUM FRAMED GLAZING - BIFOLD WINDOW TYPE 02                  |
| AFG-SD1 | ALUMINIUM FRAMED GLAZING SLIDING DOOR SUITE - TYPE 01             |
| AFG-SD2 | ALUMINIUM FRAMED GLAZING SLIDING DOOR SUITE - TYPE 02             |
| AFG-SD3 | ALUMINIUM FRAMED GLAZING - AUTOMATIC SLIDING DOOR                 |
| AWN-01  | STAGE 4 ALUMINIUM FLAT PLATE AWNING EXTENSION                     |
| B3      | URBAN COMMON PEDESTRIAN BOLLARD                                   |
| BAL-01  | STAGE 4 FACE-FIXED GLASS BALUSTRADE WITH FRIT PATTERN             |
| BLK-01  | RENDERED BLOCKWORK                                                |
| CFC-01  | COMPRESSED FIBRE CEMENT SHEET SYSTEM - EXPRESSED JOINTS (TYPICAL) |
| CNC-1S2 | DARK GREY INSITU CONCRETE                                         |
| PMS     | PRESSED METAL SHEETING                                            |

PLANS AND DOCUMENTS  
referred to in the PDA APPROVAL


18 FEB 2016

MEDQ

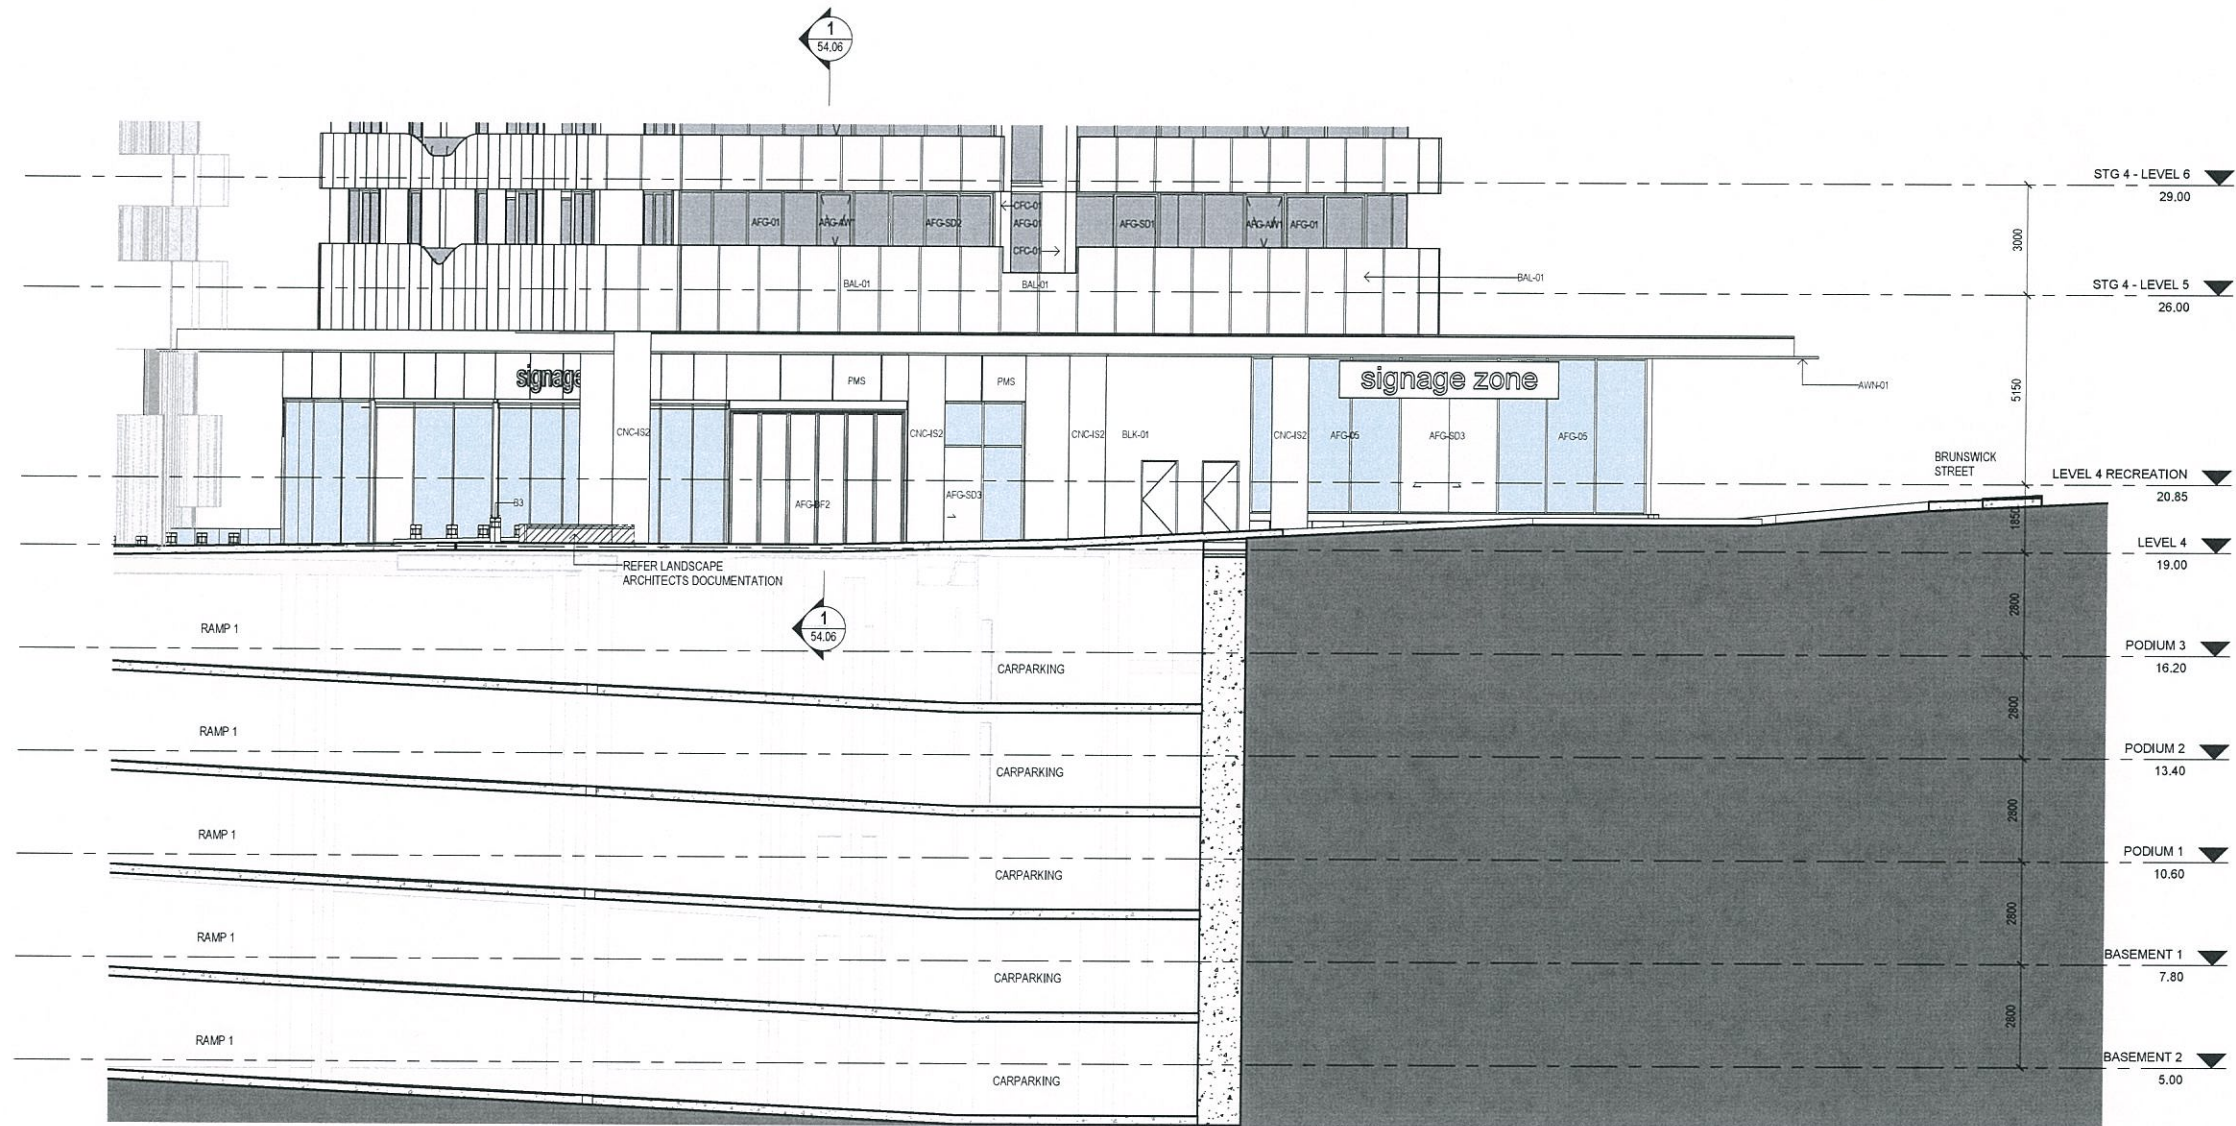

1 GA - STAGE 4 PODIUM NORTH  
1.01 1: 100

| REV | DESCRIPTION                    | DATE     |
|-----|--------------------------------|----------|
| 5   | REVISED DA ISSUE               | 10.02.16 |
| 4   | FOR TENDER                     | 15.01.16 |
| 3   | FOR INFORMATION                | 12.01.16 |
| 2   | CONSULTANT CO-ORDINATION ISSUE | 17.12.15 |
| 1   | REVISED DA ISSUE               | 16.12.15 |

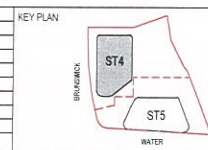

**bureau proberts**  
bureau proberts PTY LTD  
ABN 51 57 123 900 ACN 673 987 993  
GROUND LEVEL: 250A HOVLAND STREET, DRESSAGE QLD 4001 GPO Box 3264  
P: 07 3231 0077 F: 07 3231 0855 EMAIL: info@bureauproberts.com.au www.bureauproberts.com.au

CLIENT  
METRO PROPERTY DEVELOPMENT  
PROJECT  
CENTRAL VILLAGE STAGE 4 AND 5  
ADDRESS  
CORNER OF WATER AND BRUNSWICK STREET

|                   |    |
|-------------------|----|
| DRAWN BY          | FS |
| CHECK BY          | NL |
| PROJECT ARCHITECT | NL |
| DESIGN ARCHITECT  | TM |

| DRAWING TITLE                           |             |          |          |
|-----------------------------------------|-------------|----------|----------|
| GA ELEVATION - STAGE 4 PODIUM NORTH     |             |          |          |
| CAD FILE NO.                            | PROJECT NO. | PHASE    | DATE     |
| C:\DATA\14037_CV_02_central_village.mxd | 14037       | DD       | 10.02.16 |
| DRAWING NUMBER                          | 31.01       | REVISION | 5        |

SCALE  
1: 100 [A1]

11/02/2016 3:47:28 PM




# LEGEND

| CODE    | DESCRIPTION                                                                    |
|---------|--------------------------------------------------------------------------------|
| AFG-01  | ALUMINIUM FRAMED GLAZING SUITE - TYPE 01 - WITH AFG-AW1                        |
| AFG-05  | ALUMINIUM FRAMED RETAIL GLAZING SUITE - TYPE 05                                |
| AFG-BF2 | ALUMINIUM FRAMED GLAZING - BIFOLD WINDOW TYPE 02                               |
| AFG-SD1 | ALUMINIUM FRAMED GLAZING SLIDING DOOR SUITE - TYPE 01                          |
| AFG-SD2 | ALUMINIUM FRAMED GLAZING SLIDING DOOR SUITE - TYPE 02                          |
| AFG-SD3 | ALUMINIUM FRAMED GLAZING - AUTOMATIC SLIDING DOOR                              |
| AWN-01  | STAGE 4 ALUMINIUM FLAT PLATE AWNING EXTENSION                                  |
| B3      | URBAN COMMON PEDESTRIAN BOLLARD                                                |
| BAL-01  | STAGE 4 FACE-FIXED GLASS BALUSTRADE WITH FRIT PATTERN                          |
| BAL-02  | CORE-DRILLED STANDARD GLASS BALUSTRADE                                         |
| BAL-05  | STAGE 4 ROOF-DECK, STAGE 5 REC DECK & RETAIL FACE-FIXED CLEAR GLASS BALUSTRADE |
| BLK-01  | RENDERED BLOCKWORK                                                             |
| CNC-4S2 | DARK GREY INSITU CONCRETE                                                      |
| LV-01   | FIXED ALUMINIUM LOUVRE                                                         |
| PMS     | PRESSED METAL SHEETING                                                         |
| SCN-05  | STAGE 4S BALCONY DIVIDING SCREEN                                               |

PLANS AND DOCUMENTS  
referred to in the PDA APPROVAL

18 FEB 2016


MEDQ

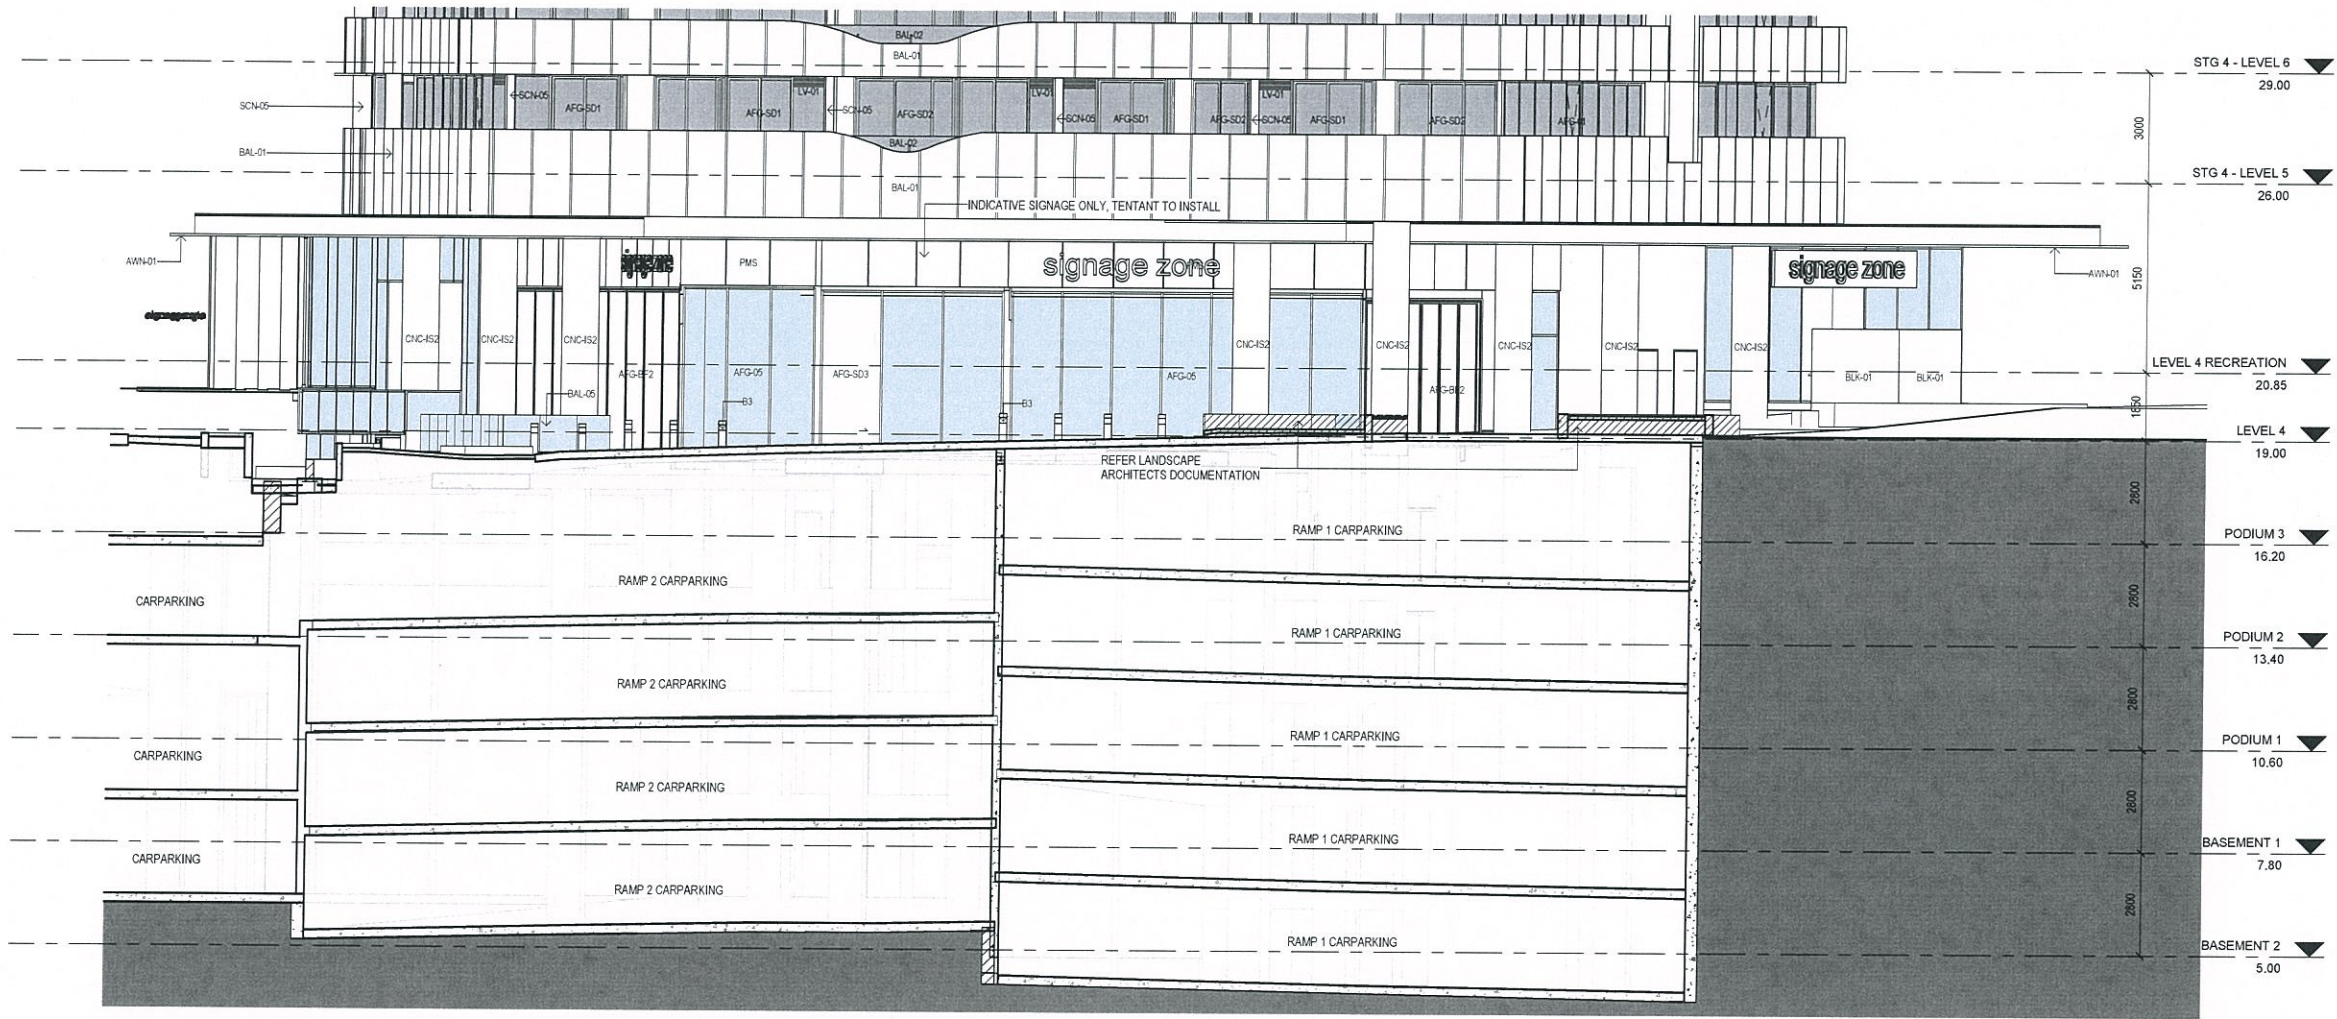

1 GA - STAGE 4 PODIUM NORTH-EAST  
1.01 1: 100

| REV | DESCRIPTION                    | DATE     |
|-----|--------------------------------|----------|
| 1   | REVISION DA ISSUE              | 10.02.16 |
| 2   | FOR TENDER                     | 15.01.16 |
| 3   | FOR INFORMATION                | 12.01.16 |
| 4   | CONSULTANT CO-ORDINATION ISSUE | 17.12.15 |
| 5   | REVISION DA ISSUE              | 16.12.15 |

## KEY PLAN

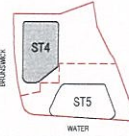

bureau proberts

bureau proberts Pty Ltd  
ABN 53 157 888 420 (02) 987 993  
OFFICE LEVEL 2/20A KINGSWAY STREET, SYDNEY NSW 2049  
P 61 9221 0672 F 61 9221 1688 EMAIL: info@bureau-proberts.com.au www.bureau-proberts.com.au

CLIENT: METRO PROPERTY DEVELOPMENT  
PROJECT: CENTRAL VILLAGE STAGE 4 AND 5  
ADDRESS: CORNER OF WATER AND BRUNSWICK STREET

|                    |    |
|--------------------|----|
| DRAWN BY:          | FS |
| CHECK BY:          | NL |
| PROJECT ARCHITECT: | NL |
| DESIGN ARCHITECT:  | TM |

DRAWING TITLE: GA ELEVATION - STAGE 4 PODIUM NORTH-EAST

|                                                   |                       |
|---------------------------------------------------|-----------------------|
| CAD FILE NO: C:\DATA\14037_GV_DD_central\plan.mxd | DATE: 10.02.16        |
| SCALE: 1: 100 [A1]                                | PROJECT NO: 14037     |
| PHASE: DD                                         | DRAWING NUMBER: 31.02 |
| REVISION: 5                                       |                       |




# LEGEND

| CODE    | DESCRIPTION                                                                    |
|---------|--------------------------------------------------------------------------------|
| AFG-01  | ALUMINIUM FRAMED GLAZING SUITE - TYPE 01 - WITH AFG-AW1                        |
| AFG-05  | ALUMINIUM FRAMED RETAIL GLAZING SUITE - TYPE 05                                |
| AFG-BF2 | ALUMINIUM FRAMED GLAZING - BIFOLD WINDOW TYPE 02                               |
| AFG-SD1 | ALUMINIUM FRAMED GLAZING SLIDING DOOR SUITE - TYPE 01                          |
| AFG-SD2 | ALUMINIUM FRAMED GLAZING SLIDING DOOR SUITE - TYPE 02                          |
| AFG-SD3 | ALUMINIUM FRAMED GLAZING - AUTOMATIC SLIDING DOOR                              |
| AWN-01  | STAGE 4 ALUMINIUM FLAT PLATE AWNING EXTENSION                                  |
| AWN-02  | STAGE 4 GLASS AWNING ON STRUCTURAL SUB-FRAME                                   |
| B3      | URBAN COMMON PEDESTRIAN BOLLARD                                                |
| BAL-01  | STAGE 4 FACE-FIXED GLASS BALUSTRADE WITH FRIT PATTERN                          |
| BAL-02  | CORE-DRILLED STANDARD GLASS BALUSTRADE                                         |
| BAL-05  | STAGE 4 ROOF-DECK, STAGE 5 REC DECK & RETAIL FACE-FIXED CLEAR GLASS BALUSTRADE |
| BAL-06  | STAGE 4 LOBBY FACE-FIXED FULLY FRAMED BALUSTRADE                               |
| BLK-01  | RENDERED BLOCKWORK                                                             |
| CFC-01  | COMPRESSED FIBRE CEMENT SHEET SYSTEM - EXPRESSED JOINTS (TYPICAL)              |
| CNC-1S2 | DARK GREY INSITU CONCRETE                                                      |
| HOD-02  | STAGE 4 VERTICAL SCREEN SUNBLADE                                               |
| LV-01   | FIXED ALUMINIUM LOUVRE                                                         |
| PMS     | PRESSED METAL SHEETING                                                         |
| SCN-05  | STAGE 4/5 BALCONY DIVIDING SCREEN                                              |

PLANS AND DOCUMENTS referred to in the PDA APPROVAL

18 FEB 2016

MEDQ

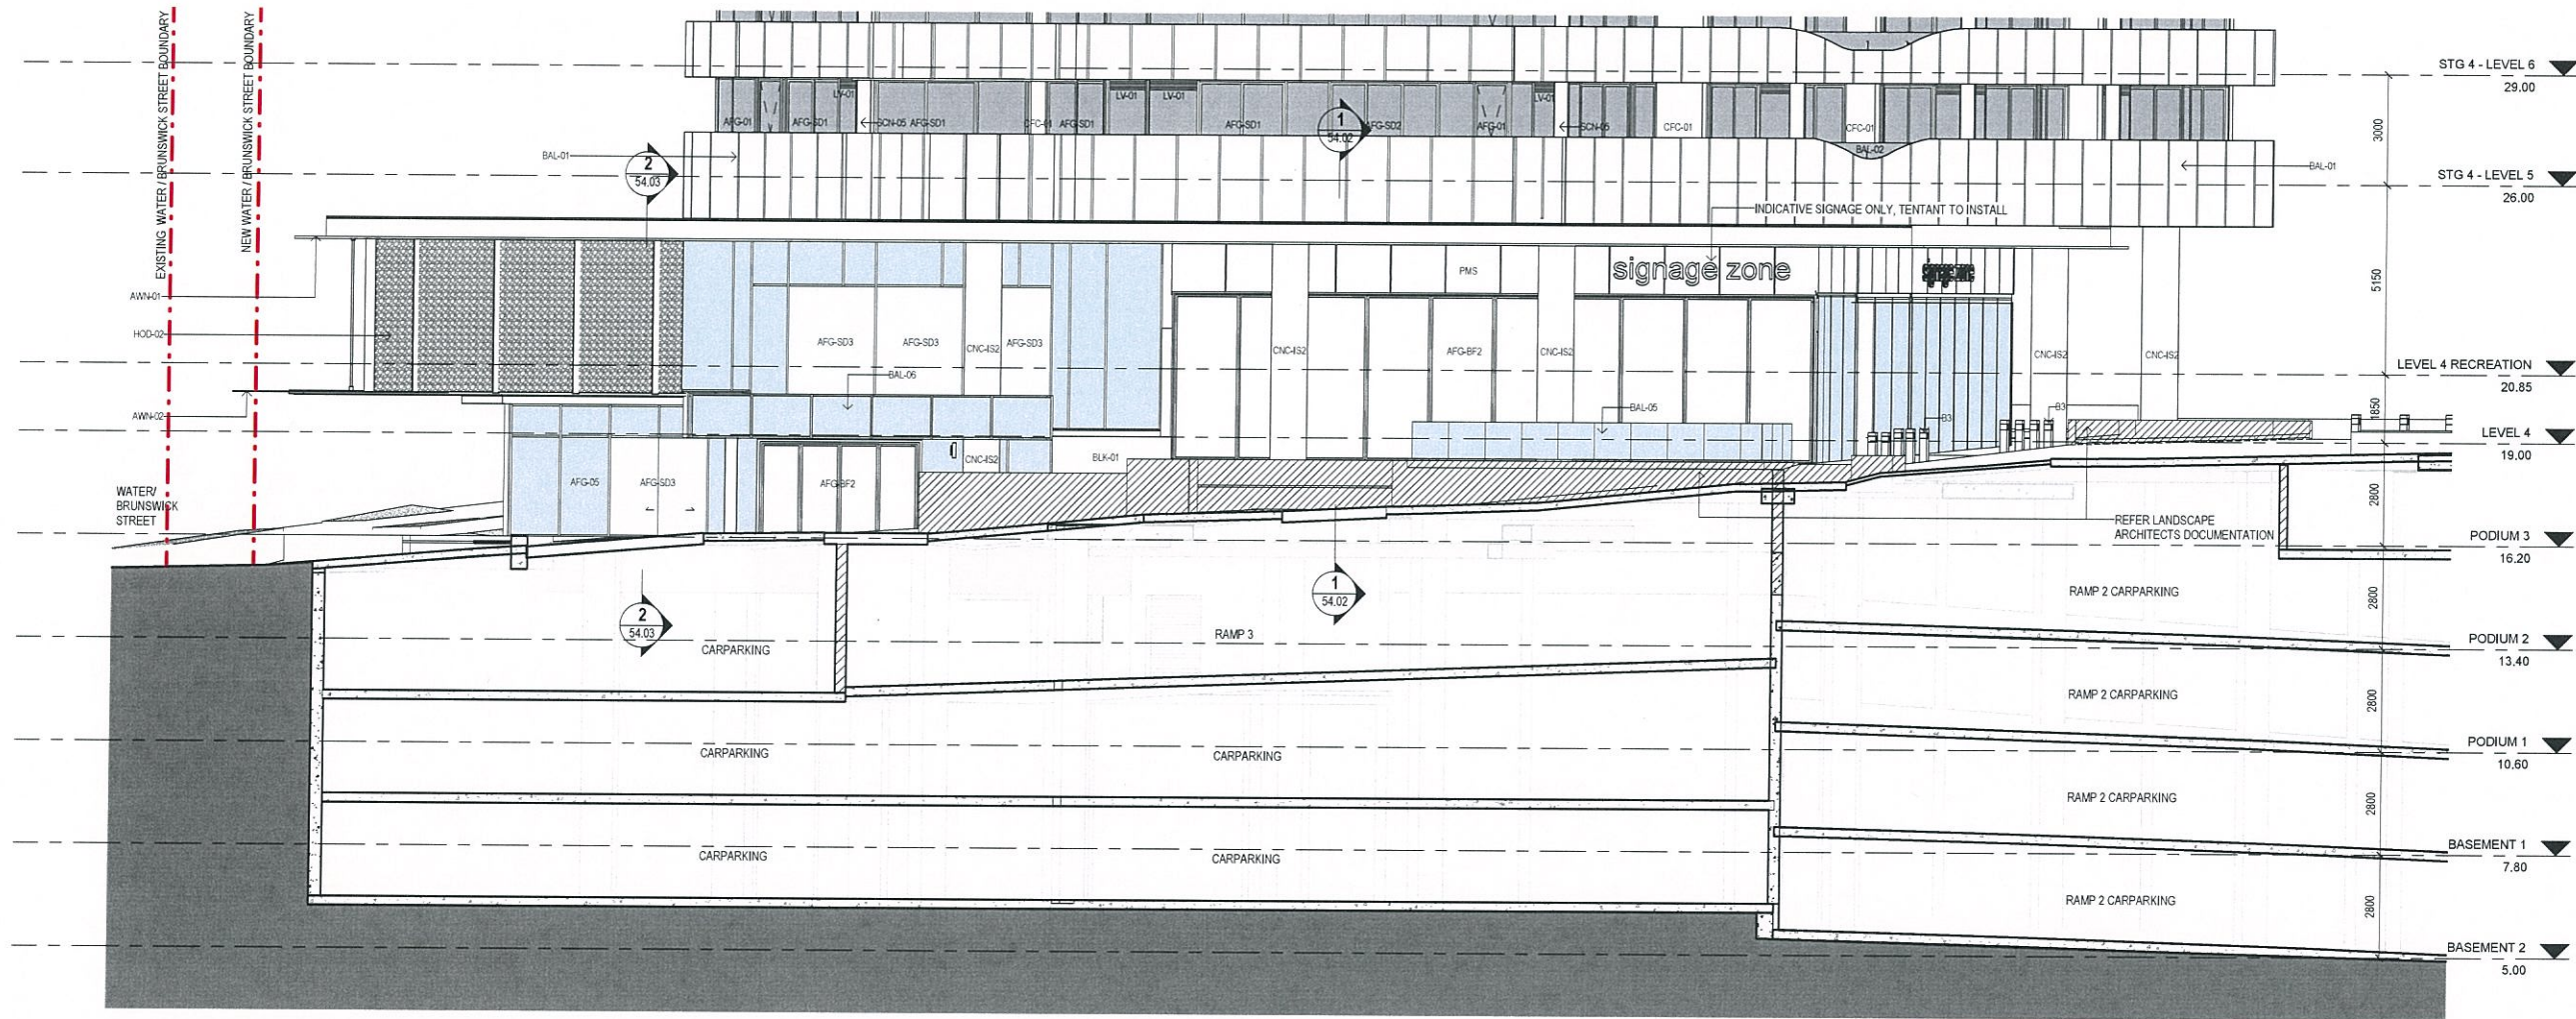

1 GA - STAGE 4 PODIUM SOUTH-EAST  
1.01 1: 100


|   |  |  |             |  |                                                                                     |  |                                                                                       |  |   |  |                                                        |  |       |  |                                                           |  |                  |  |
|---|--|--|-------------|--|-------------------------------------------------------------------------------------|--|---------------------------------------------------------------------------------------|--|---|--|--------------------------------------------------------|--|-------|--|-----------------------------------------------------------|--|------------------|--|
| GENERAL NOTES   |  |  | KEY PLAN    |  |  |  |  |  | CLIENT<br>METRO PROPERTY DEVELOPMENT<br>PROJECT<br>CENTRAL VILLAGE STAGE 4 AND 5<br>ADDRESS<br>CORNER OF WATER AND BRUNSWICK STREET |  | DRAWN BY                                               |  | FS    |  | DRAWING TITLE<br>GA ELEVATION - STAGE 4 PODIUM SOUTH-EAST |  | DATE<br>10.02.16 |  |
| VERIFY ALL DIMENSIONS AND LEVELS BEFORE CONSTRUCTION WITH REFERENCE TO SITE CONSTRUCTION.   |  |  |             |  |                                                                                     |  |                                                                                       |  |   |  | CHECK BY                                               |  | NL    |  |                                                           |  |                  |  |
| COPYRIGHT   |  |  |             |  |                                                                                     |  |                                                                                       |  |   |  | PROJECT ARCHITECT                                      |  | NL    |  |                                                           |  |                  |  |
| THE COPYRIGHT OF THESE DOCUMENTS AND ALL WORKS EXCLUDED FROM THESE DOCUMENTS SHALL REMAIN THE PROPERTY OF THE ARCHITECT OR OF ORIGINALLY IN THE ARCHITECT. THESE DOCUMENTS MAY ONLY BE USED TO PRODUCE THE PROJECT FOR THE CLIENT AND IN THE LOCATION OF SOURCE HEREIN. |  |  |             |  |                                                                                     |  |                                                                                       |  |   |  | DESIGN ARCHITECT                                       |  | TM    |  |                                                           |  |                  |  |
|   |  |  |             |  |                                                                                     |  |                                                                                       |  |   |  |                                                        |  |       |  |                                                           |  |                  |  |
| 5 REVISED DA ISSUE   |  |  | 10.02.16    |  |                                                                                     |  |                                                                                       |  |   |  | CADD FILE NO<br>C:\DATA\ST4\ST4_001\central_bur.nw.plt |  |       |  |                                                           |  |                  |  |
| 4 FOR TENDER   |  |  | 15.01.16    |  |                                                                                     |  |                                                                                       |  |   |  |                                                        |  | SCALE |  | 1 : 100 [A1]                                              |  |                  |  |
| 3 FOR INFORMATION   |  |  | 12.01.16    |  |                                                                                     |  |                                                                                       |  |   |  |                                                        |  |       |  | PROJECT NO                                                |  | 14037            |  |
| 2 CONSULTANT CO-ORDINATION ISSUE   |  |  | 17.12.15    |  |                                                                                     |  |                                                                                       |  |   |  |                                                        |  |       |  | PHASE                                                     |  | DD               |  |
| 1 REVISED DA ISSUE   |  |  | 16.12.15    |  |                                                                                     |  |                                                                                       |  |   |  |                                                        |  |       |  | DRAWING NUMBER                                            |  | 31.03            |  |
| REV   |  |  | DESCRIPTION |  | DATE                                                                                |  |                                                                                       |  |   |  |                                                        |  |       |  |                                                           |  | REVISION         |  |
|   |  |  |             |  |                                                                                     |  |                                                                                       |  |   |  |                                                        |  |       |  |                                                           |  | 5                |  |

11/02/2016 3:47:42 PM



| CODE    | DESCRIPTION                                             |
|---------|---------------------------------------------------------|
| AFG-01  | ALUMINIUM FRAMED GLAZING SUITE - TYPE 01 - WITH AFG-AW1 |
| AFG-05  | ALUMINIUM FRAMED RETAIL GLAZING SUITE - TYPE 05         |
| AFG-SD1 | ALUMINIUM FRAMED GLAZING SLIDING DOOR SUITE - TYPE 01   |
| AFG-SD2 | ALUMINIUM FRAMED GLAZING SLIDING DOOR SUITE - TYPE 02   |
| AWN-01  | STAGE 4 ALUMINIUM FLAT PLATE AWNING EXTENSION           |
| AWN-02  | STAGE 4 GLASS AWNING ON STRUCTURAL SUB-FRAME            |
| BAL-01  | STAGE 4 FACE-FIXED GLASS BALUSTRADE WITH FRIT PATTERN   |
| BAL-02  | CORE-DRILLED STANDARD GLASS BALUSTRADE                  |
| HOD-01  | STAGE 4 VERTICAL SUNBLADE                               |
| HOD-02  | STAGE 4 VERTICAL SCREEN SUNBLADE                        |
| LV-01   | FIXED ALUMINIUM LOUVRE                                  |
| SCN-04  | STAGE 4 PODIUM STEEL TRELLIS SCREEN                     |
| SCN-05  | STAGE 4/5 BALCONY DIVIDING SCREEN                       |

PLANS AND DOCUMENTS  
 referred to in the PDA APPROVAL  
  
 18 FEB 2016  
  
 MEDQ

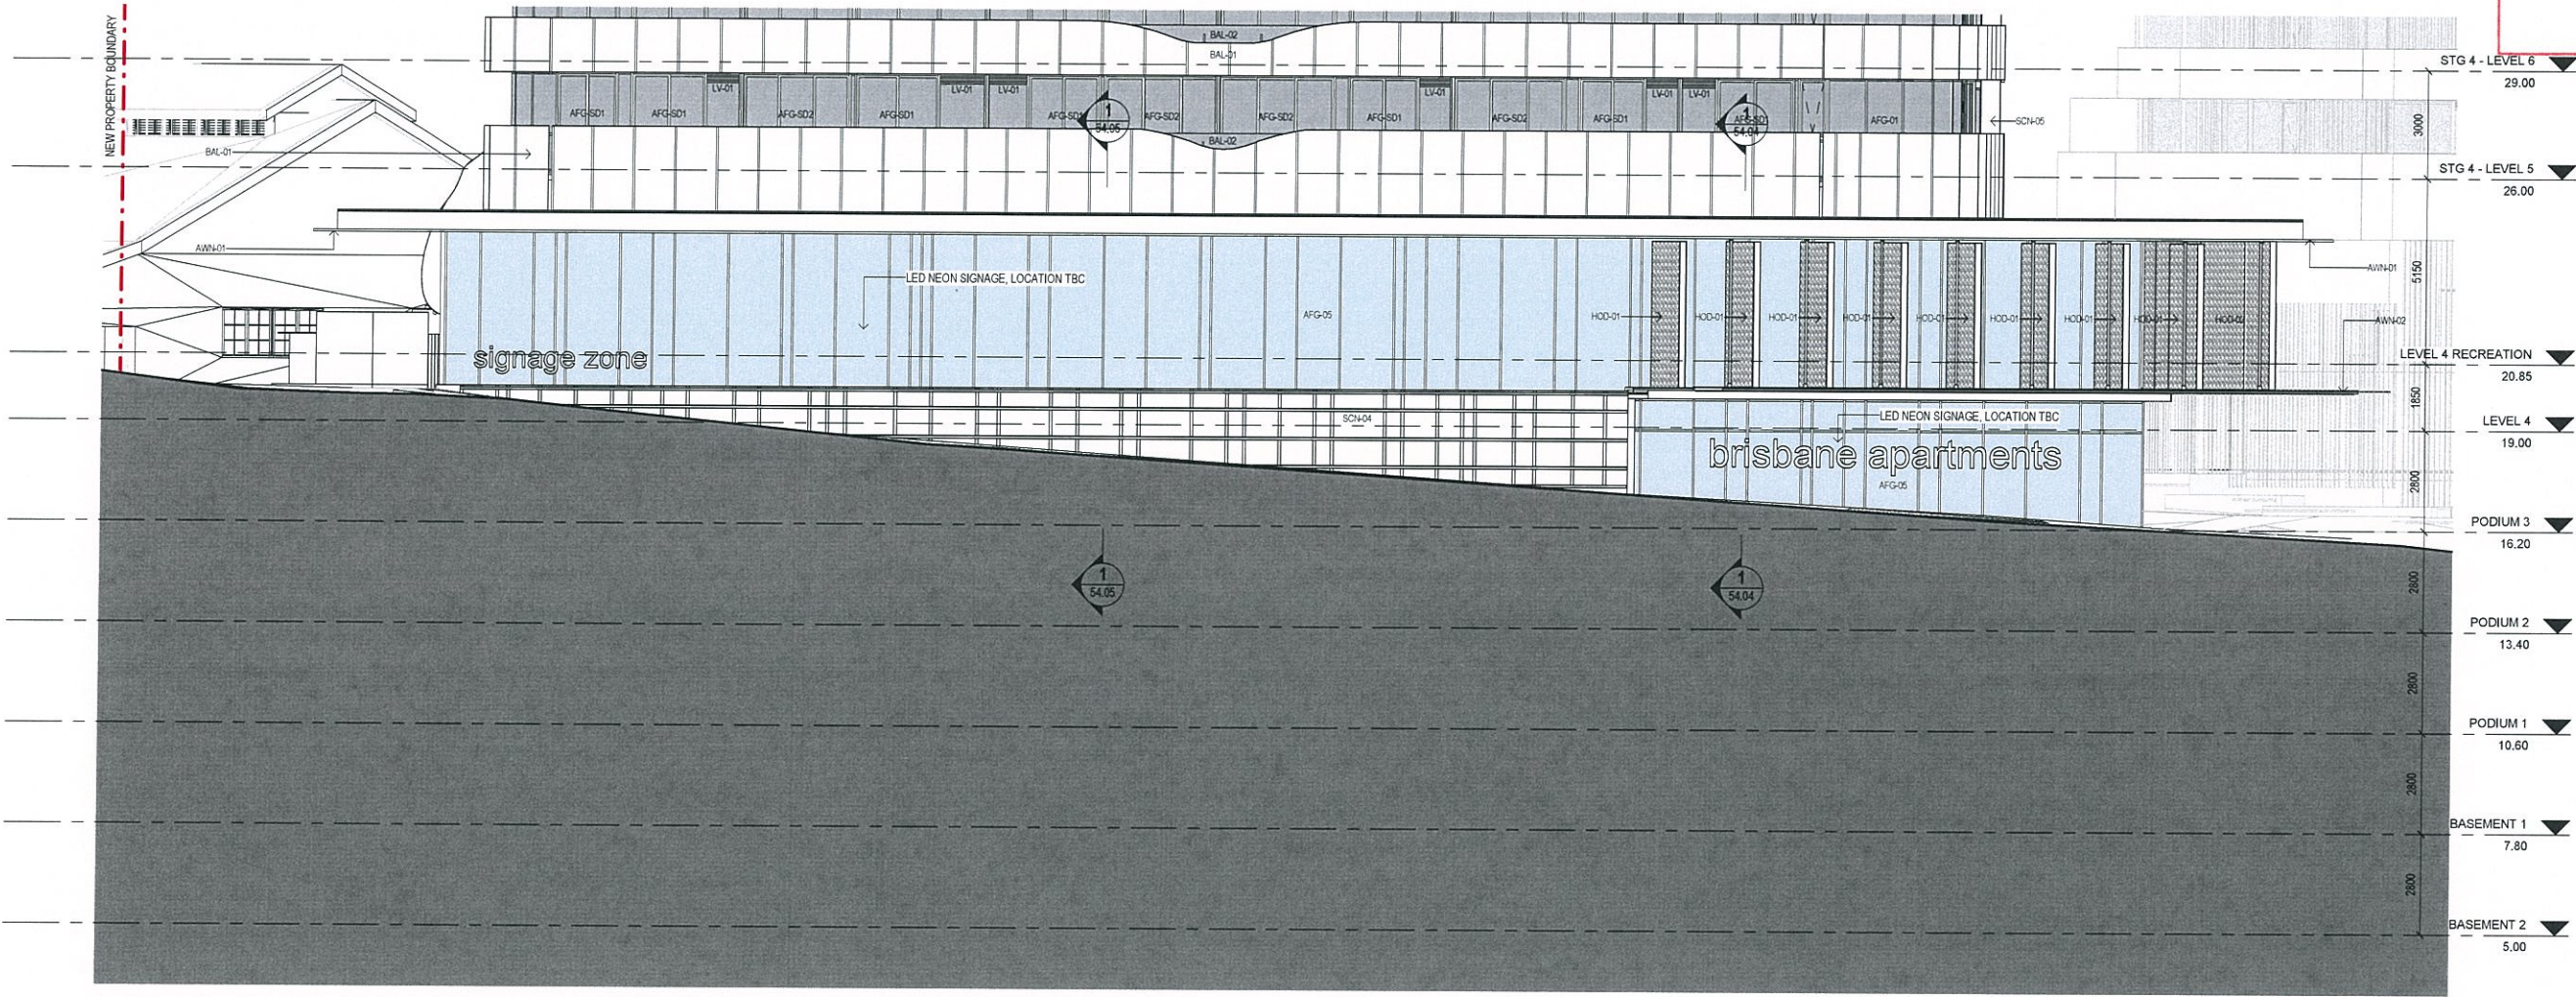

1  
 1.01

 GA - STAGE 4 PODIUM WEST  
 1 : 100

GENERAL NOTES

VERIFY ALL DIMENSIONS AND LEVELS BEFORE CONSTRUCTION WITH REFERENCE TO SITE CONSTRUCTION.

COPYRIGHT

THE COPYRIGHT OF THESE DOCUMENTS AND ALL WORKS DERIVED FROM THESE DOCUMENTS SHALL REMAIN THE PROPERTY OF THE ARCHITECT OR ORIGINATOR. THE ARCHITECT, THESE DOCUMENTS MAY ONLY BE USED TO PRODUCE THE PROJECT FOR THE CLIENT AND IN THE LOCATION DESCRIBED HEREON.

| REV | DESCRIPTION                    | DATE     |
|-----|--------------------------------|----------|
| 5   | REVISED DA ISSUE               | 10.02.16 |
| 4   | FOR TENDER                     | 15.01.16 |
| 3   | FOR INFORMATION                | 12.01.16 |
| 2   | CONSULTANT CO-ORDINATION ISSUE | 17.12.15 |
| 1   | REVISED DA ISSUE               | 16.12.15 |

KEY PLAN

**bureau proberts**

Bureau Proberts Pty Ltd  
ABN 53 573 989 884  
10/107 983  
OFFICE LEVEL 2/22A ADELAIDE STREET BRISBANE QLD 4001 GPO Box 2054  
P 07 3231 0672 F 07 3231 5805 EMAIL info@bureauproberts.com.au www.bureauproberts.com.au

CLIENT: METRO PROPERTY DEVELOPMENT

PROJECT: CENTRAL VILLAGE STAGE 4 AND 5

ADDRESS: CORNER OF WATER AND BRUNSWICK STREET

|                    |    |
|--------------------|----|
| DRAWN BY:          | FS |
| CHECK BY:          | NL |
| PROJECT ARCHITECT: | NL |
| DESIGN ARCHITECT:  | TM |

DRAWING TITLE: GA ELEVATION - STAGE 4 PODIUM WEST

CAD FILE NO: C:\DATA\14037\_CV\_04\_central\_village\pda\ga\_elevation.dwg

DATE: 10.02.16

REVISION: 5

SCALE: 1:100 [A1]

PROJECT NO: 14037

PHASE: DD

DRAWING NUMBER: 31.04








# LEGEND

| CODE    | DESCRIPTION                                                          |
|---------|----------------------------------------------------------------------|
| AFG-01  | ALUMINIUM FRAMED GLAZING SUITE - TYPE 01 - WITH AFG-AW1              |
| AFG-05  | ALUMINIUM FRAMED RETAIL GLAZING SUITE - TYPE 05                      |
| AFG-SD1 | ALUMINIUM FRAMED GLAZING SLIDING DOOR SUITE - TYPE 01                |
| AWN-04  | STAGE 5 PODIUM ALUCOBOND CLAD STEEL-FRAMED AWNING                    |
| BAL-11  | STAGE 5 REC DECK CORE-DRILLED CLEAR GLASS BALUSTRADE                 |
| BLK-02  | RENDERED BLOCKWORK                                                   |
| CFC-01  | COMPRESSED FIBRE CEMENT SHEET SYSTEM - EXPRESSED JOINTS (TYPICAL)    |
| CFC-02  | COMPRESSED FIBRE CEMENT CLADDING SYSTEM - EXPRESSED JOINTS (TYPICAL) |
| CNC-IS2 | DARK GREY INSITU CONCRETE                                            |
| CNC-PC1 | STAGE 5 PRECAST PANEL                                                |
| LV-01   | FIXED ALUMINIUM LOUVRE                                               |
| SCN-05  | STAGE 4/5 BALCONY DIVIDING SCREEN                                    |
| SCN-06  | STAGE 5 PODIUM VERTICAL ALUMINIUM BATTENS - CUSTOM PROFILE           |
| SCN-07  | STAGE 5 PODIUM VERTICAL ALUMINIUM FEATURE BATTENS - CUSTOM PROFILE   |

PLANS AND DOCUMENTS  
referred to in the PDA APPROVAL


18 FEB 2016

MEDQ

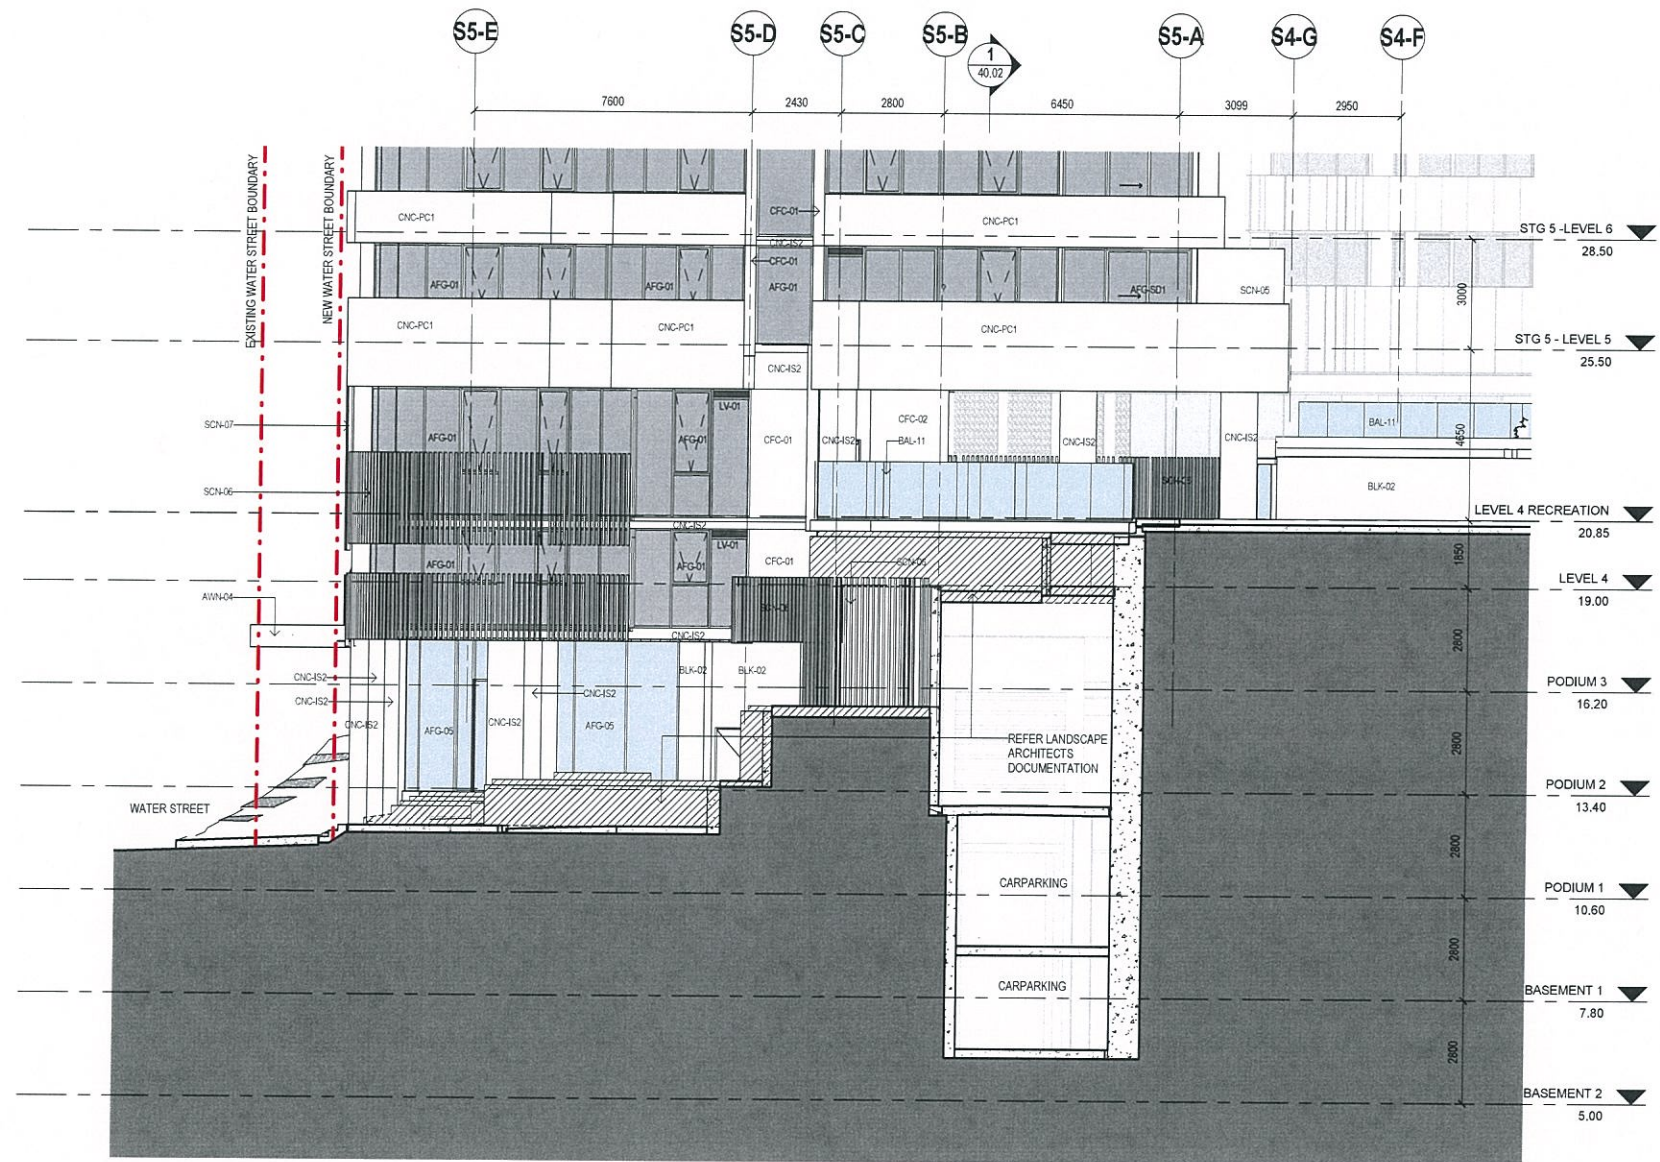

1 GA - STAGE 5 PODIUM EAST  
1.01 1:100

| REV | DESCRIPTION                    | DATE     |
|-----|--------------------------------|----------|
| 5   | REVISED DA ISSUE               | 10.02.16 |
| 4   | FOR TENDER                     | 15.01.16 |
| 3   | FOR INFORMATION                | 12.01.16 |
| 2   | CONSULTANT CO-ORDINATION ISSUE | 17.12.15 |
| 1   | REVISED DA ISSUE               | 16.12.15 |

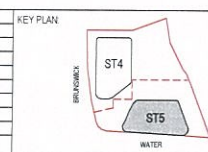

bureau proberts

bureau proberts PTY LTD  
ABN 15 617 987 984 ACN 617 987 983  
OFFICE LEVEL 2/20A ADELPHI STREET BRISBANE QLD 4001 (PO BOX 204)  
P 07 3221 5272 F 07 3221 5333 EMAIL: info@bureauproberts.com.au www.bureauproberts.com.au

CLIENT: METRO PROPERTY DEVELOPMENT  
PROJECT: CENTRAL VILLAGE STAGE 4 AND 5  
ADDRESS: CORNER OF WATER AND BRUNSWICK STREET

|                   |    |
|-------------------|----|
| DRAWN BY          | FS |
| CHECK BY          | NL |
| PROJECT ARCHITECT | NL |
| DESIGN ARCHITECT  | TM |

DRAWING TITLE: GA ELEVATION - STAGE 5 PODIUM EAST

|            |            |       |                |          |
|------------|------------|-------|----------------|----------|
| SCALE      | PROJECT NO | PHASE | DRAWING NUMBER | DATE     |
| 1:100 [A1] | 14037      | DD    | 31.06          | 10.02.16 |



# LEGEND

| CODE    | DESCRIPTION                                                        |
|---------|--------------------------------------------------------------------|
| AFG-01  | ALUMINIUM FRAMED GLAZING SUITE - TYPE 01 - WITH AFG-AW1            |
| AFG-05  | ALUMINIUM FRAMED RETAIL GLAZING SUITE - TYPE 05                    |
| AFG-HD1 | ALUMINIUM FRAMED GLAZING - SINGLE HINGED DOOR                      |
| AFG-SD1 | ALUMINIUM FRAMED GLAZING SLIDING DOOR SUITE - TYPE 01              |
| AFG-SD2 | ALUMINIUM FRAMED GLAZING SLIDING DOOR SUITE - TYPE 02              |
| AWN-04  | STAGE 5 PODIUM ALUCOBOND CLAD STEEL-FRAMED AWNING                  |
| AWN-05  | STAGE 5 PODIUM COLOURED GLASS AWNING ON STRUCTURAL SUB-FRAME       |
| BAL-07  | STAGE 5 FACE-FIXED COLOURED GLASS BALUSTRADE (INTERLAY)            |
| BAL-11  | STAGE 5 REC DECK CORE-DRILLED CLEAR GLASS BALUSTRADE               |
| BLK-01  | RENDERED BLOCKWORK                                                 |
| BLK-02  | RENDERED BLOCKWORK                                                 |
| CNC-AS2 | DARK GREY INSITU CONCRETE                                          |
| CNC-PC1 | STAGE 5 PRECAST PANEL                                              |
| FG-03   | FIXED GLASS - TYPE 03                                              |
| LV-01   | FIXED ALUMINIUM LOUVRE                                             |
| RSD-01  | ROLLER SHUTTER DOOR 1                                              |
| SCN-06  | STAGE 5 PODIUM VERTICAL ALUMINIUM BATTENS - CUSTOM PROFILE         |
| SCN-07  | STAGE 5 PODIUM VERTICAL ALUMINIUM FEATURE BATTENS - CUSTOM PROFILE |

PLANS AND DOCUMENTS referred to in the PDA APPROVAL

18 FEB 2016

MEDQ




1 GA - STAGE 5 PODIUM SOUTH  
1.01 1:100

GENERAL NOTES  
VERIFY ALL DIMENSIONS AND LEVELS BEFORE CONSTRUCTION WITH REFERENCE TO SITE CONSTRUCTION  
COPYRIGHT  
THE COPYRIGHT OF THESE DOCUMENTS AND ALL WORKS EXECUTED FROM THESE DOCUMENTS SHALL REMAIN THE PROPERTY OF THE ARCHITECT OR IN CONSULTATION WITH THE ARCHITECT. THESE DOCUMENTS MAY ONLY BE USED TO PRODUCE THE PROJECT FOR THE CLIENT AND IN THE LOCATION DESCRIBED HEREON.

| REV | DESCRIPTION                    | DATE     |
|-----|--------------------------------|----------|
| 5   | REVISED DA ISSUE               | 10.02.16 |
| 4   | FOR TENDER                     | 15.01.16 |
| 3   | FOR INFORMATION                | 12.01.16 |
| 2   | CONSULTANT CO-ORDINATION ISSUE | 17.12.15 |
| 1   | REVISED DA ISSUE               | 16.12.15 |

KEY PLAN

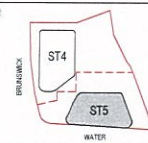

**bureau proberts**  
bureau proberts PTY LTD  
ABN 53 071 881 881  
100/101 BRUNSWICK STREET, SYDNEY NSW 2010  
P 02 9211 6070 F 02 9211 6071 EMAIL info@bureauproberts.com.au www.bureauproberts.com.au

CLIENT  
METRO PROPERTY DEVELOPMENT  
PROJECT  
CENTRAL VILLAGE STAGE 4 AND 5  
ADDRESS  
CORNER OF WATER AND BRUNSWICK STREET

|                   |    |
|-------------------|----|
| DRAWN BY          | FS |
| CHECK BY          | NL |
| PROJECT ARCHITECT | NL |
| DESIGN ARCHITECT  | TM |


| DRAWING TITLE                           |            |       |                |
|-----------------------------------------|------------|-------|----------------|
| GA ELEVATION - STAGE 5 PODIUM SOUTH     |            |       |                |
| CAD FILE NO                             | PROJECT NO | PHASE | DRAWING NUMBER |
| C:\DATA\14037_CV_CD_central_village.mxd | 14037      | DD    | 31.07          |
| DATE                                    | REVISION   |       |                |
| 10.02.16                                | 5          |       |                |

SCALE 1:100 [A1] NORTH

11/02/2016 3:43:19 PM



| CODE    | DESCRIPTION                                                                    |
|---------|--------------------------------------------------------------------------------|
| AFG-01  | ALUMINIUM FRAMED GLAZING SUITE - TYPE 01 - WITH AFG-AW1                        |
| AFG-05  | ALUMINIUM FRAMED RETAIL GLAZING SUITE - TYPE 05                                |
| AFG-AW1 | ALUMINIUM FRAMED GLAZING - AWNING WINDOW TYPE 01                               |
| AFG-BF2 | ALUMINIUM FRAMED GLAZING - BIFOLD WINDOW TYPE 02                               |
| AFG-HD1 | ALUMINIUM FRAMED GLAZING - SINGLE HINGED DOOR                                  |
| AFG-SD1 | ALUMINIUM FRAMED GLAZING SLIDING DOOR SUITE - TYPE 01                          |
| AFG-SD2 | ALUMINIUM FRAMED GLAZING SLIDING DOOR SUITE - TYPE 02                          |
| AWN-03  | STAGE 5 RETAIL ALUCOBOND CLAD STEEL-FRAMED AWNING                              |
| AWN-04  | STAGE 5 PODIUM ALUCOBOND CLAD STEEL-FRAMED AWNING                              |
| BAL-02  | CORE-DRILLED STANDARD GLASS BALUSTRADE                                         |
| BAL-05  | STAGE 4 ROOF-DECK, STAGE 5 REC DECK & RETAIL FACE-FIXED CLEAR GLASS BALUSTRADE |
| BAL-11  | STAGE 5 REC DECK CORE-DRILLED CLEAR GLASS BALUSTRADE                           |
| BLK-01  | RENDERED BLOCKWORK                                                             |
| BLK-02  | RENDERED BLOCKWORK                                                             |
| CFC-02  | COMPRESSED FIBRE CEMENT CLADDING SYSTEM - EXPRESSED JOINTS (TYPICAL)           |
| CNC-4S2 | DARK GREY INSITU CONCRETE                                                      |
| CNC-PC1 | STAGE 5 PRECAST PANEL                                                          |
| LV-01   | FIXED ALUMINIUM LOUVRE                                                         |
| PMS     | PRESSED METAL SHEETING                                                         |
| SCN-05  | STAGE 4/5 BALCONY DIVIDING SCREEN                                              |
| SCN-06  | STAGE 5 PODIUM VERTICAL ALUMINIUM BATTENS - CUSTOM PROFILE                     |
| SCN-08  | STAGE 5 VERTICAL PRIVACY SCREENING                                             |

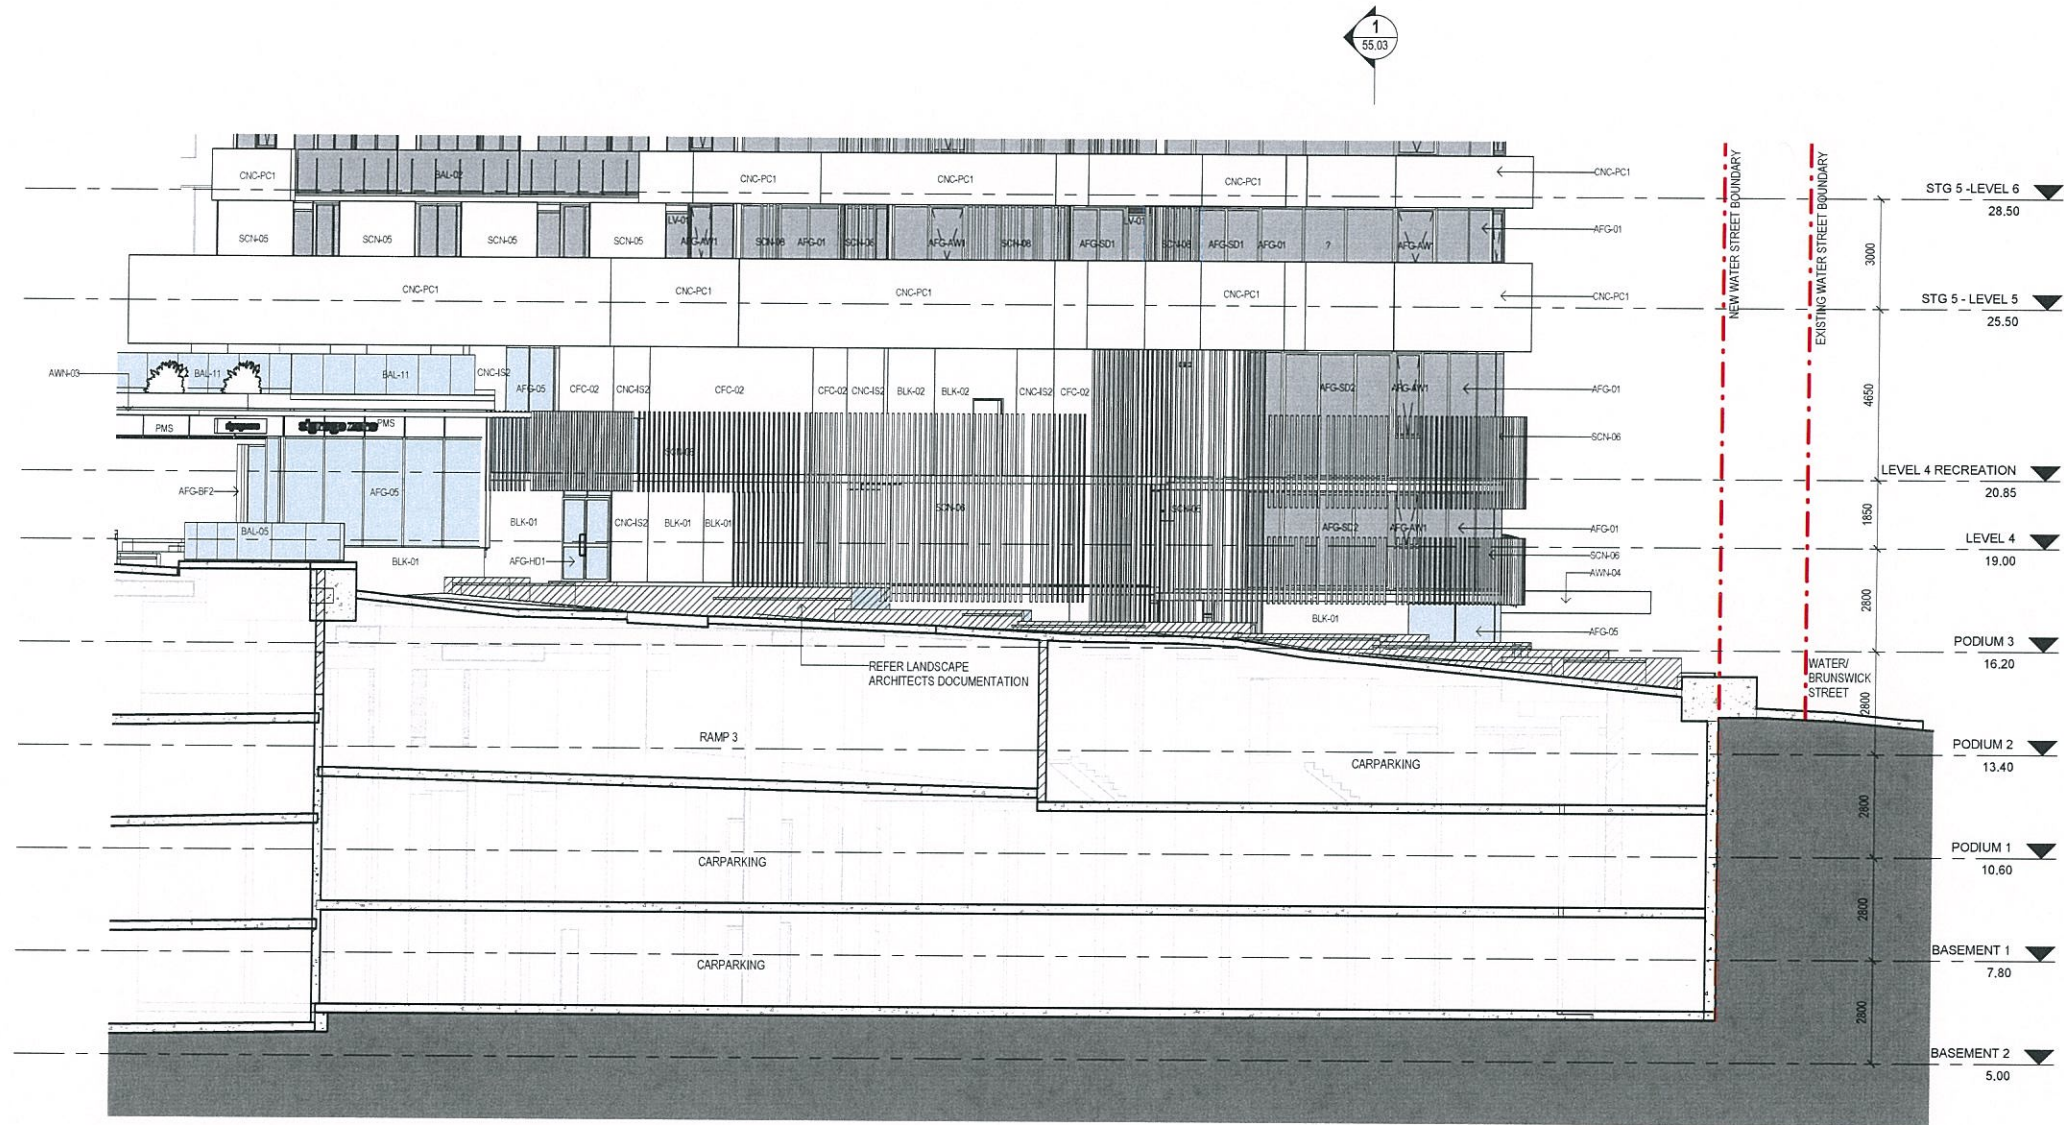

PLANS AND DOCUMENTS  
referred to in the PDA APPROVAL

18 FEB 2016

MEDQ

1 GA - STAGE 5 PODIUM NORTH-WEST  
1.01 1:100

|   |  |  |   |  |   |  |   |  |                                         |  |                                                                              |  |                                        |  |
|---|--|--|---|--|---|--|---|--|-----------------------------------------|--|------------------------------------------------------------------------------|--|----------------------------------------|--|
| GENERAL NOTES   |  |  | <div>KEY PLAN</div> <div></div> |  | <div>bureau<sup>^</sup>proberts</div> <div>helen@proberts.com.au<br/>0800 51 073 987 053 628 073 387 983<br/>OFFICIAL LEVEL: 1200 AUSTRALIAN STREET<br/>P 07 3221 0072 F 07 3221 0060 ENQ: helen@bureauproberts.com.au www.bureauproberts.com.au</div> |  | <div>CLIENT</div> <div>METRO PROPERTY DEVELOPMENT<br/>CENTRAL VILLAGE STAGE 4 AND 5<br/>ADDRESS<br/>CORNER OF WATER AND BRUNSWICK STREET</div> |  | <div>DRAWN BY</div> <div>FS</div>       |  | <div>DRAWING TITLE</div> <div>GA ELEVATION - STAGE 5 PODIUM NORTH-WEST</div> |  |                                        |  |
| VERIFY ALL DIMENSIONS AND LEVELS BEFORE CONSTRUCTION WITH REFERENCE TO SITE CONSTRUCTION.   |  |  |   |  |   |  |   |  | <div>CHECK BY</div> <div>NL</div>       |  |                                                                              |  | <div>DATE</div> <div>10.02.16</div>    |  |
| COPYRIGHT   |  |  |   |  |   |  |   |  | <div>PROJECT</div> <div>ARCHITECT</div> |  |                                                                              |  | <div>PROJECT NO</div> <div>14037</div> |  |
| THE COPYRIGHT OF THESE DOCUMENTS AND ALL WORKS DERIVED FROM THESE DOCUMENTS SHALL REMAIN THE PROPERTY OF THE ARCHITECT OR ORIGINATOR VEST IN THE ARCHITECT. THESE DOCUMENTS MAY ONLY BE USED TO PRODUCE THE PROJECT FOR THE CLIENT AND IN THE LOCATION DESCRIBED HEREON. |  |  |   |  |   |  |   |  | <div>DESIGN</div> <div>ARCHITECT</div>  |  |                                                                              |  | <div>PHASE</div> <div>DD</div>         |  |
|   |  |  |   |  |   |  |   |  | <div>DATE</div> <div>10.02.16</div>     |  |                                                                              |  | <div>REVISION</div> <div>5</div>       |  |
|   |  |  |   |  |   |  |   |  |                                         |  |                                                                              |  |                                        |  |
PLANS AND DOCUMENTS  
referred to in the PDA APPROVAL

18 FEB 2016


MEDQ

1 LONGITUDINAL SECTION STAGE 4  
20.01 1:200

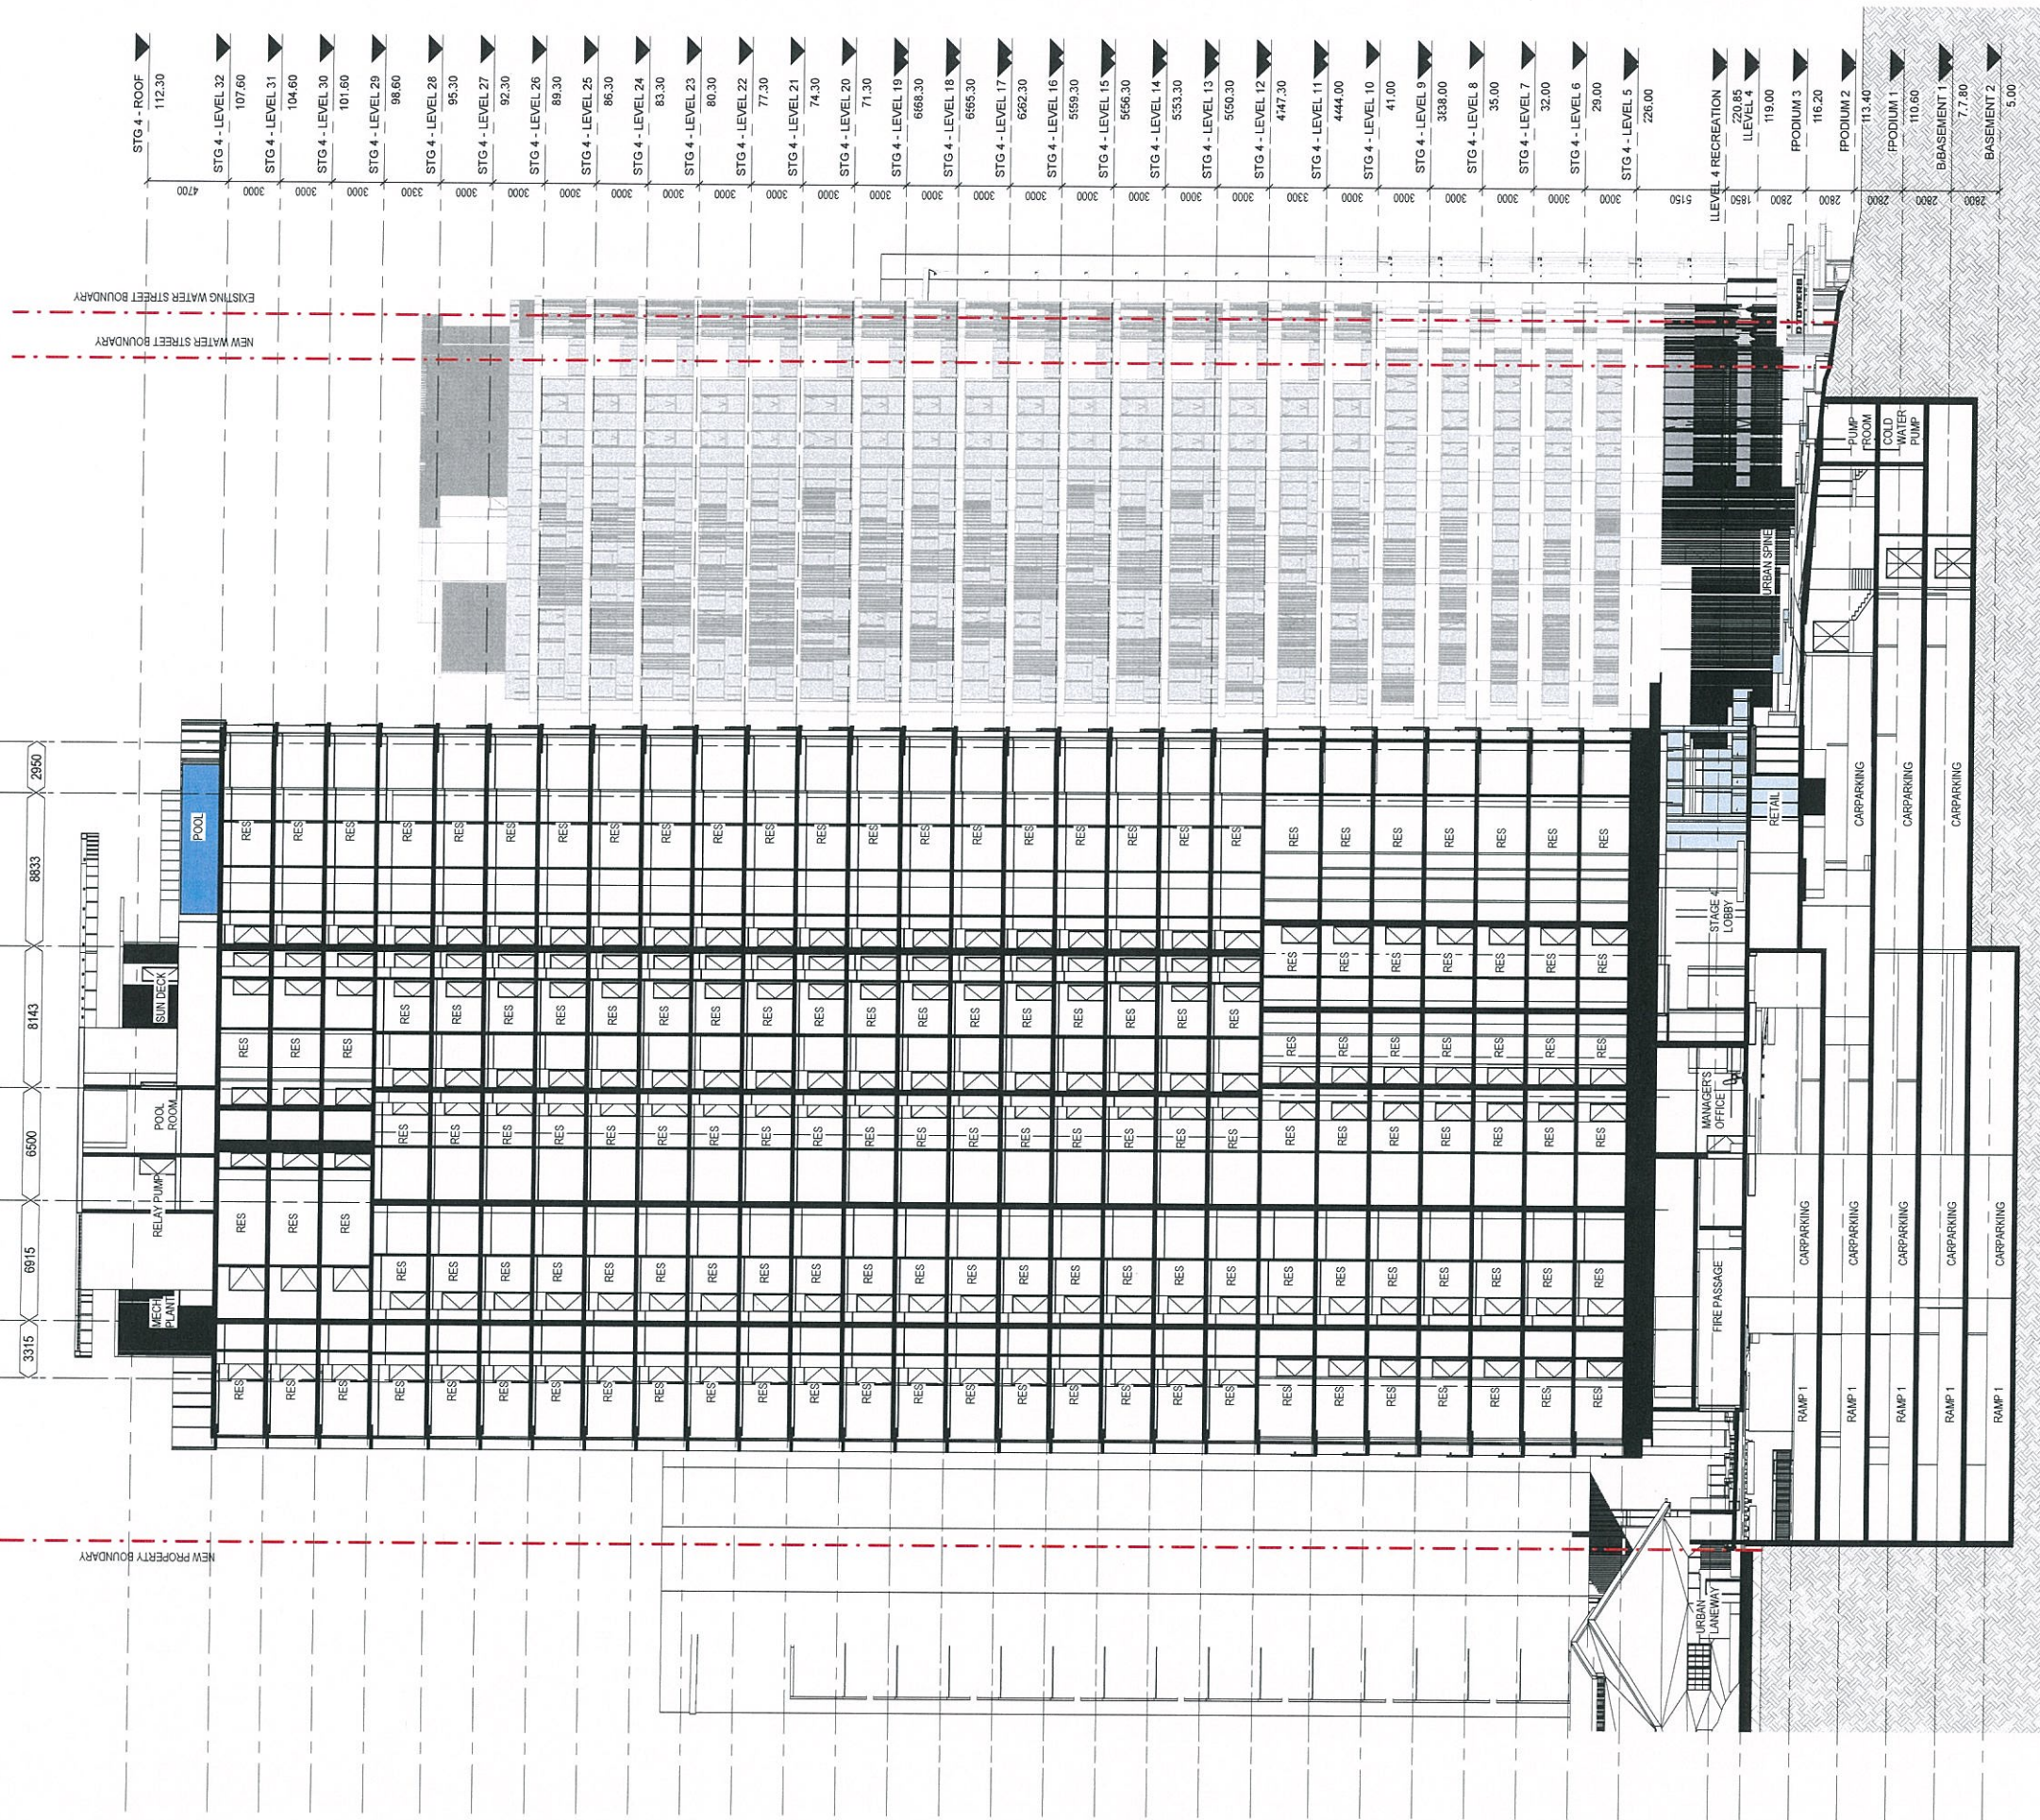

| GENERAL NOTES   |                                |          |
|---|--------------------------------|----------|
| VERIFY ALL DIMENSIONS AND LEVELS BEFORE CONSTRUCTION WITH REFERENCE TO SITE CONSTRUCTION.   |                                |          |
| COPYRIGHT   |                                |          |
| THE COPYRIGHT OF THESE DOCUMENTS AND ALL WORKS EXCLUDED FROM THESE DOCUMENTS SHALL REMAIN THE PROPERTY OF THE ARCHITECT OR ORIGINATOR VEST IN THE ARCHITECT. THESE DOCUMENTS MAY ONLY BE USED TO PRODUCE THE PROJECT FOR THE CLIENT AND IN THE LOCATION DESCRIBED HEREIN. |                                |          |
| REV   | DESCRIPTION                    | DATE     |
| 4   | REVISED DA ISSUE               | 18.01.16 |
| 3   | FOR TENDER                     | 15.01.16 |
| 2   | CONSULTANT CO-ORDINATION ISSUE | 17.12.15 |
| 1   | REVISED DA ISSUE               | 16.12.15 |

| REV | DESCRIPTION                    | DATE     |
|-----|--------------------------------|----------|
| 4   | REVISED DA ISSUE               | 18.01.16 |
| 3   | FOR TENDER                     | 15.01.16 |
| 2   | CONSULTANT CO-ORDINATION ISSUE | 17.12.15 |
| 1   | REVISED DA ISSUE               | 16.12.15 |

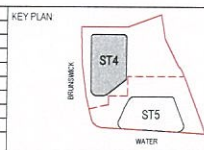

bureau proberts

bureau proberts PTY LTD  
4/15-17/18/19/2501/2502



PLANS AND DOCUMENTS  
referred to in the PDA APPROVAL


18 FEB 2016

MEDQ

1 LONGITUDINAL SECTION STAGE 5  
20.02 1:200

| GENERAL NOTES   |                                |          |
|---|--------------------------------|----------|
| VERIFY ALL DIMENSIONS AND LEVELS BEFORE CONSTRUCTION WITH REFERENCE TO SITE CONSTRUCTION.   |                                |          |
| COPYRIGHT   |                                |          |
| THE COPYRIGHT OF THESE DOCUMENTS AND ALL WORKS EXCLUDED FROM THESE DOCUMENTS SHALL REMAIN THE PROPERTY OF THE ARCHITECT OR ON CREATION VEST IN THE ARCHITECT. THESE DOCUMENTS MAY ONLY BE USED TO PRODUCE THE PROJECT FOR THE CLIENT AND IN THE LOCATION DESCRIBED HEREIN. |                                |          |
| REV   | DESCRIPTION                    | DATE     |
| 4   | REVISED DA ISSUE               | 18.01.16 |
| 3   | FOR TENDER                     | 15.01.16 |
| 2   | CONSULTANT CO-ORDINATION ISSUE | 17.12.15 |
| 1   | REVISED DA ISSUE               | 16.12.15 |

KEY PLAN

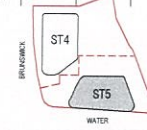

**bureau proberts**  
bureau proberts PTY LTD  
42/53 STIRLING ROAD, ACHARD 2033  
P 07 223 1007 F 07 223 1008 E info@bureau-proberts.com.au www.bureau-proberts.com.au

CLIENT: METRO PROPERTY DEVELOPMENT  
PROJECT: CENTRAL VILLAGE STAGE 4 AND 5  
ADDRESS: CORNER OF WATER AND BRUNSWICK STREET

|                   |     |
|-------------------|-----|
| DRAWN BY          | JLB |
| CHECK BY          | NL  |
| PROJECT ARCHITECT | NL  |
| DESIGN ARCHITECT  | TM  |

| DRAWING TITLE                            |             |          |          |
|------------------------------------------|-------------|----------|----------|
| LONGITUDINAL 2 - STAGE 5 TOWER           |             |          |          |
| CAD FILE NO.                             | PROJECT NO. | PHASE    | DATE     |
| C:\DATA\14037_CV_CD_Central_Village\unit | 14037       | DD       | 18.01.16 |
| DRAWING NUMBER                           | 40.02       | REVISION | 4        |

SCALE: 1:200 [A1]


18/01/2016 5:50:45 PM



PLANS AND DOCUMENTS  
referred to in the PDA APPROVAL

18 FEB 2016

MEDQ

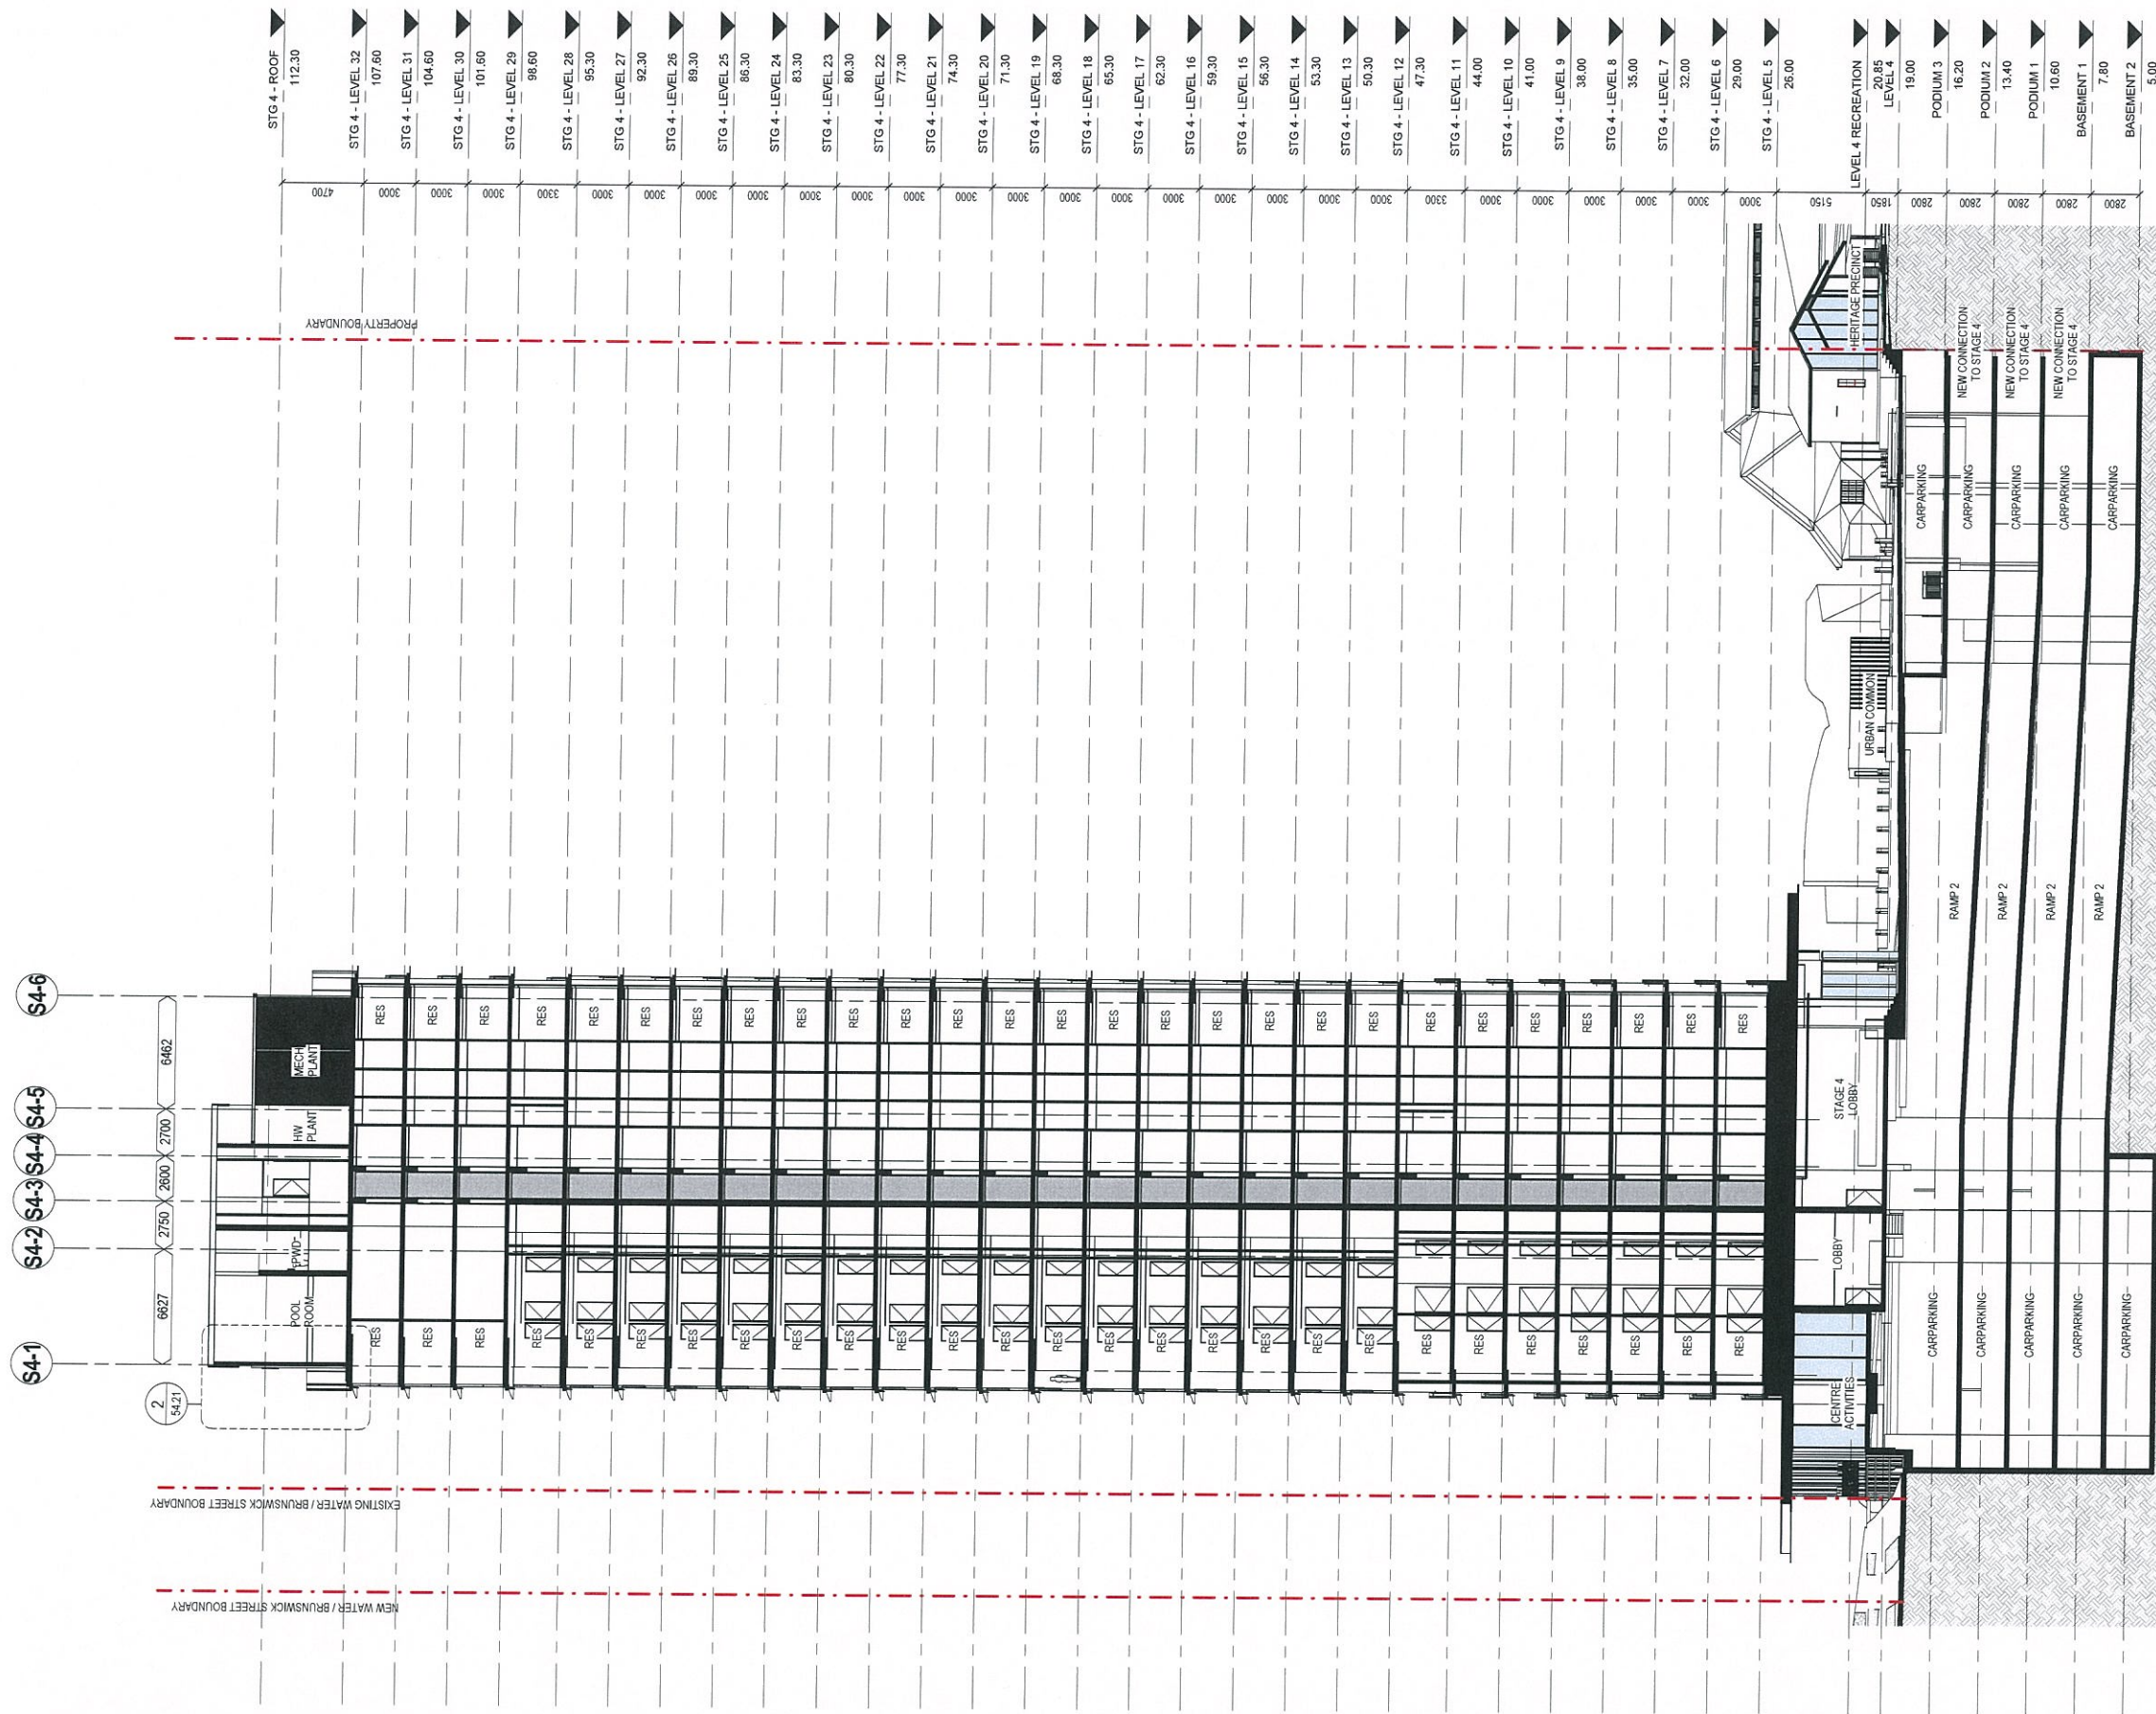

1 CROSS SECTION STAGE 4  
20.01 1:200

| GENERAL NOTES   |                                |          |
|---|--------------------------------|----------|
| VERIFY ALL DIMENSIONS AND LEVELS BEFORE CONSTRUCTION WITH REFERENCE TO SITE CONSTRUCTION   |                                |          |
| COPYRIGHT   |                                |          |
| THE COPYRIGHT OF THESE DOCUMENTS AND ALL WORKS EXECUTED FROM THESE DOCUMENTS SHALL REMAIN THE PROPERTY OF THE ARCHITECT OR ORIGINATOR VEST IN THE ARCHITECT. THESE DOCUMENTS MAY ONLY BE USED TO PRODUCE THE PROJECT FOR THE CLIENT AND IN THE LOCATION DESCRIBED HEREIN |                                |          |
| REV   | DESCRIPTION                    | DATE     |
| 4   | REVISED DA ISSUE               | 18.01.16 |
| 3   | FOR TENDER                     | 15.01.16 |
| 2   | CONSULTANT CO-ORDINATION ISSUE | 17.12.15 |
| 1   | REVISED DA ISSUE               | 16.12.15 |

| KEY PLAN |  |
|----------|--|
|          |  |

bureau proberts

bureau proberts PTY LTD  
408/410 GURLEY ROAD ACHARD 5013 961 963  
GPO BOX 10000, 228A ADELAIDE STREET, GPO BOX 10000  
P.O. BOX 10000, 228A ADELAIDE STREET, GPO BOX 10000  
P.O. BOX 10000, 228A ADELAIDE STREET, GPO BOX 10000

CLIENT  
METRO PROPERTY DEVELOPMENT  
PROJECT  
CENTRAL VILLAGE STAGE 4 AND 5  
ADDRESS  
CORNER OF WATER AND BRUNSWICK STREET

|                   |    |
|-------------------|----|
| DRAWN BY          | FS |
| CHECK BY          | NL |
| PROJECT ARCHITECT | NL |
| DESIGN ARCHITECT  | TM |

DRAWING TITLE  
CROSS SECTION - STAGE 4

|                                                        |                  |
|--------------------------------------------------------|------------------|
| CAD FILE NO.<br>C:\DATA\14037_CV_CD_central_bureau.rvt | DATE<br>18.01.16 |
| PROJECT NO.<br>14037                                   | REVISION<br>4    |
| PHASE<br>DD                                            |                  |
| DRAWING NUMBER<br>40.03                                |                  |

SCALE  
1:200 [A1]


18/01/2016 5:50:55 PM



PLANS AND DOCUMENTS  
referred to in the PDA APPROVAL

18 FEB 2016

MEDQ

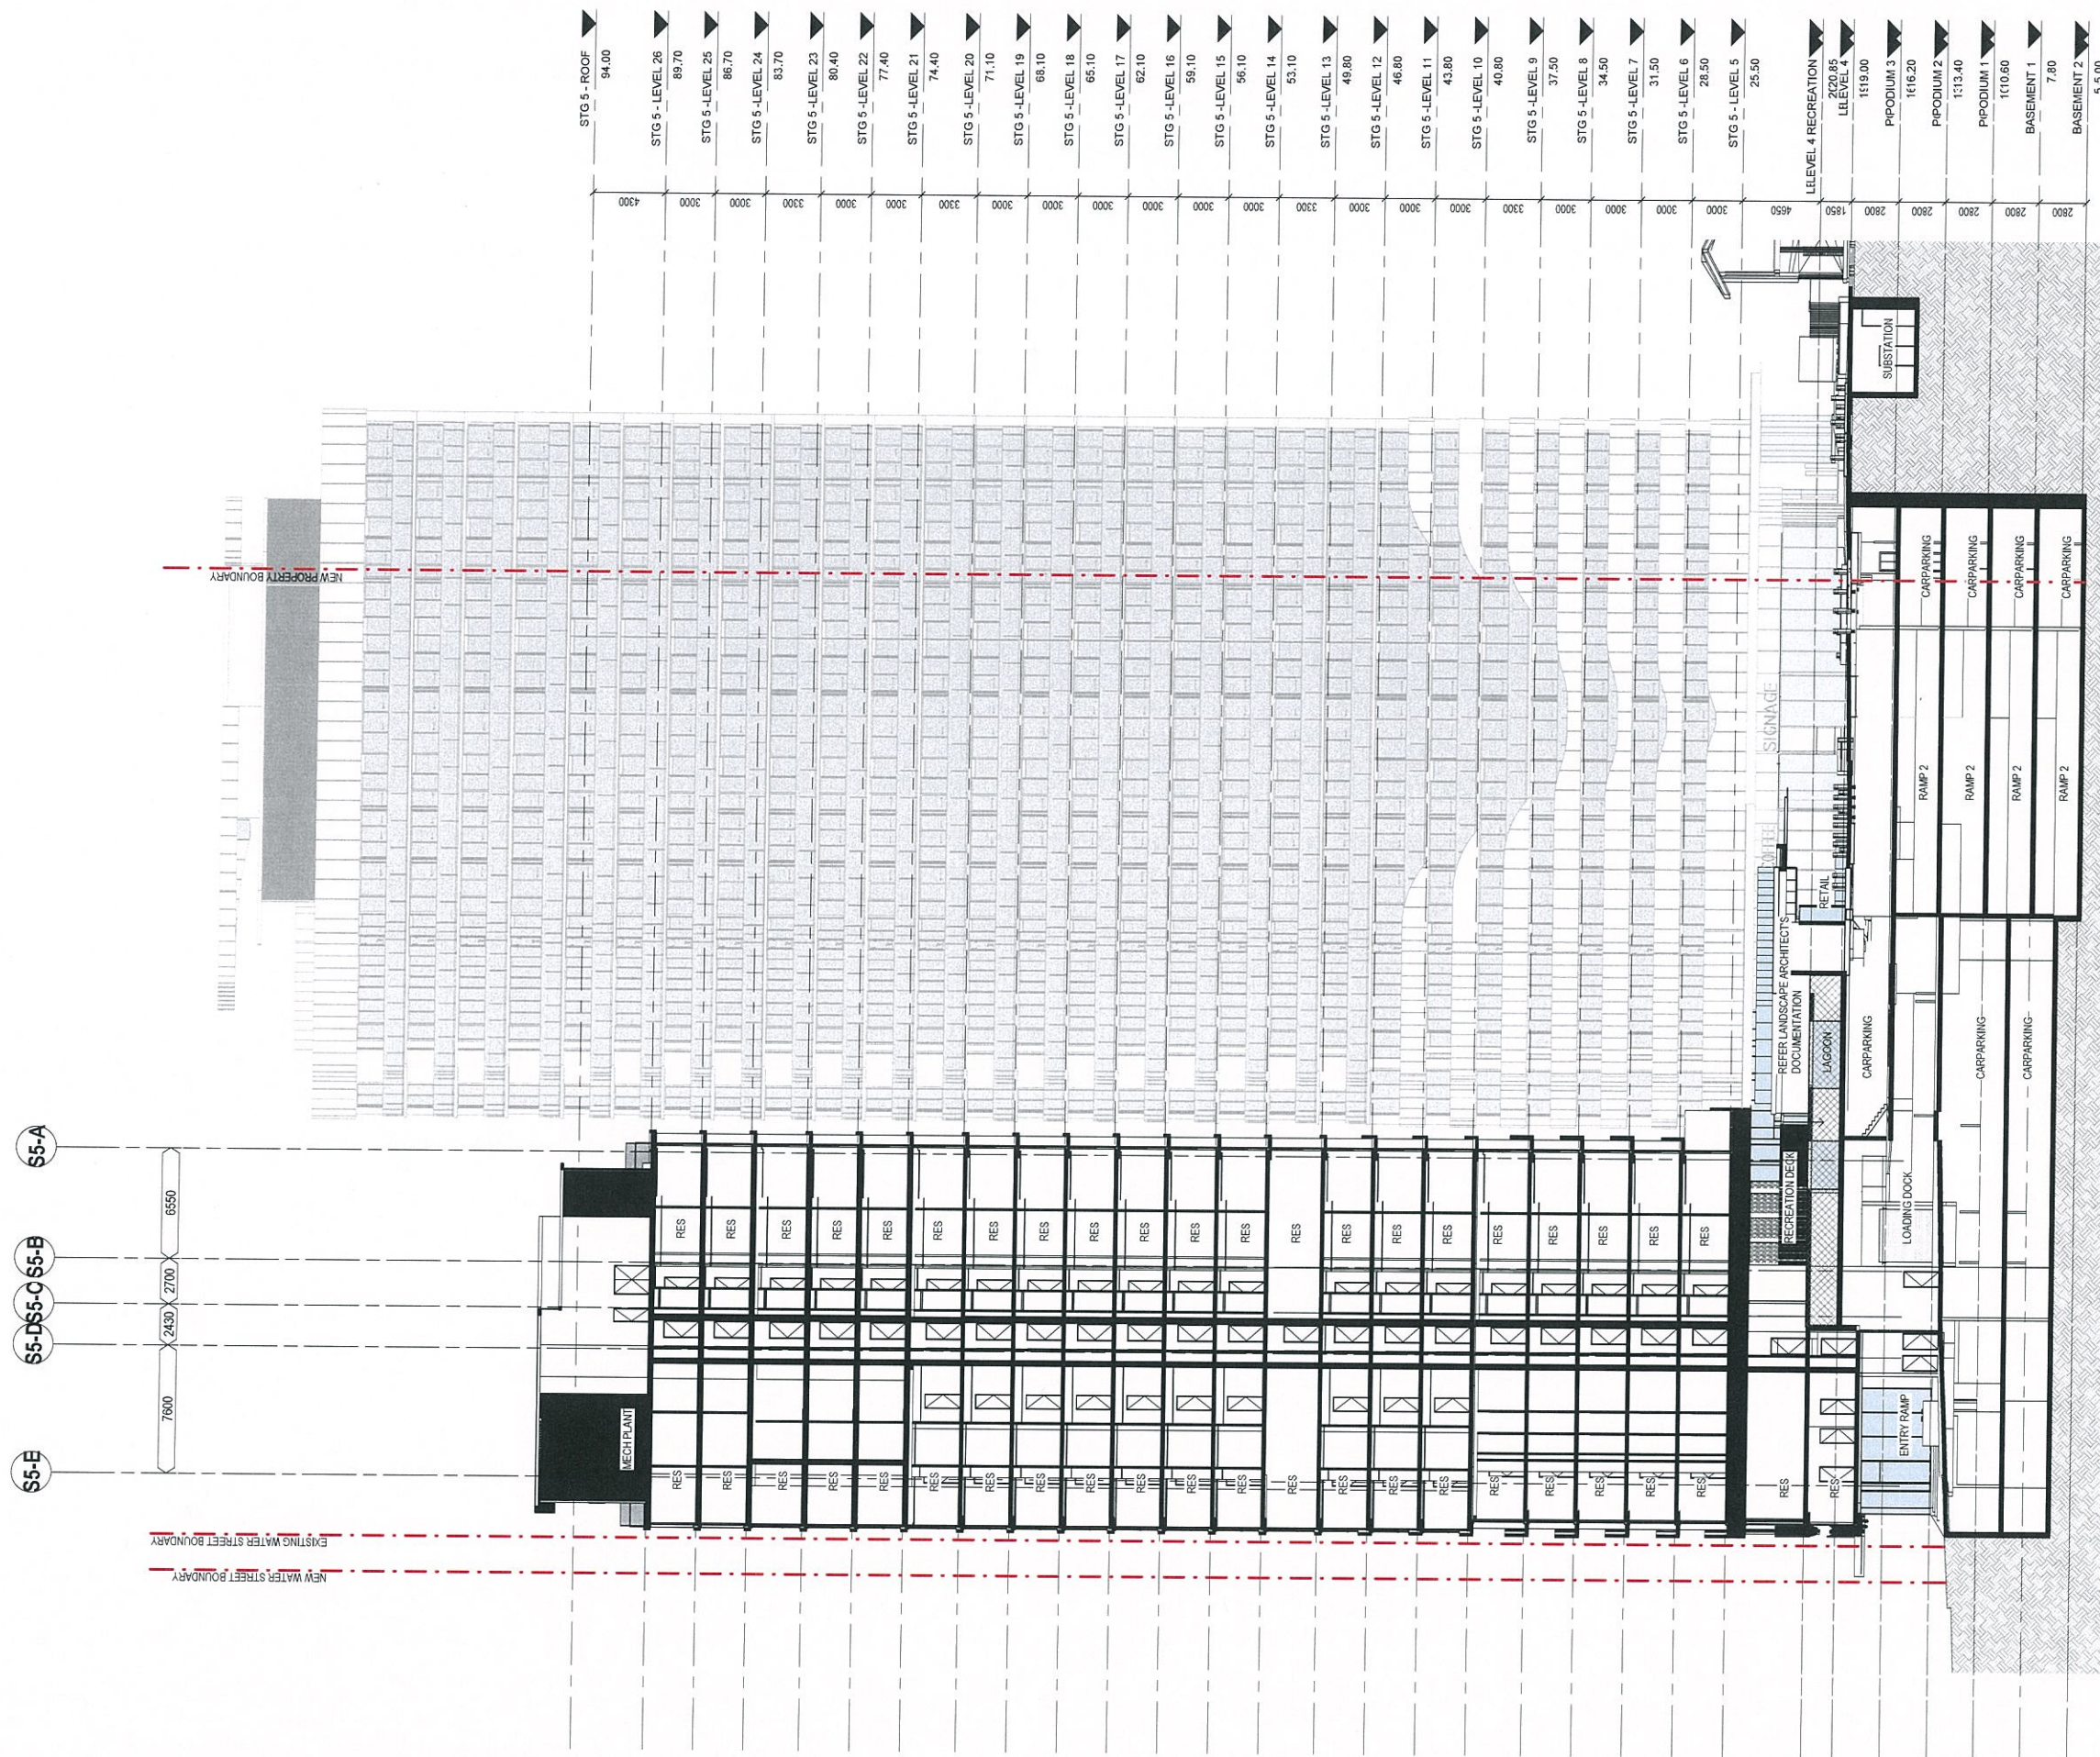

1 CROSS SECTION STAGE 5  
1:200

| GENERAL NOTES   |                               |          |
|---|-------------------------------|----------|
| VERIFY ALL DIMENSIONS AND LEVELS BEFORE CONSTRUCTION WITH REFERENCE TO SITE CONSTRUCTION   |                               |          |
| COPYRIGHT   |                               |          |
| THE COPYRIGHT OF THESE DOCUMENTS AND ALL WORKS EXECUTED FROM THESE DOCUMENTS SHALL REMAIN THE PROPERTY OF THE ARCHITECT OR ON CREATION VEST IN THE ARCHITECT. THESE DOCUMENTS MAY ONLY BE USED TO PRODUCE THE PROJECT FOR THE CLIENT AND IN THE LOCATION DESCRIBED HEREON. |                               |          |
| REV   | DESCRIPTION                   | DATE     |
| 4   | REVISED DA ISSUE              | 18.01.16 |
| 3   | FOR TENDER                    | 15.01.16 |
| 2   | CONSULTANT COORDINATION ISSUE | 17.12.15 |
| 1   | REVISED DA ISSUE              | 16.12.15 |

| KEY PLAN |  |  |
|----------|--|--|
|          |  |  |

bureau proberts

bureau proberts PTY LTD  
ABN 53 120 881 993  
120/121/122/2510/2







PLANS AND DOCUMENTS  
referred to in the PDA APPROVAL

18 FEB 2016

MEDQ

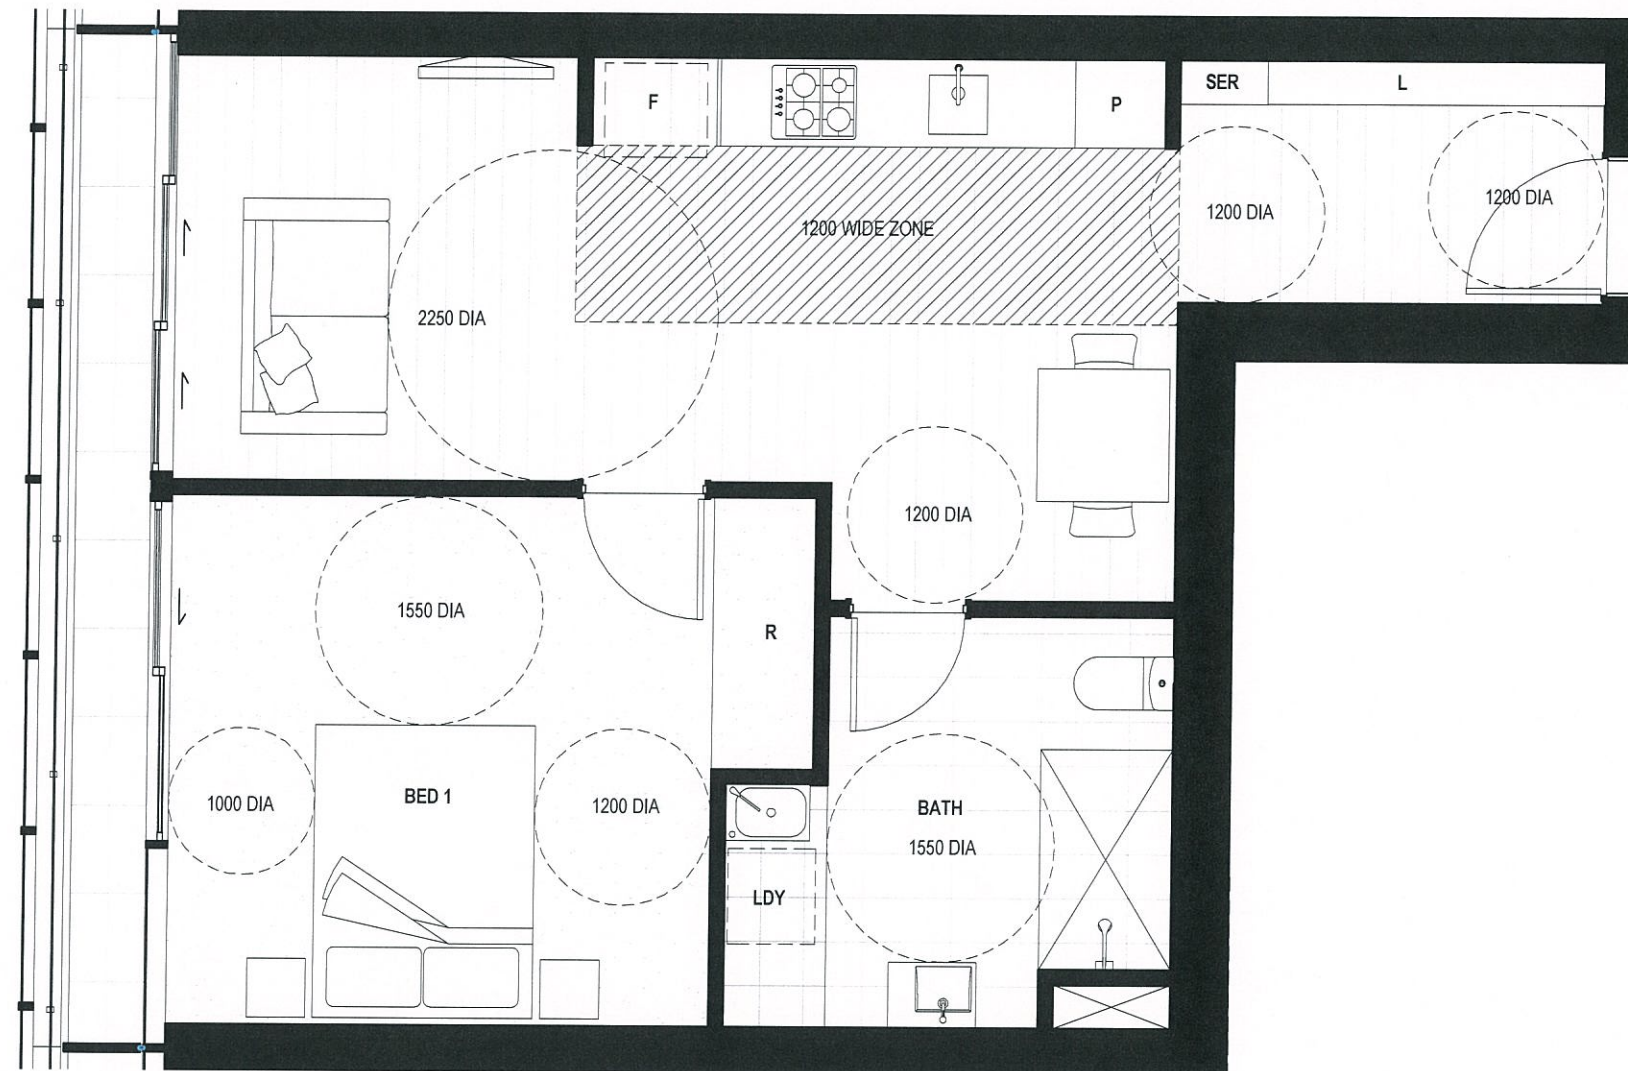

Internal 54 m<sup>2</sup>  
External 5 m<sup>2</sup>  
Total Unit Area 59 m<sup>2</sup>

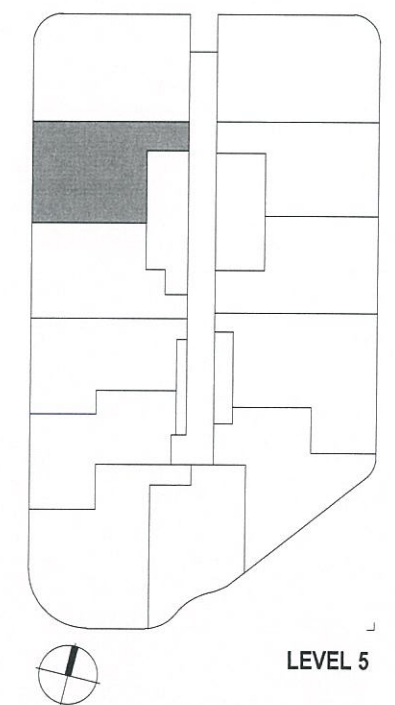

LEVEL 5

**bureau**proberts

bureau\*proberts PTY LTD  
ABN 53 073 087 993 ACN 073 087 993  
GROUND LEVEL, 232A ADELAIDE STREET, BRISBANE QLD 4001 GPO Box 3204  
P: 07 3221 0672 F: 07 3221 0683 EMAIL: mail@bureauproberts.com.au www.bureauproberts.com.au

|     |                       |          |          |                                      |
|-----|-----------------------|----------|----------|--------------------------------------|
| 6   | FOR TENDER            | 11.01.16 | CLIENT:  | METRO PROPERTY DEVELOPMENT           |
| 5   | REVISED DA ISSUE      | 16.12.15 | PROJECT: | CENTRAL VILLAGE STAGE 4 AND 5        |
| 4   | Client Review         | 07.12.15 | ADDRESS: | CORNER OF WATER AND BRUNSWICK STREET |
| 3   | Client Review         | 02.12.15 |          |                                      |
| 2   | Client Review         | 27.11.15 |          |                                      |
| 1   | Issue for Information | 26.11.15 |          |                                      |
| REV | DESCRIPTION           | DATE     |          |                                      |

|                    |       |  |                 |                                             |
|--------------------|-------|--|-----------------|---------------------------------------------|
| DRAWN BY:          | FS/LM |  | DRAWING TITLE:  | UNIT TYPE 4A1 - ACCESSIBLE                  |
| CHECK BY:          | SR    |  | CAD FILE NO:    | C:\DATA\14037_CV_DD_Stage 4 Tower_Janen.rvt |
| PROJECT ARCHITECT: | NL    |  | DATE:           | 11.01.16                                    |
| DESIGN ARCHITECT:  | TM    |  | PROJECT NO:     | 14037                                       |
|                    |       |  | PHASE:          | DD                                          |
|                    |       |  | DRAWING NUMBER: | 70.123                                      |
|                    |       |  | REVISION:       | 6                                           |

10/02/2016 5:27:26 PM







PLANS AND DOCUMENTS  
referred to in the PDA APPROVAL

18 FEB 2016

MEDQ

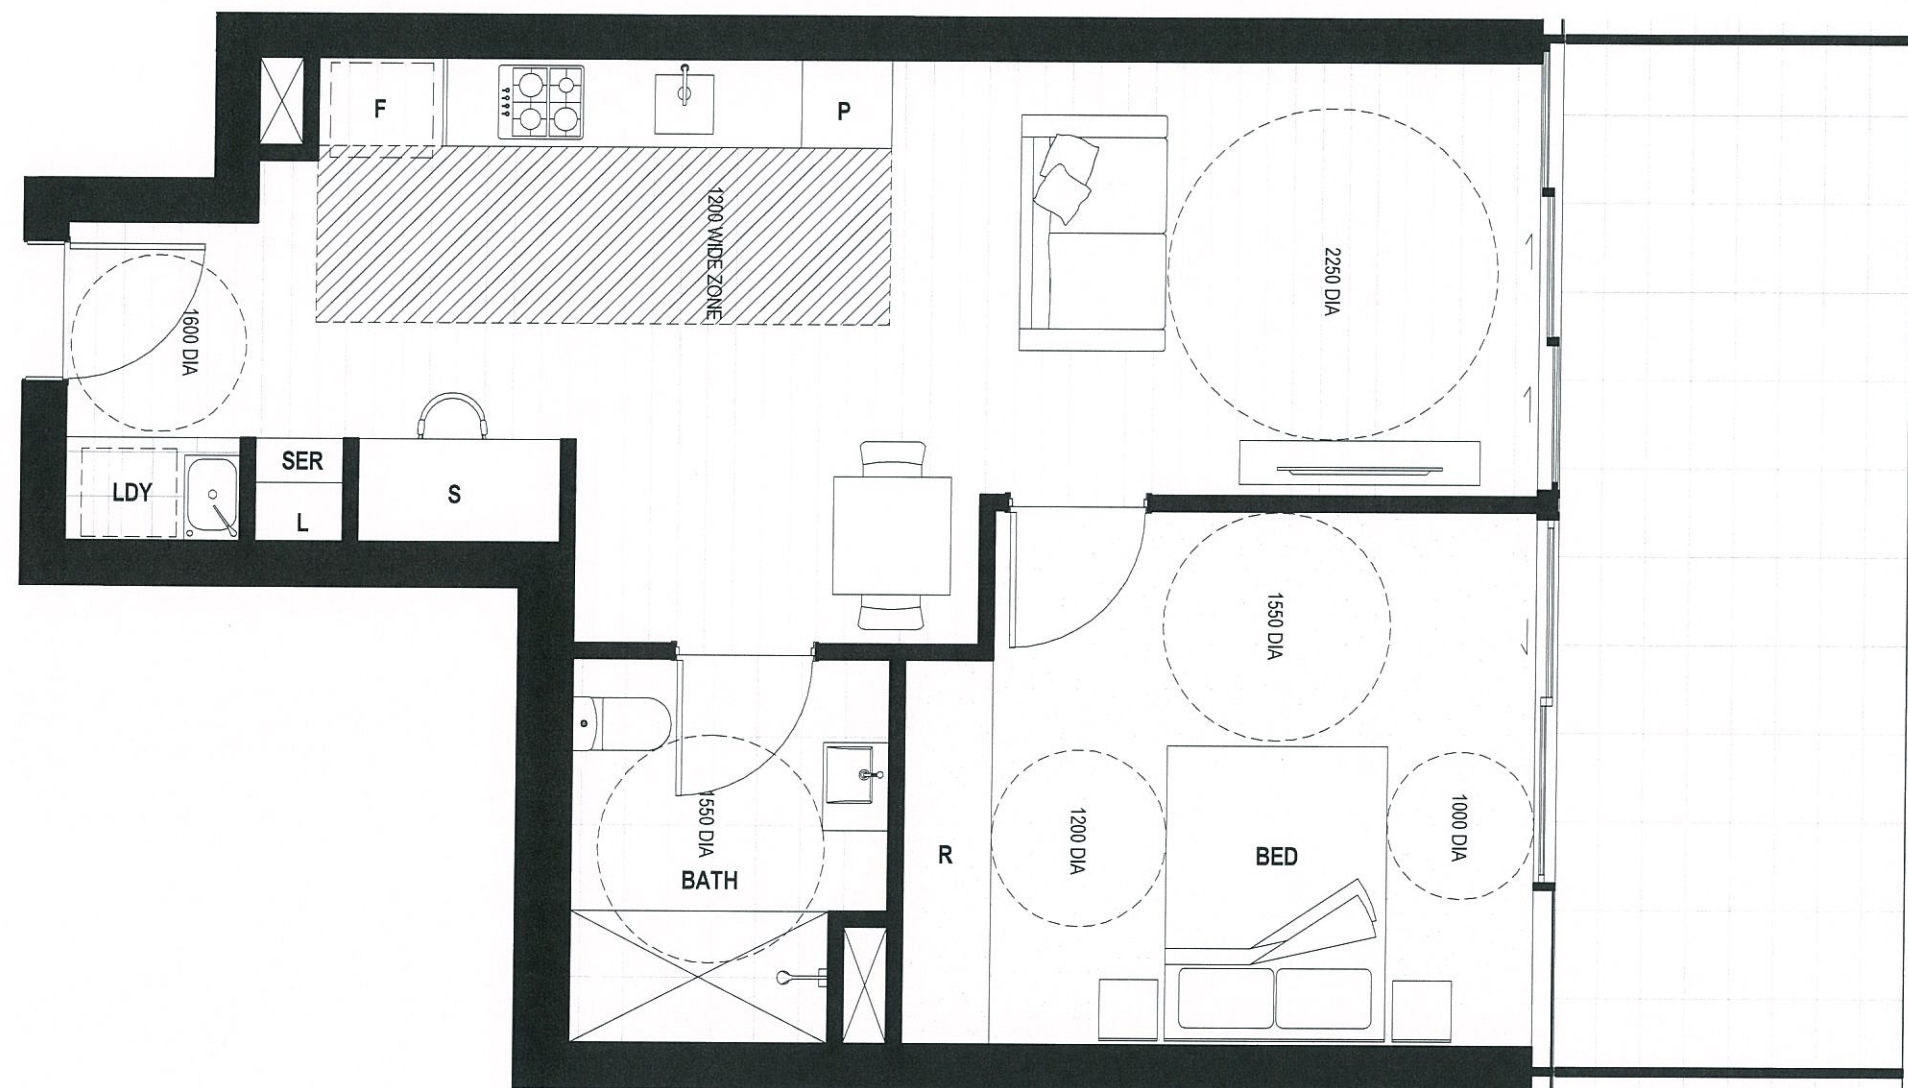

Internal 59 m<sup>2</sup>  
External 17 m<sup>2</sup>  
Total Unit Area 76 m<sup>2</sup>

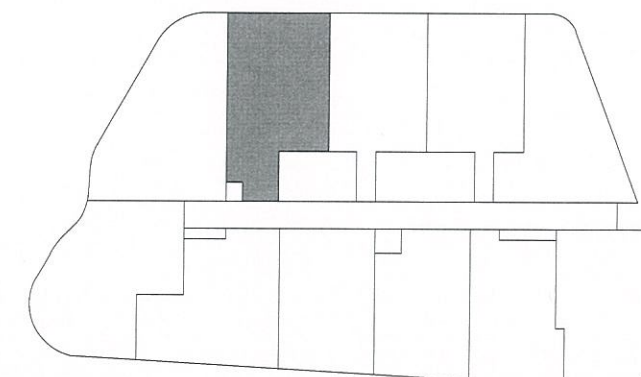

LEVEL 5

**NOTE:**  
90° CLOCKWISE ROTATION

**bureau**proberts

bureau\*proberts PTY LTD  
ABN 53 073 087 993 ACN 073 087 993  
GROUND LEVEL, 232A ADELAIDE STREET, BRISBANE QLD 4001 GPO Box 3204  
P: 07 3221 0672 F: 07 3221 0683 EMAIL: mail@bureauproberts.com.au www.bureauproberts.com.au

|     |                  |          |                                                  |
|-----|------------------|----------|--------------------------------------------------|
|     |                  |          | CLIENT:<br>METRO PROPERTY DEVELOPMENT            |
|     |                  |          | PROJECT:<br>CENTRAL VILLAGE STAGE 4 AND 5        |
|     |                  |          | ADDRESS:<br>CORNER OF WATER AND BRUNSWICK STREET |
| 3   | REVISED DA ISSUE | 10.02.16 |                                                  |
| 2   | CLIENT REVIEW    | 11.01.16 |                                                  |
| 1   | Revised DA Issue | 16.11.15 |                                                  |
| REV | DESCRIPTION      | DATE     |                                                  |

|                    |       |  |                 |                                       |
|--------------------|-------|--|-----------------|---------------------------------------|
| DRAWN BY:          | FS/LM |  | DRAWING TITLE:  | UNIT TYPE 5A7-1 - ACCESSIBLE          |
| CHECK BY:          | SR    |  |                 |                                       |
| PROJECT ARCHITECT: | NL    |  |                 |                                       |
| DESIGN ARCHITECT:  | TM    |  |                 |                                       |
|                    |       |  | CAD FILE NO:    | C:\DATA\14037_CV_DD_Water St_Stage 05 |
|                    |       |  | Tower_lanen.rvt | DATE: 10.02.16                        |
|                    |       |  | PROJECT NO:     | 14037                                 |
|                    |       |  | PHASE:          | DD                                    |
|                    |       |  | DRAWING NUMBER: | 70.248                                |
|                    |       |  | REVISION:       | 3                                     |

10/02/2016 5:36:24 PM







PLANS AND DOCUMENTS  
referred to in the PDA APPROVAL

18 FEB 2016

MEDQ

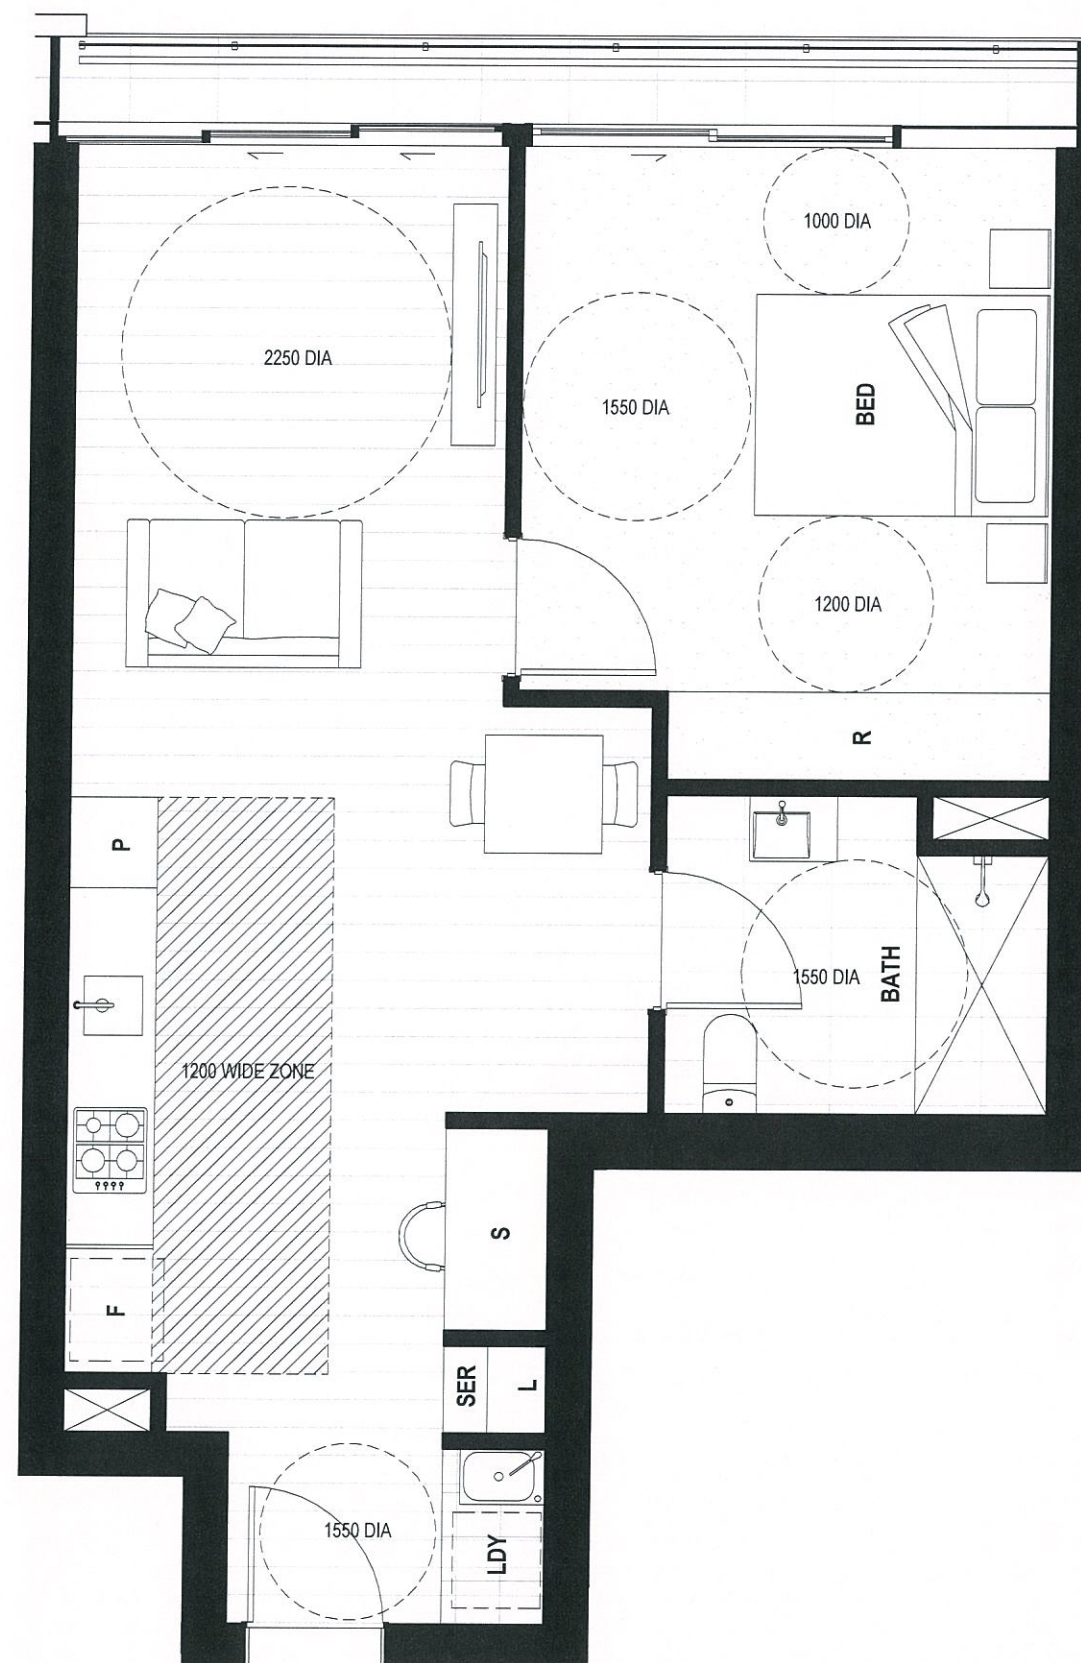

Internal 59 m<sup>2</sup>  
External 4 m<sup>2</sup>  
Total Unit Area 63 m<sup>2</sup>

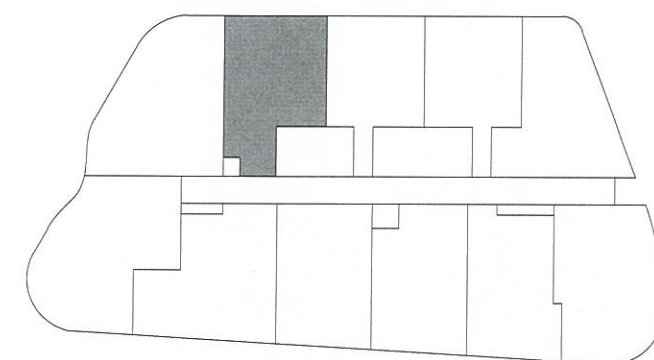

LEVEL 6

**bureau**proberts

bureau<sup>proberts</sup> PTY LTD  
ABN 53 073 087 993 ACN 073 087 993  
GROUND LEVEL, 232A ADELAIDE STREET, BRISBANE QLD 4001 GPO Box 3204  
P: 07 3221 0672 F: 07 3221 0683 EMAIL: mail@bureauproberts.com.au www.bureauproberts.com.au

|     |                  |          |
|-----|------------------|----------|
| 3   | REVISED DA ISSUE | 10.02.16 |
| 2   | CLIENT REVIEW    | 11.01.16 |
| 1   | Revised DA Issue | 16.11.15 |
| REV | DESCRIPTION      | DATE     |

CLIENT:  
METRO PROPERTY DEVELOPMENT

PROJECT:  
CENTRAL VILLAGE STAGE 4 AND 5

ADDRESS:  
CORNER OF WATER AND BRUNSWICK STREET

DRAWN BY: FS/LM  
CHECK BY: SR  
PROJECT ARCHITECT: NL  
DESIGN ARCHITECT: TM

NORTH:

1: 50 [A3] SCALE:

3.0

DRAWING TITLE:  
UNIT TYPE 5A7-2 - ACCESSIBLE

CAD FILE NO:  
C:\DATA\14037\_CV\_DD\_Water St\_Stage 05  
Tower\_lanen.rvt

DATE:  
10.02.16

PROJECT NO: 14037  
PHASE: DD  
DRAWING NUMBER: 70.249  
REVISION: 3

10/02/2016 5:36:24 PM







PLANS AND DOCUMENTS  
referred to in the PDA APPROVAL

18 FEB 2016

MEDQ

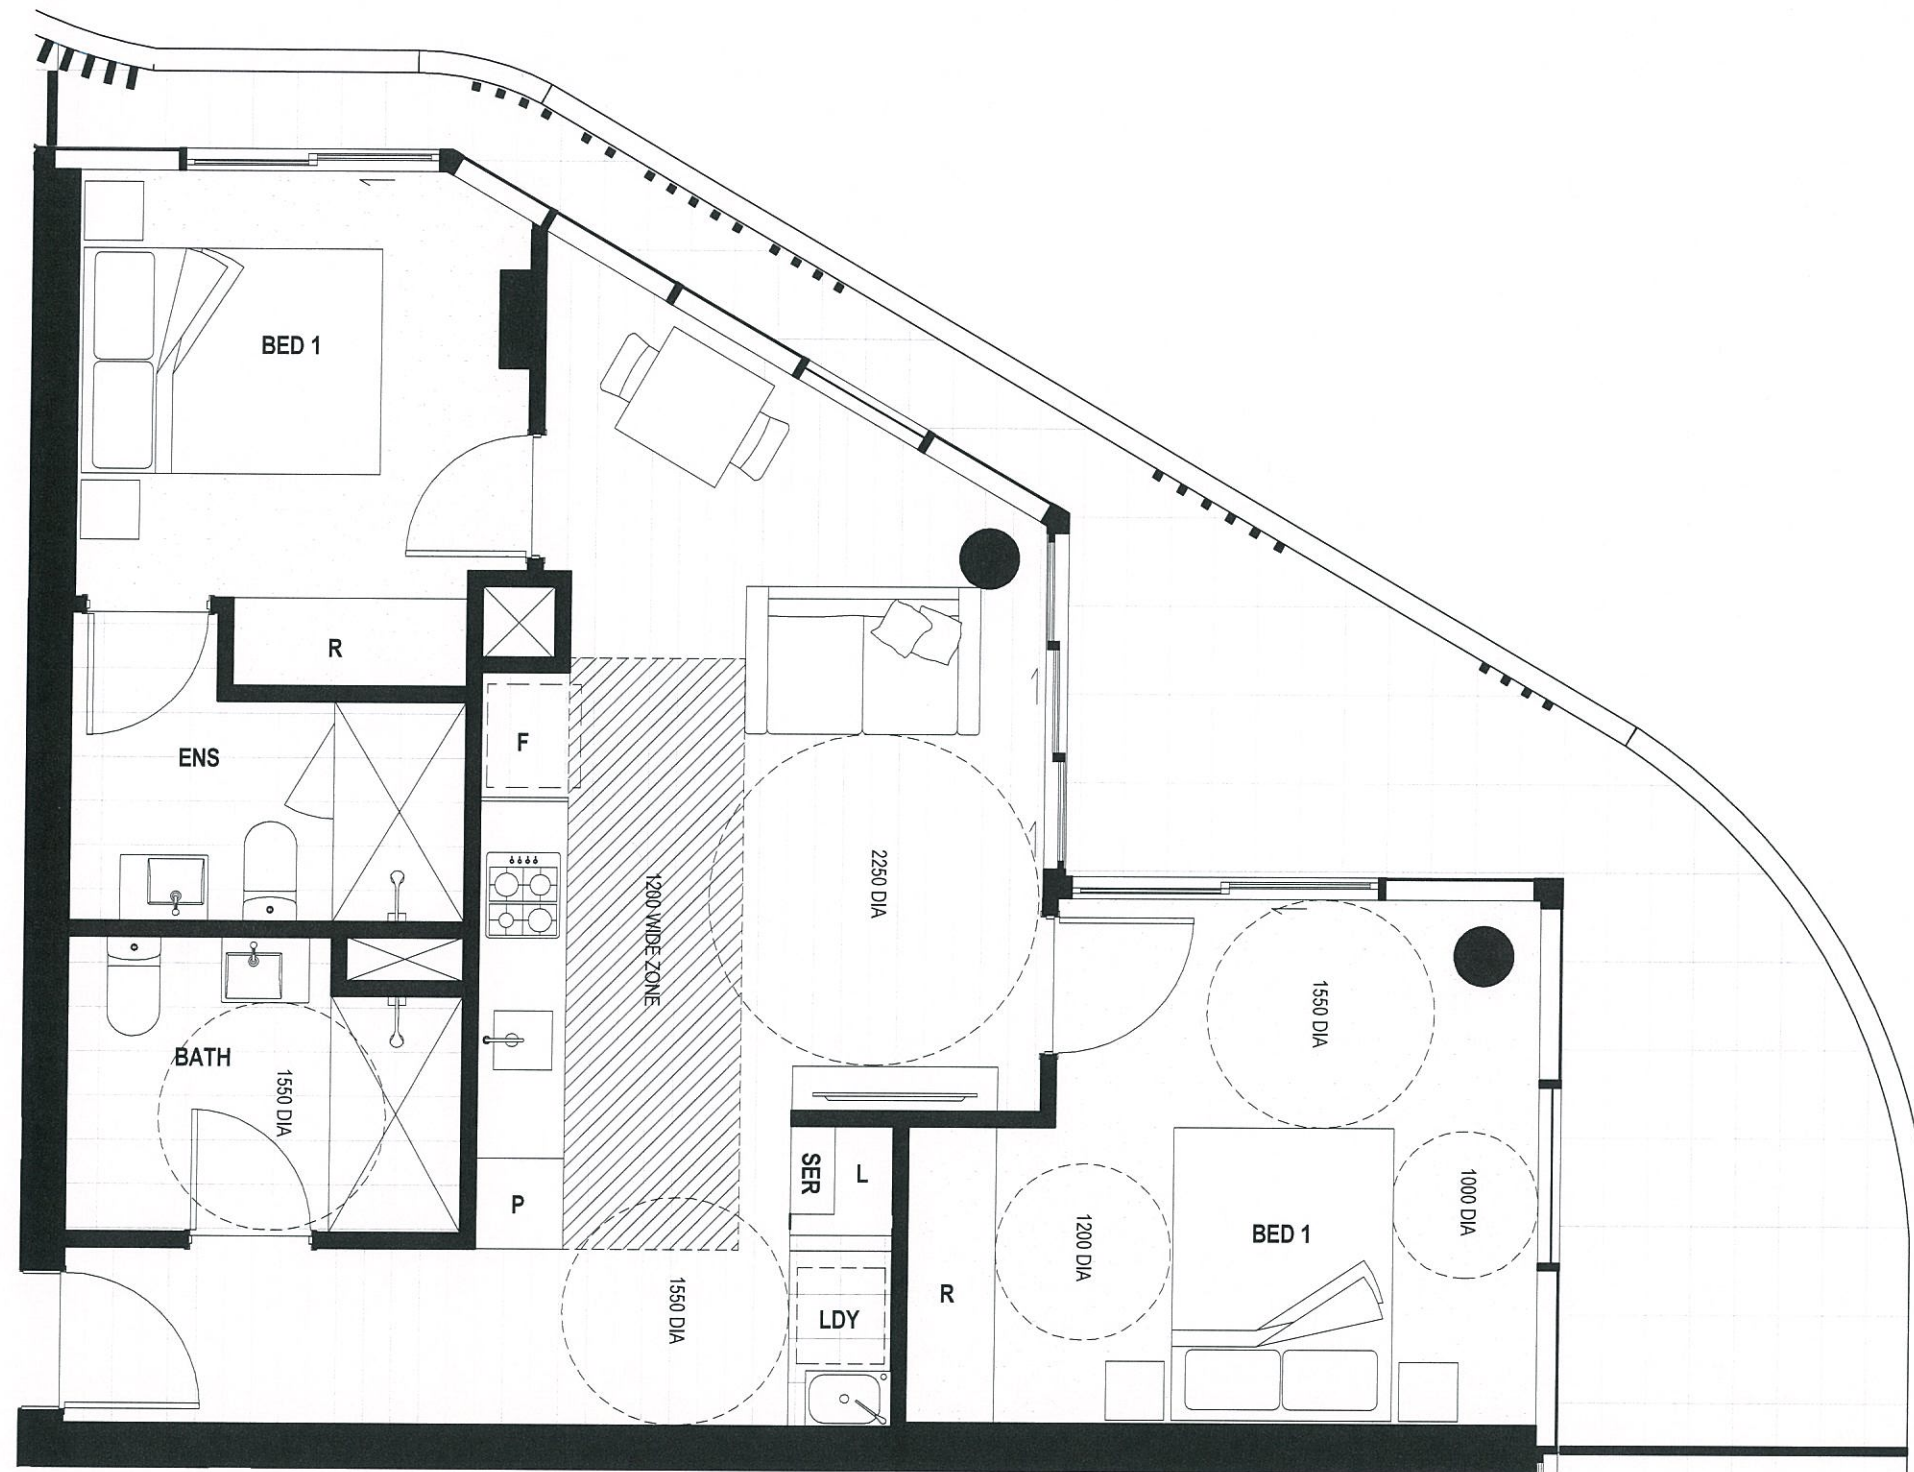

Internal 68 m<sup>2</sup>  
External 22 m<sup>2</sup>  
Total Unit Area 90 m<sup>2</sup>

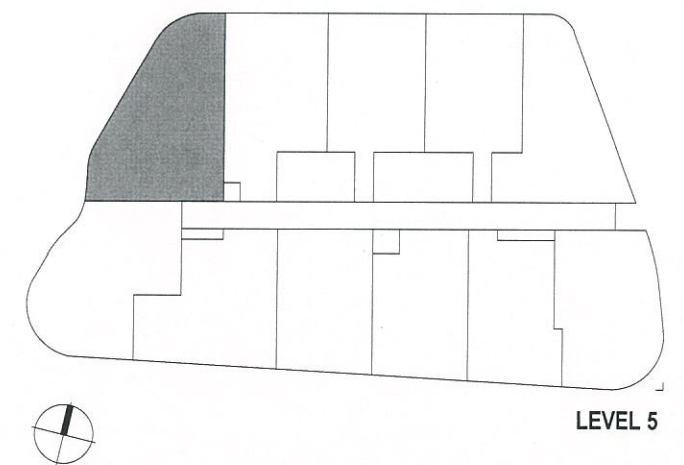

**NOTE:**  
90° CLOCKWISE ROTATION

**bureau**proberts

bureau\*proberts PTY LTD  
ABN 53 073 087 993 ACN 073 087 993  
GROUND LEVEL, 232A ADELAIDE STREET, BRISBANE QLD 4001 GPO Box 3204  
P: 07 3221 0672 F: 07 3221 0683 EMAIL: mail@bureauproberts.com.au www.bureauproberts.com.au

| REV | DESCRIPTION      | DATE     |
|-----|------------------|----------|
| 3   | REVISED DA ISSUE | 10.02.16 |
| 2   | CLIENT REVIEW    | 11.01.16 |
| 1   | Revised DA Issue | 16.11.15 |

CLIENT:  
METRO PROPERTY DEVELOPMENT

PROJECT:  
CENTRAL VILLAGE STAGE 4 AND 5

ADDRESS:  
CORNER OF WATER AND BRUNSWICK STREET

|                    |       |
|--------------------|-------|
| DRAWN BY:          | FS/LM |
| CHECK BY:          | SR    |
| PROJECT ARCHITECT: | NL    |
| DESIGN ARCHITECT:  | TM    |

NORTH: 1:50 [A3] SCALE: 3.0

|                                                                          |                   |                           |                |
|--------------------------------------------------------------------------|-------------------|---------------------------|----------------|
| DRAWING TITLE:<br>UNIT TYPE 5C5-1 - ACCESSIBLE                           |                   |                           |                |
| CAD FILE NO:<br>C:\DATA\14037_CV_DD_Water St_Stage 05<br>Tower.lanen.rvt | DATE:<br>10.02.16 |                           |                |
| PROJECT NO:<br>14037                                                     | PHASE:<br>DD      | DRAWING NUMBER:<br>70.250 | REVISION:<br>3 |
| 10/02/2016 5:36:25 PM                                                    |                   |                           |                |







PLANS AND DOCUMENTS  
referred to in the PDA APPROVAL

18 FEB 2016

MEDQ

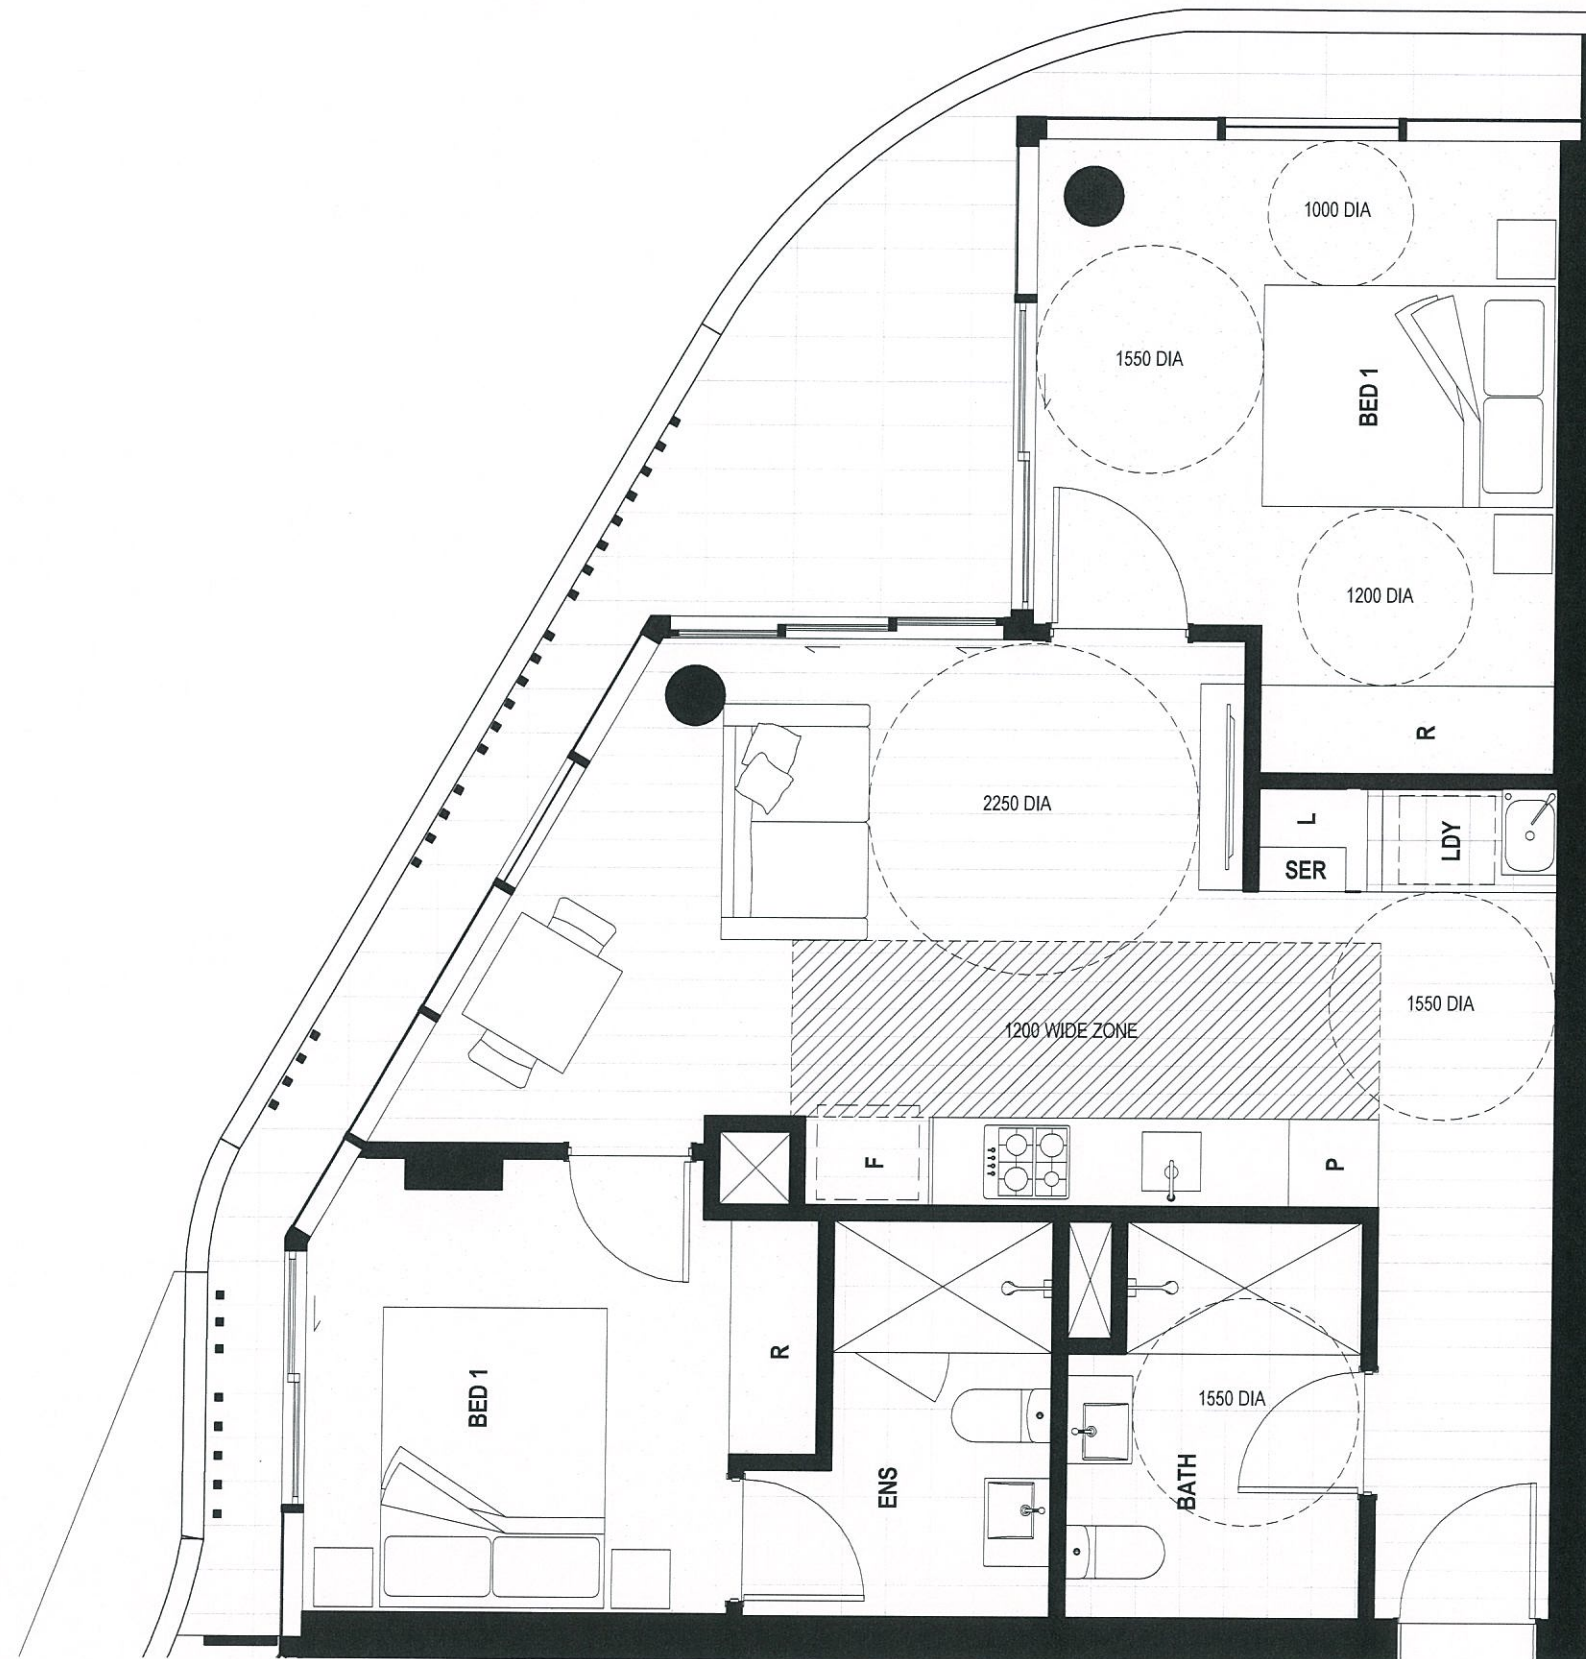

Internal 68 m<sup>2</sup>  
External 14 m<sup>2</sup>  
Total Unit Area 82 m<sup>2</sup>

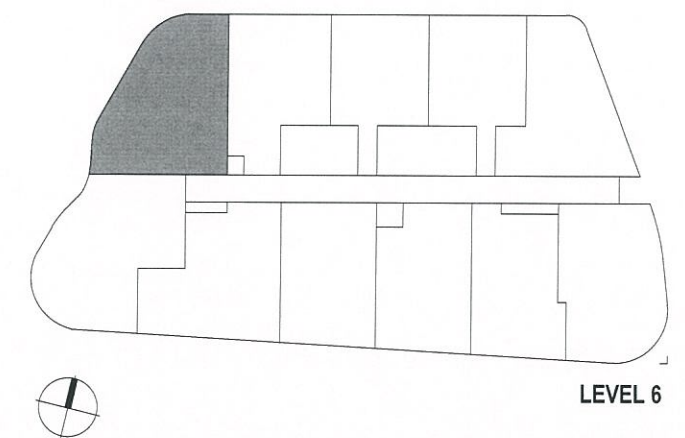

LEVEL 6

**bureau**proberts

bureau\*proberts PTY LTD  
ABN 53 073 087 993 ACN 073 087 993  
GROUND LEVEL, 232A ADELAIDE STREET, BRISBANE QLD 4001 GPO Box 3204  
P: 07 3221 0672 F: 07 3221 0683 EMAIL: mail@bureauproberts.com.au www.bureauproberts.com.au

| REV | DESCRIPTION      | DATE     |
|-----|------------------|----------|
| 3   | REVISED DA ISSUE | 10.02.16 |
| 2   | CLIENT REVIEW    | 11.01.16 |
| 1   | Revised DA Issue | 16.11.15 |

CLIENT:  
METRO PROPERTY DEVELOPMENT  
PROJECT:  
CENTRAL VILLAGE STAGE 4 AND 5  
ADDRESS:  
CORNER OF WATER AND BRUNSWICK STREET

DRAWN BY: FS/LM  
CHECK BY: SR  
PROJECT ARCHITECT: NL  
DESIGN ARCHITECT: TM  
NORTH:  
1:50 [A3] SCALE: 3.0

DRAWING TITLE:  
UNIT TYPE 5C5-2 - ACCESSIBLE  
CAD FILE NO:  
C:\DATA\14037\_CV\_DD\_Water St\_Stage 05  
Tower.lanen.rvt  
DATE:  
10.02.16  
PROJECT NO:  
14037  
PHASE:  
DD  
DRAWING NUMBER:  
70.251  
REVISION:  
3  
10/02/2016 5:36:25 PM







PLANS AND DOCUMENTS  
referred to in the PDA APPROVAL

18 FEB 2016

MEDQ

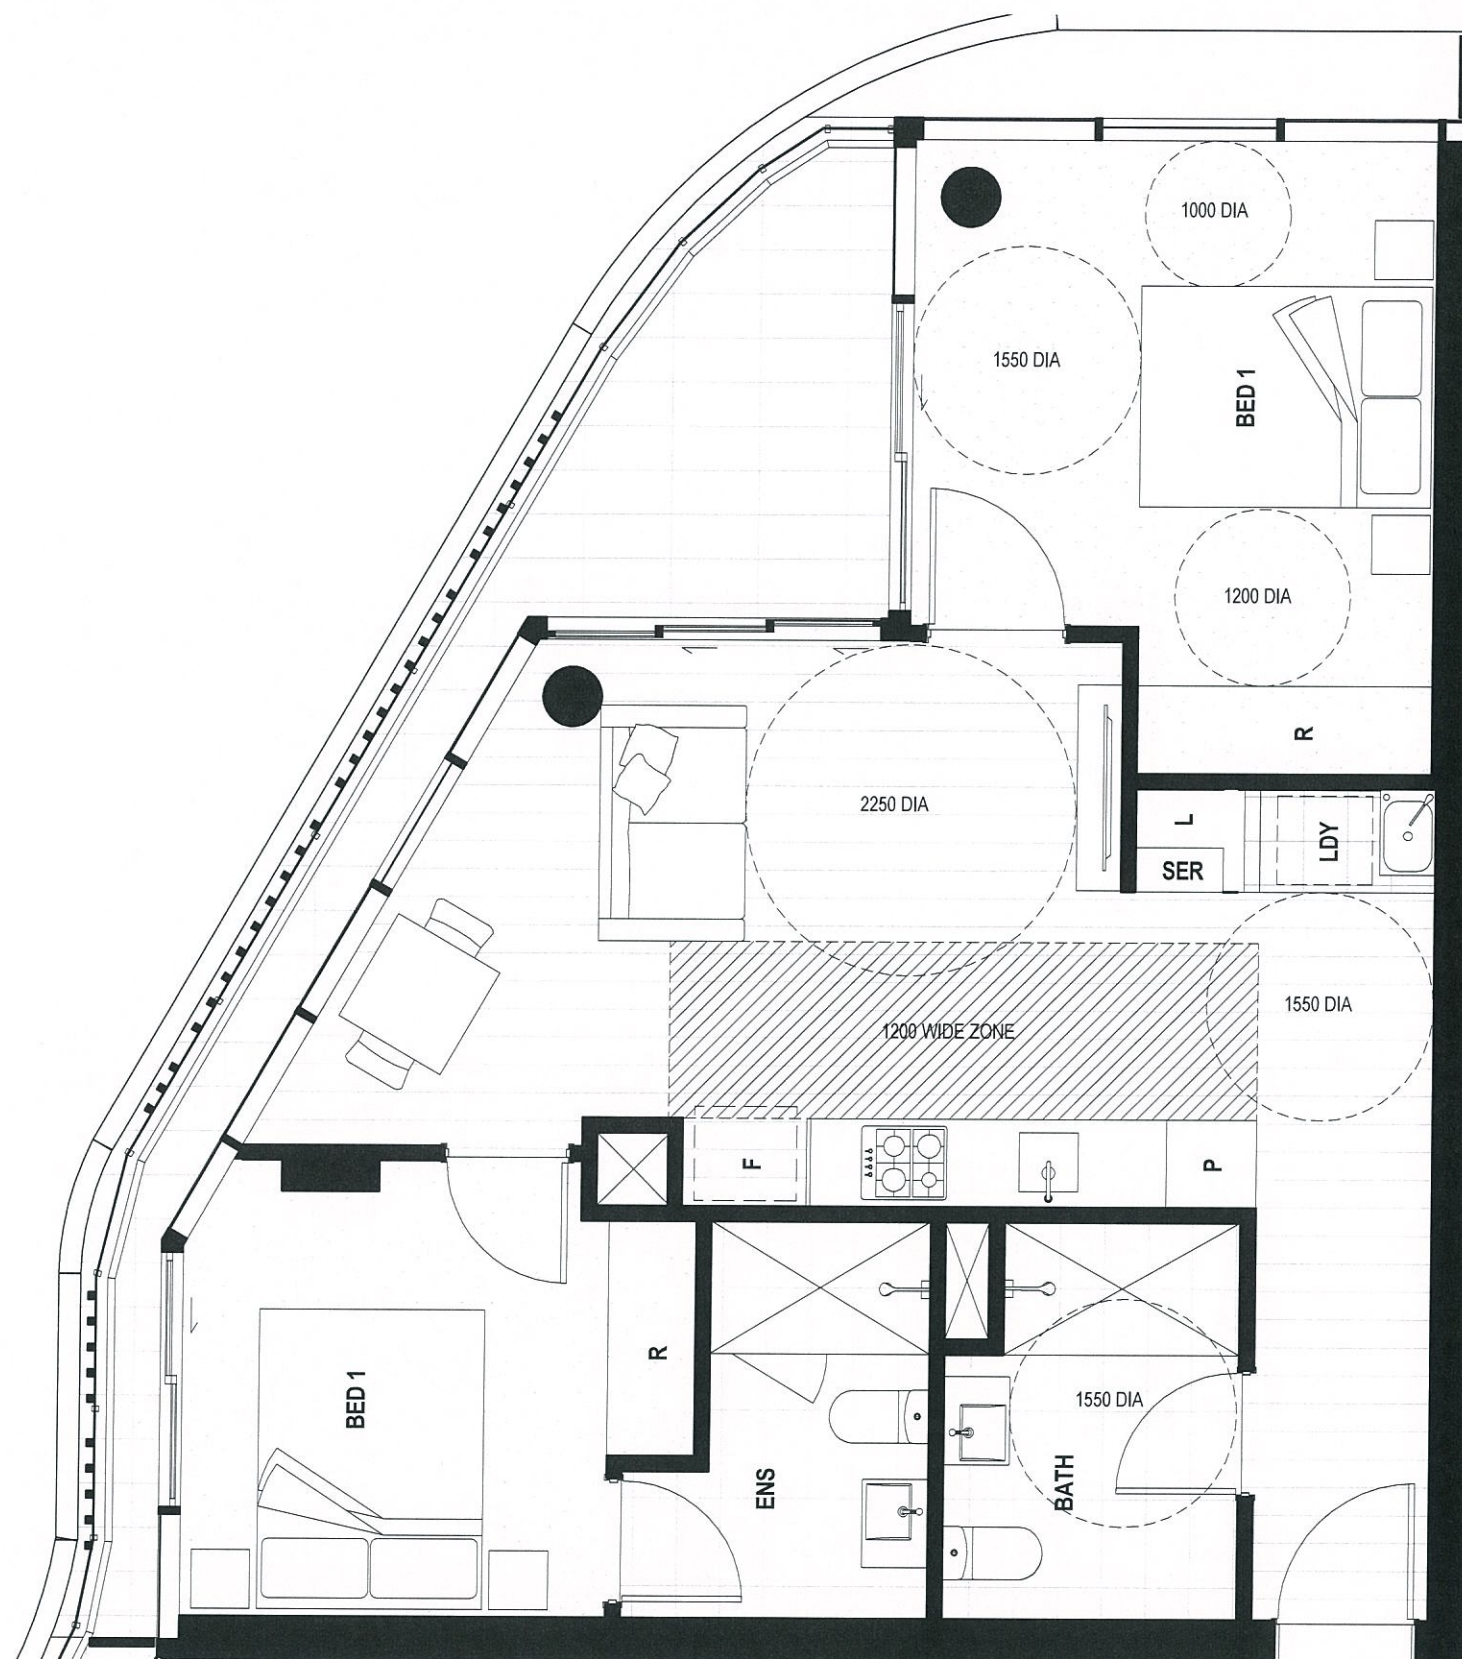

Internal 68 m<sup>2</sup>  
External 11 m<sup>2</sup>  
Total Unit Area 79 m<sup>2</sup>

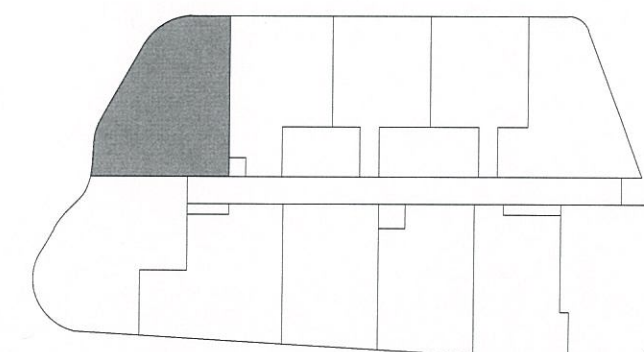

LEVEL 10

**bureau**proberts

bureau<sup>proberts</sup> PTY LTD  
ABN 53 073 087 993 ACN 073 087 993  
GROUND LEVEL, 232A ADELAIDE STREET, BRISBANE QLD 4001 GPO Box 3204  
P: 07 3221 0672 F: 07 3221 0683 EMAIL: mail@bureauproberts.com.au www.bureauproberts.com.au

|     |                  |          |                                                  |
|-----|------------------|----------|--------------------------------------------------|
|     |                  |          | CLIENT:<br>METRO PROPERTY DEVELOPMENT            |
|     |                  |          | PROJECT:<br>CENTRAL VILLAGE STAGE 4 AND 5        |
|     |                  |          | ADDRESS:<br>CORNER OF WATER AND BRUNSWICK STREET |
| 3   | REVISED DA ISSUE | 10.02.16 |                                                  |
| 2   | CLIENT REVIEW    | 11.01.16 |                                                  |
| 1   | Revised DA Issue | 16.11.15 |                                                  |
| REV | DESCRIPTION      | DATE     |                                                  |

|                    |       |  |                  |                              |           |    |
|--------------------|-------|--|------------------|------------------------------|-----------|----|
| DRAWN BY:          | FS/LM |  | DRAWING TITLE:   | UNIT TYPE 5C5-3 - ACCESSIBLE |           |    |
| CHECK BY:          | SR    |  |                  |                              |           |    |
| PROJECT ARCHITECT: | NL    |  |                  |                              |           |    |
| DESIGN ARCHITECT:  | TM    |  |                  |                              |           |    |
|                    |       |  | NORTH:           |                              |           |    |
|                    |       |  | 1:50 [A3] SCALE: |                              |           |    |
|                    |       |  | 3.0              |                              |           |    |
|                    |       |  | PROJECT NO:      | 14037                        | PHASE:    | DD |
|                    |       |  | DRAWING NUMBER:  | 70.252                       | REVISION: | 3  |

10/02/2016 5:36:26 PM



## APARTMENT MATRIX 15.01.16

|            |          |
|------------|----------|
| PODIUM 3   | PODIUM   |
| PODIUM 2   |          |
| PODIUM 1   |          |
| BASEMENT 1 | BASEMENT |
| BASEMENT 2 |          |

|                       |                                                |
|-----------------------|------------------------------------------------|
| PODIUM 3              | PODIUM 3<br>PODIUM 2<br>PODIUM 1<br>BASEMENT 1 |
| PODIUM 2              |                                                |
| PODIUM 1              |                                                |
| BASEMENT 1            |                                                |
| TOTAL                 |                                                |
| TOTAL%                |                                                |
| 1BED/2BED<br>MIX      |                                                |
| ALF/JULIE<br>/BALCONY |                                                |

|       |      |       |
|-------|------|-------|
|       |      |       |
|       |      |       |
|       |      |       |
|       |      |       |
| 18334 | 2265 | 20599 |
| 89%   | 11%  |       |
|       |      |       |
|       |      |       |

MEDQ



## APARTMENT MATRIX 16.02.16

|            |        |                    |                    |      |                     |                     |                    |            |
|------------|--------|--------------------|--------------------|------|---------------------|---------------------|--------------------|------------|
| PODIUM 3   | PODIUM | 1 BED<br>5A1<br>56 | 1 BED<br>5A2<br>46 | VOID | 2 BED<br>5C14<br>65 | 2 BED<br>5C15<br>57 | 1 BED<br>5A4<br>53 | CARPARKING |
|            |        | 9                  | 4                  |      | 8                   | 8                   | 7                  |            |
| PODIUM 2   |        | LOBBY              |                    |      |                     |                     |                    | CARPARKING |
| PODIUM 1   |        |                    |                    |      |                     |                     |                    |            |
| BASEMENT 1 |        | CARPARKING         |                    |      |                     |                     |                    |            |

|                 |        |     |     |    |    |    |     |    |    |    |    |     |     |    |    |    |     |
|-----------------|--------|-----|-----|----|----|----|-----|----|----|----|----|-----|-----|----|----|----|-----|
| PODIUM 3        | PODIUM |     |     |    |    |    |     |    |    |    |    |     |     |    |    |    |     |
|                 |        | 3   |     |    |    |    |     |    |    | 1  | 1  |     |     |    |    | 5  |     |
| PODIUM 2        |        |     |     |    |    |    |     |    |    |    |    |     |     |    |    |    |     |
| PODIUM 1        |        |     |     |    |    |    |     |    |    |    |    |     |     |    |    |    |     |
| BASEMENT 1      |        |     |     |    |    |    |     |    |    |    |    |     |     |    |    |    |     |
| TOTAL           |        | 28  | 15  | 2  | 0  | 15 | 43  | 4  | 4  | 1  | 3  | 47  | 41  | 2  | 21 | 8  | 234 |
| TOTAL%          |        | 12% | 6%  | 1% | 0% | 6% | 18% | 2% | 2% | 0% | 1% | 20% | 18% | 1% | 9% | 3% |     |
| 1BED/2+ BED MIX |        | 48% |     |    |    |    |     |    |    |    |    | 52% |     |    |    |    |     |
| ALF/JULIE/ BALC |        | 14% | 36% |    |    |    |     |    |    |    |    | 49% |     |    |    |    |     |

|       |      |       |
|-------|------|-------|
| 277   | 36   | 313   |
|       |      |       |
|       |      |       |
|       |      |       |
| 14616 | 1544 | 16160 |
| 90%   | 10%  |       |
|       |      |       |
|       |      |       |

18 FEB 2016

MEDQ