# STANLEY QUARTER - EAST & WEST TOWER

WOOLLOONGABBA

| COMBINED EAST & WEST | |
|---|---|
| **DRAWING NO.** | **DRAWING NAME** |
| 0000 COVER / TITLE / LOCATION | |
| DA-00-0000 | DRAWING SCHEDULE / SITE LOCATION PLAN |
| DA-00-0001 | LOCATION PLAN |
| DA-00-0003 | 3D RENDERS |
| DA-00-0004 | 3D RENDERS |
| DA-00-0005 | 3D RENDERS |
| 2000 GENERAL ARRANGEMENT PLANS | |
| DA-00-1995 | BASEMENT 5 |
| DA-00-1996 | BASEMENT 4 |
| DA-00-1997 | BASEMENT 3 |
| DA-00-1998 | BASEMENT 2 |
| DA-00-1999 | BASEMENT 1 |
| DA-00-2000 | LEVEL 1 (GROUND) / SITE PLAN |
| DA-00-2001 | LEVEL 1 - MEZZ |
| DA-00-2002 | LEVEL 2 |
| DA-00-2003 | LEVEL 3 |
| DA-00-2004 | LEVEL 4 |
| DA-00-2005 | LEVEL 5 |
| DA-00-2006 | LEVEL 6 |
| DA-00-2007 | LEVEL 7-9 |
| DA-00-2010 | LEVEL 10-26 |
| DA-00-2027 | LEVEL 27-31 |
| DA-00-2032 | LEVEL 32 |
| DA-00-2033 | LEVEL 33 |
| DA-00-2034 | LEVEL 34 |
| DA-00-2035 | LEVEL 35 - ROOF DECK - WEST TOWER |
| DA-00-2036 | LEVEL 36 - ROOF - WEST TOWER |
| DA-00-2037 | LEVEL 37 - 50 - EAST TOWER |
| DA-00-2050 | LEVEL 51 - EAST TOWER |
| DA-00-2051 | LEVEL 52 - ROOF DECK - EAST TOWER |
| DA-00-2052 | LEVEL 53 - ROOF - EAST TOWER |
| 3000 ELEVATIONS | |
| DA-00-3011 | STANLEY STREET (NORTH) ELEVATION |
| DA-00-3012 | TRAGALGAR STREET (SOUTH) ELEVATION |
| DA-00-3013 | WEST TOWER - EAST AND WEST ELEVATIONS |
| DA-00-3014 | EAST TOWER - EAST AND WEST ELEVATIONS |
| 3050 ENLARGED ELEVATIONS | |
| DA-00-3051 | STANLEY STREET ENLARGED ELEVATIONS |
| DA-00-3052 | JERGENS STREET ENLARGED ELEVATIONS |
| DA-00-3053 | TRAFALGAR STREET ENLARGED ELEVATIONS |
| DA-00-3054 | SQ WEST - EAST ENLARGED ELEVATIONS |
| DA-00-3055 | SQ EAST - EAST ENLARGED ELEVATIONS |
| 3100 SECTIONS | |
| DA-00-3100 | OVERALL COMBINED SECTION |
| DA-01-3101 | WEST TOWER SECTION |
| DA-02-3101 | EAST TOWER SECTION |
| 3150 ENLARGED SECTIONS | |
| DA-00-3151 | ENLARGED PODIUM SECTION - WEST TOWER |
| DA-00-3171 | ENLARGED PODIUM SECTION - EAST TOWER |
| 4200 SHADOW DIAGRAMS | |
| DA-00-4201 | SHADOW DIAGRAMS - SUMMER SOLSTICE |
| DA-00-4202 | SHADOW DIAGRAMS - WINTER SOLSTICE |
| DA-00-4203 | SHADOW DIAGRAMS - EQUINOX |
| 4300 AREA PLANS | |
| DA-00-4300 | GFA AREA PLANS - SHEET 1 |
| DA-00-4301 | GFA AREA PLANS - SHEET 2 |
| DA-00-4302 | GFA AREA PLANS - SHEET 3 |
| | |
| 4400 DIAGRAMS | |
| DA-00-4401 | TOWER SEPERATION |

| EAST TOWER - DETAIL PLANS | |
|---|---|
| **DRAWING NO.** | **DRAWING NAME** |
| 2000 GENERAL ARRANGEMENT PLANS | |
| DA-02-1997 | BASEMENT 3 |
| DA-02-1998 | BASEMENT 2 |
| DA-02-1999 | BASEMENT 1 |
| DA-02-2000 | LEVEL 1 - GROUND |
| DA-02-2002 | LEVEL 2 - PODIUM 1 |
| DA-02-2003 | LEVEL 3 - PODIUM 2 |
| DA-02-2004 | LEVEL 4 - PODIUM 3 |
| DA-02-2005 | LEVEL 5 - PODIUM 4 |
| DA-02-2006 | LEVEL 6 - PODIUM TOP |
| DA-02-2007 | LEVEL 7-9 - OFFICE/COMMERCIAL |
| DA-02-2010 | LEVEL 10-31 - APARTMENTS TYP. LOW |
| DA-02-2032 | LEVEL 32 - REC / PLANT |
| DA-02-2033 | LEVEL 33 - REC DECK |
| DA-02-2034 | LEVEL 34 - PLANT |
| DA-02-2035 | LEVEL 35-50 - APARTMENTS TYP. UPPER |
| DA-02-2050 | LEVEL 51 - PLANT |
| DA-02-2051 | LEVEL 52 - ROOF DECK |
| DA-02-2052 | LEVEL 53 - ROOF PLANT |

| WEST TOWER - DETAIL PLANS | |
|---|---|
| **DRAWING NO.** | **DRAWING NAME** |
| 2000 GENERAL ARRANGEMENT PLANS | |
| DA-01-1995 | BASEMENT 5 |
| DA-01-1996 | BASEMENT 4 |
| DA-01-1997 | BASEMENT 3 |
| DA-01-1998 | BASEMENT 2 |
| DA-01-1999 | BASEMENT 1 |
| DA-01-2000 | LEVEL 1 - GROUND |
| DA-01-2001 | LEVEL 1 - MEZZ |
| DA-01-2002 | LEVEL 2 - PODIUM |
| DA-01-2003 | LEVEL 3 - PODIUM |
| DA-01-2004 | LEVEL 4 - PODIUM TOP |
| DA-01-2005 | LEVEL 5-26 - APARTMENTS TYP. LOW |
| DA-01-2027 | LEVEL 27-33 - APARTMENTS TYP. UPPER |
| DA-01-2034 | LEVEL 34 - REC / PLANT |
| DA-01-2035 | LEVEL 35 - ROOF DECK |
| DA-01-2036 | ROOF - PLANT |

## DEVELOPMENT SUMMARY

**PROPERTY ADDRESS:** 825 STANLEY ST, WOOLOONGABBA

| | TOTAL | EAST TOWER | WEST TOWER |
|---|---|---|---|
| **SITE AREA:** | 4332m² | LOT2: 2196m² | LOT 3: 2136m² |
| **YIELD:** | **447 UNITS**<br>358 x 2 BED UNITS<br>89 x 3 + BED UNITS | 212 UNITS<br>158 x 2 BED UNITS<br>54 x 3 + BED UNITS | 235 UNITS<br>200 x 2 BED UNITS<br>35 x 3 + BED UNITS |
| **RETAIL GFA:** | 488m² | 124m² | 364m² |
| **STEAM GALLERY GFA:** | 1370m² | 1370m² | - |
| **COMMERCIAL GFA:** | 2575m² | 2575m² | - |
| **RESIDENTIAL GFA:** | 50963m² | 24335m² | 26628m² |
| **TOTAL GFA :** | 55303m² | 28311m² | 26992m² |
| **DEEP PLANTING:** | 114m² | 36m² | 78m² |
| **COMMUNAL OPEN SPACE:** | 2485m² | 1239m² | 1246m² |
| **PARKING PROVIDED:** | RESIDENTS: 518<br>TANDEMS: 36<br>VISITORS: 23<br>COM./RETAIL: 37<br>**TOTAL: 614** | RESIDENTS: 255<br>TANDEMS: 6<br>VISITORS: 11<br>COM./RETAIL: 35<br>TOTAL: 307 | RESIDENTS: 263<br>TANDEMS: 30<br>VISITORS: 12 (+1 TEMP)<br>COM./RETAIL: 2<br>TOTAL: 307 |
| **SERVICE VEHICLES:** | SRV: 2<br>MRV / RCV: 2<br>VAN: 3 | SRV: 2<br>MRV / RCV: 1<br>VAN: 3 | SRV: 0<br>MRV / RCV: 1<br>VAN: (1 TEMP) |
| **BICYCLE PARKING PROVIDED:** | RESIDENTS: 378<br>VISITORS: 70<br>COM./RETAIL: 35<br>**TOTAL: 483** | RESIDENTS: 182<br>VISITORS: 32<br>COM./RETAIL: 35<br>TOTAL: 249 | RESIDENTS: 196<br>VISITORS: 38<br>COM./RETAIL: 0<br>TOTAL: 234 |

Amendments

| Issue | Description | Date |
|---|---|---|
| A | DRAFT EDQ SUBMISSION | 10.10.2025 |
| B | EDQ SUBMISSION | 17.10.2025 |
| C | REVISED FOR EDQ SUBMISSION | 21.10.2025 |

**EDQ SUBMISSION**


Consultant
Traffic, Waste and Acoustics consultant
COLLIERS
Level 8 369 Ann St | Brisbane, QLD 4000

Consultant
Air Quality Consultant
Trinity Consultants
Level 3, 43 Peel Street | South Brisbane, QLD 4101

Consultant
Landscape Architect
WILD STUDIO
9 Fort Ln, Milton QLD 4064

Client
SARAZIN
21 Wellington Rd, East Brisbane QLD, 4169 | Australia


Sarazin


Group GSA Pty Ltd ABN 76 002 113 779
Level 07, 260 Queen St Brisbane QLD
Australia 4000
www.groupgsa.com

T +617 3112 3079

architecture interior design urban design landscape
nom architect Lisa-Maree Carrigan 5696


Project Title

STANLEY QUARTER
WOOLLOONGABBA

Building Name

**COMBINED EAST & WEST**

Drawing Title

DRAWING SCHEDULE / SITE LOCATION PLAN

| | |
|---|---|
| Scale | As indicated |
| Drawing Created (date) | APRIL 2025 |
| Drawing Created (by) | GM |
| Plotted and checked by | GM |
| Verified | LM |
| Approved | LM |

| Project No | Drawing No | Issue |
|---|---|---|
| A241823 | DA-00-0000 | C |


This drawing is the copyright of Group GSA Pty Ltd and may not be altered, reproduced or transmitted in any form or by any means in part or in whole without the written permission of Group GSA Pty Ltd. All levels and dimensions are to be checked and verified on site prior to the commencement of any work, making of shop drawings or fabrication of components. Do not scale drawings. Use figured Dimensions.


22/10/2025 7:50:51 AM

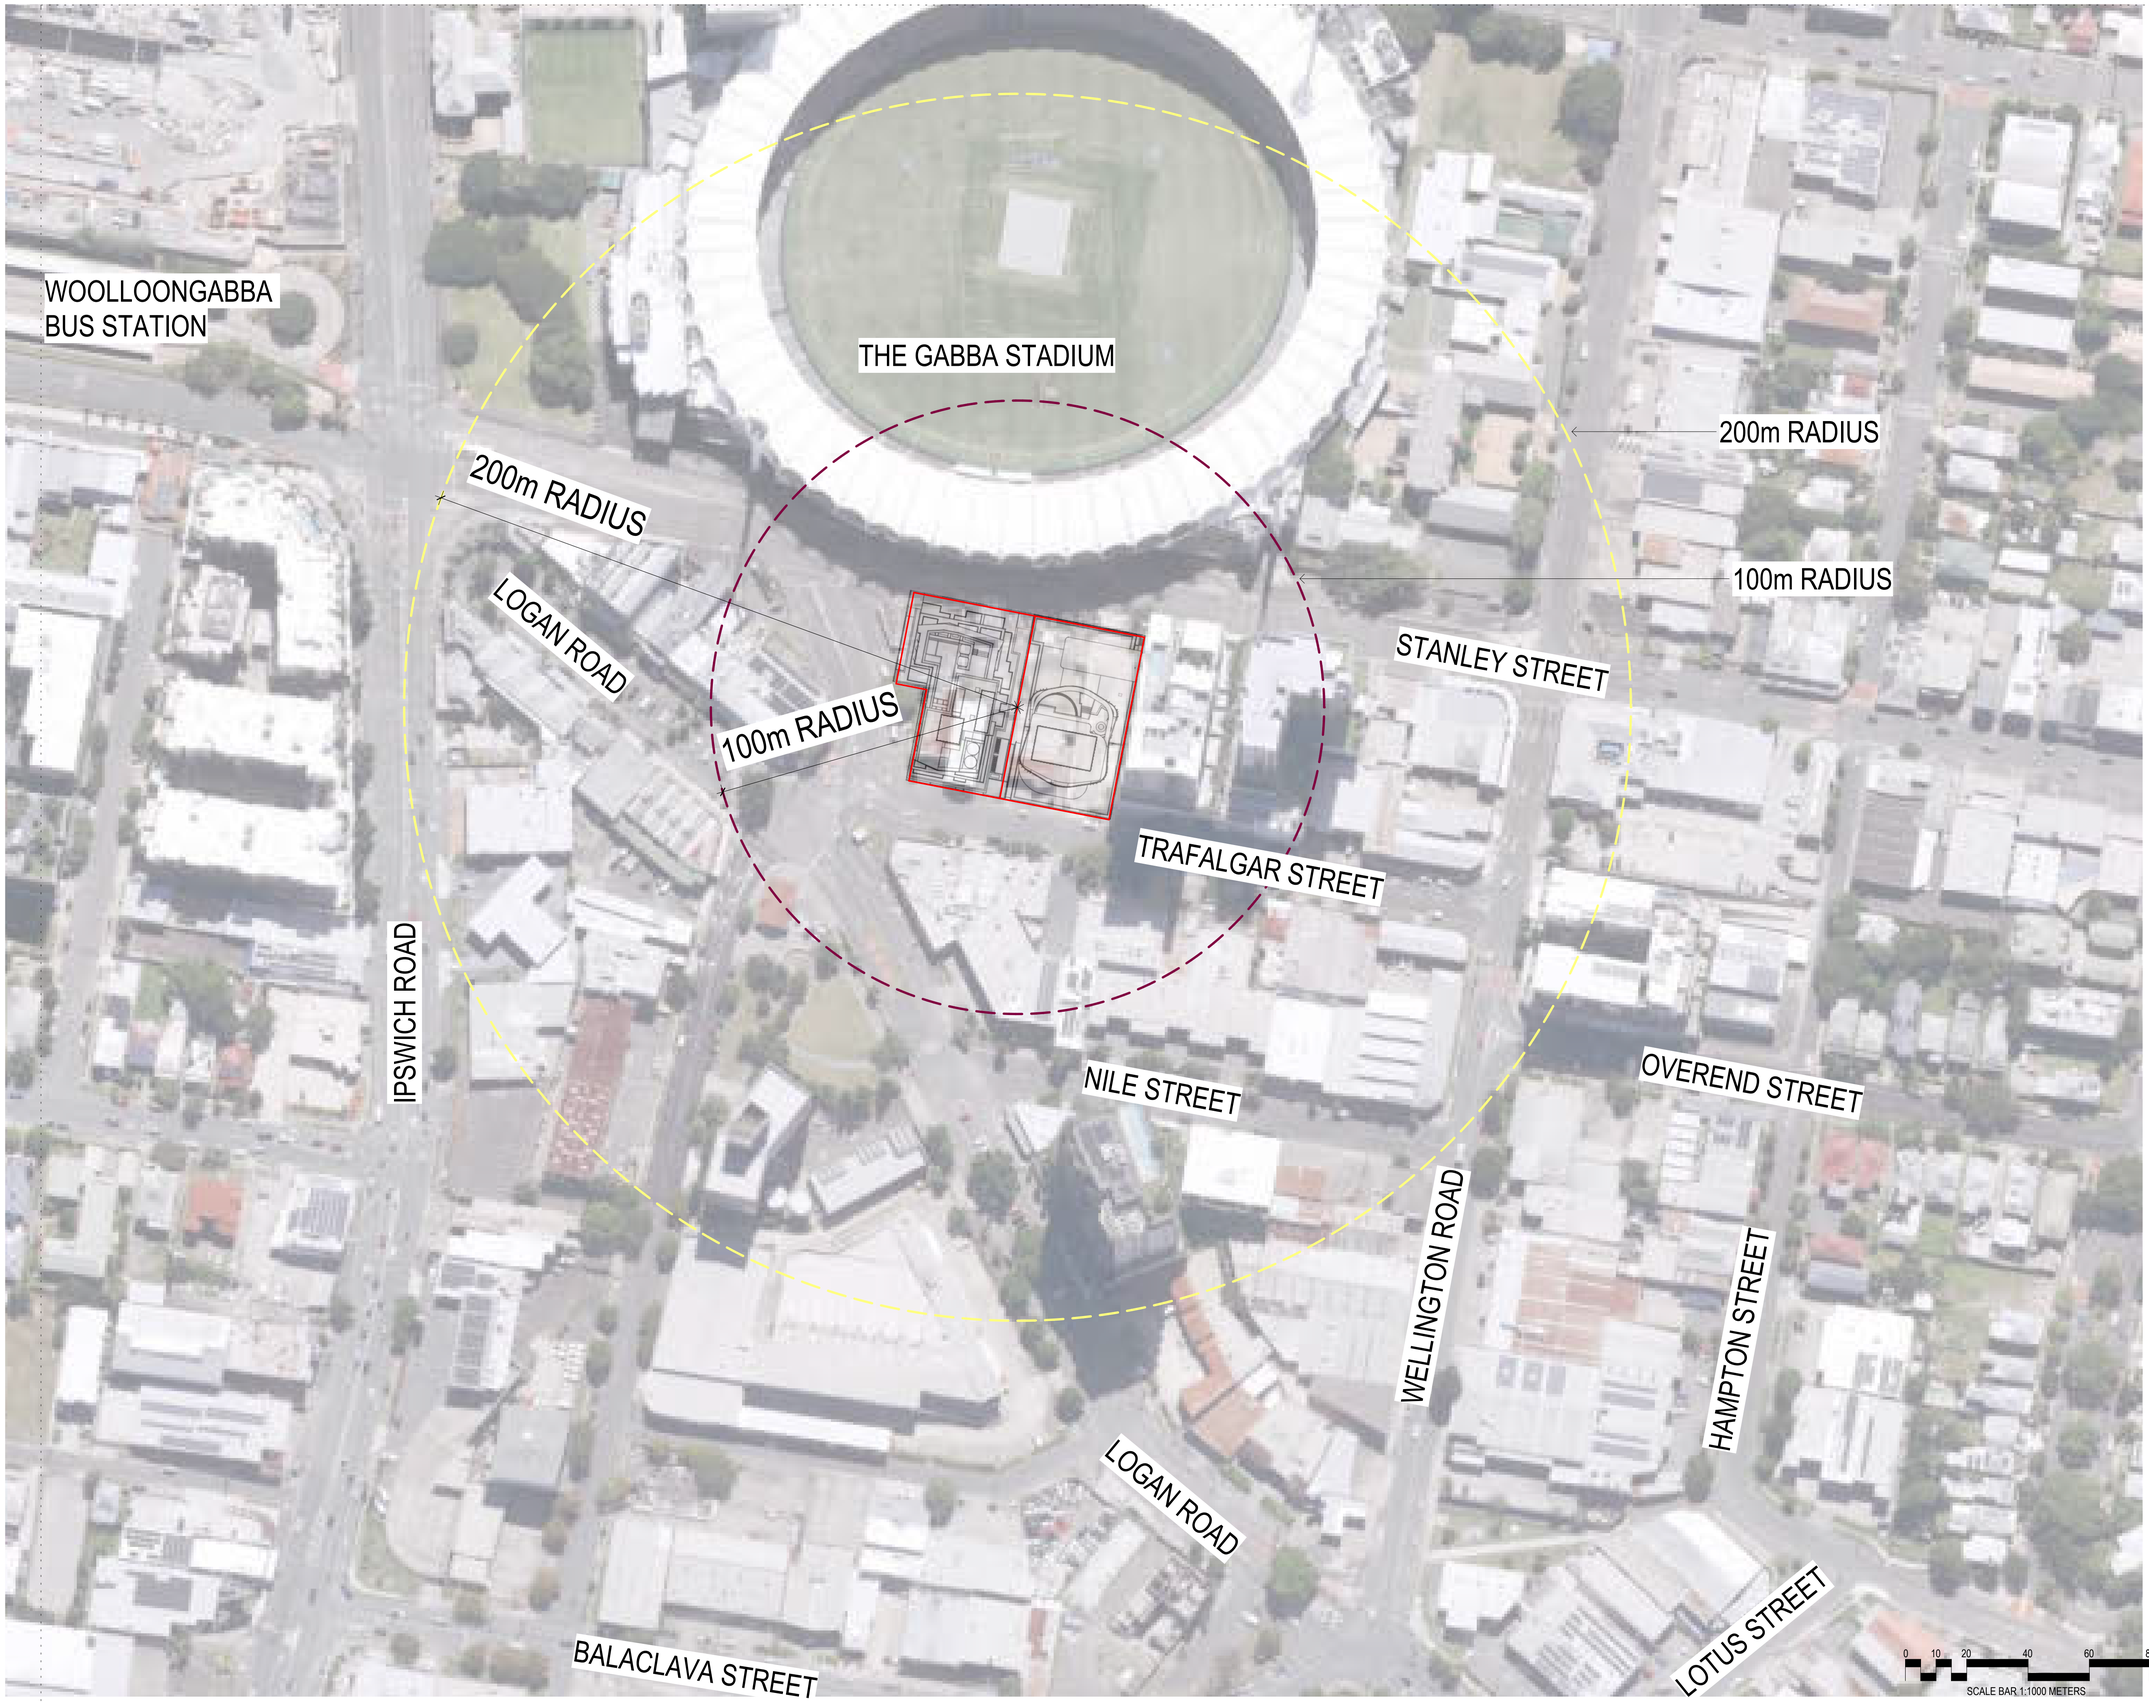


Amendments

| Issue | Description | Date |
|---|---|---|
| A | DRAFT EDQ SUBMISSION | 10.10.2025 |
| B | EDQ SUBMISSION | 17.10.2025 |

North Point

**EDQ SUBMISSION**

Consultant

Traffic, Waste and Acoustics consultant
COLLIERS
Level 8 369 Ann St | Brisbane, QLD 4000

Consultant

Air Quality Consultant
Trinity Consultants
Level 3, 43 Peel Street | South Brisbane, QLD 4101

Consultant

Landscape Architect
WILD STUDIO
9 Fort Ln, Milton QLD 4064

Client

SARAZIN
21 Wellington Rd, East Brisbane QLD, 4169 | Australia

Sarazin

GROUPGSA

Group GSA Pty Ltd ABN 76 002 113 779
Level 07, 260 Queen St Brisbane QLD
Australia 4000
www.groupgsa.com

T +617 3112 3079

architecture interior design urban design landscape
nom architect Lisa-Maree Carrigan 5696

Project Title

STANLEY QUARTER
WOOLLOONGABBA

Building Name

**COMBINED EAST & WEST**

Drawing Title

LOCATION PLAN

| | |
|---|---|
| Scale | 1 : 1000 |
| Drawing Created (date) | APRIL 2025 |
| Drawing Created (by) | GM |
| Plotted and checked by | GM |
| Verified | LM |
| Approved | LM |

| Project No | Drawing No | Issue |
|---|---|---|
| A241823 | DA-00-0001 | B |

This drawing is the copyright of Group GSA Pty Ltd and may not be altered, reproduced or transmitted in any form or by any means in part or in whole without the written permission of Group GSA Pty Ltd. All levels and dimensions are to be checked and verified on site prior to the commencement of any work, making of shop drawings or fabrication of components. Do not scale drawings. Use figured Dimensions.

17/10/2025 2:44:55 PM

3D PERSEPCTIVES - NORTH WEST

3D PERSEPCTIVES - SOUTH WEST

Amendments

| Issue | Description | Date |
|---|---|---|
| A | EDQ SUBMISSION | 17.10.2025 |

**EDQ SUBMISSION**

Consultant

Traffic, Waste and Acoustics consultant
COLLIERS
Level 8 369 Ann St | Brisbane, QLD 4000

Consultant

Air Quality Consultant
Trinity Consultants
Level 3, 43 Peel Street | South Brisbane, QLD 4101

Consultant

Landscape Architect
WILD STUDIO
9 Fort Ln, Milton QLD 4064

Client

SARAZIN
21 Wellington Rd, East Brisbane QLD, 4169 | Australia

Sarazin

GROUPGSA
Group GSA Pty Ltd ABN 76 002 113 779
Level 07, 260 Queen St Brisbane QLD
Australia 4000
www.groupgsa.com

T +617 3112 3079

architecture interior design urban design landscape
nom architect Lisa-Maree Carrigan 5696

Project Title

STANLEY QUARTER
WOOLLOONGABBA

Building Name

**COMBINED EAST & WEST**

Drawing Title

3D RENDERS

Scale

| | |
|---|---|
| Drawing Created (date) | APRIL 2025 |
| Drawing Created (by) | GM |
| Plotted and checked by | GM |
| Verified | LM |
| Approved | LM |

| Project No | Drawing No | Issue |
|---|---|---|
| A241823 | DA-00-0003 | A |

This drawing is the copyright of Group GSA Pty Ltd and may not be altered, reproduced or transmitted in any form or by any means in part or in whole without the written permission of Group GSA Pty Ltd. All levels and dimensions are to be checked and verified on site prior to the commencement of any work, making of shop drawings or fabrication of components. Do not scale drawings. Use figured Dimensions.

17/10/2025 2:44:56 PM

3D PERSEPCTIVES - SOUTH EAST

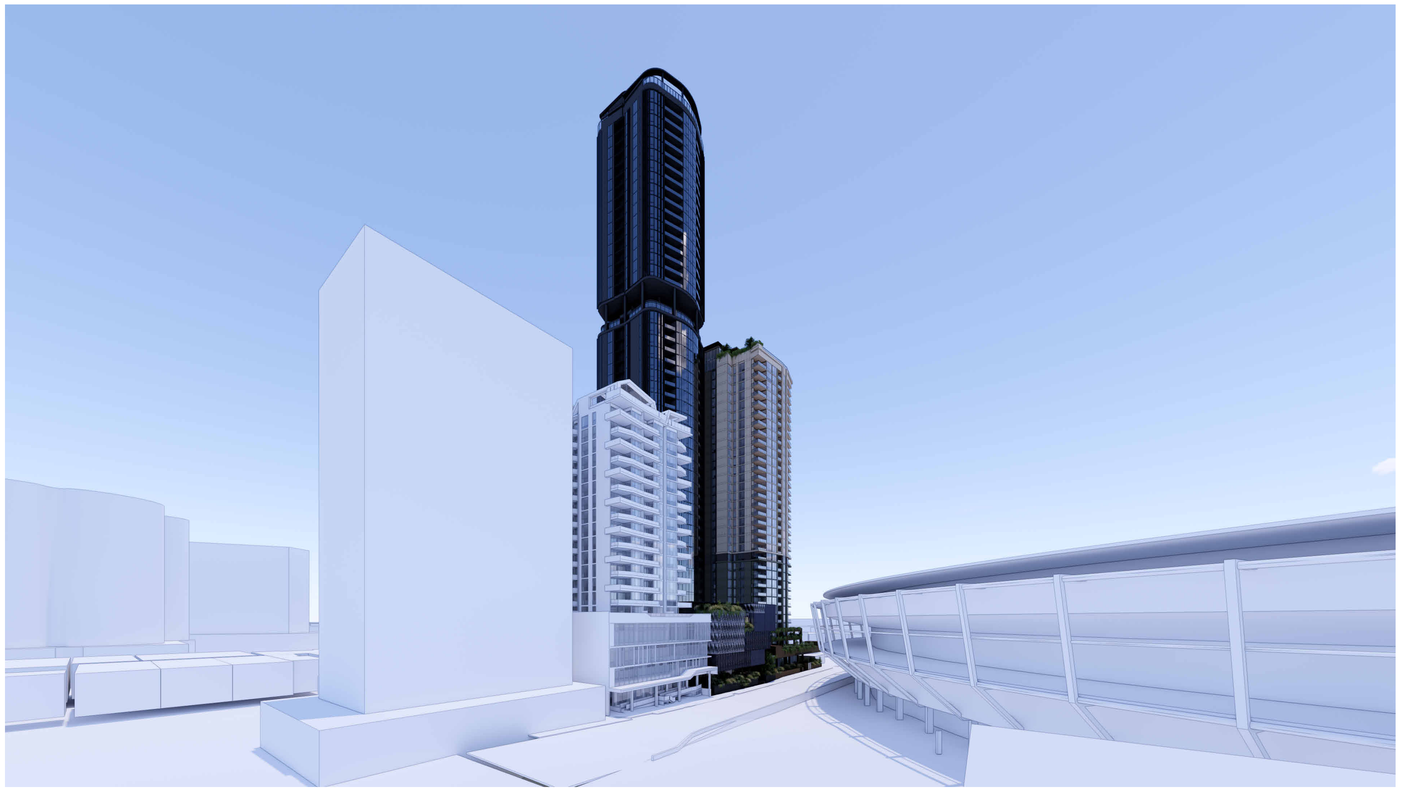

3D PERSEPCTIVES - NORTH EAST

Amendments

| Issue | Description | Date |
|---|---|---|
| A | EDQ SUBMISSION | 17.10.2025 |

**EDQ SUBMISSION**

Consultant

Traffic, Waste and Acoustics consultant
COLLIERS
Level 8 369 Ann St | Brisbane, QLD 4000

Consultant

Air Quality Consultant
Trinity Consultants
Level 3, 43 Peel Street | South Brisbane, QLD 4101

Consultant

Landscape Architect
WILD STUDIO
9 Fort Ln, Milton QLD 4064

Client

SARAZIN
21 Wellington Rd, East Brisbane QLD, 4169 | Australia

Sarazin

GROUPGSA
Group GSA Pty Ltd ABN 76 002 113 779
Level 07, 260 Queen St Brisbane QLD
Australia 4000
www.groupgsa.com

T +617 3112 3079

architecture interior design urban design landscape
nom architect Lisa-Maree Carrigan 5696

Project Title

STANLEY QUARTER
WOOLLOONGABBA

Building Name

**COMBINED EAST & WEST**

Drawing Title

3D RENDERS

Scale

| | |
|---|---|
| Drawing Created (date) | APRIL 2025 |
| Drawing Created (by) | GM |
| Plotted and checked by | GM |
| Verified | LM |
| Approved | LM |

| Project No | Drawing No | Issue |
|---|---|---|
| A241823 | DA-00-0004 | A |

This drawing is the copyright of Group GSA Pty Ltd and may not be altered, reproduced or transmitted in any form or by any means in part or in whole without the written permission of Group GSA Pty Ltd. All levels and dimensions are to be checked and verified on site prior to the commencement of any work, making of shop drawings or fabrication of components. Do not scale drawings. Use figured Dimensions.

17/10/2025 2:44:57 PM

3D PERSEPCTIVES - LANEWAY

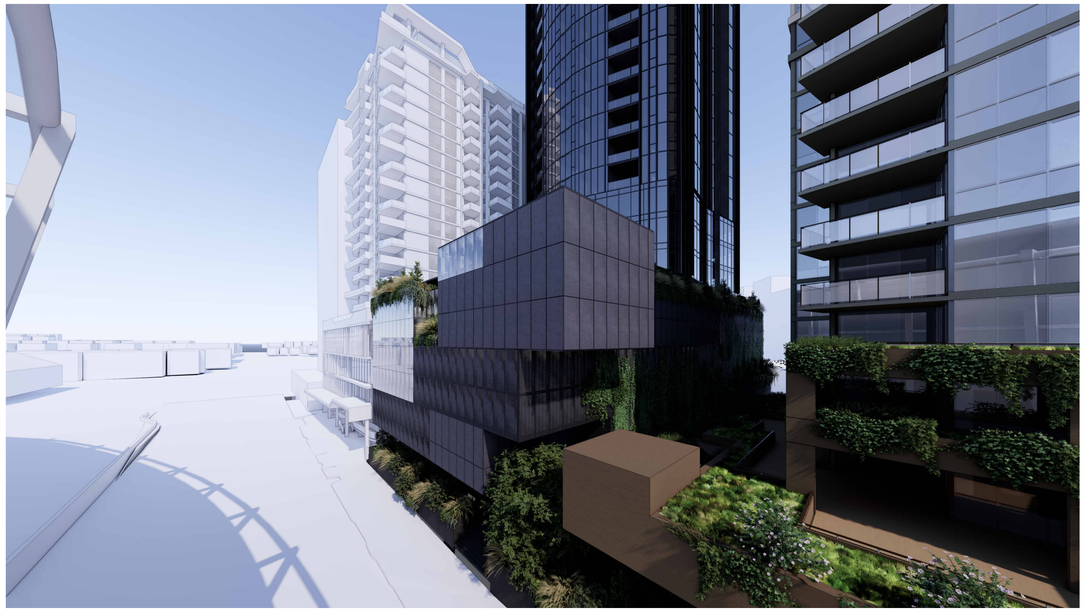

3D PERSEPCTIVES - GALLERY NORTH WEST

3D PERSEPCTIVES - GALLERY SOUTH WEST

3D PERSEPCTIVES - GALLERY NORTH EAST

Amendments

| Issue | Description | Date |
|---|---|---|
| A | EDQ SUBMISSION | 17.10.2025 |

**EDQ SUBMISSION**

Consultant
Traffic, Waste and Acoustics consultant
COLLIERS
Level 8 369 Ann St | Brisbane, QLD 4000

Consultant
Air Quality Consultant
Trinity Consultants
Level 3, 43 Peel Street | South Brisbane, QLD 4101

Consultant
Landscape Architect
WILD STUDIO
9 Fort Ln, Milton QLD 4064

Client
SARAZIN
21 Wellington Rd, East Brisbane QLD, 4169 | Australia

Sarazin

GROUPGSA
Group GSA Pty Ltd ABN 76 002 113 779
Level 07, 260 Queen St Brisbane QLD
Australia 4000
www.groupgsa.com

T +617 3112 3079

architecture interior design urban design landscape
nom architect Lisa-Maree Carrigan 5696

Project Title
STANLEY QUARTER
WOOLLOONGABBA

Building Name
**COMBINED EAST & WEST**

Drawing Title
3D RENDERS

Scale

| | |
|---|---|
| Drawing Created (date) | APRIL 2025 |
| Drawing Created (by) | GM |
| Plotted and checked by | GM |
| Verified | LM |
| Approved | LM |

| Project No | Drawing No | Issue |
|---|---|---|
| A241823 | DA-00-0005 | A |

This drawing is the copyright of Group GSA Pty Ltd and may not be altered, reproduced or transmitted in any form or by any means in part or in whole without the written permission of Group GSA Pty Ltd. All levels and dimensions are to be checked and verified on site prior to the commencement of any work, making of shop drawings or fabrication of components. Do not scale drawings. Use figured Dimensions.

17/10/2025 3:28:48 PM

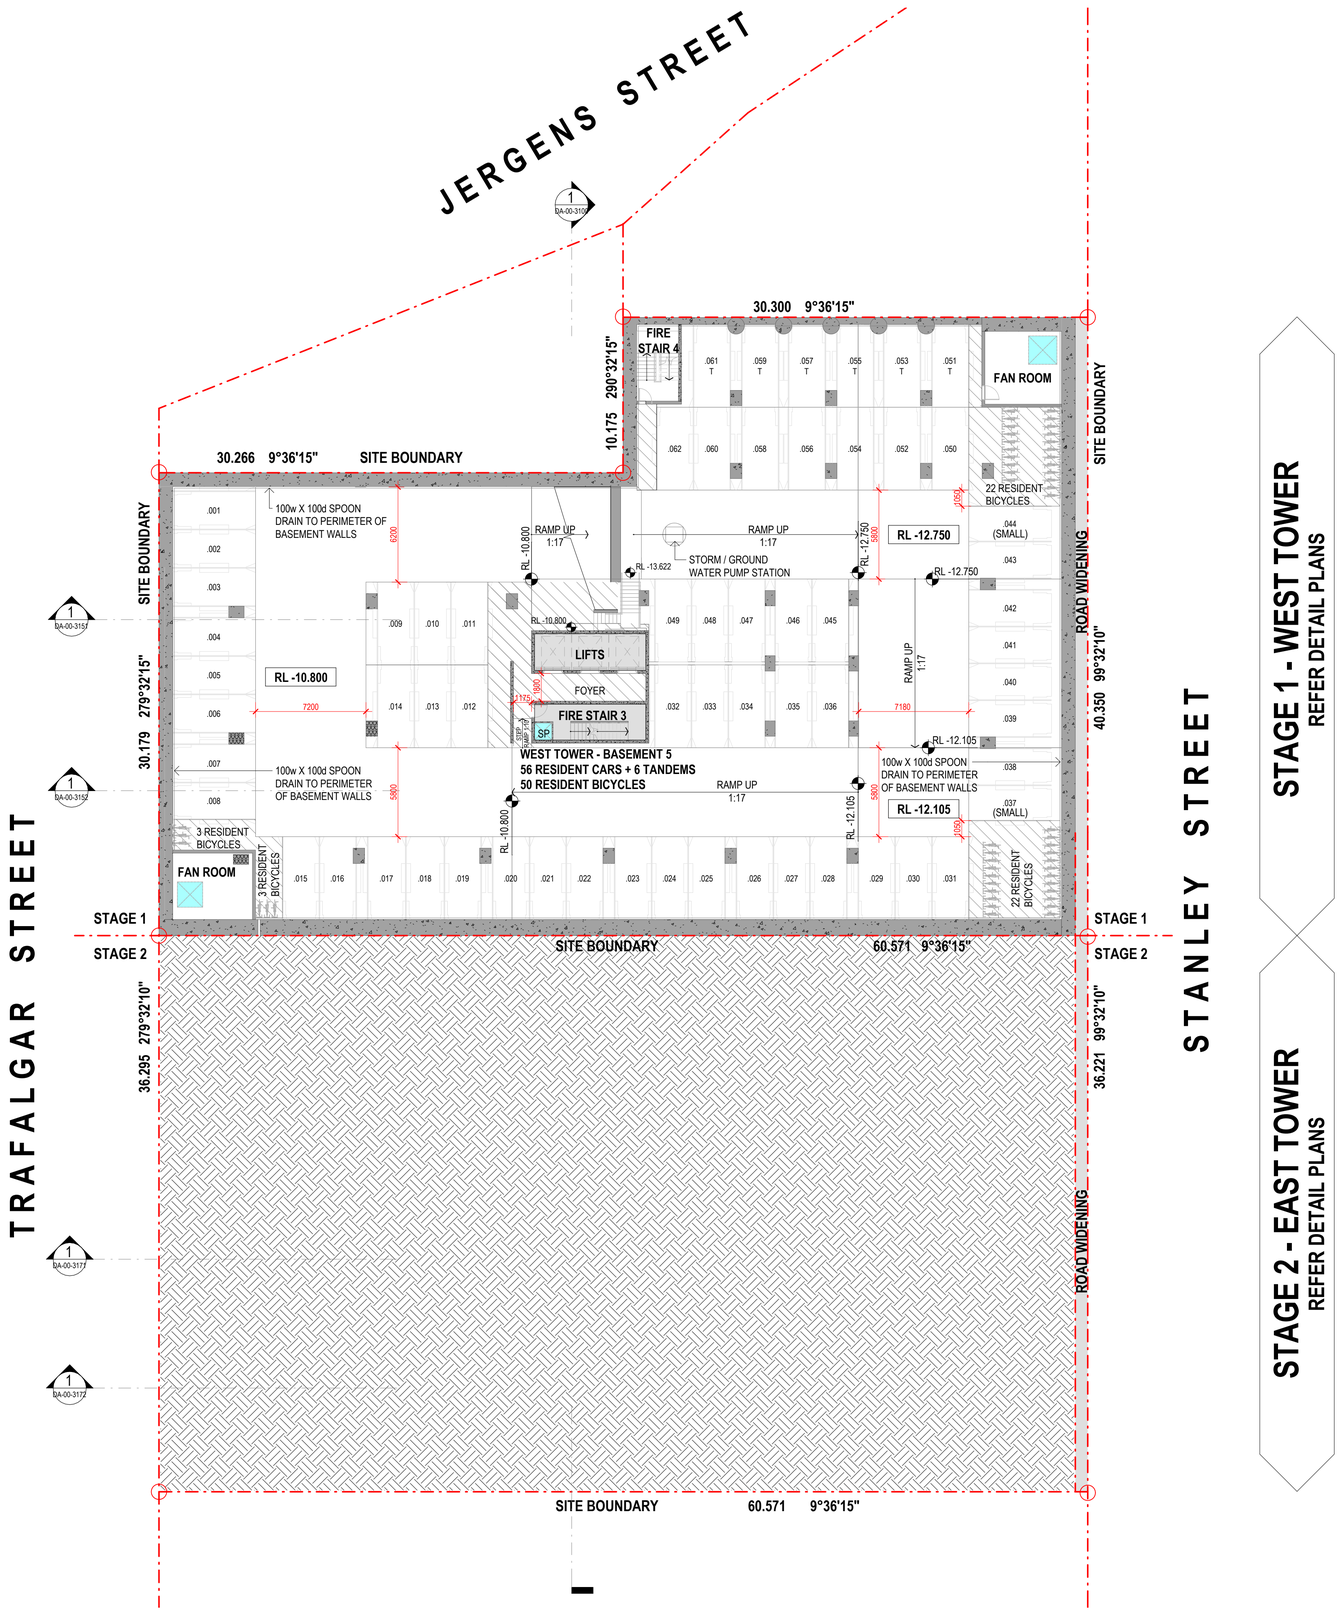


STAGE 1 - WEST TOWER
REFER DETAIL PLANS

STAGE 2 - EAST TOWER
REFER DETAIL PLANS

Amendments

| Issue | Description | Date |
|---|---|---|
| A | REVISED PRELIMINARY ISSUE | 11.09.2025 |
| B | REVISED PRELIMINARY ISSUE | 12.09.2025 |
| C | ISSUE FOR COORDINATION | 24.09.2025 |
| D | DRAFT EDQ SUBMISSION | 10.10.2025 |
| E | EDQ SUBMISSION | 17.10.2025 |

**EDQ SUBMISSION**

Consultant
Traffic, Waste and Acoustics consultant
COLLIERS
Level 8 369 Ann St | Brisbane, QLD 4000

Consultant
Air Quality Consultant
Trinity Consultants
Level 3, 43 Peel Street | South Brisbane, QLD 4101

Consultant
Landscape Architect
WILD STUDIO
9 Fort Ln, Milton QLD 4064

Client
SARAZIN
21 Wellington Rd, East Brisbane QLD, 4169 | Australia

Group GSA Pty Ltd ABN 76 002 113 779
Level 07, 260 Queen St Brisbane QLD
Australia 4000
www.groupgsa.com

T +617 3112 3079

architecture interior design urban design landscape
nom architect Lisa-Maree Carrigan 5696

Project Title
STANLEY QUARTER
WOOLLOONGABBA

Building Name
**COMBINED EAST & WEST**

Drawing Title
BASEMENT 5

| | |
|---|---|
| Scale | 1 : 200 |
| Drawing Created (date) | APRIL 2025 |
| Drawing Created (by) | GM/AK/ZJ |
| Plotted and checked by | GM |
| Verified | LM |
| Approved | LM |

| Project No | Drawing No | Issue |
|---|---|---|
| A241823 | DA-00-1995 | E |

This drawing is the copyright of Group GSA Pty Ltd and may not be altered, reproduced or transmitted in any form or by any means in part or in whole without the written permission of Group GSA Pty Ltd. All levels and dimensions are to be checked and verified on site prior to the commencement of any work, making of shop drawings or fabrication of components. Do not scale drawings. Use figured Dimensions.

17/10/2025 2:44:59 PM

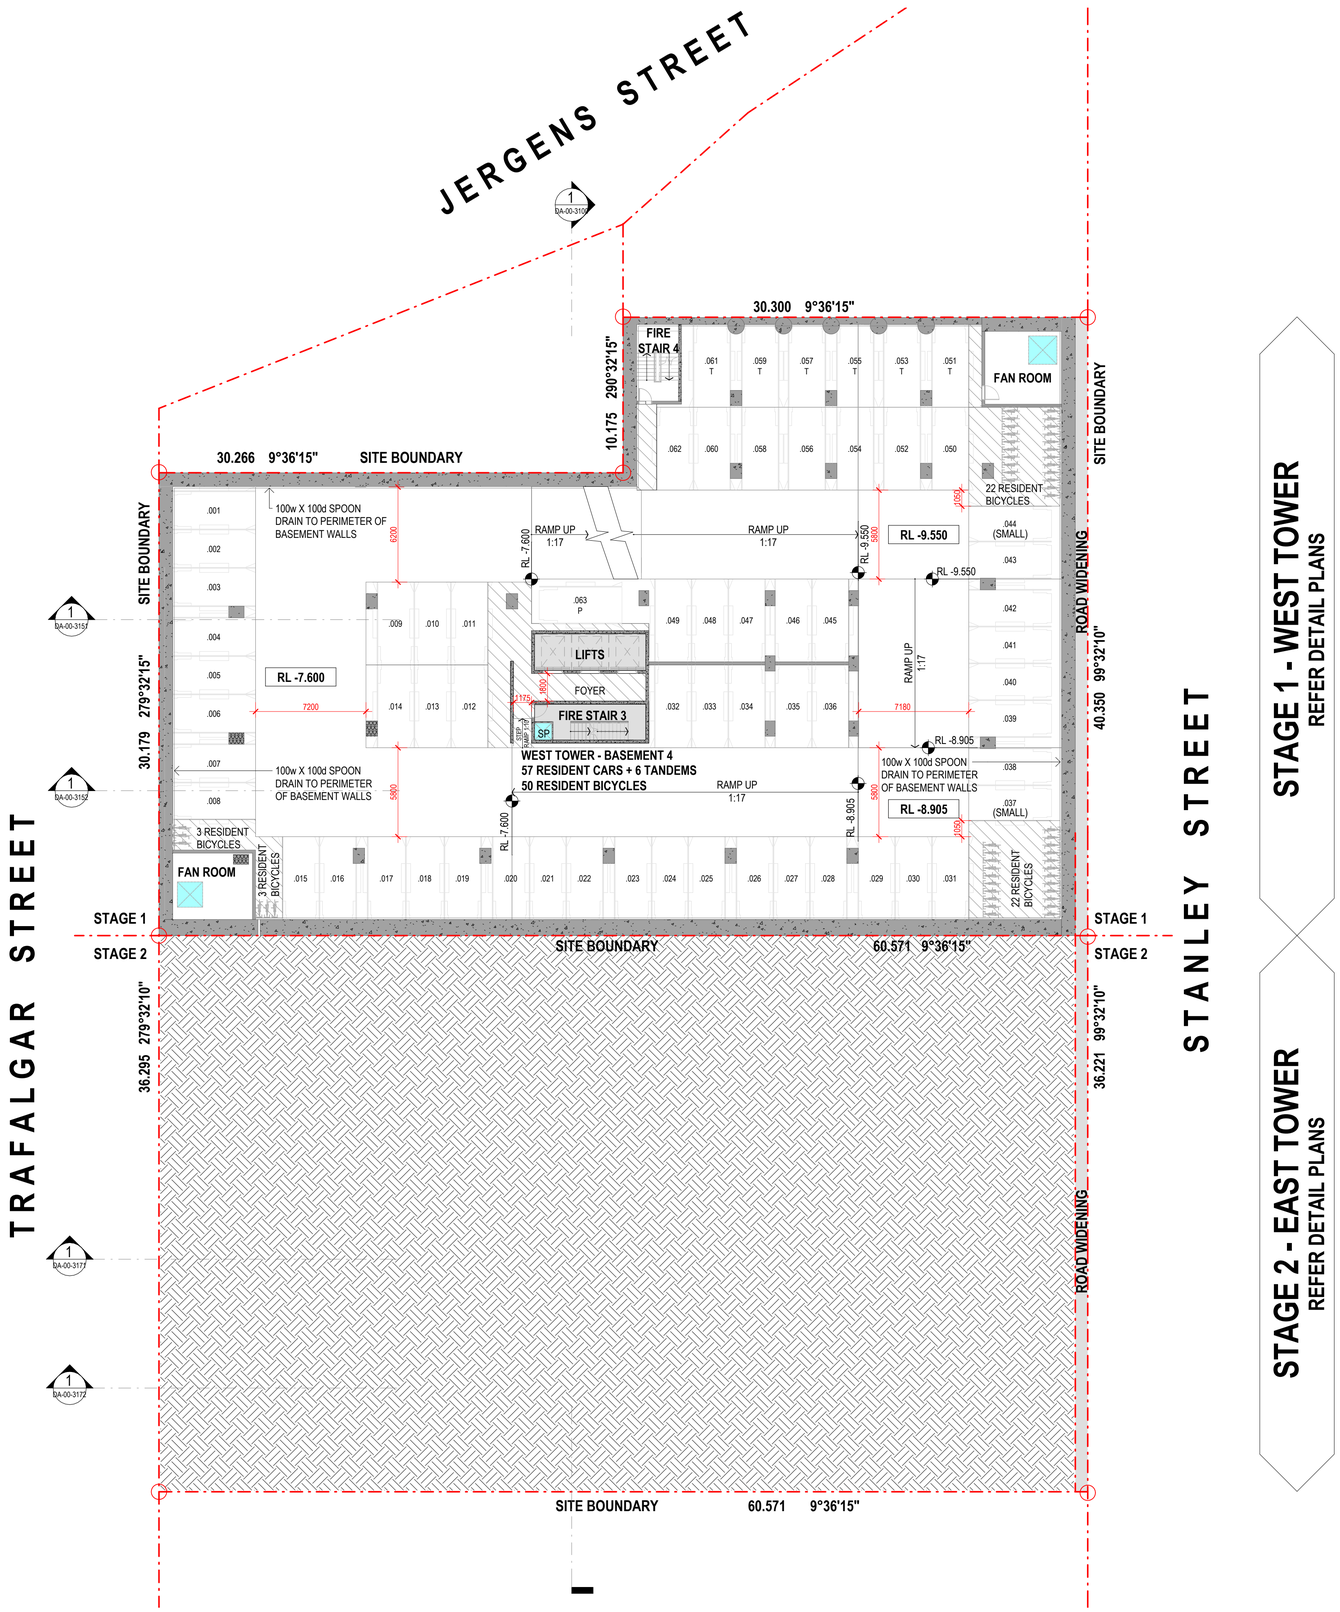


STAGE 1 - WEST TOWER
REFER DETAIL PLANS

STAGE 2 - EAST TOWER
REFER DETAIL PLANS

Amendments

| Issue | Description | Date |
|---|---|---|
| A | REVISED PRELIMINARY ISSUE | 11.09.2025 |
| B | REVISED PRELIMINARY ISSUE | 12.09.2025 |
| C | ISSUE FOR COORDINATION | 24.09.2025 |
| D | DRAFT EDQ SUBMISSION | 10.10.2025 |
| E | EDQ SUBMISSION | 17.10.2025 |

**EDQ SUBMISSION**

Consultant
Traffic, Waste and Acoustics consultant
COLLIERS
Level 8 369 Ann St | Brisbane, QLD 4000

Consultant
Air Quality Consultant
Trinity Consultants
Level 3, 43 Peel Street | South Brisbane, QLD 4101

Consultant
Landscape Architect
WILD STUDIO
9 Fort Ln, Milton QLD 4064

Client
SARAZIN
21 Wellington Rd, East Brisbane QLD, 4169 | Australia

Sarazin

GROUPGSA

Group GSA Pty Ltd ABN 76 002 113 779
Level 07, 260 Queen St Brisbane QLD
Australia 4000
www.groupgsa.com

T +617 3112 3079

architecture interior design urban design landscape
nom architect Lisa-Maree Carrigan 5696

Project Title
STANLEY QUARTER
WOOLLOONGABBA

Building Name
**COMBINED EAST & WEST**

Drawing Title
BASEMENT 4

| | |
|---|---|
| Scale | 1 : 200 |
| Drawing Created (date) | APRIL 2025 |
| Drawing Created (by) | GM/AK/ZJ |
| Plotted and checked by | GM |
| Verified | LM |
| Approved | LM |

| Project No | Drawing No | Issue |
|---|---|---|
| A241823 | DA-00-1996 | E |

This drawing is the copyright of Group GSA Pty Ltd and may not be altered, reproduced or transmitted in any form or by any means in part or in whole without the written permission of Group GSA Pty Ltd. All levels and dimensions are to be checked and verified on site prior to the commencement of any work, making of shop drawings or fabrication of components. Do not scale drawings. Use figured Dimensions.

17/10/2025 2:45:01 PM

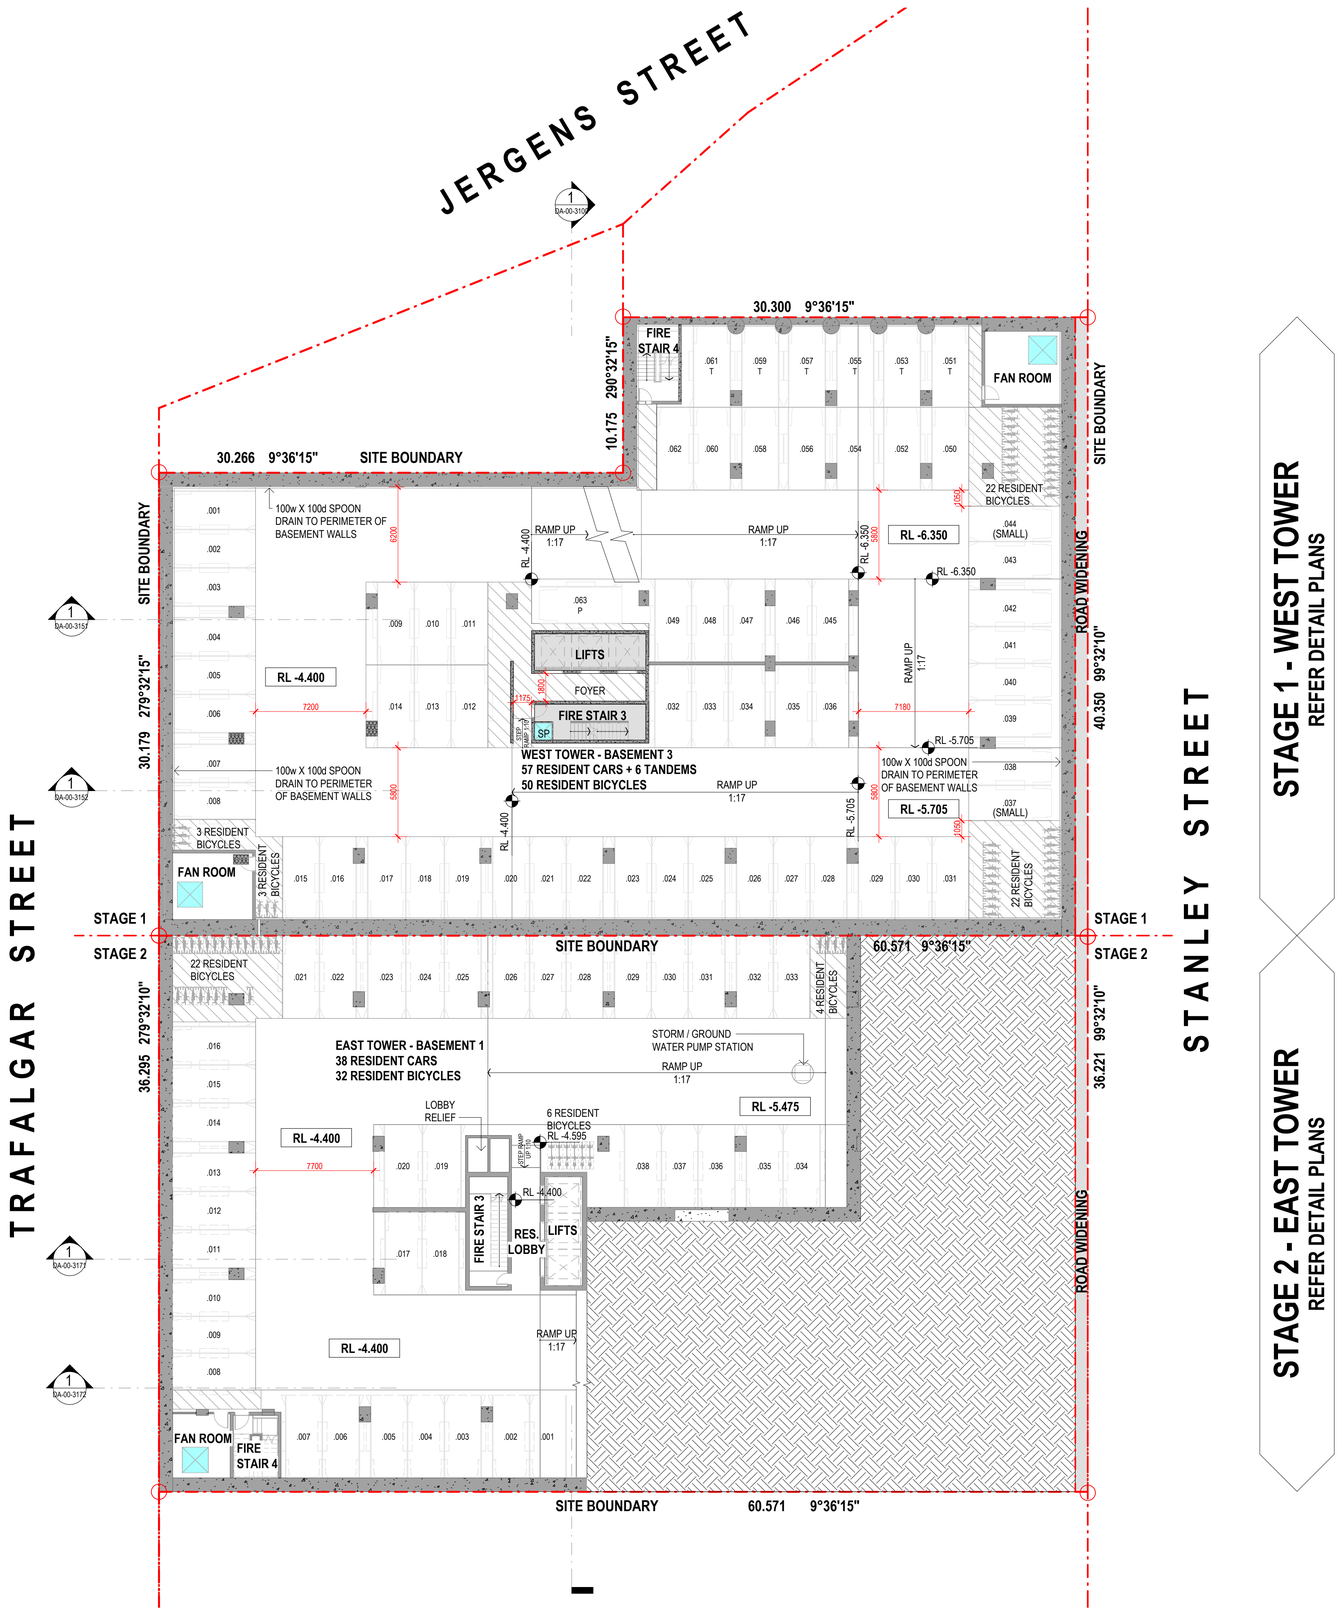


Amendments

| Issue | Description | Date |
|---|---|---|
| A | REVISED PRELIMINARY ISSUE | 11.09.2025 |
| B | REVISED PRELIMINARY ISSUE | 12.09.2025 |
| C | ISSUE FOR COORDINATION | 24.09.2025 |
| D | DRAFT EDQ SUBMISSION | 10.10.2025 |
| E | EDQ SUBMISSION | 17.10.2025 |

**EDQ SUBMISSION**

Consultant

Traffic, Waste and Acoustics consultant
COLLIERS
Level 8 369 Ann St | Brisbane, QLD 4000

Consultant

Air Quality Consultant
Trinity Consultants
Level 3, 43 Peel Street | South Brisbane, QLD 4101

Consultant

Landscape Architect
WILD STUDIO
9 Fort Ln, Milton QLD 4064

Client

SARAZIN
21 Wellington Rd, East Brisbane QLD, 4169 | Australia

Sarazin

GROUPGSA
Group GSA Pty Ltd ABN 76 002 113 779
Level 07, 260 Queen St Brisbane QLD
Australia 4000
www.groupgsa.com

T +617 3112 3079

architecture interior design urban design landscape
nom architect Lisa-Maree Carrigan 5696

Project Title

STANLEY QUARTER
WOOLLOONGABBA

Building Name

**COMBINED EAST & WEST**

Drawing Title

BASEMENT 3

| | |
|---|---|
| Scale | 1 : 200 |
| Drawing Created (date) | APRIL 2025 |
| Drawing Created (by) | GM/AK/ZJ |
| Plotted and checked by | GM |
| Verified | LM |
| Approved | LM |

| Project No | Drawing No | Issue |
|---|---|---|
| A241823 | DA-00-1997 | E |

This drawing is the copyright of Group GSA Pty Ltd and may not be altered, reproduced or transmitted in any form or by any means in part or in whole without the written permission of Group GSA Pty Ltd. All levels and dimensions are to be checked and verified on site prior to the commencement of any work, making of shop drawings or fabrication of components. Do not scale drawings. Use figured Dimensions.

17/10/2025 2:46:03 PM

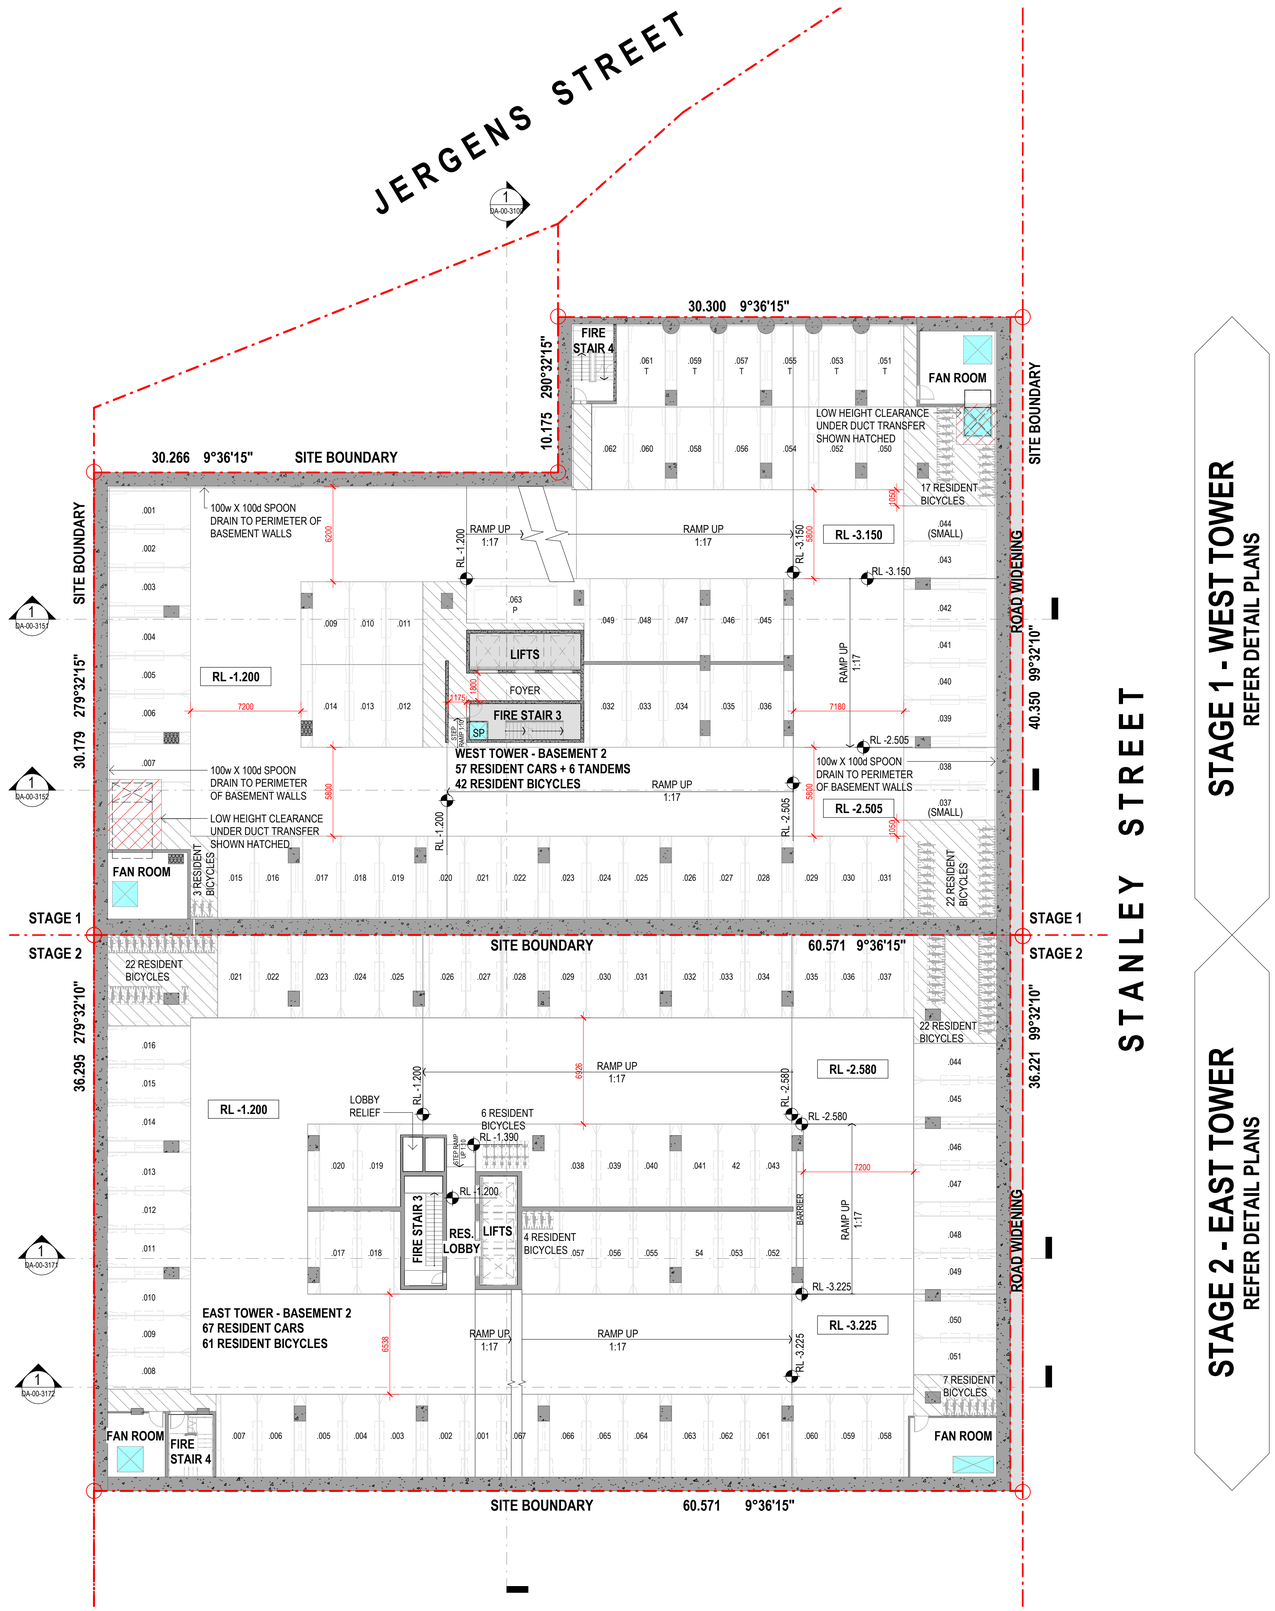


STAGE 1 - WEST TOWER
REFER DETAIL PLANS

STAGE 2 - EAST TOWER
REFER DETAIL PLANS

Amendments

| Issue | Description | Date |
|---|---|---|
| A | REVISED PRELIMINARY ISSUE | 11.09.2025 |
| B | REVISED PRELIMINARY ISSUE | 12.09.2025 |
| C | ISSUE FOR COORDINATION | 24.09.2025 |
| D | DRAFT EDQ SUBMISSION | 10.10.2025 |
| E | EDQ SUBMISSION | 17.10.2025 |
| F | REVISED FOR EDQ SUBMISSION | 21.10.2025 |

**EDQ SUBMISSION**


Consultant
Traffic, Waste and Acoustics consultant
COLLIERS
Level 8 369 Ann St | Brisbane, QLD 4000

Consultant
Air Quality Consultant
Trinity Consultants
Level 3, 43 Peel Street | South Brisbane, QLD 4101

Consultant
Landscape Architect
WILD STUDIO
9 Fort Ln, Milton QLD 4064

Client
SARAZIN
21 Wellington Rd, East Brisbane QLD, 4169 | Australia

Group GSA Pty Ltd ABN 76 002 113 779
Level 07, 260 Queen St Brisbane QLD
Australia 4000
www.groupgsa.com

T +617 3112 3079

architecture interior design urban design landscape
nom architect Lisa-Maree Carrigan 5696


Project Title

STANLEY QUARTER
WOOLLOONGABBA

Building Name

**COMBINED EAST & WEST**

Drawing Title

BASEMENT 2

| | |
|---|---|
| Scale | 1 : 200 |
| Drawing Created (date) | APRIL 2025 |
| Drawing Created (by) | GM/AK/ZJ |
| Plotted and checked by | GM |
| Verified | LM |
| Approved | LM |

| Project No | Drawing No | Issue |
|---|---|---|
| A241823 | DA-00-1998 | F |


This drawing is the copyright of Group GSA Pty Ltd and may not be altered, reproduced or transmitted in any form or by any means in part or in whole without the written permission of Group GSA Pty Ltd. All levels and dimensions are to be checked and verified on site prior to the commencement of any work, making of shop drawings or fabrication of components. Do not scale drawings. Use figured Dimensions.


22/10/2025 7:52:06 AM

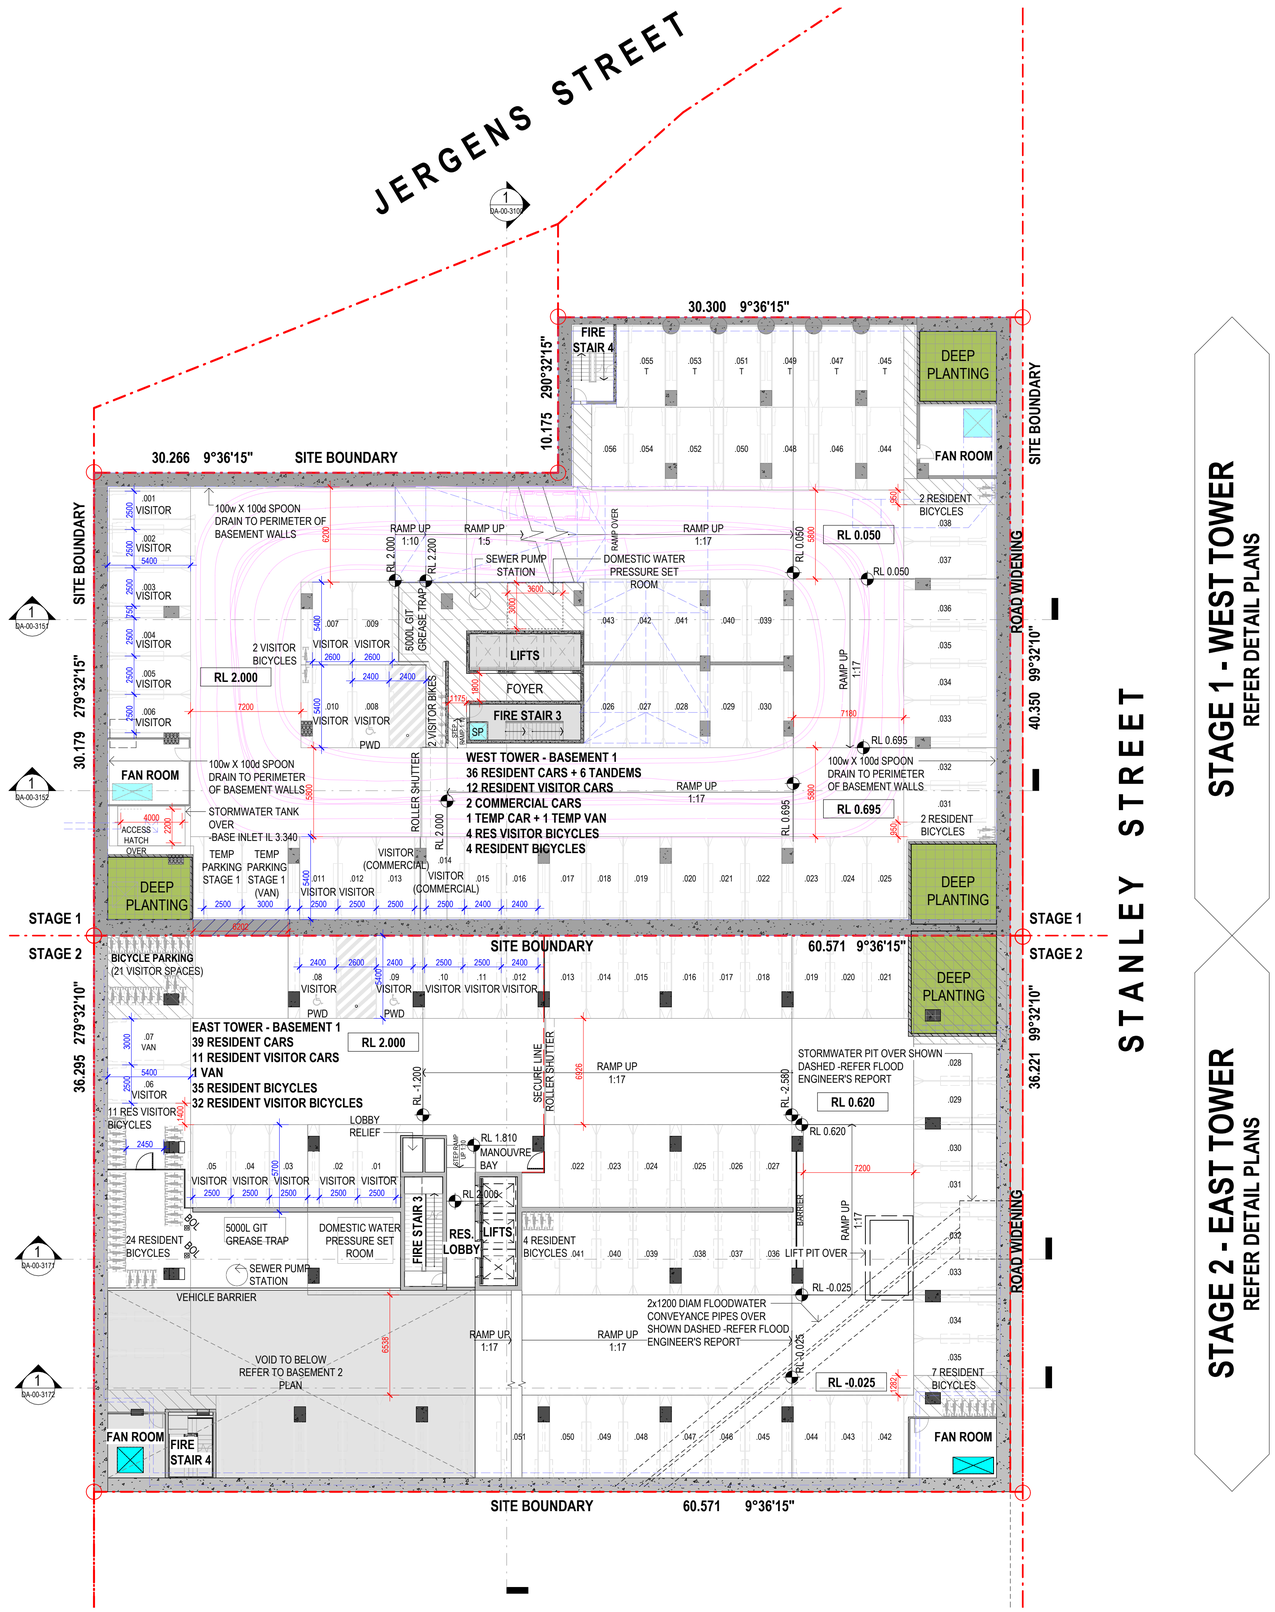


STAGE 1 - WEST TOWER
REFER DETAIL PLANS

STAGE 2 - EAST TOWER
REFER DETAIL PLANS

Amendments

| Issue | Description | Date |
|---|---|---|
| A | REVISED PRELIMINARY ISSUE | 11.09.2025 |
| B | REVISED PRELIMINARY ISSUE | 12.09.2025 |
| C | ISSUE FOR COORDINATION | 24.09.2025 |
| D | DRAFT EDQ SUBMISSION | 10.10.2025 |
| E | EDQ SUBMISSION | 17.10.2025 |

**EDQ SUBMISSION**

Consultant

Traffic, Waste and Acoustics consultant
COLLIERS
Level 8 369 Ann St | Brisbane, QLD 4000

Consultant

Air Quality Consultant
Trinity Consultants
Level 3, 43 Peel Street | South Brisbane, QLD 4101

Consultant

Landscape Architect
WILD STUDIO
9 Fort Ln, Milton QLD 4064

Client

SARAZIN
21 Wellington Rd, East Brisbane QLD, 4169 | Australia
Sarazin


GROUPGSA
Group GSA Pty Ltd ABN 76 002 113 779
Level 07, 260 Queen St Brisbane QLD
Australia 4000
www.groupgsa.com

T +617 3112 3079

architecture interior design urban design landscape
nom architect Lisa-Maree Carrigan 5696


Project Title

STANLEY QUARTER
WOOLLOONGABBA

Building Name

**COMBINED EAST & WEST**

Drawing Title

BASEMENT 1

| | |
|---|---|
| Scale | 1 : 200 |
| Drawing Created (date) | APRIL 2025 |
| Drawing Created (by) | GM/AK/ZJ |
| Plotted and checked by | GM |
| Verified | LM |
| Approved | LM |

| Project No | Drawing No | Issue |
|---|---|---|
| A241823 | DA-00-1999 | E |


This drawing is the copyright of Group GSA Pty Ltd and may not be altered, reproduced or transmitted in any form or by any means in part or in whole without the written permission of Group GSA Pty Ltd. All levels and dimensions are to be checked and verified on site prior to the commencement of any work, making of shop drawings or fabrication of components. Do not scale drawings. Use figured Dimensions.


17/10/2025 2:46:08 PM

Amendments

| Issue | Description | Date |
|---|---|---|
| A | PRELIMINARY ISSUE | 28.08.2025 |
| B | REVISED PRELIMINARY ISSUE | 11.09.2025 |
| C | REVISED PRELIMINARY ISSUE | 12.09.2025 |
| D | ISSUE FOR COORDINATION | 24.09.2025 |
| E | DRAFT EDQ SUBMISSION | 10.10.2025 |
| F | EDQ SUBMISSION | 17.10.2025 |

**EDQ SUBMISSION**


Consultant
Traffic, Waste and Acoustics consultant
COLLIERS
Level 8 369 Ann St | Brisbane, QLD 4000

Consultant
Air Quality Consultant
Trinity Consultants
Level 3, 43 Peel Street | South Brisbane, QLD 4101

Consultant
Landscape Architect
WILD STUDIO
9 Fort Ln, Milton QLD 4064

Client
SARAZIN
21 Wellington Rd, East Brisbane QLD, 4169 | Australia

Group GSA Pty Ltd ABN 76 002 113 779
Level 07, 260 Queen St Brisbane QLD
Australia 4000
www.groupgsa.com

T +617 3112 3079

architecture interior design urban design landscape
nom architect Lisa-Maree Carrigan 5696


Project Title

# STANLEY QUARTER WOOLLOONGABBA

Building Name

## COMBINED EAST & WEST

Drawing Title

## LEVEL 1 (GROUND) / SITE PLAN

| | |
|---|---|
| Scale | 1 : 200 |
| Drawing Created (date) | APRIL 2025 |
| Drawing Created (by) | GM/AK/ZJ |
| Plotted and checked by | GM |
| Verified | LM |
| Approved | LM |

| Project No | Drawing No | Issue |
|---|---|---|
| A241823 | DA-00-2000 | F |


This drawing is the copyright of Group GSA Pty Ltd and may not be altered, reproduced or transmitted in any form or by any means in part or in whole without the written permission of Group GSA Pty Ltd. All levels and dimensions are to be checked and verified on site prior to the commencement of any work, making of shop drawings or fabrication of components. Do not scale drawings. Use figured Dimensions.


17/10/2025 2:45:14 PM

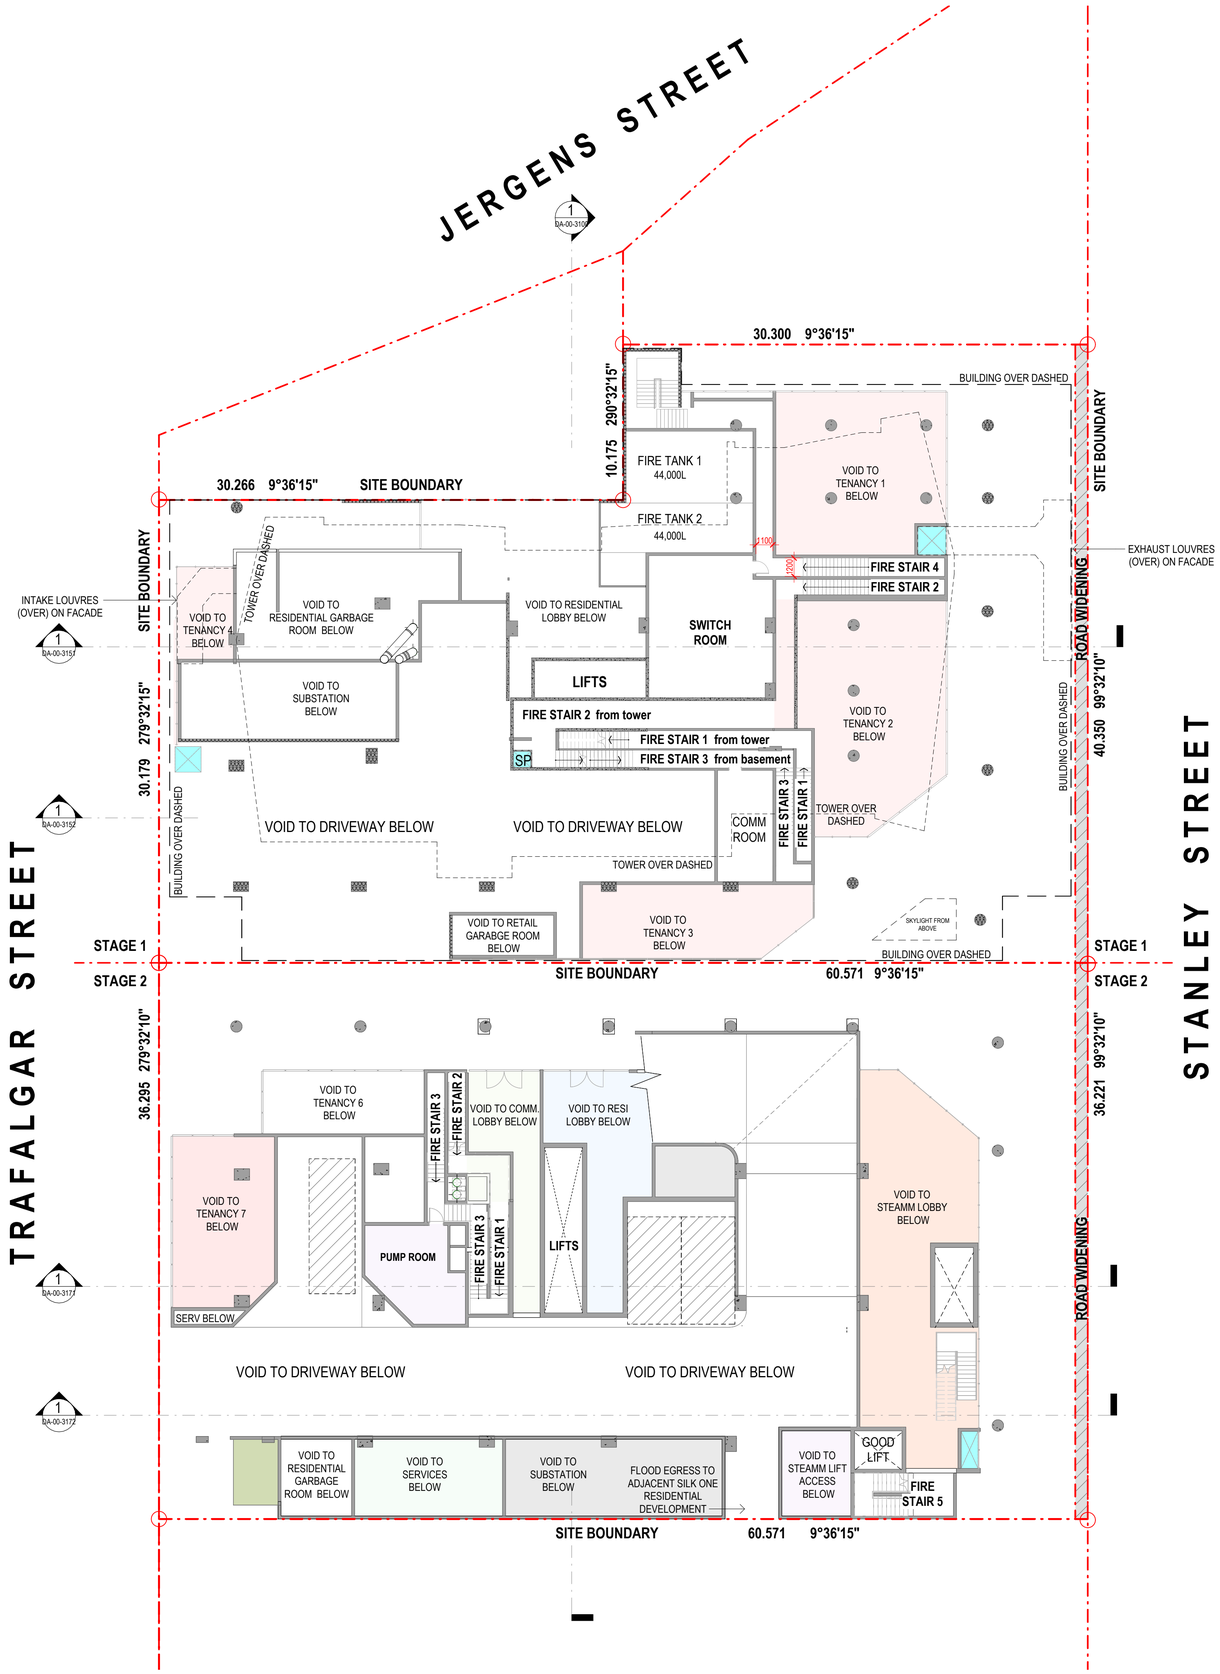


STAGE 1 - WEST TOWER
REFER DETAIL PLANS

STAGE 2 - EAST TOWER
REFER DETAIL PLANS

Amendments

| Issue | Description | Date |
|---|---|---|
| A | DRAFT EDQ SUBMISSION | 10.10.2025 |
| B | EDQ SUBMISSION | 17.10.2025 |

**EDQ SUBMISSION**

Consultant
Traffic, Waste and Acoustics consultant
COLLIERS
Level 8 369 Ann St | Brisbane, QLD 4000

Consultant
Air Quality Consultant
Trinity Consultants
Level 3, 43 Peel Street | South Brisbane, QLD 4101

Consultant
Landscape Architect
WILD STUDIO
9 Fort Ln, Milton QLD 4064

Client
SARAZIN
21 Wellington Rd, East Brisbane QLD, 4169 | Australia

Sarazin

GROUP GSA
Group GSA Pty Ltd ABN 76 002 113 779
Level 07, 260 Queen St Brisbane QLD
Australia 4000
www.groupgsa.com

T +617 3112 3079

architecture interior design urban design landscape
nom architect Lisa-Maree Carrigan 5696

Project Title
STANLEY QUARTER
WOOLLOONGABBA

Building Name
**COMBINED EAST & WEST**

Drawing Title
LEVEL 1 - MEZZ

| | |
|---|---|
| Scale | 1 : 200 |
| Drawing Created (date) | APRIL 2025 |
| Drawing Created (by) | GM/AK/ZJ |
| Plotted and checked by | GM |
| Verified | LM |
| Approved | LM |

| Project No | Drawing No | Issue |
|---|---|---|
| A241823 | DA-00-2001 | B |

This drawing is the copyright of Group GSA Pty Ltd and may not be altered, reproduced or transmitted in any form or by any means in part or in whole without the written permission of Group GSA Pty Ltd. All levels and dimensions are to be checked and verified on site prior to the commencement of any work, making of shop drawings or fabrication of components. Do not scale drawings. Use figured Dimensions.

17/10/2025 2:45:16 PM

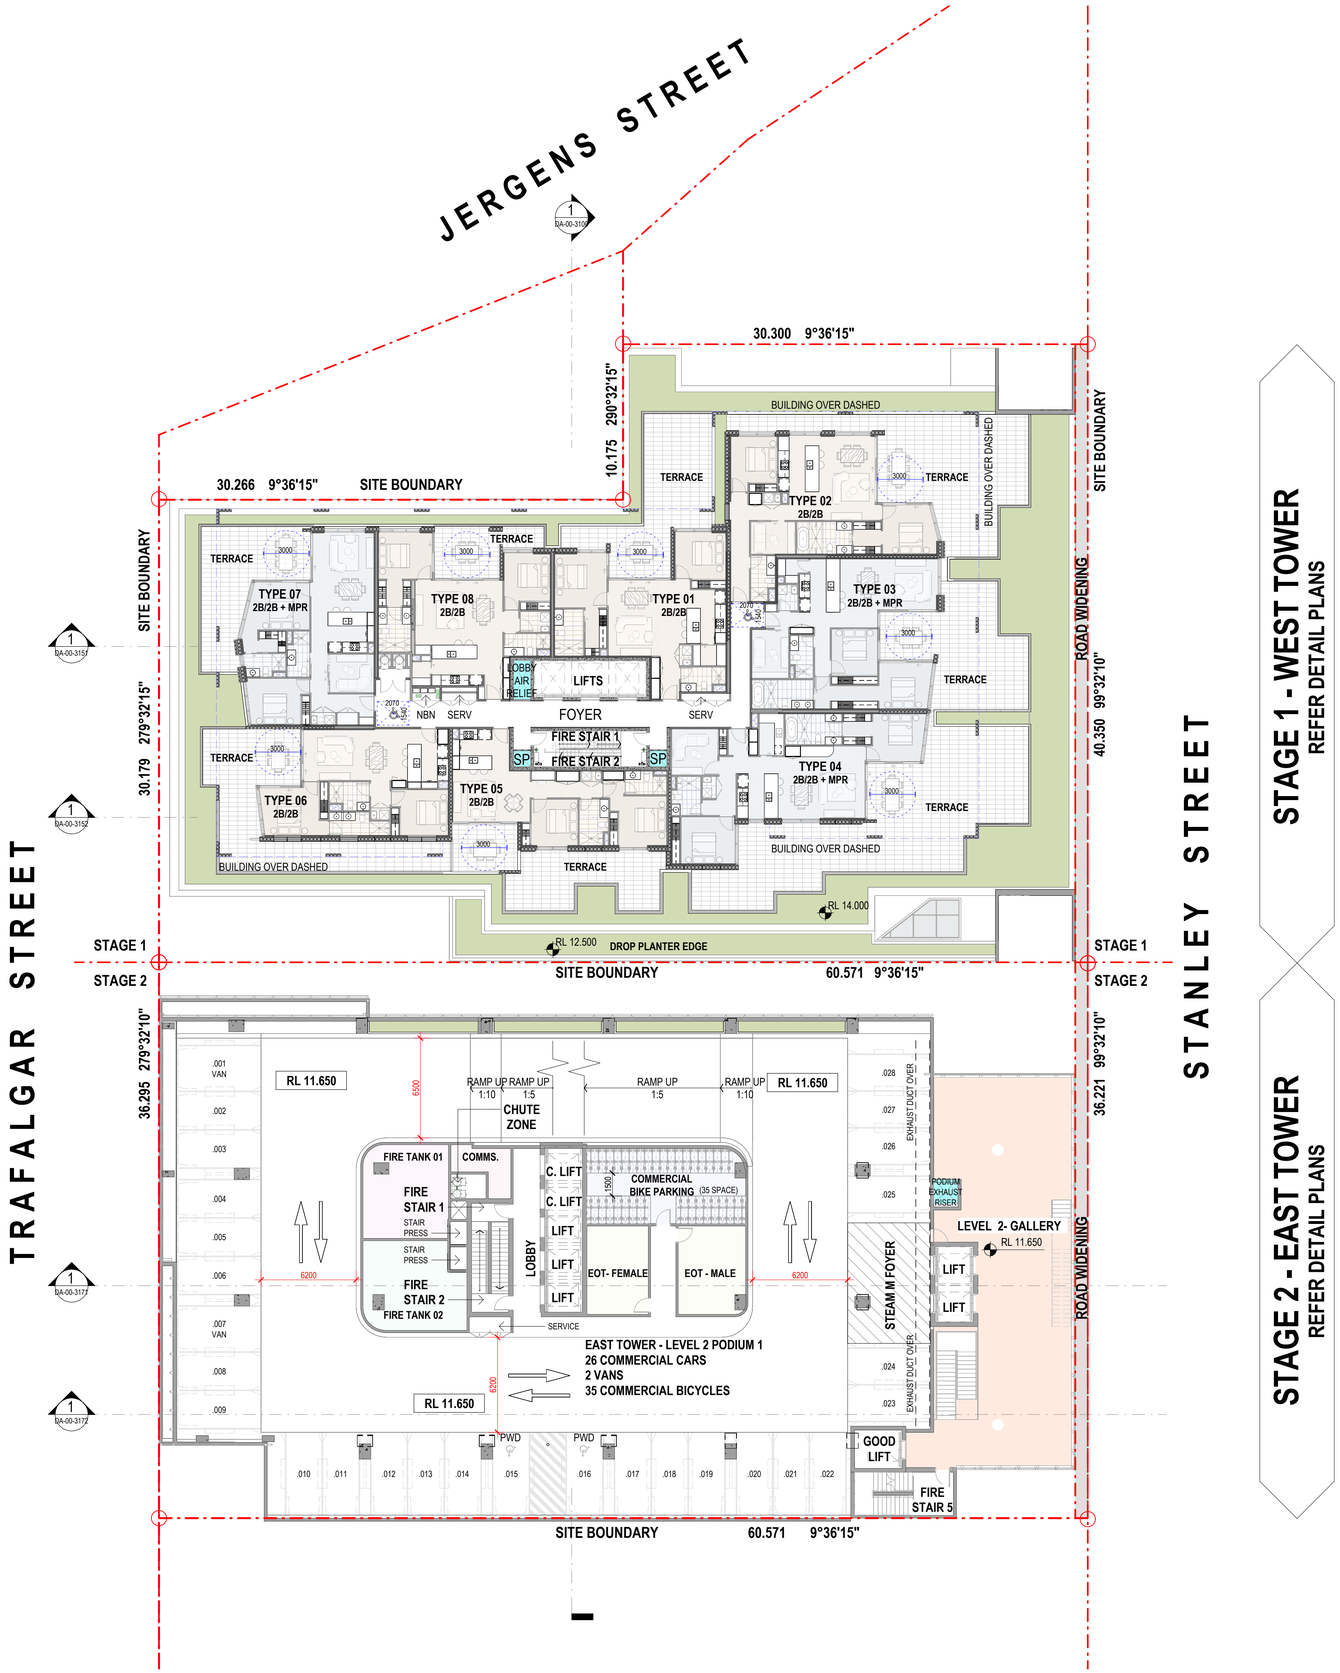


Amendments

| Issue | Description | Date |
|---|---|---|
| A | DRAFT EDQ SUBMISSION | 10.10.2025 |
| B | EDQ SUBMISSION | 17.10.2025 |
| C | REVISED FOR EDQ SUBMISSION | 21.10.2025 |

**EDQ SUBMISSION**

Consultant
Traffic, Waste and Acoustics consultant
COLLIERS
Level 8 369 Ann St | Brisbane, QLD 4000

Consultant
Air Quality Consultant
Trinity Consultants
Level 3, 43 Peel Street | South Brisbane, QLD 4101

Consultant
Landscape Architect
WILD STUDIO
9 Fort Ln, Milton QLD 4064

Client
SARAZIN
21 Wellington Rd, East Brisbane QLD, 4169 | Australia

Sarazin

GROUPGSA

Group GSA Pty Ltd ABN 76 002 113 779
Level 07, 260 Queen St Brisbane QLD
Australia 4000
www.groupgsa.com

T +617 3112 3079

architecture interior design urban design landscape
nom architect Lisa-Maree Carrigan 5696

Project Title
STANLEY QUARTER
WOOLLOONGABBA

Building Name
**COMBINED EAST & WEST**

Drawing Title
LEVEL 2

| | |
|---|---|
| Scale | 1 : 200 |
| Drawing Created (date) | APRIL 2025 |
| Drawing Created (by) | GM/AK/ZJ |
| Plotted and checked by | GM |
| Verified | LM |
| Approved | LM |

| Project No | Drawing No | Issue |
|---|---|---|
| A241823 | DA-00-2002 | C |

This drawing is the copyright of Group GSA Pty Ltd and may not be altered, reproduced or transmitted in any form or by any means in part or in whole without the written permission of Group GSA Pty Ltd. All levels and dimensions are to be checked and verified on site prior to the commencement of any work, making of shop drawings or fabrication of components. Do not scale drawings. Use figured Dimensions.

22/10/2025 7:52:27 AM

**STAGE 1 - WEST TOWER**
REFER DETAIL PLANS

**STAGE 2 - EAST TOWER**
REFER DETAIL PLANS

Amendments

| Issue | Description | Date |
|---|---|---|
| A | DRAFT EDQ SUBMISSION | 10.10.2025 |
| B | EDQ SUBMISSION | 17.10.2025 |

**EDQ SUBMISSION**


Consultant
Traffic, Waste and Acoustics consultant
COLLIERS
Level 8 369 Ann St | Brisbane, QLD 4000

Consultant
Air Quality Consultant
Trinity Consultants
Level 3, 43 Peel Street | South Brisbane, QLD 4101

Consultant
Landscape Architect
WILD STUDIO
9 Fort Ln, Milton QLD 4064

Client
SARAZIN
21 Wellington Rd, East Brisbane QLD, 4169 | Australia

Group GSA Pty Ltd ABN 76 002 113 779
Level 07, 260 Queen St Brisbane QLD
Australia 4000
www.groupgsa.com

T +617 3112 3079

architecture interior design urban design landscape
nom architect Lisa-Maree Carrigan 5696


Project Title
STANLEY QUARTER
WOOLLOONGABBA

Building Name
**COMBINED EAST & WEST**

Drawing Title
LEVEL 3

| | |
|---|---|
| Scale | 1 : 200 |
| Drawing Created (date) | APRIL 2025 |
| Drawing Created (by) | GM/AK/ZJ |
| Plotted and checked by | GM |
| Verified | LM |
| Approved | LM |

| Project No | Drawing No | Issue |
|---|---|---|
| A241823 | DA-00-2003 | B |


This drawing is the copyright of Group GSA Pty Ltd and may not be altered, reproduced or transmitted in any form or by any means in part or in whole without the written permission of Group GSA Pty Ltd. All levels and dimensions are to be checked and verified on site prior to the commencement of any work, making of shop drawings or fabrication of components. Do not scale drawings. Use figured Dimensions.


17/10/2025 2:45:23 PM

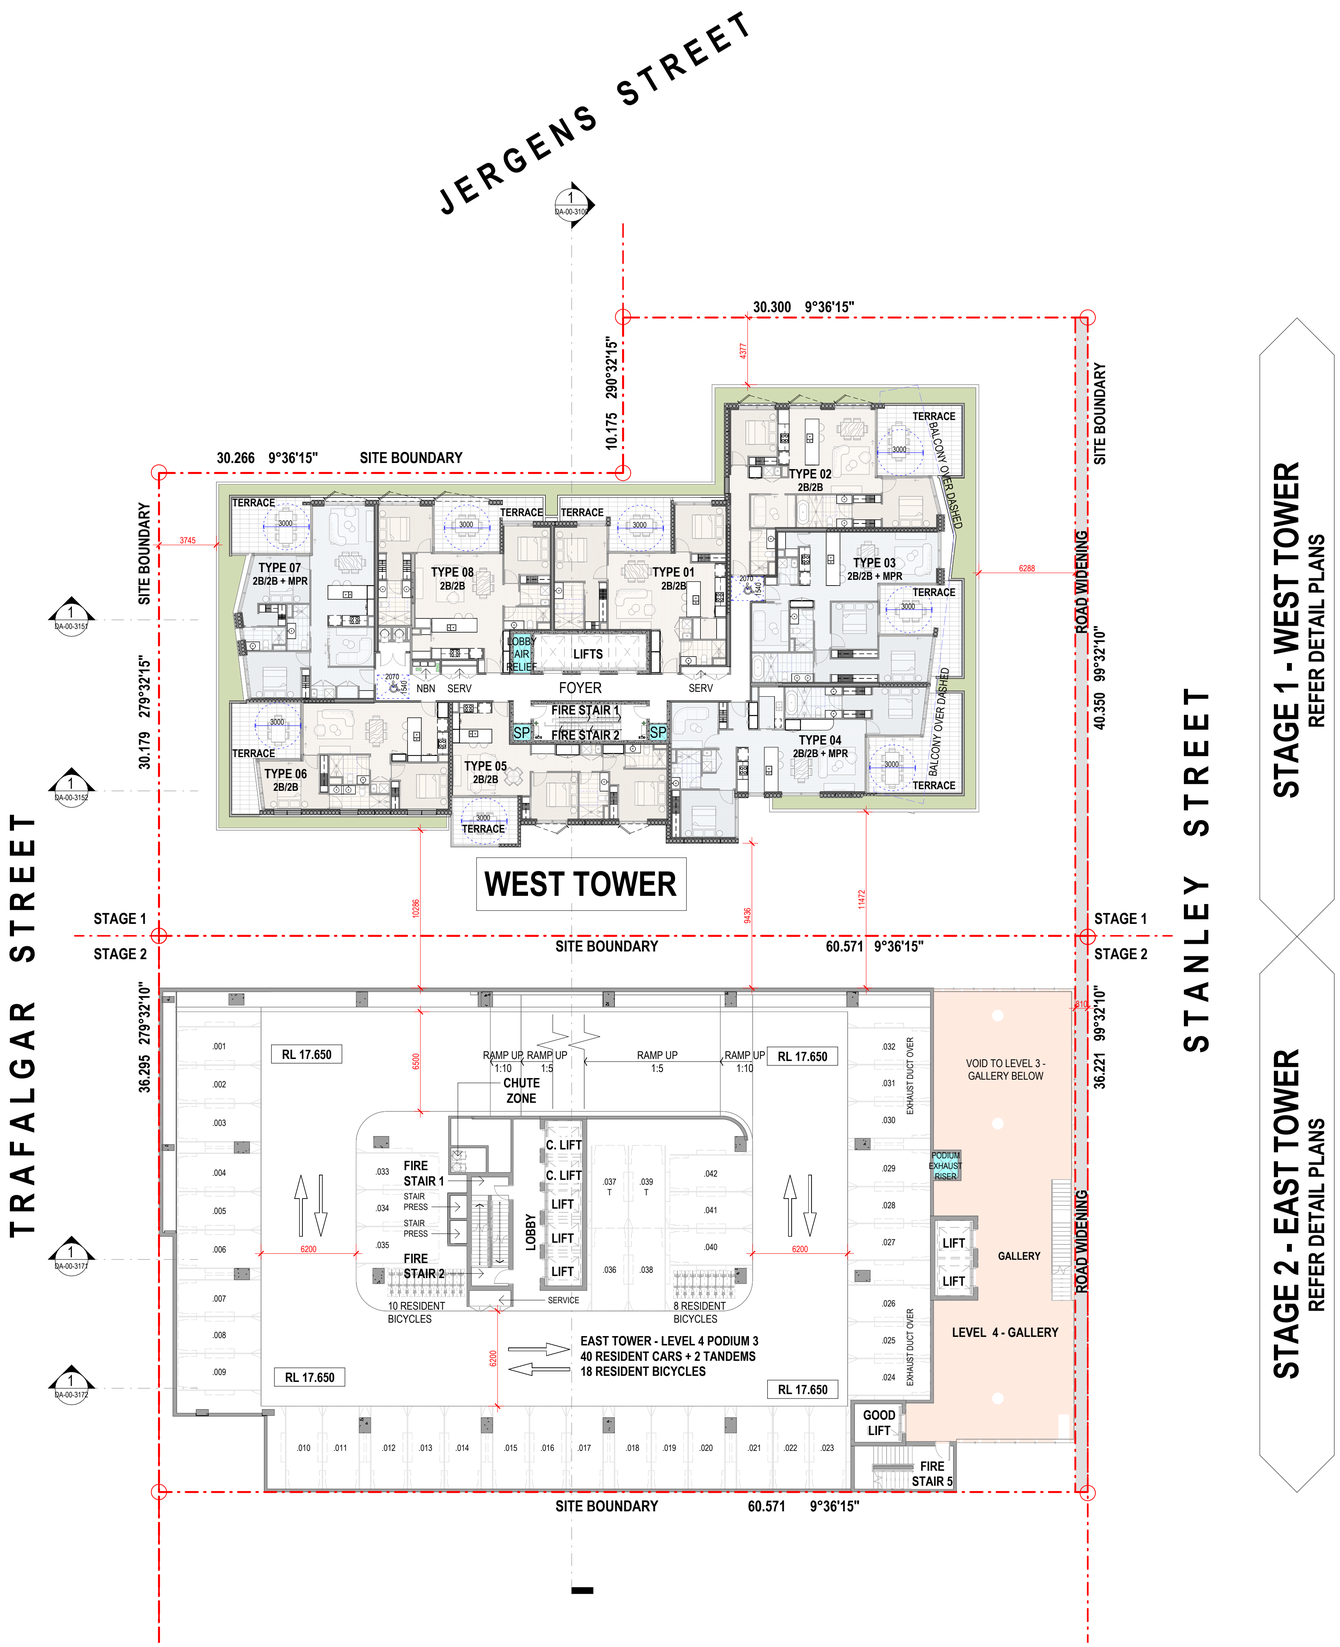


Amendments

| Issue | Description | Date |
|---|---|---|
| A | DRAFT EDQ SUBMISSION | 10.10.2025 |
| B | EDQ SUBMISSION | 17.10.2025 |

**EDQ SUBMISSION**

Consultant
Traffic, Waste and Acoustics consultant
COLLIERS
Level 8 369 Ann St | Brisbane, QLD 4000

Consultant
Air Quality Consultant
Trinity Consultants
Level 3, 43 Peel Street | South Brisbane, QLD 4101

Consultant
Landscape Architect
WILD STUDIO
9 Fort Ln, Milton QLD 4064

Client
SARAZIN
21 Wellington Rd, East Brisbane QLD, 4169 | Australia

Sarazin

GROUP GSA
Group GSA Pty Ltd ABN 76 002 113 779
Level 07, 260 Queen St Brisbane QLD
Australia 4000
www.groupgsa.com

T +617 3112 3079

architecture interior design urban design landscape
nom architect Lisa-Maree Carrigan 5696

Project Title
STANLEY QUARTER
WOOLLOONGABBA

Building Name
**COMBINED EAST & WEST**

Drawing Title
LEVEL 4

| | |
|---|---|
| Scale | 1 : 200 |
| Drawing Created (date) | APRIL 2025 |
| Drawing Created (by) | GM/AK/ZJ |
| Plotted and checked by | GM |
| Verified | LM |
| Approved | LM |

| Project No | Drawing No | Issue |
|---|---|---|
| A241823 | DA-00-2004 | B |

This drawing is the copyright of Group GSA Pty Ltd and may not be altered, reproduced or transmitted in any form or by any means in part or in whole without the written permission of Group GSA Pty Ltd. All levels and dimensions are to be checked and verified on site prior to the commencement of any work, making of shop drawings or fabrication of components. Do not scale drawings. Use figured Dimensions.

17/10/2025 2:45:27 PM

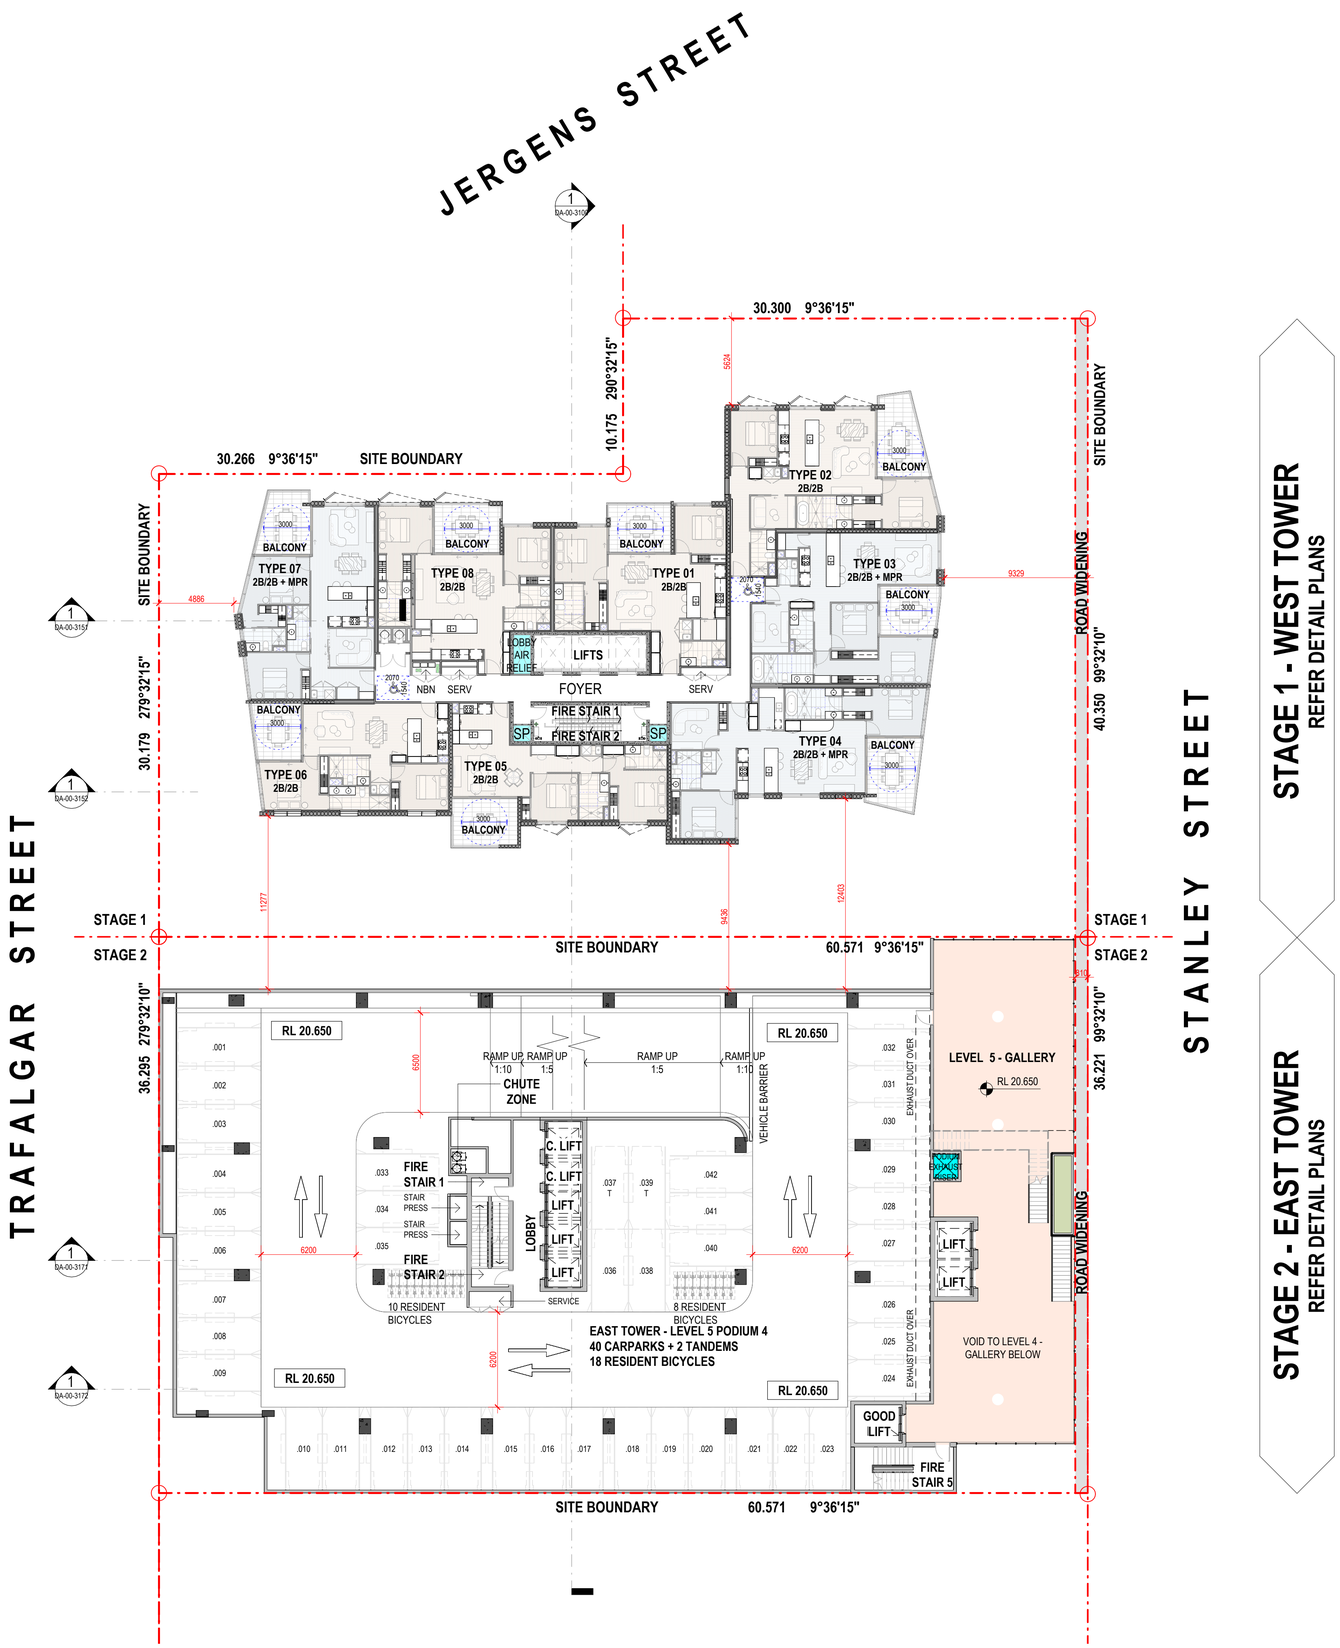


STAGE 1 - WEST TOWER
REFER DETAIL PLANS

STAGE 2 - EAST TOWER
REFER DETAIL PLANS

Amendments

| Issue | Description | Date |
|---|---|---|
| A | DRAFT EDQ SUBMISSION | 10.10.2025 |
| B | EDQ SUBMISSION | 17.10.2025 |

**EDQ SUBMISSION**


Consultant
Traffic, Waste and Acoustics consultant
COLLIERS
Level 8 369 Ann St | Brisbane, QLD 4000

Consultant
Air Quality Consultant
Trinity Consultants
Level 3, 43 Peel Street | South Brisbane, QLD 4101

Consultant
Landscape Architect
WILD STUDIO
9 Fort Ln, Milton QLD 4064

Client
SARAZIN
21 Wellington Rd, East Brisbane QLD, 4169 | Australia

Sarazin

GROUPGSA
Group GSA Pty Ltd ABN 76 002 113 779
Level 07, 260 Queen St Brisbane QLD
Australia 4000
www.groupgsa.com

T +617 3112 3079

architecture interior design urban design landscape
nom architect Lisa-Maree Carrigan 5696


Project Title
STANLEY QUARTER
WOOLLOONGABBA

Building Name
**COMBINED EAST & WEST**

Drawing Title
LEVEL 5

| | |
|---|---|
| Scale | 1 : 200 |
| Drawing Created (date) | APRIL 2025 |
| Drawing Created (by) | GM/AK/ZJ |
| Plotted and checked by | GM |
| Verified | LM |
| Approved | LM |

| Project No | Drawing No | Issue |
|---|---|---|
| A241823 | DA-00-2005 | B |


This drawing is the copyright of Group GSA Pty Ltd and may not be altered, reproduced or transmitted in any form or by any means in part or in whole without the written permission of Group GSA Pty Ltd. All levels and dimensions are to be checked and verified on site prior to the commencement of any work, making of shop drawings or fabrication of components. Do not scale drawings. Use figured Dimensions.


17/10/2025 2:45:31 PM

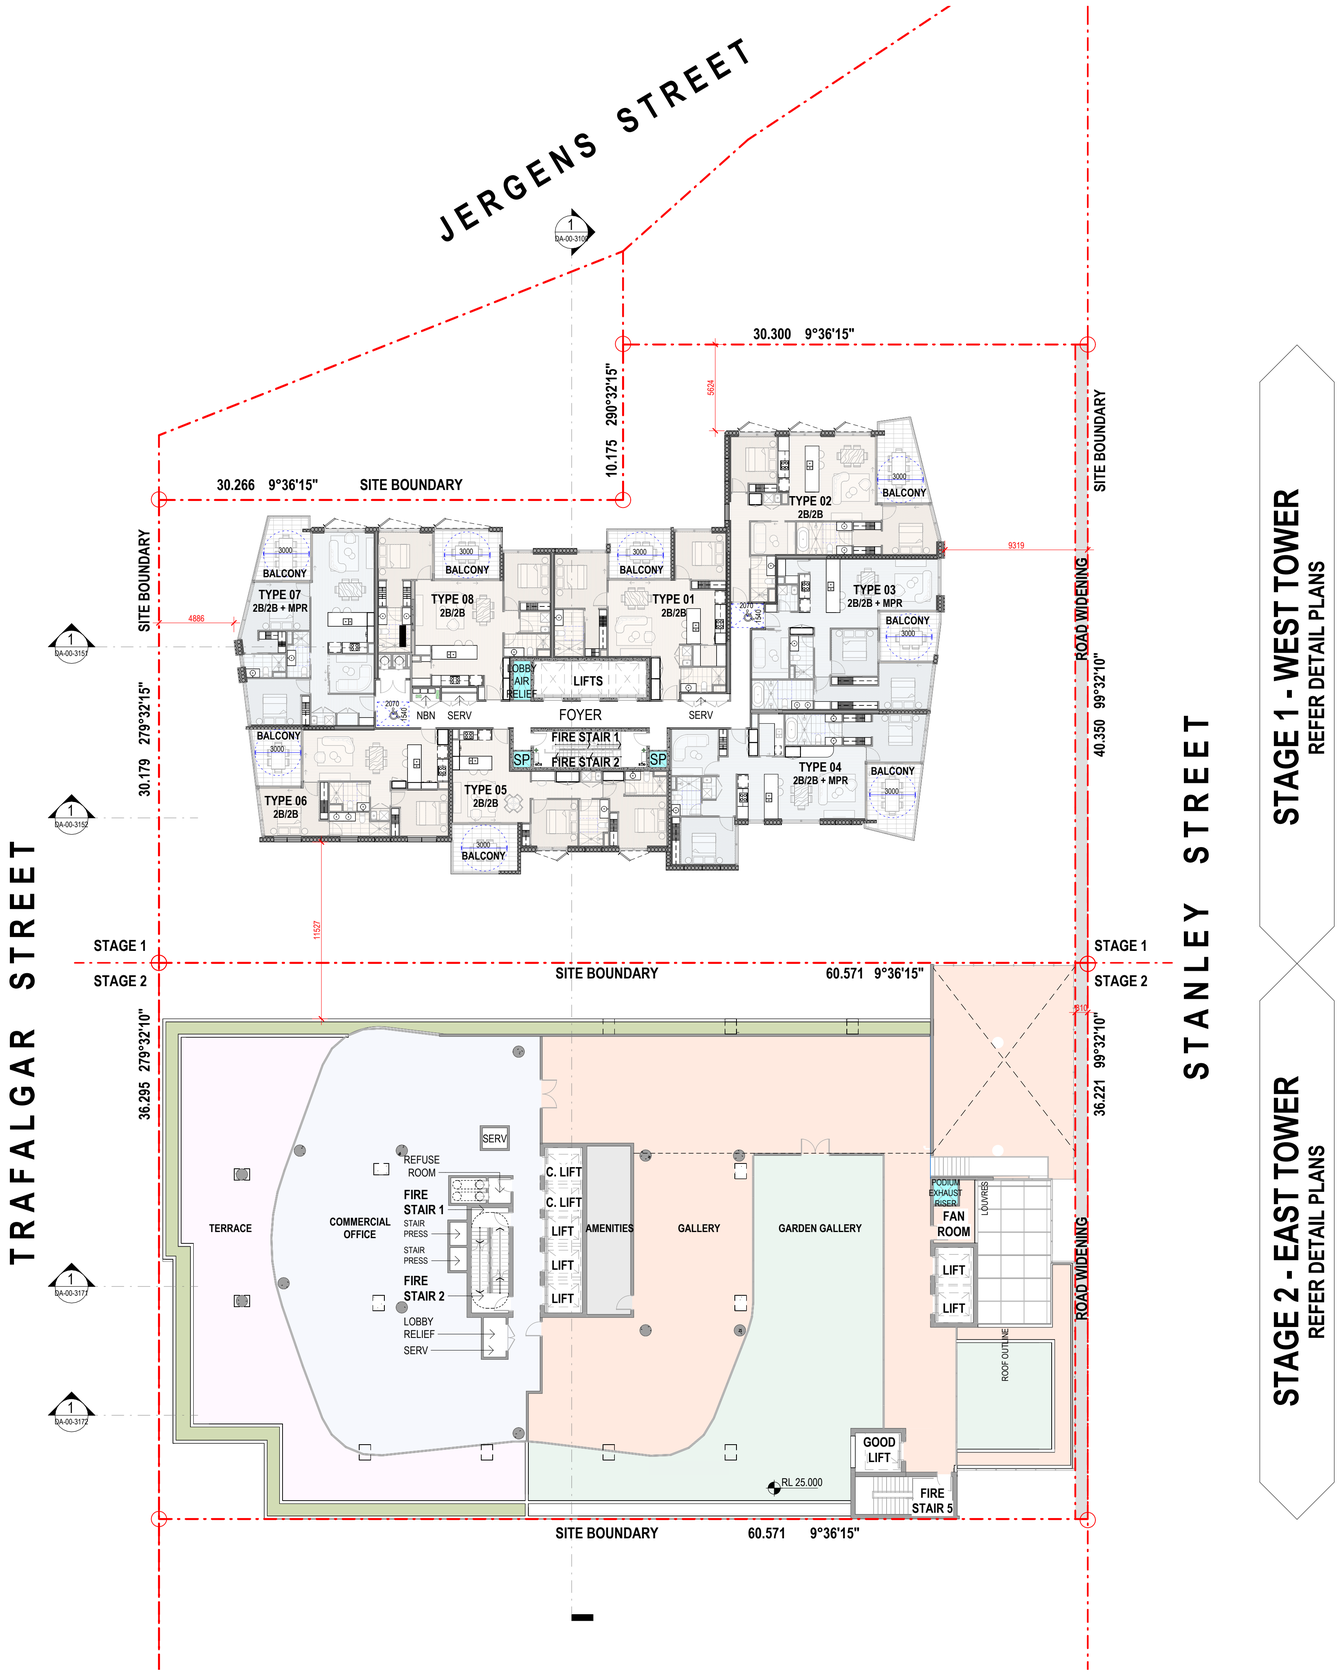


Amendments

| Issue | Description | Date |
|---|---|---|
| A | DRAFT EDQ SUBMISSION | 10.10.2025 |
| B | EDQ SUBMISSION | 17.10.2025 |

**EDQ SUBMISSION**


Consultant
Traffic, Waste and Acoustics consultant
COLLIERS
Level 8 369 Ann St | Brisbane, QLD 4000

Consultant
Air Quality Consultant
Trinity Consultants
Level 3, 43 Peel Street | South Brisbane, QLD 4101

Consultant
Landscape Architect
WILD STUDIO
9 Fort Ln, Milton QLD 4064

Client
SARAZIN
21 Wellington Rd, East Brisbane QLD, 4169 | Australia

Group GSA Pty Ltd ABN 76 002 113 779
Level 07, 260 Queen St Brisbane QLD
Australia 4000
www.groupgsa.com

T +617 3112 3079

architecture interior design urban design landscape
nom architect Lisa-Maree Carrigan 5696


Project Title
STANLEY QUARTER
WOOLLOONGABBA

Building Name
**COMBINED EAST & WEST**

Drawing Title
LEVEL 6

| | |
|---|---|
| Scale | 1 : 200 |
| Drawing Created (date) | APRIL 2025 |
| Drawing Created (by) | GM/AK/ZJ |
| Plotted and checked by | GM |
| Verified | LM |
| Approved | LM |

| Project No | Drawing No | Issue |
|---|---|---|
| A241823 | DA-00-2006 | B |


This drawing is the copyright of Group GSA Pty Ltd and may not be altered, reproduced or transmitted in any form or by any means in part or in whole without the written permission of Group GSA Pty Ltd. All levels and dimensions are to be checked and verified on site prior to the commencement of any work, making of shop drawings or fabrication of components. Do not scale drawings. Use figured Dimensions.


17/10/2025 2:45:34 PM

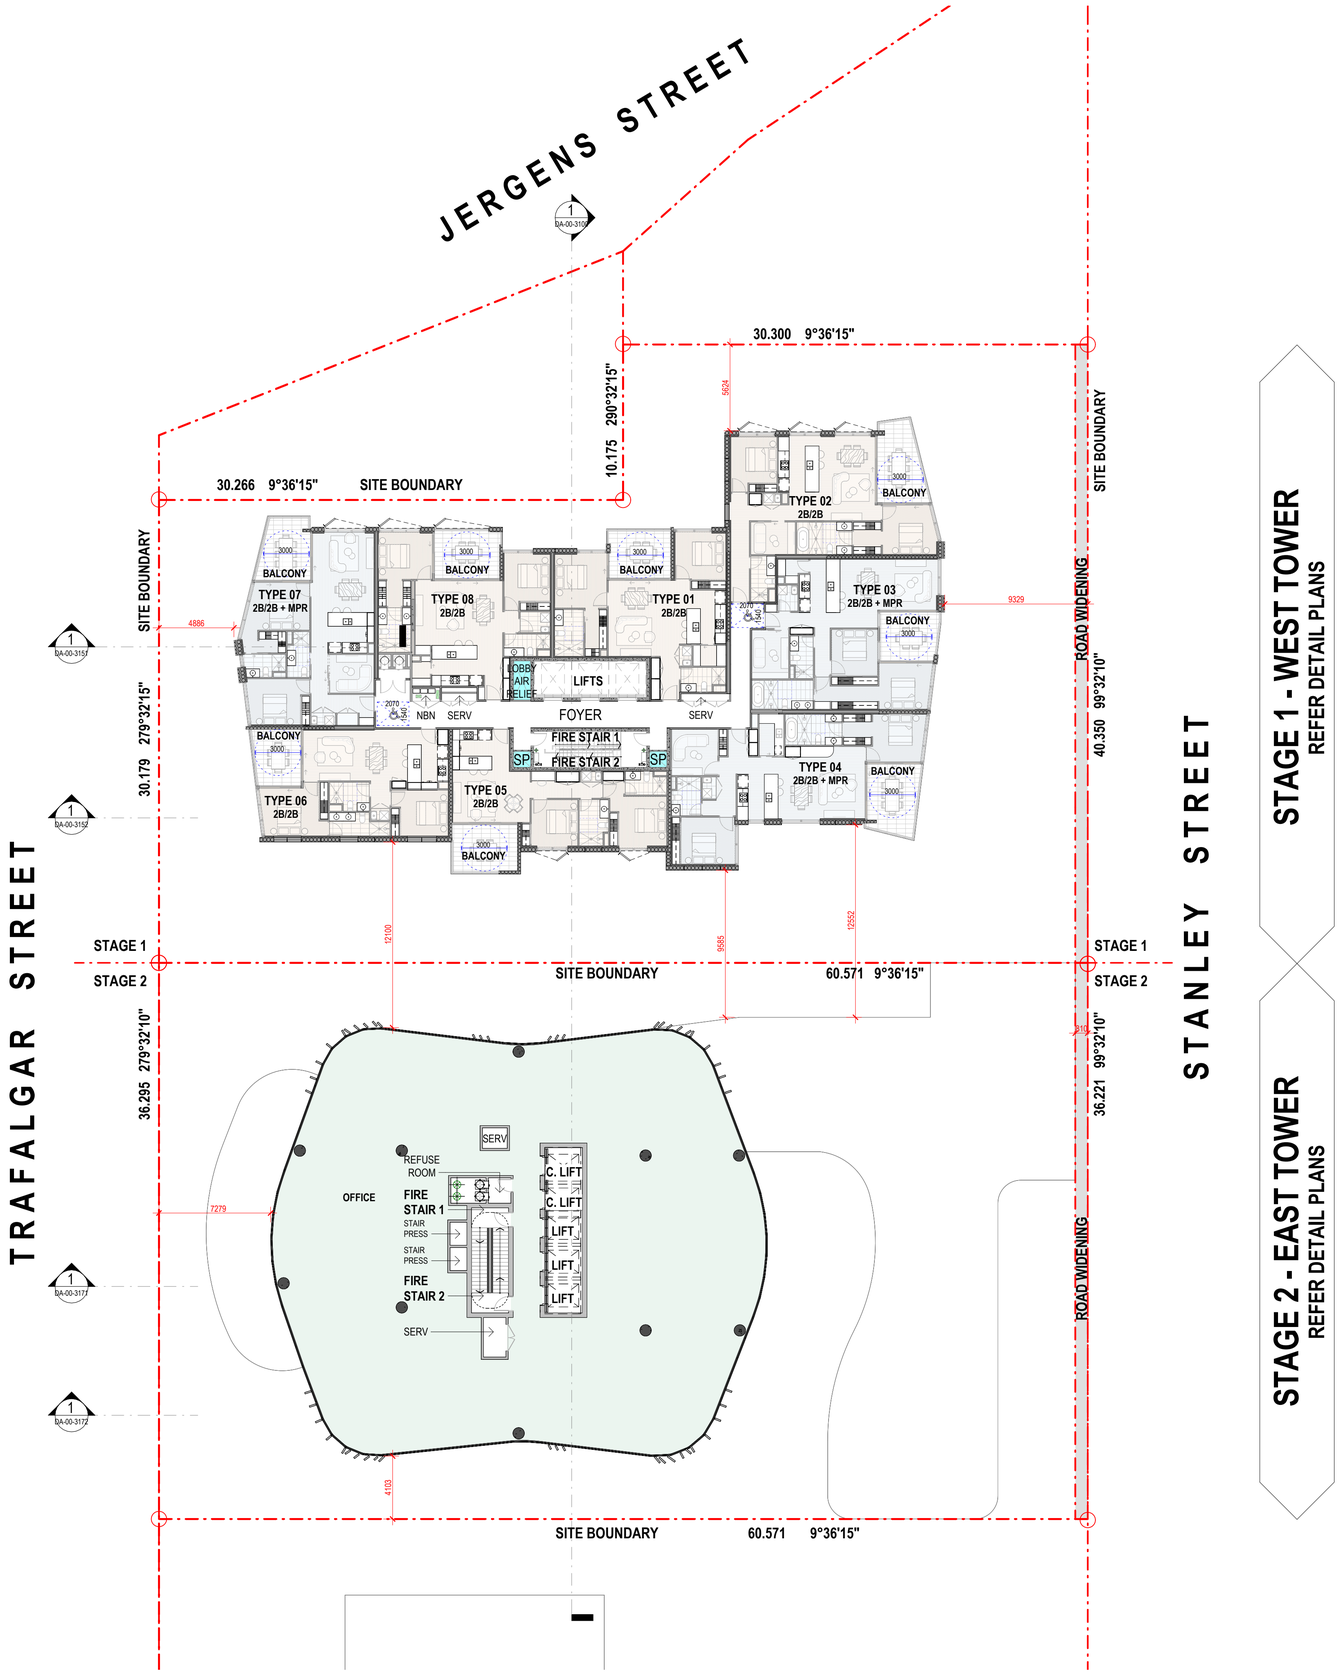


STAGE 1 - WEST TOWER
REFER DETAIL PLANS

STAGE 2 - EAST TOWER
REFER DETAIL PLANS

Amendments

| Issue | Description | Date |
|---|---|---|
| A | DRAFT EDQ SUBMISSION | 10.10.2025 |
| B | EDQ SUBMISSION | 17.10.2025 |

**EDQ SUBMISSION**

Consultant
Traffic, Waste and Acoustics consultant
COLLIERS
Level 8 369 Ann St | Brisbane, QLD 4000

Consultant
Air Quality Consultant
Trinity Consultants
Level 3, 43 Peel Street | South Brisbane, QLD 4101

Consultant
Landscape Architect
WILD STUDIO
9 Fort Ln, Milton QLD 4064

Client
SARAZIN
21 Wellington Rd, East Brisbane QLD, 4169 | Australia

Sarazin

GROUPGSA

Group GSA Pty Ltd ABN 76 002 113 779
Level 07, 260 Queen St Brisbane QLD
Australia 4000
www.groupgsa.com

T +617 3112 3079

architecture interior design urban design landscape
nom architect Lisa-Maree Carrigan 5696

Project Title
STANLEY QUARTER
WOOLLOONGABBA

Building Name
**COMBINED EAST & WEST**

Drawing Title
LEVEL 7-9

| | |
|---|---|
| Scale | 1 : 200 |
| Drawing Created (date) | APRIL 2025 |
| Drawing Created (by) | GM/AK/ZJ |
| Plotted and checked by | GM |
| Verified | LM |
| Approved | LM |

| Project No | Drawing No | Issue |
|---|---|---|
| A241823 | DA-00-2007 | B |

This drawing is the copyright of Group GSA Pty Ltd and may not be altered, reproduced or transmitted in any form or by any means in part or in whole without the written permission of Group GSA Pty Ltd. All levels and dimensions are to be checked and verified on site prior to the commencement of any work, making of shop drawings or fabrication of components. Do not scale drawings. Use figured Dimensions.

17/10/2025 2:45:38 PM

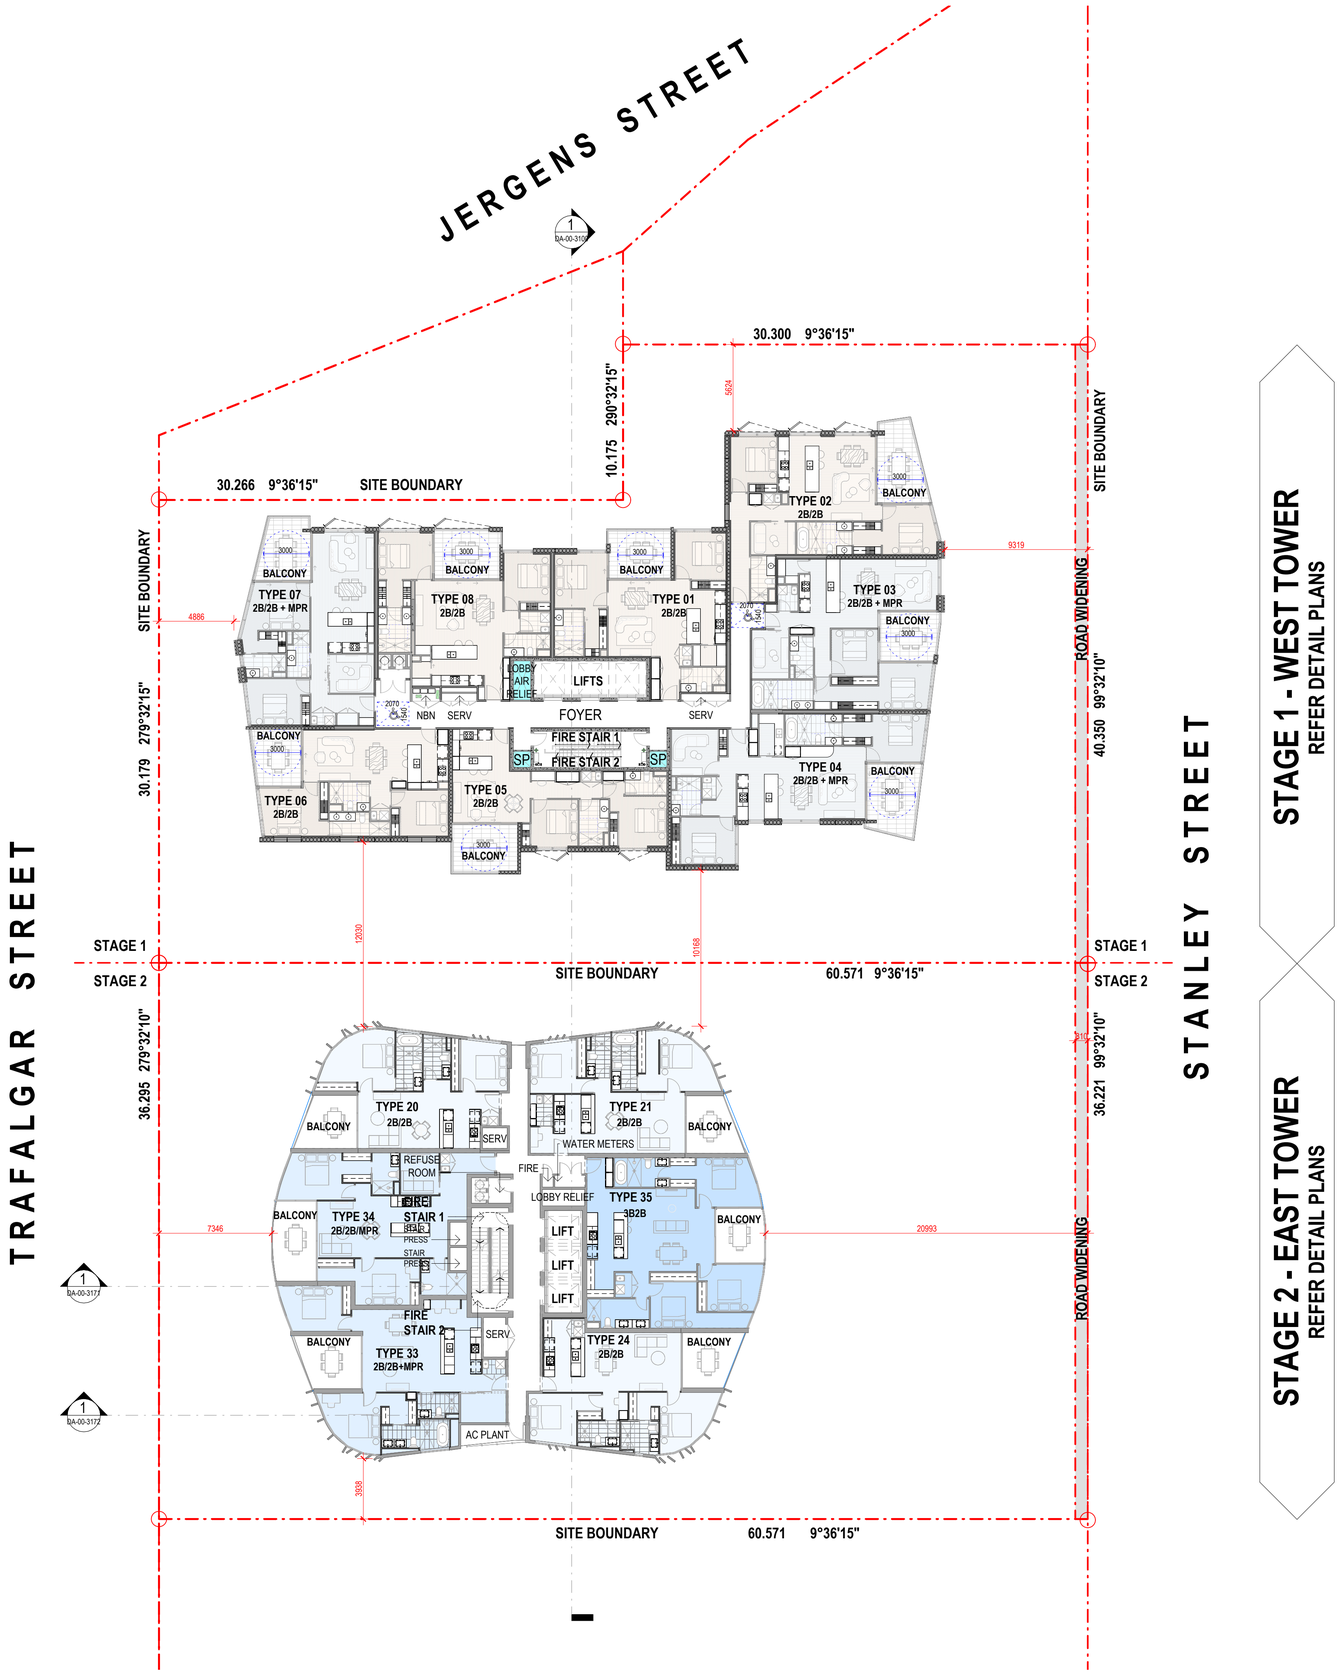


STAGE 1 - WEST TOWER
REFER DETAIL PLANS

STAGE 2 - EAST TOWER
REFER DETAIL PLANS

Amendments

| Issue | Description | Date |
|---|---|---|
| A | DRAFT EDQ SUBMISSION | 10.10.2025 |
| B | EDQ SUBMISSION | 17.10.2025 |

**EDQ SUBMISSION**

Consultant
Traffic, Waste and Acoustics consultant
COLLIERS
Level 8 369 Ann St | Brisbane, QLD 4000

Consultant
Air Quality Consultant
Trinity Consultants
Level 3, 43 Peel Street | South Brisbane, QLD 4101

Consultant
Landscape Architect
WILD STUDIO
9 Fort Ln, Milton QLD 4064

Client
SARAZIN
21 Wellington Rd, East Brisbane QLD, 4169 | Australia

Sarazin

GROUPGSA

Group GSA Pty Ltd ABN 76 002 113 779
Level 07, 260 Queen St Brisbane QLD
Australia 4000
www.groupgsa.com

T +617 3112 3079

architecture interior design urban design landscape
nom architect Lisa-Maree Carrigan 5696

Project Title
STANLEY QUARTER
WOOLLOONGABBA

Building Name
**COMBINED EAST & WEST**

Drawing Title
LEVEL 10-26

| | |
|---|---|
| Scale | 1 : 200 |
| Drawing Created (date) | APRIL 2025 |
| Drawing Created (by) | GM/AK/ZJ |
| Plotted and checked by | GM |
| Verified | LM |
| Approved | LM |

| Project No | Drawing No | Issue |
|---|---|---|
| A241823 | DA-00-2010 | B |

This drawing is the copyright of Group GSA Pty Ltd and may not be altered, reproduced or transmitted in any form or by any means in part or in whole without the written permission of Group GSA Pty Ltd. All levels and dimensions are to be checked and verified on site prior to the commencement of any work, making of shop drawings or fabrication of components. Do not scale drawings. Use figured Dimensions.

17/10/2025 2:45:42 PM

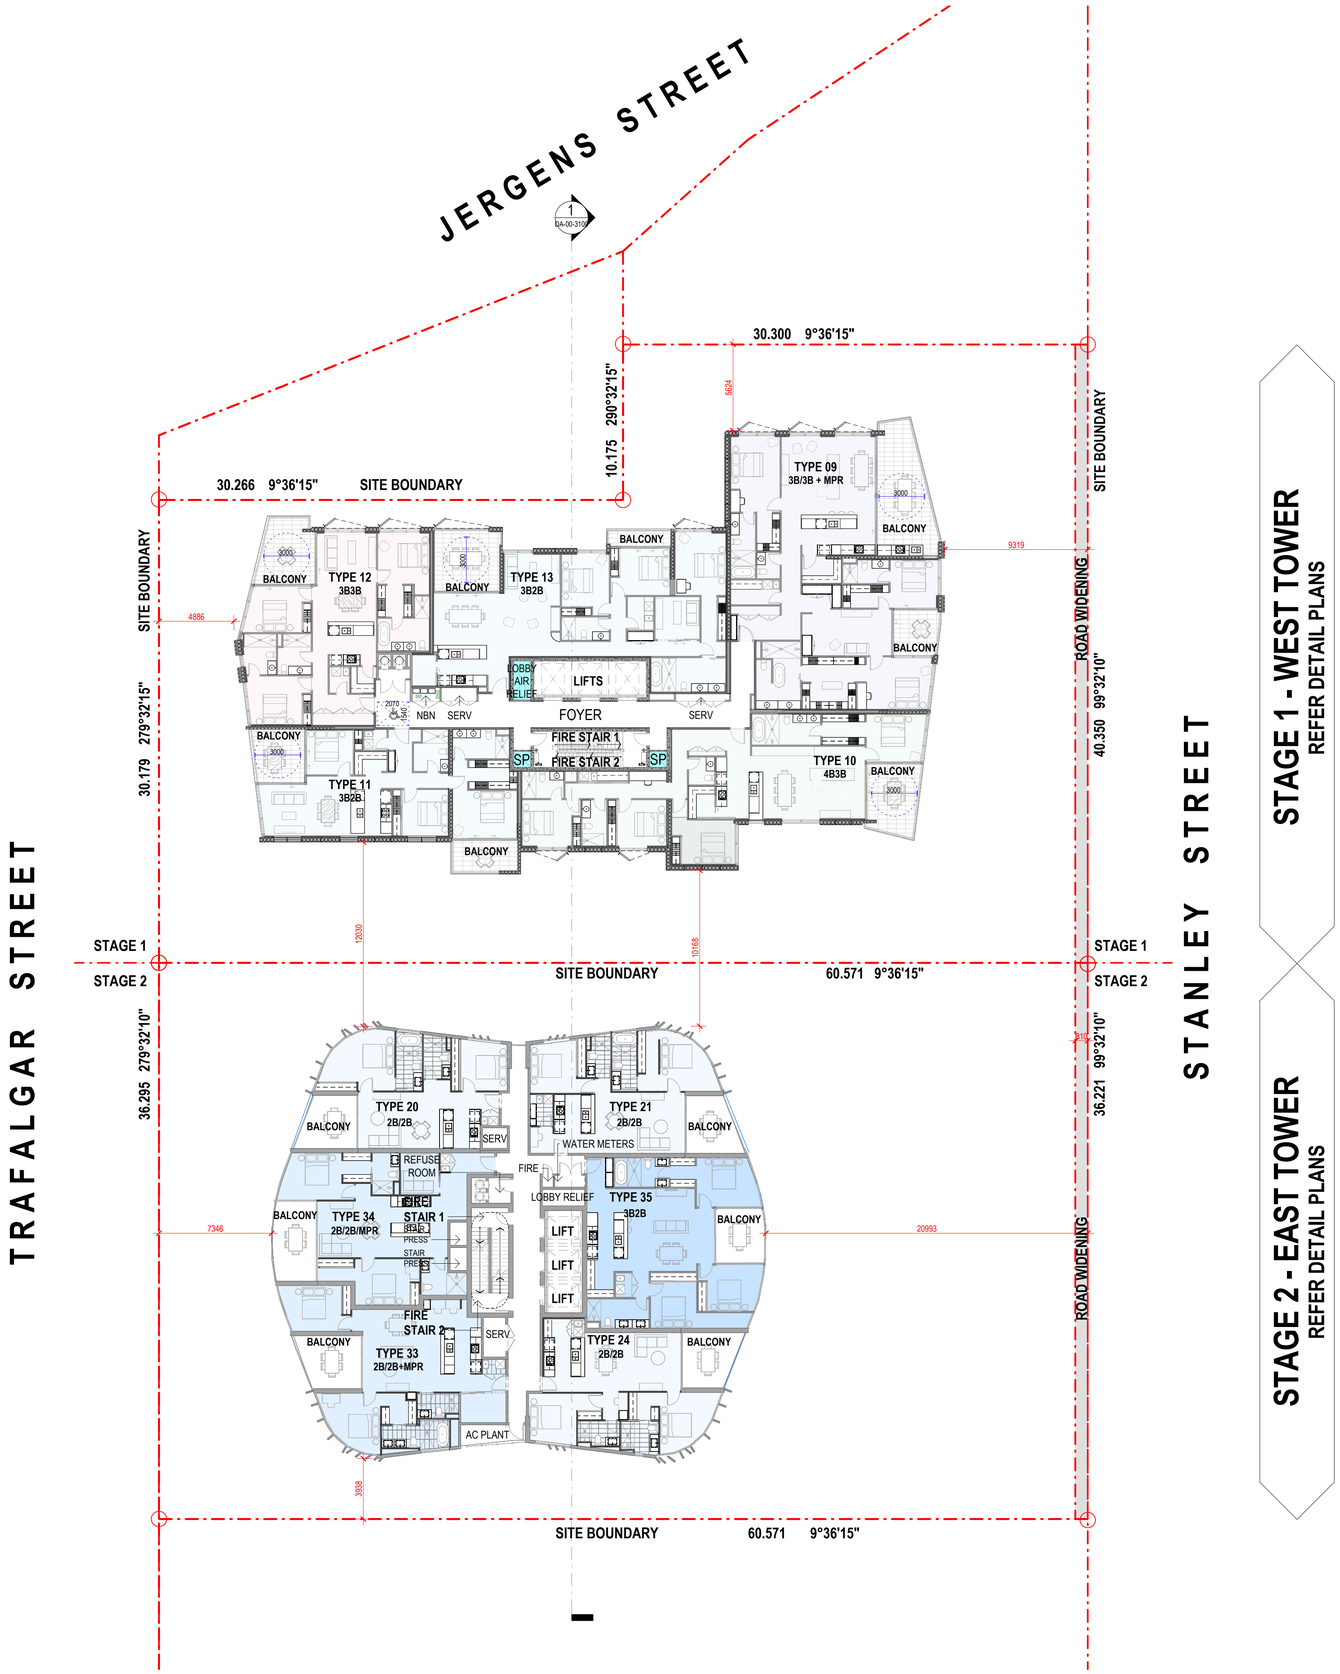


Amendments

| Issue | Description | Date |
|---|---|---|
| A | DRAFT EDQ SUBMISSION | 10.10.2025 |
| B | EDQ SUBMISSION | 17.10.2025 |

**EDQ SUBMISSION**


Consultant
Traffic, Waste and Acoustics consultant
COLLIERS
Level 8 369 Ann St | Brisbane, QLD 4000

Consultant
Air Quality Consultant
Trinity Consultants
Level 3, 43 Peel Street | South Brisbane, QLD 4101

Consultant
Landscape Architect
WILD STUDIO
9 Fort Ln, Milton QLD 4064

Client
SARAZIN
21 Wellington Rd, East Brisbane QLD, 4169 | Australia

Group GSA Pty Ltd ABN 76 002 113 779
Level 07, 260 Queen St Brisbane QLD
Australia 4000
www.groupgsa.com

T +617 3112 3079

architecture interior design urban design landscape
nom architect Lisa-Maree Carrigan 5696


Project Title
STANLEY QUARTER
WOOLLOONGABBA

Building Name
**COMBINED EAST & WEST**

Drawing Title
LEVEL 27-31

| | |
|---|---|
| Scale | 1 : 200 |
| Drawing Created (date) | APRIL 2025 |
| Drawing Created (by) | GM/AK/ZJ |
| Plotted and checked by | GM |
| Verified | LM |
| Approved | LM |

| Project No | Drawing No | Issue |
|---|---|---|
| A241823 | DA-00-2027 | B |


This drawing is the copyright of Group GSA Pty Ltd and may not be altered, reproduced or transmitted in any form or by any means in part or in whole without the written permission of Group GSA Pty Ltd. All levels and dimensions are to be checked and verified on site prior to the commencement of any work, making of shop drawings or fabrication of components. Do not scale drawings. Use figured Dimensions.


17/10/2025 2:45:46 PM

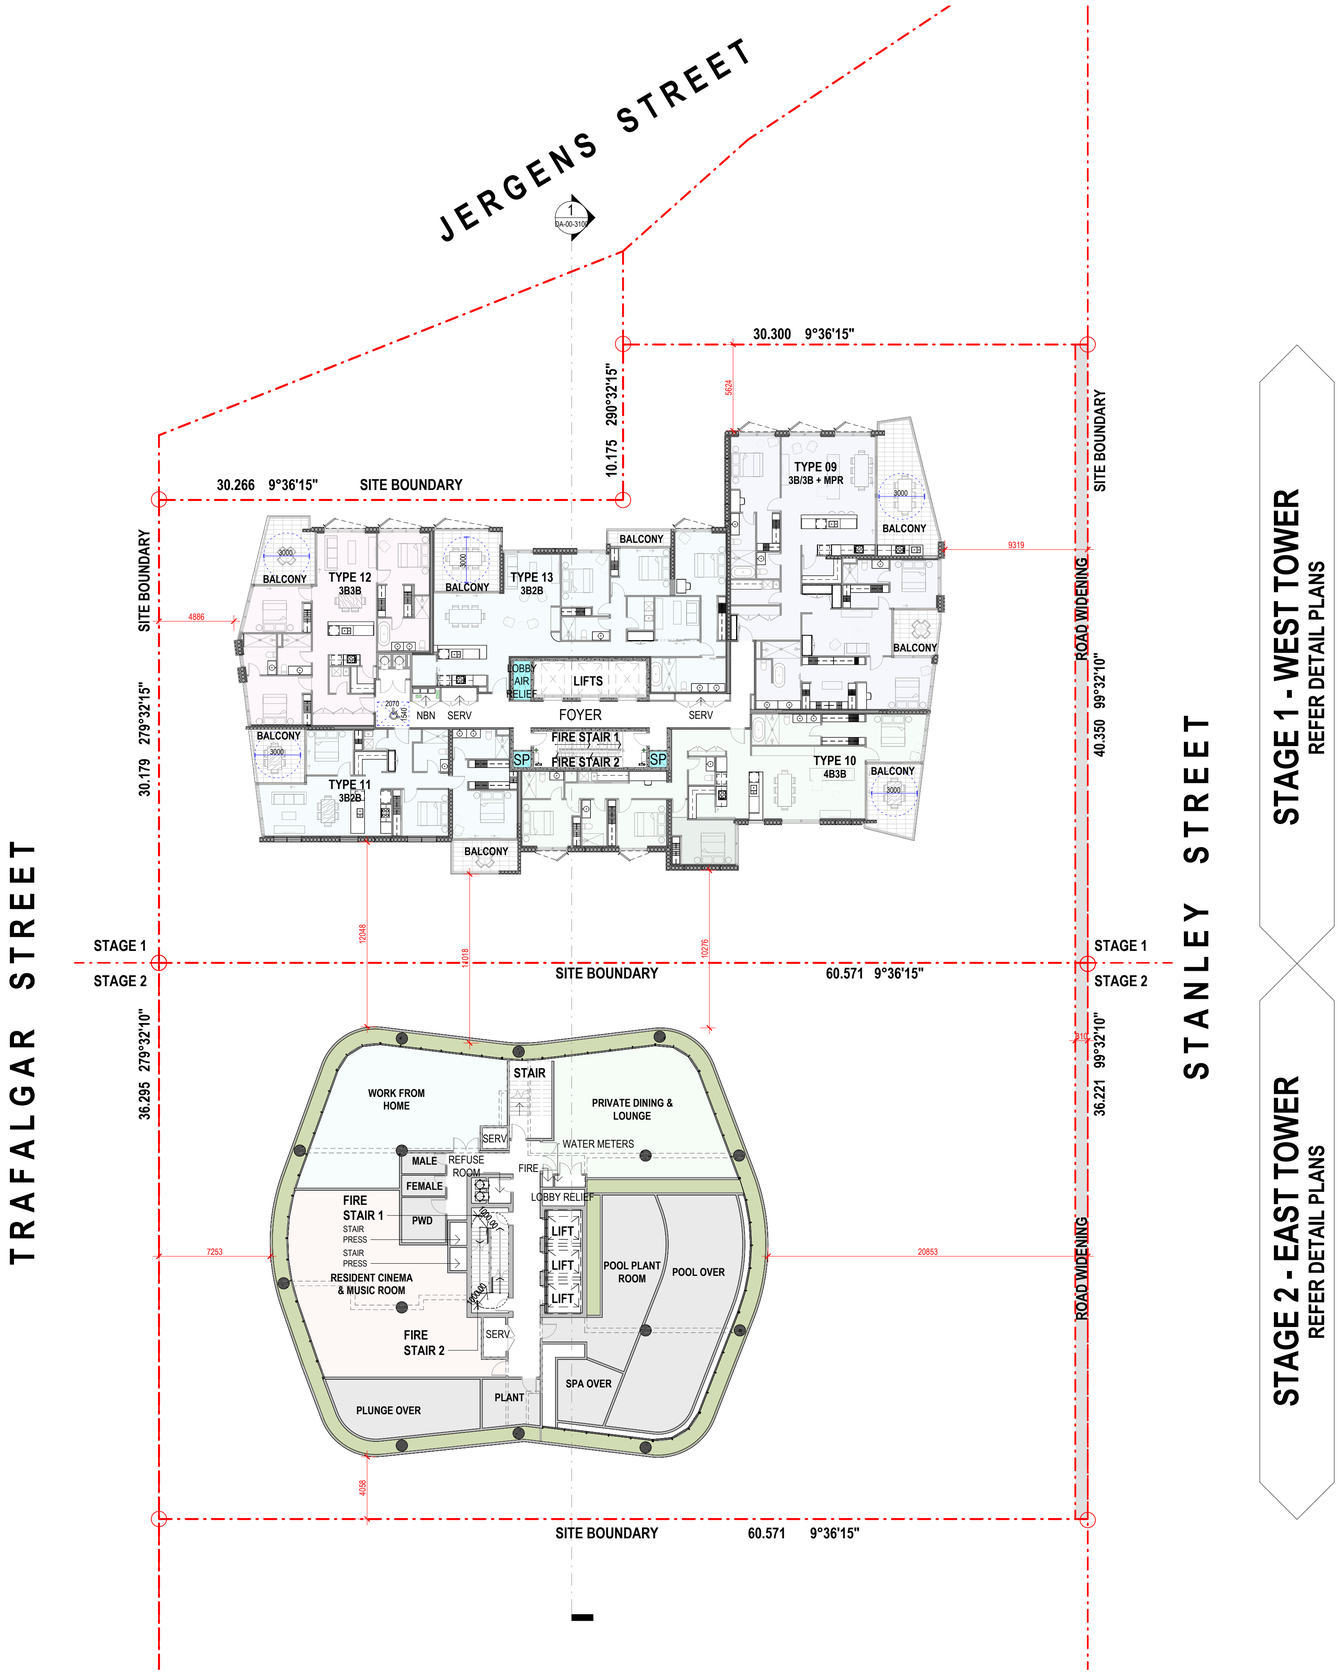


Amendments

| Issue | Description | Date |
|---|---|---|
| A | DRAFT EDQ SUBMISSION | 10.10.2025 |
| B | EDQ SUBMISSION | 17.10.2025 |

**EDQ SUBMISSION**


Consultant
Traffic, Waste and Acoustics consultant
COLLIERS
Level 8 369 Ann St | Brisbane, QLD 4000

Consultant
Air Quality Consultant
Trinity Consultants
Level 3, 43 Peel Street | South Brisbane, QLD 4101

Consultant
Landscape Architect
WILD STUDIO
9 Fort Ln, Milton QLD 4064

Client
SARAZIN
21 Wellington Rd, East Brisbane QLD, 4169 | Australia

Group GSA Pty Ltd ABN 76 002 113 779
Level 07, 260 Queen St Brisbane QLD
Australia 4000
www.groupgsa.com

T +617 3112 3079

architecture interior design urban design landscape
nom architect Lisa-Maree Carrigan 5696


Project Title
STANLEY QUARTER
WOOLLOONGABBA

Building Name
**COMBINED EAST & WEST**

Drawing Title
LEVEL 32

| | |
|---|---|
| Scale | 1 : 200 |
| Drawing Created (date) | APRIL 2025 |
| Drawing Created (by) | GM/AK/ZJ |
| Plotted and checked by | GM |
| Verified | LM |
| Approved | LM |

| Project No | Drawing No | Issue |
|---|---|---|
| A241823 | DA-00-2032 | B |


This drawing is the copyright of Group GSA Pty Ltd and may not be altered, reproduced or transmitted in any form or by any means in part or in whole without the written permission of Group GSA Pty Ltd. All levels and dimensions are to be checked and verified on site prior to the commencement of any work, making of shop drawings or fabrication of components. Do not scale drawings. Use figured Dimensions.


17/10/2025 2:45:50 PM

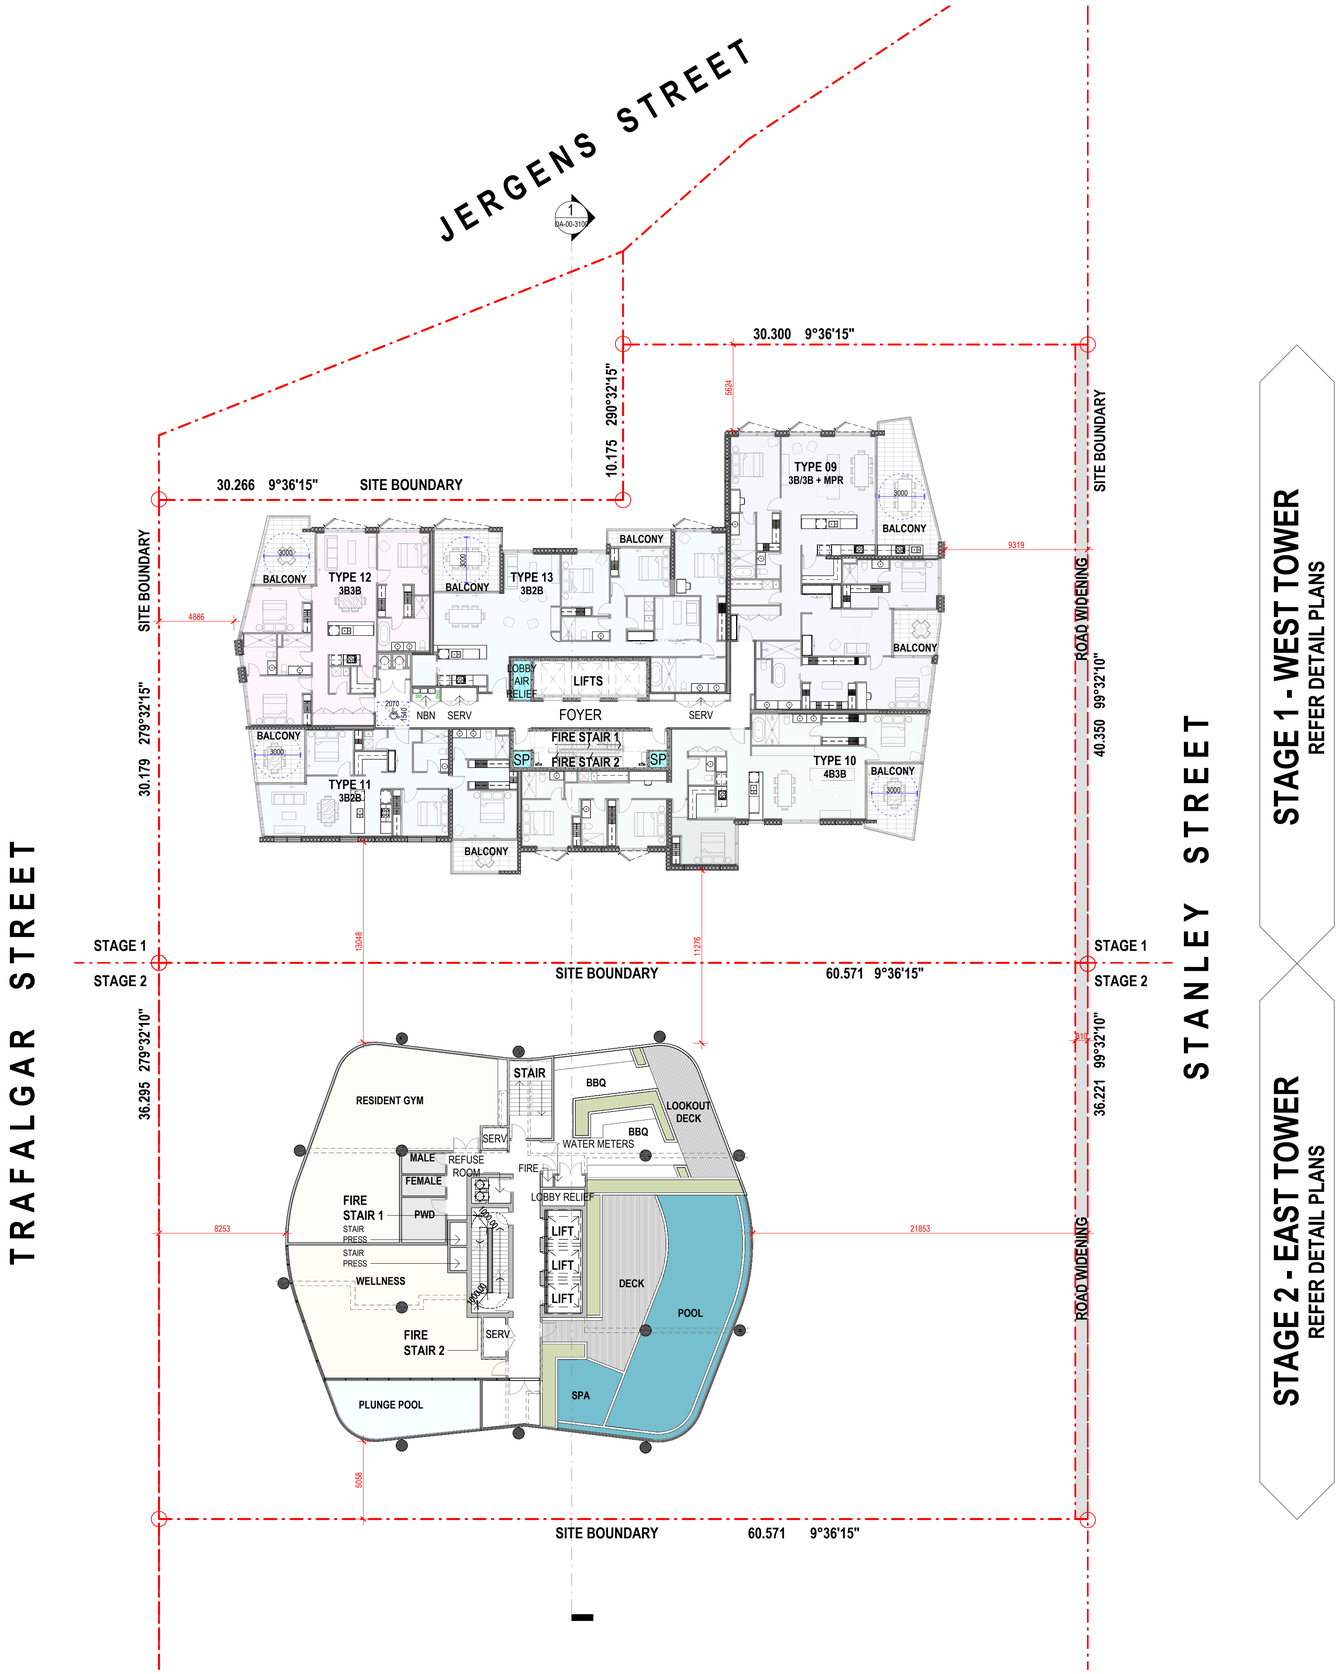


Amendments

| Issue | Description | Date |
|---|---|---|
| A | DRAFT EDQ SUBMISSION | 10.10.2025 |
| B | EDQ SUBMISSION | 17.10.2025 |

**EDQ SUBMISSION**

Consultant
Traffic, Waste and Acoustics consultant
COLLIERS
Level 8 369 Ann St | Brisbane, QLD 4000

Consultant
Air Quality Consultant
Trinity Consultants
Level 3, 43 Peel Street | South Brisbane, QLD 4101

Consultant
Landscape Architect
WILD STUDIO
9 Fort Ln, Milton QLD 4064

Client
SARAZIN
21 Wellington Rd, East Brisbane QLD, 4169 | Australia

Group GSA Pty Ltd ABN 76 002 113 779
Level 07, 260 Queen St Brisbane QLD
Australia 4000
www.groupgsa.com

T +617 3112 3079

architecture interior design urban design landscape
nom architect Lisa-Maree Carrigan 5696

Project Title
STANLEY QUARTER
WOOLLOONGABBA

Building Name
**COMBINED EAST & WEST**

Drawing Title
LEVEL 33

| | |
|---|---|
| Scale | 1 : 200 |
| Drawing Created (date) | APRIL 2025 |
| Drawing Created (by) | GM/AK/ZJ |
| Plotted and checked by | GM |
| Verified | LM |
| Approved | LM |

| Project No | Drawing No | Issue |
|---|---|---|
| A241823 | DA-00-2033 | B |

This drawing is the copyright of Group GSA Pty Ltd and may not be altered, reproduced or transmitted in any form or by any means in part or in whole without the written permission of Group GSA Pty Ltd. All levels and dimensions are to be checked and verified on site prior to the commencement of any work, making of shop drawings or fabrication of components. Do not scale drawings. Use figured Dimensions.

17/10/2025 2:45:53 PM

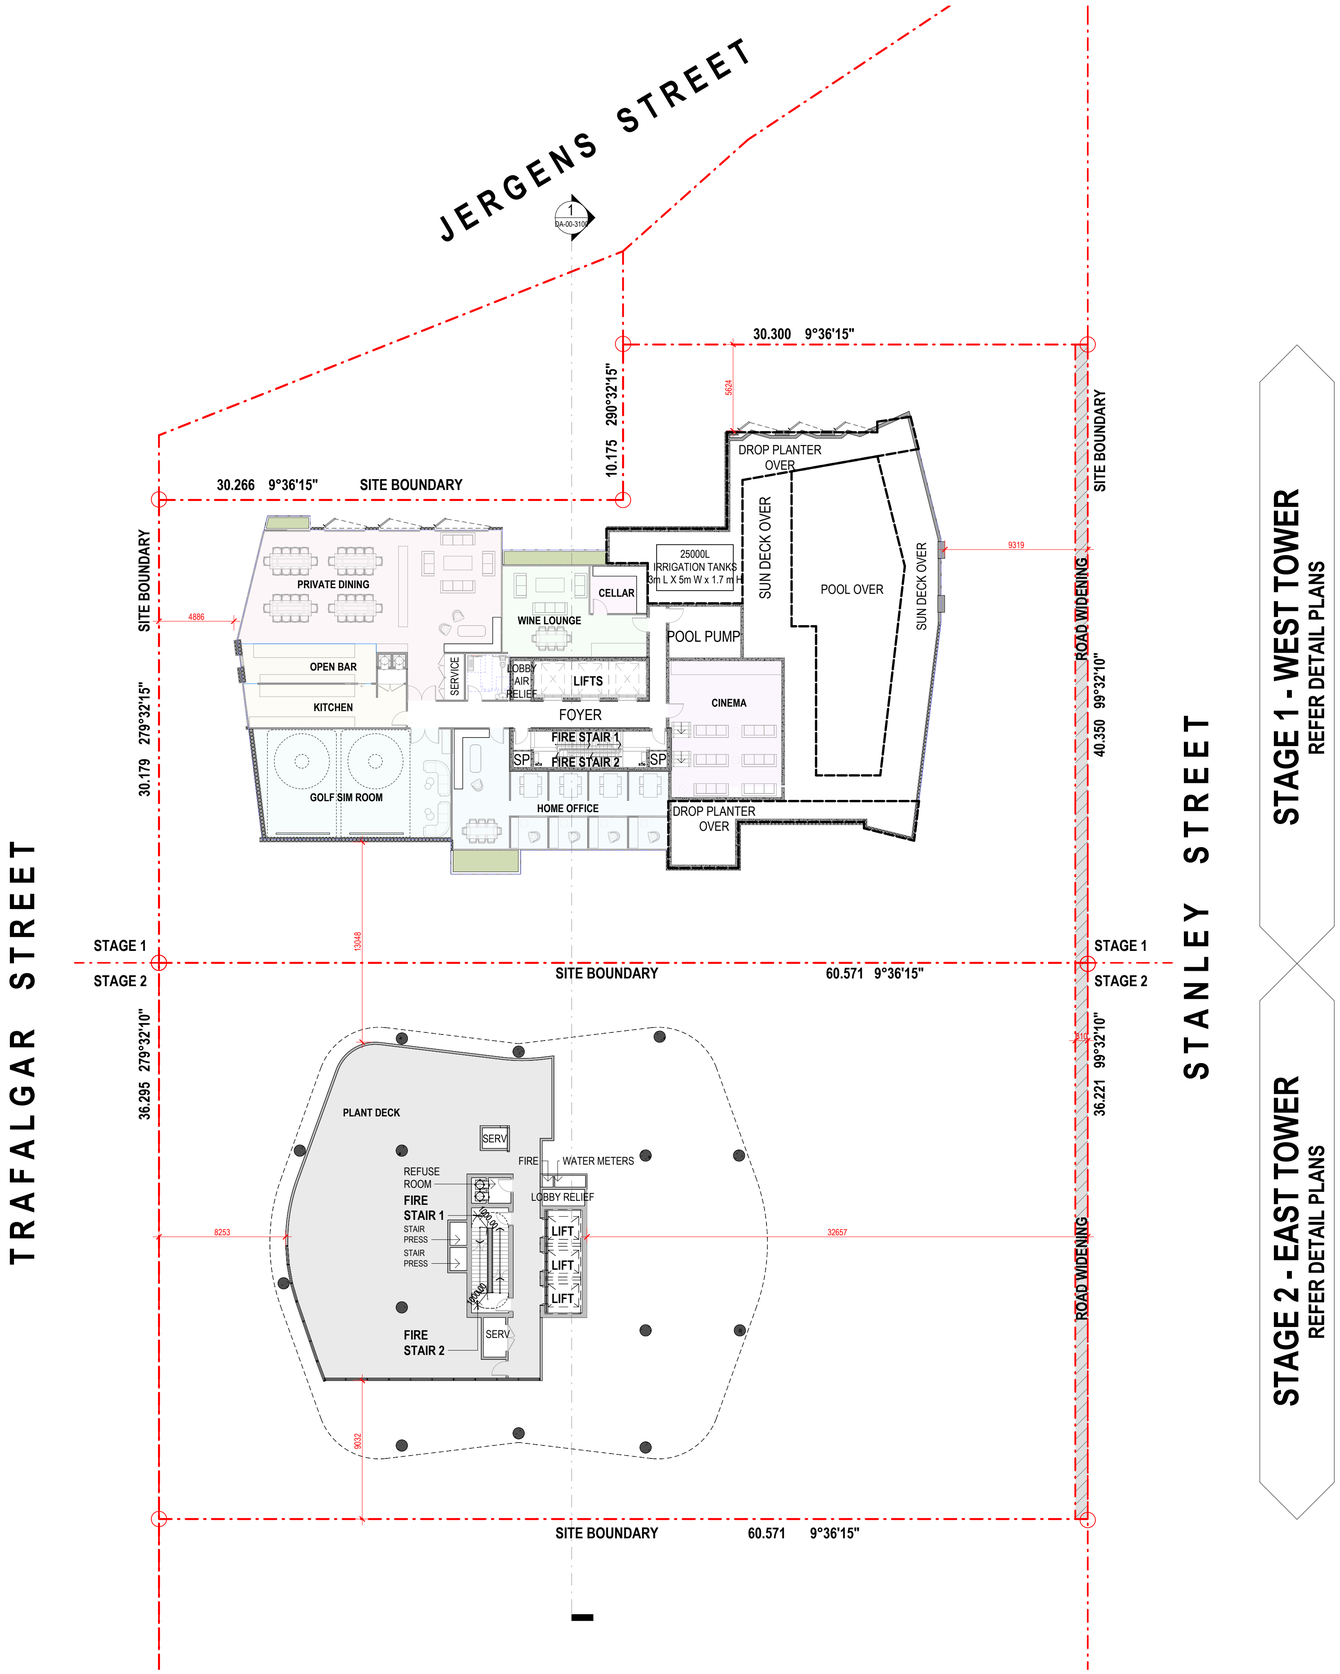


**STAGE 1 - WEST TOWER**
REFER DETAIL PLANS

**STAGE 2 - EAST TOWER**
REFER DETAIL PLANS

Amendments

| Issue | Description | Date |
|---|---|---|
| A | DRAFT EDQ SUBMISSION | 10.10.2025 |
| B | EDQ SUBMISSION | 17.10.2025 |

**EDQ SUBMISSION**

Consultant
Traffic, Waste and Acoustics consultant
COLLIERS
Level 8 369 Ann St | Brisbane, QLD 4000

Consultant
Air Quality Consultant
Trinity Consultants
Level 3, 43 Peel Street | South Brisbane, QLD 4101

Consultant
Landscape Architect
WILD STUDIO
9 Fort Ln, Milton QLD 4064

Client
SARAZIN
21 Wellington Rd, East Brisbane QLD, 4169 | Australia

Sarazin

GROUPGSA

Group GSA Pty Ltd ABN 76 002 113 779
Level 07, 260 Queen St Brisbane QLD
Australia 4000
www.groupgsa.com

T +617 3112 3079

architecture interior design urban design landscape
nom architect Lisa-Maree Carrigan 5696

Project Title
STANLEY QUARTER
WOOLLOONGABBA

Building Name
**COMBINED EAST & WEST**

Drawing Title
LEVEL 34

| | |
|---|---|
| Scale | 1 : 200 |
| Drawing Created (date) | APRIL 2025 |
| Drawing Created (by) | GM/AK/ZJ |
| Plotted and checked by | GM |
| Verified | LM |
| Approved | LM |

| Project No | Drawing No | Issue |
|---|---|---|
| A241823 | DA-00-2034 | B |

This drawing is the copyright of Group GSA Pty Ltd and may not be altered, reproduced or transmitted in any form or by any means in part or in whole without the written permission of Group GSA Pty Ltd. All levels and dimensions are to be checked and verified on site prior to the commencement of any work, making of shop drawings or fabrication of components. Do not scale drawings. Use figured Dimensions.

17/10/2025 2:45:59 PM

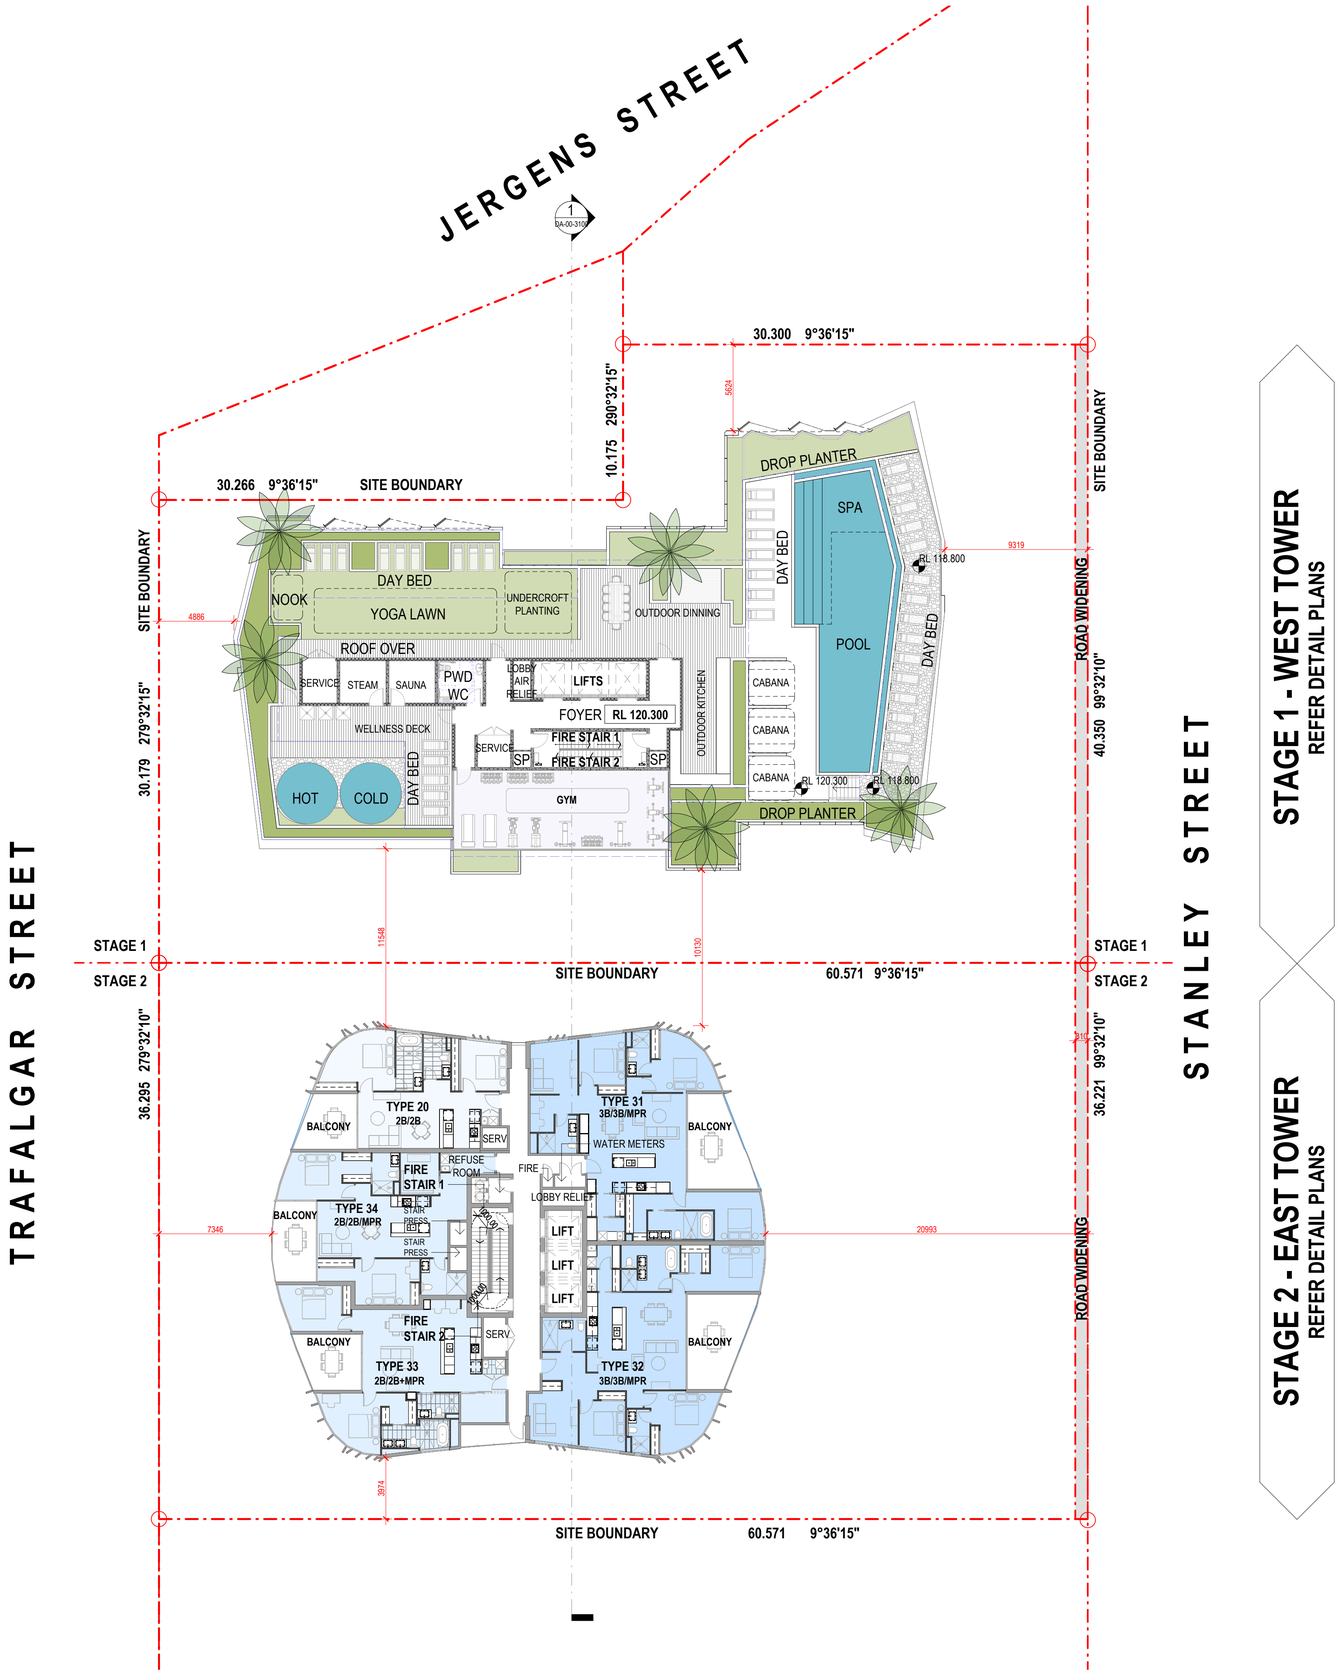


Amendments

| Issue | Description | Date |
|---|---|---|
| A | DRAFT EDQ SUBMISSION | 10.10.2025 |
| B | EDQ SUBMISSION | 17.10.2025 |

**EDQ SUBMISSION**


Consultant
Traffic, Waste and Acoustics consultant
COLLIERS
Level 8 369 Ann St | Brisbane, QLD 4000

Consultant
Air Quality Consultant
Trinity Consultants
Level 3, 43 Peel Street | South Brisbane, QLD 4101

Consultant
Landscape Architect
WILD STUDIO
9 Fort Ln, Milton QLD 4064

Client
SARAZIN
21 Wellington Rd, East Brisbane QLD, 4169 | Australia

Group GSA Pty Ltd ABN 76 002 113 779
Level 07, 260 Queen St Brisbane QLD
Australia 4000
www.groupgsa.com

T +617 3112 3079

architecture interior design urban design landscape
nom architect Lisa-Maree Carrigan 5696


Project Title

STANLEY QUARTER
WOOLLOONGABBA

Building Name

**COMBINED EAST & WEST**

Drawing Title

LEVEL 35 - ROOF DECK - WEST TOWER

| | |
|---|---|
| Scale | 1 : 200 |
| Drawing Created (date) | APRIL 2025 |
| Drawing Created (by) | GM/AK/ZJ |
| Plotted and checked by | GM |
| Verified | LM |
| Approved | LM |

| Project No | Drawing No | Issue |
|---|---|---|
| A241823 | DA-00-2035 | B |


This drawing is the copyright of Group GSA Pty Ltd and may not be altered, reproduced or transmitted in any form or by any means in part or in whole without the written permission of Group GSA Pty Ltd. All levels and dimensions are to be checked and verified on site prior to the commencement of any work, making of shop drawings or fabrication of components. Do not scale drawings. Use figured Dimensions.


17/10/2025 2:46:04 PM

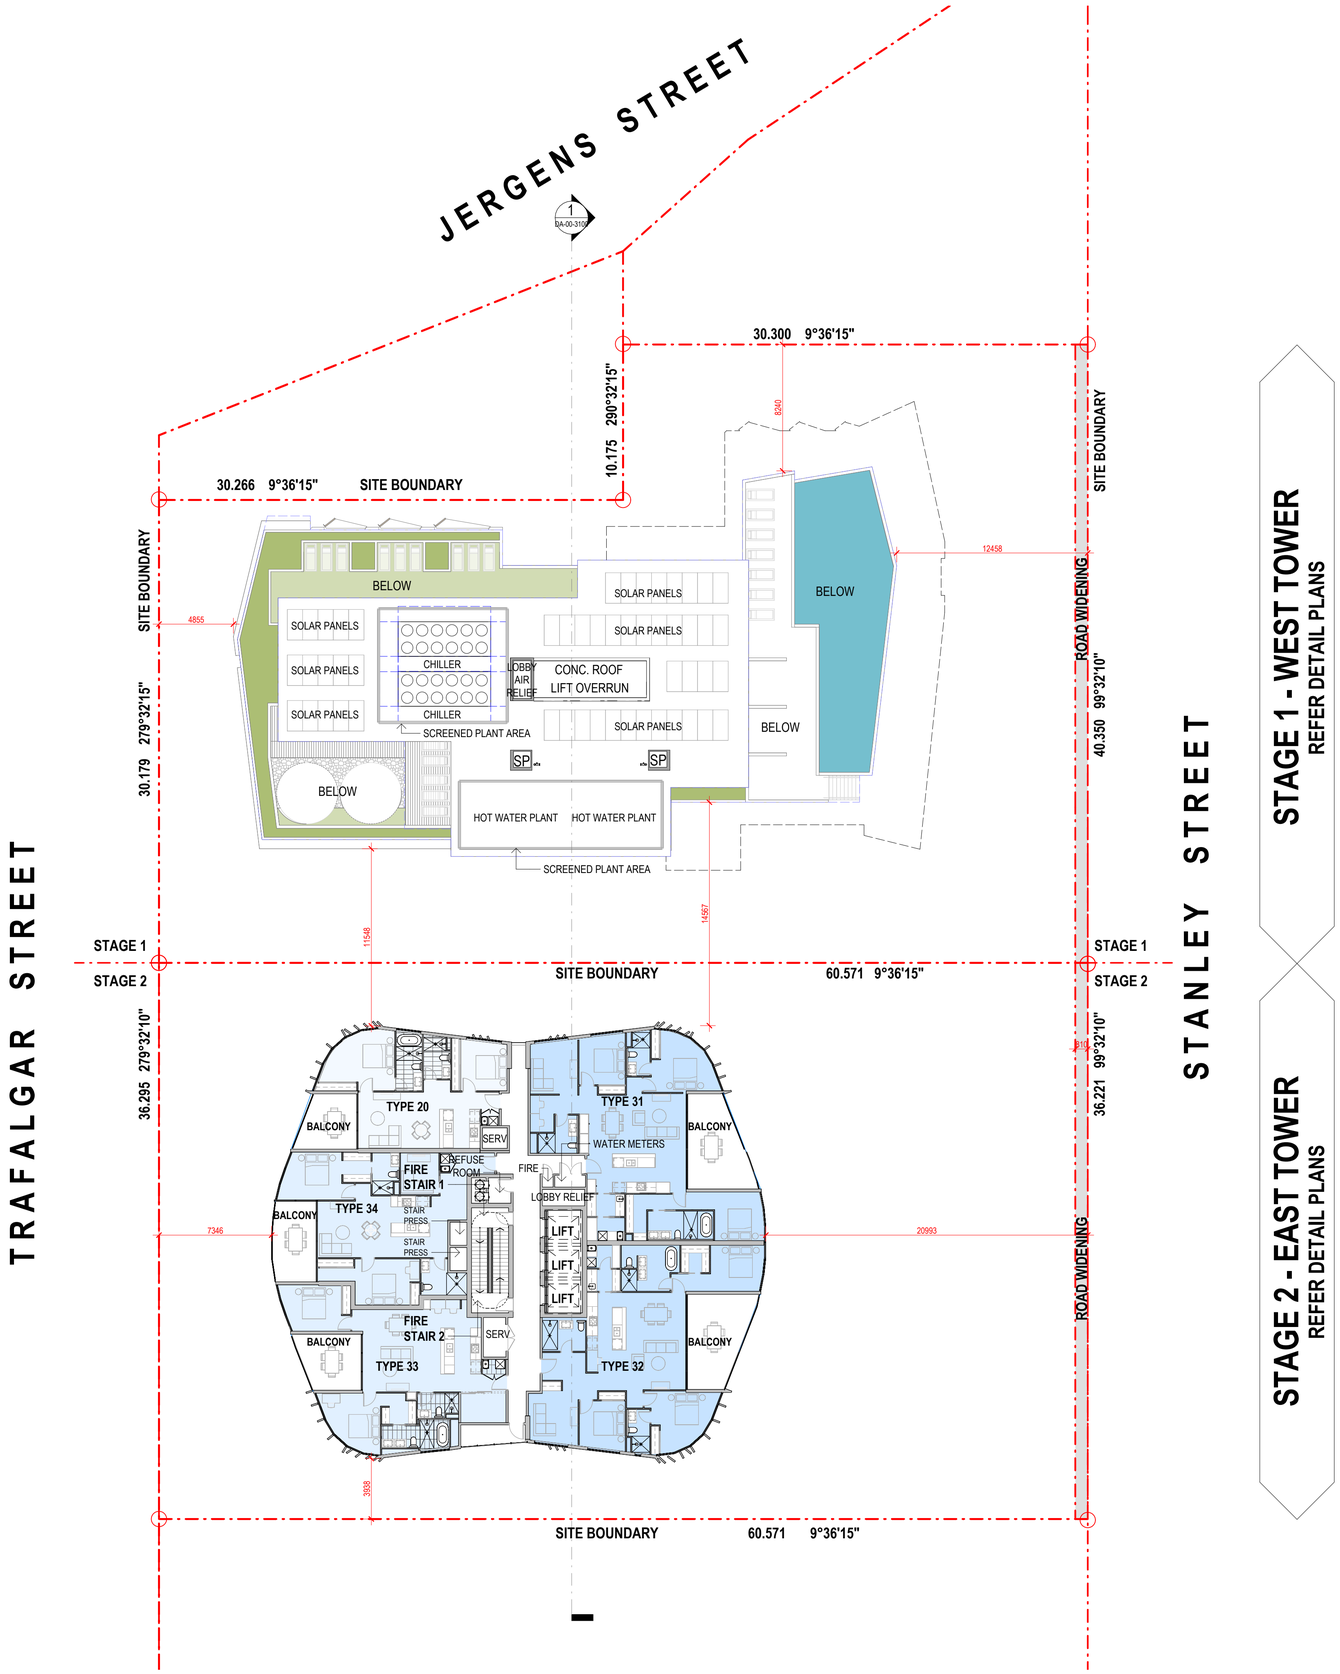


Amendments

| Issue | Description | Date |
|---|---|---|
| A | DRAFT EDQ SUBMISSION | 10.10.2025 |
| B | EDQ SUBMISSION | 17.10.2025 |

**EDQ SUBMISSION**


Consultant
Traffic, Waste and Acoustics consultant
COLLIERS
Level 8 369 Ann St | Brisbane, QLD 4000

Consultant
Air Quality Consultant
Trinity Consultants
Level 3, 43 Peel Street | South Brisbane, QLD 4101

Consultant
Landscape Architect
WILD STUDIO
9 Fort Ln, Milton QLD 4064

Client
SARAZIN
21 Wellington Rd, East Brisbane QLD, 4169 | Australia

Sarazin

GROUPGSA
Group GSA Pty Ltd ABN 76 002 113 779
Level 07, 260 Queen St Brisbane QLD
Australia 4000
www.groupgsa.com

T +617 3112 3079

architecture interior design urban design landscape
nom architect Lisa-Maree Carrigan 5696


Project Title

STANLEY QUARTER
WOOLLOONGABBA

Building Name

**COMBINED EAST & WEST**

Drawing Title

LEVEL 36 - ROOF - WEST TOWER

| | |
|---|---|
| Scale | 1 : 200 |
| Drawing Created (date) | APRIL 2025 |
| Drawing Created (by) | GM/AK/ZJ |
| Plotted and checked by | GM |
| Verified | LM |
| Approved | LM |

| Project No | Drawing No | Issue |
|---|---|---|
| A241823 | DA-00-2036 | B |


This drawing is the copyright of Group GSA Pty Ltd and may not be altered, reproduced or transmitted in any form or by any means in part or in whole without the written permission of Group GSA Pty Ltd. All levels and dimensions are to be checked and verified on site prior to the commencement of any work, making of shop drawings or fabrication of components. Do not scale drawings. Use figured Dimensions.


17/10/2025 2:46:08 PM

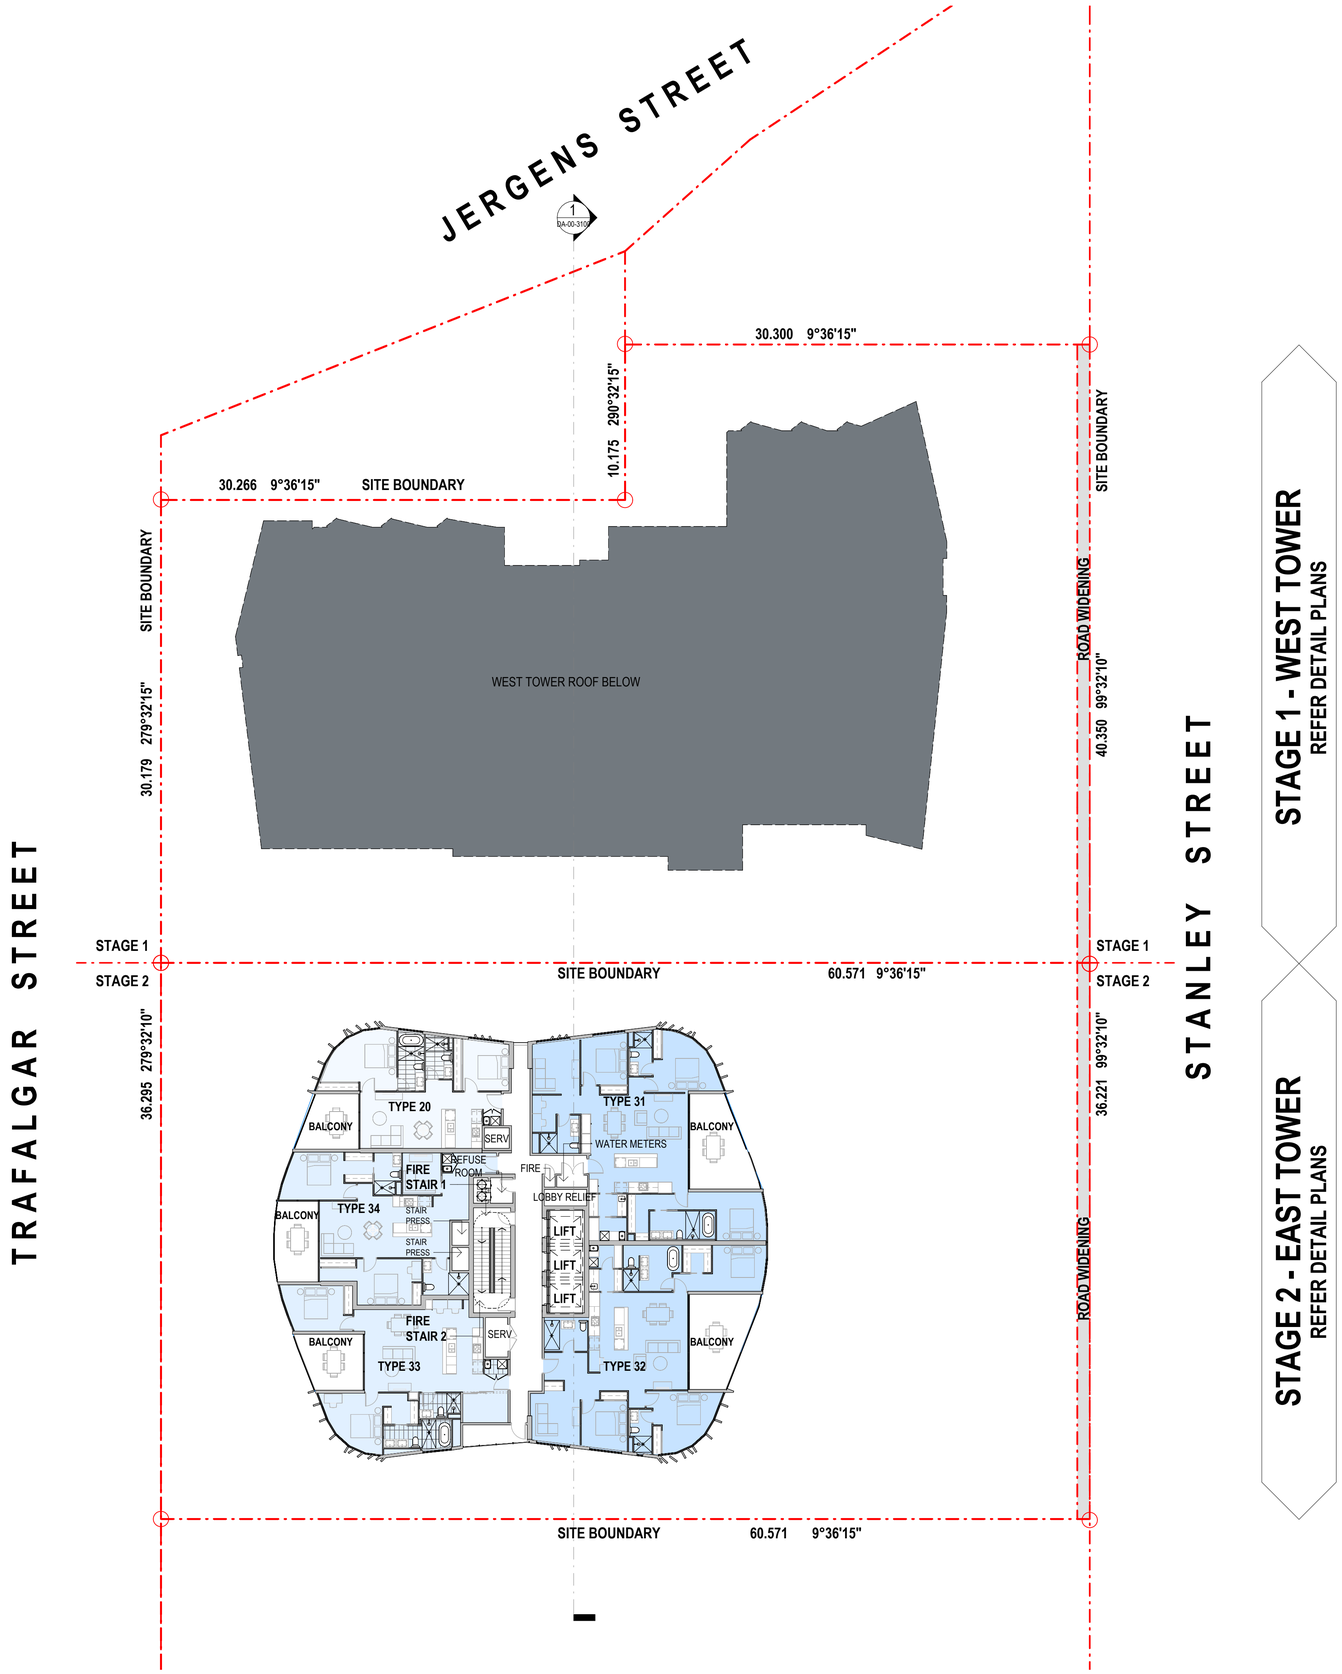


STAGE 1 - WEST TOWER
REFER DETAIL PLANS

STAGE 2 - EAST TOWER
REFER DETAIL PLANS

Amendments

| Issue | Description | Date |
|---|---|---|
| A | DRAFT EDQ SUBMISSION | 10.10.2025 |
| B | EDQ SUBMISSION | 17.10.2025 |

**EDQ SUBMISSION**

Consultant
Traffic, Waste and Acoustics consultant
COLLIERS
Level 8 369 Ann St | Brisbane, QLD 4000

Consultant
Air Quality Consultant
Trinity Consultants
Level 3, 43 Peel Street | South Brisbane, QLD 4101

Consultant
Landscape Architect
WILD STUDIO
9 Fort Ln, Milton QLD 4064

Client
SARAZIN
21 Wellington Rd, East Brisbane QLD, 4169 | Australia

Sarazin

GROUPGSA

Group GSA Pty Ltd ABN 76 002 113 779
Level 07, 260 Queen St Brisbane QLD
Australia 4000
www.groupgsa.com

T +617 3112 3079

architecture interior design urban design landscape
nom architect Lisa-Maree Carrigan 5696

Project Title
STANLEY QUARTER
WOOLLOONGABBA

Building Name
**COMBINED EAST & WEST**

Drawing Title
LEVEL 37 - 50 - EAST TOWER

| | |
|---|---|
| Scale | 1 : 200 |
| Drawing Created (date) | APRIL 2025 |
| Drawing Created (by) | GM/AK/ZJ |
| Plotted and checked by | GM |
| Verified | LM |
| Approved | LM |

| Project No | Drawing No | Issue |
|---|---|---|
| A241823 | DA-00-2037 | B |

This drawing is the copyright of Group GSA Pty Ltd and may not be altered, reproduced or transmitted in any form or by any means in part or in whole without the written permission of Group GSA Pty Ltd. All levels and dimensions are to be checked and verified on site prior to the commencement of any work, making of shop drawings or fabrication of components. Do not scale drawings. Use figured Dimensions.

17/10/2025 2:46:11 PM

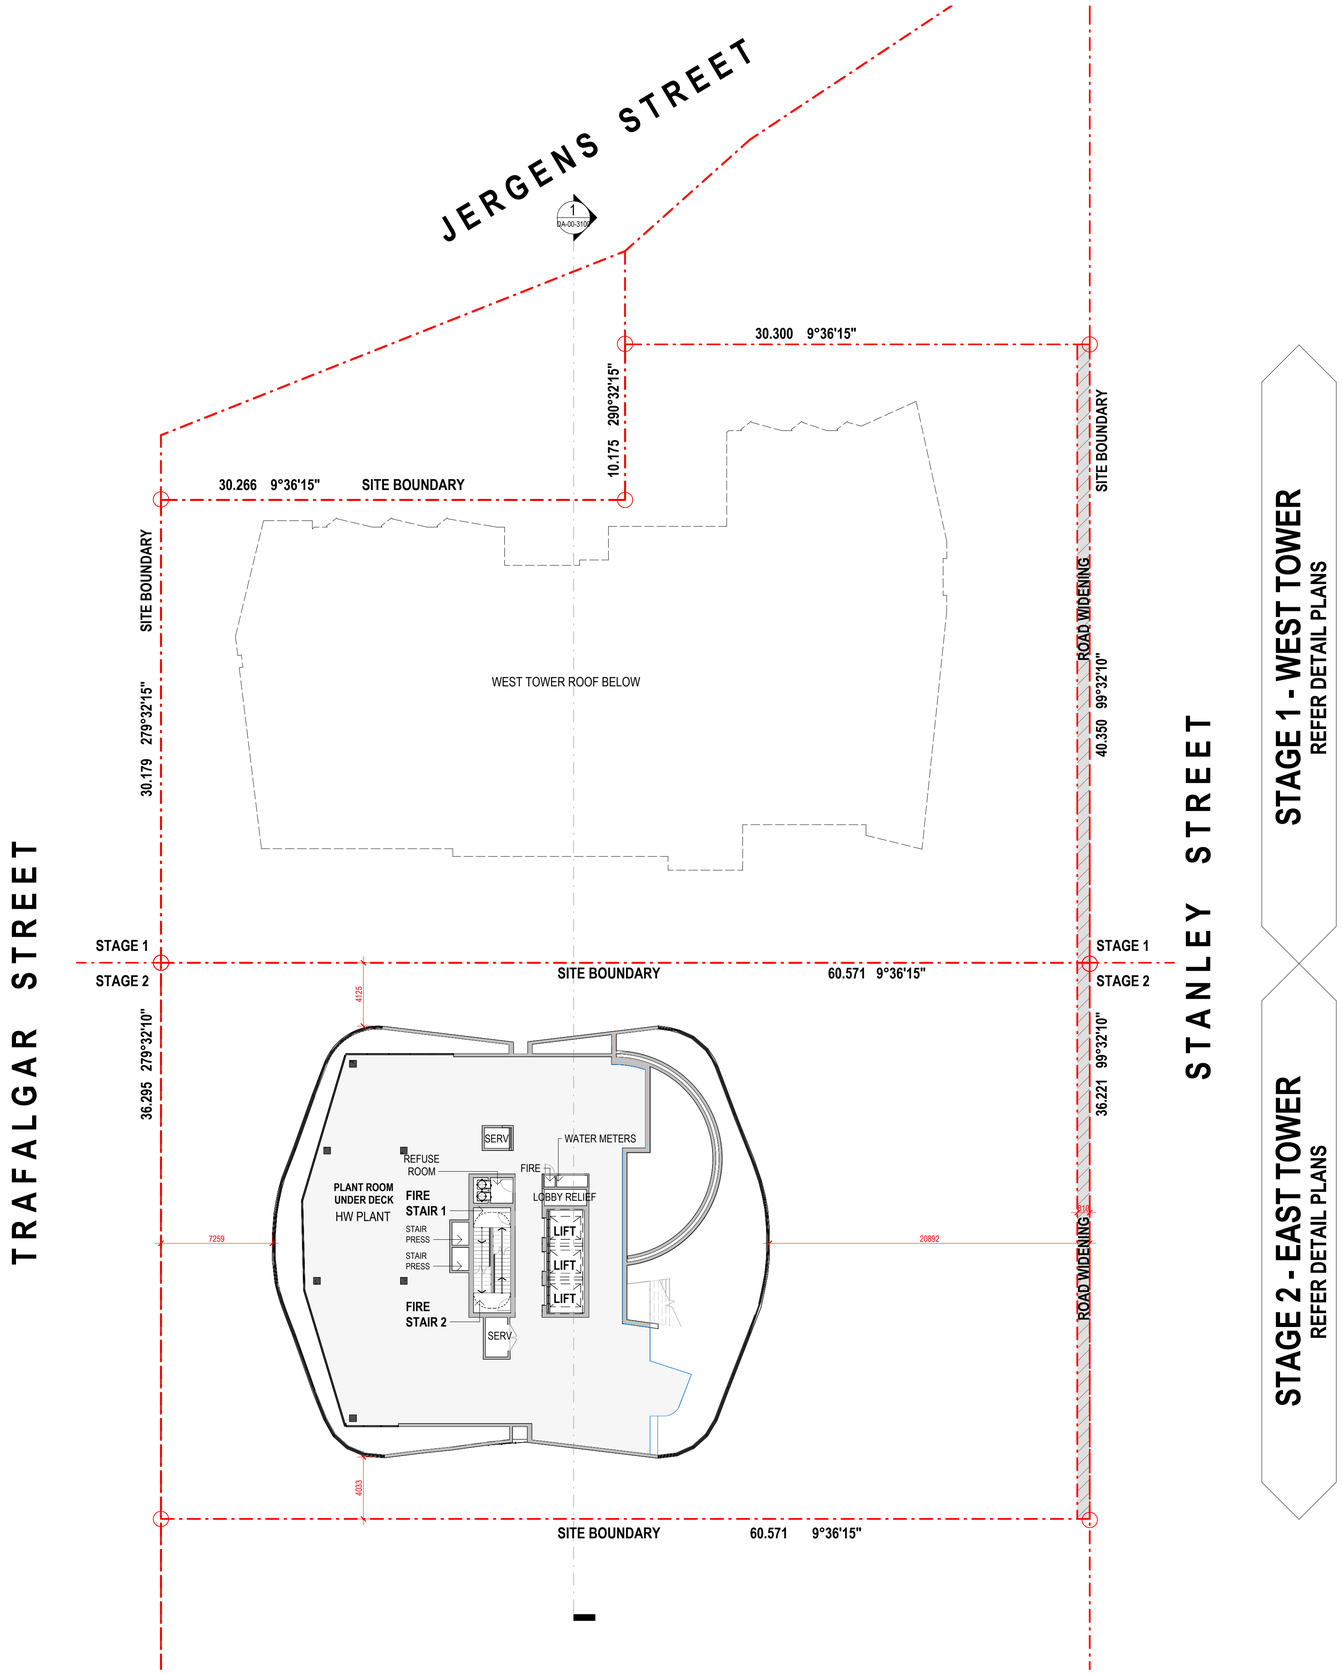


STAGE 1 - WEST TOWER
REFER DETAIL PLANS

STAGE 2 - EAST TOWER
REFER DETAIL PLANS

Amendments

| Issue | Description | Date |
|---|---|---|
| A | DRAFT EDQ SUBMISSION | 10.10.2025 |
| B | EDQ SUBMISSION | 17.10.2025 |

**EDQ SUBMISSION**


Consultant
Traffic, Waste and Acoustics consultant
COLLIERS
Level 8 369 Ann St | Brisbane, QLD 4000

Consultant
Air Quality Consultant
Trinity Consultants
Level 3, 43 Peel Street | South Brisbane, QLD 4101

Consultant
Landscape Architect
WILD STUDIO
9 Fort Ln, Milton QLD 4064

Client
SARAZIN
21 Wellington Rd, East Brisbane QLD, 4169 | Australia

Sarazin

GROUPGSA
Group GSA Pty Ltd ABN 76 002 113 779
Level 07, 260 Queen St Brisbane QLD
Australia 4000
www.groupgsa.com

T +617 3112 3079

architecture interior design urban design landscape
nom architect Lisa-Maree Carrigan 5696


Project Title
STANLEY QUARTER
WOOLLOONGABBA

Building Name
**COMBINED EAST & WEST**

Drawing Title
LEVEL 51 - EAST TOWER

| | |
|---|---|
| Scale | 1 : 200 |
| Drawing Created (date) | APRIL 2025 |
| Drawing Created (by) | GM/AK/ZJ |
| Plotted and checked by | GM |
| Verified | LM |
| Approved | LM |

| Project No | Drawing No | Issue |
|---|---|---|
| A241823 | DA-00-2050 | B |


This drawing is the copyright of Group GSA Pty Ltd and may not be altered, reproduced or transmitted in any form or by any means in part or in whole without the written permission of Group GSA Pty Ltd. All levels and dimensions are to be checked and verified on site prior to the commencement of any work, making of shop drawings or fabrication of components. Do not scale drawings. Use figured Dimensions.


17/10/2025 2:46:13 PM

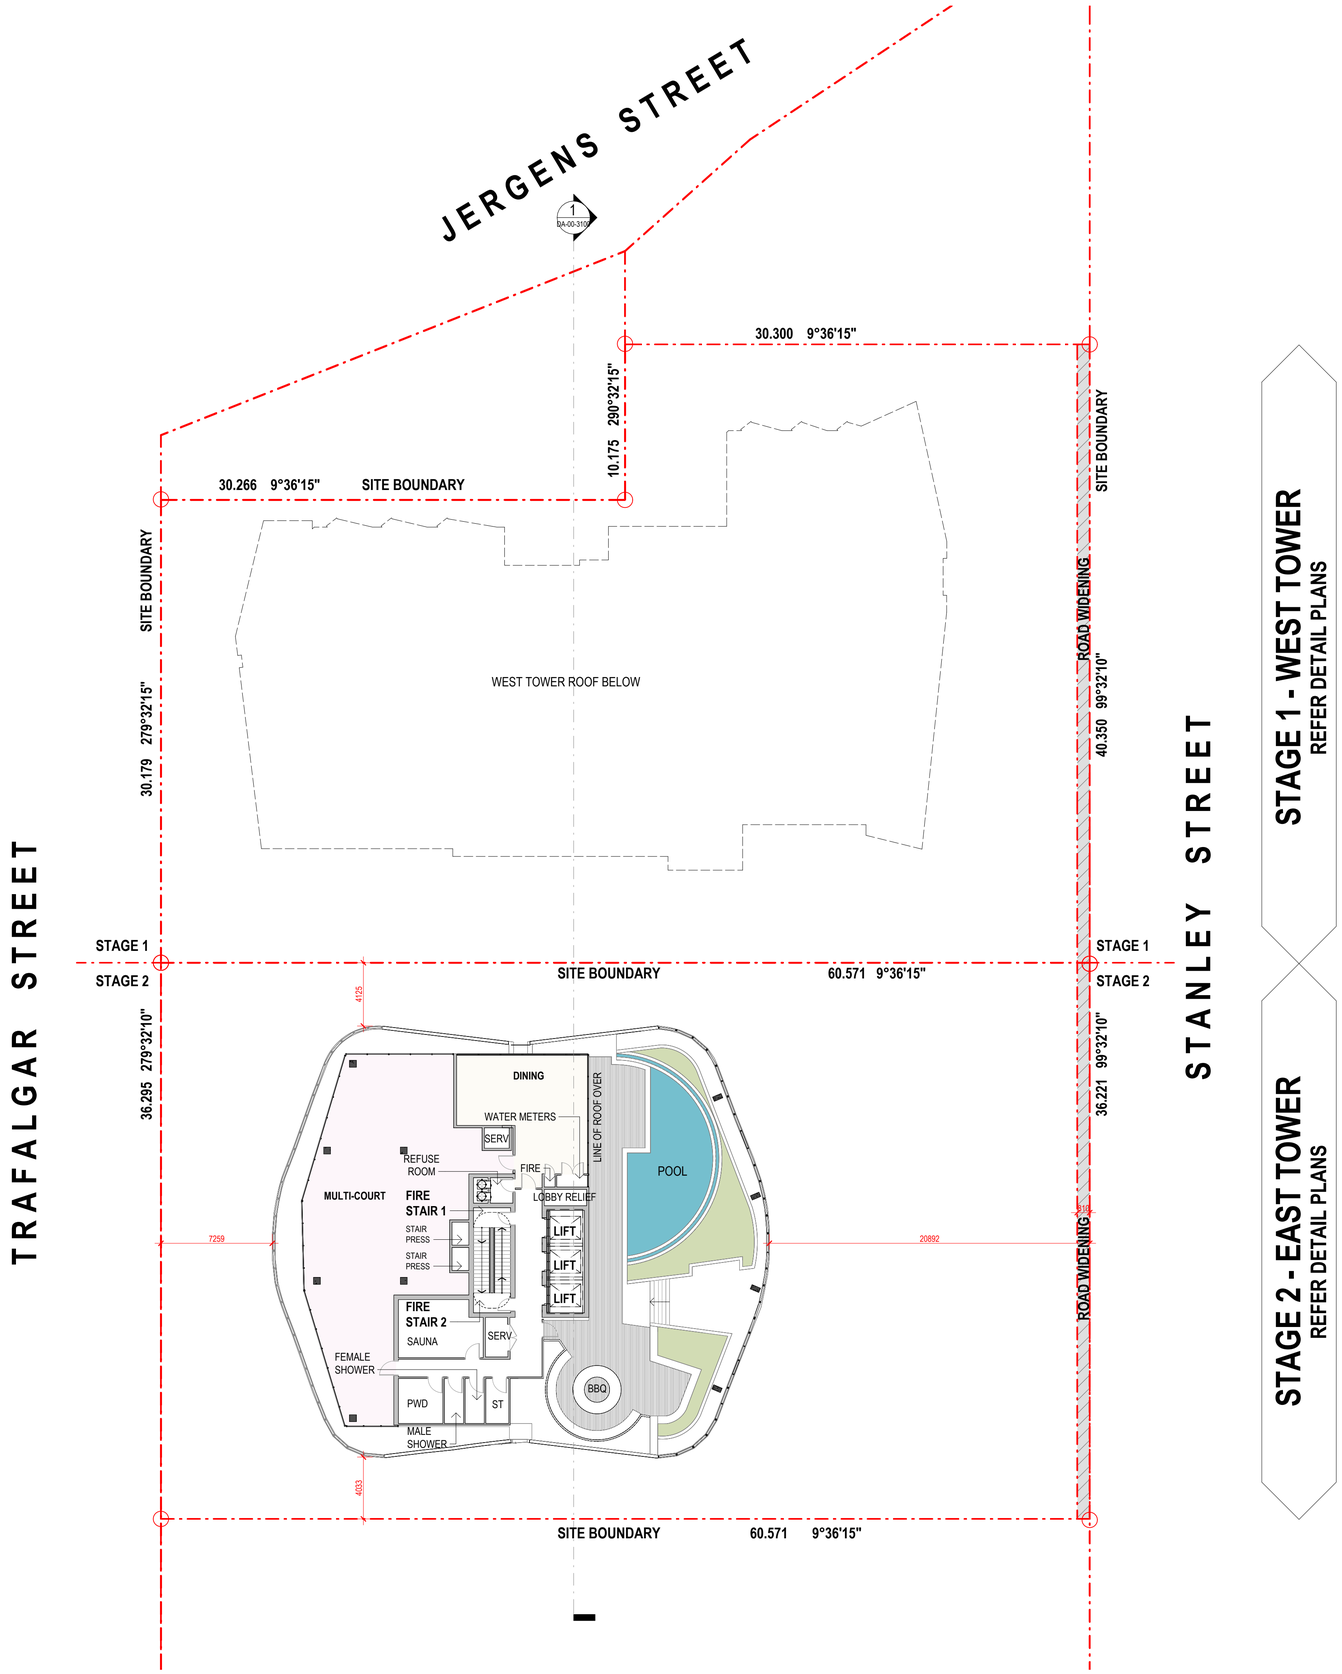


STAGE 1 - WEST TOWER
REFER DETAIL PLANS

STAGE 2 - EAST TOWER
REFER DETAIL PLANS

Amendments

| Issue | Description | Date |
|---|---|---|
| A | DRAFT EDQ SUBMISSION | 10.10.2025 |
| B | EDQ SUBMISSION | 17.10.2025 |

**EDQ SUBMISSION**


Consultant
Traffic, Waste and Acoustics consultant
COLLIERS
Level 8 369 Ann St | Brisbane, QLD 4000

Consultant
Air Quality Consultant
Trinity Consultants
Level 3, 43 Peel Street | South Brisbane, QLD 4101

Consultant
Landscape Architect
WILD STUDIO
9 Fort Ln, Milton QLD 4064

Client
SARAZIN
21 Wellington Rd, East Brisbane QLD, 4169 | Australia

Group GSA Pty Ltd ABN 76 002 113 779
Level 07, 260 Queen St Brisbane QLD
Australia 4000
www.groupgsa.com

T +617 3112 3079

architecture interior design urban design landscape
nom architect Lisa-Maree Carrigan 5696


Project Title
STANLEY QUARTER
WOOLLOONGABBA

Building Name
**COMBINED EAST & WEST**

Drawing Title
LEVEL 52 - ROOF DECK - EAST TOWER

| | |
|---|---|
| Scale | 1 : 200 |
| Drawing Created (date) | APRIL 2025 |
| Drawing Created (by) | GM/AK/ZJ |
| Plotted and checked by | GM |
| Verified | LM |
| Approved | LM |

| Project No | Drawing No | Issue |
|---|---|---|
| A241823 | DA-00-2051 | B |


This drawing is the copyright of Group GSA Pty Ltd and may not be altered, reproduced or transmitted in any form or by any means in part or in whole without the written permission of Group GSA Pty Ltd. All levels and dimensions are to be checked and verified on site prior to the commencement of any work, making of shop drawings or fabrication of components. Do not scale drawings. Use figured Dimensions.


17/10/2025 2:46:14 PM

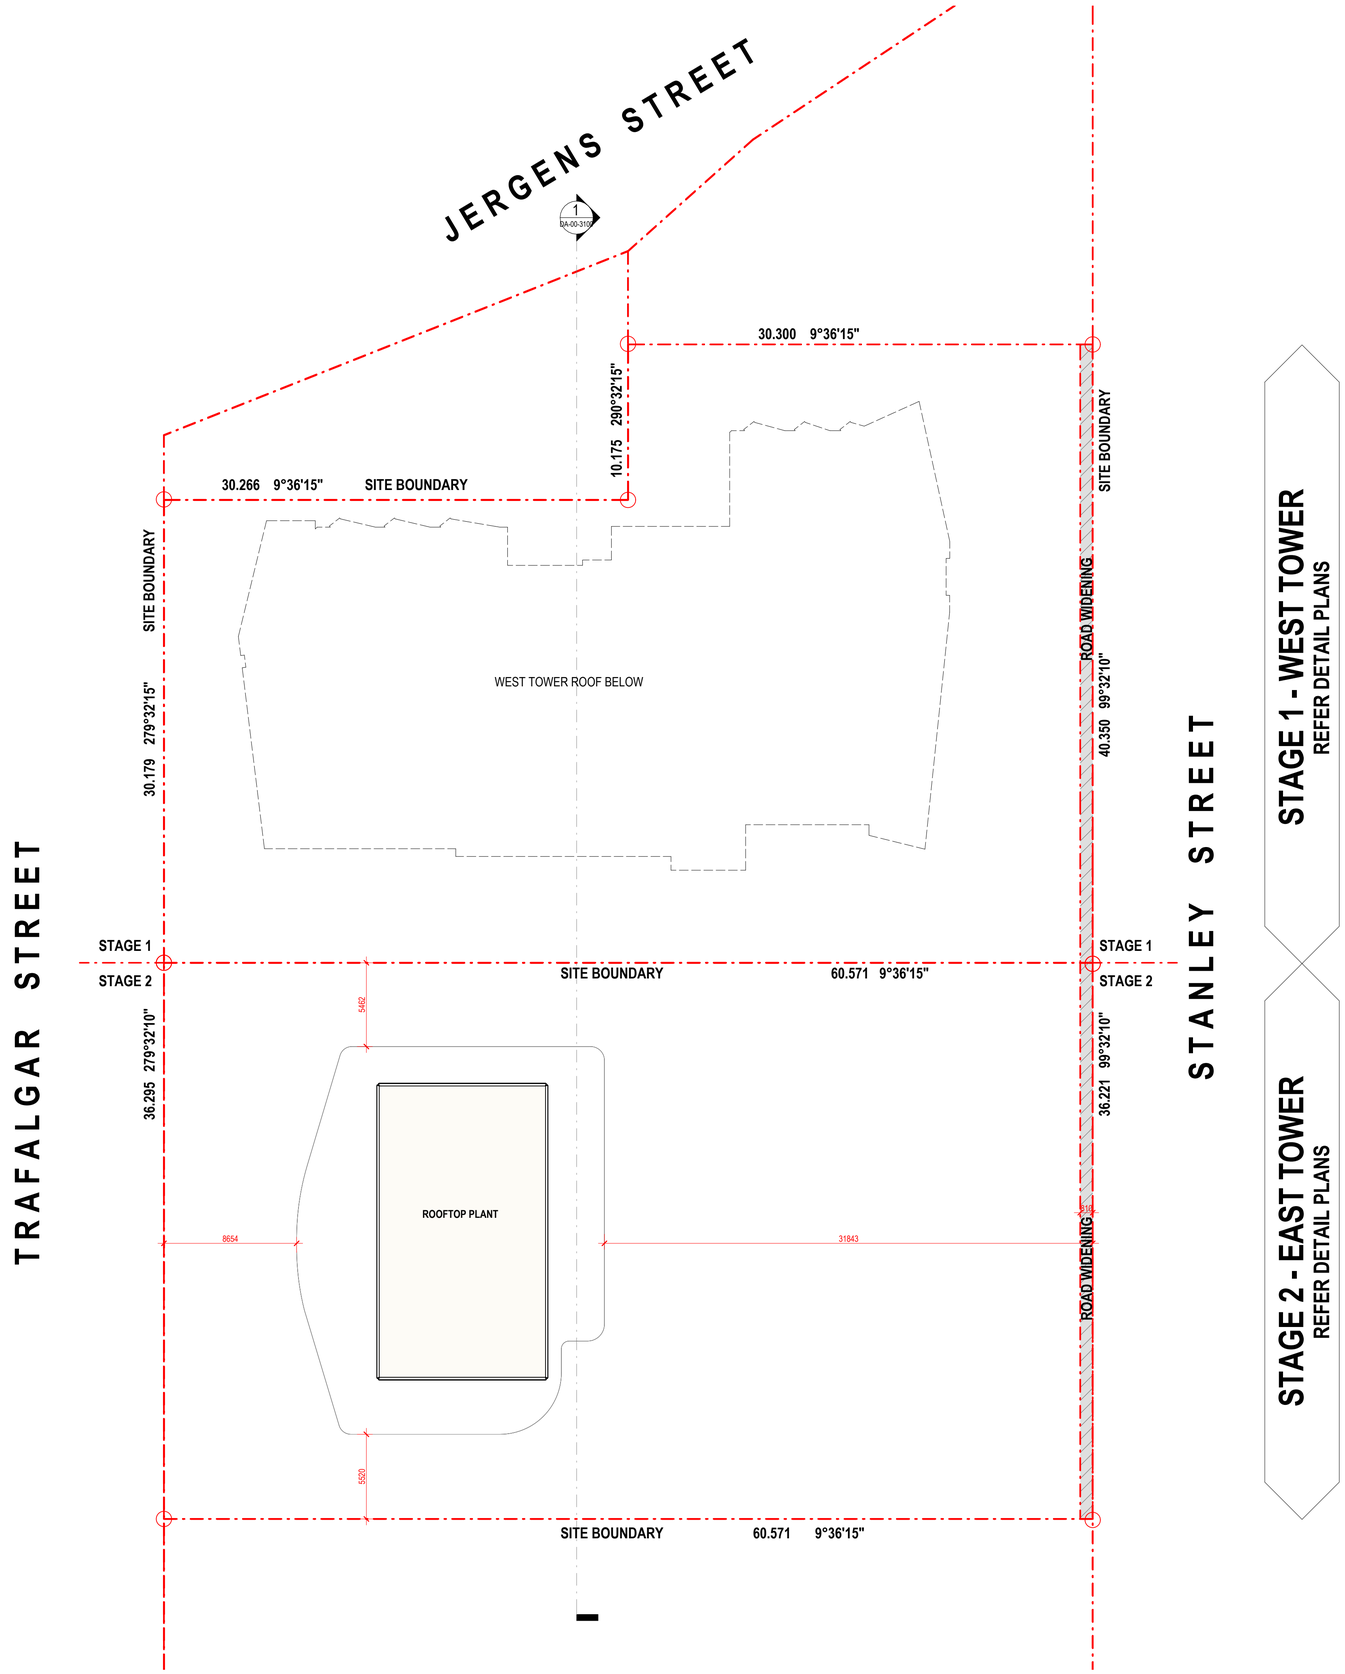


Amendments

| Issue | Description | Date |
|---|---|---|
| A | DRAFT EDQ SUBMISSION | 10.10.2025 |
| B | EDQ SUBMISSION | 17.10.2025 |

**EDQ SUBMISSION**


Consultant
Traffic, Waste and Acoustics consultant
COLLIERS
Level 8 369 Ann St | Brisbane, QLD 4000

Consultant
Air Quality Consultant
Trinity Consultants
Level 3, 43 Peel Street | South Brisbane, QLD 4101

Consultant
Landscape Architect
WILD STUDIO
9 Fort Ln, Milton QLD 4064

Client
SARAZIN
21 Wellington Rd, East Brisbane QLD, 4169 | Australia

Group GSA Pty Ltd ABN 76 002 113 779
Level 07, 260 Queen St Brisbane QLD
Australia 4000
www.groupgsa.com

T +617 3112 3079

architecture interior design urban design landscape
nom architect Lisa-Maree Carrigan 5696


Project Title

STANLEY QUARTER
WOOLLOONGABBA

Building Name

**COMBINED EAST & WEST**

Drawing Title

LEVEL 53 - ROOF - EAST TOWER

| | |
|---|---|
| Scale | 1 : 200 |
| Drawing Created (date) | APRIL 2025 |
| Drawing Created (by) | GM/AK/ZJ |
| Plotted and checked by | GM |
| Verified | LM |
| Approved | LM |

| Project No | Drawing No | Issue |
|---|---|---|
| A241823 | DA-00-2052 | B |


This drawing is the copyright of Group GSA Pty Ltd and may not be altered, reproduced or transmitted in any form or by any means in part or in whole without the written permission of Group GSA Pty Ltd. All levels and dimensions are to be checked and verified on site prior to the commencement of any work, making of shop drawings or fabrication of components. Do not scale drawings. Use figured Dimensions.


17/10/2025 2:46:15 PM

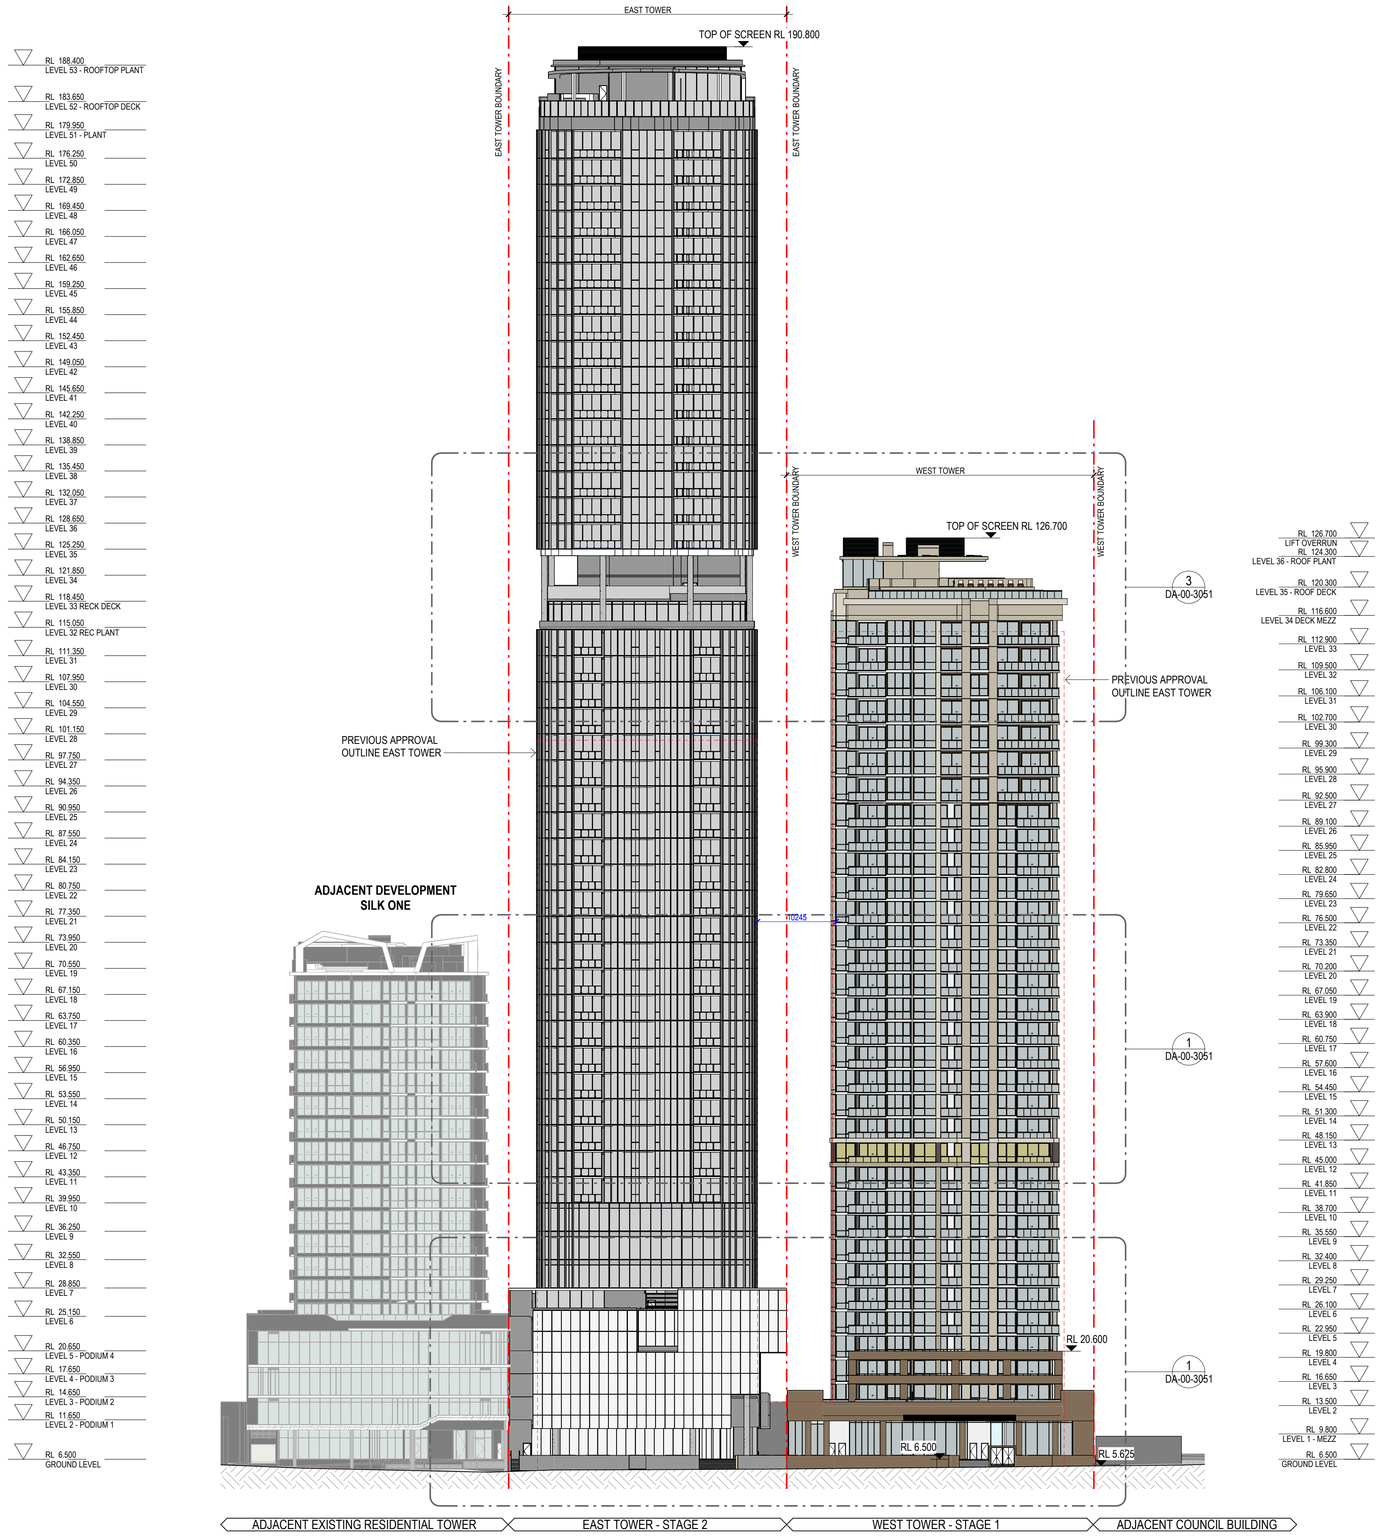


RL 188.400 LEVEL 53 - ROOFTOP PLANT
RL 183.650 LEVEL 52 - ROOFTOP DECK
RL 179.950 LEVEL 51 - PLANT
RL 176.250 LEVEL 50
RL 172.850 LEVEL 49
RL 169.450 LEVEL 48
RL 166.050 LEVEL 47
RL 162.650 LEVEL 46
RL 159.250 LEVEL 45
RL 155.850 LEVEL 44
RL 152.450 LEVEL 43
RL 149.050 LEVEL 42
RL 145.650 LEVEL 41
RL 142.250 LEVEL 40
RL 138.850 LEVEL 39
RL 135.450 LEVEL 38
RL 132.050 LEVEL 37
RL 128.650 LEVEL 36
RL 125.250 LEVEL 35
RL 121.850 LEVEL 34
RL 118.450 LEVEL 33 RECK DECK
RL 115.050 LEVEL 32 REC PLANT
RL 111.350 LEVEL 31
RL 107.950 LEVEL 30
RL 104.550 LEVEL 29
RL 101.150 LEVEL 28
RL 97.750 LEVEL 27
RL 94.350 LEVEL 26
RL 90.950 LEVEL 25
RL 87.550 LEVEL 24
RL 84.150 LEVEL 23
RL 80.750 LEVEL 22
RL 77.350 LEVEL 21
RL 73.950 LEVEL 20
RL 70.550 LEVEL 19
RL 67.150 LEVEL 18
RL 63.750 LEVEL 17
RL 60.350 LEVEL 16
RL 56.950 LEVEL 15
RL 53.550 LEVEL 14
RL 50.150 LEVEL 13
RL 46.750 LEVEL 12
RL 43.350 LEVEL 11
RL 39.950 LEVEL 10
RL 36.250 LEVEL 9
RL 32.550 LEVEL 8
RL 28.850 LEVEL 7
RL 25.150 LEVEL 6
RL 20.650 LEVEL 5 - PODIUM 4
RL 17.650 LEVEL 4 - PODIUM 3
RL 14.650 LEVEL 3 - PODIUM 2
RL 11.650 LEVEL 2 - PODIUM 1
RL 6.500 GROUND LEVEL

RL 126.700 LIFT OVERRUN
RL 124.300 LEVEL 36 - ROOF PLANT
RL 120.300 LEVEL 35 - ROOF DECK
RL 116.600 LEVEL 34 DECK MEZZ
RL 112.900 LEVEL 33
RL 109.500 LEVEL 32
RL 106.100 LEVEL 31
RL 102.700 LEVEL 30
RL 99.300 LEVEL 29
RL 95.900 LEVEL 28
RL 92.500 LEVEL 27
RL 89.100 LEVEL 26
RL 85.950 LEVEL 25
RL 82.800 LEVEL 24
RL 79.650 LEVEL 23
RL 76.500 LEVEL 22
RL 73.350 LEVEL 21
RL 70.200 LEVEL 20
RL 67.050 LEVEL 19
RL 63.900 LEVEL 18
RL 60.750 LEVEL 17
RL 57.600 LEVEL 16
RL 54.450 LEVEL 15
RL 51.300 LEVEL 14
RL 48.150 LEVEL 13
RL 45.000 LEVEL 12
RL 41.850 LEVEL 11
RL 38.700 LEVEL 10
RL 35.550 LEVEL 9
RL 32.400 LEVEL 8
RL 29.250 LEVEL 7
RL 26.100 LEVEL 6
RL 22.950 LEVEL 5
RL 19.800 LEVEL 4
RL 16.650 LEVEL 3
RL 13.500 LEVEL 2
RL 9.800 LEVEL 1 - MEZZ
RL 6.500 GROUND LEVEL

# 1 STANLEY STREET (NORTH) ELEVATION
1 : 400

Amendments

| Issue | Description | Date |
|---|---|---|
| A | PRELIMINARY ISSUE | 28.08.2025 |
| B | DRAFT EDQ SUBMISSION | 10.10.2025 |
| C | EDQ SUBMISSION | 17.10.2025 |
| D | REVISED FOR EDQ SUBMISSION | 21.10.2025 |

**EDQ SUBMISSION**


Consultant
Traffic, Waste and Acoustics consultant
COLLIERS
Level 8 369 Ann St | Brisbane, QLD 4000

Consultant
Air Quality Consultant
Trinity Consultants
Level 3, 43 Peel Street | South Brisbane, QLD 4101

Consultant
Landscape Architect
WILD STUDIO
9 Fort Ln, Milton QLD 4064

Client
SARAZIN
21 Wellington Rd, East Brisbane QLD, 4169 | Australia

Group GSA Pty Ltd ABN 76 002 113 779
Level 07, 260 Queen St Brisbane QLD
Australia 4000
www.groupgsa.com

T +617 3112 3079

architecture interior design urban design landscape
nom architect Lisa-Maree Carrigan 5696


Project Title
STANLEY QUARTER
WOOLLOONGABBA

Building Name
**COMBINED EAST & WEST**

Drawing Title
STANLEY STREET (NORTH) ELEVATION

| | |
|---|---|
| Scale | 1 : 400 |
| Drawing Created (date) | APRIL 2025 |
| Drawing Created (by) | GM/AK/ZJ |
| Plotted and checked by | GM |
| Verified | LM |
| Approved | LM |

| Project No | Drawing No | Issue |
|---|---|---|
| A241823 | DA-00-3011 | D |


This drawing is the copyright of Group GSA Pty Ltd and may not be altered, reproduced or transmitted in any form or by any means in part or in whole without the written permission of Group GSA Pty Ltd. All levels and dimensions are to be checked and verified on site prior to the commencement of any work, making of shop drawings or fabrication of components. Do not scale drawings. Use figured Dimensions.


22/10/2025 7:53:07 AM

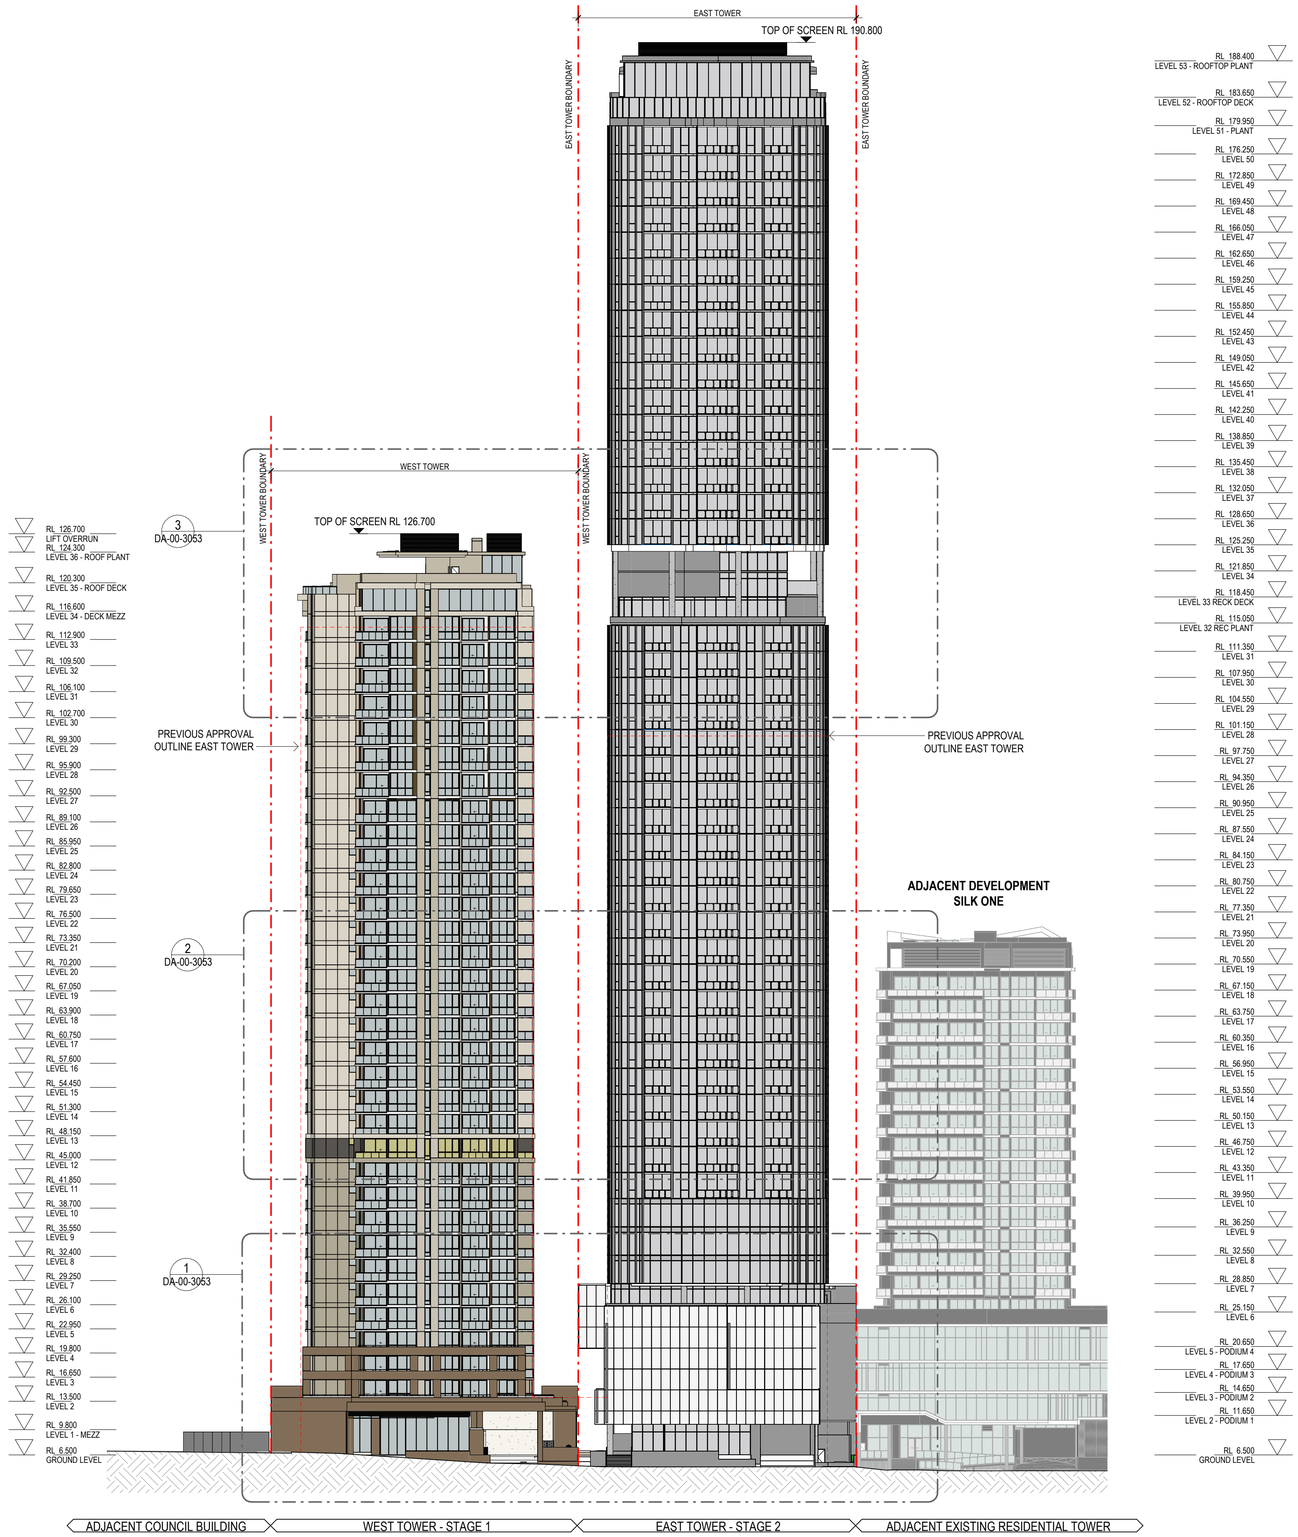


1 TRAFALGAR STREET (SOUTH) ELEVATION
1 : 400

Amendments

| Issue | Description | Date |
|---|---|---|
| A | PRELIMINARY ISSUE | 28.08.2025 |
| B | DRAFT EDQ SUBMISSION | 10.10.2025 |
| C | EDQ SUBMISSION | 17.10.2025 |
| D | REVISED FOR EDQ SUBMISSION | 21.10.2025 |

**EDQ SUBMISSION**


Consultant
Traffic, Waste and Acoustics consultant
COLLIERS
Level 8 369 Ann St | Brisbane, QLD 4000

Consultant
Air Quality Consultant
Trinity Consultants
Level 3, 43 Peel Street | South Brisbane, QLD 4101

Consultant
Landscape Architect
WILD STUDIO
9 Fort Ln, Milton QLD 4064

Client
SARAZIN
21 Wellington Rd, East Brisbane QLD, 4169 | Australia


Sarazin


GROUPGSA
Group GSA Pty Ltd ABN 76 002 113 779
Level 07, 260 Queen St Brisbane QLD
Australia 4000
www.groupgsa.com

T +617 3112 3079

architecture interior design urban design landscape
nom architect Lisa-Maree Carrigan 5696


Project Title
STANLEY QUARTER
WOOLLOONGABBA

Building Name
**COMBINED EAST & WEST**

Drawing Title
TRAGALGAR STREET (SOUTH) ELEVATION

| | |
|---|---|
| Scale | 1 : 400 |
| Drawing Created (date) | APRIL 2025 |
| Drawing Created (by) | GM/AK/ZJ |
| Plotted and checked by | GM |
| Verified | LM |
| Approved | LM |

| Project No | Drawing No | Issue |
|---|---|---|
| A241823 | DA-00-3012 | D |


This drawing is the copyright of Group GSA Pty Ltd and may not be altered, reproduced or transmitted in any form or by any means in part or in whole without the written permission of Group GSA Pty Ltd. All levels and dimensions are to be checked and verified on site prior to the commencement of any work, making of shop drawings or fabrication of components. Do not scale drawings. Use figured Dimensions.


22/10/2025 7:54:13 AM

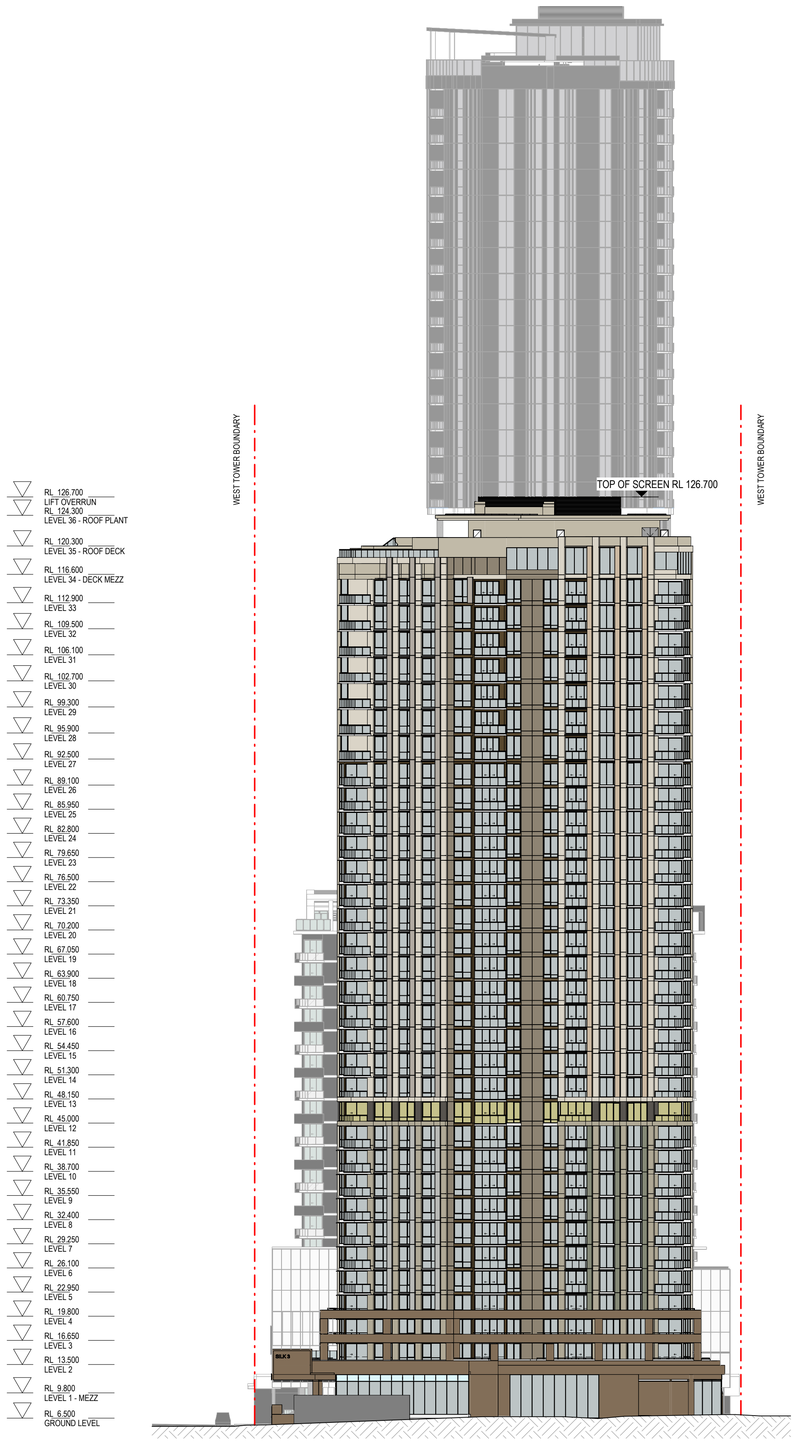


1 WEST ELEVATION (WEST TOWER)
1 : 400

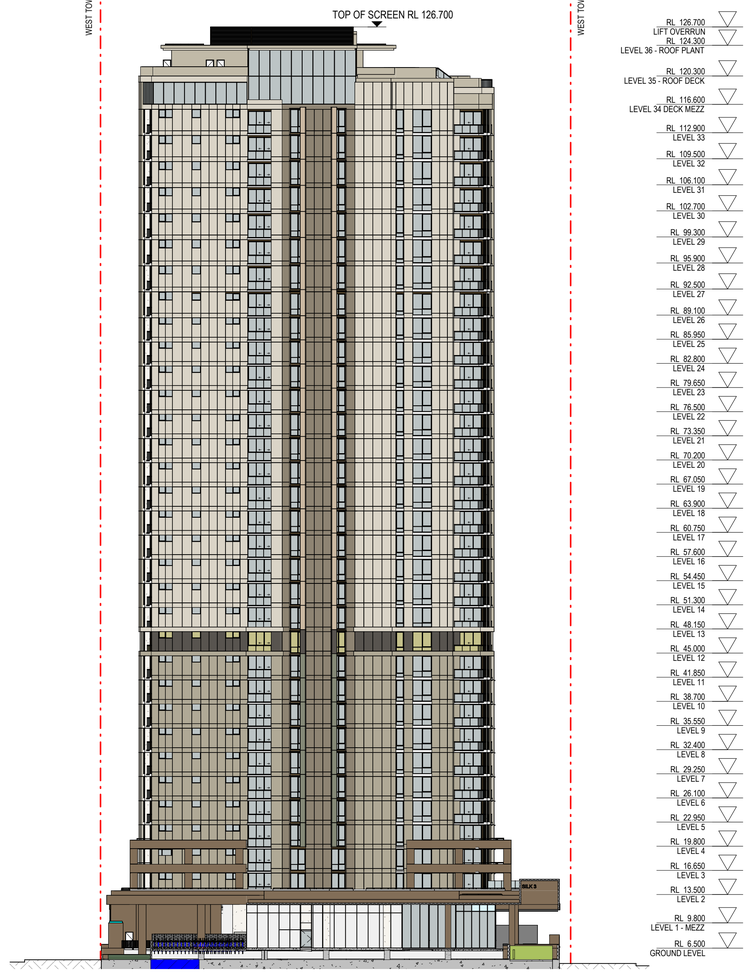


2 EAST ELEVATION (WEST TOWER)
1 : 400

Amendments

| Issue | Description | Date |
|---|---|---|
| A | PRELIMINARY ISSUE | 28.08.2025 |
| B | DRAFT EDQ SUBMISSION | 10.10.2025 |
| C | EDQ SUBMISSION | 17.10.2025 |
| D | REVISED FOR EDQ SUBMISSION | 21.10.2025 |

**EDQ SUBMISSION**


Consultant
Traffic, Waste and Acoustics consultant
COLLIERS
Level 8 369 Ann St | Brisbane, QLD 4000

Consultant
Air Quality Consultant
Trinity Consultants
Level 3, 43 Peel Street | South Brisbane, QLD 4101

Consultant
Landscape Architect
WILD STUDIO
9 Fort Ln, Milton QLD 4064

Client
SARAZIN
21 Wellington Rd, East Brisbane QLD, 4169 | Australia

Group GSA Pty Ltd ABN 76 002 113 779
Level 07, 260 Queen St Brisbane QLD
Australia 4000
www.groupgsa.com

T +617 3112 3079

architecture interior design urban design landscape
nom architect Lisa-Maree Carrigan 5696


Project Title
STANLEY QUARTER
WOOLLOONGABBA

Building Name
**COMBINED EAST & WEST**

Drawing Title
WEST TOWER - EAST AND WEST ELEVATIONS

| | |
|---|---|
| Scale | 1 : 400 |
| Drawing Created (date) | APRIL 2025 |
| Drawing Created by | GM/AK/ZJ |
| Plotted and checked by | GM |
| Verified | LM |
| Approved | LM |

| Project No | Drawing No | Issue |
|---|---|---|
| A241823 | DA-00-3013 | D |


This drawing is the copyright of Group GSA Pty Ltd and may not be altered, reproduced or transmitted in any form or by any means in part or in whole without the written permission of Group GSA Pty Ltd. All levels and dimensions are to be checked and verified on site prior to the commencement of any work, making of shop drawings or fabrication of components. Do not scale drawings. Use figured Dimensions.


22/10/2025 7:55:30 AM

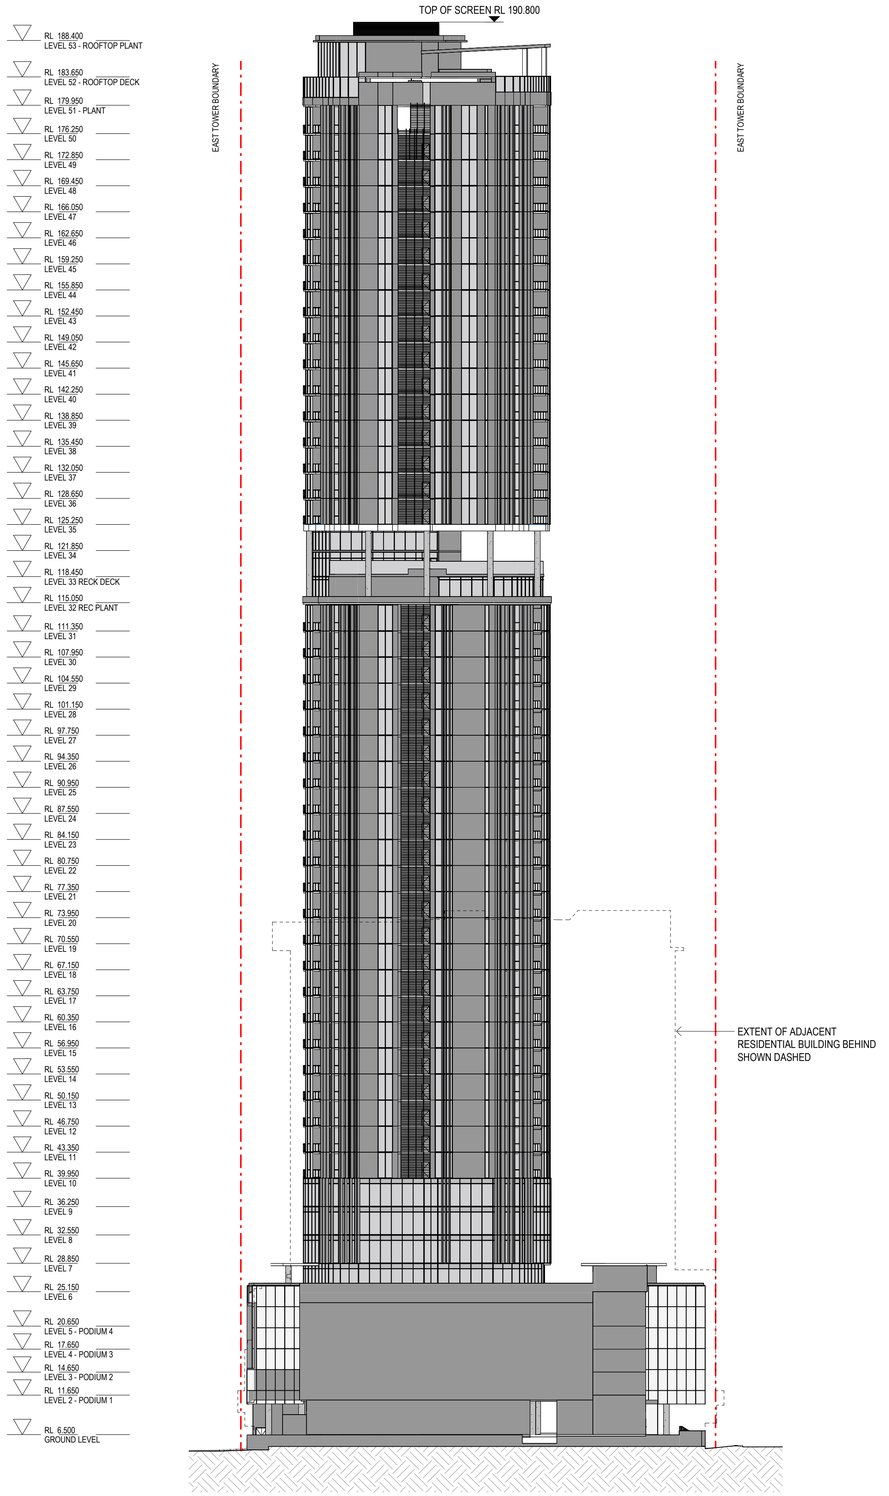


1 EAST ELEVATION (EAST TOWER)
1 : 400

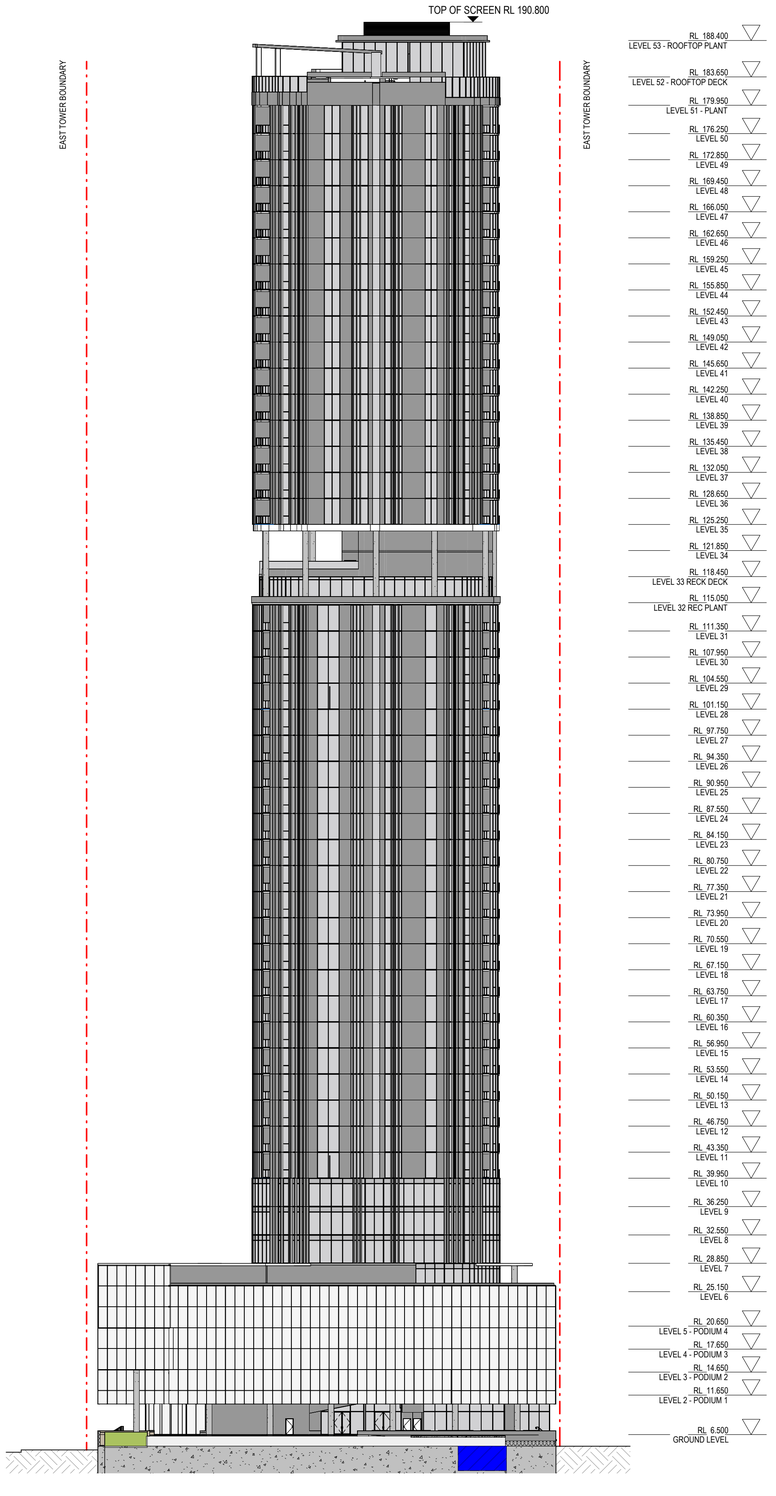


2 WEST ELEVATION (EAST TOWER)
1 : 400

Amendments

| Issue | Description | Date |
|---|---|---|
| A | PRELIMINARY ISSUE | 28.08.2025 |
| B | DRAFT EDQ SUBMISSION | 10.10.2025 |
| C | EDQ SUBMISSION | 17.10.2025 |
| D | REVISED FOR EDQ SUBMISSION | 21.10.2025 |

**EDQ SUBMISSION**

Consultant

Traffic, Waste and Acoustics consultant
COLLIERS
Level 8 369 Ann St | Brisbane, QLD 4000

Consultant

Air Quality Consultant
Trinity Consultants
Level 3, 43 Peel Street | South Brisbane, QLD 4101

Consultant

Landscape Architect
WILD STUDIO
9 Fort Ln, Milton QLD 4064

Client

SARAZIN
21 Wellington Rd, East Brisbane QLD, 4169 | Australia

Sarazin

GROUPGSA
Group GSA Pty Ltd ABN 76 002 113 779
Level 07, 260 Queen St Brisbane QLD
Australia 4000
www.groupgsa.com

T +617 3112 3079

architecture interior design urban design landscape
nom architect Lisa-Maree Carrigan 5696

Project Title

STANLEY QUARTER
WOOLLOONGABBA

Building Name

**COMBINED EAST & WEST**

Drawing Title

EAST TOWER - EAST AND WEST ELEVATIONS

| | |
|---|---|
| Scale | 1 : 400 |
| Drawing Created (date) | APRIL 2025 |
| Drawing Created (by) | GM/AK/ZJ |
| Plotted and checked by | GM |
| Verified | LM |
| Approved | LM |

| Project No | Drawing No | Issue |
|---|---|---|
| A241823 | DA-00-3014 | D |

This drawing is the copyright of Group GSA Pty Ltd and may not be altered, reproduced or transmitted in any form or by any means in part or in whole without the written permission of Group GSA Pty Ltd. All levels and dimensions are to be checked and verified on site prior to the commencement of any work, making of shop drawings or fabrication of components. Do not scale drawings. Use figured Dimensions.

22/10/2025 7:56:12 AM

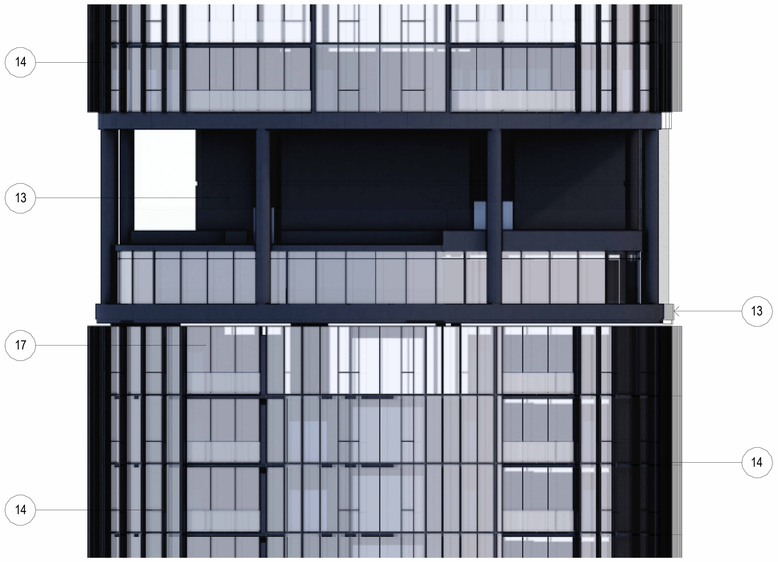


## 3 STANLEY STREET ENLARGED ELEVATION 03

1 : 150

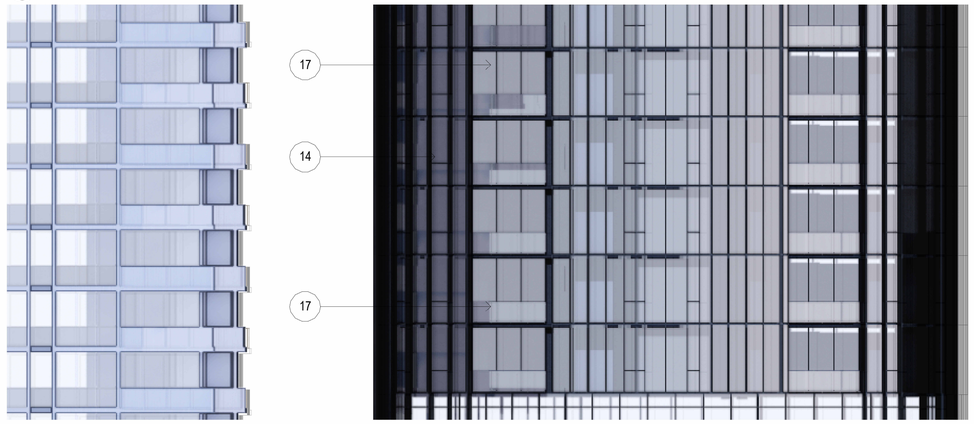


## 2 STANLEY STREET ENLARGED ELEVATION 02

1 : 150

## 1 STANLEY STREET ENLARGED ELEVATION 01

1 : 150

EAST TOWER - STAGE 2

WEST TOWER - STAGE 1

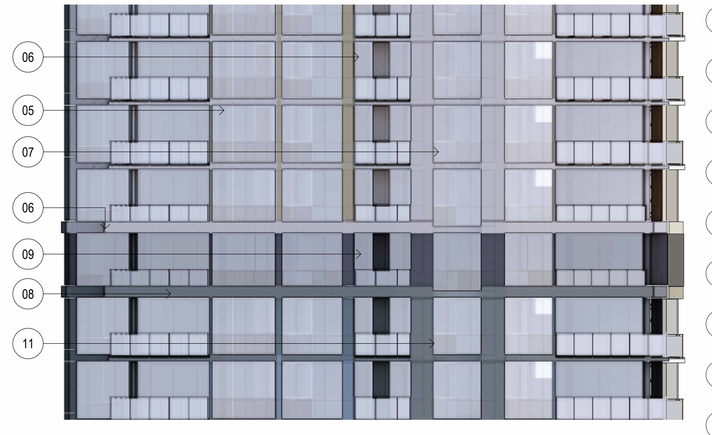


| | | |
|---|---|---|
| 01 | | POWDERCOATED ALUM - DUNE MATT |
| 02 | | POWDERCOATED ALUM - PAPER BARK MATT |
| 03 | | POWDERCOATED ALUM - SHALGREY MATT |
| 04 | | POWDERCOATED ALUM - PALE EUCALYPT MATT |
| 05 | | POWDERCOATED ALUM - NATURAL BRONZE KINETIC |
| 06 | | PRECAST CONCRETE - BEIGE ROYAL HALF |
| 07 | | PRECAST CONCRETE - BUFFHIDE |
| 08 | | PRECAST CONCRETE - OYSTER LINEN |
| 09 | | PRECAST CONCRETE - GREY CARBIN |
| 10 | | PRECAST CONCRETE - JARRAH |
| 11 | | PRECAST CONCRETE - OYSTER LINEN 70 % |
| 12 | | PRECAST CONCRETE - LIGHT LEATHER |
| 13 | | PRECAST CONCRETE - TRESSPASS |
| 14 | | POWDERCOATED ALUM - LUNAR ECLIPSE |
| 15 | | TINTED GLASS - CLEAR LOW E |
| 16 | | TINTED GLASS - CHAMPAGNE LOW E |
| 17 | | TINTED GLASS - Cool SHADE 42 LOW E |
| 18 | | FRITTED GLASS PANEL - MIST PATTERN |
| 19 | | PRECAST CONCRETE PANEL - MIST PATTERN |
| 20 | | PERFORATED METAL PANEL - MIST PATTERN |

Amendments

| Issue | Description | Date |
|---|---|---|
| A | DRAFT EDQ SUBMISSION | 10.10.2025 |
| B | EDQ SUBMISSION | 17.10.2025 |

**EDQ SUBMISSION**

Consultant
Traffic, Waste and Acoustics consultant
COLLIERS
Level 8 369 Ann St | Brisbane, QLD 4000

Consultant
Air Quality Consultant
Trinity Consultants
Level 3, 43 Peel Street | South Brisbane, QLD 4101

Consultant
Landscape Architect
WILD STUDIO
9 Fort Ln, Milton QLD 4064

Client
SARAZIN
21 Wellington Rd, East Brisbane QLD, 4169 | Australia

Sarazin

GROUP GSA

Group GSA Pty Ltd ABN 76 002 113 779
Level 07, 260 Queen St Brisbane QLD
Australia 4000
www.groupgsa.com

T +617 3112 3079

architecture interior design urban design landscape
nom architect Lisa-Maree Carrigan 5696

Project Title
STANLEY QUARTER
WOOLLOONGABBA

Building Name
**COMBINED EAST & WEST**

Drawing Title
STANLEY STREET ENLARGED ELEVATIONS

| | |
|---|---|
| Scale | As indicated |
| Drawing Created (date) | APRIL 2025 |
| Drawing Created (by) | GM/AK/ZJ |
| Plotted and checked by | GM |
| Verified | LM |
| Approved | LM |

| Project No | Drawing No | Issue |
|---|---|---|
| A241823 | DA-00-3051 | B |

This drawing is the copyright of Group GSA Pty Ltd and may not be altered, reproduced or transmitted in any form or by any means in part or in whole without the written permission of Group GSA Pty Ltd. All levels and dimensions are to be checked and verified on site prior to the commencement of any work, making of shop drawings or fabrication of components. Do not scale drawings. Use figured Dimensions.

17/10/2025 2:53:04 PM

3 JERGENS STREET ENLARGED ELEVATION 03
1 : 150

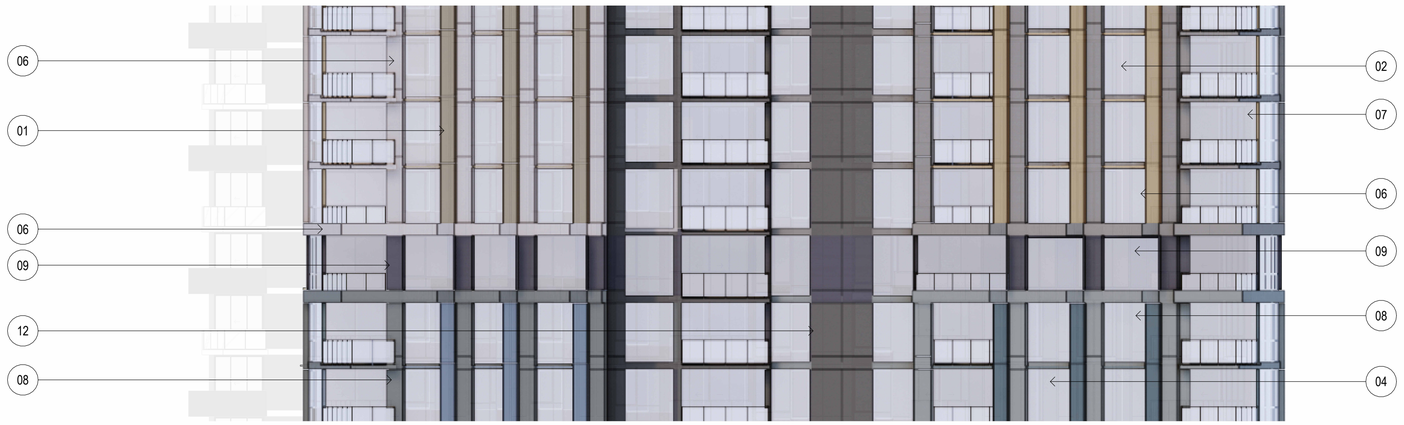


2 JERGENS STREET ENLARGED ELEVATION 02
1 : 150

1 JERGENS STREET ENLARGED ELEVATION 01
1 : 150

| | | |
|---|---|---|
| 01 | | POWDERCOATED ALUM - DUNE MATT |
| 02 | | POWDERCOATED ALUM - PAPER BARK MATT |
| 03 | | POWDERCOATED ALUM - SHALGREY MATT |
| 04 | | POWDERCOATED ALUM - PALE EUCALYPT MATT |
| 05 | | POWDERCOATED ALUM - NATURAL BRONZE KINETIC |
| 06 | | PRECAST CONCRETE - BEIGE ROYAL HALF |
| 07 | | PRECAST CONCRETE - BUFFHIDE |
| 08 | | PRECAST CONCRETE - OYSTER LINEN |
| 09 | | PRECAST CONCRETE - GREY CARBIN |
| 10 | | PRECAST CONCRETE - JARRAH |
| 11 | | PRECAST CONCRETE - OYSTER LINEN 70 % |
| 12 | | PRECAST CONCRETE - LIGHT LEATHER |
| 13 | | PRECAST CONCRETE - TRESSPASS |
| 14 | | POWDERCOATED ALUM - LUNAR ECLIPSE |
| 15 | | TINTED GLASS - CLEAR LOW E |
| 16 | | TINTED GLASS - CHAMPAGNE LOW E |
| 17 | | TINTED GLASS - Cool SHADE 42 LOW E |
| 18 | | FRITTED GLASS PANEL - MIST PATTERN |
| 19 | | PRECAST CONCRETE PANEL - MIST PATTERN |
| 20 | | PERFORATED METAL PANEL - MIST PATTERN |

Amendments

| Issue | Description | Date |
|---|---|---|
| A | DRAFT EDQ SUBMISSION | 10.10.2025 |
| B | EDQ SUBMISSION | 17.10.2025 |

**EDQ SUBMISSION**

Consultant
Traffic, Waste and Acoustics consultant
COLLIERS
Level 8 369 Ann St | Brisbane, QLD 4000

Consultant
Air Quality Consultant
Trinity Consultants
Level 3, 43 Peel Street | South Brisbane, QLD 4101

Consultant
Landscape Architect
WILD STUDIO
9 Fort Ln, Milton QLD 4064

Client
SARAZIN
21 Wellington Rd, East Brisbane QLD, 4169 | Australia

Sarazin

GROUPGSA

Group GSA Pty Ltd ABN 76 002 113 779
Level 07, 260 Queen St Brisbane QLD
Australia 4000
www.groupgsa.com

T +617 3112 3079

architecture interior design urban design landscape
nom architect Lisa-Maree Carrigan 5696

Project Title

STANLEY QUARTER
WOOLLOONGABBA

Building Name

**COMBINED EAST & WEST**

Drawing Title

JERGENS STREET ENLARGED ELEVATIONS

| | |
|---|---|
| Scale | As indicated |
| Drawing Created (date) | APRIL 2025 |
| Drawing Created (by) | GM/AK/ZJ |
| Plotted and checked by | GM |
| Verified | LM |
| Approved | LM |

| Project No | Drawing No | Issue |
|---|---|---|
| A241823 | DA-00-3052 | B |

This drawing is the copyright of Group GSA Pty Ltd and may not be altered, reproduced or transmitted in any form or by any means in part or in whole without the written permission of Group GSA Pty Ltd. All levels and dimensions are to be checked and verified on site prior to the commencement of any work, making of shop drawings or fabrication of components. Do not scale drawings. Use figured Dimensions.

17/10/2025 2:53:27 PM

3 TRAFALGAR STREET ENLARGED ELEVATION 03
1 : 150

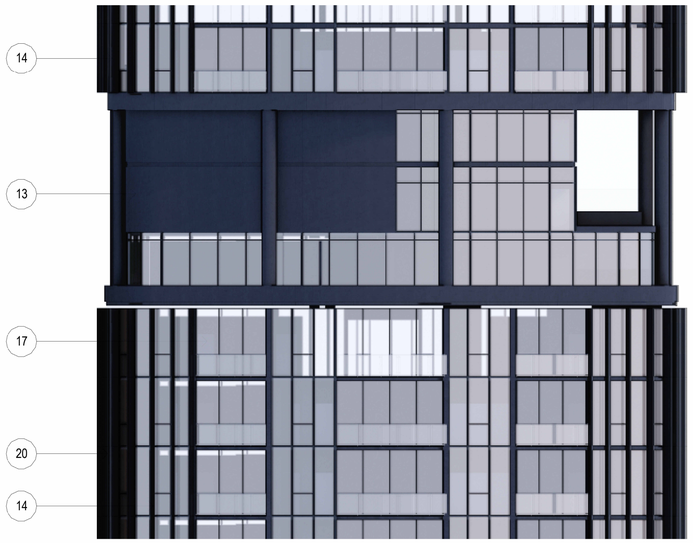


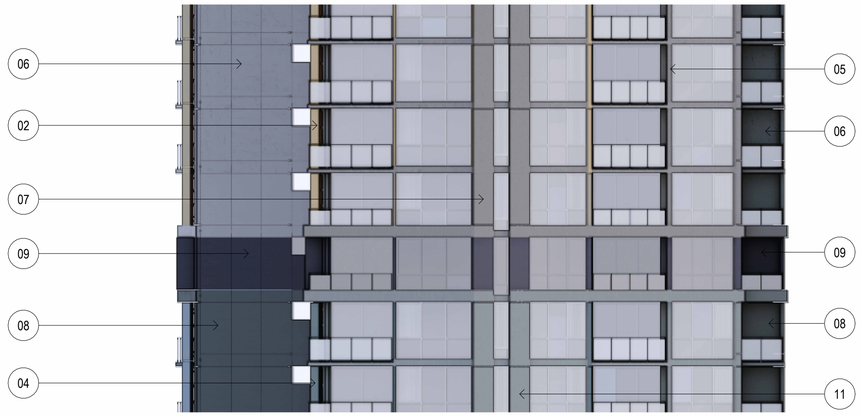


2 TRAFALGAR STREET ENLARGED ELEVATION 02
1 : 150

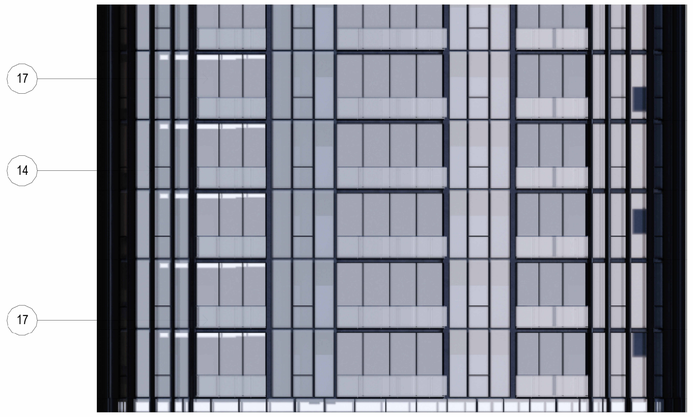

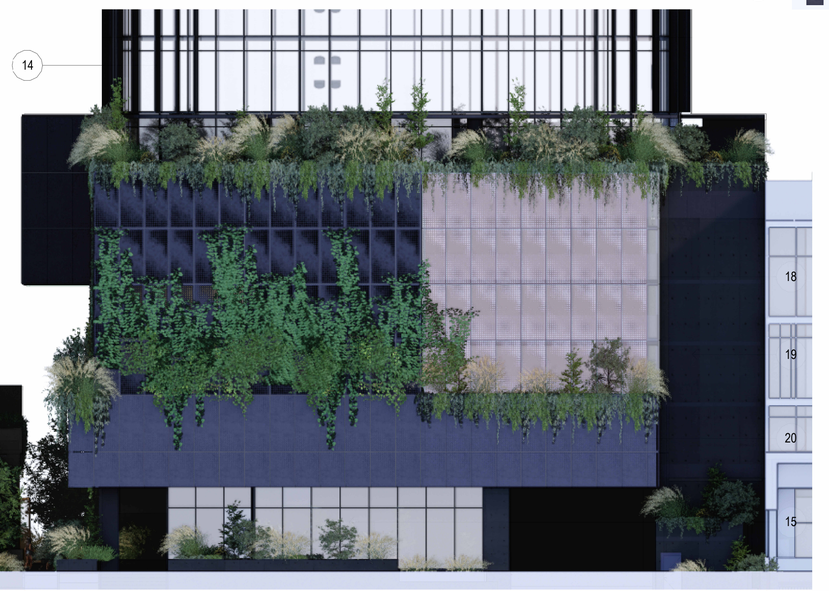


1 TRAFALGAR STREET ENLARGED ELEVATION 01
1 : 150

WEST TOWER - STAGE 1

EAST TOWER - STAGE 2

| | |
|---|---|
| 01 | POWDERCOATED ALUM - DUNE MATT |
| 02 | POWDERCOATED ALUM - PAPER BARK MATT |
| 03 | POWDERCOATED ALUM - SHALGREY MATT |
| 04 | POWDERCOATED ALUM - PALE EUCALYPT MATT |
| 05 | POWDERCOATED ALUM - NATURAL BRONZE KINETIC |
| 06 | PRECAST CONCRETE - BEIGE ROYAL HALF |
| 07 | PRECAST CONCRETE - BUFFHIDE |
| 08 | PRECAST CONCRETE - OYSTER LINEN |
| 09 | PRECAST CONCRETE - GREY CARBIN |
| 10 | PRECAST CONCRETE - JARRAH |
| 11 | PRECAST CONCRETE - OYSTER LINEN 70 % |
| 12 | PRECAST CONCRETE - LIGHT LEATHER |
| 13 | PRECAST CONCRETE - TRESSPASS |
| 14 | POWDERCOATED ALUM - LUNAR ECLIPSE |
| 15 | TINTED GLASS - CLEAR LOW E |
| 16 | TINTED GLASS - CHAMPAGNE LOW E |
| 17 | TINTED GLASS - Cool SHADE 42 LOW E |
| 18 | FRITTED GLASS PANEL - MIST PATTERN |
| 19 | PRECAST CONCRETE PANEL - MIST PATTERN |
| 20 | PERFORATED METAL PANEL - MIST PATTERN |

Amendments

| Issue | Description | Date |
|---|---|---|
| A | DRAFT EDQ SUBMISSION | 10.10.2025 |
| B | EDQ SUBMISSION | 17.10.2025 |

**EDQ SUBMISSION**

Consultant
Traffic, Waste and Acoustics consultant
COLLIERS
Level 8 369 Ann St | Brisbane, QLD 4000

Consultant
Air Quality Consultant
Trinity Consultants
Level 3, 43 Peel Street | South Brisbane, QLD 4101

Consultant
Landscape Architect
WILD STUDIO
9 Fort Ln, Milton QLD 4064

Client
SARAZIN
21 Wellington Rd, East Brisbane QLD, 4169 | Australia

Sarazin

GROUP GSA
Group GSA Pty Ltd ABN 76 002 113 779
Level 07, 260 Queen St Brisbane QLD
Australia 4000
www.groupgsa.com

T +617 3112 3079

architecture interior design urban design landscape
nom architect Lisa-Maree Carrigan 5696

Project Title
STANLEY QUARTER
WOOLLOONGABBA

Building Name
**COMBINED EAST & WEST**

Drawing Title
TRAFALGAR STREET
ENLARGED ELEVATIONS

| | |
|---|---|
| Scale | As indicated |
| Drawing Created (date) | APRIL 2025 |
| Drawing Created (by) | GM/AK/ZJ |
| Plotted and checked by | GM |
| Verified | LM |
| Approved | LM |

| Project No | Drawing No | Issue |
|---|---|---|
| A241823 | DA-00-3053 | B |

This drawing is the copyright of Group GSA Pty Ltd and may not be altered, reproduced or transmitted in any form or by any means in part or in whole without the written permission of Group GSA Pty Ltd. All levels and dimensions are to be checked and verified on site prior to the commencement of any work, making of shop drawings or fabrication of components. Do not scale drawings. Use figured Dimensions.

17/10/2025 2:54:15 PM

2 SQ WEST - EAST ENLARGED ELEVATION 02
1 : 150

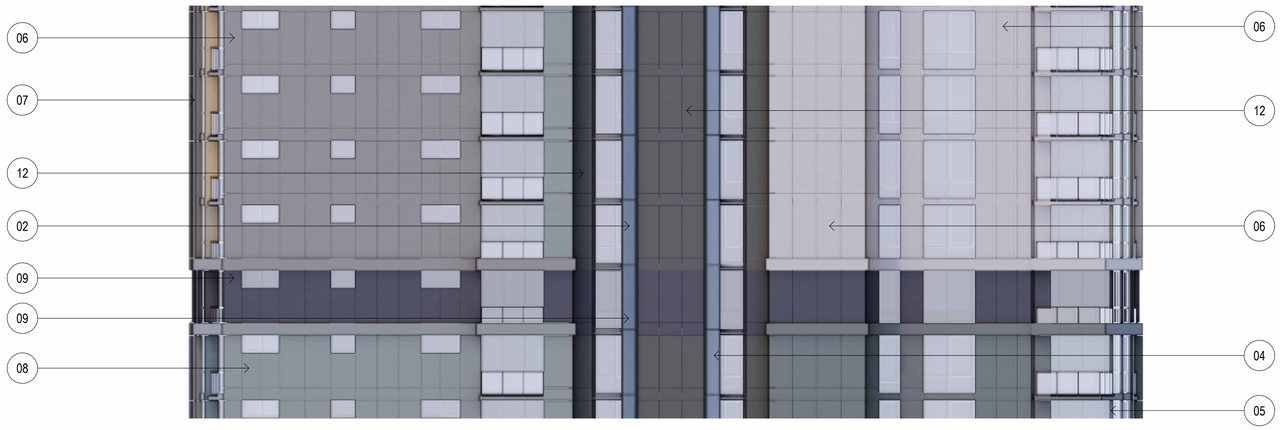


3 SQ WEST - EAST ENLARGED ELEVATION 03
1 : 150

1 SQ WEST - EAST ENLARGED ELEVATION 01
1 : 150

| | | |
|---|---|---|
| 01 | | POWDERCOATED ALUM - DUNE MATT |
| 02 | | POWDERCOATED ALUM - PAPER BARK MATT |
| 03 | | POWDERCOATED ALUM - SHALGREY MATT |
| 04 | | POWDERCOATED ALUM - PALE EUCALYPT MATT |
| 05 | | POWDERCOATED ALUM - NATURAL BRONZE KINETIC |
| 06 | | PRECAST CONCRETE - BEIGE ROYAL HALF |
| 07 | | PRECAST CONCRETE - BUFFHIDE |
| 08 | | PRECAST CONCRETE - OYSTER LINEN |
| 09 | | PRECAST CONCRETE - GREY CARBIN |
| 10 | | PRECAST CONCRETE - JARRAH |
| 11 | | PRECAST CONCRETE - OYSTER LINEN 70 % |
| 12 | | PRECAST CONCRETE - LIGHT LEATHER |
| 13 | | PRECAST CONCRETE - TRESSPASS |
| 14 | | POWDERCOATED ALUM - LUNAR ECLIPSE |
| 15 | | TINTED GLASS - CLEAR LOW E |
| 16 | | TINTED GLASS - CHAMPAGNE LOW E |
| 17 | | TINTED GLASS - Cool SHADE 42 LOW E |
| 18 | | FRITTED GLASS PANEL - MIST PATTERN |
| 19 | | PRECAST CONCRETE PANEL - MIST PATTERN |
| 20 | | PERFORATED METAL PANEL - MIST PATTERN |

Amendments

| Issue | Description | Date |
|---|---|---|
| A | DRAFT EDQ SUBMISSION | 10.10.2025 |
| B | EDQ SUBMISSION | 17.10.2025 |

**EDQ SUBMISSION**


Consultant
Traffic, Waste and Acoustics consultant
COLLIERS
Level 8 369 Ann St | Brisbane, QLD 4000

Consultant
Air Quality Consultant
Trinity Consultants
Level 3, 43 Peel Street | South Brisbane, QLD 4101

Consultant
Landscape Architect
WILD STUDIO
9 Fort Ln, Milton QLD 4064

Client
SARAZIN
21 Wellington Rd, East Brisbane QLD, 4169 | Australia

Sarazin

GROUPGSA
Group GSA Pty Ltd ABN 76 002 113 779
Level 07, 260 Queen St Brisbane QLD
Australia 4000
www.groupgsa.com

T +617 3112 3079

architecture interior design urban design landscape
nom architect Lisa-Maree Carrigan 5696


Project Title
STANLEY QUARTER
WOOLLOONGABBA

Building Name
**COMBINED EAST & WEST**

Drawing Title
SQ WEST - EAST ENLARGED ELEVATIONS

| | |
|---|---|
| Scale | As indicated |
| Drawing Created (date) | APRIL 2025 |
| Drawing Created (by) | GM/AK/ZJ |
| Plotted and checked by | GM |
| Verified | LM |
| Approved | LM |

| Project No | Drawing No | Issue |
|---|---|---|
| A241823 | DA-00-3054 | B |


This drawing is the copyright of Group GSA Pty Ltd and may not be altered, reproduced or transmitted in any form or by any means in part or in whole without the written permission of Group GSA Pty Ltd. All levels and dimensions are to be checked and verified on site prior to the commencement of any work, making of shop drawings or fabrication of components. Do not scale drawings. Use figured Dimensions.


17/10/2025 2:54:50 PM

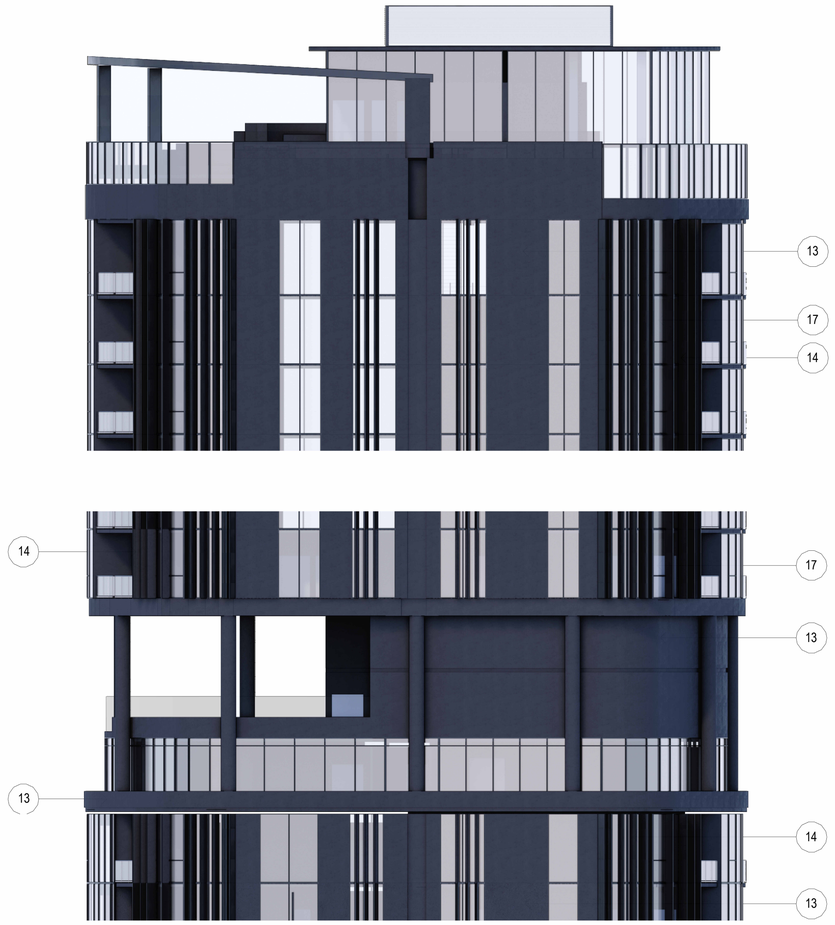


3 SQ EAST - EAST ENLARGED ELEVATION 03
1 : 150

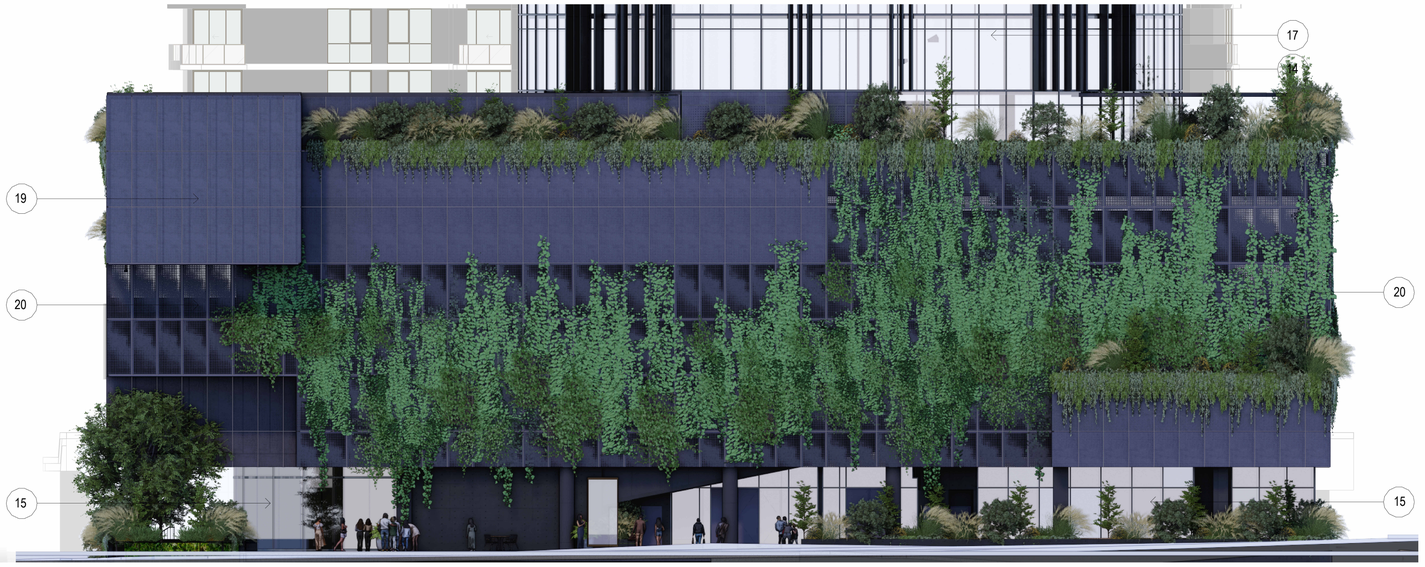


2 SQ EAST - EAST ENLARGED ELEVATION 02
1 : 150

1 SQ EAST - EAST ENLARGED ELEVATION 01
1 : 150

| | | |
|---|---|---|
| 01 | | POWDERCOATED ALUM - DUNE MATT |
| 02 | | POWDERCOATED ALUM - PAPER BARK MATT |
| 03 | | POWDERCOATED ALUM - SHALGREY MATT |
| 04 | | POWDERCOATED ALUM - PALE EUCALYPT MATT |
| 05 | | POWDERCOATED ALUM - NATURAL BRONZE KINETIC |
| 06 | | PRECAST CONCRETE - BEIGE ROYAL HALF |
| 07 | | PRECAST CONCRETE - BUFFHIDE |
| 08 | | PRECAST CONCRETE - OYSTER LINEN |
| 09 | | PRECAST CONCRETE - GREY CARBIN |
| 10 | | PRECAST CONCRETE - JARRAH |
| 11 | | PRECAST CONCRETE - OYSTER LINEN 70 % |
| 12 | | PRECAST CONCRETE - LIGHT LEATHER |
| 13 | | PRECAST CONCRETE - TRESSPASS |
| 14 | | POWDERCOATED ALUM - LUNAR ECLIPSE |
| 15 | | TINTED GLASS - CLEAR LOW E |
| 16 | | TINTED GLASS - CHAMPAGNE LOW E |
| 17 | | TINTED GLASS - Cool SHADE 42 LOW E |
| 18 | | FRITTED GLASS PANEL - MIST PATTERN |
| 19 | | PRECAST CONCRETE PANEL - MIST PATTERN |
| 20 | | PERFORATED METAL PANEL - MIST PATTERN |

Amendments

| Issue | Description | Date |
|---|---|---|
| A | DRAFT EDQ SUBMISSION | 10.10.2025 |
| B | EDQ SUBMISSION | 17.10.2025 |

**EDQ SUBMISSION**

Consultant
Traffic, Waste and Acoustics consultant
COLLIERS
Level 8 369 Ann St | Brisbane, QLD 4000

Consultant
Air Quality Consultant
Trinity Consultants
Level 3, 43 Peel Street | South Brisbane, QLD 4101

Consultant
Landscape Architect
WILD STUDIO
9 Fort Ln, Milton QLD 4064

Client
SARAZIN
21 Wellington Rd, East Brisbane QLD, 4169 | Australia

Sarazin

GROUPGSA
Group GSA Pty Ltd ABN 76 002 113 779
Level 07, 260 Queen St Brisbane QLD
Australia 4000
www.groupgsa.com

T +617 3112 3079

architecture interior design urban design landscape
nom architect Lisa-Maree Carrigan 5696

Project Title
STANLEY QUARTER
WOOLLOONGABBA

Building Name
**COMBINED EAST & WEST**

Drawing Title
SQ EAST - EAST ENLARGED ELEVATIONS

| | |
|---|---|
| Scale | As indicated |
| Drawing Created (date) | APRIL 2025 |
| Drawing Created (by) | GM/AK/ZJ |
| Plotted and checked by | GM |
| Verified | LM |
| Approved | LM |

| Project No | Drawing No | Issue |
|---|---|---|
| A241823 | DA-00-3055 | B |

This drawing is the copyright of Group GSA Pty Ltd and may not be altered, reproduced or transmitted in any form or by any means in part or in whole without the written permission of Group GSA Pty Ltd. All levels and dimensions are to be checked and verified on site prior to the commencement of any work, making of shop drawings or fabrication of components. Do not scale drawings. Use figured Dimensions.

17/10/2025 2:55:31 PM

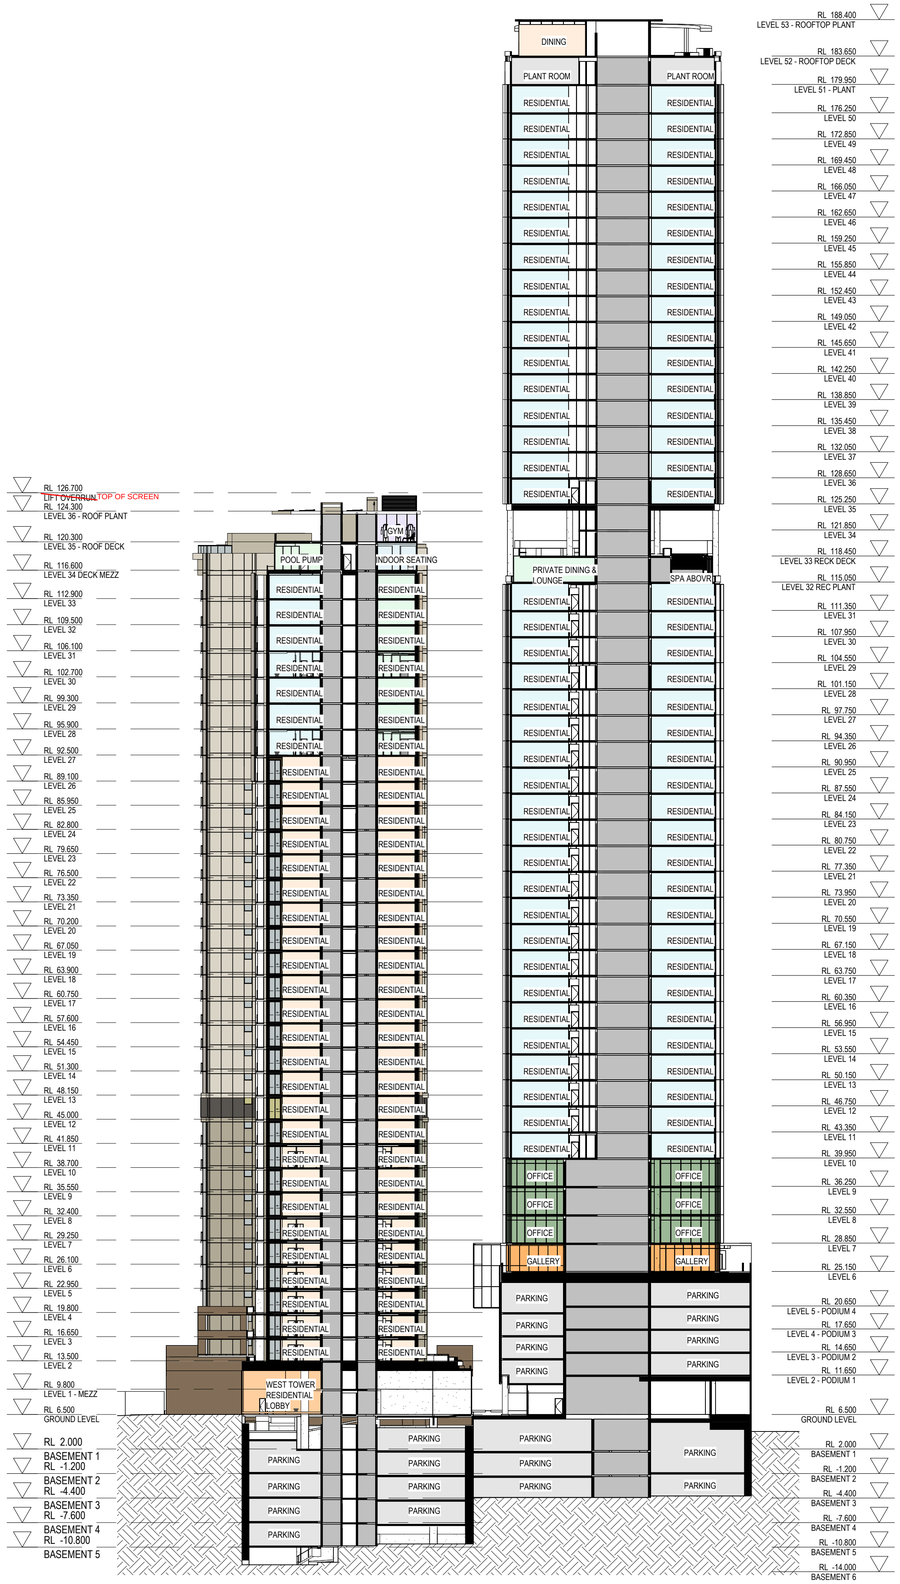


1 OVERALL COMBINED SECTION 01
1 : 400

Amendments

| Issue | Description | Date |
|---|---|---|
| A | DRAFT EDQ SUBMISSION | 10.10.2025 |
| B | EDQ SUBMISSION | 17.10.2025 |

**EDQ SUBMISSION**

Consultant

Traffic, Waste and Acoustics consultant
COLLIERS
Level 8 369 Ann St | Brisbane, QLD 4000

Consultant

Air Quality Consultant
Trinity Consultants
Level 3, 43 Peel Street | South Brisbane, QLD 4101

Consultant

Landscape Architect
WILD STUDIO
9 Fort Ln, Milton QLD 4064

Client

SARAZIN
21 Wellington Rd, East Brisbane QLD, 4169 | Australia

Sarazin

GROUP GSA

Group GSA Pty Ltd ABN 76 002 113 779
Level 07, 260 Queen St Brisbane QLD
Australia 4000
www.groupgsa.com

T +617 3112 3079

architecture interior design urban design landscape
nom architect Lisa-Maree Carrigan 5696

Project Title

STANLEY QUARTER
WOOLLOONGABBA

Building Name

**COMBINED EAST & WEST**

Drawing Title

OVERALL COMBINED SECTION

| | |
|---|---|
| Scale | 1 : 400 |
| Drawing Created (date) | APRIL 2025 |
| Drawing Created (by) | GM/AK/ZJ |
| Plotted and checked by | GM |
| Verified | LM |
| Approved | LM |

| Project No | Drawing No | Issue |
|---|---|---|
| A241823 | DA-00-3100 | B |

This drawing is the copyright of Group GSA Pty Ltd and may not be altered, reproduced or transmitted in any form or by any means in part or in whole without the written permission of Group GSA Pty Ltd. All levels and dimensions are to be checked and verified on site prior to the commencement of any work, making of shop drawings or fabrication of components. Do not scale drawings. Use figured Dimensions.

17/10/2025 2:56:09 PM

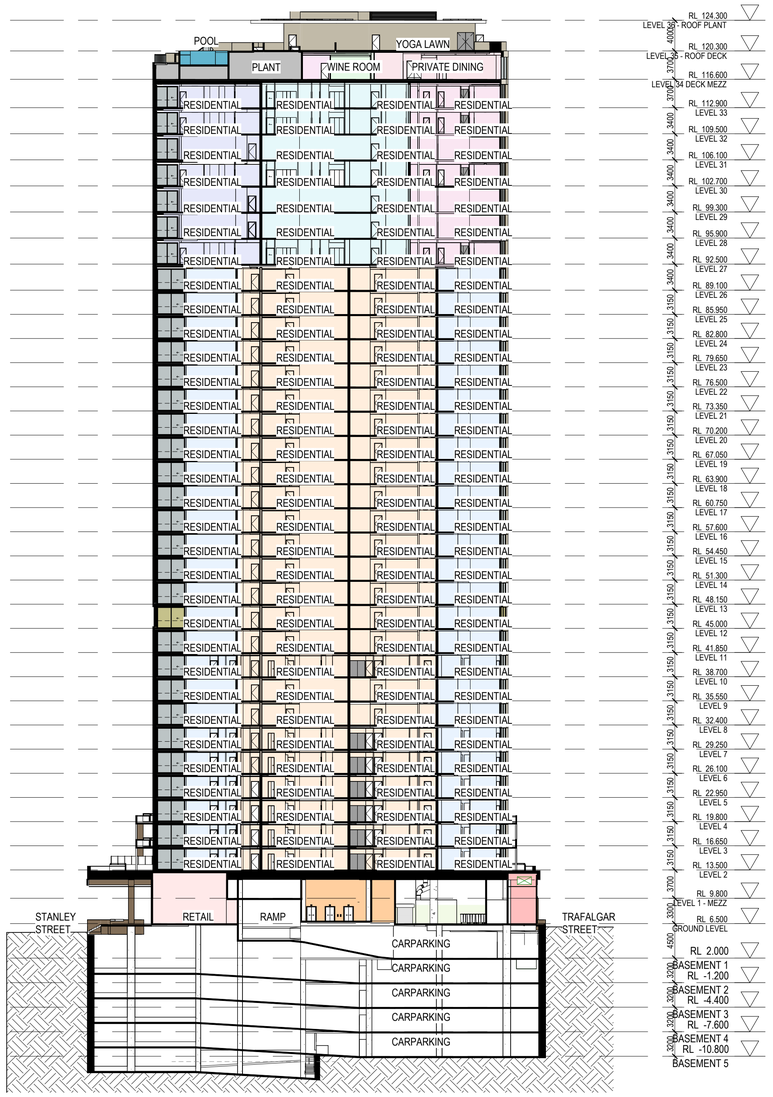


1 WEST TOWER SECTION
1 : 400

Amendments

| Issue | Description | Date |
|---|---|---|
| A | PRELIMINARY PRICING ISSUE | 08.08.2025 |
| B | PRELIMINARY ISSUE | 12.08.2025 |
| C | REVISED PRELIMINARY ISSUE | 11.09.2025 |
| D | REVISED PRELIMINARY ISSUE | 12.09.2025 |
| E | DRAFT EDQ SUBMISSION | 10.10.2025 |
| F | EDQ SUBMISSION | 17.10.2025 |

**EDQ SUBMISSION**

Consultant

Traffic, Waste and Acoustics consultant
COLLIERS
Level 8 369 Ann St | Brisbane, QLD 4000

Consultant

Air Quality Consultant
Trinity Consultants
Level 3, 43 Peel Street | South Brisbane, QLD 4101

Consultant

Landscape Architect
WILD STUDIO
9 Fort Ln, Milton QLD 4064

Client

SARAZIN
21 Wellington Rd, East Brisbane QLD, 4169 | Australia

Sarazin

GROUPGSA

Group GSA Pty Ltd ABN 76 002 113 779
Level 07, 260 Queen St Brisbane QLD
Australia 4000
www.groupgsa.com

T +617 3112 3079

architecture interior design urban design landscape
nom architect Lisa-Maree Carrigan 5696

Project Title

STANLEY QUARTER
WOOLLOONGABBA

Building Name

**COMBINED EAST & WEST**

Drawing Title

WEST TOWER SECTION

| | |
|---|---|
| Scale | 1 : 400 |
| Drawing Created (date) | APRIL 2025 |
| Drawing Created (by) | GM/AK |
| Plotted and checked by | GM |
| Verified | LM |
| Approved | LM |

| Project No | Drawing No | Issue |
|---|---|---|
| A241823 | DA-01-3101 | F |

This drawing is the copyright of Group GSA Pty Ltd and may not be altered, reproduced or transmitted in any form or by any means in part or in whole without the written permission of Group GSA Pty Ltd. All levels and dimensions are to be checked and verified on site prior to the commencement of any work, making of shop drawings or fabrication of components. Do not scale drawings. Use figured Dimensions.

17/10/2025 4:03:23 PM

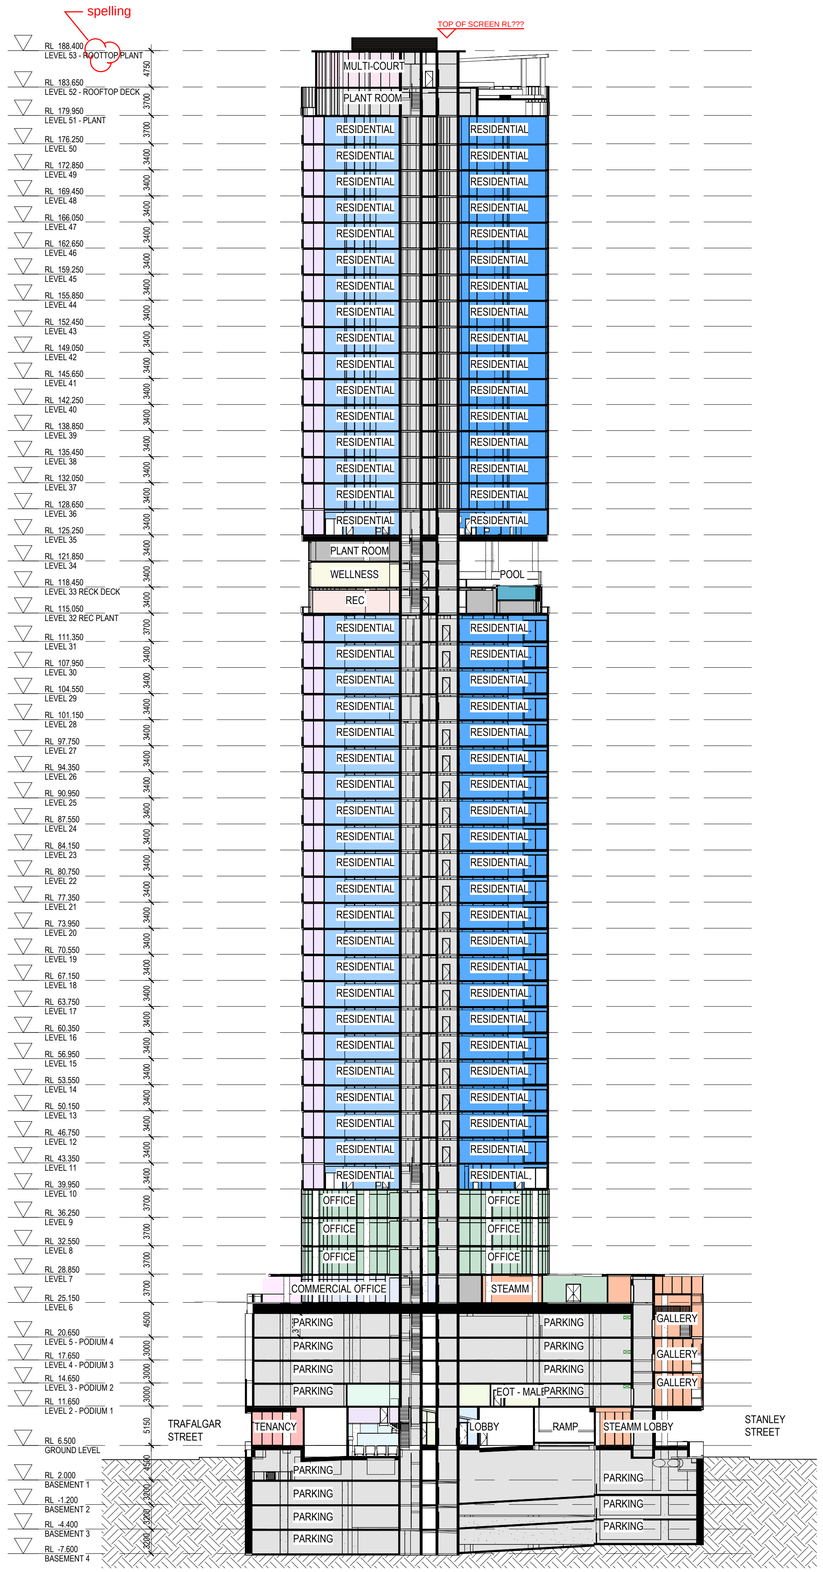


1 EAST TOWER SECTION
1 : 400

Amendments

| Issue | Description | Date |
|---|---|---|
| A | PRELIMINARY ISSUE | 21.08.2025 |

**PRELIMINARY**

Consultant

Traffic, Waste and Acoustics consultant
COLLIERS
Level 8 369 Ann St | Brisbane, QLD 4000

Consultant

Air Quality Consultant
Trinity Consultants
Level 3, 43 Peel Street | South Brisbane, QLD 4101

Consultant

Landscape Architect
WILD STUDIO
9 Fort Ln, Milton QLD 4064

Client

Sarazin
21 Wellington Rd, East Brisbane QLD, 4169 | Australia

Sarazin

GROUPGSA

Group GSA Pty Ltd ABN 76 002 113 779
Level 07, 260 Queen St Brisbane QLD
Australia 4000
www.groupgsa.com

T +617 3112 3079

architecture interior design urban design landscape
nom architect Lisa-Maree Carrigan 5696

Project Title

STANLEY QUARTER
WOOLLOONGABBA

Building Name

**COMBINED EAST & WEST**

Drawing Title

EAST TOWER SECTION

| | |
|---|---|
| Scale | 1 : 400 |
| Drawing Created (date) | 08/17/18 |
| Drawing Created (by) | AK |
| Plotted and checked by | AK |
| Verified | AK |
| Approved | AK |

| Project No | Drawing No | Issue |
|---|---|---|
| A241823 | DA-02-3101 | A |

This drawing is the copyright of Group GSA Pty Ltd and may not be altered, reproduced or transmitted in any form or by any means in part or in whole without the written permission of Group GSA Pty Ltd. All levels and dimensions are to be checked and verified on site prior to the commencement of any work, making of shop drawings or fabrication of components. Do not scale drawings. Use figured Dimensions.

17/10/2025 4:15:59 PM

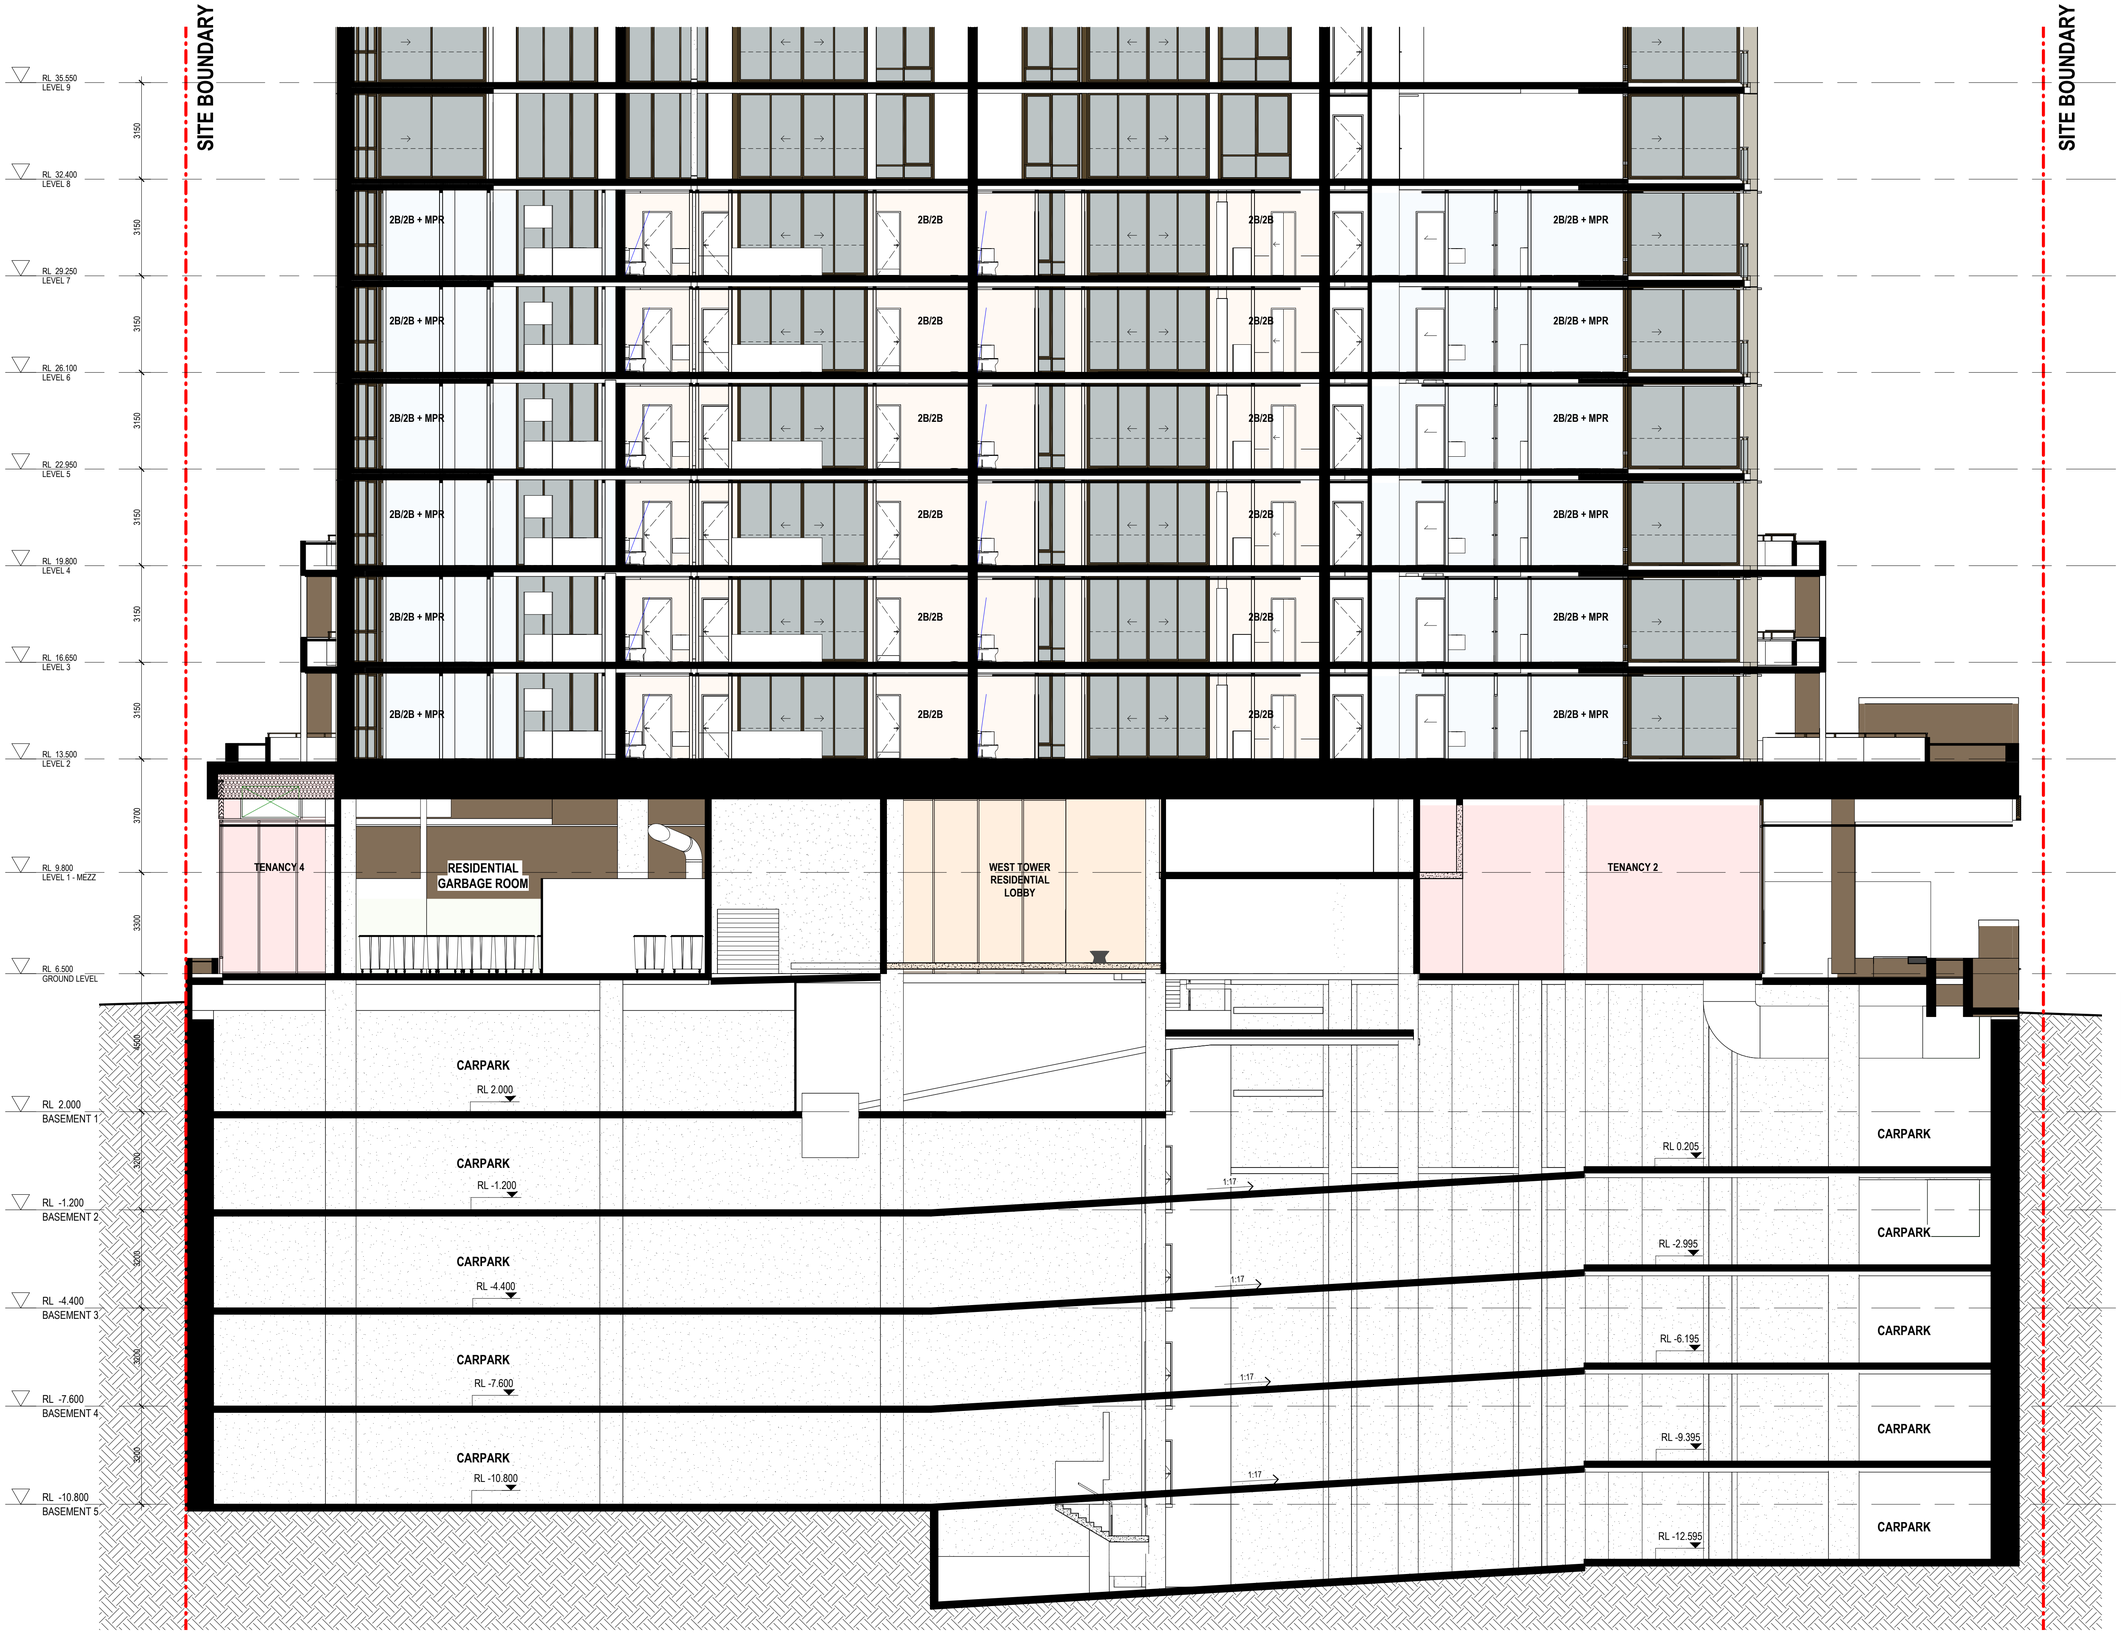


Amendments

| Issue | Description | Date |
|---|---|---|
| A | DRAFT EDQ SUBMISSION | 10.10.2025 |
| B | EDQ SUBMISSION | 17.10.2025 |

**EDQ SUBMISSION**


Consultant
Traffic, Waste and Acoustics consultant
COLLIERS
Level 8 369 Ann St | Brisbane, QLD 4000

Consultant
Air Quality Consultant
Trinity Consultants
Level 3, 43 Peel Street | South Brisbane, QLD 4101

Consultant
Landscape Architect
WILD STUDIO
9 Fort Ln, Milton QLD 4064

Client
SARAZIN
21 Wellington Rd, East Brisbane QLD, 4169 | Australia
Sarazin

GROUP GSA
Group GSA Pty Ltd ABN 76 002 113 779
Level 07, 260 Queen St Brisbane QLD
Australia 4000
www.groupgsa.com

T +617 3112 3079

architecture interior design urban design landscape
nom architect Lisa-Maree Carrigan 5696


Project Title
STANLEY QUARTER
WOOLLOONGABBA

Building Name
**COMBINED EAST & WEST**

Drawing Title
ENLARGED PODIUM SECTION
- WEST TOWER

| | |
|---|---|
| Scale | 1 : 100 |
| Drawing Created (date) | APRIL 2025 |
| Drawing Created (by) | GM/AK/ZJ |
| Plotted and checked by | GM |
| Verified | LM |
| Approved | LM |

| Project No | Drawing No | Issue |
|---|---|---|
| A241823 | DA-00-3151 | B |


This drawing is the copyright of Group GSA Pty Ltd and may not be altered, reproduced or transmitted in any form or by any means in part or in whole without the written permission of Group GSA Pty Ltd. All levels and dimensions are to be checked and verified on site prior to the commencement of any work, making of shop drawings or fabrication of components. Do not scale drawings. Use figured Dimensions.


17/10/2025 2:56:22 PM

Amendments

| Issue | Description | Date |
|---|---|---|
| A | DRAFT EDQ SUBMISSION | 10.10.2025 |
| B | EDQ SUBMISSION | 17.10.2025 |

**EDQ SUBMISSION**

Consultant

Traffic, Waste and Acoustics consultant
COLLIERS
Level 8 369 Ann St | Brisbane, QLD 4000

Consultant

Air Quality Consultant
Trinity Consultants
Level 3, 43 Peel Street | South Brisbane, QLD 4101

Consultant

Landscape Architect
WILD STUDIO
9 Fort Ln, Milton QLD 4064

Client

SARAZIN
21 Wellington Rd, East Brisbane QLD, 4169 | Australia

Sarazin

GROUPGSA

Group GSA Pty Ltd ABN 76 002 113 779
Level 07, 260 Queen St Brisbane QLD
Australia 4000
www.groupgsa.com

T +617 3112 3079

architecture interior design urban design landscape
nom architect Lisa-Maree Carrigan 5696

Project Title

STANLEY QUARTER
WOOLLOONGABBA

Building Name

**COMBINED EAST & WEST**

Drawing Title

ENLARGED PODIUM SECTION - EAST TOWER

| | |
|---|---|
| Scale | 1 : 100 |
| Drawing Created (date) | APRIL 2025 |
| Drawing Created (by) | GM/AK/ZJ |
| Plotted and checked by | GM |
| Verified | LM |
| Approved | LM |

| Project No | Drawing No | Issue |
|---|---|---|
| A241823 | DA-00-3171 | B |

This drawing is the copyright of Group GSA Pty Ltd and may not be altered, reproduced or transmitted in any form or by any means in part or in whole without the written permission of Group GSA Pty Ltd. All levels and dimensions are to be checked and verified on site prior to the commencement of any work, making of shop drawings or fabrication of components. Do not scale drawings. Use figured Dimensions.

17/10/2025 2:56:44 PM

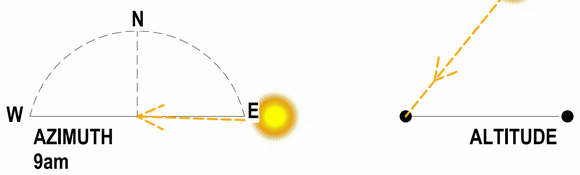


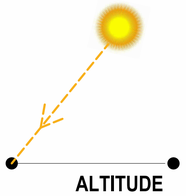


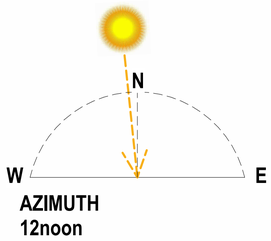


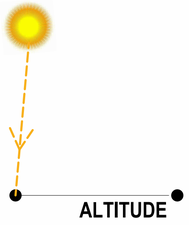


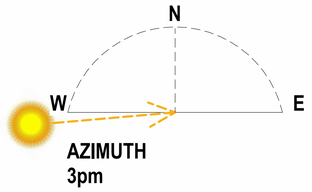


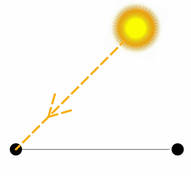


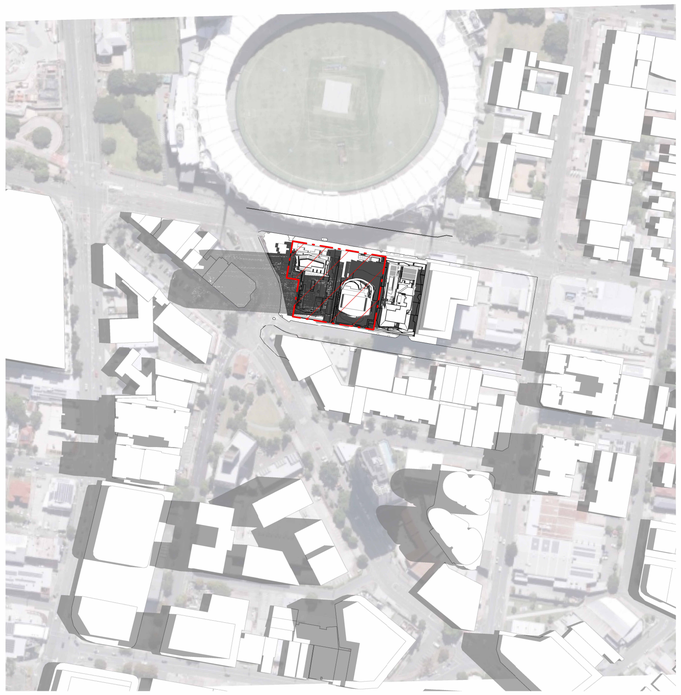

1 SHADOW DIAGRAM - SUMMER SOLSTICE 9AM - 21ST DECEMBER
1 : 2500

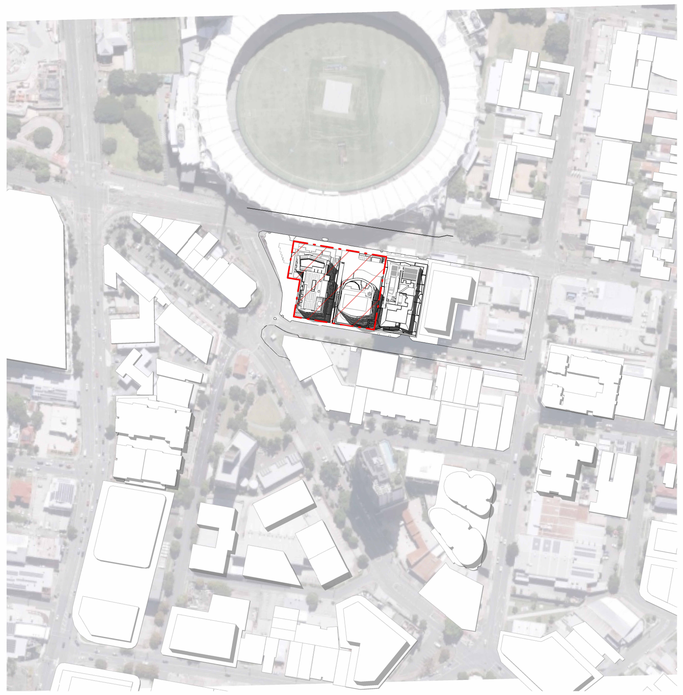

2 SHADOW DIAGRAM - SUMMER SOLSTICE 12PM - 21ST DECEMBER
1 : 2500

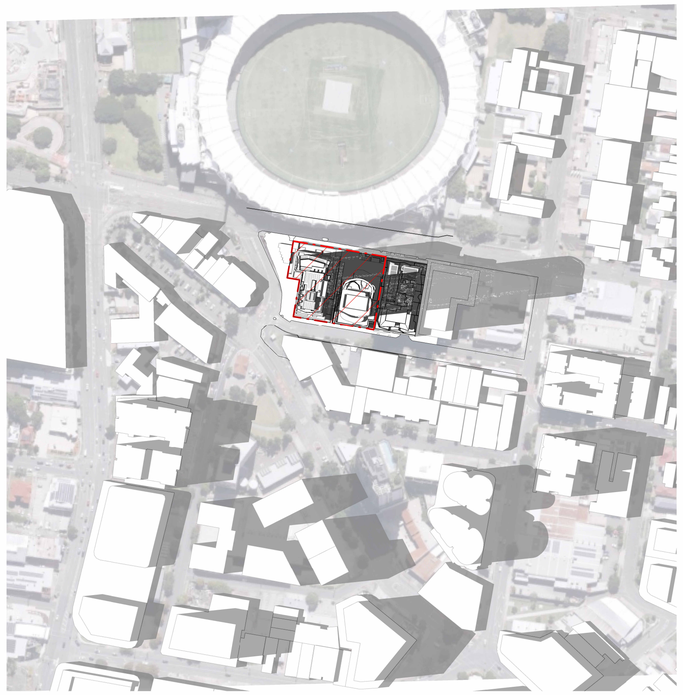

3 SHADOW DIAGRAM - SUMMER SOLSTICE 3PM - 21ST DECEMBER
1 : 2500

Amendments

| Issue | Description | Date |
|---|---|---|
| A | DRAFT EDQ SUBMISSION | 10.10.2025 |
| B | EDQ SUBMISSION | 17.10.2025 |

North Point

**EDQ SUBMISSION**

Consultant

Traffic, Waste and Acoustics consultant
COLLIERS
Level 8 369 Ann St | Brisbane, QLD 4000

Consultant

Air Quality Consultant
Trinity Consultants
Level 3, 43 Peel Street | South Brisbane, QLD 4101

Consultant

Landscape Architect
WILD STUDIO
9 Fort Ln, Milton QLD 4064

Client

SARAZIN
21 Wellington Rd, East Brisbane QLD, 4169 | Australia

Sarazin

GROUPGSA

Group GSA Pty Ltd ABN 76 002 113 779
Level 07, 260 Queen St Brisbane QLD
Australia 4000
www.groupgsa.com

T +617 3112 3079

architecture interior design urban design landscape
nom architect Lisa-Maree Carrigan 5696

Project Title

STANLEY QUARTER
WOOLLOONGABBA

Building Name

**COMBINED EAST & WEST**

Drawing Title

SHADOW DIAGRAMS -
SUMMER SOLSTICE

| | |
|---|---|
| Scale | As indicated |
| Drawing Created (date) | APRIL 2025 |
| Drawing Created (by) | GM |
| Plotted and checked by | GM |
| Verified | LM |
| Approved | LM |

| Project No | Drawing No | Issue |
|---|---|---|
| A241823 | DA-00-4201 | B |

This drawing is the copyright of Group GSA Pty Ltd and may not be altered, reproduced or transmitted in any form or by any means in part or in whole without the written permission of Group GSA Pty Ltd. All levels and dimensions are to be checked and verified on site prior to the commencement of any work, making of shop drawings or fabrication of components. Do not scale drawings. Use figured Dimensions.

17/10/2025 2:57:52 PM

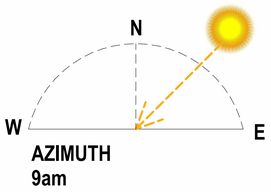

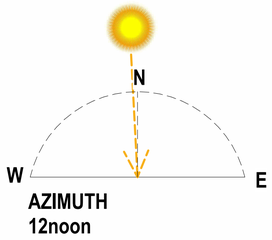


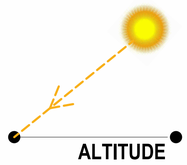


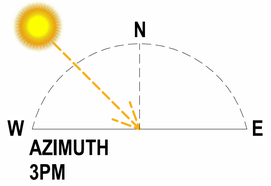

1 SHADOW DIAGRAM - WINTER SOLSTICE 9AM - 21ST JUNE
1 : 2500

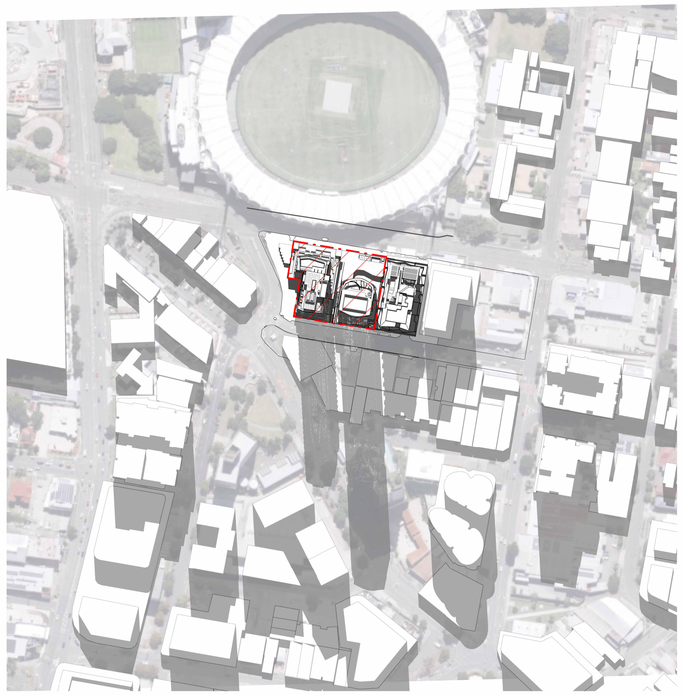

2 SHADOW DIAGRAM - WINTER SOLSTICE 12PM - 21ST JUNE
1 : 2500

3 SHADOW DIAGRAM - WINTER SOLSTICE 3PM - 21ST JUNE
1 : 2500

Amendments

| Issue | Description | Date |
|---|---|---|
| A | DRAFT EDQ SUBMISSION | 10.10.2025 |
| B | EDQ SUBMISSION | 17.10.2025 |

North Point

**EDQ SUBMISSION**

Consultant
Traffic, Waste and Acoustics consultant
COLLIERS
Level 8 369 Ann St | Brisbane, QLD 4000

Consultant
Air Quality Consultant
Trinity Consultants
Level 3, 43 Peel Street | South Brisbane, QLD 4101

Consultant
Landscape Architect
WILD STUDIO
9 Fort Ln, Milton QLD 4064

Client
SARAZIN
21 Wellington Rd, East Brisbane QLD, 4169 | Australia

Sarazin

GROUPGSA

Group GSA Pty Ltd ABN 76 002 113 779
Level 07, 260 Queen St Brisbane QLD
Australia 4000
www.groupgsa.com

T +617 3112 3079

architecture interior design urban design landscape
nom architect Lisa-Maree Carrigan 5696

Project Title

STANLEY QUARTER
WOOLLOONGABBA

Building Name

**COMBINED EAST & WEST**

Drawing Title

SHADOW DIAGRAMS -
WINTER SOLSTICE

| | |
|---|---|
| Scale | As indicated |
| Drawing Created (date) | APRIL 2025 |
| Drawing Created (by) | GM |
| Plotted and checked by | GM |
| Verified | LM |
| Approved | LM |

| Project No | Drawing No | Issue |
|---|---|---|
| A241823 | DA-00-4202 | B |

This drawing is the copyright of Group GSA Pty Ltd and may not be altered, reproduced or transmitted in any form or by any means in part or in whole without the written permission of Group GSA Pty Ltd. All levels and dimensions are to be checked and verified on site prior to the commencement of any work, making of shop drawings or fabrication of components. Do not scale drawings. Use figured Dimensions.

17/10/2025 2:39:24 PM

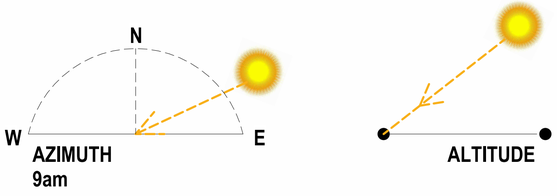


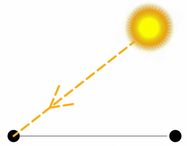


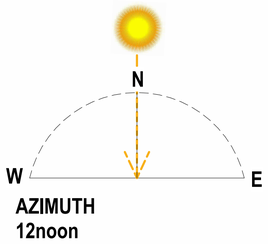


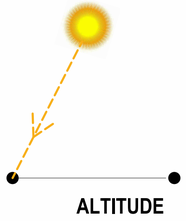


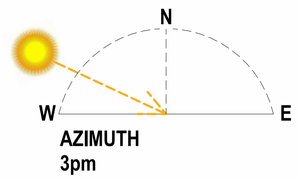


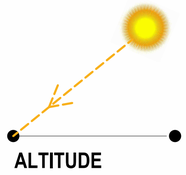


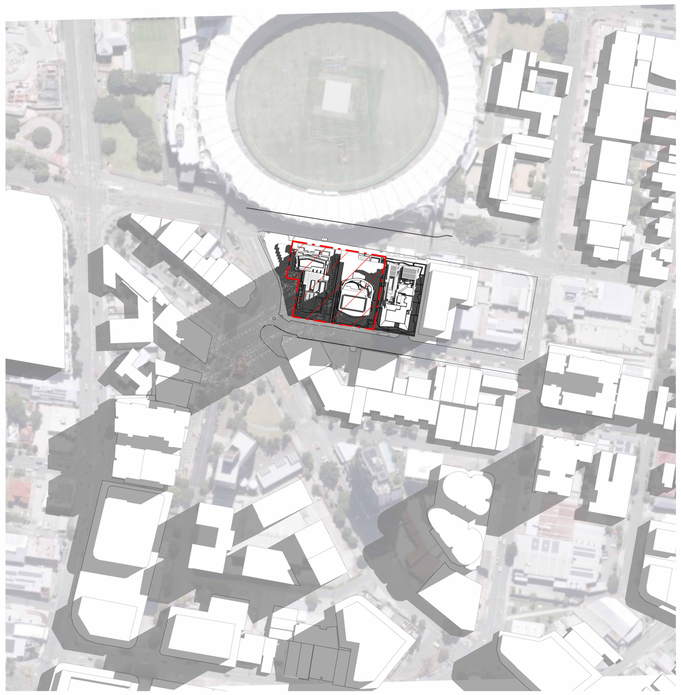

1 SHADOW DIAGRAM - EQUINOX 9AM - 21ST SEPTEMBER
1 : 2500

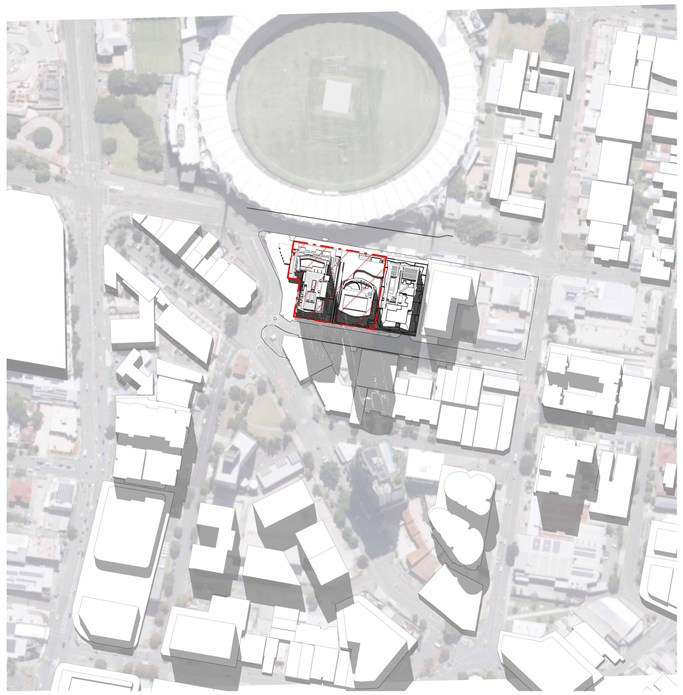

2 SHADOW DIAGRAM - EQUINOX 12PM - 21ST SEPTEMBER
1 : 2500

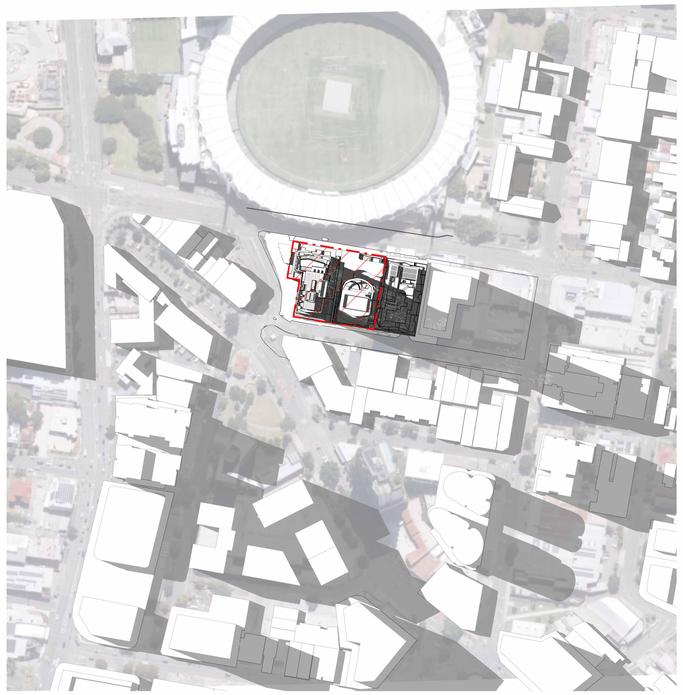

3 SHADOW DIAGRAM - EQUINOX 3PM - 21ST SEPTEMBER
1 : 2500

Amendments

| Issue | Description | Date |
|---|---|---|
| A | DRAFT EDQ SUBMISSION | 10.10.2025 |
| B | EDQ SUBMISSION | 17.10.2025 |

North Point

**EDQ SUBMISSION**

Consultant
Traffic, Waste and Acoustics consultant
COLLIERS
Level 8 369 Ann St | Brisbane, QLD 4000

Consultant
Air Quality Consultant
Trinity Consultants
Level 3, 43 Peel Street | South Brisbane, QLD 4101

Consultant
Landscape Architect
WILD STUDIO
9 Fort Ln, Milton QLD 4064

Client
SARAZIN
21 Wellington Rd, East Brisbane QLD, 4169 | Australia

Sarazin

GROUPGSA
Group GSA Pty Ltd ABN 76 002 113 779
Level 07, 260 Queen St Brisbane QLD
Australia 4000
www.groupgsa.com

T +617 3112 3079

architecture interior design urban design landscape
nom architect Lisa-Maree Garrigan 5696

Project Title
STANLEY QUARTER
WOOLLOONGABBA

Building Name
**COMBINED EAST & WEST**

Drawing Title
SHADOW DIAGRAMS - EQUINOX

| | |
|---|---|
| Scale | As indicated |
| Drawing Created (date) | APRIL 2025 |
| Drawing Created (by) | GM |
| Plotted and checked by | GM |
| Verified | LM |
| Approved | LM |

| Project No | Drawing No | Issue |
|---|---|---|
| A241823 | DA-00-4203 | B |

This drawing is the copyright of Group GSA Pty Ltd and may not be altered, reproduced or transmitted in any form or by any means in part or in whole without the written permission of Group GSA Pty Ltd. All levels and dimensions are to be checked and verified on site prior to the commencement of any work, making of shop drawings or fabrication of components. Do not scale drawings. Use figured Dimensions.

17/10/2025 3:00:39 PM

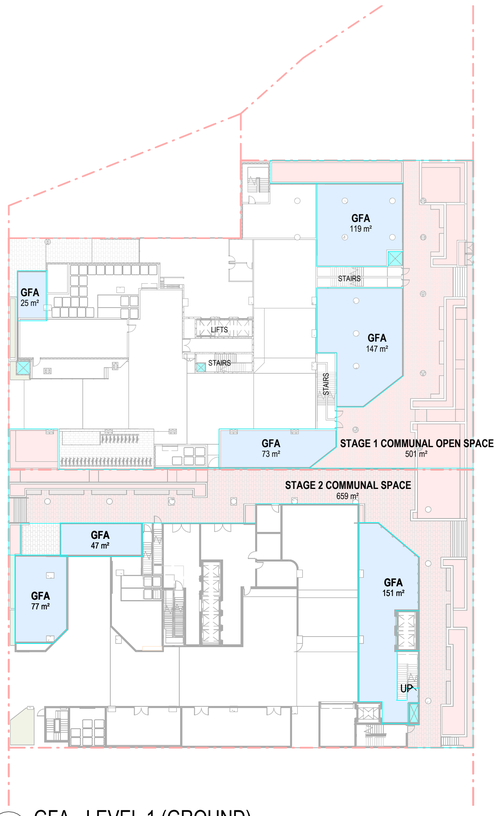


1 GFA - LEVEL 1 (GROUND)
1 : 400

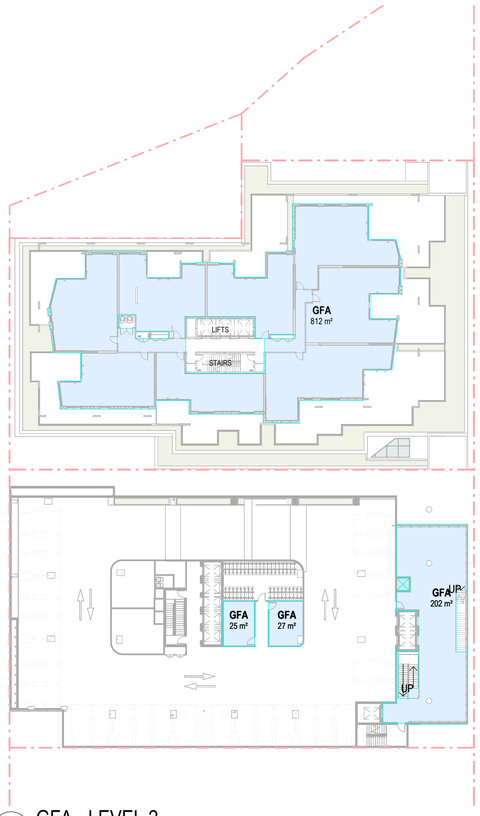


2 GFA - LEVEL 2
1 : 400

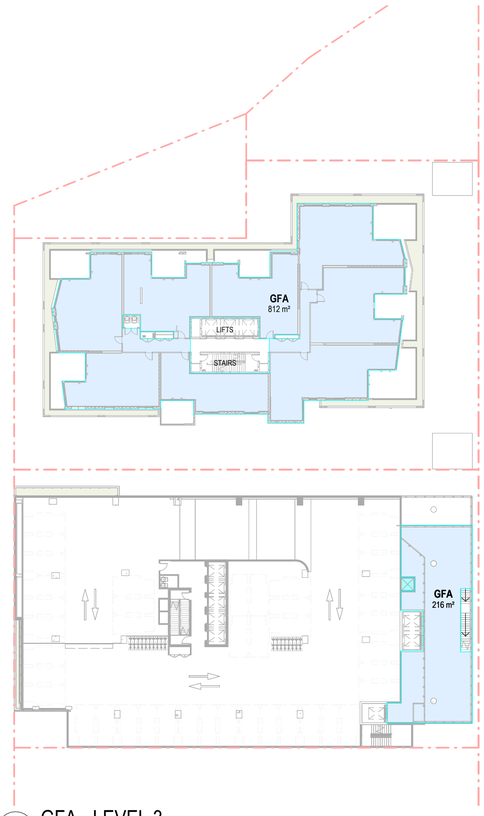


3 GFA - LEVEL 3
1 : 400

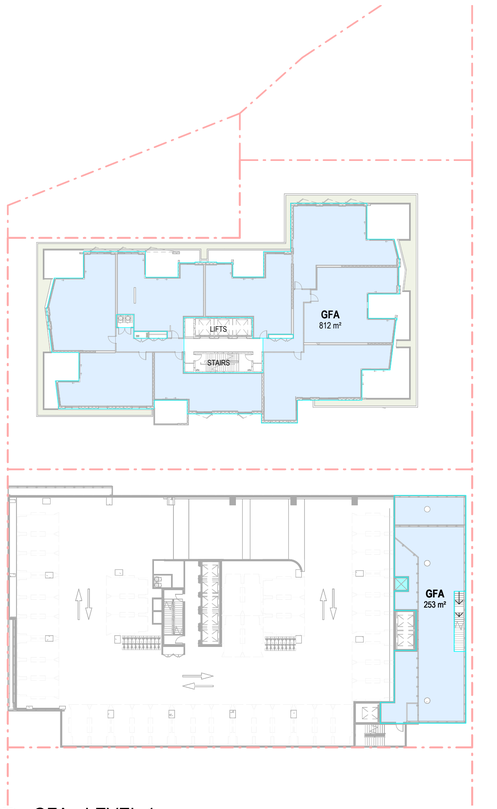


4 GFA - LEVEL 4
1 : 400

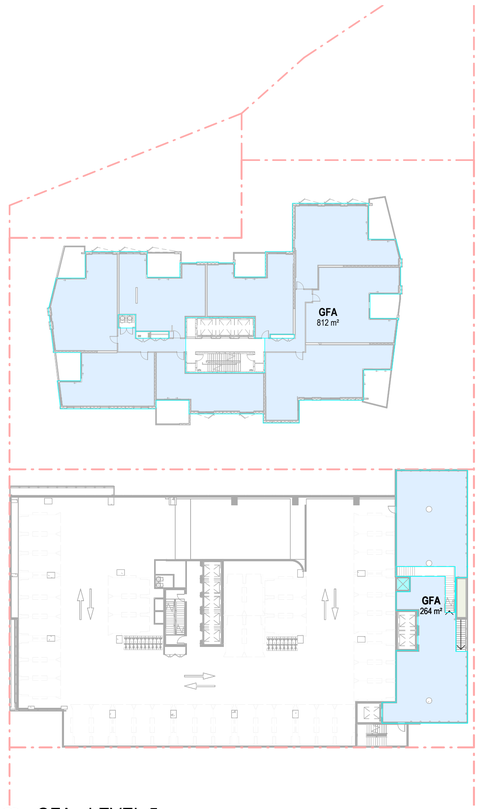


6 GFA - LEVEL 5
1 : 400

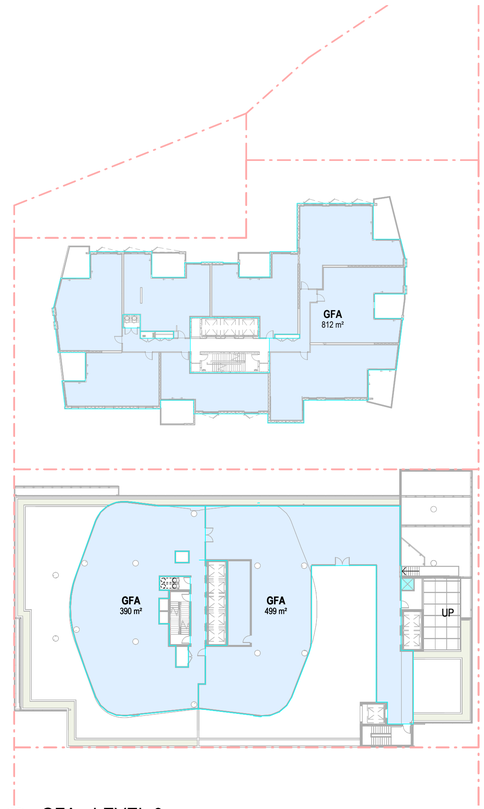


5 GFA - LEVEL 6
1 : 400

Amendments

| Issue | Description | Date |
|---|---|---|
| A | REVISED PRELIMINARY ISSUE | 11.09.2025 |
| B | DRAFT EDQ SUBMISSION | 10.10.2025 |
| C | EDQ SUBMISSION | 17.10.2025 |

**EDQ SUBMISSION**

Consultant
Traffic, Waste and Acoustics consultant
COLLIERS
Level 8 369 Ann St | Brisbane, QLD 4000

Consultant
Air Quality Consultant
Trinity Consultants
Level 3, 43 Peel Street | South Brisbane, QLD 4101

Consultant
Landscape Architect
WILD STUDIO
9 Fort Ln, Milton QLD 4064

Client
SARAZIN
21 Wellington Rd, East Brisbane QLD, 4169 | Australia

Sarazin

GROUPGSA

Group GSA Pty Ltd ABN 76 002 113 779
Level 07, 260 Queen St Brisbane QLD
Australia 4000
www.groupgsa.com

T +617 3112 3079

architecture interior design urban design landscape
nom architect Lisa-Maree Carrigan 5696

Project Title
STANLEY QUARTER
WOOLLOONGABBA

Building Name
**COMBINED EAST & WEST**

Drawing Title
GFA AREA PLANS - SHEET 1

| | |
|---|---|
| Scale | 1 : 400 |
| Drawing Created (date) | 08/17/18 |
| Drawing Created (by) | GM/AK/ZJ |
| Plotted and checked by | GM |
| Verified | LM |
| Approved | LM |

| Project No | Drawing No | Issue |
|---|---|---|
| A241823 | DA-00-4300 | C |

This drawing is the copyright of Group GSA Pty Ltd and may not be altered, reproduced or transmitted in any form or by any means in part or in whole without the written permission of Group GSA Pty Ltd. All levels and dimensions are to be checked and verified on site prior to the commencement of any work, making of shop drawings or fabrication of components. Do not scale drawings. Use figured Dimensions.

17/10/2025 3:00:48 PM

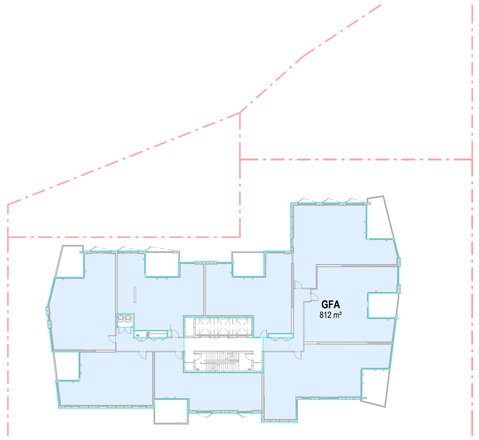


6 GFA - LEVEL 7-9
1 : 400

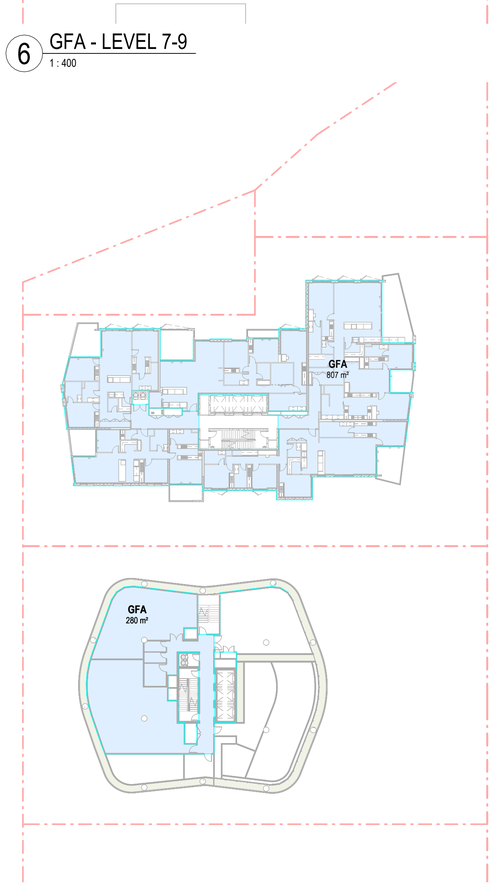


3 GFA - LEVEL 32
1 : 400

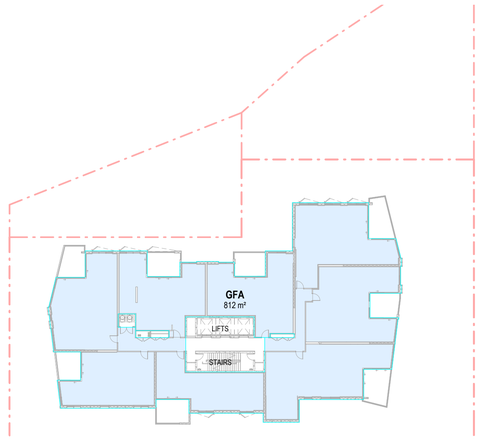


5 GFA - LEVEL 10-26
1 : 400
(LEVELS 2-4 SIMILAR)

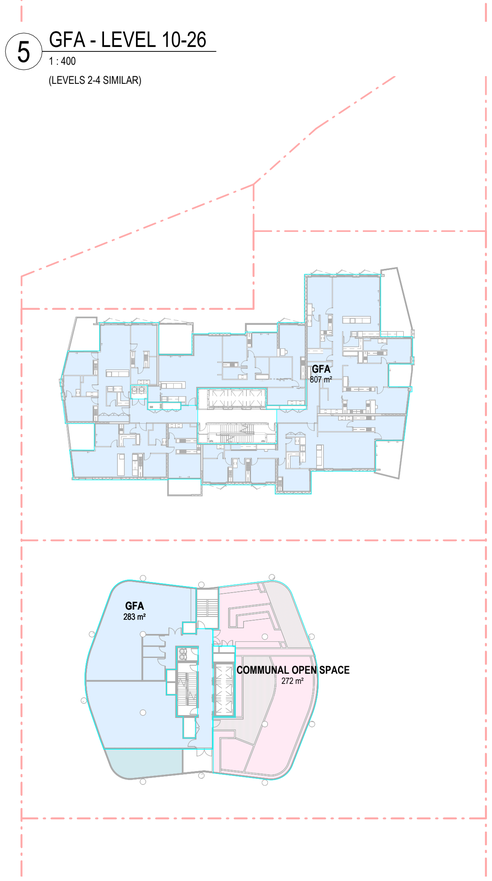


4 GFA - LEVEL 33
1 : 400

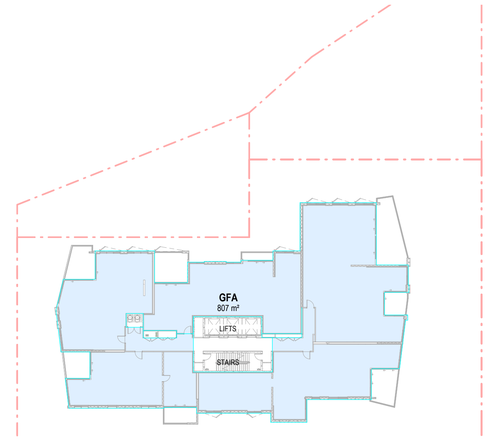


2 GFA - LEVEL 27-31
1 : 400

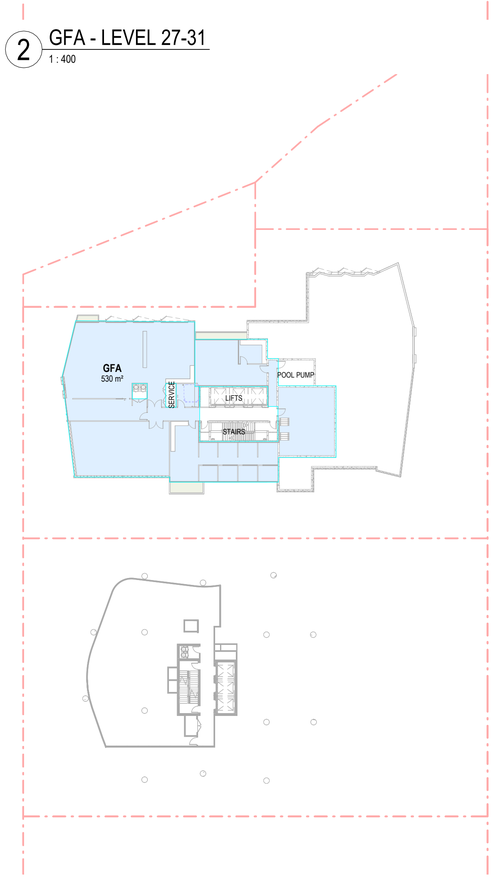


1 GFA - LEVEL 34 DECK MEZZ
1 : 400

Amendments

| Issue | Description | Date |
|---|---|---|
| A | REVISED PRELIMINARY ISSUE | 11.09.2025 |
| B | DRAFT EDQ SUBMISSION | 10.10.2025 |
| C | EDQ SUBMISSION | 17.10.2025 |

**EDQ SUBMISSION**

Consultant
Traffic, Waste and Acoustics consultant
COLLIERS
Level 8 369 Ann St | Brisbane, QLD 4000

Consultant
Air Quality Consultant
Trinity Consultants
Level 3, 43 Peel Street | South Brisbane, QLD 4101

Consultant
Landscape Architect
WILD STUDIO
9 Fort Ln, Milton QLD 4064

Client
SARAZIN
21 Wellington Rd, East Brisbane QLD, 4169 | Australia

Sarazin

GROUPGSA

Group GSA Pty Ltd ABN 76 002 113 779
Level 07, 260 Queen St Brisbane QLD
Australia 4000
www.groupgsa.com

T +617 3112 3079

architecture interior design urban design landscape
nom architect Lisa-Maree Carrigan 5696

Project Title
STANLEY QUARTER
WOOLLOONGABBA

Building Name
**COMBINED EAST & WEST**

Drawing Title
GFA AREA PLANS - SHEET 2

| | |
|---|---|
| Scale | 1 : 400 |
| Drawing Created (date) | 08/17/18 |
| Drawing Created (by) | GM/AK/ZJ |
| Plotted and checked by | GM |
| Verified | LM |
| Approved | LM |

| Project No | Drawing No | Issue |
|---|---|---|
| A241823 | DA-00-4301 | C |

This drawing is the copyright of Group GSA Pty Ltd and may not be altered, reproduced or transmitted in any form or by any means in part or in whole without the written permission of Group GSA Pty Ltd. All levels and dimensions are to be checked and verified on site prior to the commencement of any work, making of shop drawings or fabrication of components. Do not scale drawings. Use figured Dimensions.

17/10/2025 3:00:54 PM

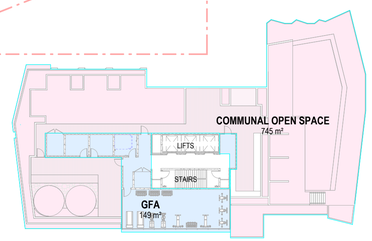


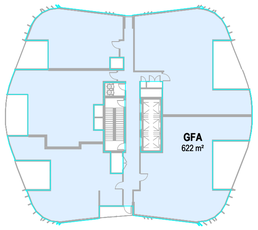


1 GFA - LEVEL 35 - ROOF DECK
1 : 400

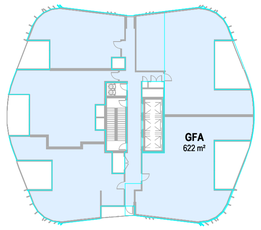


2 GFA - LEVEL 36 - 50
1 : 400

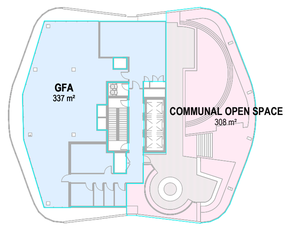


3 GFA - LEVEL 52
1 : 400

Amendments

| Issue | Description | Date |
|---|---|---|
| A | REVISED PRELIMINARY ISSUE | 11.09.2025 |
| B | DRAFT EDQ SUBMISSION | 10.10.2025 |
| C | EDQ SUBMISSION | 17.10.2025 |

**EDQ SUBMISSION**

Consultant
Traffic, Waste and Acoustics consultant
COLLIERS
Level 8 369 Ann St | Brisbane, QLD 4000

Consultant
Air Quality Consultant
Trinity Consultants
Level 3, 43 Peel Street | South Brisbane, QLD 4101

Consultant
Landscape Architect
WILD STUDIO
9 Fort Ln, Milton QLD 4064

Client
SARAZIN
21 Wellington Rd, East Brisbane QLD, 4169 | Australia

Sarazin

GROUPGSA
Group GSA Pty Ltd ABN 76 002 113 779
Level 07, 260 Queen St Brisbane QLD
Australia 4000
www.groupgsa.com

T +617 3112 3079

architecture interior design urban design landscape
nom architect Lisa-Maree Carrigan 5696

Project Title
STANLEY QUARTER
WOOLLOONGABBA

Building Name
**COMBINED EAST & WEST**

Drawing Title
GFA AREA PLANS - SHEET 3

| | |
|---|---|
| Scale | 1 : 400 |
| Drawing Created (date) | 08/17/18 |
| Drawing Created (by) | GM/AK/ZJ |
| Plotted and checked by | GM |
| Verified | LM |
| Approved | LM |

| Project No | Drawing No | Issue |
|---|---|---|
| A241823 | DA-00-4302 | C |

This drawing is the copyright of Group GSA Pty Ltd and may not be altered, reproduced or transmitted in any form or by any means in part or in whole without the written permission of Group GSA Pty Ltd. All levels and dimensions are to be checked and verified on site prior to the commencement of any work, making of shop drawings or fabrication of components. Do not scale drawings. Use figured Dimensions.

17/10/2025 3:00:59 PM

Scale 1:100 @A1

1 BUILDING SEPERATION DIAGRAM
1 : 1

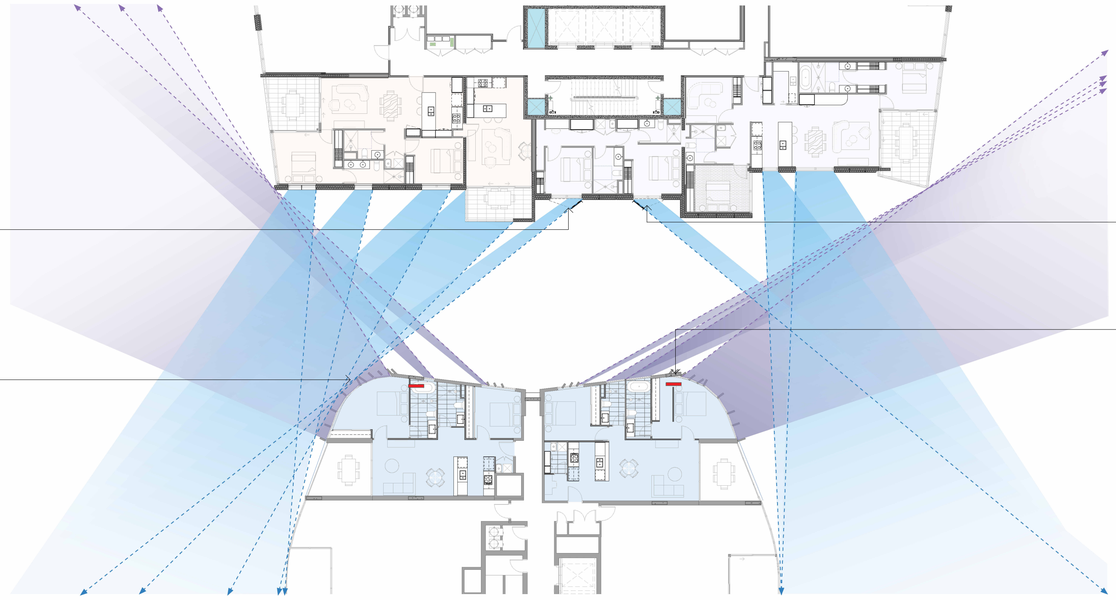

ANGLED ALUMINIUM BLADE AND HOOD TO DIRECT VIEW FROM WEST TOWER SOUTHWARD

ANGLED ALUMINIUM BLADES TO:
a) SCREEN OVERLOOKING FROM WEST TOWER AND,
b) DIRECT VIEW FROM EAST TOWER SOUTHWARD

ANGLED ALUMINIUM BLADE AND HOOD TO DIRECT VIEW FROM WEST TOWER NORTHWARD

ANGLED ALUMINIUM BLADES TO:
a) SCREEN OVERLOOKING FROM WEST TOWER AND,
b) DIRECT VIEW FROM EAST TOWER NORTHWARD

Scale 1:100 @A1

2 BUILDING SCREENING DIAGRAM
1 : 1

Amendments

| Issue | Description | Date |
|---|---|---|
| A | DRAFT EDQ SUBMISSION | 10.10.2025 |
| B | EDQ SUBMISSION | 17.10.2025 |

**EDQ SUBMISSION**

Consultant
Traffic, Waste and Acoustics consultant
COLLIERS
Level 8 369 Ann St | Brisbane, QLD 4000

Consultant
Air Quality Consultant
Trinity Consultants
Level 3, 43 Peel Street | South Brisbane, QLD 4101

Consultant
Landscape Architect
WILD STUDIO
9 Fort Ln, Milton QLD 4064

Client
SARAZIN
21 Wellington Rd, East Brisbane QLD, 4169 | Australia

Sarazin

GROUPGSA

Group GSA Pty Ltd ABN 76 002 113 779
Level 07, 260 Queen St Brisbane QLD
Australia 4000
www.groupgsa.com

T +617 3112 3079

architecture interior design urban design landscape
nom architect Lisa-Maree Carrigan 5696

Project Title
STANLEY QUARTER
WOOLLOONGABBA

Building Name
**COMBINED EAST & WEST**

Drawing Title
TOWER SEPERATION

| | |
|---|---|
| Scale | 1 : 1 |
| Drawing Created (date) | APRIL 2025 |
| Drawing Created (by) | GM |
| Plotted and checked by | GM |
| Verified | LM |
| Approved | LM |

| Project No | Drawing No | Issue |
|---|---|---|
| A241823 | DA-00-4401 | B |

This drawing is the copyright of Group GSA Pty Ltd and may not be altered, reproduced or transmitted in any form or by any means in part or in whole without the written permission of Group GSA Pty Ltd. All levels and dimensions are to be checked and verified on site prior to the commencement of any work, making of shop drawings or fabrication of components. Do not scale drawings. Use figured Dimensions.

17/10/2025 3:01:06 PM

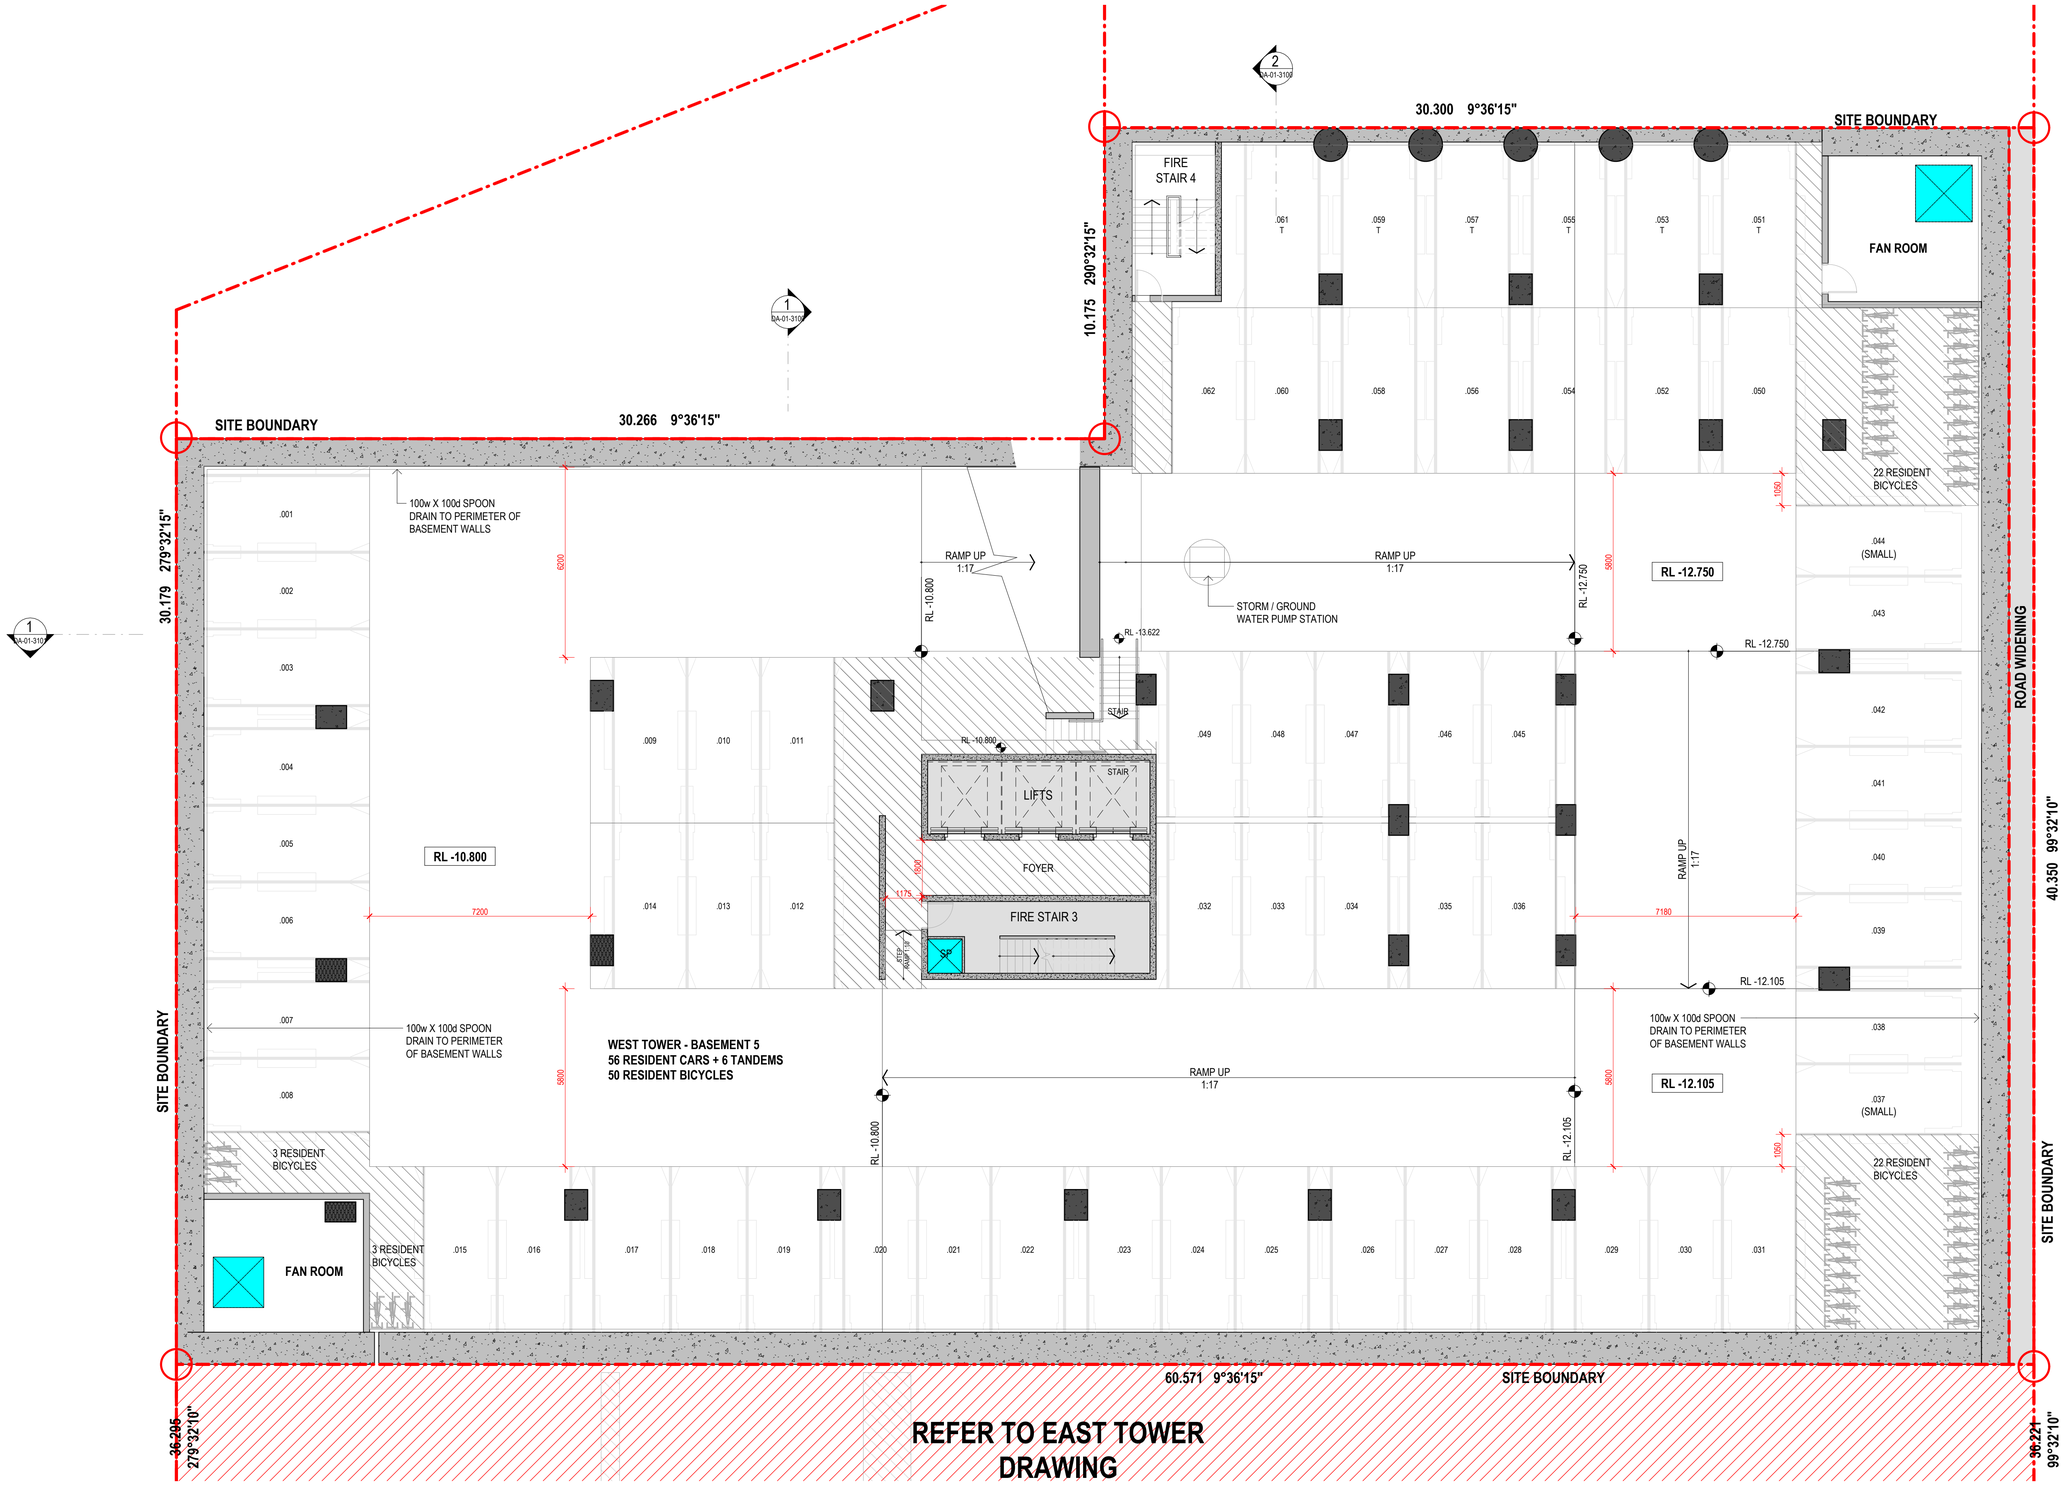


Amendments

| Issue | Description | Date |
|---|---|---|
| A | PRELIMINARY ISSUE | 17.04.2025 |
| B | ISSUE FOR COORDINATION | 02.05.2025 |
| C | ISSUE FOR COORDINATION | 12.05.2025 |
| D | ISSUE FOR INFORMATION | 16.05.2025 |
| E | PRELIMINARY PRICING ISSUE | 08.08.2025 |
| F | PRELIMINARY ISSUE | 12.08.2025 |
| G | REVISED PRELIMINARY ISSUE | 11.09.2025 |
| H | REVISED PRELIMINARY ISSUE | 12.09.2025 |
| I | ISSUE FOR COORDINATION | 24.09.2025 |
| J | ISSUE FOR COORDINATION | 03.10.2025 |
| K | DRAFT EDQ SUBMISSION | 10.10.2025 |
| L | EDQ SUBMISSION | 17.10.2025 |

**EDQ SUBMISSION**


Consultant
Traffic, Waste and Acoustics consultant
COLLIERS
Level 8 369 Ann St | Brisbane, QLD 4000

Consultant
Air Quality Consultant
Trinity Consultants
Level 3, 43 Peel Street | South Brisbane, QLD 4101

Consultant
Landscape Architect
WILD STUDIO
9 Fort Ln, Milton QLD 4064

Client
SARAZIN
21 Wellington Rd, East Brisbane QLD, 4169 | Australia
Sarazin

GROUP GSA
Group GSA Pty Ltd ABN 76 002 113 779
Level 07, 260 Queen St Brisbane QLD
Australia 4000
www.groupgsa.com

T +617 3112 3079

architecture interior design urban design landscape
nom architect Lisa-Maree Carrigan 5696


Project Title
STANLEY QUARTER
WOOLLOONGABBA

Building Name
**WEST TOWER**

Drawing Title
BASEMENT 5

| | |
|---|---|
| Scale | 1 : 100 |
| Drawing Created (date) | APRIL 2025 |
| Drawing Created (by) | GM/AK |
| Plotted and checked by | GM |
| Verified | LM |
| Approved | LM |

| Project No | Drawing No | Issue |
|---|---|---|
| A241823 | DA-01-1995 | L |


This drawing is the copyright of Group GSA Pty Ltd and may not be altered, reproduced or transmitted in any form or by any means in part or in whole without the written permission of Group GSA Pty Ltd. All levels and dimensions are to be checked and verified on site prior to the commencement of any work, making of shop drawings or fabrication of components. Do not scale drawings. Use figured Dimensions.


17/10/2025 2:37:13 PM

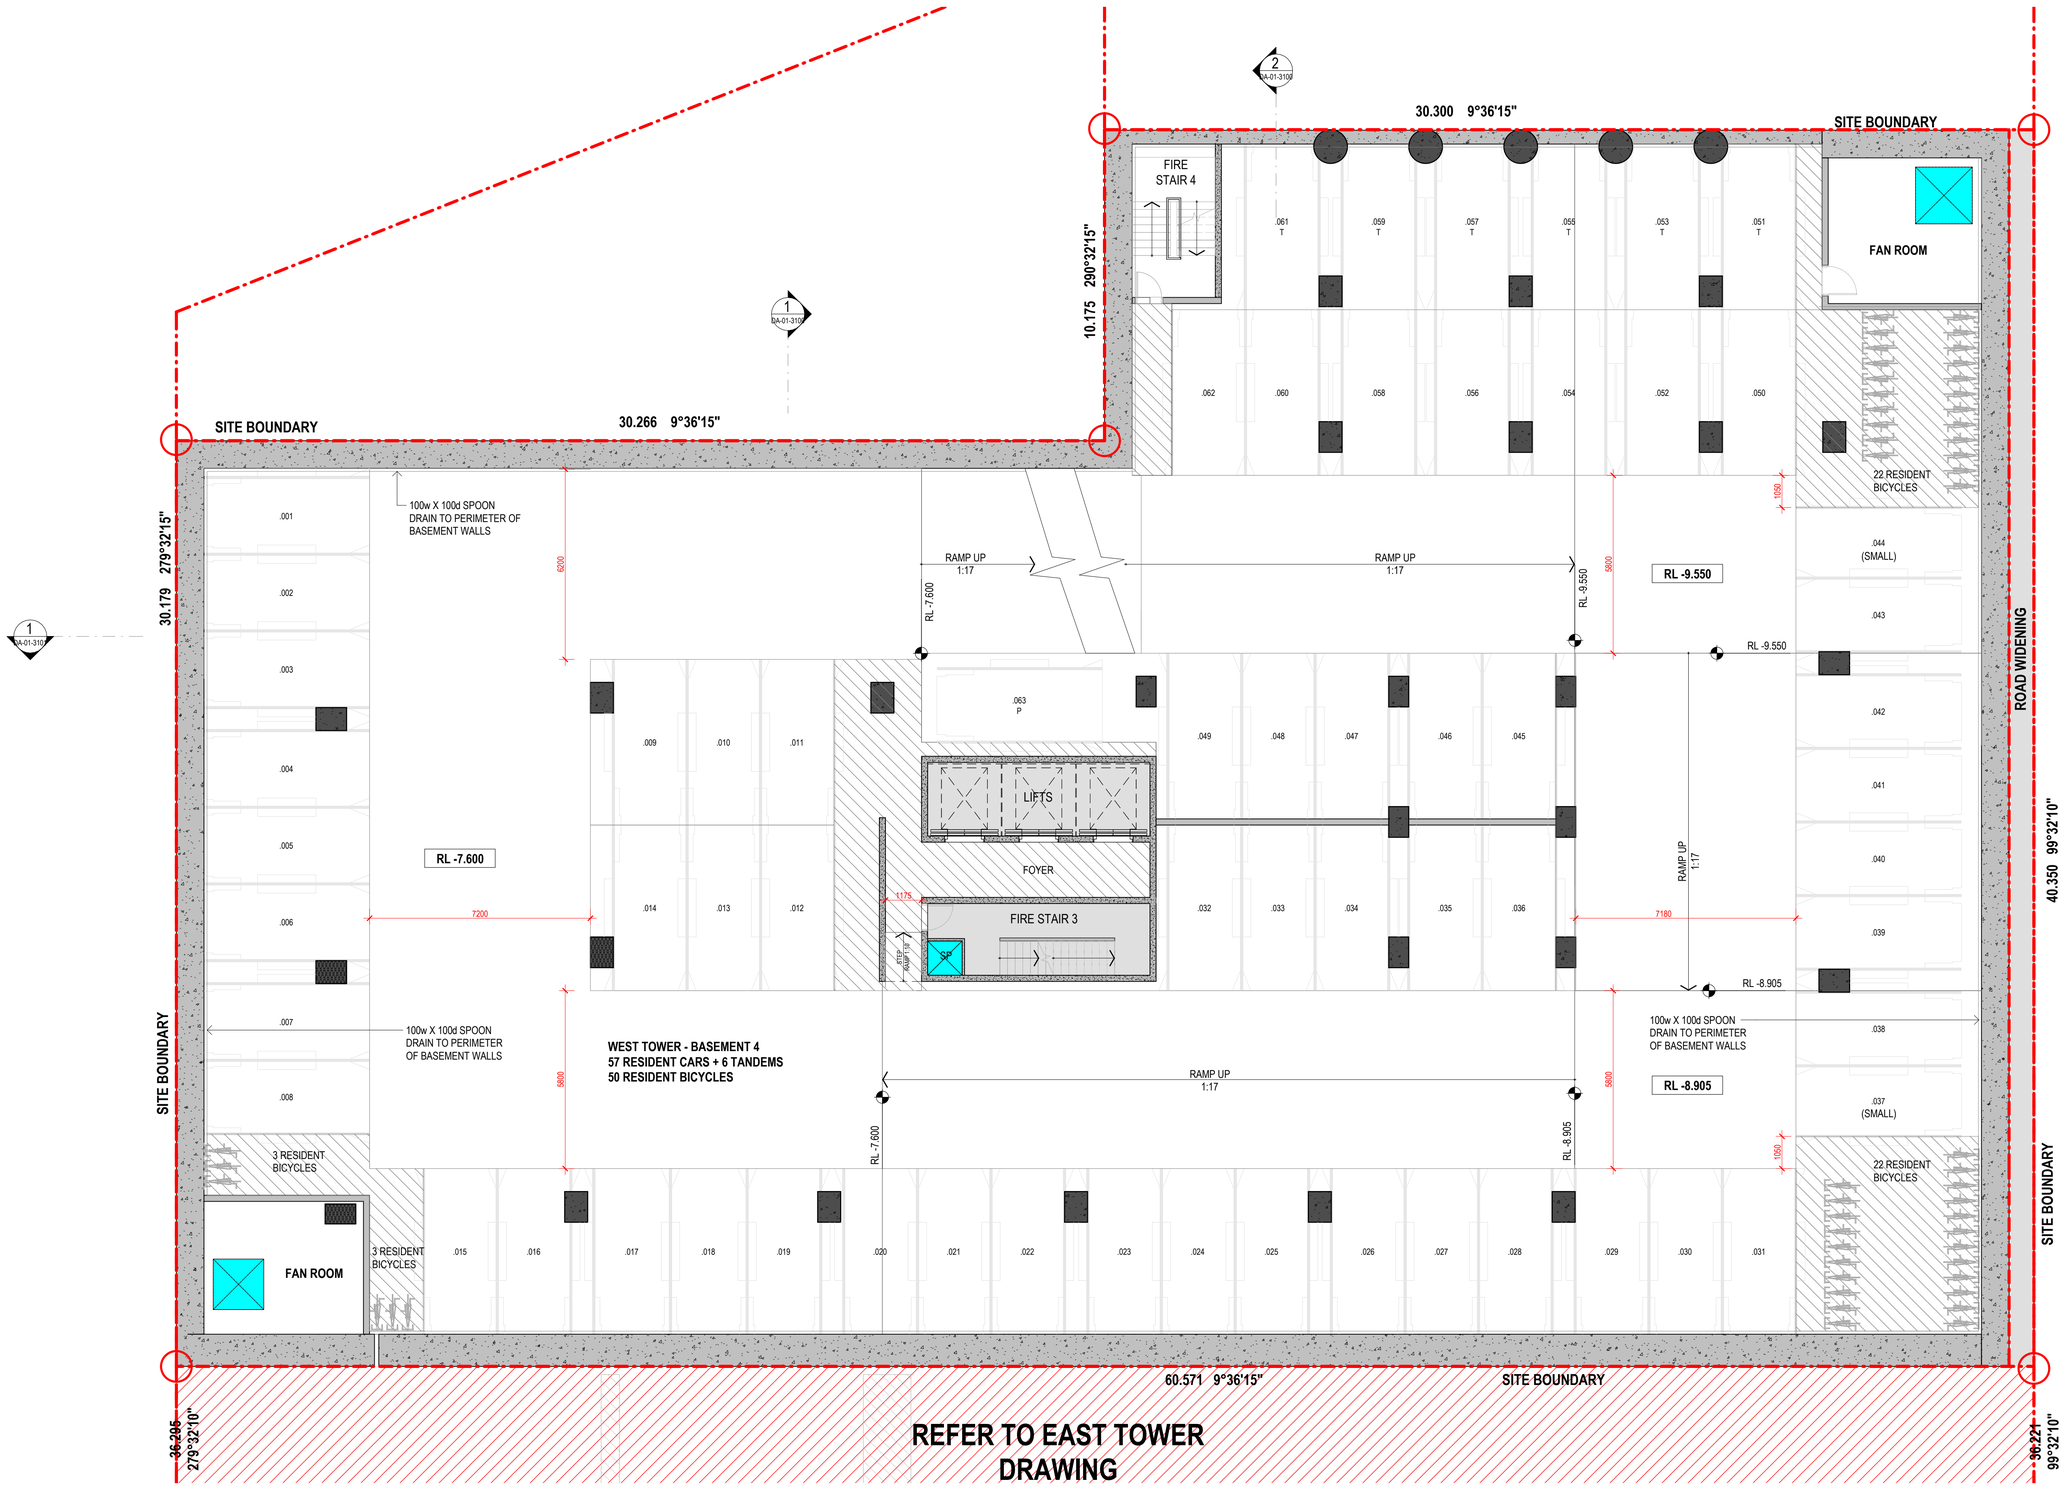


Amendments

| Issue | Description | Date |
|---|---|---|
| A | PRELIMINARY ISSUE | 17.04.2025 |
| B | ISSUE FOR COORDINATION | 02.05.2025 |
| C | ISSUE FOR COORDINATION | 12.05.2025 |
| D | ISSUE FOR INFORMATION | 16.05.2025 |
| E | PRELIMINARY PRICING ISSUE | 08.08.2025 |
| F | PRELIMINARY ISSUE | 12.08.2025 |
| G | REVISED PRELIMINARY ISSUE | 11.09.2025 |
| H | REVISED PRELIMINARY ISSUE | 12.09.2025 |
| I | ISSUE FOR COORDINATION | 24.09.2025 |
| J | ISSUE FOR COORDINATION | 03.10.2025 |
| K | DRAFT EDQ SUBMISSION | 10.10.2025 |
| L | EDQ SUBMISSION | 17.10.2025 |

**EDQ SUBMISSION**

Consultant

Traffic, Waste and Acoustics consultant
COLLIERS
Level 8 369 Ann St | Brisbane, QLD 4000

Consultant

Air Quality Consultant
Trinity Consultants
Level 3, 43 Peel Street | South Brisbane, QLD 4101

Consultant

Landscape Architect
WILD STUDIO
9 Fort Ln, Milton QLD 4064

Client

SARAZIN
21 Wellington Rd, East Brisbane QLD, 4169 | Australia

Sarazin

GROUPGSA

Group GSA Pty Ltd ABN 76 002 113 779
Level 07, 260 Queen St Brisbane QLD
Australia 4000
www.groupgsa.com

T +617 3112 3079

architecture interior design urban design landscape
nom architect Lisa-Maree Carrigan 5696

Project Title

STANLEY QUARTER
WOOLLOONGABBA

Building Name

**WEST TOWER**

Drawing Title

BASEMENT 4

| | |
|---|---|
| Scale | 1 : 100 |
| Drawing Created (date) | APRIL 2025 |
| Drawing Created (by) | GM/AK |
| Plotted and checked by | GM |
| Verified | LM |
| Approved | LM |

| Project No | Drawing No | Issue |
|---|---|---|
| A241823 | DA-01-1996 | L |

This drawing is the copyright of Group GSA Pty Ltd and may not be altered, reproduced or transmitted in any form or by any means in part or in whole without the written permission of Group GSA Pty Ltd. All levels and dimensions are to be checked and verified on site prior to the commencement of any work, making of shop drawings or fabrication of components. Do not scale drawings. Use figured Dimensions.

17/10/2025 2:37:15 PM

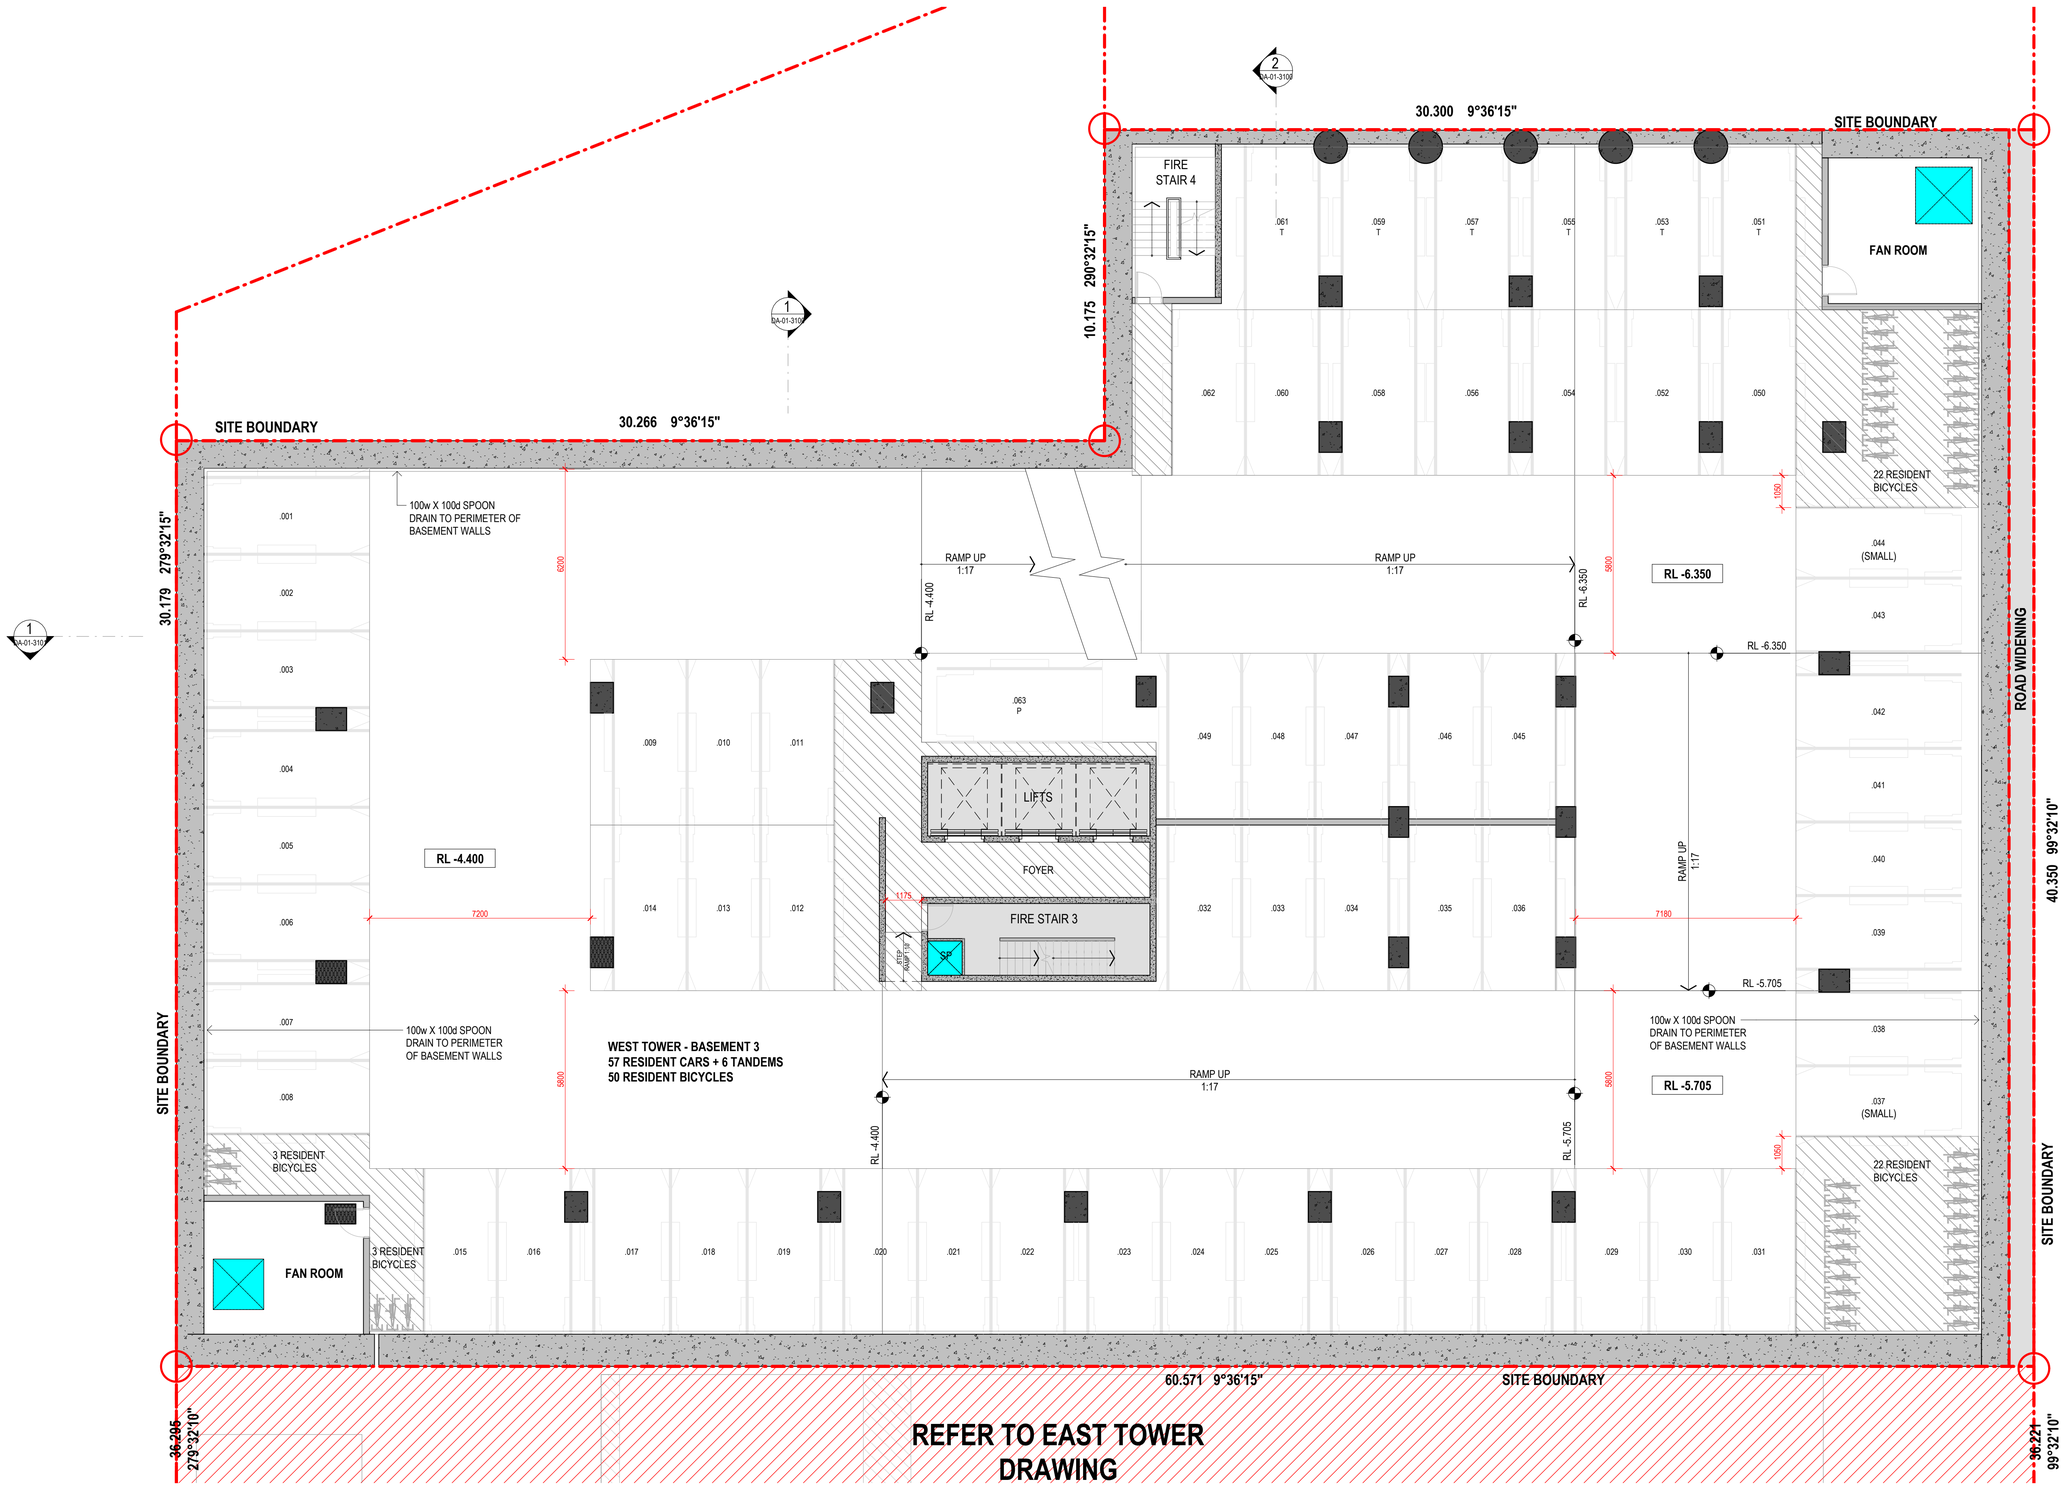


Amendments

| Issue | Description | Date |
|---|---|---|
| A | PRELIMINARY ISSUE | 17.04.2025 |
| B | ISSUE FOR COORDINATION | 02.05.2025 |
| C | ISSUE FOR COORDINATION | 12.05.2025 |
| D | ISSUE FOR INFORMATION | 16.05.2025 |
| E | PRELIMINARY PRICING ISSUE | 08.08.2025 |
| F | PRELIMINARY ISSUE | 12.08.2025 |
| G | REVISED PRELIMINARY ISSUE | 11.09.2025 |
| H | REVISED PRELIMINARY ISSUE | 12.09.2025 |
| I | ISSUE FOR COORDINATION | 24.09.2025 |
| J | ISSUE FOR COORDINATION | 03.10.2025 |
| K | DRAFT EDQ SUBMISSION | 10.10.2025 |
| L | EDQ SUBMISSION | 17.10.2025 |

**EDQ SUBMISSION**

Consultant
Traffic, Waste and Acoustics consultant
COLLIERS
Level 8 369 Ann St | Brisbane, QLD 4000

Consultant
Air Quality Consultant
Trinity Consultants
Level 3, 43 Peel Street | South Brisbane, QLD 4101

Consultant
Landscape Architect
WILD STUDIO
9 Fort Ln, Milton QLD 4064

Client
SARAZIN
21 Wellington Rd, East Brisbane QLD, 4169 | Australia

Sarazin

GROUPGSA

Group GSA Pty Ltd ABN 76 002 113 779
Level 07, 260 Queen St Brisbane QLD
Australia 4000
www.groupgsa.com

T +617 3112 3079

architecture interior design urban design landscape
nom architect Lisa-Maree Carrigan 5696

Project Title
STANLEY QUARTER
WOOLLOONGABBA

Building Name
**WEST TOWER**

Drawing Title
BASEMENT 3

| | |
|---|---|
| Scale | 1 : 100 |
| Drawing Created (date) | APRIL 2025 |
| Drawing Created by | GM/AK |
| Plotted and checked by | GM |
| Verified | LM |
| Approved | LM |

| Project No | Drawing No | Issue |
|---|---|---|
| A241823 | DA-01-1997 | L |

This drawing is the copyright of Group GSA Pty Ltd and may not be altered, reproduced or transmitted in any form or by any means in part or in whole without the written permission of Group GSA Pty Ltd. All levels and dimensions are to be checked and verified on site prior to the commencement of any work, making of shop drawings or fabrication of components. Do not scale drawings. Use figured Dimensions.

17/10/2025 2:37:16 PM

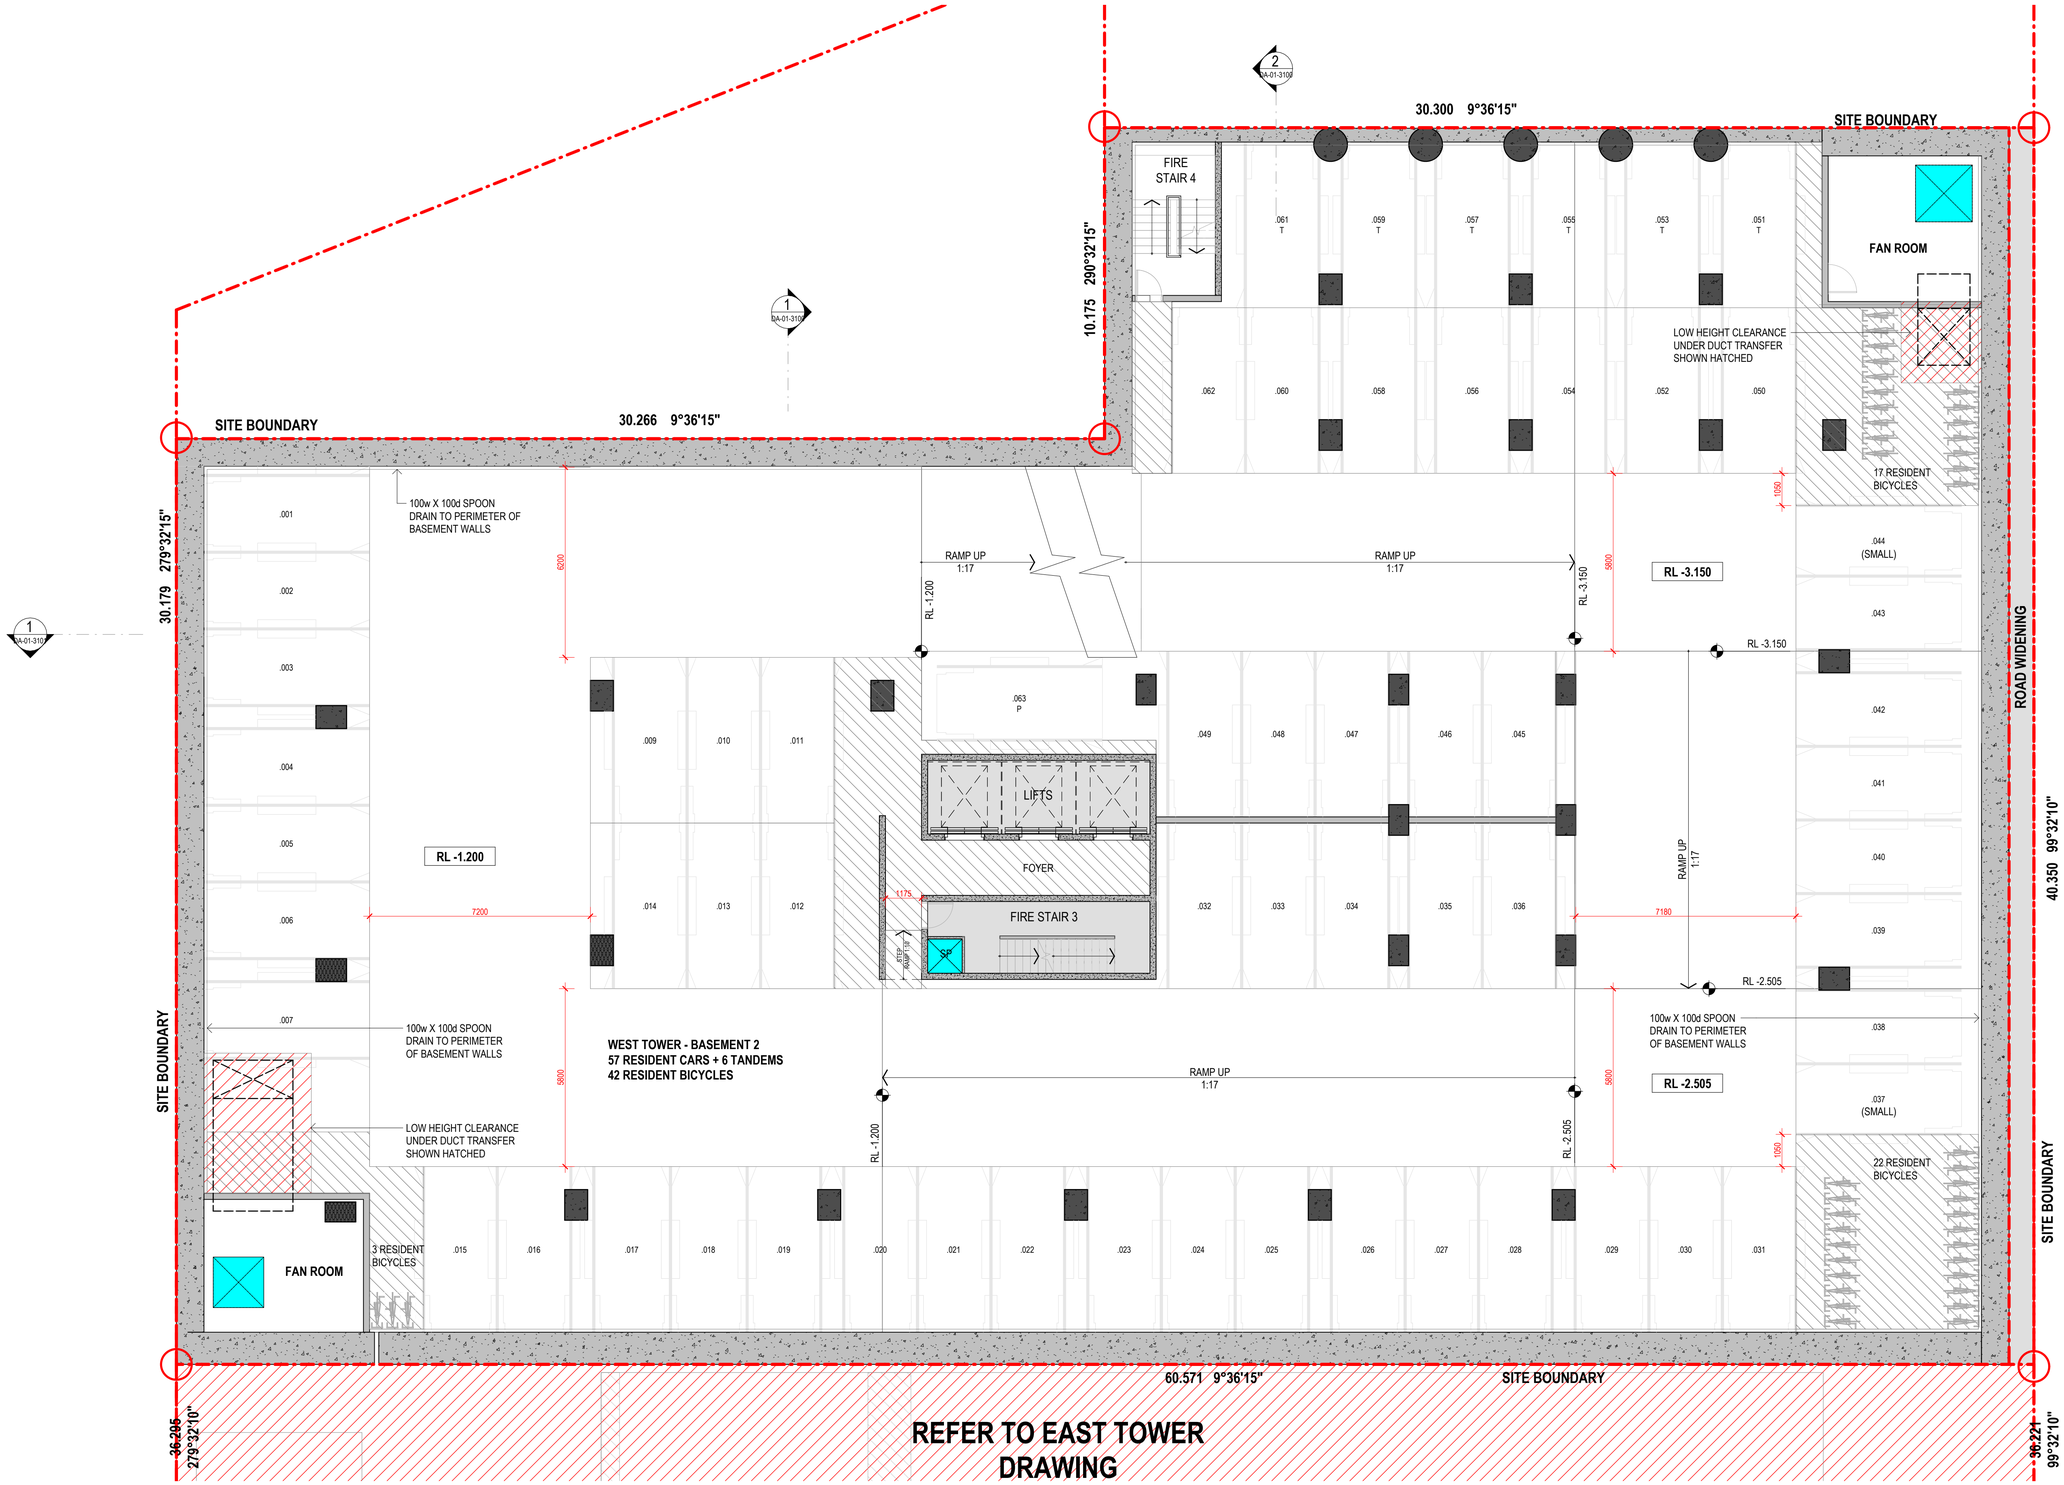


Amendments

| Issue | Description | Date |
|---|---|---|
| A | PRELIMINARY ISSUE | 17.04.2025 |
| B | ISSUE FOR COORDINATION | 02.05.2025 |
| C | ISSUE FOR COORDINATION | 12.05.2025 |
| D | ISSUE FOR INFORMATION | 16.05.2025 |
| E | PRELIMINARY PRICING ISSUE | 08.08.2025 |
| F | PRELIMINARY ISSUE | 12.08.2025 |
| G | REVISED PRELIMINARY ISSUE | 11.09.2025 |
| H | REVISED PRELIMINARY ISSUE | 12.09.2025 |
| I | ISSUE FOR COORDINATION | 24.09.2025 |
| J | ISSUE FOR COORDINATION | 03.10.2025 |
| K | DRAFT EDQ SUBMISSION | 10.10.2025 |
| L | EDQ SUBMISSION | 17.10.2025 |

**EDQ SUBMISSION**

Consultant

Traffic, Waste and Acoustics consultant
COLLIERS
Level 8 369 Ann St | Brisbane, QLD 4000

Consultant

Air Quality Consultant
Trinity Consultants
Level 3, 43 Peel Street | South Brisbane, QLD 4101

Consultant

Landscape Architect
WILD STUDIO
9 Fort Ln, Milton QLD 4064

Client

SARAZIN
21 Wellington Rd, East Brisbane QLD, 4169 | Australia

Sarazin

GROUPGSA

Group GSA Pty Ltd ABN 76 002 113 779
Level 07, 260 Queen St Brisbane QLD
Australia 4000
www.groupgsa.com

T +617 3112 3079

architecture interior design urban design landscape
nom architect Lisa-Maree Carrigan 5696

Project Title

STANLEY QUARTER
WOOLLOONGABBA

Building Name

**WEST TOWER**

Drawing Title

BASEMENT 2

| | |
|---|---|
| Scale | 1 : 100 |
| Drawing Created (date) | APRIL 2025 |
| Drawing Created (by) | GM/AK |
| Plotted and checked by | GM |
| Verified | LM |
| Approved | LM |

| Project No | Drawing No | Issue |
|---|---|---|
| A241823 | DA-01-1998 | L |

This drawing is the copyright of Group GSA Pty Ltd and may not be altered, reproduced or transmitted in any form or by any means in part or in whole without the written permission of Group GSA Pty Ltd. All levels and dimensions are to be checked and verified on site prior to the commencement of any work, making of shop drawings or fabrication of components. Do not scale drawings. Use figured Dimensions.

17/10/2025 2:37:17 PM

Amendments

| Issue | Description | Date |
|---|---|---|
| A | PRELIMINARY ISSUE | 17.04.2025 |
| B | ISSUE FOR COORDINATION | 02.05.2025 |
| C | ISSUE FOR COORDINATION | 12.05.2025 |
| D | ISSUE FOR INFORMATION | 16.05.2025 |
| E | ISSUE FOR COMMENT | 18.07.2025 |
| F | ISSUE FOR COMMENT | 01.08.2025 |
| G | PRELIMINARY PRICING ISSUE | 08.08.2025 |
| H | PRELIMINARY ISSUE | 12.08.2025 |
| I | REVISED PRELIMINARY ISSUE | 11.09.2025 |
| J | REVISED PRELIMINARY ISSUE | 12.09.2025 |
| K | ISSUE FOR COORDINATION | 24.09.2025 |
| L | ISSUE FOR COORDINATION | 03.10.2025 |
| M | DRAFT EDQ SUBMISSION | 10.10.2025 |
| N | EDQ SUBMISSION | 17.10.2025 |

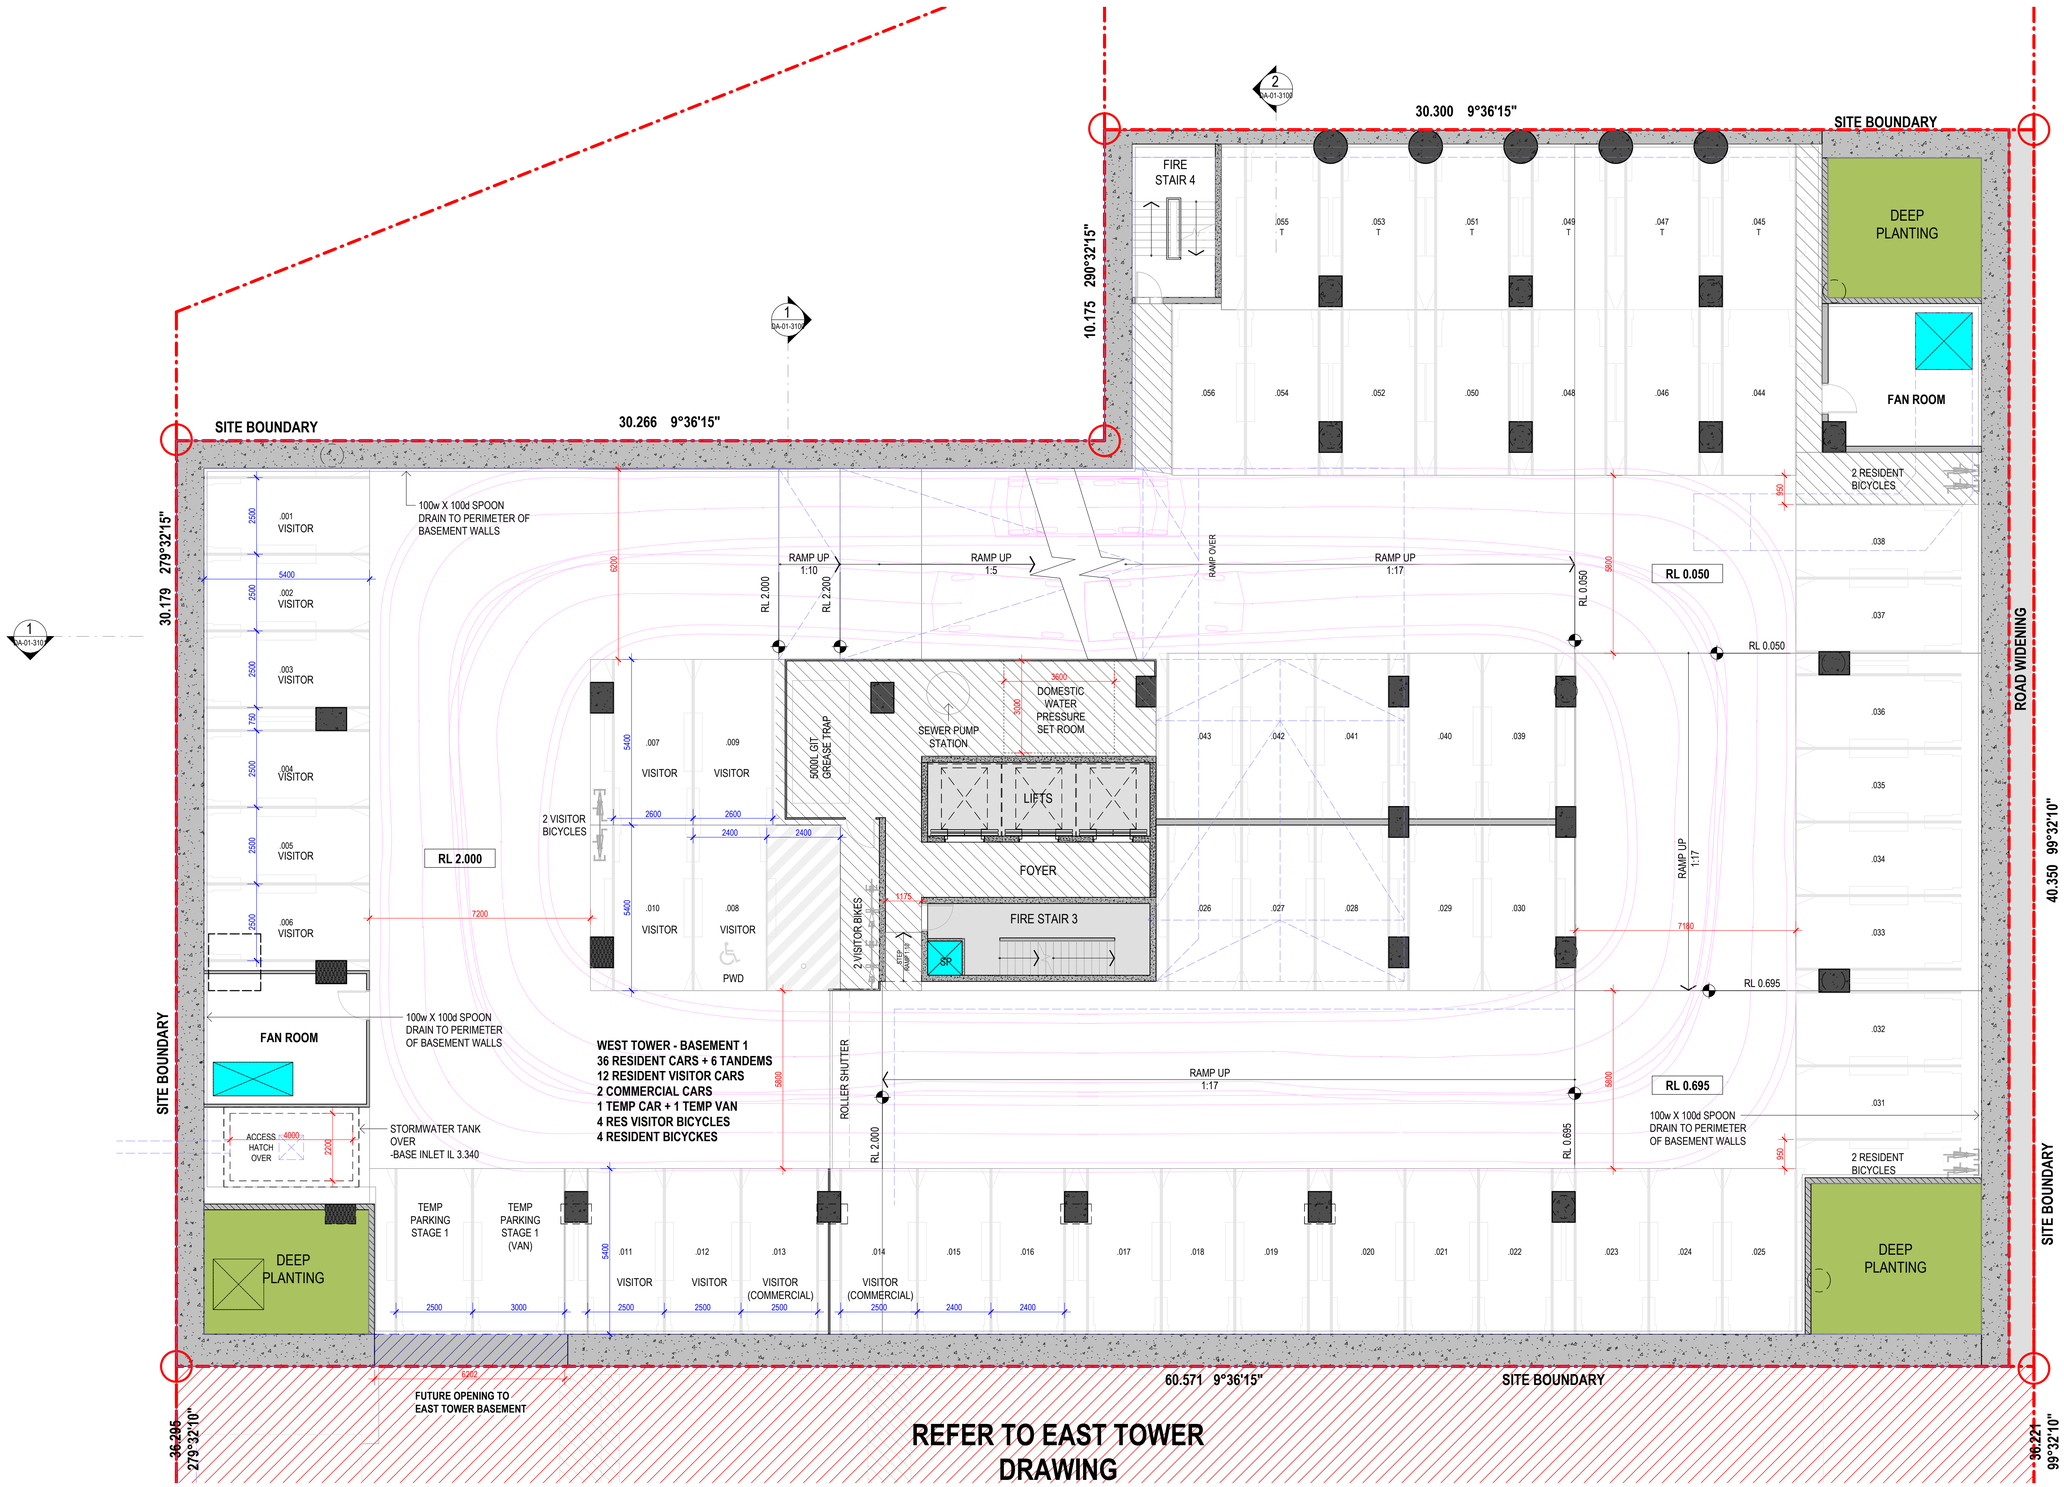


# EDQ SUBMISSION

Consultant

Traffic, Waste and Acoustics consultant
COLLIERS
Level 8 369 Ann St | Brisbane, QLD 4000

Consultant

Air Quality Consultant
Trinity Consultants
Level 3, 43 Peel Street | South Brisbane, QLD 4101

Consultant

Landscape Architect
WILD STUDIO
9 Fort Ln, Milton QLD 4064

Client

SARAZIN
21 Wellington Rd, East Brisbane QLD, 4169 | Australia

Sarazin

GROUPGSA


Group GSA Pty Ltd ABN 76 002 113 779
Level 07, 260 Queen St Brisbane QLD
Australia 4000
www.groupgsa.com

T +617 3112 3079

architecture interior design urban design landscape
nom architect Lisa-Maree Carrigan 5696


Project Title

STANLEY QUARTER
WOOLLOONGABBA

Building Name

**WEST TOWER**

Drawing Title

BASEMENT 1

| | |
|---|---|
| Scale | 1 : 100 |
| Drawing Created (date) | APRIL 2025 |
| Drawing Created (by) | GM/AK |
| Plotted and checked by | GM |
| Verified | LM |
| Approved | LM |

| Project No | Drawing No | Issue |
|---|---|---|
| A241823 | DA-01-1999 | N |


This drawing is the copyright of Group GSA Pty Ltd and may not be altered, reproduced or transmitted in any form or by any means in part or in whole without the written permission of Group GSA Pty Ltd. All levels and dimensions are to be checked and verified on site prior to the commencement of any work, making of shop drawings or fabrication of components. Do not scale drawings. Use figured Dimensions.


17/10/2025 2:37:19 PM

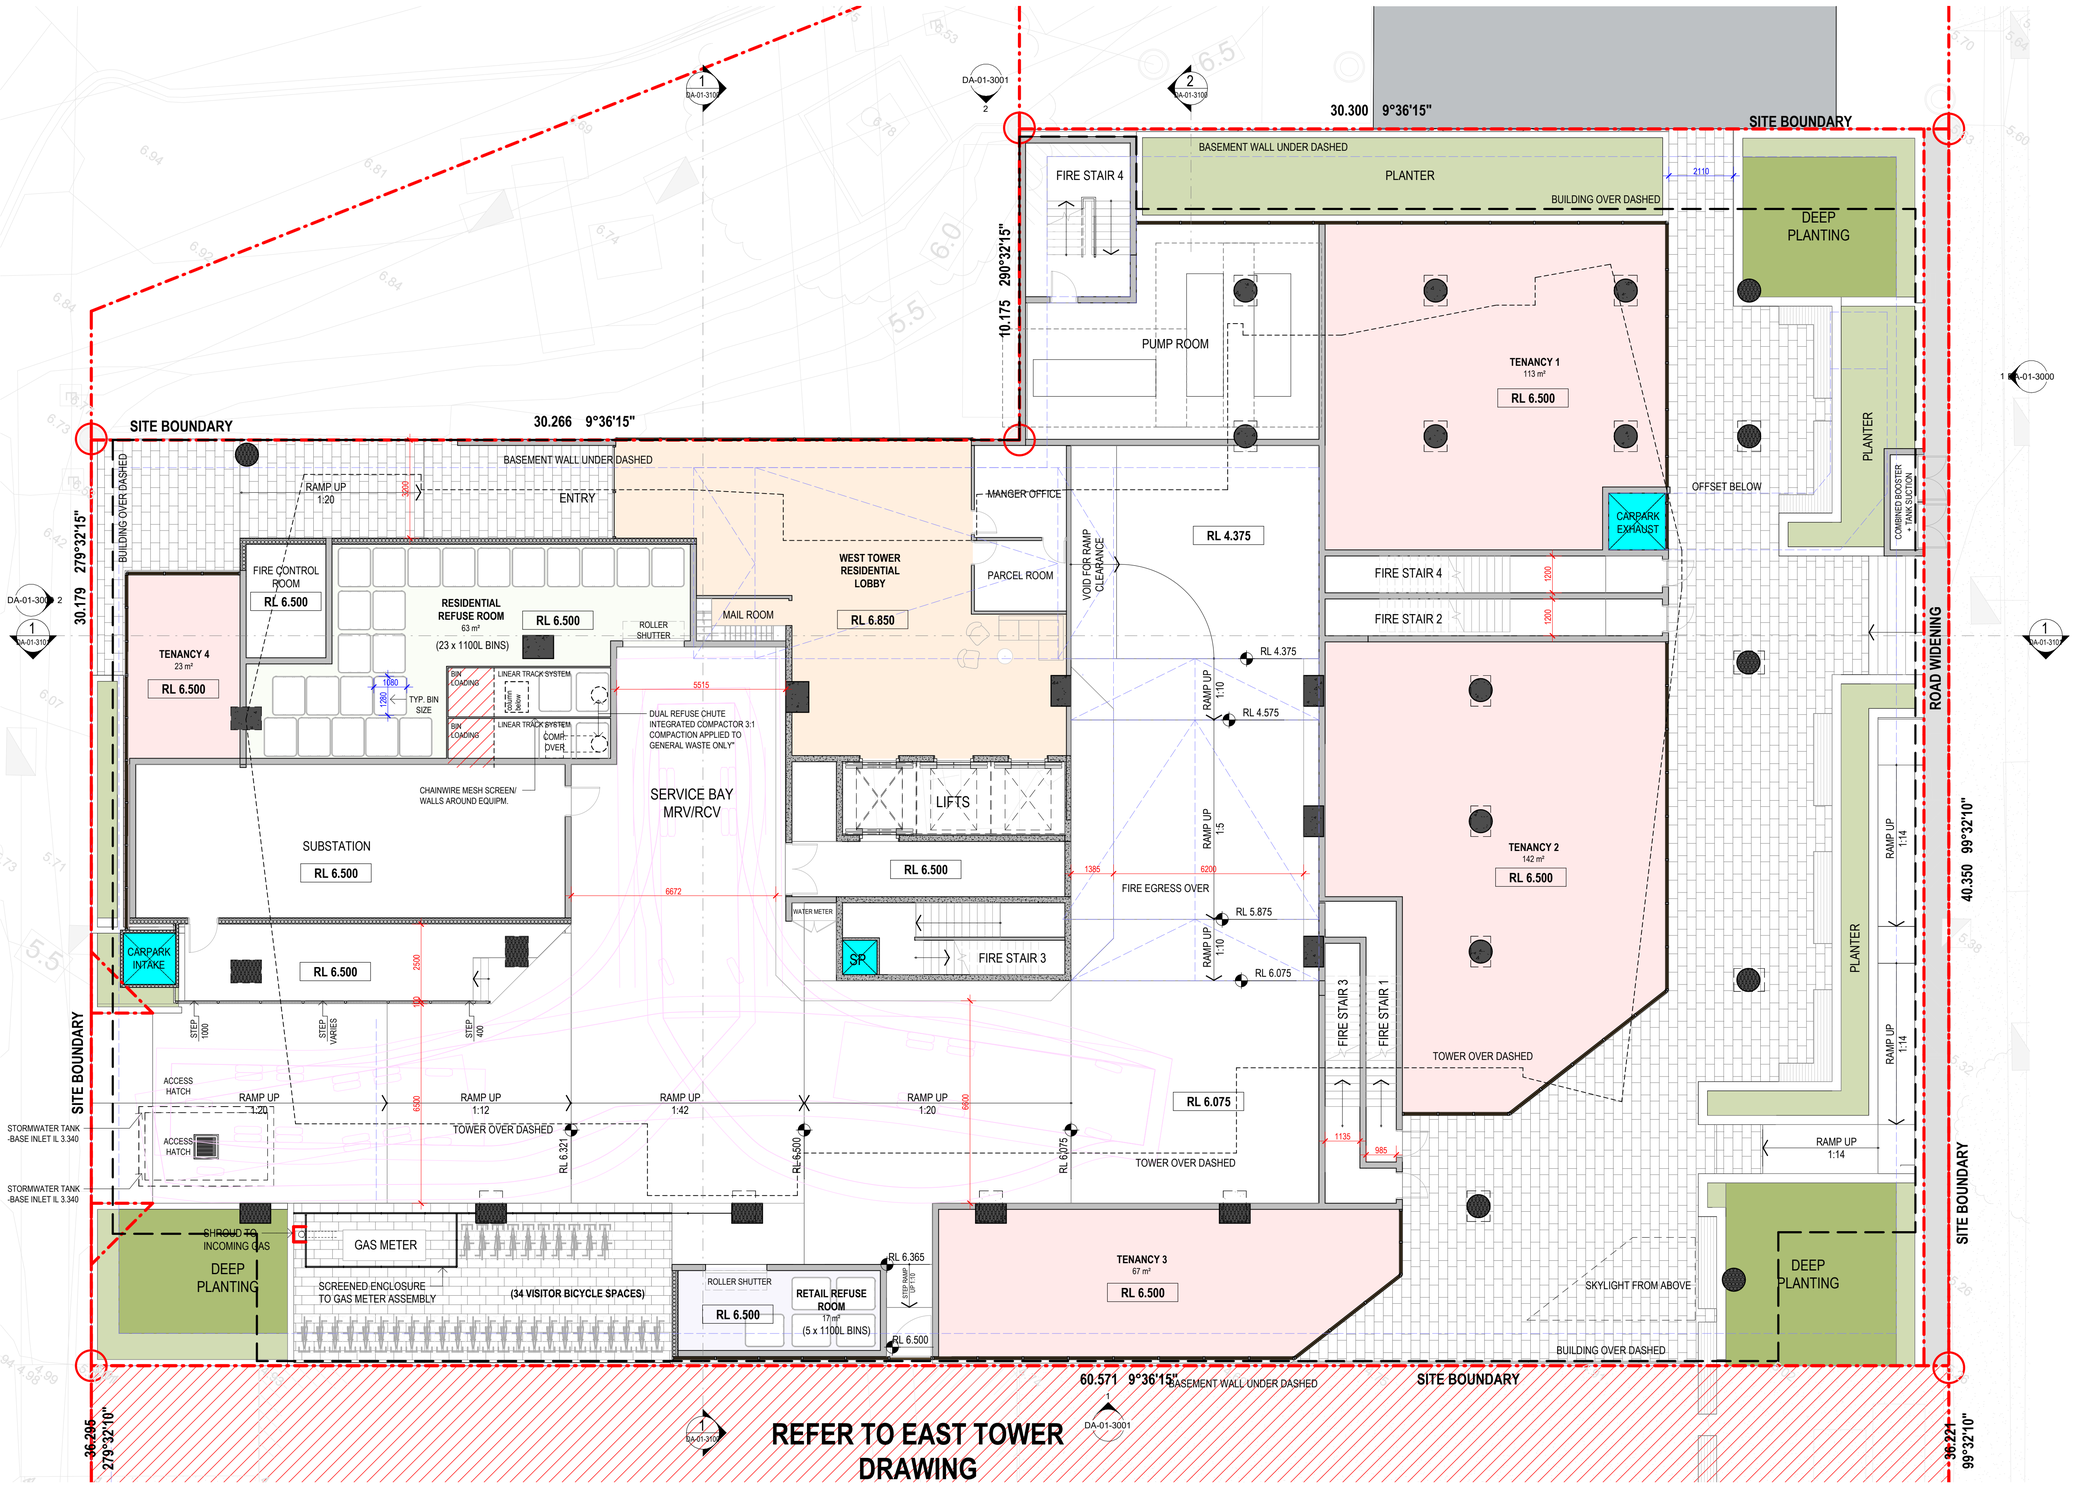


Amendments

| Issue | Description | Date |
|---|---|---|
| A | PRELIMINARY ISSUE | 17.04.2025 |
| B | ISSUE FOR COORDINATION | 02.05.2025 |
| C | ISSUE FOR COORDINATION | 12.05.2025 |
| D | ISSUE FOR COMMENT | 18.07.2025 |
| E | ISSUE FOR COMMENT | 01.08.2025 |
| F | PRELIMINARY PRICING ISSUE | 08.08.2025 |
| G | PRELIMINARY ISSUE | 12.08.2025 |
| H | REVISED PRELIMINARY ISSUE | 11.09.2025 |
| I | REVISED PRELIMINARY ISSUE | 12.09.2025 |
| J | ISSUE FOR COORDINATION | 24.09.2025 |
| K | ISSUE FOR COORDINATION | 03.10.2025 |
| L | DRAFT EDQ SUBMISSION | 10.10.2025 |
| M | EDQ SUBMISSION | 17.10.2025 |

**EDQ SUBMISSION**

Consultant
Traffic, Waste and Acoustics consultant
COLLIERS
Level 8 369 Ann St | Brisbane, QLD 4000

Consultant
Air Quality Consultant
Trinity Consultants
Level 3, 43 Peel Street | South Brisbane, QLD 4101

Consultant
Landscape Architect
WILD STUDIO
9 Fort Ln, Milton QLD 4064

Client
SARAZIN
21 Wellington Rd, East Brisbane QLD, 4169 | Australia

Sarazin

GROUPGSA

Group GSA Pty Ltd ABN 76 002 113 779
Level 07, 260 Queen St Brisbane QLD
Australia 4000
www.groupgsa.com

T +617 3112 3079

architecture interior design urban design landscape
nom architect Lisa-Maree Carrigan 5696

Project Title
STANLEY QUARTER
WOOLLOONGABBA

Building Name
**WEST TOWER**

Drawing Title
LEVEL 1 - GROUND

| | |
|---|---|
| Scale | 1 : 100 |
| Drawing Created (date) | APRIL 2025 |
| Drawing Created (by) | GM/AK |
| Plotted and checked by | GM |
| Verified | LM |
| Approved | LM |

| Project No | Drawing No | Issue |
|---|---|---|
| A241823 | DA-01-2000 | M |

This drawing is the copyright of Group GSA Pty Ltd and may not be altered, reproduced or transmitted in any form or by any means in part or in whole without the written permission of Group GSA Pty Ltd. All levels and dimensions are to be checked and verified on site prior to the commencement of any work, making of shop drawings or fabrication of components. Do not scale drawings. Use figured Dimensions.

17/10/2025 2:37:22 PM

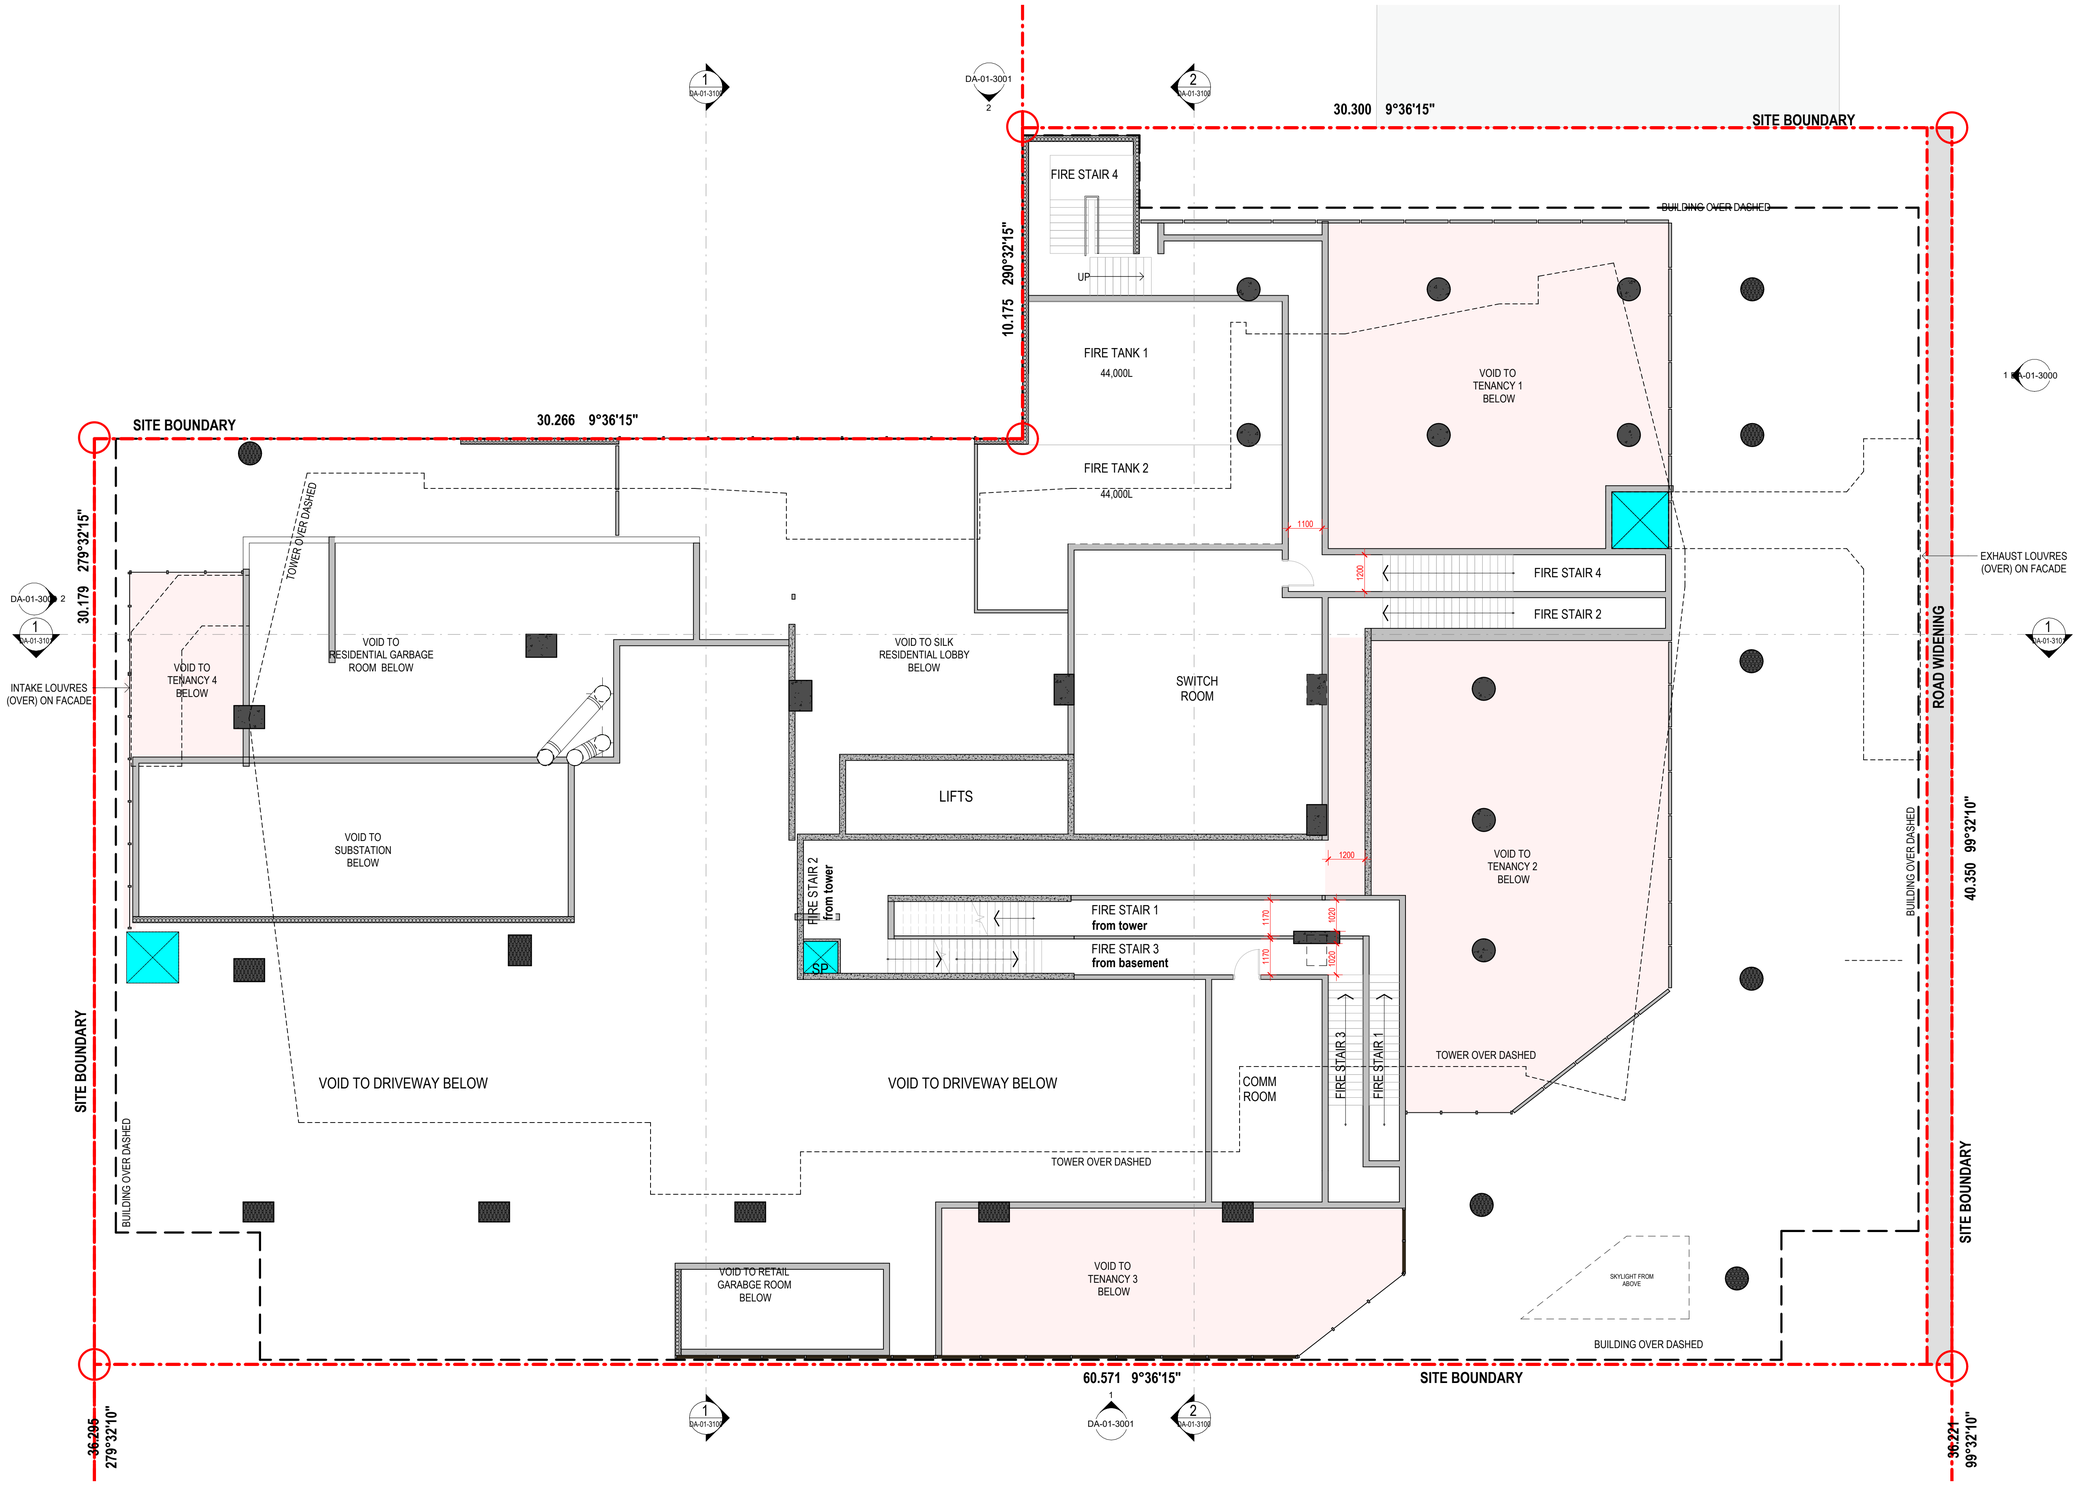


Amendments

| Issue | Description | Date |
|---|---|---|
| A | ISSUE FOR COORDINATION | 02.05.2025 |
| B | ISSUE FOR COORDINATION | 12.05.2025 |
| C | ISSUE FOR COMMENT | 18.07.2025 |
| D | ISSUE FOR COMMENT | 01.08.2025 |
| E | PRELIMINARY PRICING ISSUE | 08.08.2025 |
| F | PRELIMINARY ISSUE | 12.08.2025 |
| G | REVISED PRELIMINARY ISSUE | 11.09.2025 |
| H | REVISED PRELIMINARY ISSUE | 12.09.2025 |
| I | ISSUE FOR COORDINATION | 03.10.2025 |
| J | DRAFT EDQ SUBMISSION | 10.10.2025 |
| K | EDQ SUBMISSION | 17.10.2025 |

**EDQ SUBMISSION**


Consultant
Traffic, Waste and Acoustics consultant
COLLIERS
Level 8 369 Ann St | Brisbane, QLD 4000

Consultant
Air Quality Consultant
Trinity Consultants
Level 3, 43 Peel Street | South Brisbane, QLD 4101

Consultant
Landscape Architect
WILD STUDIO
9 Fort Ln, Milton QLD 4064

Client
SARAZIN
21 Wellington Rd, East Brisbane QLD, 4169 | Australia

Group GSA Pty Ltd ABN 76 002 113 779
Level 07, 260 Queen St Brisbane QLD
Australia 4000
www.groupgsa.com

T +617 3112 3079

architecture interior design urban design landscape
nom architect Lisa-Maree Carrigan 5696


Project Title
STANLEY QUARTER
WOOLLOONGABBA

Building Name
**WEST TOWER**

Drawing Title
LEVEL 1 - MEZZ

| | |
|---|---|
| Scale | 1 : 100 |
| Drawing Created (date) | APRIL 2025 |
| Drawing Created by | GM/AK |
| Plotted and checked by | GM |
| Verified | LM |
| Approved | LM |

| Project No | Drawing No | Issue |
|---|---|---|
| A241823 | DA-01-2001 | K |


This drawing is the copyright of Group GSA Pty Ltd and may not be altered, reproduced or transmitted in any form or by any means in part or in whole without the written permission of Group GSA Pty Ltd. All levels and dimensions are to be checked and verified on site prior to the commencement of any work, making of shop drawings or fabrication of components. Do not scale drawings. Use figured Dimensions.


17/10/2025 2:37:23 PM

Amendments

| Issue | Description | Date |
|---|---|---|
| A | PRELIMINARY ISSUE | 17.04.2025 |
| B | ISSUE FOR COORDINATION | 02.05.2025 |
| C | ISSUE FOR INFORMATION | 16.05.2025 |
| D | PRELIMINARY PRICING ISSUE | 08.08.2025 |
| E | PRELIMINARY ISSUE | 12.08.2025 |
| F | REVISED PRELIMINARY ISSUE | 11.09.2025 |
| G | REVISED PRELIMINARY ISSUE | 12.09.2025 |
| H | ISSUE FOR COORDINATION | 03.10.2025 |
| I | DRAFT EDQ SUBMISSION | 10.10.2025 |
| J | EDQ SUBMISSION | 17.10.2025 |

# EDQ SUBMISSION

Consultant
Traffic, Waste and Acoustics consultant
COLLIERS
Level 8 369 Ann St | Brisbane, QLD 4000

Consultant
Air Quality Consultant
Trinity Consultants
Level 3, 43 Peel Street | South Brisbane, QLD 4101

Consultant
Landscape Architect
WILD STUDIO
9 Fort Ln, Milton QLD 4064

Client
SARAZIN
21 Wellington Rd, East Brisbane QLD, 4169 | Australia

Sarazin

GROUPGSA


Group GSA Pty Ltd ABN 76 002 113 779
Level 07, 260 Queen St Brisbane QLD
Australia 4000
www.groupgsa.com

T +617 3112 3079

architecture interior design urban design landscape
nom architect Lisa-Maree Carrigan 5696


Project Title
STANLEY QUARTER
WOOLLOONGABBA

Building Name
**WEST TOWER**

Drawing Title
LEVEL 2 - PODIUM

| | |
|---|---|
| Scale | 1 : 100 |
| Drawing Created (date) | APRIL 2025 |
| Drawing Created (by) | GM/AK |
| Plotted and checked by | GM |
| Verified | LM |
| Approved | LM |

| Project No | Drawing No | Issue |
|---|---|---|
| A241823 | DA-01-2002 | J |


This drawing is the copyright of Group GSA Pty Ltd and may not be altered, reproduced or transmitted in any form or by any means in part or in whole without the written permission of Group GSA Pty Ltd. All levels and dimensions are to be checked and verified on site prior to the commencement of any work, making of shop drawings or fabrication of components. Do not scale drawings. Use figured Dimensions.


17/10/2025 2:37:27 PM

Amendments

| Issue | Description | Date |
|---|---|---|
| A | PRELIMINARY ISSUE | 17.04.2025 |
| B | ISSUE FOR COORDINATION | 02.05.2025 |
| C | ISSUE FOR INFORMATION | 16.05.2025 |
| D | PRELIMINARY PRICING ISSUE | 08.08.2025 |
| E | PRELIMINARY ISSUE | 12.08.2025 |
| F | REVISED PRELIMINARY ISSUE | 11.09.2025 |
| G | REVISED PRELIMINARY ISSUE | 12.09.2025 |
| H | ISSUE FOR COORDINATION | 03.10.2025 |
| I | DRAFT EDQ SUBMISSION | 10.10.2025 |
| J | EDQ SUBMISSION | 17.10.2025 |

# EDQ SUBMISSION

Consultant
Traffic, Waste and Acoustics consultant
COLLIERS
Level 8 369 Ann St | Brisbane, QLD 4000

Consultant
Air Quality Consultant
Trinity Consultants
Level 3, 43 Peel Street | South Brisbane, QLD 4101

Consultant
Landscape Architect
WILD STUDIO
9 Fort Ln, Milton QLD 4064

Client
SARAZIN
21 Wellington Rd, East Brisbane QLD, 4169 | Australia

Sarazin

GROUPGSA


Group GSA Pty Ltd ABN 76 002 113 779
Level 07, 260 Queen St Brisbane QLD
Australia 4000
www.groupgsa.com

T +617 3112 3079

architecture interior design urban design landscape
nom architect Lisa-Maree Carrigan 5696


Project Title
STANLEY QUARTER
WOOLLOONGABBA

Building Name
**WEST TOWER**

Drawing Title
LEVEL 3 - PODIUM

| | |
|---|---|
| Scale | 1 : 100 |
| Drawing Created (date) | APRIL 2025 |
| Drawing Created (by) | GM/AK |
| Plotted and checked by | GM |
| Verified | LM |
| Approved | LM |

| Project No | Drawing No | Issue |
|---|---|---|
| A241823 | DA-01-2003 | J |


This drawing is the copyright of Group GSA Pty Ltd and may not be altered, reproduced or transmitted in any form or by any means in part or in whole without the written permission of Group GSA Pty Ltd. All levels and dimensions are to be checked and verified on site prior to the commencement of any work, making of shop drawings or fabrication of components. Do not scale drawings. Use figured Dimensions.


17/10/2025 2:37:30 PM

Amendments

| Issue | Description | Date |
|---|---|---|
| A | PRELIMINARY ISSUE | 17.04.2025 |
| B | ISSUE FOR COORDINATION | 02.05.2025 |
| C | ISSUE FOR INFORMATION | 16.05.2025 |
| D | PRELIMINARY PRICING ISSUE | 08.08.2025 |
| E | PRELIMINARY ISSUE | 12.08.2025 |
| F | REVISED PRELIMINARY ISSUE | 11.09.2025 |
| G | REVISED PRELIMINARY ISSUE | 12.09.2025 |
| H | ISSUE FOR COORDINATION | 03.10.2025 |
| I | DRAFT EDQ SUBMISSION | 10.10.2025 |
| J | EDQ SUBMISSION | 17.10.2025 |

# EDQ SUBMISSION

Consultant
Traffic, Waste and Acoustics consultant
COLLIERS
Level 8 369 Ann St | Brisbane, QLD 4000

Consultant
Air Quality Consultant
Trinity Consultants
Level 3, 43 Peel Street | South Brisbane, QLD 4101

Consultant
Landscape Architect
WILD STUDIO
9 Fort Ln, Milton QLD 4064

Client
SARAZIN
21 Wellington Rd, East Brisbane QLD, 4169 | Australia

Sarazin

GROUPGSA


Group GSA Pty Ltd ABN 76 002 113 779
Level 07, 260 Queen St Brisbane QLD
Australia 4000
www.groupgsa.com

T +617 3112 3079

architecture interior design urban design landscape
nom architect Lisa-Maree Carrigan 5696


Project Title
STANLEY QUARTER
WOOLLOONGABBA

Building Name
**WEST TOWER**

Drawing Title
LEVEL 4 - PODIUM TOP

| | |
|---|---|
| Scale | 1 : 100 |
| Drawing Created (date) | APRIL 2025 |
| Drawing Created (by) | GM/AK |
| Plotted and checked by | GM |
| Verified | LM |
| Approved | LM |

| Project No | Drawing No | Issue |
|---|---|---|
| A241823 | DA-01-2004 | J |


This drawing is the copyright of Group GSA Pty Ltd and may not be altered, reproduced or transmitted in any form or by any means in part or in whole without the written permission of Group GSA Pty Ltd. All levels and dimensions are to be checked and verified on site prior to the commencement of any work, making of shop drawings or fabrication of components. Do not scale drawings. Use figured Dimensions.


17/10/2025 2:37:34 PM

Amendments

| Issue | Description | Date |
|---|---|---|
| A | PRELIMINARY ISSUE | 17.04.2025 |
| B | ISSUE FOR COORDINATION | 02.05.2025 |
| C | ISSUE FOR COORDINATION | 13.05.2025 |
| D | ISSUE FOR INFORMATION | 16.05.2025 |
| E | ISSUE FOR COMMENT | 18.07.2025 |
| F | ISSUE FOR COMMENT | 24.07.2025 |
| G | ISSUE FOR COMMENT | 01.08.2025 |
| H | PRELIMINARY PRICING ISSUE | 08.08.2025 |
| I | PRELIMINARY ISSUE | 12.08.2025 |
| J | REVISED PRELIMINARY ISSUE | 11.09.2025 |
| K | REVISED PRELIMINARY ISSUE | 12.09.2025 |
| L | ISSUE FOR COORDINATION | 03.10.2025 |
| M | DRAFT EDQ SUBMISSION | 10.10.2025 |
| N | EDQ SUBMISSION | 17.10.2025 |

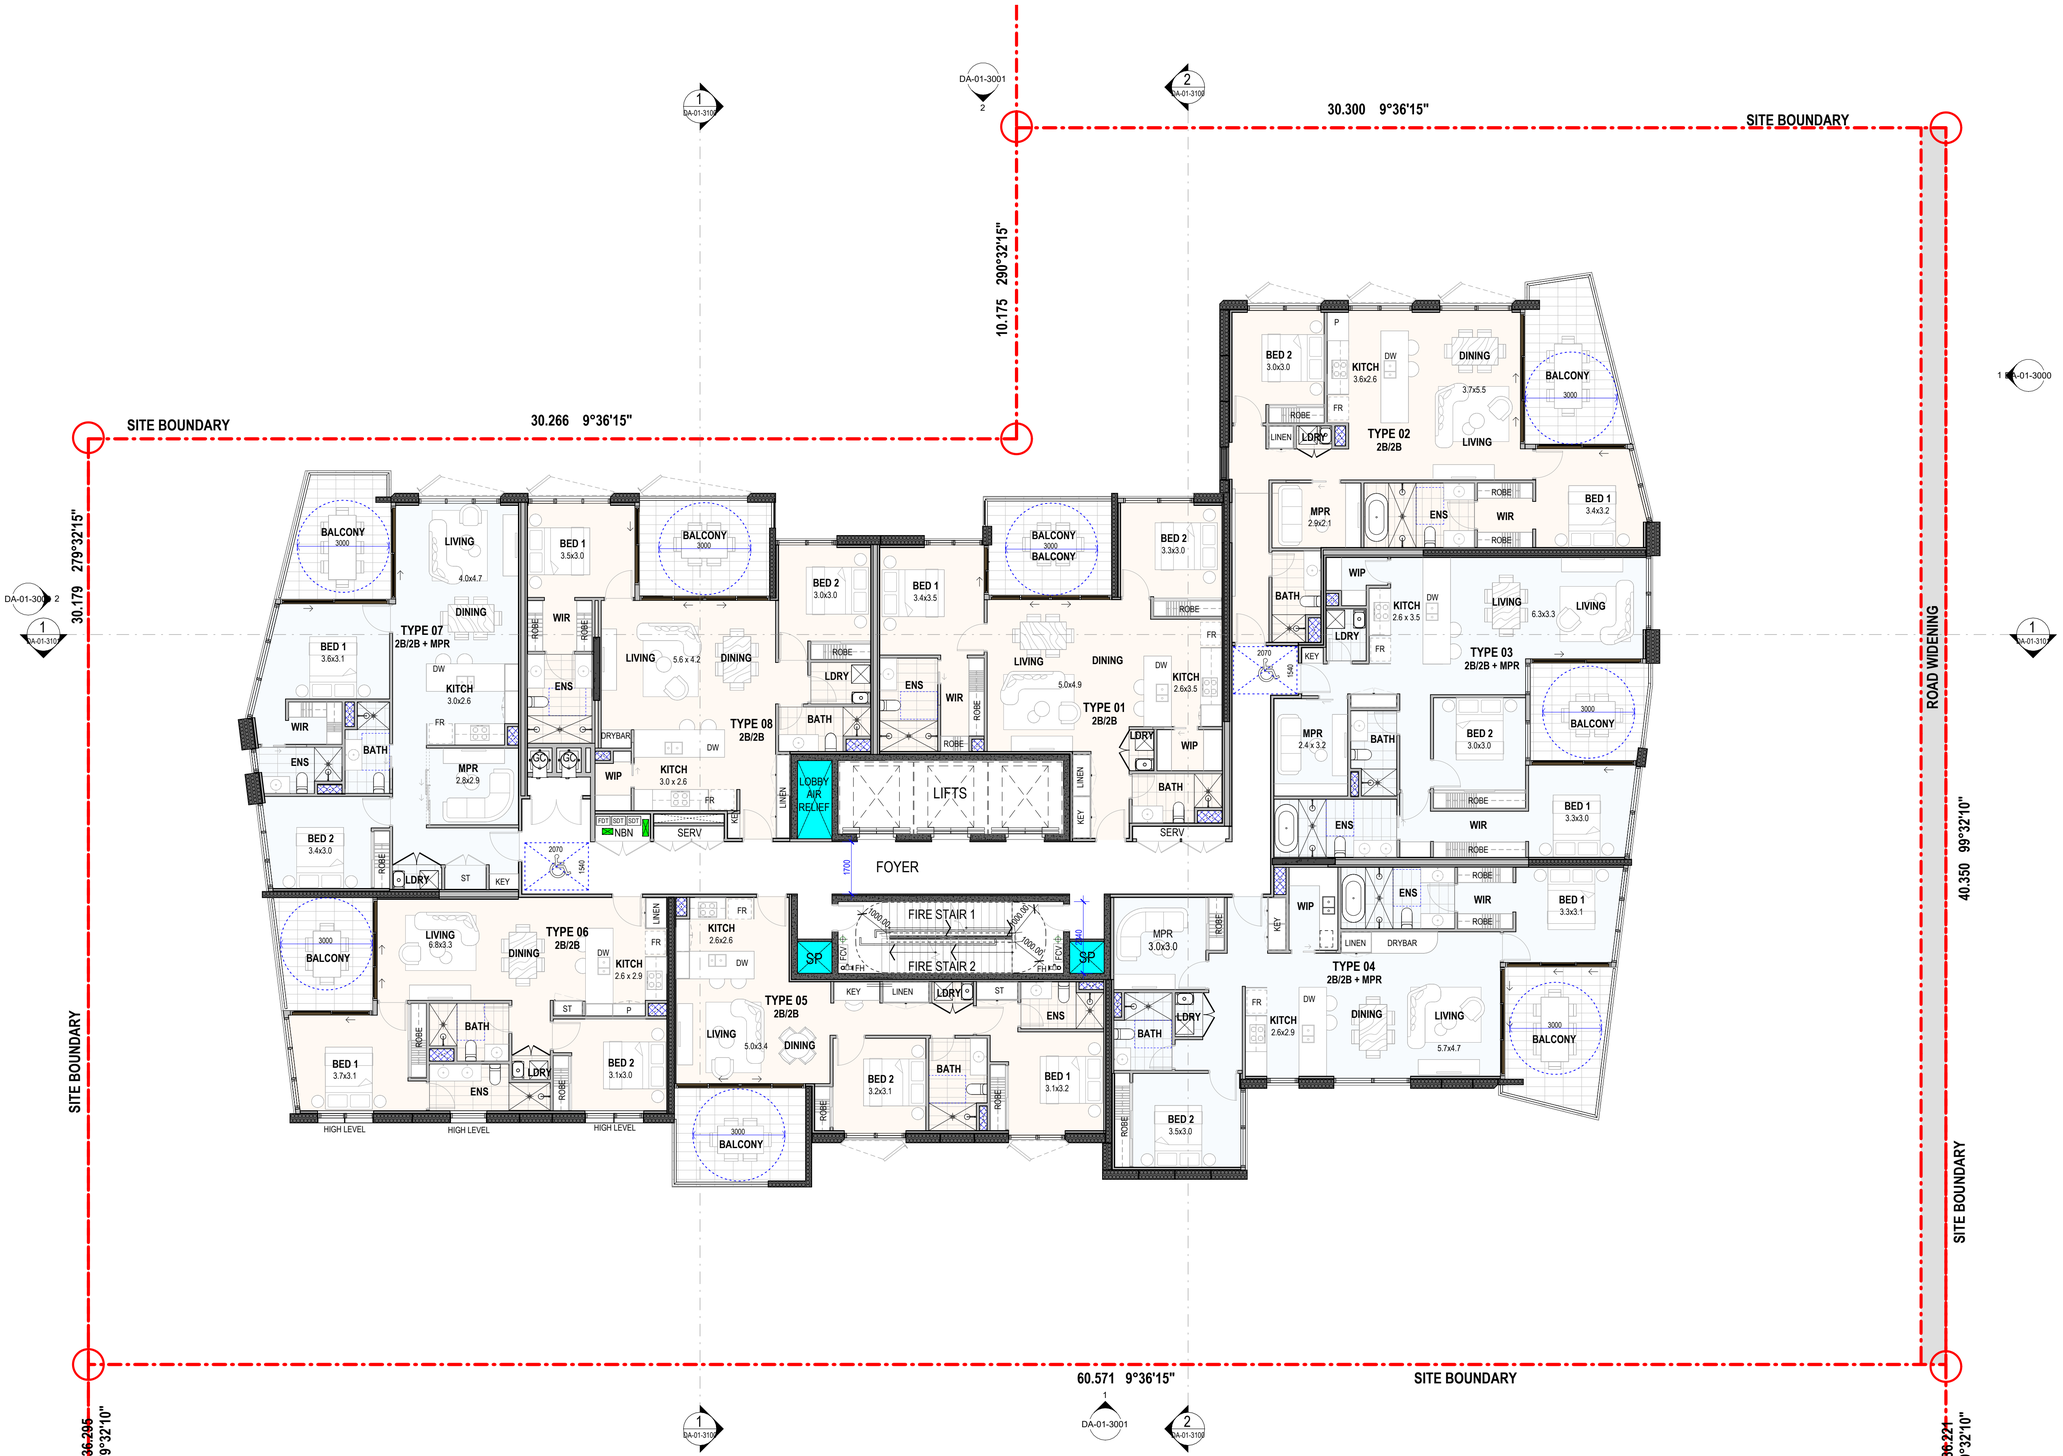


# EDQ SUBMISSION

Consultant

Traffic, Waste and Acoustics consultant
COLLIERS
Level 8 369 Ann St | Brisbane, QLD 4000

Consultant

Air Quality Consultant
Trinity Consultants
Level 3, 43 Peel Street | South Brisbane, QLD 4101

Consultant

Landscape Architect
WILD STUDIO
9 Fort Ln, Milton QLD 4064

Client

SARAZIN
21 Wellington Rd, East Brisbane QLD, 4169 | Australia

Sarazin

GROUPGSA

Group GSA Pty Ltd ABN 76 002 113 779
Level 07, 260 Queen St Brisbane QLD
Australia 4000
www.groupgsa.com

T +617 3112 3079

architecture interior design urban design landscape
nom architect Lisa-Maree Carrigan 5696

Project Title

STANLEY QUARTER
WOOLLOONGABBA

Building Name

**WEST TOWER**

Drawing Title

LEVEL 5-26 - APARTMENTS
TYP. LOW

| | |
|---|---|
| Scale | 1 : 100 |
| Drawing Created (date) | APRIL 2025 |
| Drawing Created (by) | GM/AK |
| Plotted and checked by | GM |
| Verified | LM |
| Approved | LM |

| Project No | Drawing No | Issue |
|---|---|---|
| A241823 | DA-01-2005 | N |

This drawing is the copyright of Group GSA Pty Ltd and may not be altered, reproduced or transmitted in any form or by any means in part or in whole without the written permission of Group GSA Pty Ltd. All levels and dimensions are to be checked and verified on site prior to the commencement of any work, making of shop drawings or fabrication of components. Do not scale drawings. Use figured Dimensions.

17/10/2025 2:37:37 PM

Amendments

| Issue | Description | Date |
|---|---|---|
| A | PRELIMINARY ISSUE | 17.04.2025 |
| B | ISSUE FOR COORDINATION | 02.05.2025 |
| C | ISSUE FOR INFORMATION | 16.05.2025 |
| D | ISSUE FOR COMMENT | 24.07.2025 |
| E | ISSUE FOR COMMENT | 01.08.2025 |
| F | PRELIMINARY PRICING ISSUE | 08.08.2025 |
| G | PRELIMINARY ISSUE | 12.08.2025 |
| H | REVISED PRELIMINARY ISSUE | 11.09.2025 |
| I | REVISED PRELIMINARY ISSUE | 12.09.2025 |
| J | REVISED PRELIMINARY ISSUE | 16.06.2025 |
| K | ISSUE FOR COORDINATION | 03.10.2025 |
| L | DRAFT EDQ SUBMISSION | 10.10.2025 |
| M | EDQ SUBMISSION | 17.10.2025 |

# EDQ SUBMISSION

Consultant

Traffic, Waste and Acoustics consultant
COLLIERS
Level 8 369 Ann St | Brisbane, QLD 4000

Consultant

Air Quality Consultant
Trinity Consultants
Level 3, 43 Peel Street | South Brisbane, QLD 4101

Consultant

Landscape Architect
WILD STUDIO
9 Fort Ln, Milton QLD 4064

Client

SARAZIN
21 Wellington Rd, East Brisbane QLD, 4169 | Australia

Sarazin

GROUP GSA

Group GSA Pty Ltd ABN 76 002 113 779
Level 07, 260 Queen St Brisbane QLD
Australia 4000
www.groupgsa.com

T +617 3112 3079

architecture interior design urban design landscape
nom architect Lisa-Maree Carrigan 5696

Project Title

STANLEY QUARTER
WOOLLOONGABBA

Building Name

**WEST TOWER**

Drawing Title

LEVEL 27-33 - APARTMENTS
TYP. UPPER

| | |
|---|---|
| Scale | 1 : 100 |
| Drawing Created (date) | APRIL 2025 |
| Drawing Created by) | GM/AK |
| Plotted and checked by | GM |
| Verified | LM |
| Approved | LM |

| Project No | Drawing No | Issue |
|---|---|---|
| A241823 | DA-01-2027 | M |

This drawing is the copyright of Group GSA Pty Ltd and may not be altered, reproduced or transmitted in any form or by any means in part or in whole without the written permission of Group GSA Pty Ltd. All levels and dimensions are to be checked and verified on site prior to the commencement of any work, making of shop drawings or fabrication of components. Do not scale drawings. Use figured Dimensions.

17/10/2025 2:37:41 PM

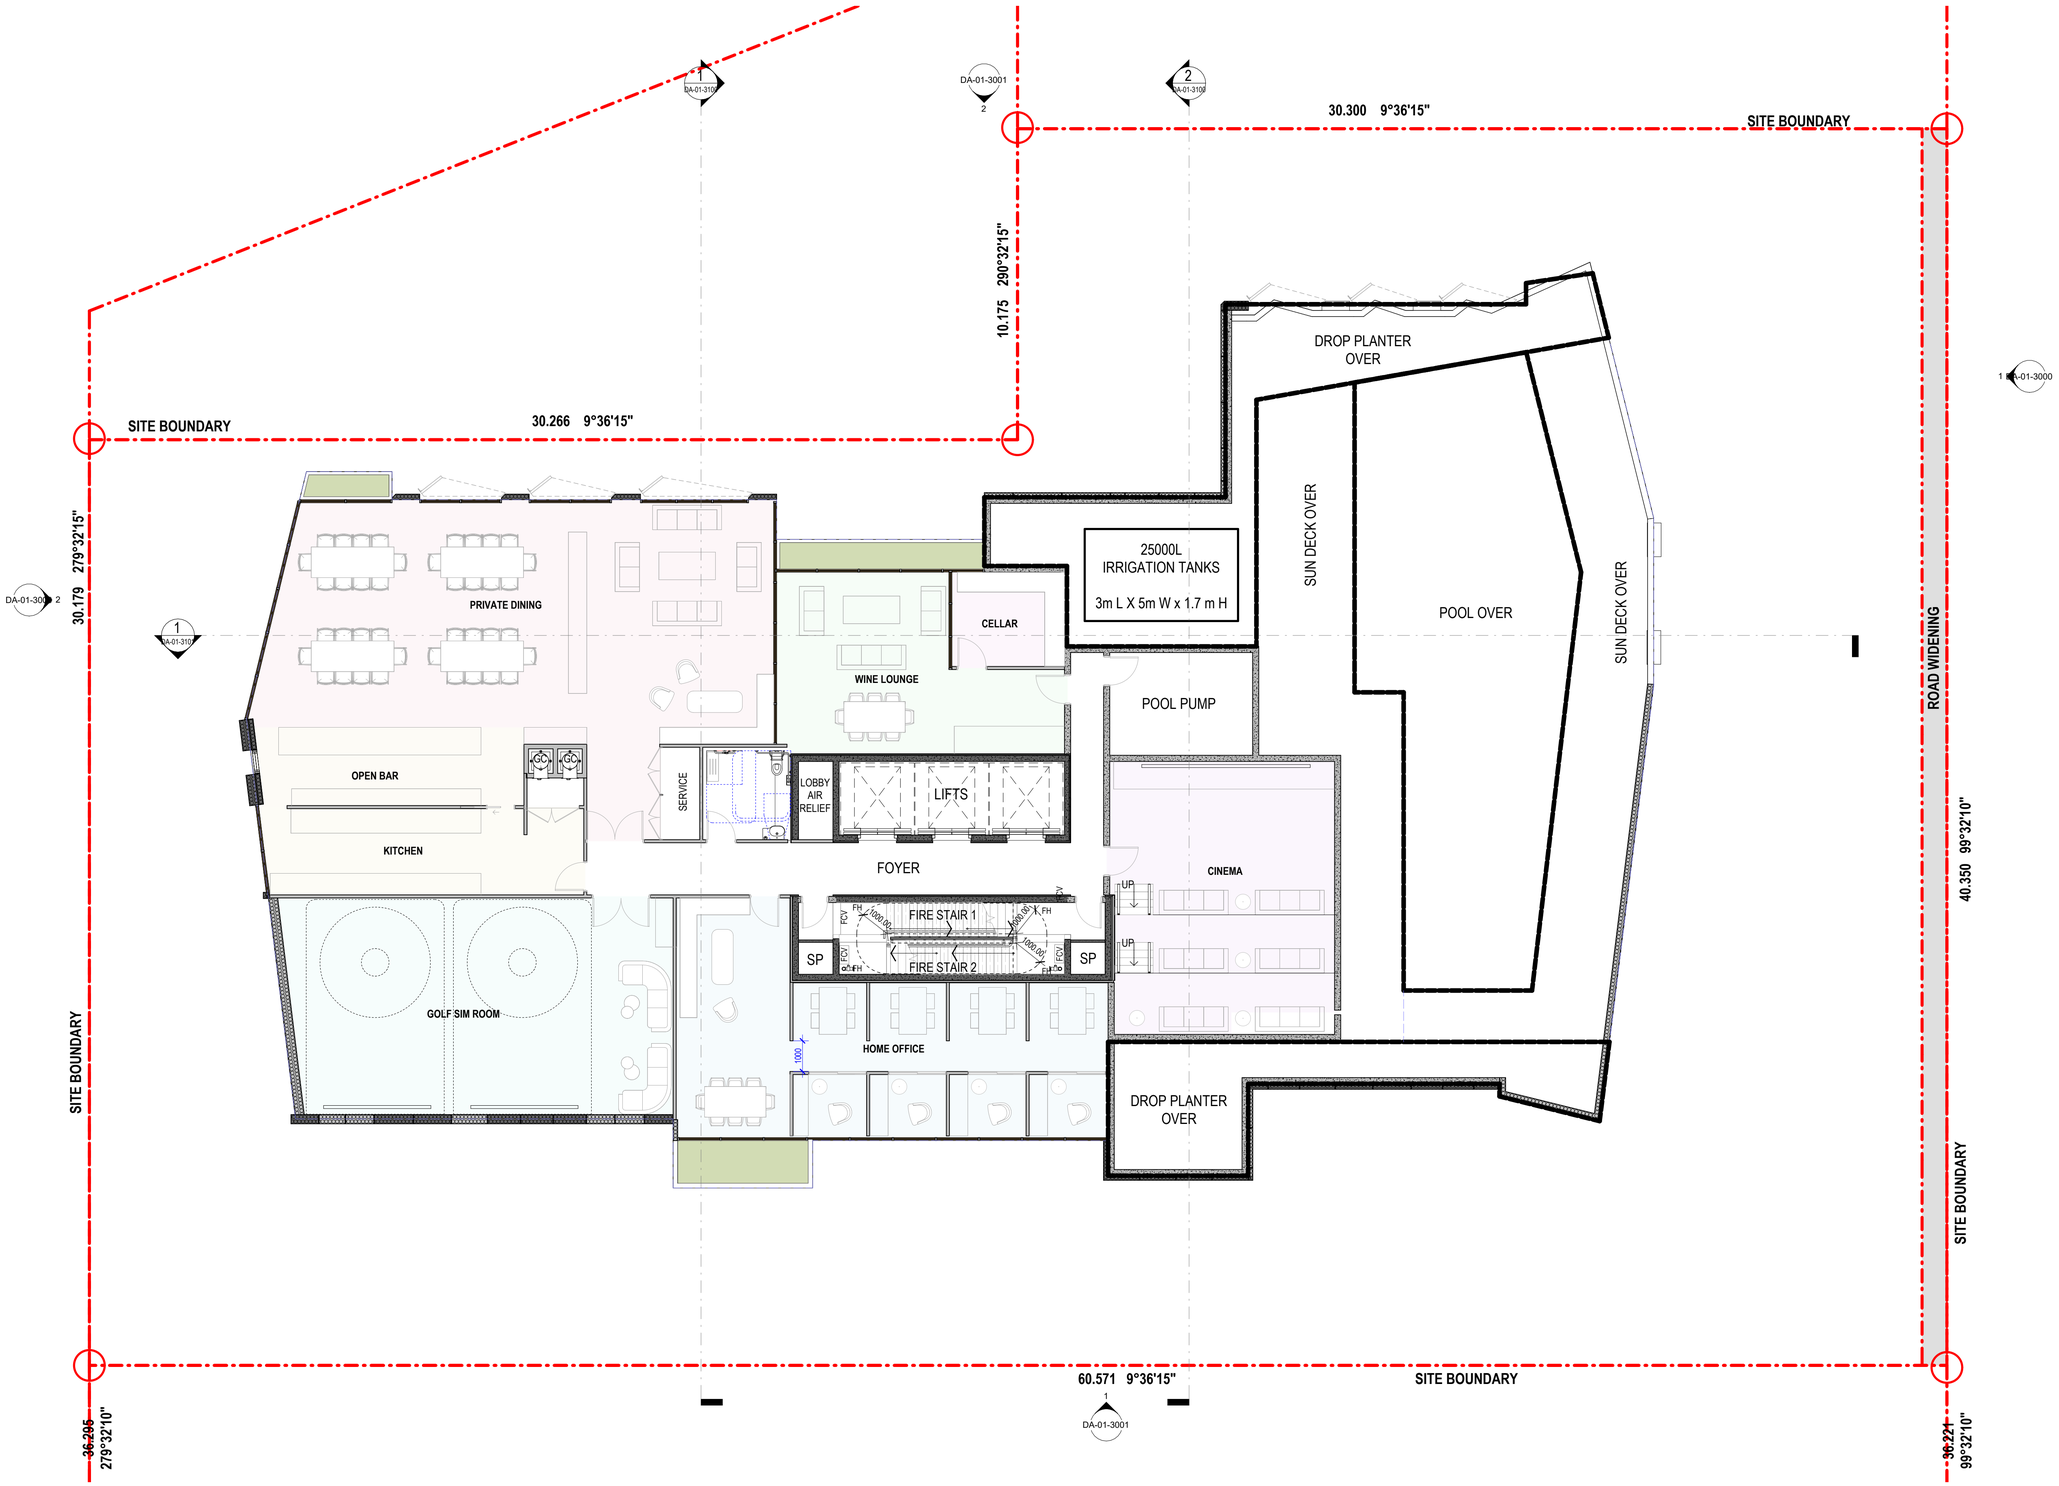


Amendments

| Issue | Description | Date |
|---|---|---|
| A | PRELIMINARY ISSUE | 17.04.2025 |
| B | ISSUE FOR INFORMATION | 16.05.2025 |
| C | PRELIMINARY PRICING ISSUE | 08.08.2025 |
| D | PRELIMINARY ISSUE | 12.08.2025 |
| E | REVISED PRELIMINARY ISSUE | 11.09.2025 |
| F | REVISED PRELIMINARY ISSUE | 12.09.2025 |
| G | ISSUE FOR COORDINATION | 24.09.2025 |
| H | ISSUE FOR COORDINATION | 03.10.2025 |
| I | DRAFT EDQ SUBMISSION | 10.10.2025 |
| J | EDQ SUBMISSION | 17.10.2025 |

**EDQ SUBMISSION**

Consultant
Traffic, Waste and Acoustics consultant
COLLIERS
Level 8 369 Ann St | Brisbane, QLD 4000

Consultant
Air Quality Consultant
Trinity Consultants
Level 3, 43 Peel Street | South Brisbane, QLD 4101

Consultant
Landscape Architect
WILD STUDIO
9 Fort Ln, Milton QLD 4064

Client
SARAZIN
21 Wellington Rd, East Brisbane QLD, 4169 | Australia

Group GSA Pty Ltd ABN 76 002 113 779
Level 07, 260 Queen St Brisbane QLD
Australia 4000
www.groupgsa.com

T +617 3112 3079

architecture interior design urban design landscape
nom architect Lisa-Maree Carrigan 5696

Project Title
STANLEY QUARTER
WOOLLOONGABBA

Building Name
**WEST TOWER**

Drawing Title
LEVEL 34 - REC / PLANT

| | |
|---|---|
| Scale | 1 : 100 |
| Drawing Created (date) | APRIL 2025 |
| Drawing Created (by) | GM/AK |
| Plotted and checked by | GM |
| Verified | LM |
| Approved | LM |

| Project No | Drawing No | Issue |
|---|---|---|
| A241823 | DA-01-2034 | J |

This drawing is the copyright of Group GSA Pty Ltd and may not be altered, reproduced or transmitted in any form or by any means in part or in whole without the written permission of Group GSA Pty Ltd. All levels and dimensions are to be checked and verified on site prior to the commencement of any work, making of shop drawings or fabrication of components. Do not scale drawings. Use figured Dimensions.

17/10/2025 2:37:43 PM

Amendments

| Issue | Description | Date |
|---|---|---|
| A | PRELIMINARY ISSUE | 17.04.2025 |
| B | WIP | 12.05.2025 |
| C | ISSUE FOR INFORMATION | 16.05.2025 |
| D | ISSUE FOR COMMENT | 18.07.2025 |
| E | ISSUE FOR COMMENT | 01.08.2025 |
| F | PRELIMINARY PRICING ISSUE | 08.08.2025 |
| G | PRELIMINARY ISSUE | 12.08.2025 |
| H | REVISED PRELIMINARY ISSUE | 11.09.2025 |
| I | REVISED PRELIMINARY ISSUE | 12.09.2025 |
| J | ISSUE FOR COORDINATION | 24.09.2025 |
| K | ISSUE FOR COORDINATION | 03.10.2025 |
| L | DRAFT EDQ SUBMISSION | 10.10.2025 |
| M | EDQ SUBMISSION | 17.10.2025 |

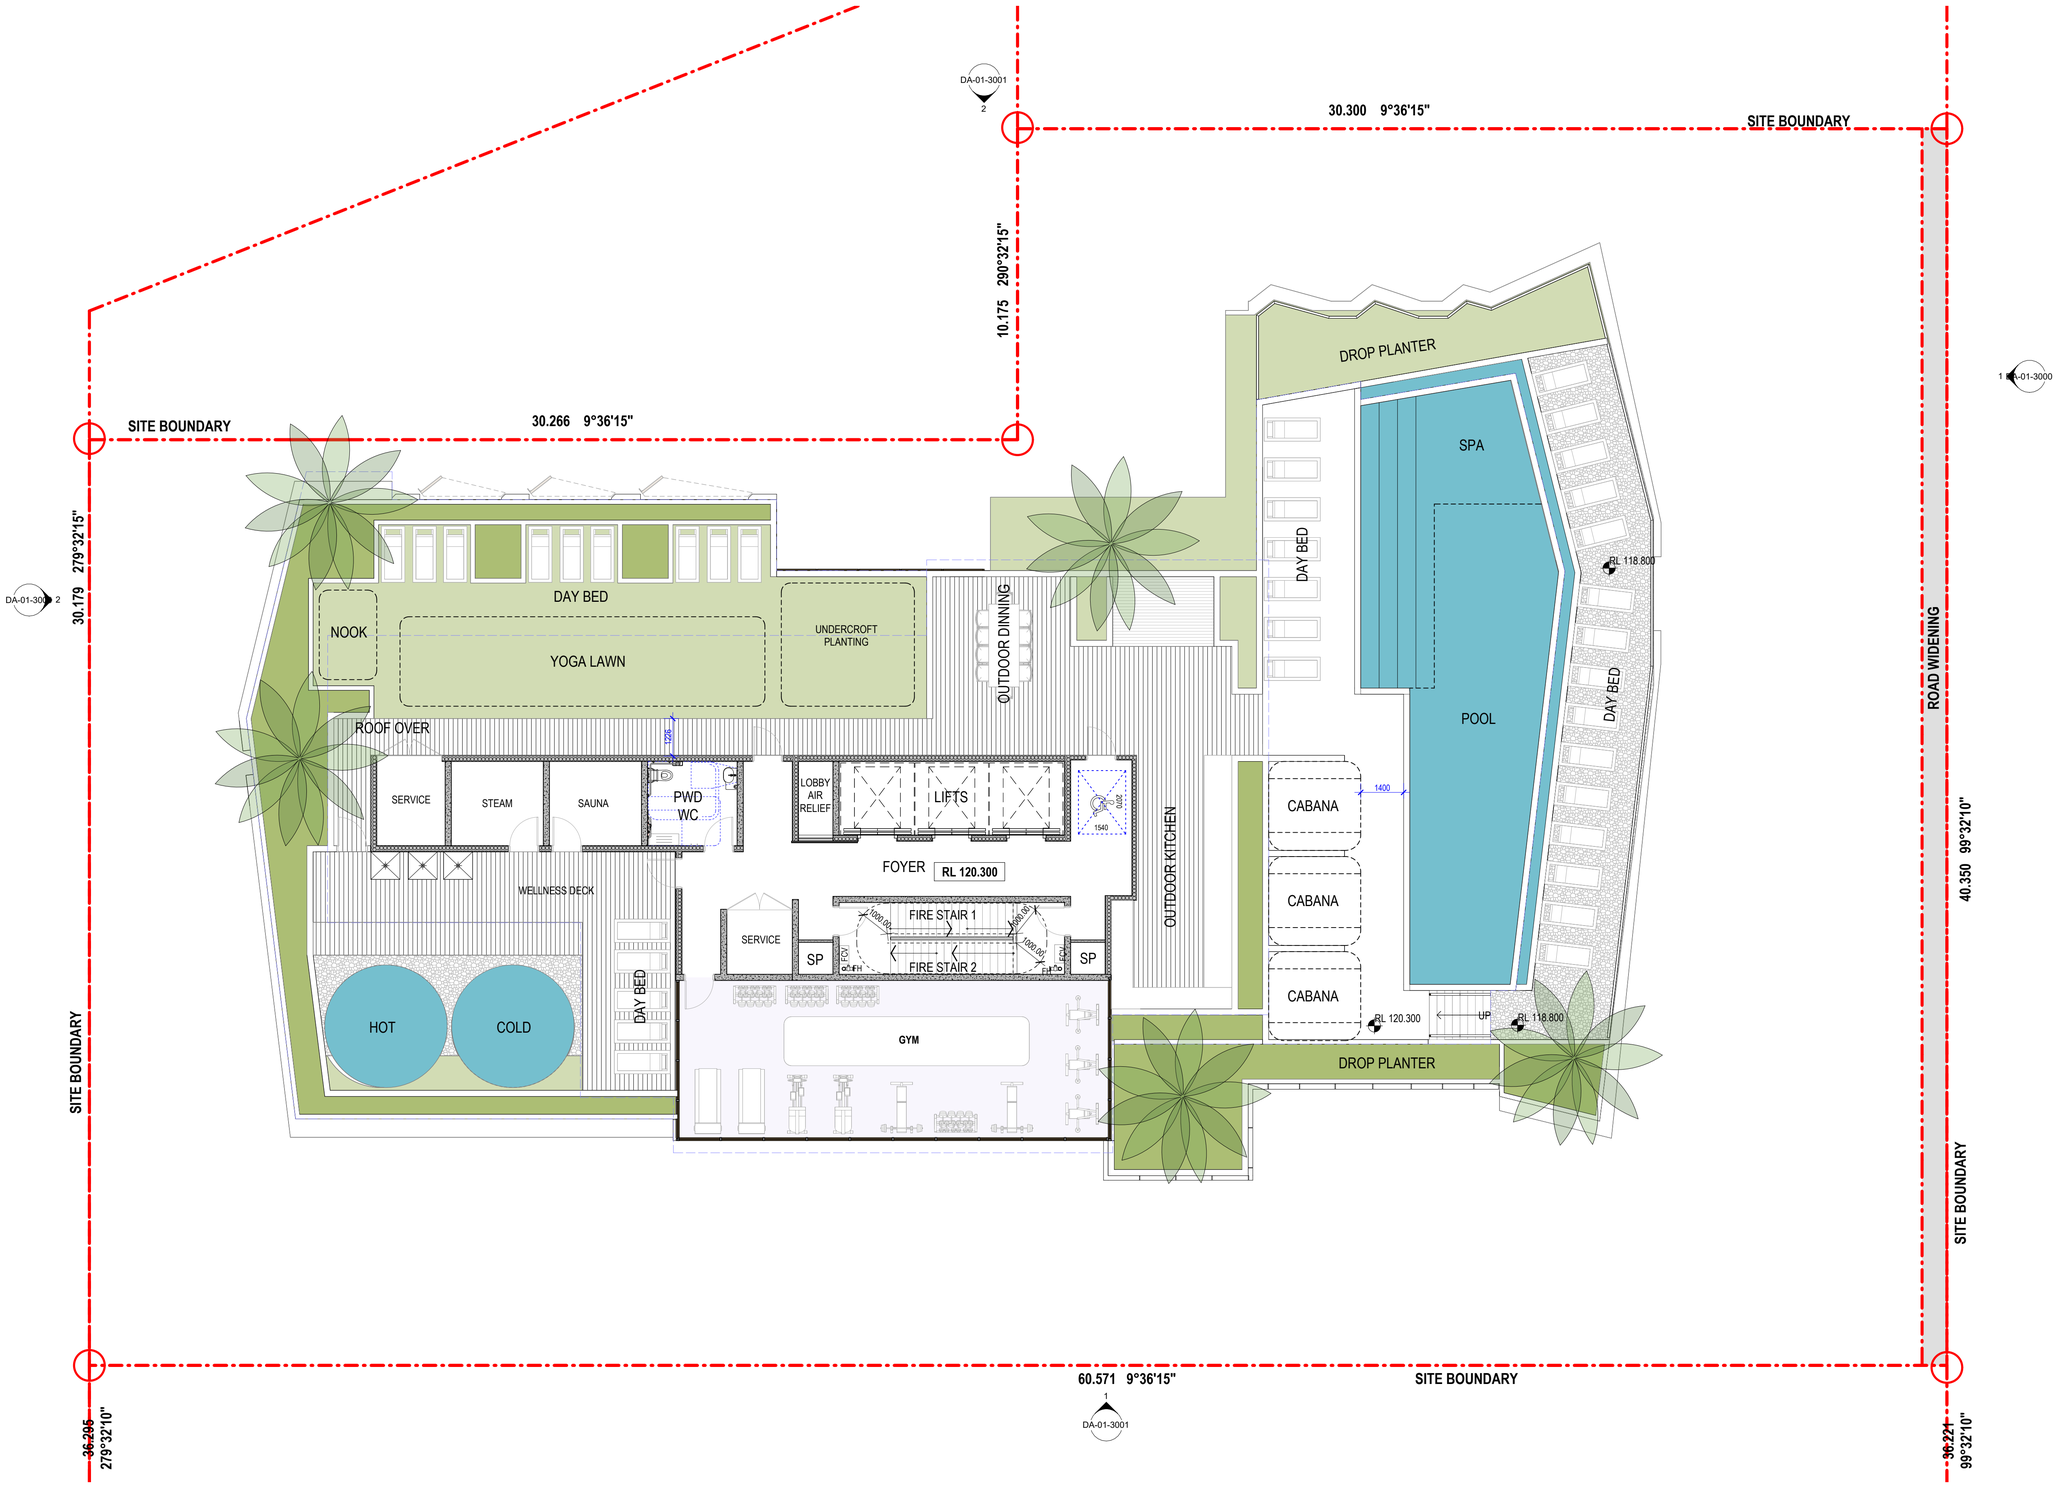


**EDQ SUBMISSION**

Consultant

Traffic, Waste and Acoustics consultant
COLLIERS
Level 8 369 Ann St | Brisbane, QLD 4000

Consultant

Air Quality Consultant
Trinity Consultants
Level 3, 43 Peel Street | South Brisbane, QLD 4101

Consultant

Landscape Architect
WILD STUDIO
9 Fort Ln, Milton QLD 4064

Client

SARAZIN
21 Wellington Rd, East Brisbane QLD, 4169 | Australia

Sarazin

GROUPGSA

Group GSA Pty Ltd ABN 76 002 113 779
Level 07, 260 Queen St Brisbane QLD
Australia 4000
www.groupgsa.com

T +617 3112 3079

architecture interior design urban design landscape
nom architect Lisa-Maree Carrigan 5696

Project Title

STANLEY QUARTER
WOOLLOONGABBA

Building Name

**WEST TOWER**

Drawing Title

LEVEL 35 - ROOF DECK

| | |
|---|---|
| Scale | 1 : 100 |
| Drawing Created (date) | APRIL 2025 |
| Drawing Created (by) | GM/AK |
| Plotted and checked by | GM |
| Verified | LM |
| Approved | LM |

| Project No | Drawing No | Issue |
|---|---|---|
| A241823 | DA-01-2035 | M |

This drawing is the copyright of Group GSA Pty Ltd and may not be altered, reproduced or transmitted in any form or by any means in part or in whole without the written permission of Group GSA Pty Ltd. All levels and dimensions are to be checked and verified on site prior to the commencement of any work, making of shop drawings or fabrication of components. Do not scale drawings. Use figured Dimensions.

17/10/2025 2:37:47 PM

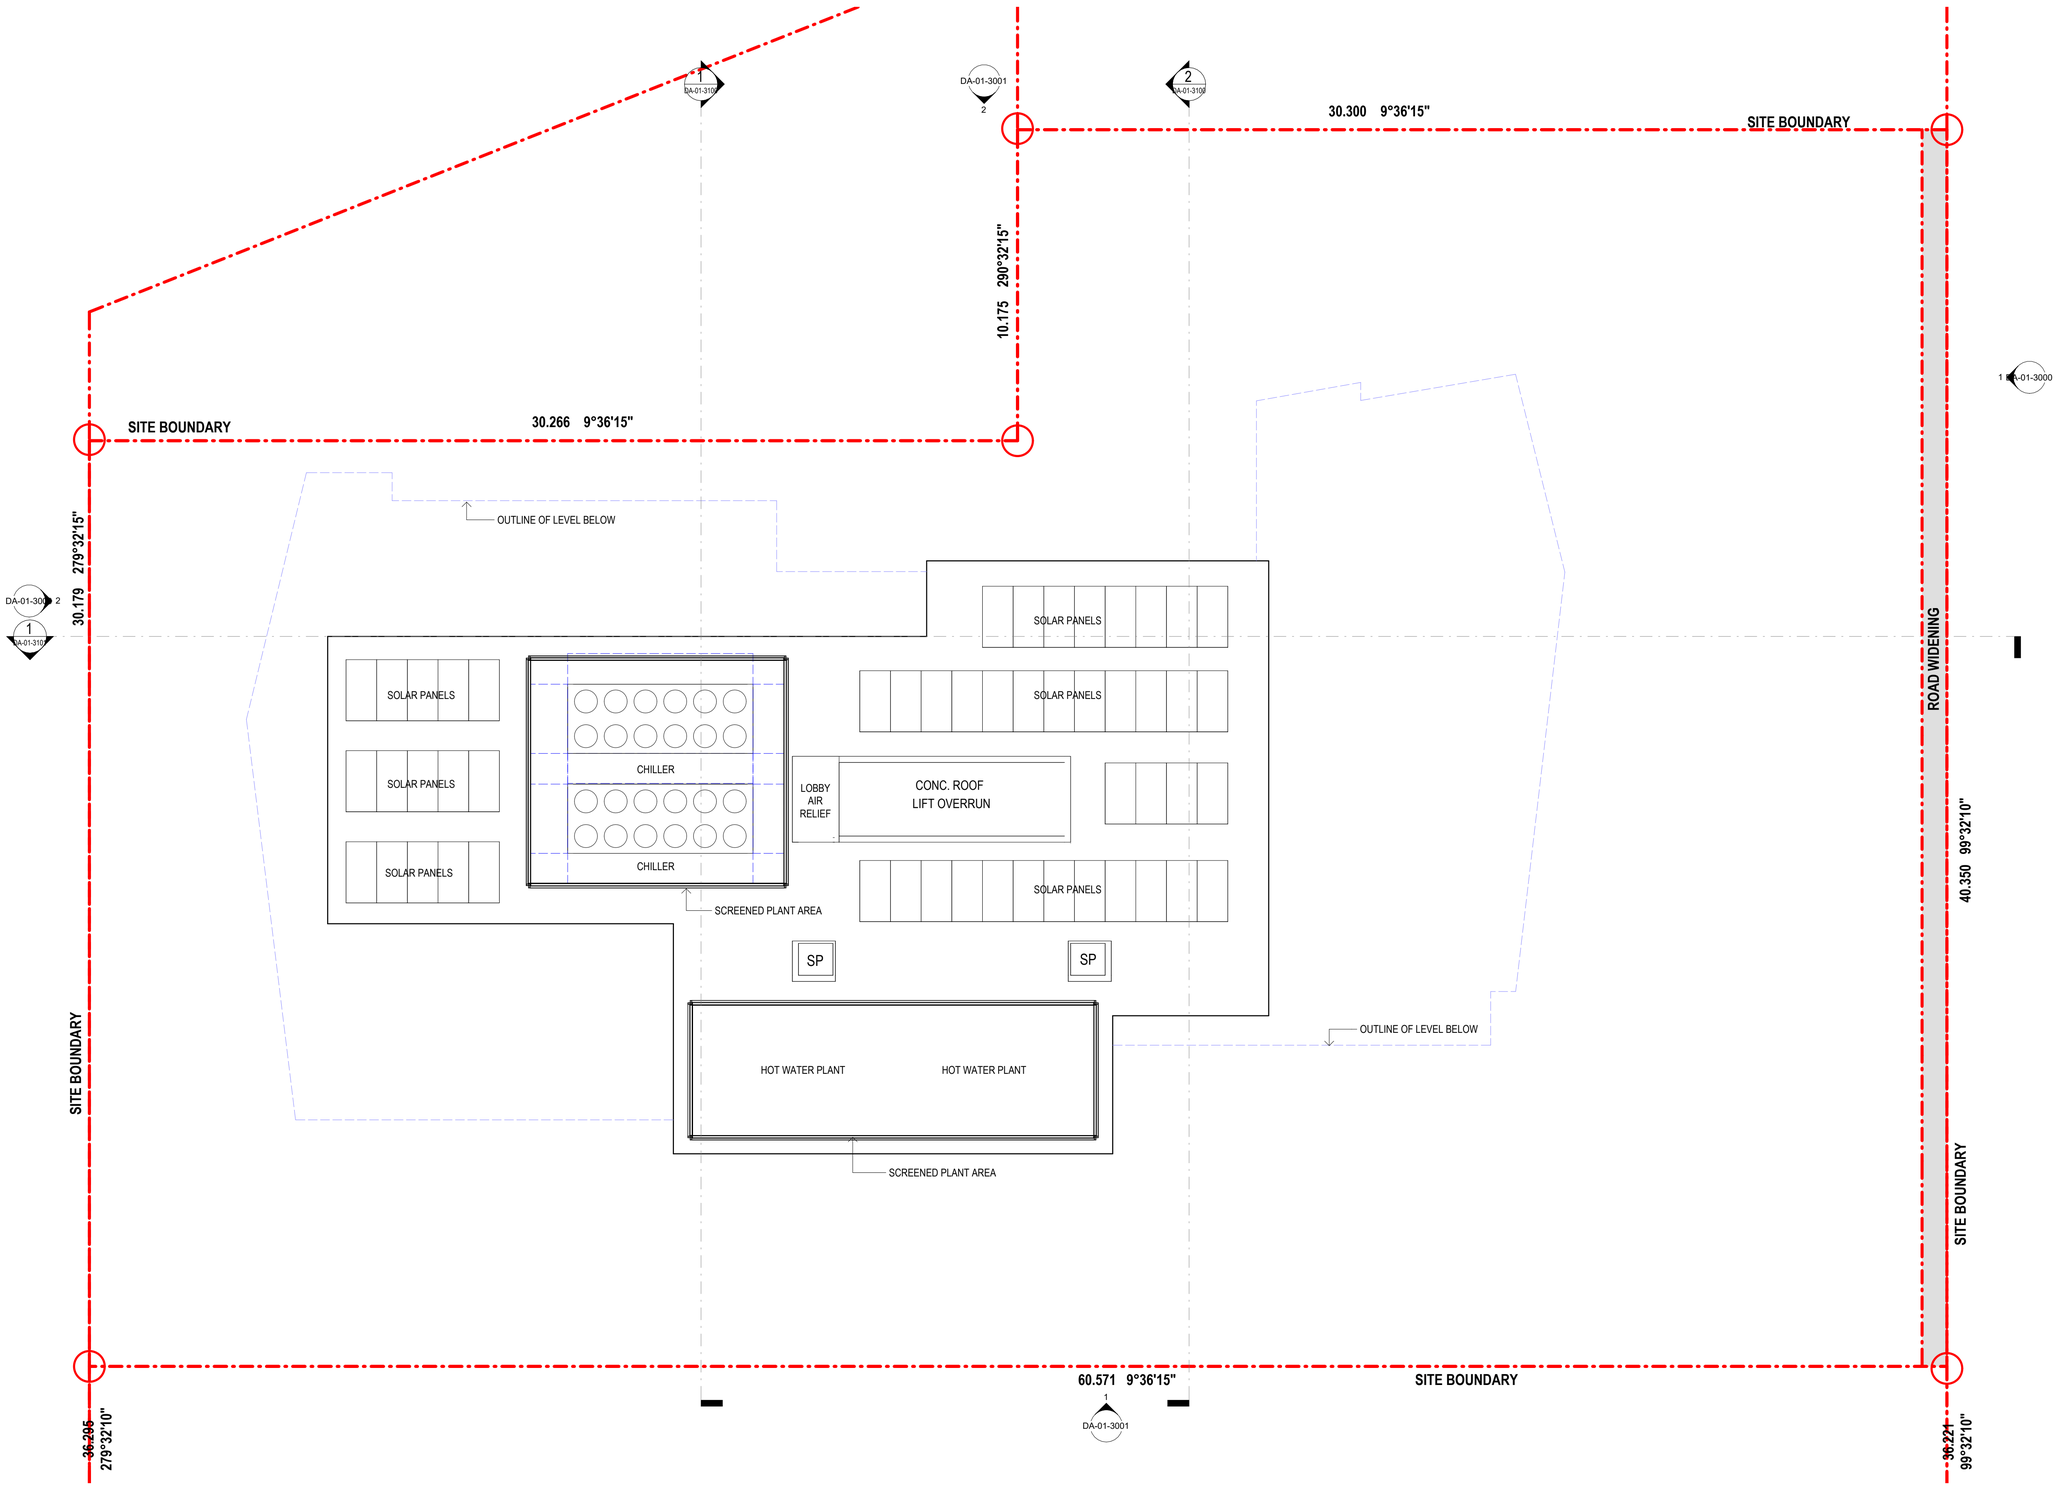


Amendments

| Issue | Description | Date |
|---|---|---|
| A | PRELIMINARY ISSUE | 17.04.2025 |
| B | ISSUE FOR INFORMATION | 16.05.2025 |
| C | ISSUE FOR COMMENT | 18.07.2025 |
| D | PRELIMINARY PRICING ISSUE | 08.08.2025 |
| E | PRELIMINARY ISSUE | 12.08.2025 |
| F | REVISED PRELIMINARY ISSUE | 11.09.2025 |
| G | REVISED PRELIMINARY ISSUE | 12.09.2025 |
| H | ISSUE FOR COORDINATION | 30.09.2025 |
| I | ISSUE FOR COORDINATION | 03.10.2025 |
| J | DRAFT EDQ SUBMISSION | 10.10.2025 |
| K | EDQ SUBMISSION | 17.10.2025 |

**EDQ SUBMISSION**


Consultant
Traffic, Waste and Acoustics consultant
COLLIERS
Level 8 369 Ann St | Brisbane, QLD 4000

Consultant
Air Quality Consultant
Trinity Consultants
Level 3, 43 Peel Street | South Brisbane, QLD 4101

Consultant
Landscape Architect
WILD STUDIO
9 Fort Ln, Milton QLD 4064

Client
SARAZIN
21 Wellington Rd, East Brisbane QLD, 4169 | Australia


Sarazin

GROUPGSA


Group GSA Pty Ltd ABN 76 002 113 779
Level 07, 260 Queen St Brisbane QLD
Australia 4000
www.groupgsa.com

T +617 3112 3079

architecture interior design urban design landscape
nom architect Lisa-Maree Carrigan 5696


Project Title

STANLEY QUARTER
WOOLLOONGABBA

Building Name

**WEST TOWER**

Drawing Title

ROOF - PLANT

| | |
|---|---|
| Scale | 1 : 100 |
| Drawing Created (date) | APRIL 2025 |
| Drawing Created (by) | GM/AK |
| Plotted and checked by | GM |
| Verified | LM |
| Approved | LM |

| Project No | Drawing No | Issue |
|---|---|---|
| A241823 | DA-01-2036 | K |


This drawing is the copyright of Group GSA Pty Ltd and may not be altered, reproduced or transmitted in any form or by any means in part or in whole without the written permission of Group GSA Pty Ltd. All levels and dimensions are to be checked and verified on site prior to the commencement of any work, making of shop drawings or fabrication of components. Do not scale drawings. Use figured Dimensions.


17/10/2025 2:37:49 PM

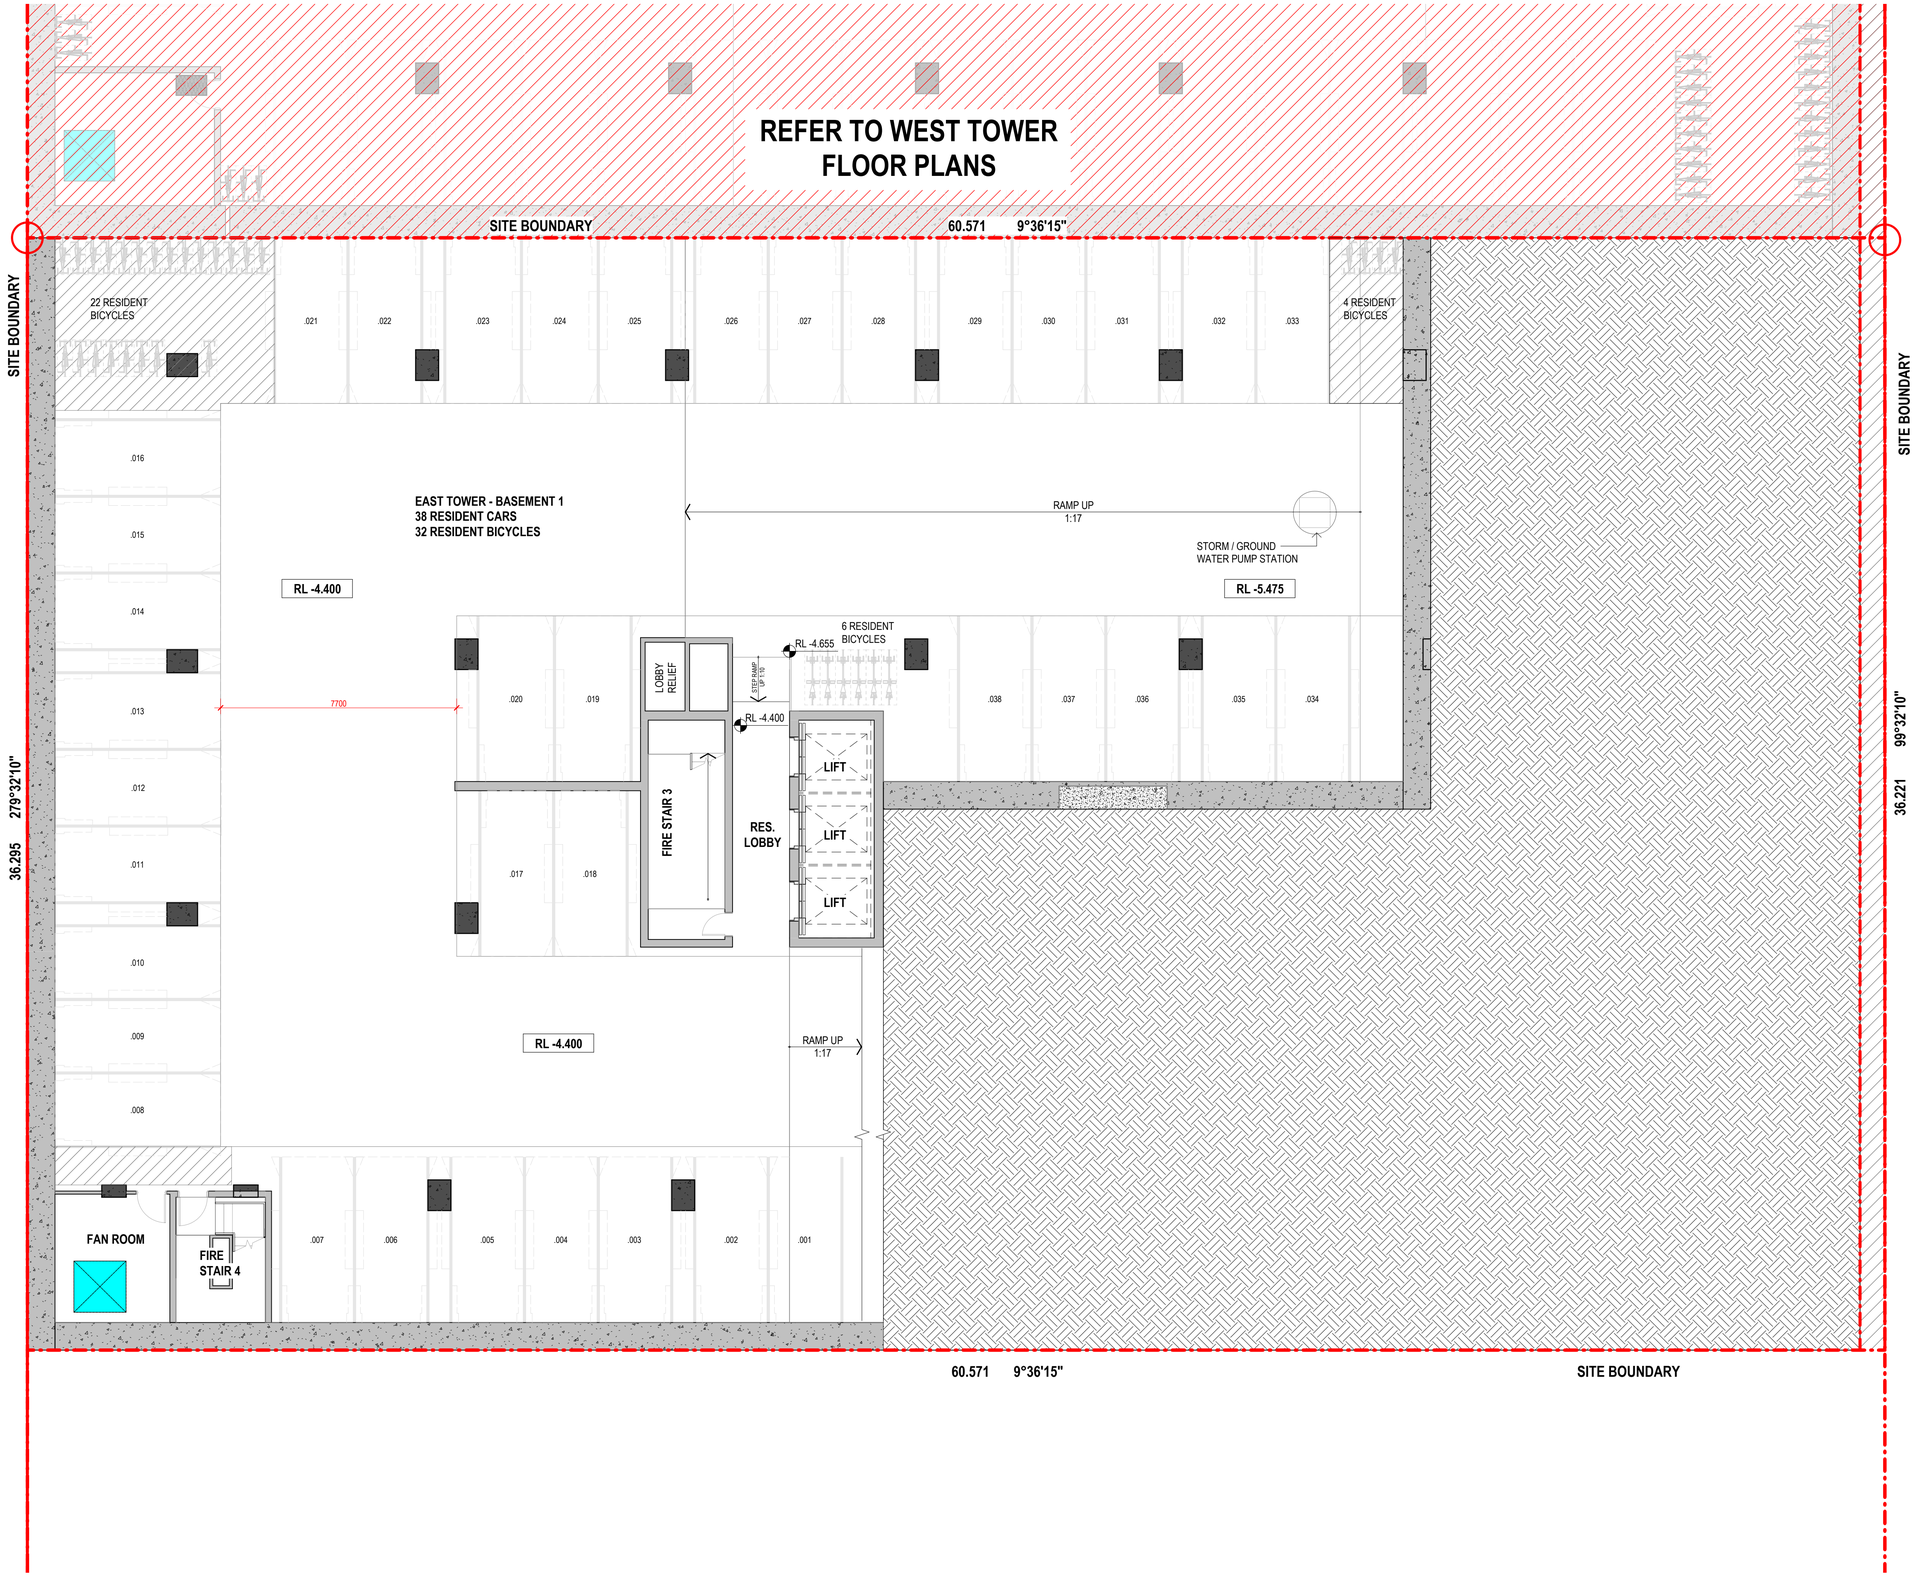


Amendments

| Issue | Description | Date |
|---|---|---|
| A | PRELIMINARY ISSUE | 21.08.2025 |
| B | PRELIMINARY ISSUE | 28.08.2025 |
| C | REVISED PRELIMINARY ISSUE | 24.09.2025 |
| D | ISSUE FOR COORDINATION | 03.10.2025 |
| E | EDQ SUBMISSION | 17.10.2025 |

**EDQ SUBMISSION**

Consultant

Traffic, Waste and Acoustics consultant
COLLIERS
Level 8 369 Ann St | Brisbane, QLD 4000

Consultant

Air Quality Consultant
Trinity Consultants
Level 3, 43 Peel Street | South Brisbane, QLD 4101

Consultant

Landscape Architect
WILD STUDIO
9 Fort Ln, Milton QLD 4064

Client

Sarazin
21 Wellington Rd, East Brisbane QLD, 4169 | Australia

Sarazin

GROUPGSA

Group GSA Pty Ltd ABN 76 002 113 779
Level 07, 260 Queen St Brisbane QLD
Australia 4000
www.groupgsa.com

T +617 3112 3079

architecture interior design urban design landscape
nom architect Lisa-Maree Carrigan 5696

Project Title

STANLEY QUARTER
WOOLLOONGABBA

Building Name

**EAST TOWER**

Drawing Title

BASEMENT 3

| | |
|---|---|
| Scale | 1 : 100 |
| Drawing Created (date) | 08/17/18 |
| Drawing Created (by) | GM/AK |
| Plotted and checked by | GM |
| Verified | LM |
| Approved | LM |

| Project No | Drawing No | Issue |
|---|---|---|
| A241823 | DA-02-1997 | E |

This drawing is the copyright of Group GSA Pty Ltd and may not be altered, reproduced or transmitted in any form or by any means in part or in whole without the written permission of Group GSA Pty Ltd. All levels and dimensions are to be checked and verified on site prior to the commencement of any work, making of shop drawings or fabrication of components. Do not scale drawings. Use figured Dimensions.

17/10/2025 2:32:09 PM

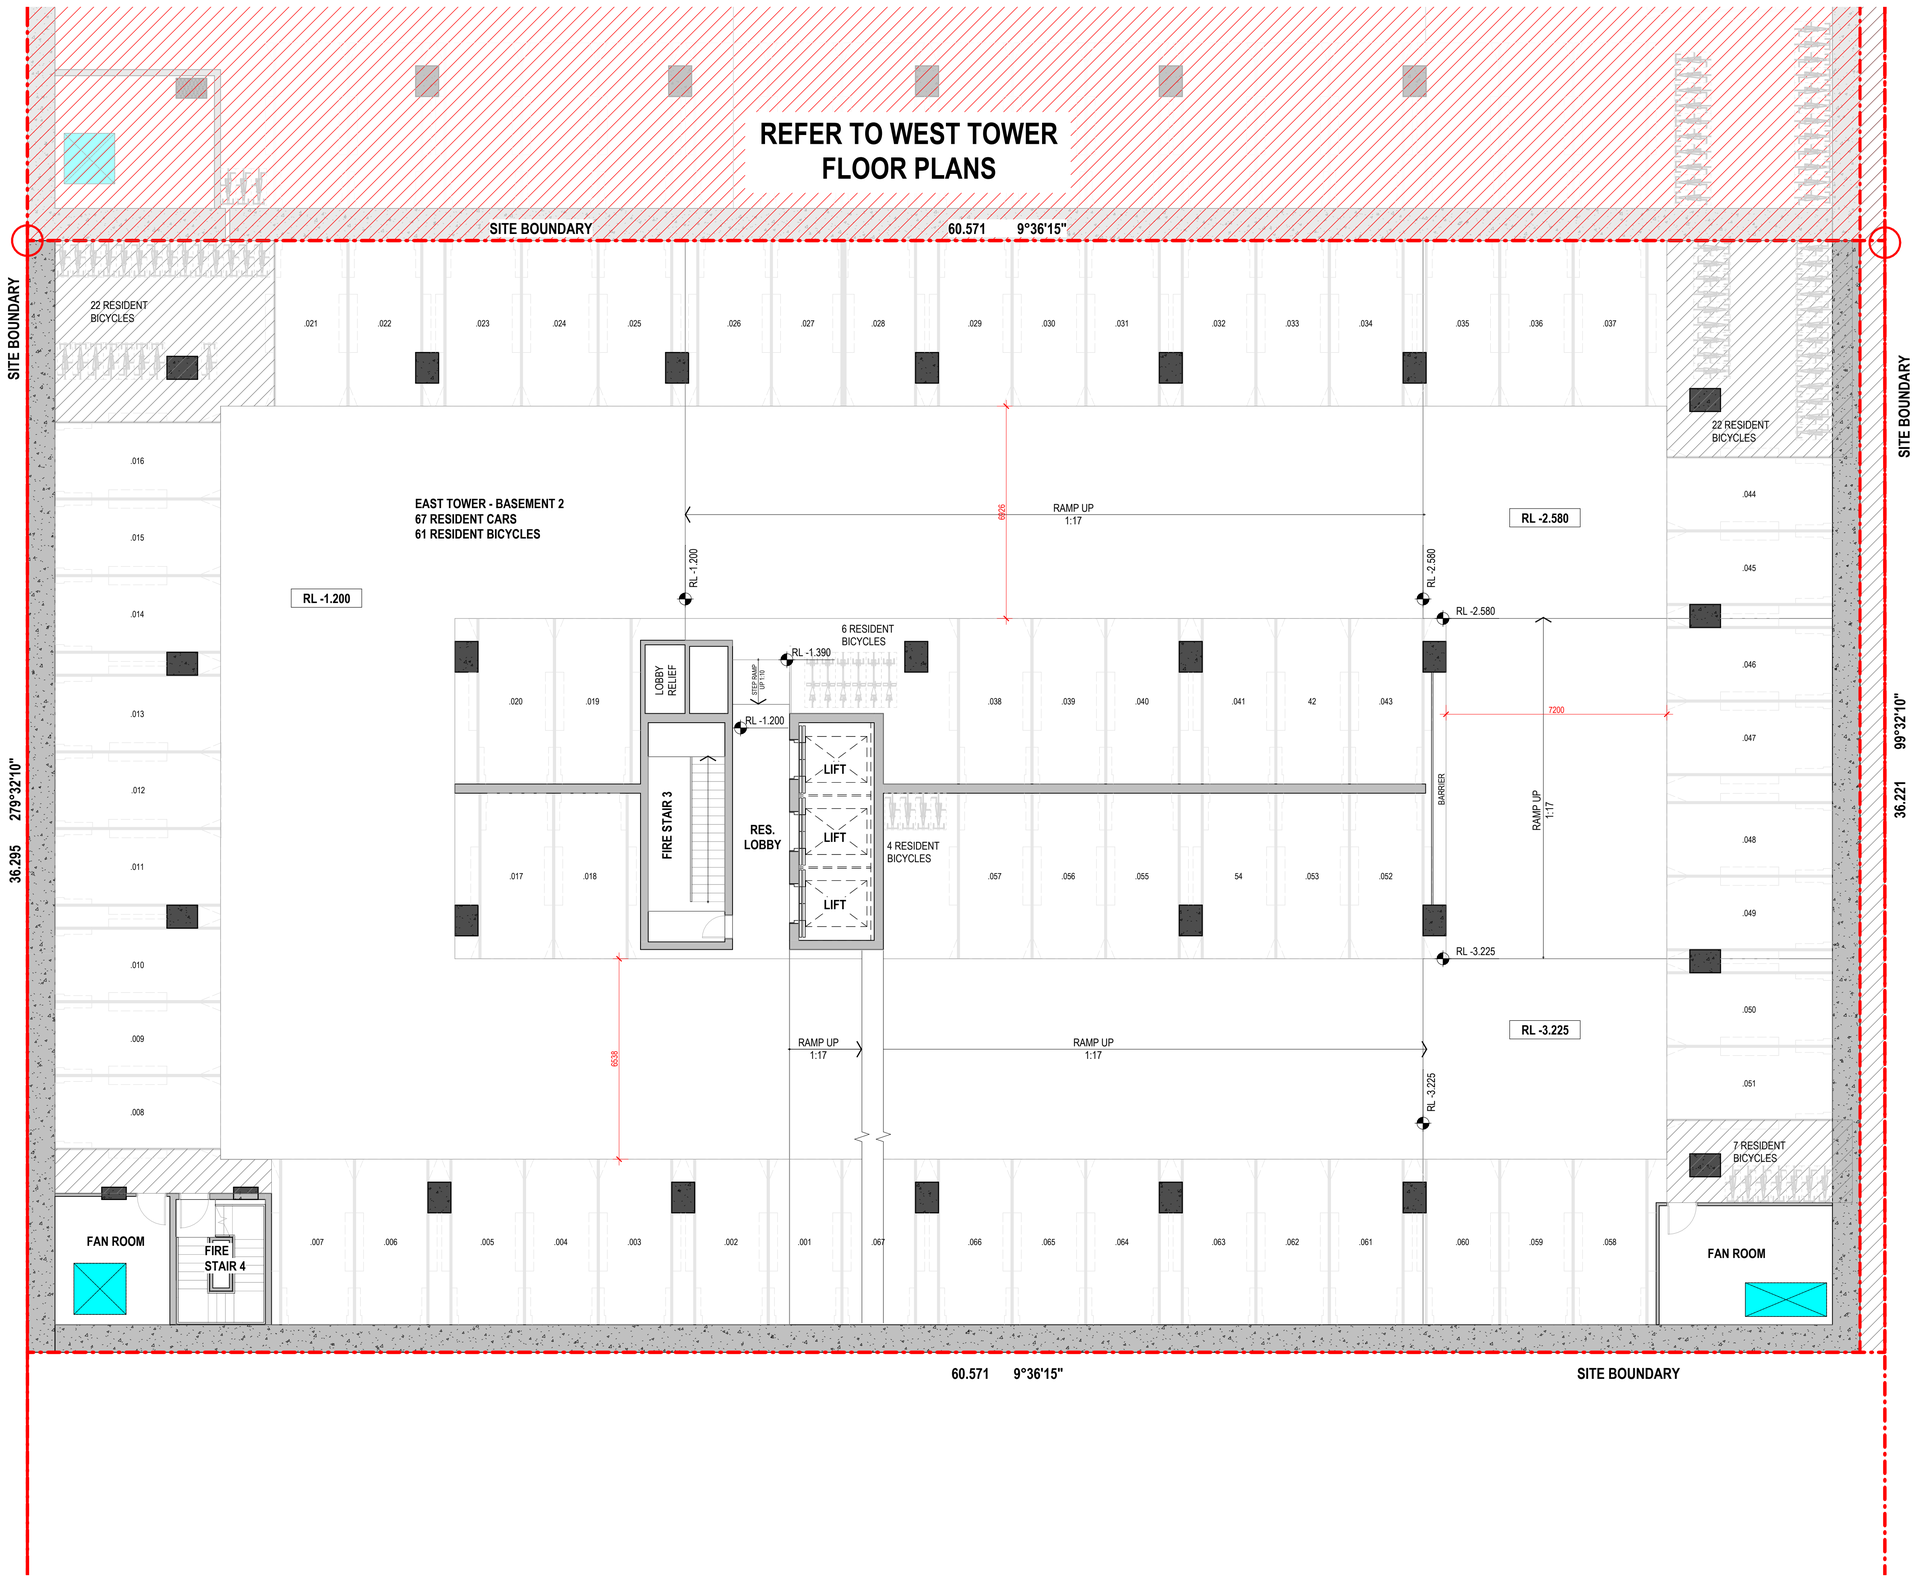


Amendments

| Issue | Description | Date |
|---|---|---|
| A | PRELIMINARY ISSUE | 21.08.2025 |
| B | PRELIMINARY ISSUE | 28.08.2025 |
| C | REVISED PRELIMINARY ISSUE | 24.09.2025 |
| D | ISSUE FOR COORDINATION | 03.10.2025 |
| E | EDQ SUBMISSION | 17.10.2025 |
| F | REVISED FOR EDQ SUBMISSION | 21.10.2025 |

**EDQ SUBMISSION**

Consultant

Traffic, Waste and Acoustics consultant
COLLIERS
Level 8 369 Ann St | Brisbane, QLD 4000

Consultant

Air Quality Consultant
Trinity Consultants
Level 3, 43 Peel Street | South Brisbane, QLD 4101

Consultant

Landscape Architect
WILD STUDIO
9 Fort Ln, Milton QLD 4064

Client

Sarazin
21 Wellington Rd, East Brisbane QLD, 4169 | Australia

Sarazin

GROUPGSA

Group GSA Pty Ltd ABN 76 002 113 779
Level 07, 260 Queen St Brisbane QLD
Australia 4000
www.groupgsa.com

T +617 3112 3079

architecture interior design urban design landscape
nom architect Lisa-Maree Carrigan 5696

Project Title

STANLEY QUARTER
WOOLLOONGABBA

Building Name

**EAST TOWER**

Drawing Title

BASEMENT 2

| | |
|---|---|
| Scale | 1 : 100 |
| Drawing Created (date) | 08/17/18 |
| Drawing Created (by) | GM/AK |
| Plotted and checked by | GM |
| Verified | LM |
| Approved | LM |

| Project No | Drawing No | Issue |
|---|---|---|
| A241823 | DA-02-1998 | F |

This drawing is the copyright of Group GSA Pty Ltd and may not be altered, reproduced or transmitted in any form or by any means in part or in whole without the written permission of Group GSA Pty Ltd. All levels and dimensions are to be checked and verified on site prior to the commencement of any work, making of shop drawings or fabrication of components. Do not scale drawings. Use figured Dimensions.

22/10/2025 8:34:58 AM

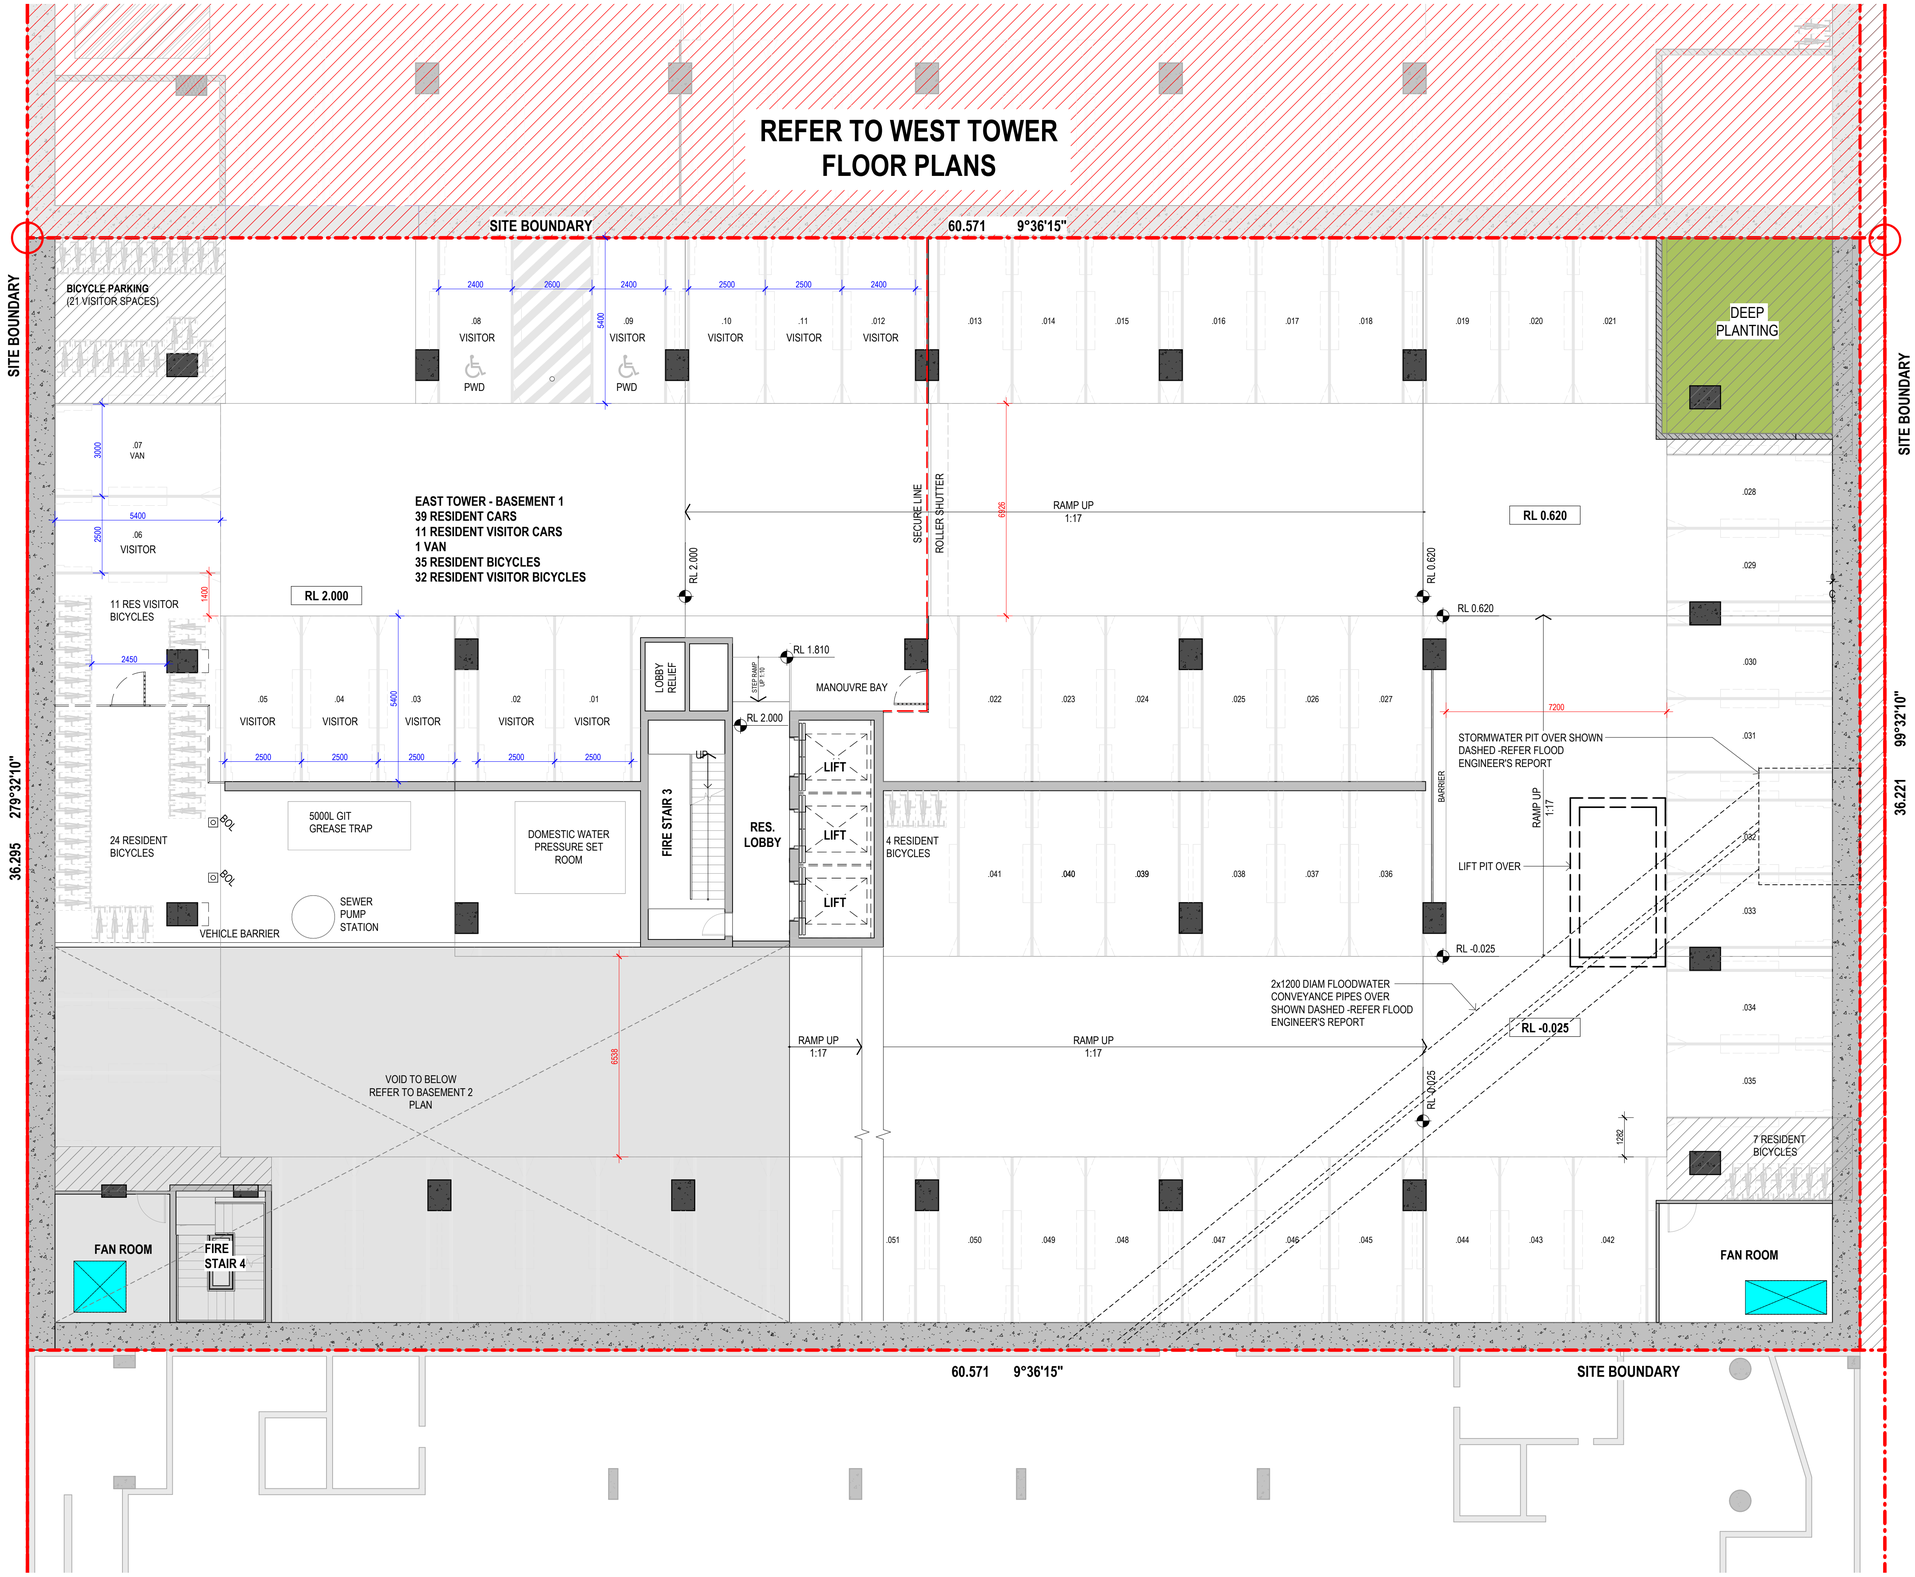


Amendments

| Issue | Description | Date |
|---|---|---|
| A | PRELIMINARY ISSUE | 21.08.2025 |
| B | PRELIMINARY ISSUE | 28.08.2025 |
| C | REVISED PRELIMINARY ISSUE | 24.09.2025 |
| D | ISSUE FOR COORDINATION | 03.10.2025 |
| E | EDQ SUBMISSION | 17.10.2025 |

**EDQ SUBMISSION**

Consultant

Traffic, Waste and Acoustics consultant
COLLIERS
Level 8 369 Ann St | Brisbane, QLD 4000

Consultant

Air Quality Consultant
Trinity Consultants
Level 3, 43 Peel Street | South Brisbane, QLD 4101

Consultant

Landscape Architect
WILD STUDIO
9 Fort Ln, Milton QLD 4064

Client

Sarazin
21 Wellington Rd, East Brisbane QLD, 4169 | Australia

Sarazin

GROUPGSA

Group GSA Pty Ltd ABN 76 002 113 779
Level 07, 260 Queen St Brisbane QLD
Australia 4000
www.groupgsa.com

T +617 3112 3079

architecture interior design urban design landscape
nom architect Lisa-Maree Carrigan 5696

Project Title

STANLEY QUARTER
WOOLLOONGABBA

Building Name

**EAST TOWER**

Drawing Title

BASEMENT 1

| | |
|---|---|
| Scale | 1 : 100 |
| Drawing Created (date) | 08/17/18 |
| Drawing Created (by) | GM/AK |
| Plotted and checked by | GM |
| Verified | LM |
| Approved | LM |

| Project No | Drawing No | Issue |
|---|---|---|
| A241823 | DA-02-1999 | E |

This drawing is the copyright of Group GSA Pty Ltd and may not be altered, reproduced or transmitted in any form or by any means in part or in whole without the written permission of Group GSA Pty Ltd. All levels and dimensions are to be checked and verified on site prior to the commencement of any work, making of shop drawings or fabrication of components. Do not scale drawings. Use figured Dimensions.

17/10/2025 2:32:12 PM

Amendments

| Issue | Description | Date |
|---|---|---|
| A | PRELIMINARY ISSUE | 21.08.2025 |
| B | PRELIMINARY ISSUE | 28.08.2025 |
| C | REVISED PRELIMINARY ISSUE | 24.09.2025 |
| D | ISSUE FOR COORDINATION | 03.10.2025 |
| E | EDQ SUBMISSION | 17.10.2025 |

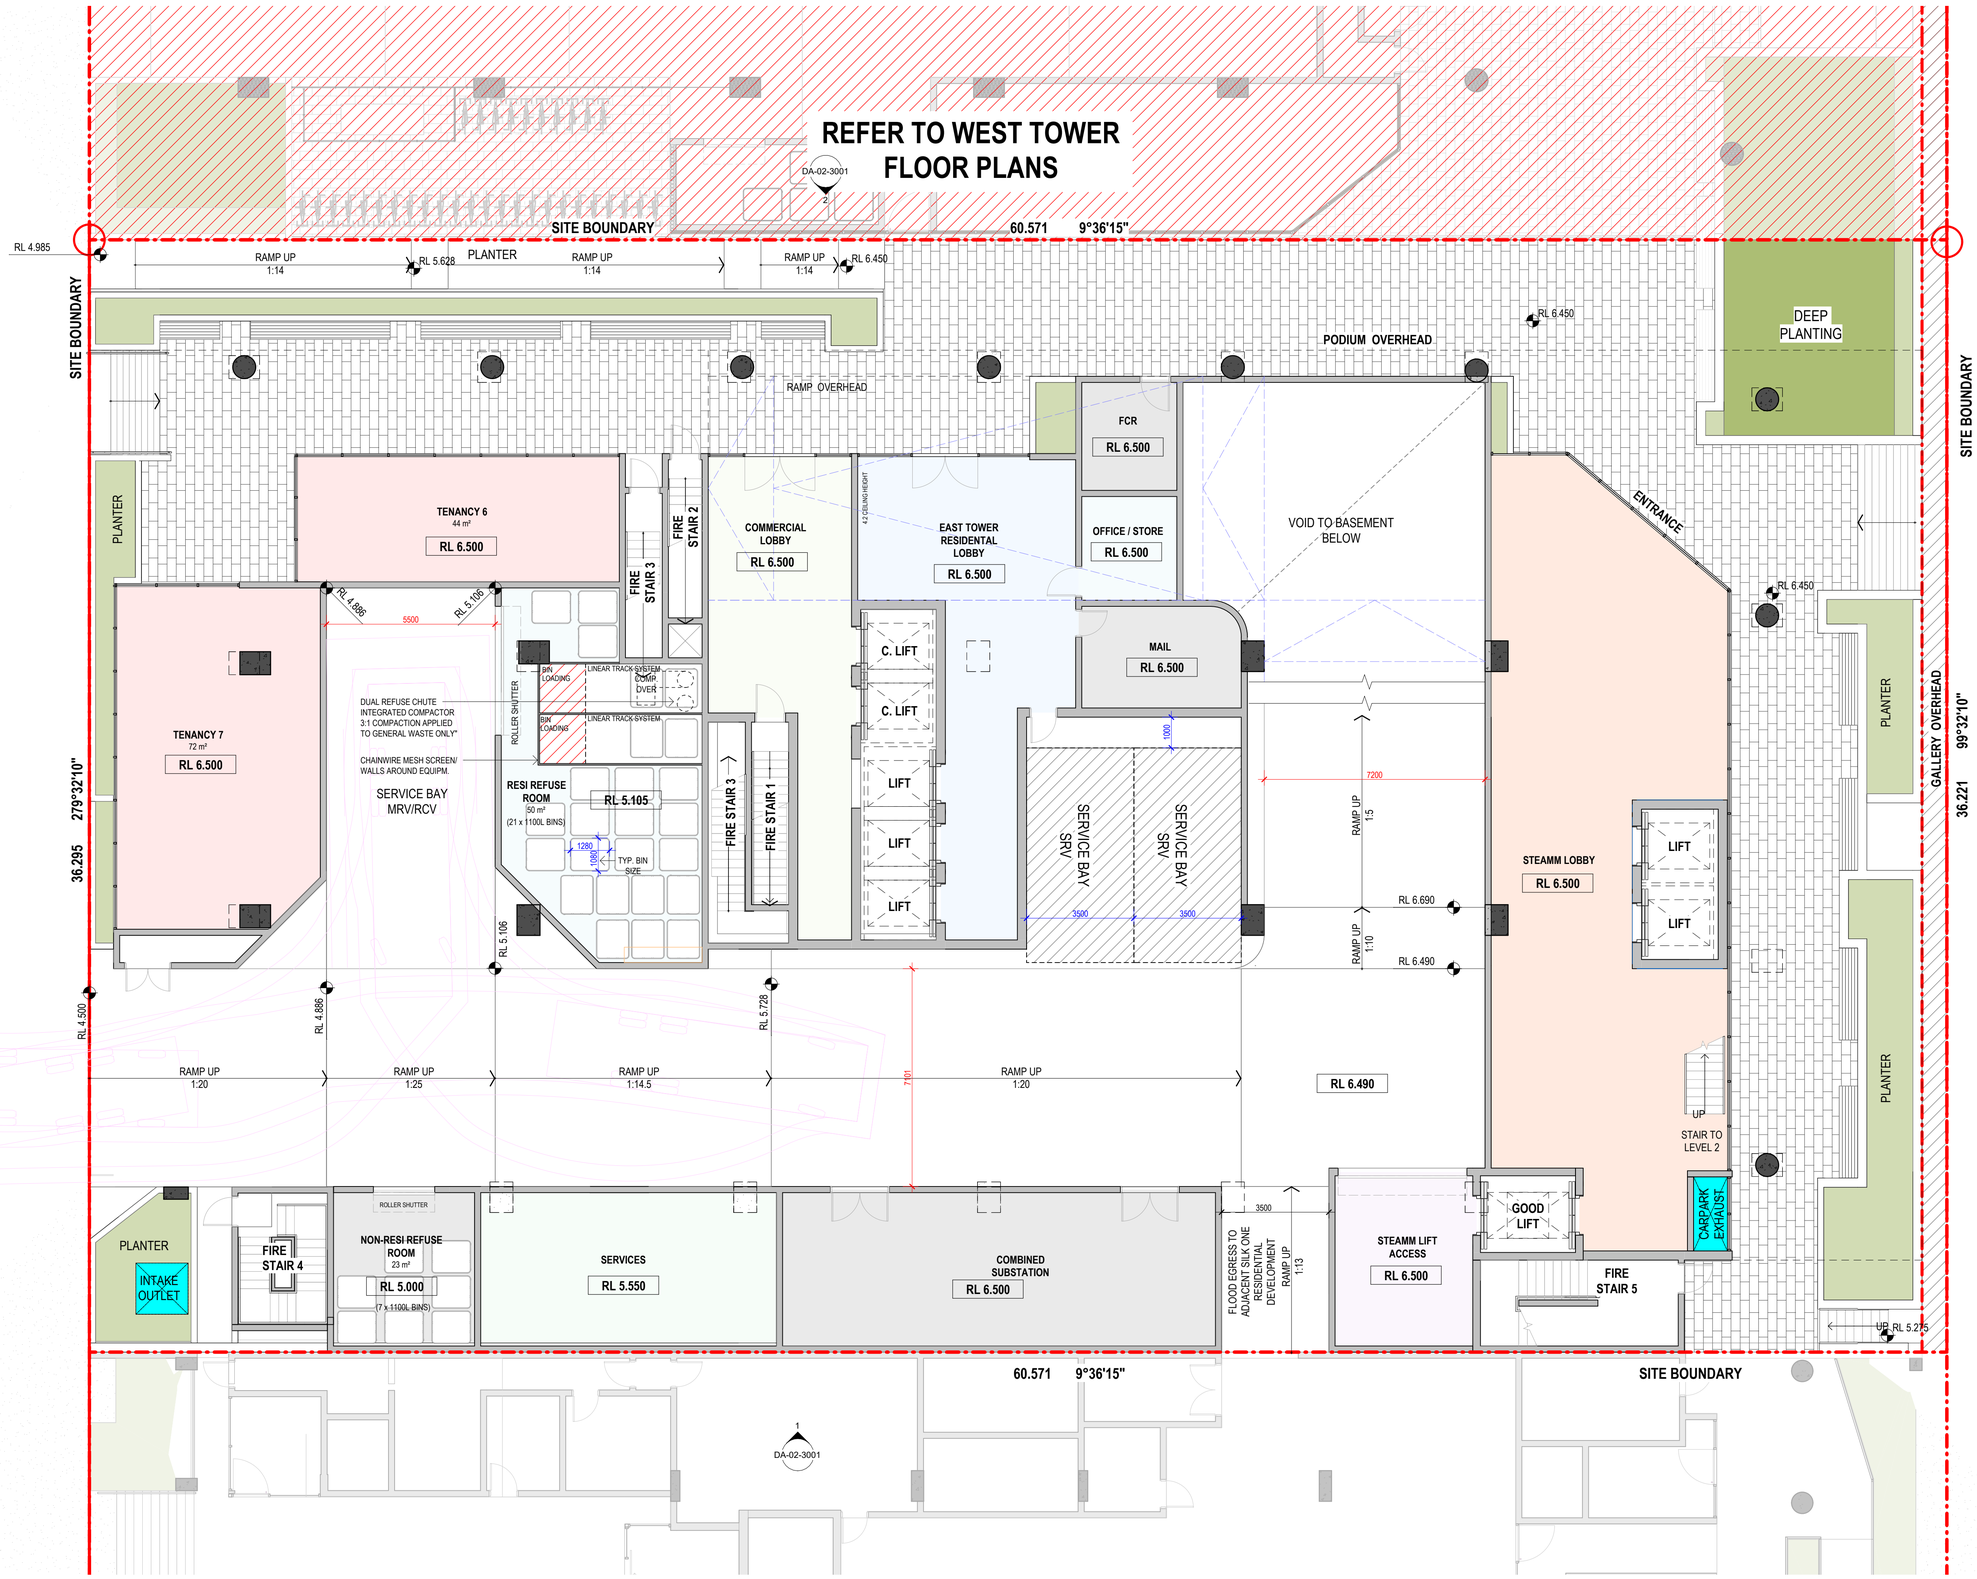


**EDQ SUBMISSION**

Consultant

Traffic, Waste and Acoustics consultant
COLLIERS
Level 8 369 Ann St | Brisbane, QLD 4000

Consultant

Air Quality Consultant
Trinity Consultants
Level 3, 43 Peel Street | South Brisbane, QLD 4101

Consultant

Landscape Architect
WILD STUDIO
9 Fort Ln, Milton QLD 4064

Client

Sarazin
21 Wellington Rd, East Brisbane QLD, 4169 | Australia

Sarazin

GROUPGSA


Group GSA Pty Ltd ABN 76 002 113 779
Level 07, 260 Queen St Brisbane QLD
Australia 4000
www.groupgsa.com

T +617 3112 3079

architecture interior design urban design landscape
nom architect Lisa-Maree Carrigan 5696


Project Title

STANLEY QUARTER
WOOLLOONGABBA

Building Name

**EAST TOWER**

Drawing Title

LEVEL 1 - GROUND

| | |
|---|---|
| Scale | 1 : 100 |
| Drawing Created (date) | 08/17/18 |
| Drawing Created (by) | GM/AK |
| Plotted and checked by | GM |
| Verified | LM |
| Approved | LM |

| Project No | Drawing No | Issue |
|---|---|---|
| A241823 | DA-02-2000 | E |


This drawing is the copyright of Group GSA Pty Ltd and may not be altered, reproduced or transmitted in any form or by any means in part or in whole without the written permission of Group GSA Pty Ltd. All levels and dimensions are to be checked and verified on site prior to the commencement of any work, making of shop drawings or fabrication of components. Do not scale drawings. Use figured Dimensions.


17/10/2025 2:32:14 PM

Amendments

| Issue | Description | Date |
|---|---|---|
| A | PRELIMINARY ISSUE | 21.08.2025 |
| B | PRELIMINARY ISSUE | 28.08.2025 |
| C | ISSUE FOR COORDINATION | 03.10.2025 |
| D | EDQ SUBMISSION | 17.10.2025 |

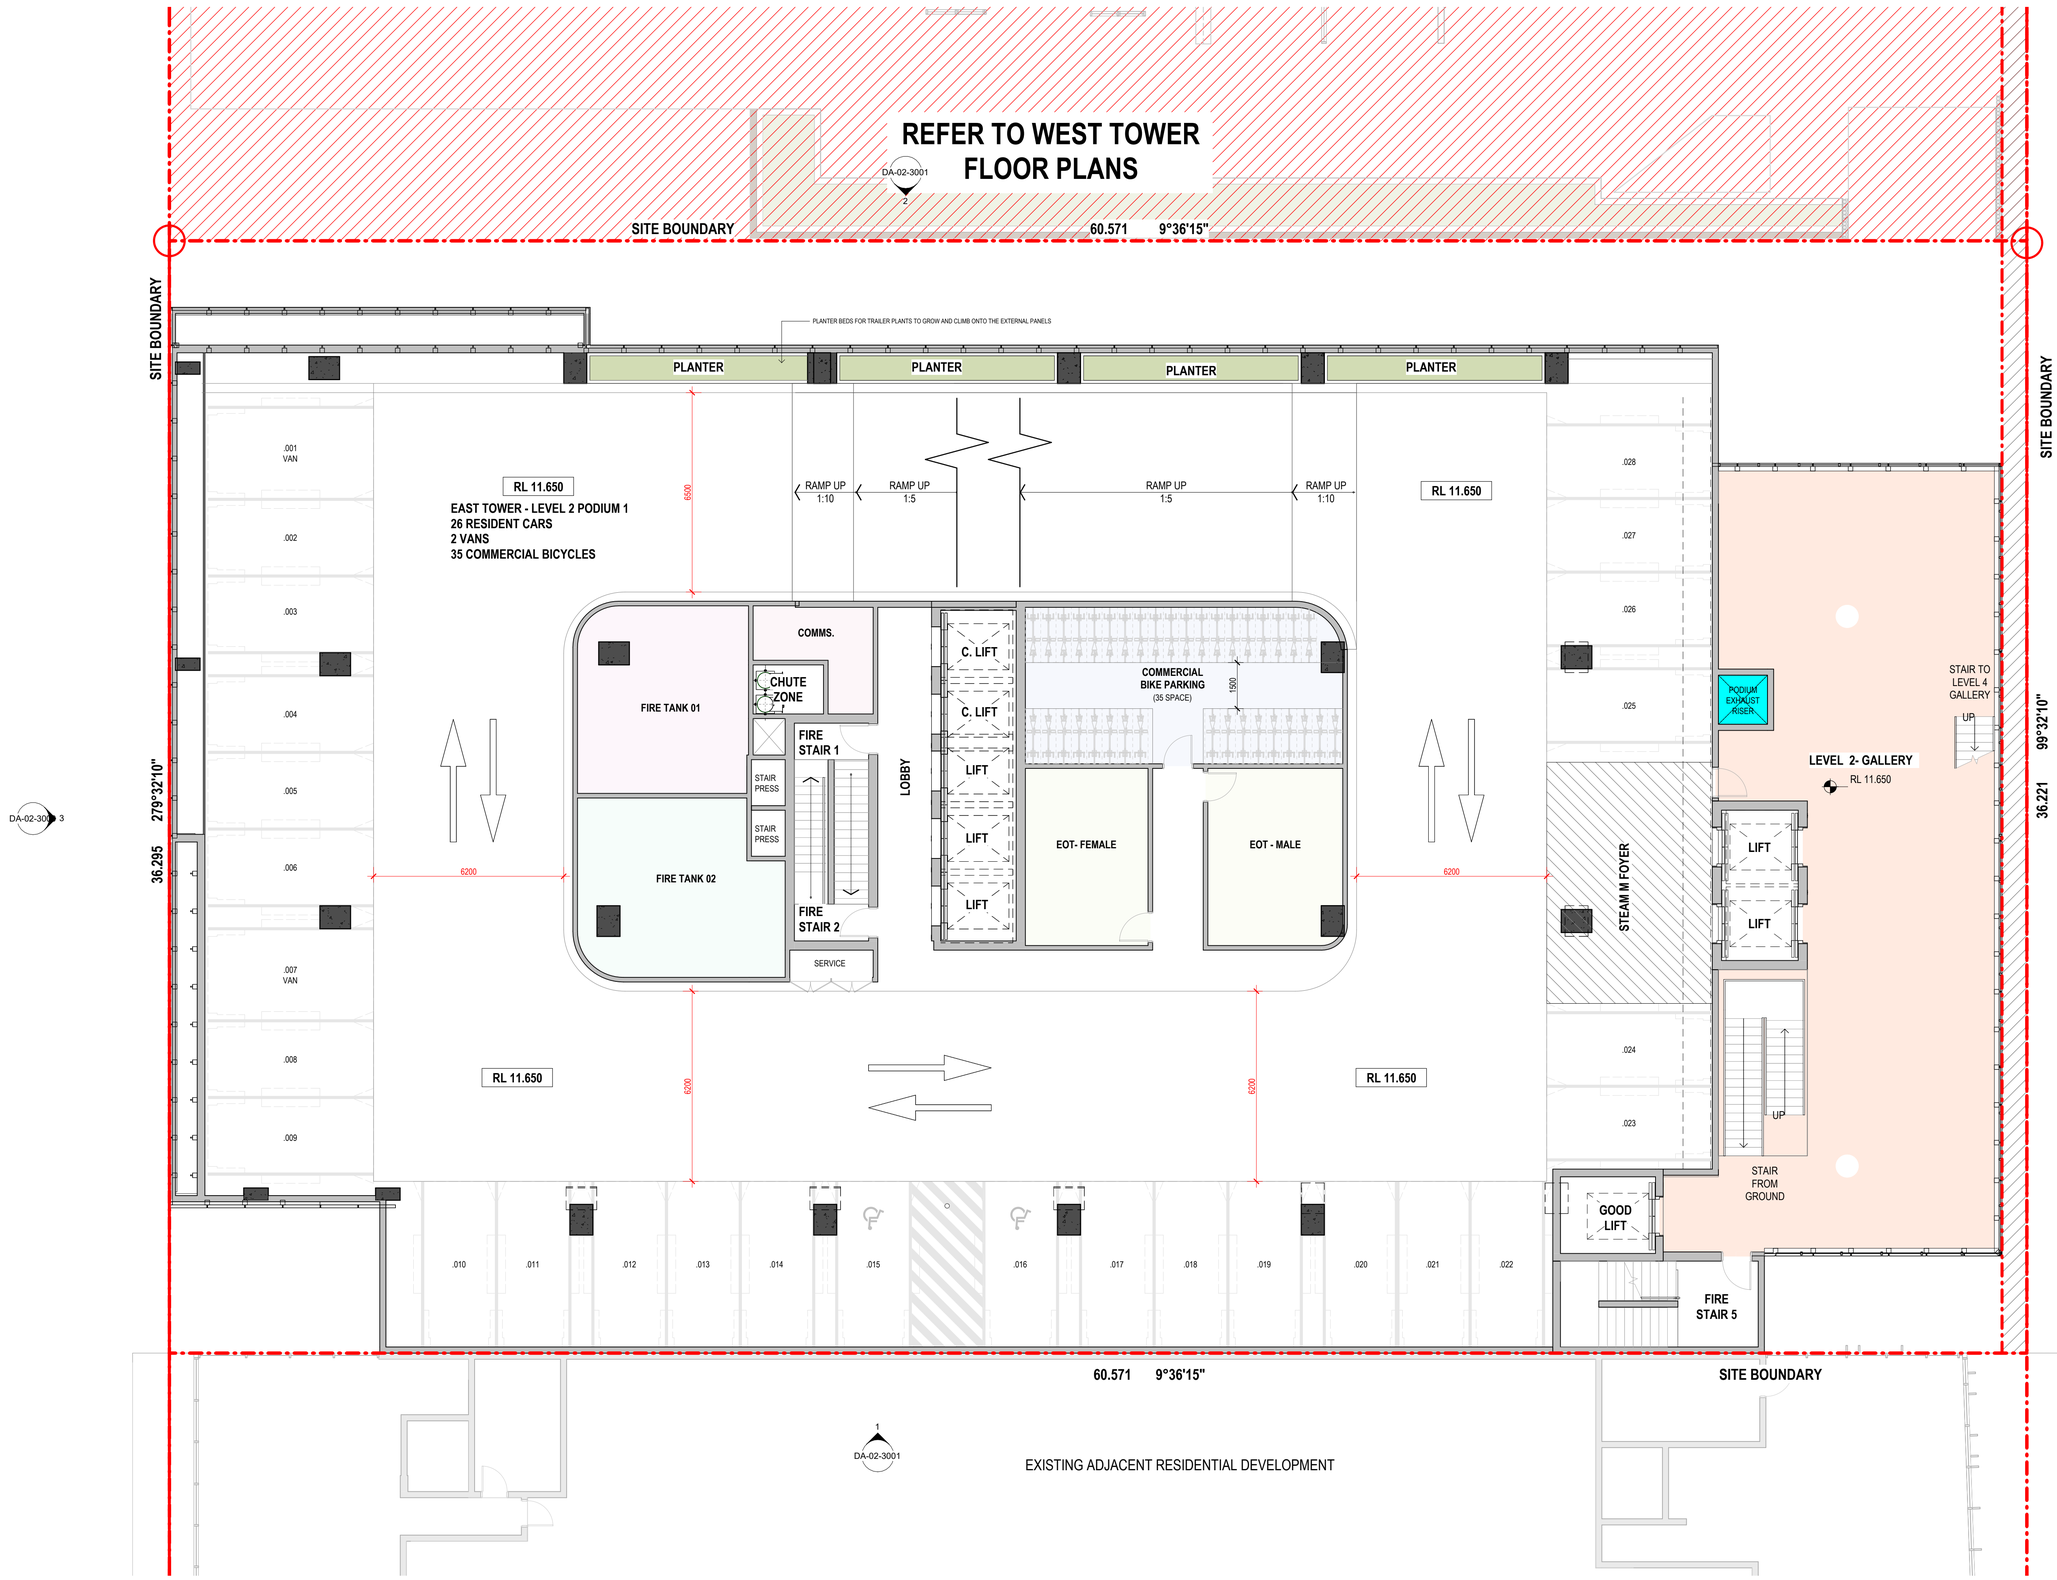


**EDQ SUBMISSION**


Consultant

Traffic, Waste and Acoustics consultant
COLLIERS
Level 8 369 Ann St | Brisbane, QLD 4000

Consultant

Air Quality Consultant
Trinity Consultants
Level 3, 43 Peel Street | South Brisbane, QLD 4101

Consultant

Landscape Architect
WILD STUDIO
9 Fort Ln, Milton QLD 4064

Client

Sarazin
21 Wellington Rd, East Brisbane QLD, 4169 | Australia

Group GSA Pty Ltd ABN 76 002 113 779
Level 07, 260 Queen St Brisbane QLD
Australia 4000
www.groupgsa.com

T +617 3112 3079

architecture interior design urban design landscape
nom architect Lisa-Maree Carrigan 5696


Project Title

STANLEY QUARTER
WOOLLOONGABBA

Building Name

**EAST TOWER**

Drawing Title

LEVEL 2 - PODIUM 1

| | |
|---|---|
| Scale | 1 : 100 |
| Drawing Created (date) | 08/17/18 |
| Drawing Created (by) | GM/AK |
| Plotted and checked by | GM |
| Verified | LM |
| Approved | LM |

| Project No | Drawing No | Issue |
|---|---|---|
| A241823 | DA-02-2002 | D |


This drawing is the copyright of Group GSA Pty Ltd and may not be altered, reproduced or transmitted in any form or by any means in part or in whole without the written permission of Group GSA Pty Ltd. All levels and dimensions are to be checked and verified on site prior to the commencement of any work, making of shop drawings or fabrication of components. Do not scale drawings. Use figured Dimensions.


17/10/2025 2:32:16 PM

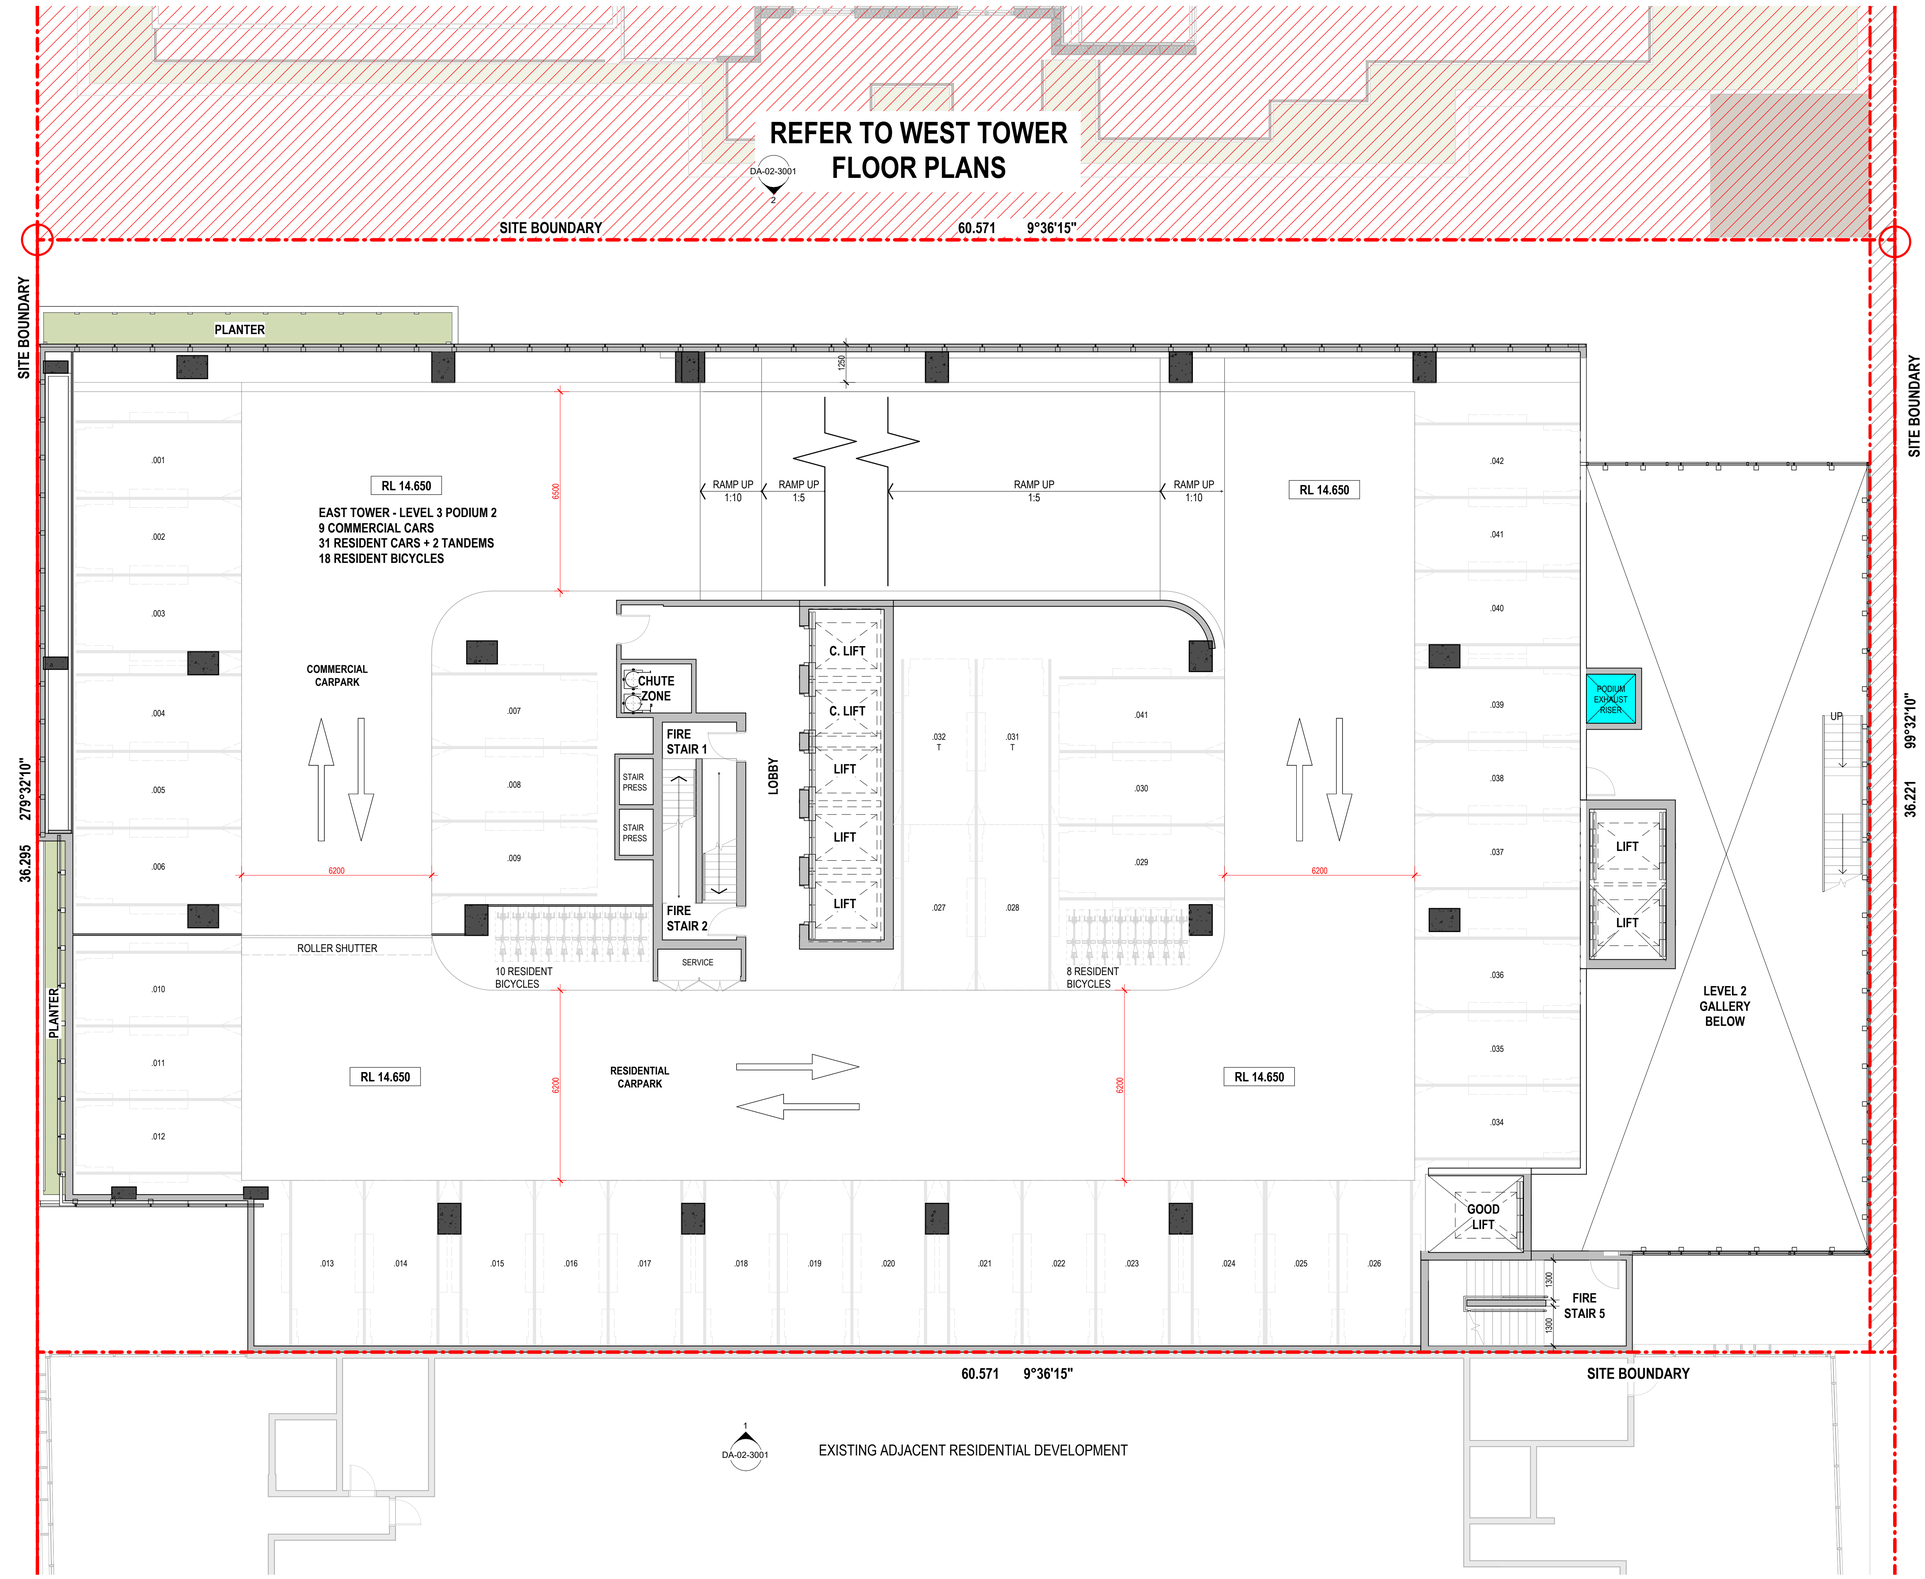


Amendments

| Issue | Description | Date |
|---|---|---|
| A | PRELIMINARY ISSUE | 21.08.2025 |
| B | PRELIMINARY ISSUE | 28.08.2025 |
| C | ISSUE FOR COORDINATION | 03.10.2025 |
| D | EDQ SUBMISSION | 17.10.2025 |

**EDQ SUBMISSION**


Consultant
Traffic, Waste and Acoustics consultant
COLLIERS
Level 8 369 Ann St | Brisbane, QLD 4000

Consultant
Air Quality Consultant
Trinity Consultants
Level 3, 43 Peel Street | South Brisbane, QLD 4101

Consultant
Landscape Architect
WILD STUDIO
9 Fort Ln, Milton QLD 4064

Client
Sarazin
21 Wellington Rd, East Brisbane QLD, 4169 | Australia

Group GSA Pty Ltd ABN 76 002 113 779
Level 07, 260 Queen St Brisbane QLD
Australia 4000
www.groupgsa.com

T +617 3112 3079

architecture interior design urban design landscape
nom architect Lisa-Maree Carrigan 5696


Project Title
STANLEY QUARTER
WOOLLOONGABBA

Building Name
**EAST TOWER**

Drawing Title
LEVEL 3 - PODIUM 2

| | |
|---|---|
| Scale | 1 : 100 |
| Drawing Created (date) | 08/17/18 |
| Drawing Created (by) | GM/AK |
| Plotted and checked by | GM |
| Verified | LM |
| Approved | LM |

| Project No | Drawing No | Issue |
|---|---|---|
| A241823 | DA-02-2003 | D |


This drawing is the copyright of Group GSA Pty Ltd and may not be altered, reproduced or transmitted in any form or by any means in part or in whole without the written permission of Group GSA Pty Ltd. All levels and dimensions are to be checked and verified on site prior to the commencement of any work, making of shop drawings or fabrication of components. Do not scale drawings. Use figured Dimensions.


17/10/2025 2:32:18 PM

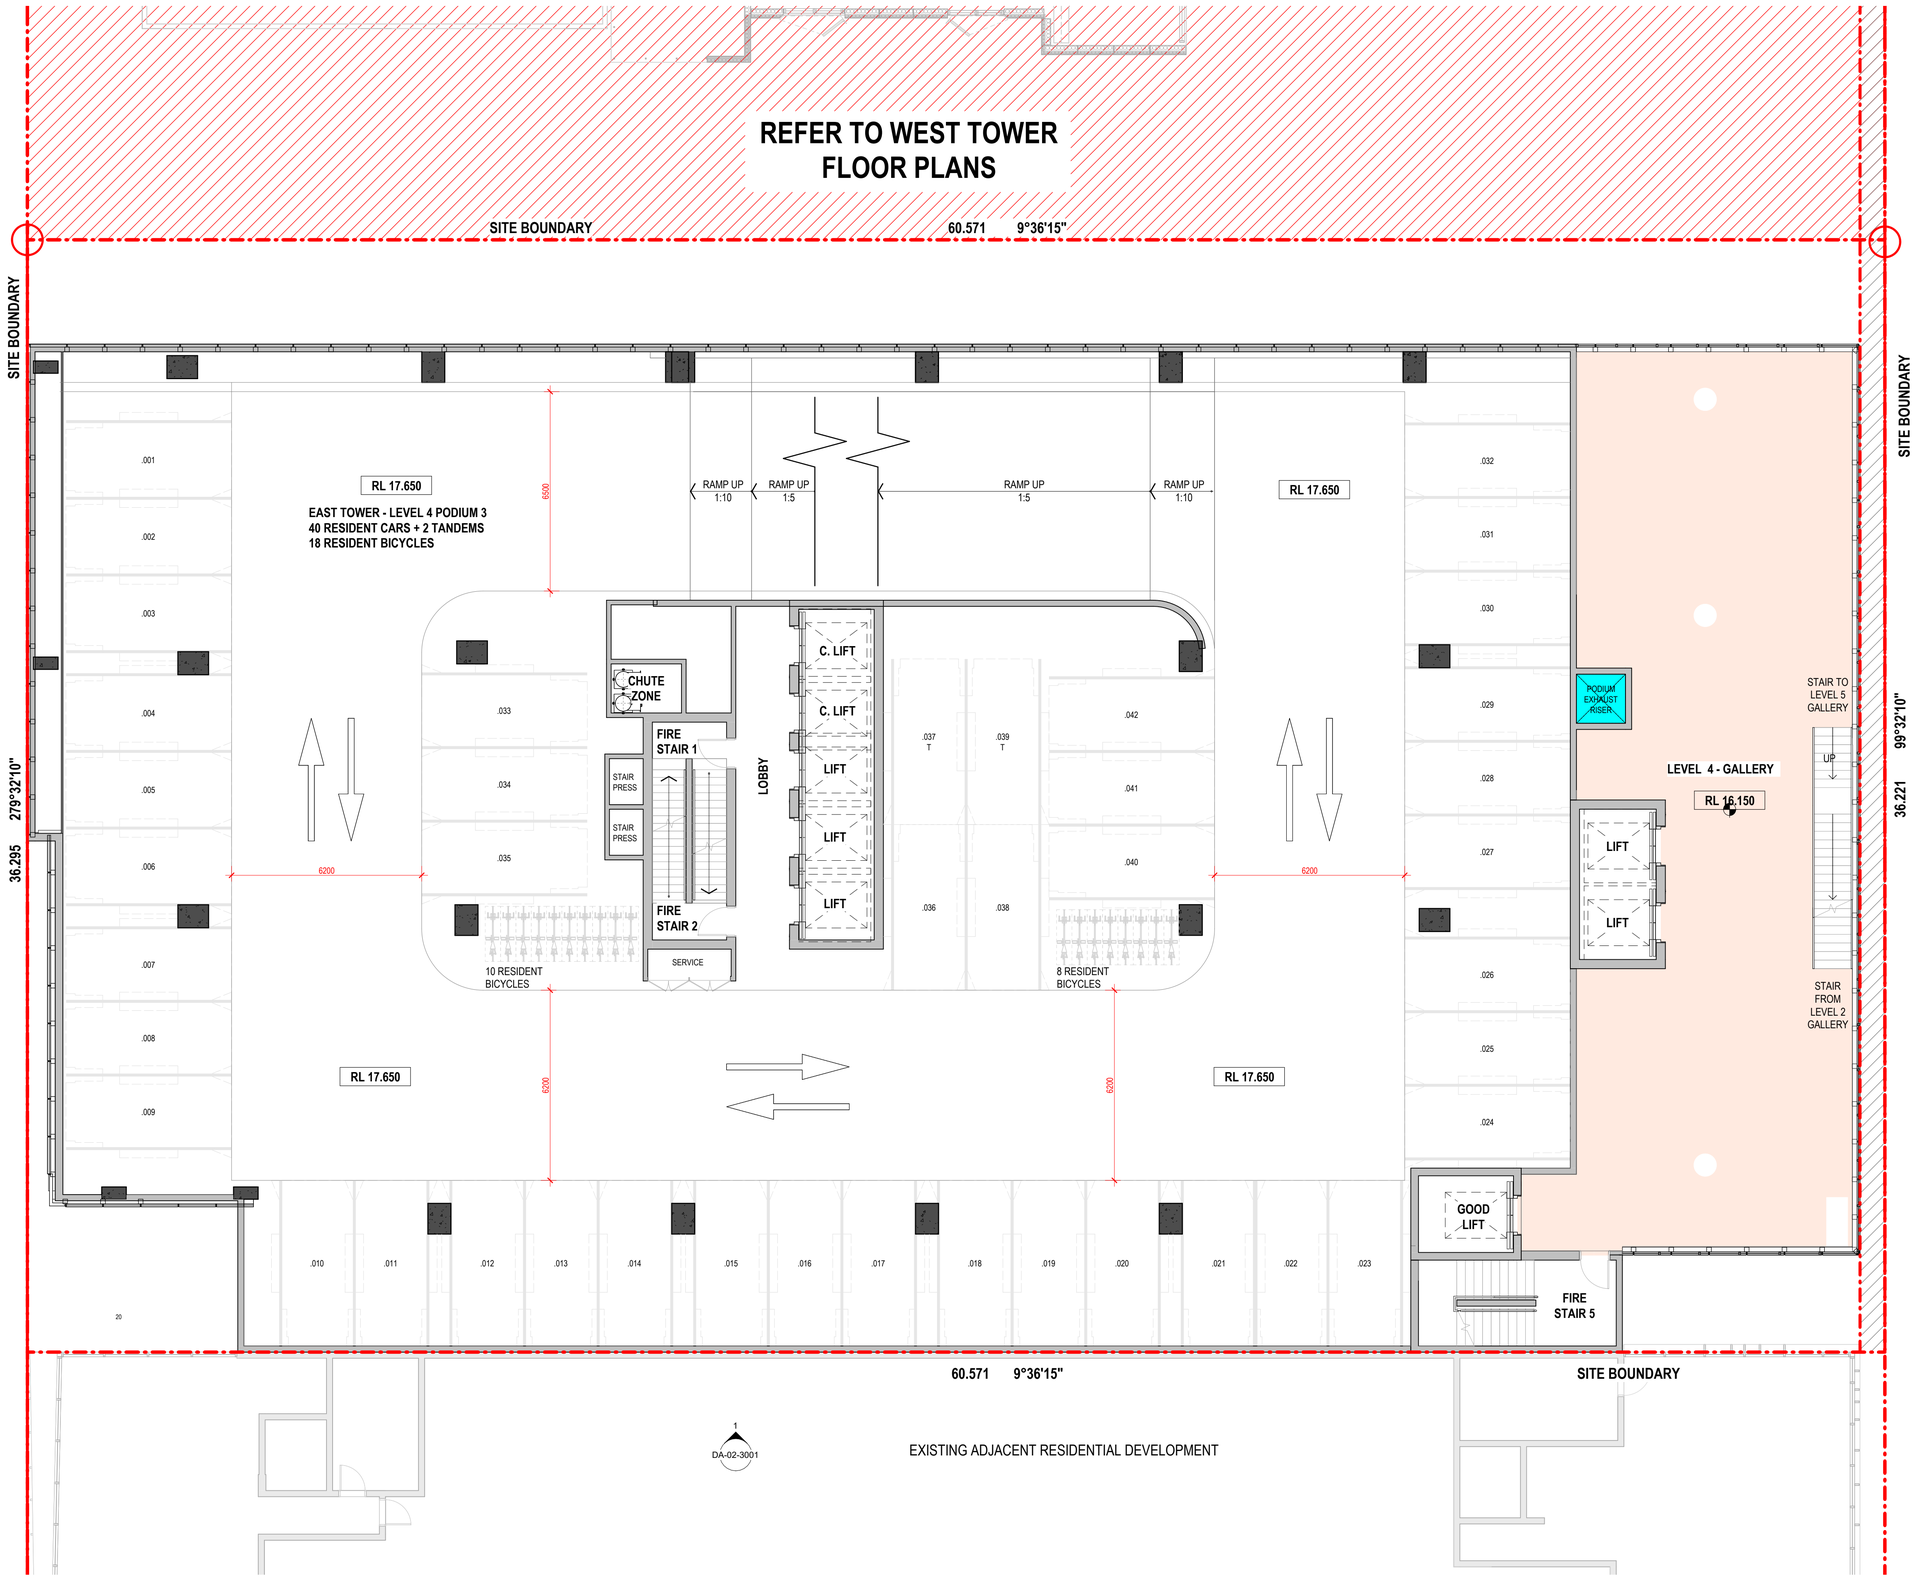


Amendments

| Issue | Description | Date |
|---|---|---|
| A | PRELIMINARY ISSUE | 21.08.2025 |
| B | PRELIMINARY ISSUE | 28.08.2025 |
| C | ISSUE FOR COORDINATION | 03.10.2025 |
| D | EDQ SUBMISSION | 17.10.2025 |

**EDQ SUBMISSION**


Consultant
Traffic, Waste and Acoustics consultant
COLLIERS
Level 8 369 Ann St | Brisbane, QLD 4000

Consultant
Air Quality Consultant
Trinity Consultants
Level 3, 43 Peel Street | South Brisbane, QLD 4101

Consultant
Landscape Architect
WILD STUDIO
9 Fort Ln, Milton QLD 4064

Client
Sarazin
21 Wellington Rd, East Brisbane QLD, 4169 | Australia

Group GSA Pty Ltd ABN 76 002 113 779
Level 07, 260 Queen St Brisbane QLD
Australia 4000
www.groupgsa.com

T +617 3112 3079

architecture interior design urban design landscape
nom architect Lisa-Maree Carrigan 5696


Project Title
STANLEY QUARTER
WOOLLOONGABBA

Building Name
**EAST TOWER**

Drawing Title
LEVEL 4 - PODIUM 3

| | |
|---|---|
| Scale | 1 : 100 |
| Drawing Created (date) | 08/17/18 |
| Drawing Created (by) | GM/AK |
| Plotted and checked by | GM |
| Verified | LM |
| Approved | LM |

| Project No | Drawing No | Issue |
|---|---|---|
| A241823 | DA-02-2004 | D |


This drawing is the copyright of Group GSA Pty Ltd and may not be altered, reproduced or transmitted in any form or by any means in part or in whole without the written permission of Group GSA Pty Ltd. All levels and dimensions are to be checked and verified on site prior to the commencement of any work, making of shop drawings or fabrication of components. Do not scale drawings. Use figured Dimensions.


17/10/2025 2:32:19 PM

REFER TO WEST TOWER FLOOR PLANS

DA-02-3001 2

SITE BOUNDARY

60.571 9°36'15"

SITE BOUNDARY

279°32'10"

36.295

SITE BOUNDARY

99°32'10"

36.221

3400

RL 20.650

EAST TOWER - LEVEL 5 PODIUM 4
40 CARPARKS + 2 TANDEMS
18 RESIDENT BICYCLES

6550

RAMP UP 1:10

RAMP UP 1:5

RAMP UP 1:5

RAMP UP 1:10

VEHICLE BARRIER

RL 20.650

.001 .002 .003 .004 .005 .006 .007 .008 .009

.032 .031 .030 .029 .028 .027 .026 .025 .024

.033 .034 .035 .036 .037 T .038 .039 T .040 .041 .042

CHUTE ZONE

FIRE STAIR 1

STAIR PRESS

STAIR PRESS

FIRE STAIR 2

SERVICE

LOBBY

C. LIFT

C. LIFT

LIFT

LIFT

LIFT

6200

6200

6200

10 RESIDENT BICYCLES

8 RESIDENT BICYCLES

RL 20.650

RL 20.650

.010 .011 .012 .013 .014 .015 .016 .017 .018 .019 .020 .021 .022 .023

PODIUM EXHAUST RISER

RL 20.650

LEVEL 5 - GALLERY

UP STAIR TO LEVEL 6 GALLERY

UP

LIFT

LIFT

STAIR FROM LEVEL 4 GALLERY

GOOD LIFT

FIRE STAIR 5

60.571 9°36'15"

SITE BOUNDARY

DA-02-3001 1

EXISTING ADJACENT RESIDENTIAL DEVELOPMENT

DA-02-3001 3

2 DA-02-3000

Amendments

| Issue | Description | Date |
|---|---|---|
| A | PRELIMINARY ISSUE | 21.08.2025 |
| B | PRELIMINARY ISSUE | 28.08.2025 |
| C | ISSUE FOR COORDINATION | 03.10.2025 |
| D | EDQ SUBMISSION | 17.10.2025 |

**EDQ SUBMISSION**


Consultant
Traffic, Waste and Acoustics consultant
COLLIERS
Level 8 369 Ann St | Brisbane, QLD 4000

Consultant
Air Quality Consultant
Trinity Consultants
Level 3, 43 Peel Street | South Brisbane, QLD 4101

Consultant
Landscape Architect
WILD STUDIO
9 Fort Ln, Milton QLD 4064

Client
Sarazin
21 Wellington Rd, East Brisbane QLD, 4169 | Australia

Group GSA Pty Ltd ABN 76 002 113 779
Level 07, 260 Queen St Brisbane QLD
Australia 4000
www.groupgsa.com

T +617 3112 3079

architecture interior design urban design landscape
nom architect Lisa-Maree Carrigan 5696


Project Title

STANLEY QUARTER
WOOLLOONGABBA

Building Name

**EAST TOWER**

Drawing Title

LEVEL 5 - PODIUM 4

| | |
|---|---|
| Scale | 1 : 100 |
| Drawing Created (date) | 08/17/18 |
| Drawing Created (by) | GM/AK |
| Plotted and checked by | GM |
| Verified | LM |
| Approved | LM |

| Project No | Drawing No | Issue |
|---|---|---|
| A241823 | DA-02-2005 | D |


This drawing is the copyright of Group GSA Pty Ltd and may not be altered, reproduced or transmitted in any form or by any means in part or in whole without the written permission of Group GSA Pty Ltd. All levels and dimensions are to be checked and verified on site prior to the commencement of any work, making of shop drawings or fabrication of components. Do not scale drawings. Use figured Dimensions.


17/10/2025 2:32:20 PM

Amendments

| Issue | Description | Date |
|---|---|---|
| A | PRELIMINARY ISSUE | 21.08.2025 |
| B | PRELIMINARY ISSUE | 28.08.2025 |
| C | ISSUE FOR COORDINATION | 03.10.2025 |
| D | EDQ SUBMISSION | 17.10.2025 |

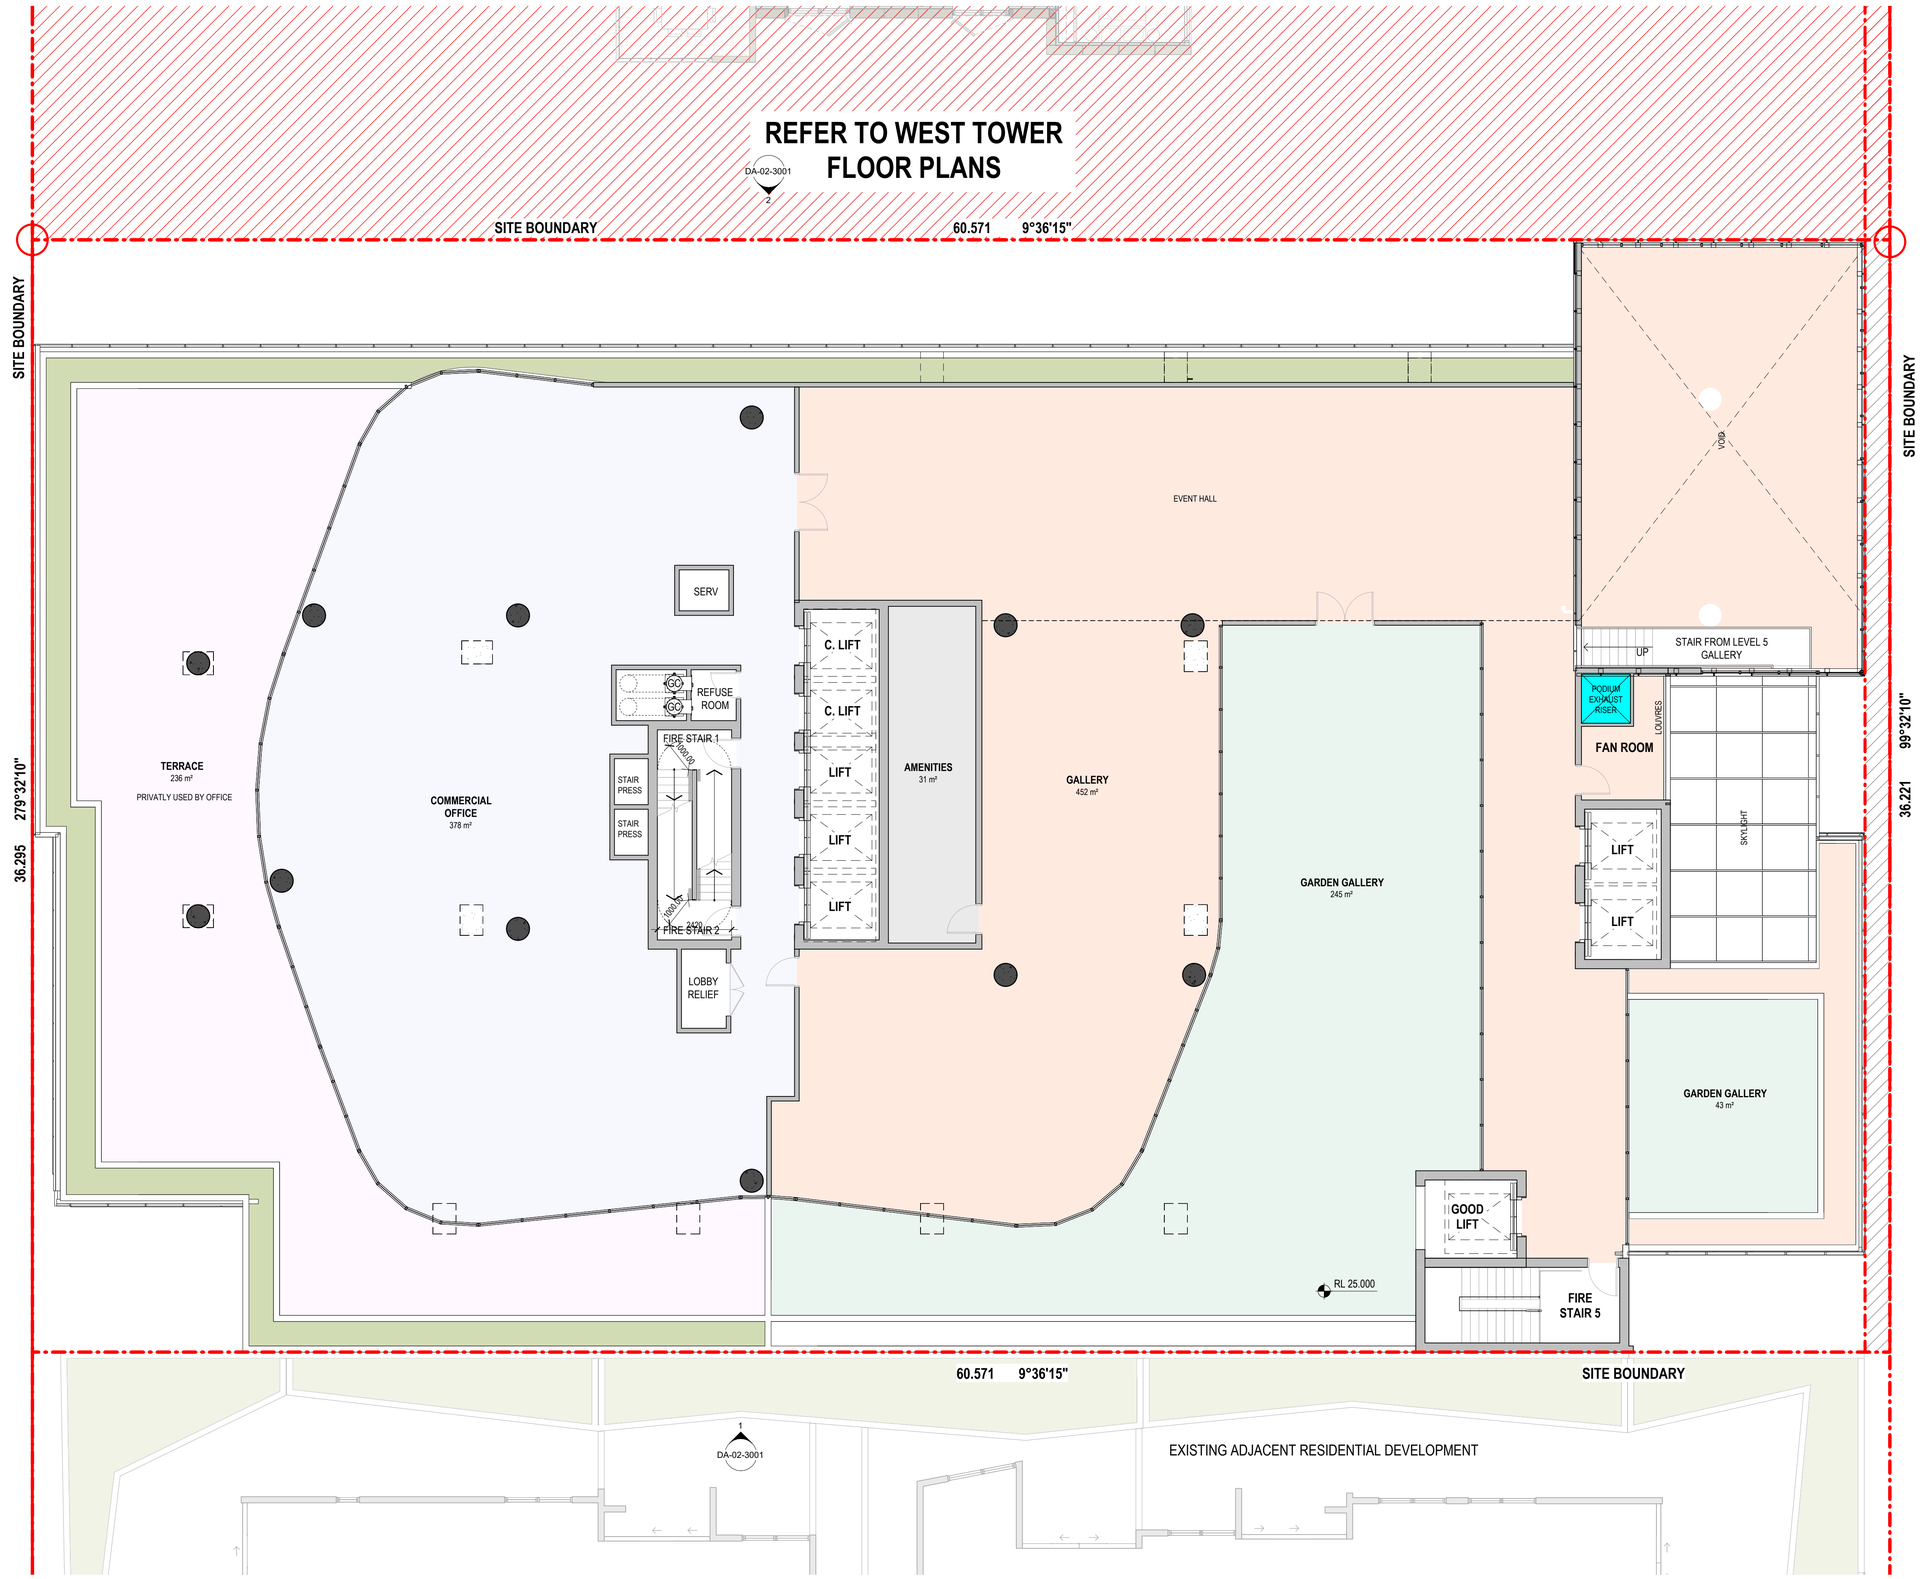


**EDQ SUBMISSION**

Consultant

Traffic, Waste and Acoustics consultant
COLLIERS
Level 8 369 Ann St | Brisbane, QLD 4000

Consultant

Air Quality Consultant
Trinity Consultants
Level 3, 43 Peel Street | South Brisbane, QLD 4101

Consultant

Landscape Architect
WILD STUDIO
9 Fort Ln, Milton QLD 4064

Client

Sarazin
21 Wellington Rd, East Brisbane QLD, 4169 | Australia

Sarazin

GROUP GSA

Group GSA Pty Ltd ABN 76 002 113 779
Level 07, 260 Queen St Brisbane QLD
Australia 4000
www.groupgsa.com

T +617 3112 3079

architecture interior design urban design landscape
nom architect Lisa-Maree Carrigan 5696

Project Title

STANLEY QUARTER
WOOLLOONGABBA

Building Name

**EAST TOWER**

Drawing Title

LEVEL 6 - PODIUM TOP

| | |
|---|---|
| Scale | 1 : 100 |
| Drawing Created (date) | 08/17/18 |
| Drawing Created (by) | GM/AK |
| Plotted and checked by | GM |
| Verified | LM |
| Approved | LM |

| Project No | Drawing No | Issue |
|---|---|---|
| A241823 | DA-02-2006 | D |

This drawing is the copyright of Group GSA Pty Ltd and may not be altered, reproduced or transmitted in any form or by any means in part or in whole without the written permission of Group GSA Pty Ltd. All levels and dimensions are to be checked and verified on site prior to the commencement of any work, making of shop drawings or fabrication of components. Do not scale drawings. Use figured Dimensions.

17/10/2025 2:32:22 PM

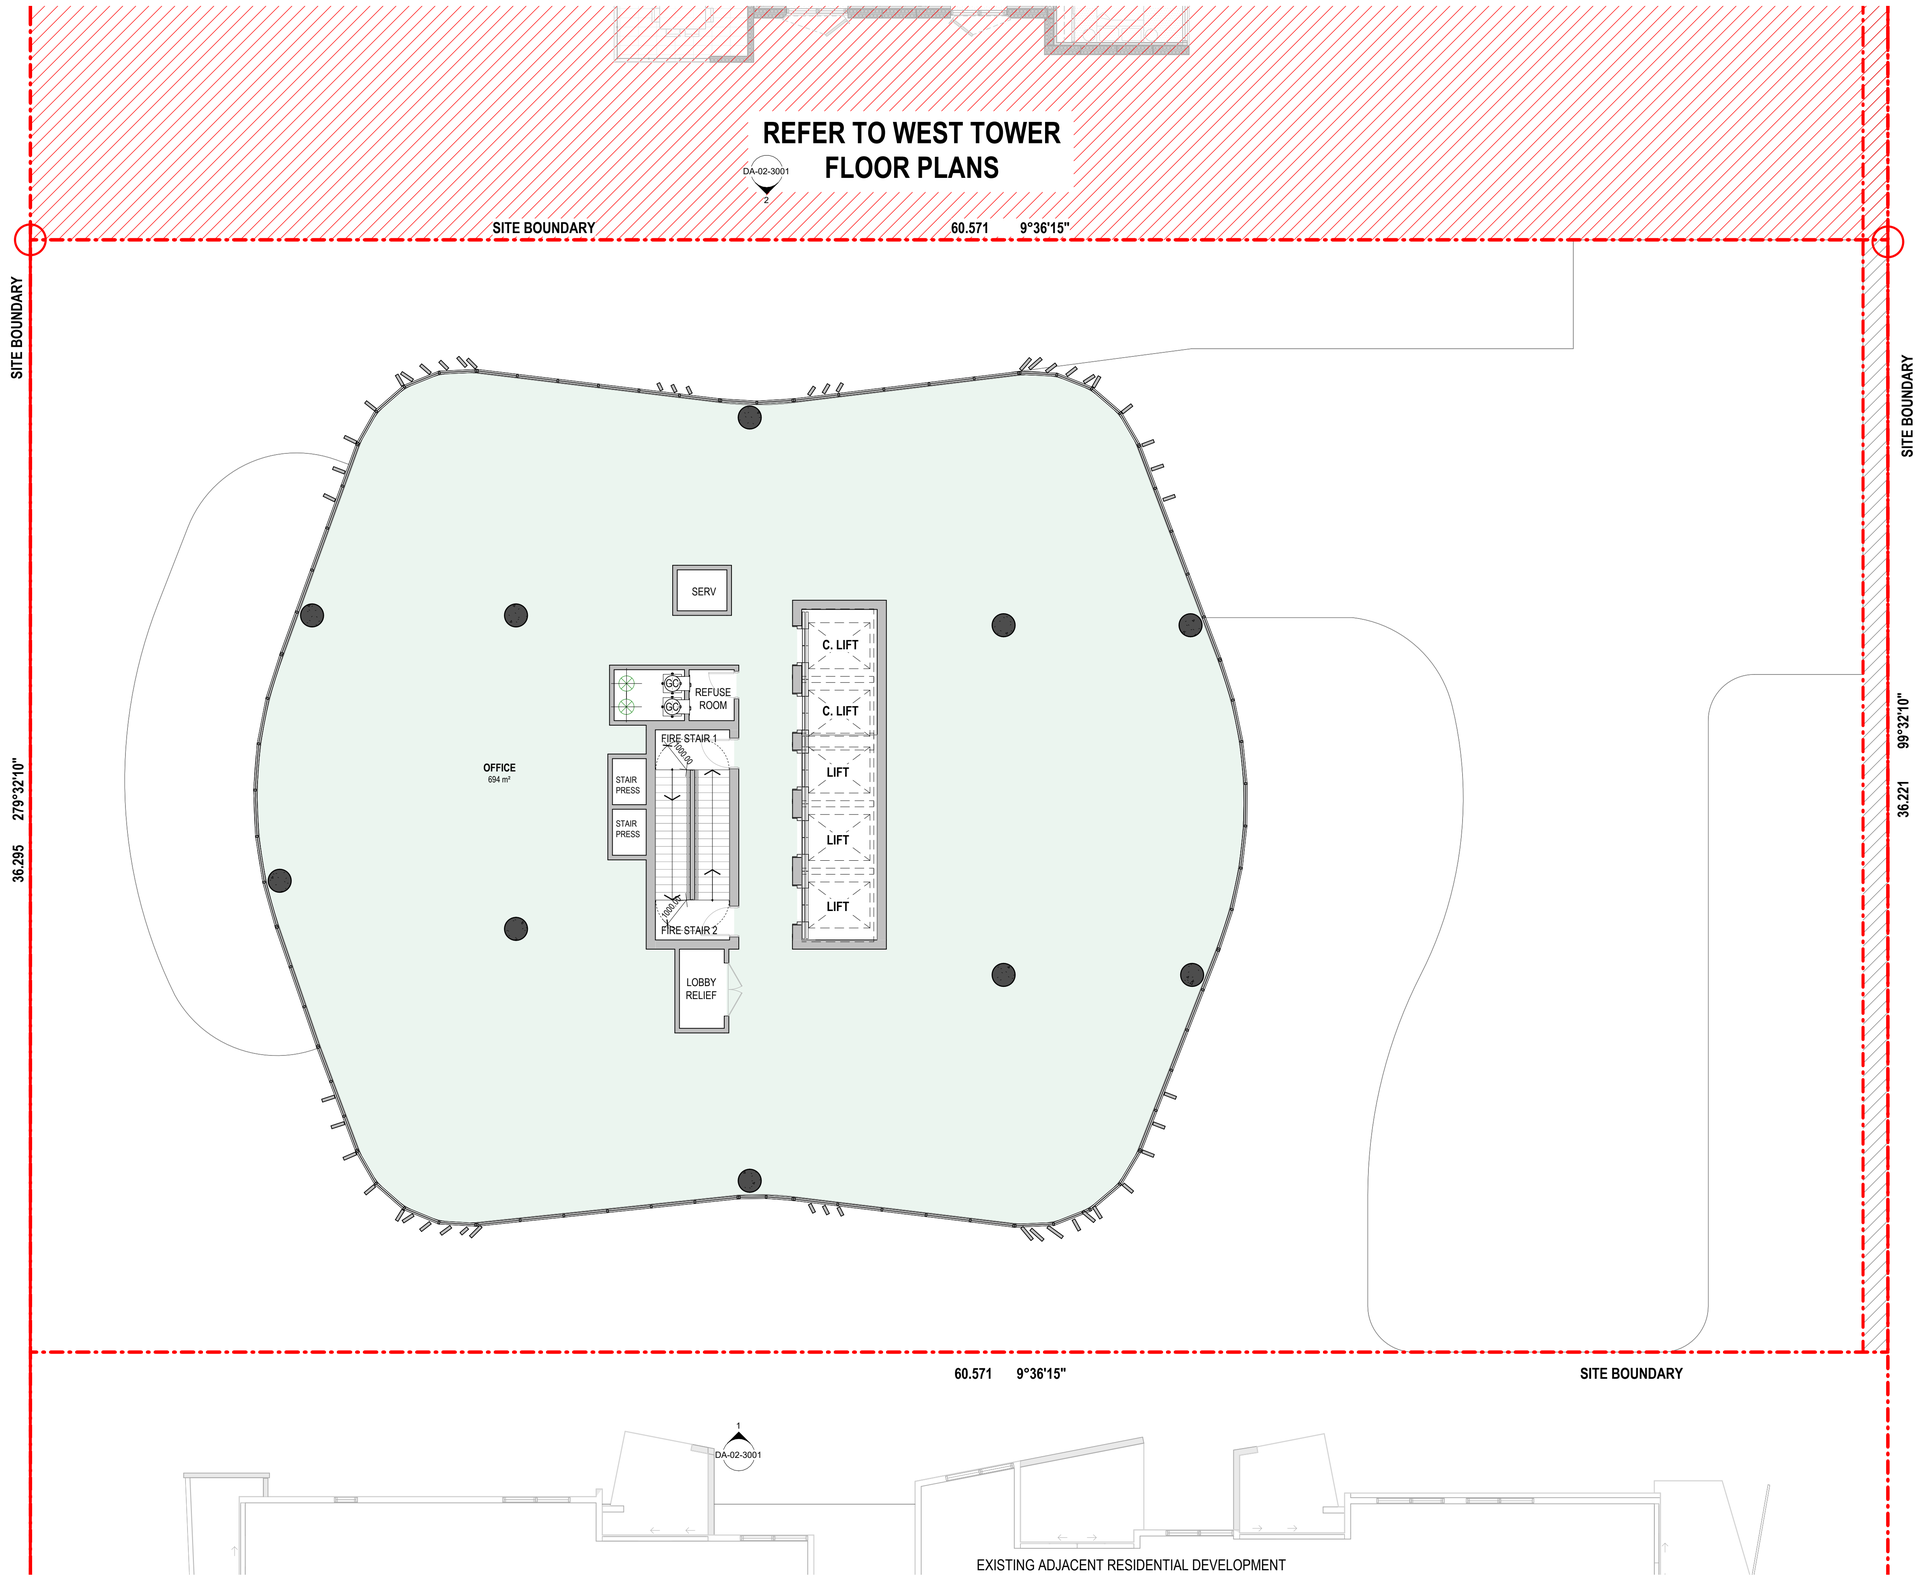


Amendments

| Issue | Description | Date |
|---|---|---|
| A | PRELIMINARY ISSUE | 21.08.2025 |
| B | PRELIMINARY ISSUE | 28.08.2025 |
| C | ISSUE FOR COORDINATION | 03.10.2025 |
| D | EDQ SUBMISSION | 17.10.2025 |

**EDQ SUBMISSION**


Consultant
Traffic, Waste and Acoustics consultant
COLLIERS
Level 8 369 Ann St | Brisbane, QLD 4000

Consultant
Air Quality Consultant
Trinity Consultants
Level 3, 43 Peel Street | South Brisbane, QLD 4101

Consultant
Landscape Architect
WILD STUDIO
9 Fort Ln, Milton QLD 4064

Client
Sarazin
21 Wellington Rd, East Brisbane QLD, 4169 | Australia
Sarazin

GROUP GSA
Group GSA Pty Ltd ABN 76 002 113 779
Level 07, 260 Queen St Brisbane QLD
Australia 4000
www.groupgsa.com

T +617 3112 3079

architecture interior design urban design landscape
nom architect Lisa-Maree Carrigan 5696


Project Title

STANLEY QUARTER
WOOLLOONGABBA

Building Name

**EAST TOWER**

Drawing Title

LEVEL 7-9 -
OFFICE/COMMERCIAL

| | |
|---|---|
| Scale | 1 : 100 |
| Drawing Created (date) | 08/17/18 |
| Drawing Created (by) | GM/AK |
| Plotted and checked by | GM |
| Verified | LM |
| Approved | LM |

| Project No | Drawing No | Issue |
|---|---|---|
| A241823 | DA-02-2007 | D |


This drawing is the copyright of Group GSA Pty Ltd and may not be altered, reproduced or transmitted in any form or by any means in part or in whole without the written permission of Group GSA Pty Ltd. All levels and dimensions are to be checked and verified on site prior to the commencement of any work, making of shop drawings or fabrication of components. Do not scale drawings. Use figured Dimensions.


17/10/2025 2:32:23 PM

Amendments

| Issue | Description | Date |
|---|---|---|
| A | PRELIMINARY ISSUE | 21.08.2025 |
| B | PRELIMINARY ISSUE | 28.08.2025 |
| C | ISSUE FOR COORDINATION | 03.10.2025 |
| D | EDQ SUBMISSION | 17.10.2025 |

**REFER TO WEST TOWER FLOOR PLANS**

DA-02-3001 2

SITE BOUNDARY — 60.571 — 9°36'15" — SITE BOUNDARY

SITE BOUNDARY 279°32'10" 36.295

SITE BOUNDARY 99°32'10" 36.221

DA-02-3000 3

2 DA-02-3000

60.571 — 9°36'15" — SITE BOUNDARY

1 DA-02-3001

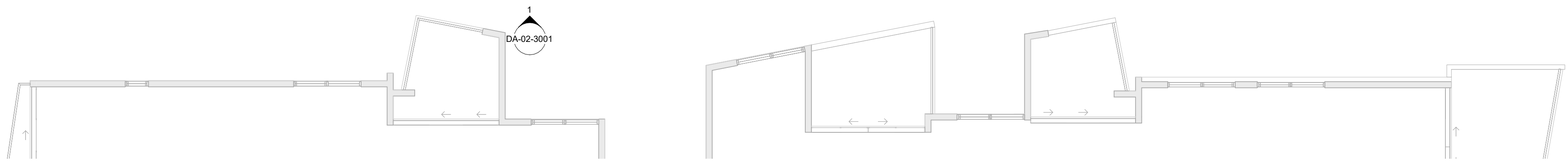

**EDQ SUBMISSION**

Consultant
Traffic, Waste and Acoustics consultant
COLLIERS
Level 8 369 Ann St | Brisbane, QLD 4000

Consultant
Air Quality Consultant
Trinity Consultants
Level 3, 43 Peel Street | South Brisbane, QLD 4101

Consultant
Landscape Architect
WILD STUDIO
9 Fort Ln, Milton QLD 4064

Client
Sarazin
21 Wellington Rd, East Brisbane QLD, 4169 | Australia

Sarazin

GROUPGSA

Group GSA Pty Ltd ABN 76 002 113 779
Level 07, 260 Queen St Brisbane QLD
Australia 4000
www.groupgsa.com

T +617 3112 3079

architecture interior design urban design landscape
nom architect Lisa-Maree Carrigan 5696

Project Title
STANLEY QUARTER
WOOLLOONGABBA

Building Name
**EAST TOWER**

Drawing Title
LEVEL 10-31 - APARTMENTS
TYP. LOW

| | |
|---|---|
| Scale | 1 : 100 |
| Drawing Created (date) | 08/17/18 |
| Drawing Created (by) | GM/AK |
| Plotted and checked by | GM |
| Verified | LM |
| Approved | LM |

| Project No | Drawing No | Issue |
|---|---|---|
| A241823 | DA-02-2010 | D |

This drawing is the copyright of Group GSA Pty Ltd and may not be altered, reproduced or transmitted in any form or by any means in part or in whole without the written permission of Group GSA Pty Ltd. All levels and dimensions are to be checked and verified on site prior to the commencement of any work, making of shop drawings or fabrication of components. Do not scale drawings. Use figured Dimensions.

17/10/2025 2:32:27 PM

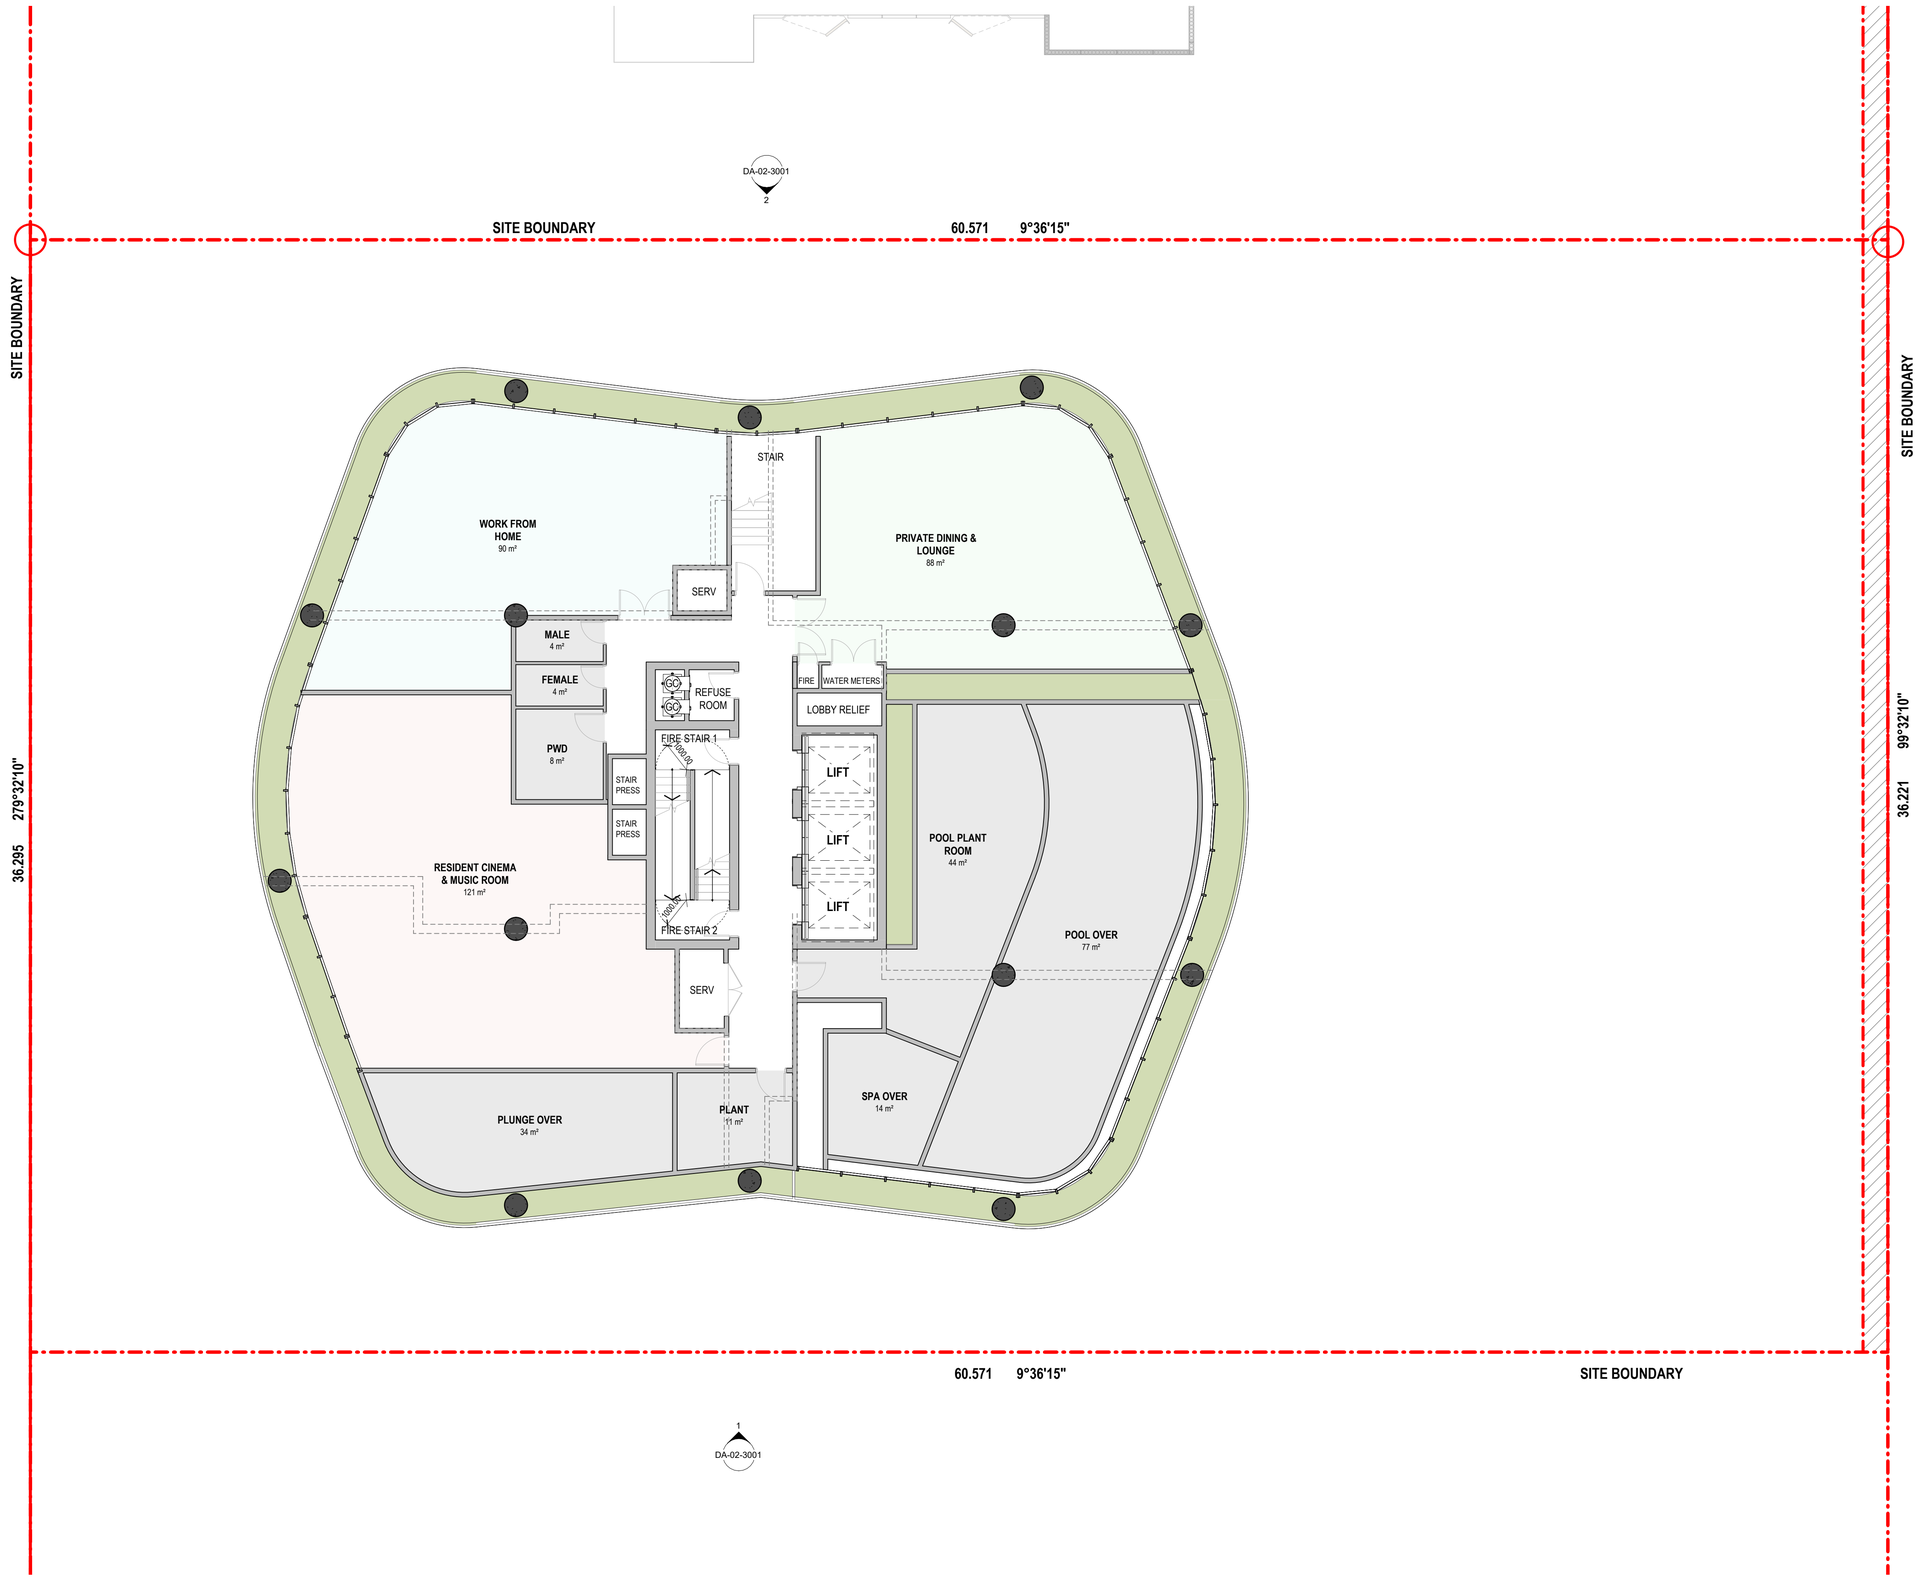


Amendments

| Issue | Description | Date |
|---|---|---|
| A | PRELIMINARY ISSUE | 21.08.2025 |
| B | PRELIMINARY ISSUE | 28.08.2025 |
| C | REVISED PRELIMINARY ISSUE | 24.09.2025 |
| D | ISSUE FOR COORDINATION | 03.10.2025 |
| E | EDQ SUBMISSION | 17.10.2025 |

**EDQ SUBMISSION**

Consultant

Traffic, Waste and Acoustics consultant
COLLIERS
Level 8 369 Ann St | Brisbane, QLD 4000

Consultant

Air Quality Consultant
Trinity Consultants
Level 3, 43 Peel Street | South Brisbane, QLD 4101

Consultant

Landscape Architect
WILD STUDIO
9 Fort Ln, Milton QLD 4064

Client

Sarazin
21 Wellington Rd, East Brisbane QLD, 4169 | Australia

Sarazin

GROUPGSA

Group GSA Pty Ltd ABN 76 002 113 779
Level 07, 260 Queen St Brisbane QLD
Australia 4000
www.groupgsa.com

T +617 3112 3079

architecture interior design urban design landscape
nom architect Lisa-Maree Carrigan 5696

Project Title

STANLEY QUARTER
WOOLLOONGABBA

Building Name

**EAST TOWER**

Drawing Title

LEVEL 32 - REC / PLANT

| | |
|---|---|
| Scale | 1 : 100 |
| Drawing Created (date) | 08/17/18 |
| Drawing Created (by) | GM/AK |
| Plotted and checked by | GM |
| Verified | LM |
| Approved | LM |

| Project No | Drawing No | Issue |
|---|---|---|
| A241823 | DA-02-2032 | E |

This drawing is the copyright of Group GSA Pty Ltd and may not be altered, reproduced or transmitted in any form or by any means in part or in whole without the written permission of Group GSA Pty Ltd. All levels and dimensions are to be checked and verified on site prior to the commencement of any work, making of shop drawings or fabrication of components. Do not scale drawings. Use figured Dimensions.

17/10/2025 2:32:54 PM

Amendments

| Issue | Description | Date |
|---|---|---|
| A | PRELIMINARY ISSUE | 21.08.2025 |
| B | PRELIMINARY ISSUE | 28.08.2025 |
| C | REVISED PRELIMINARY ISSUE | 24.09.2025 |
| D | ISSUE FOR COORDINATION | 03.10.2025 |
| E | EDQ SUBMISSION | 17.10.2025 |

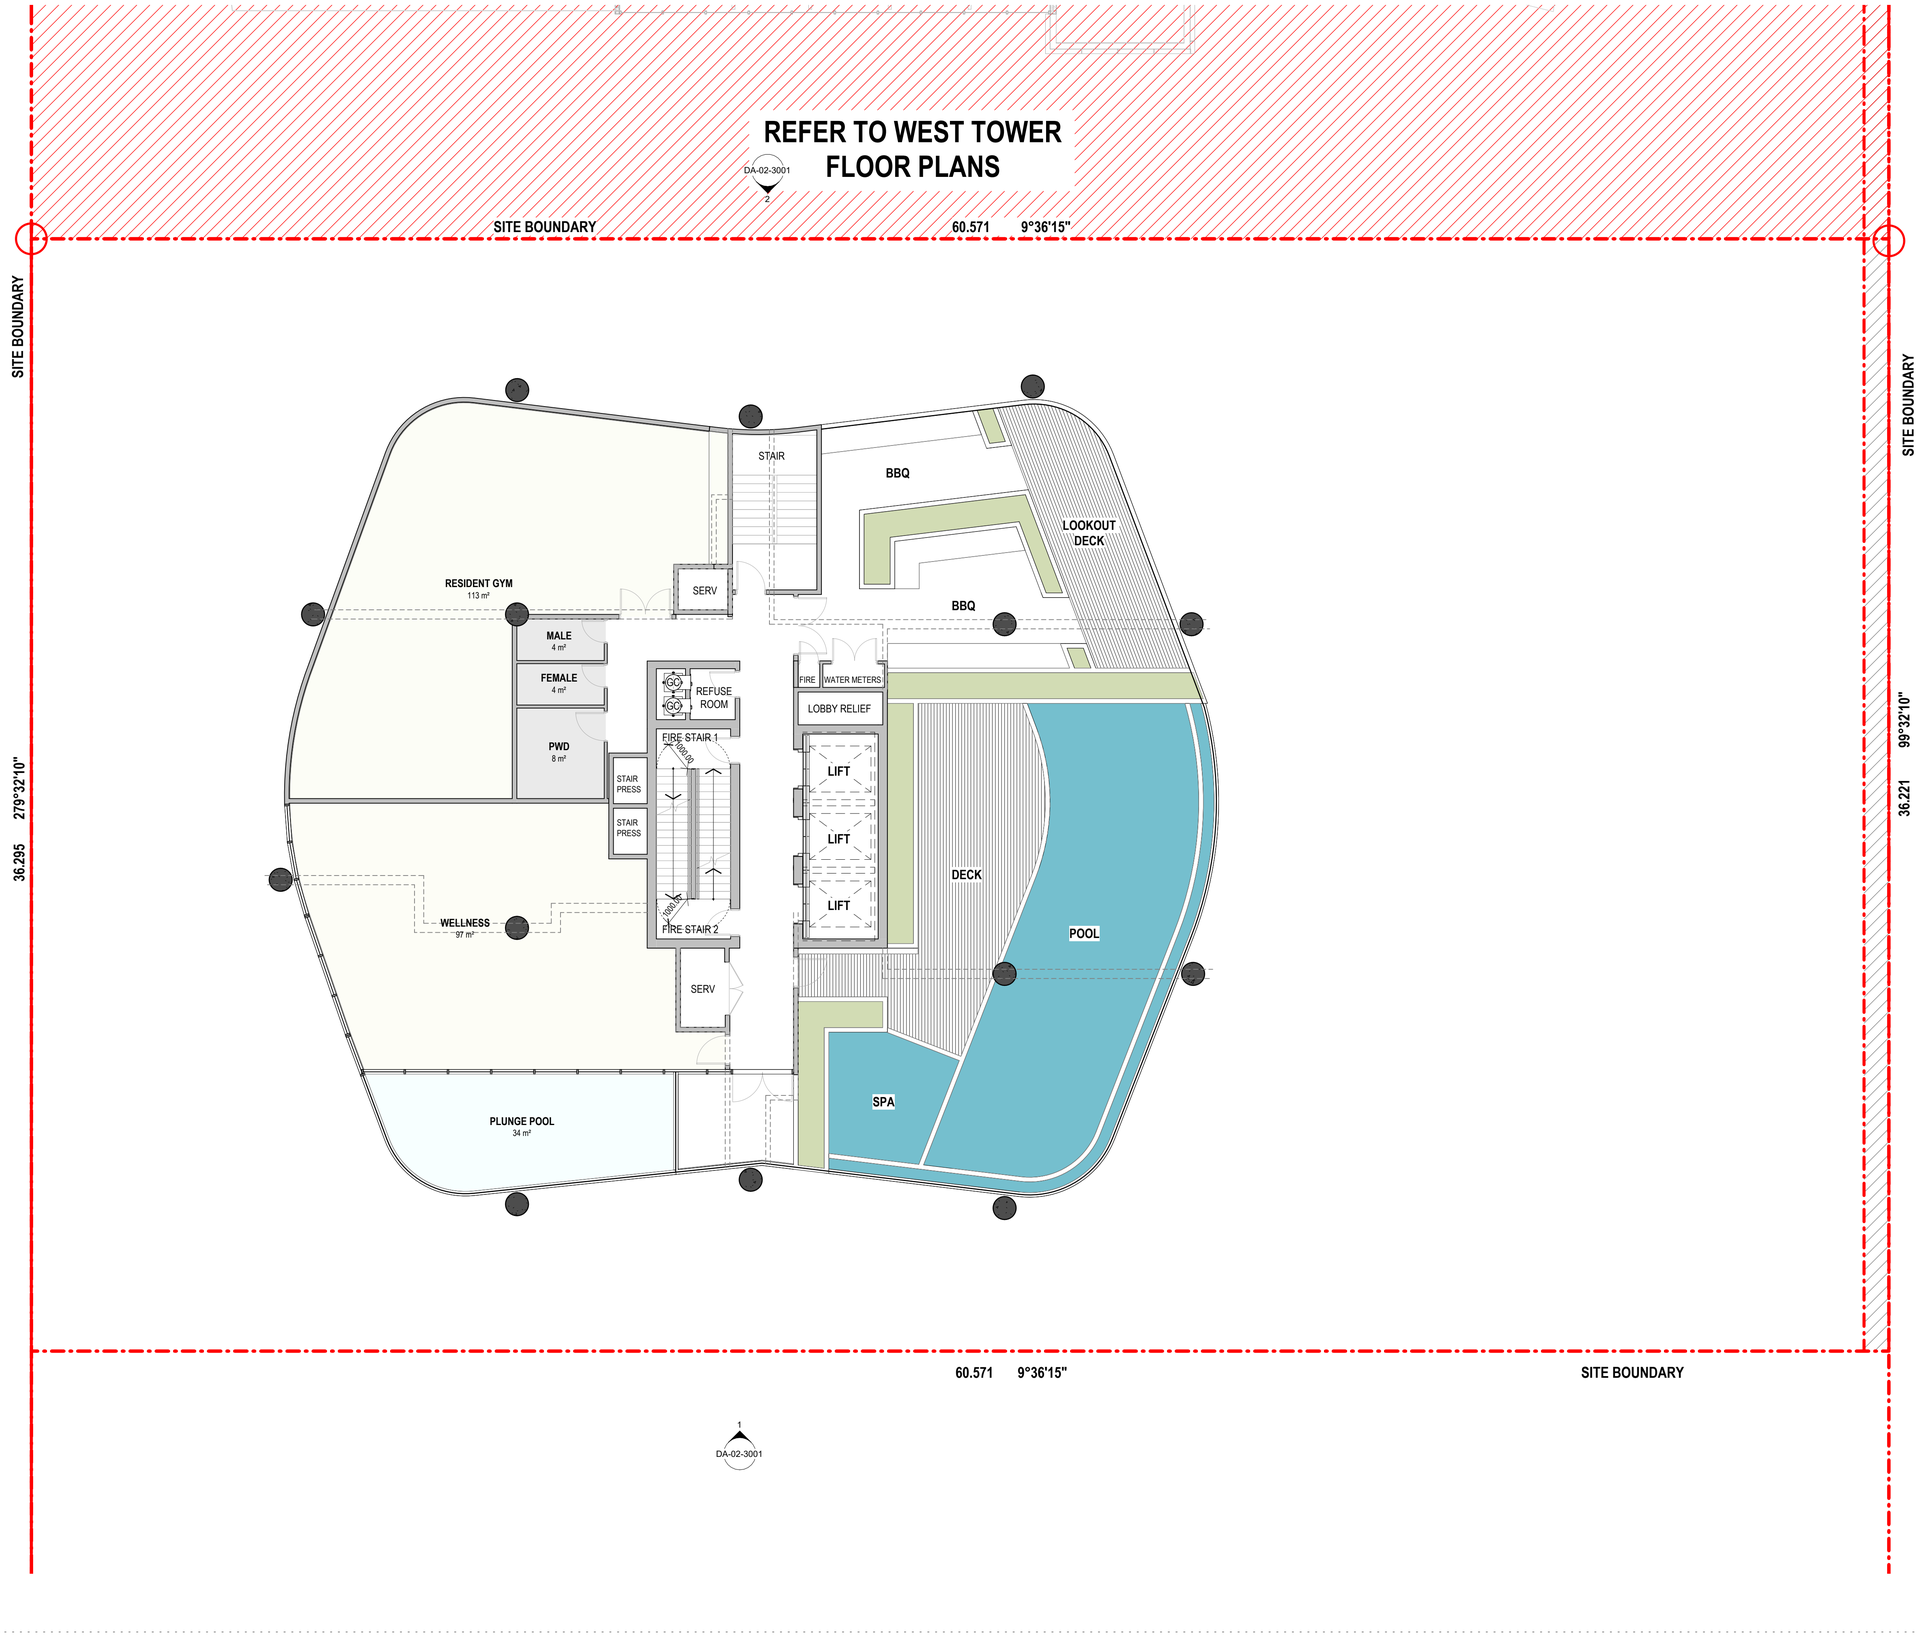


**EDQ SUBMISSION**

Consultant
Traffic, Waste and Acoustics consultant
COLLIERS
Level 8 369 Ann St | Brisbane, QLD 4000

Consultant
Air Quality Consultant
Trinity Consultants
Level 3, 43 Peel Street | South Brisbane, QLD 4101

Consultant
Landscape Architect
WILD STUDIO
9 Fort Ln, Milton QLD 4064

Client
Sarazin
21 Wellington Rd, East Brisbane QLD, 4169 | Australia

Sarazin

GROUPGSA

Group GSA Pty Ltd ABN 76 002 113 779
Level 07, 260 Queen St Brisbane QLD
Australia 4000
www.groupgsa.com

T +617 3112 3079

architecture interior design urban design landscape
nom architect Lisa-Maree Carrigan 5696

Project Title
STANLEY QUARTER
WOOLLOONGABBA

Building Name
**EAST TOWER**

Drawing Title
LEVEL 33 - REC DECK

| | |
|---|---|
| Scale | 1 : 100 |
| Drawing Created (date) | 08/17/18 |
| Drawing Created (by) | GM/AK |
| Plotted and checked by | GM |
| Verified | LM |
| Approved | LM |

| Project No | Drawing No | Issue |
|---|---|---|
| A241823 | DA-02-2033 | E |

This drawing is the copyright of Group GSA Pty Ltd and may not be altered, reproduced or transmitted in any form or by any means in part or in whole without the written permission of Group GSA Pty Ltd. All levels and dimensions are to be checked and verified on site prior to the commencement of any work, making of shop drawings or fabrication of components. Do not scale drawings. Use figured Dimensions.

17/10/2025 2:32:55 PM

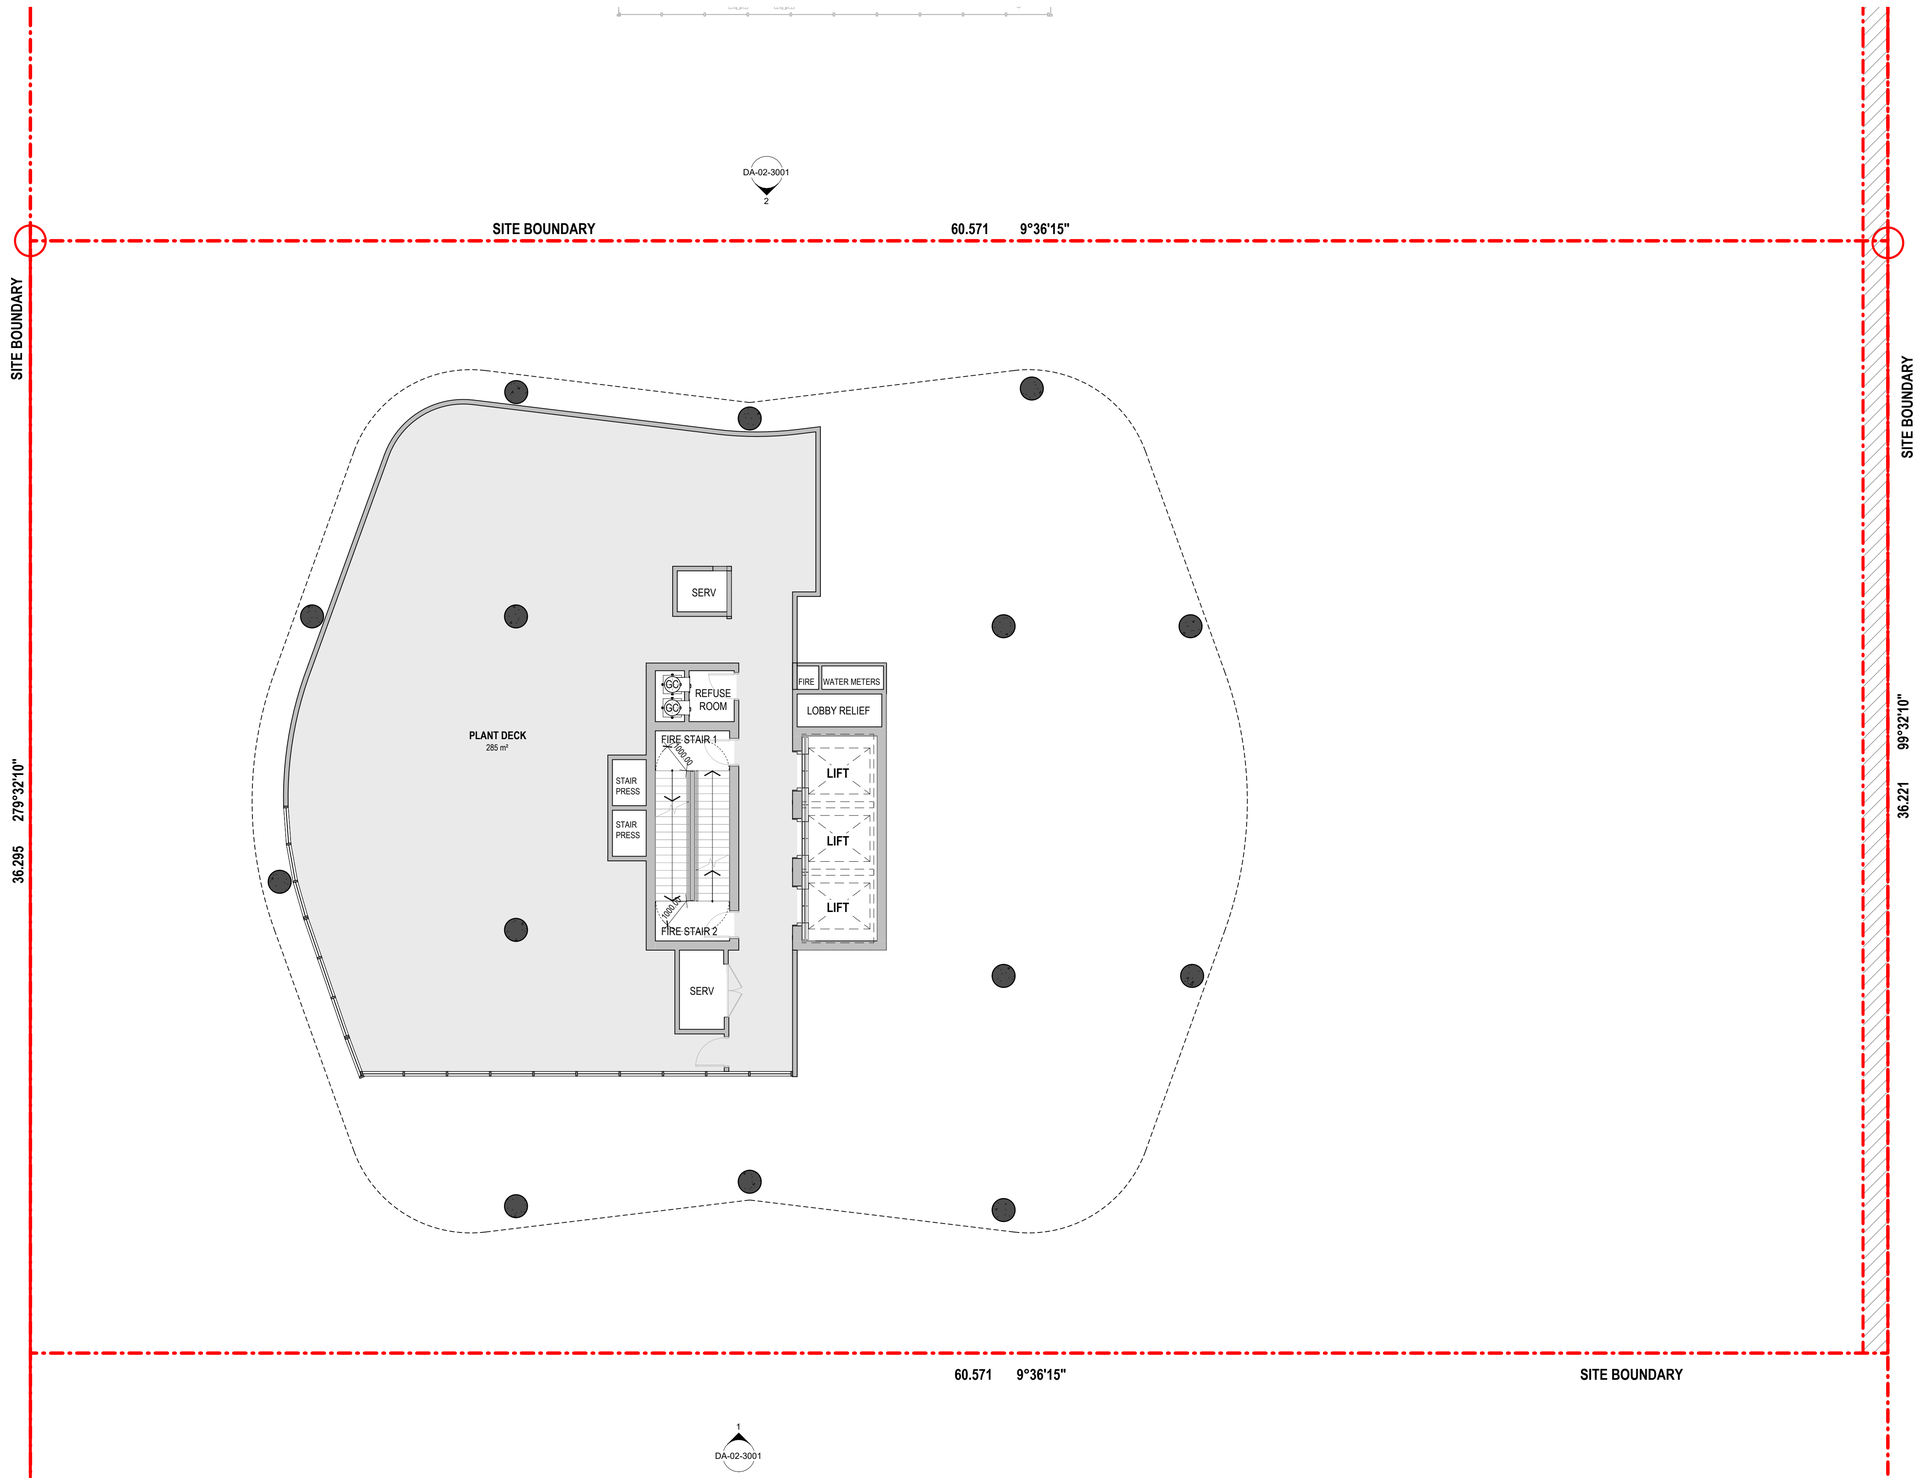


Amendments

| Issue | Description | Date |
|---|---|---|
| A | PRELIMINARY ISSUE | 21.08.2025 |
| B | PRELIMINARY ISSUE | 28.08.2025 |
| C | REVISED PRELIMINARY ISSUE | 24.09.2025 |
| D | ISSUE FOR COORDINATION | 03.10.2025 |
| E | EDQ SUBMISSION | 17.10.2025 |

**EDQ SUBMISSION**


Consultant
Traffic, Waste and Acoustics consultant
COLLIERS
Level 8 369 Ann St | Brisbane, QLD 4000

Consultant
Air Quality Consultant
Trinity Consultants
Level 3, 43 Peel Street | South Brisbane, QLD 4101

Consultant
Landscape Architect
WILD STUDIO
9 Fort Ln, Milton QLD 4064

Client
Sarazin
21 Wellington Rd, East Brisbane QLD, 4169 | Australia

Group GSA Pty Ltd ABN 76 002 113 779
Level 07, 260 Queen St Brisbane QLD
Australia 4000
www.groupgsa.com

T +617 3112 3079

architecture interior design urban design landscape
nom architect Lisa-Maree Carrigan 5696


Project Title
STANLEY QUARTER
WOOLLOONGABBA

Building Name
**EAST TOWER**

Drawing Title
LEVEL 34 - PLANT

| | |
|---|---|
| Scale | 1 : 100 |
| Drawing Created (date) | 08/17/18 |
| Drawing Created (by) | GM/AK |
| Plotted and checked by | GM |
| Verified | LM |
| Approved | LM |

| Project No | Drawing No | Issue |
|---|---|---|
| A241823 | DA-02-2034 | E |


This drawing is the copyright of Group GSA Pty Ltd and may not be altered, reproduced or transmitted in any form or by any means in part or in whole without the written permission of Group GSA Pty Ltd. All levels and dimensions are to be checked and verified on site prior to the commencement of any work, making of shop drawings or fabrication of components. Do not scale drawings. Use figured Dimensions.


17/10/2025 2:32:56 PM

# REFER TO WEST TOWER FLOOR PLANS

DA-02-3001 / 2

SITE BOUNDARY — 60.571 — 9°36'15"

SITE BOUNDARY — 279°32'10" — 36.295

SITE BOUNDARY — 99°32'10" — 36.221

SITE BOUNDARY — 60.571 — 9°36'15"

DA-02-3003 / 3

2 / DA-02-3000

1 / DA-02-3001

Amendments

| Issue | Description | Date |
|---|---|---|
| A | PRELIMINARY ISSUE | 21.08.2025 |
| B | PRELIMINARY ISSUE | 28.08.2025 |
| C | ISSUE FOR COORDINATION | 03.10.2025 |
| D | EDQ SUBMISSION | 17.10.2025 |

**EDQ SUBMISSION**

Consultant
Traffic, Waste and Acoustics consultant
COLLIERS
Level 8 369 Ann St | Brisbane, QLD 4000

Consultant
Air Quality Consultant
Trinity Consultants
Level 3, 43 Peel Street | South Brisbane, QLD 4101

Consultant
Landscape Architect
WILD STUDIO
9 Fort Ln, Milton QLD 4064

Client
Sarazin
21 Wellington Rd, East Brisbane QLD, 4169 | Australia

Sarazin

GROUPGSA


Group GSA Pty Ltd ABN 76 002 113 779
Level 07, 260 Queen St Brisbane QLD
Australia 4000
www.groupgsa.com

T +617 3112 3079

architecture interior design urban design landscape
nom architect Lisa-Maree Carrigan 5696


Project Title
STANLEY QUARTER
WOOLLOONGABBA

Building Name
**EAST TOWER**

Drawing Title
LEVEL 35-50 - APARTMENTS
TYP. UPPER

| | |
|---|---|
| Scale | 1 : 100 |
| Drawing Created (date) | 08/17/18 |
| Drawing Created (by) | GM/AK |
| Plotted and checked by | GM |
| Verified | LM |
| Approved | LM |

| Project No | Drawing No | Issue |
|---|---|---|
| A241823 | DA-02-2035 | D |


This drawing is the copyright of Group GSA Pty Ltd and may not be altered, reproduced or transmitted in any form or by any means in part or in whole without the written permission of Group GSA Pty Ltd. All levels and dimensions are to be checked and verified on site prior to the commencement of any work, making of shop drawings or fabrication of components. Do not scale drawings. Use figured Dimensions.


17/10/2025 2:32:59 PM

Amendments

| Issue | Description | Date |
|---|---|---|
| A | PRELIMINARY ISSUE | 21.08.2025 |
| B | PRELIMINARY ISSUE | 28.08.2025 |
| C | ISSUE FOR COORDINATION | 03.10.2025 |
| D | EDQ SUBMISSION | 17.10.2025 |

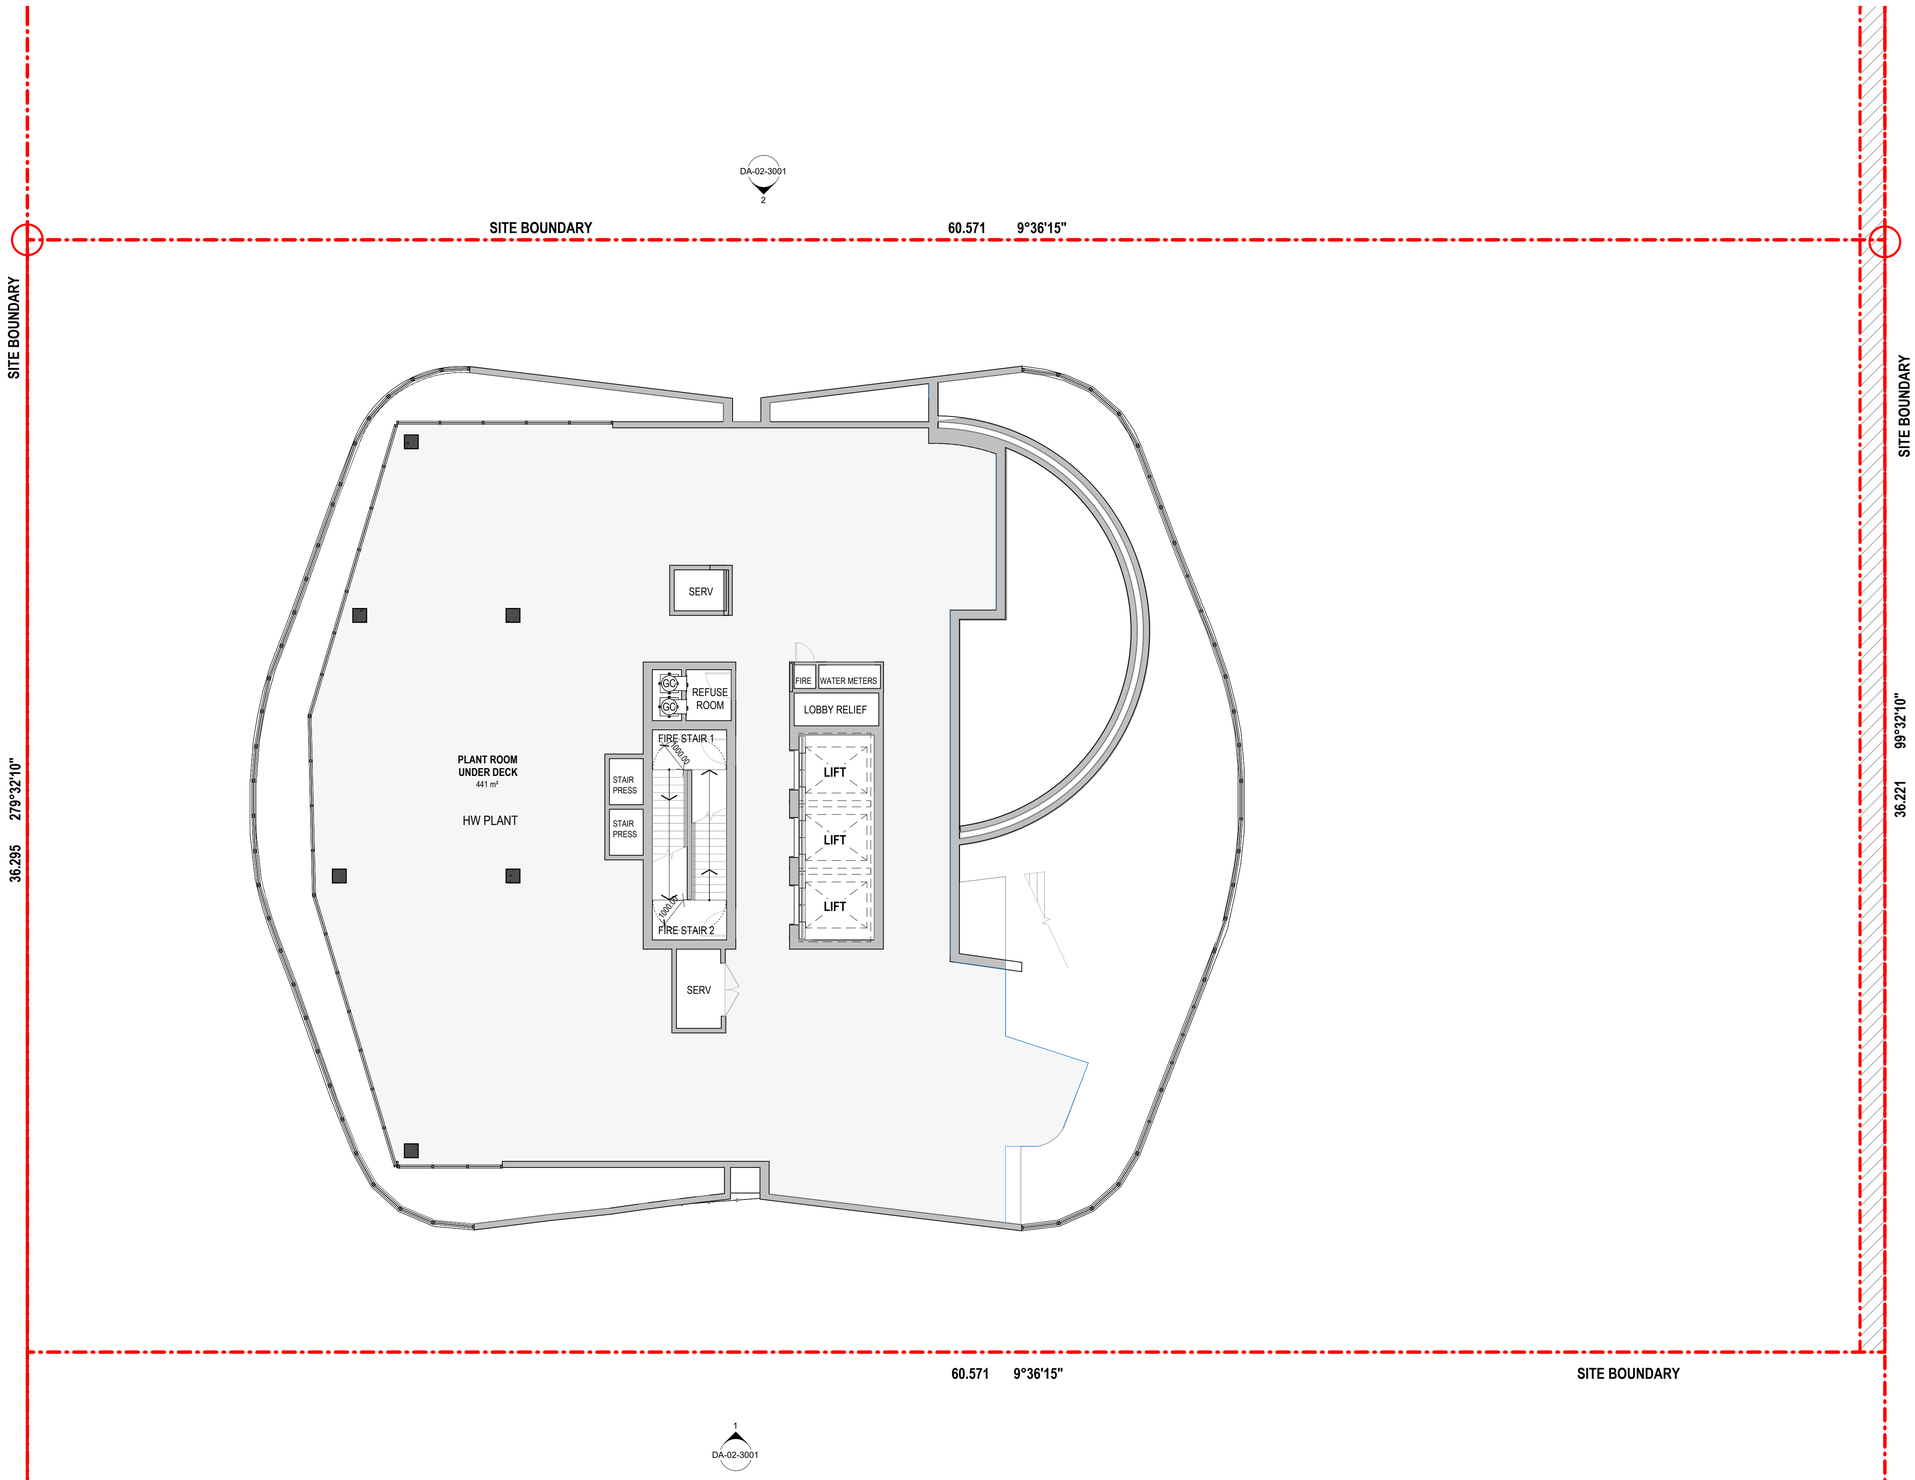


EDQ SUBMISSION

Consultant

Traffic, Waste and Acoustics consultant
COLLIERS
Level 8 369 Ann St | Brisbane, QLD 4000

Consultant

Air Quality Consultant
Trinity Consultants
Level 3, 43 Peel Street | South Brisbane, QLD 4101

Consultant

Landscape Architect
WILD STUDIO
9 Fort Ln, Milton QLD 4064

Client

Sarazin
21 Wellington Rd, East Brisbane QLD, 4169 | Australia

Sarazin

GROUPGSA

Group GSA Pty Ltd ABN 76 002 113 779
Level 07, 260 Queen St Brisbane QLD
Australia 4000
www.groupgsa.com

T +617 3112 3079

architecture interior design urban design landscape
nom architect Lisa-Maree Carrigan 5696

Project Title

STANLEY QUARTER
WOOLLOONGABBA

Building Name

**EAST TOWER**

Drawing Title

LEVEL 51 - PLANT

| | |
|---|---|
| Scale | 1 : 100 |
| Drawing Created (date) | 08/17/18 |
| Drawing Created (by) | GM/AK |
| Plotted and checked by | GM |
| Verified | LM |
| Approved | LM |

| Project No | Drawing No | Issue |
|---|---|---|
| A241823 | DA-02-2050 | D |

This drawing is the copyright of Group GSA Pty Ltd and may not be altered, reproduced or transmitted in any form or by any means in part or in whole without the written permission of Group GSA Pty Ltd. All levels and dimensions are to be checked and verified on site prior to the commencement of any work, making of shop drawings or fabrication of components. Do not scale drawings. Use figured Dimensions.

17/10/2025 2:33:00 PM

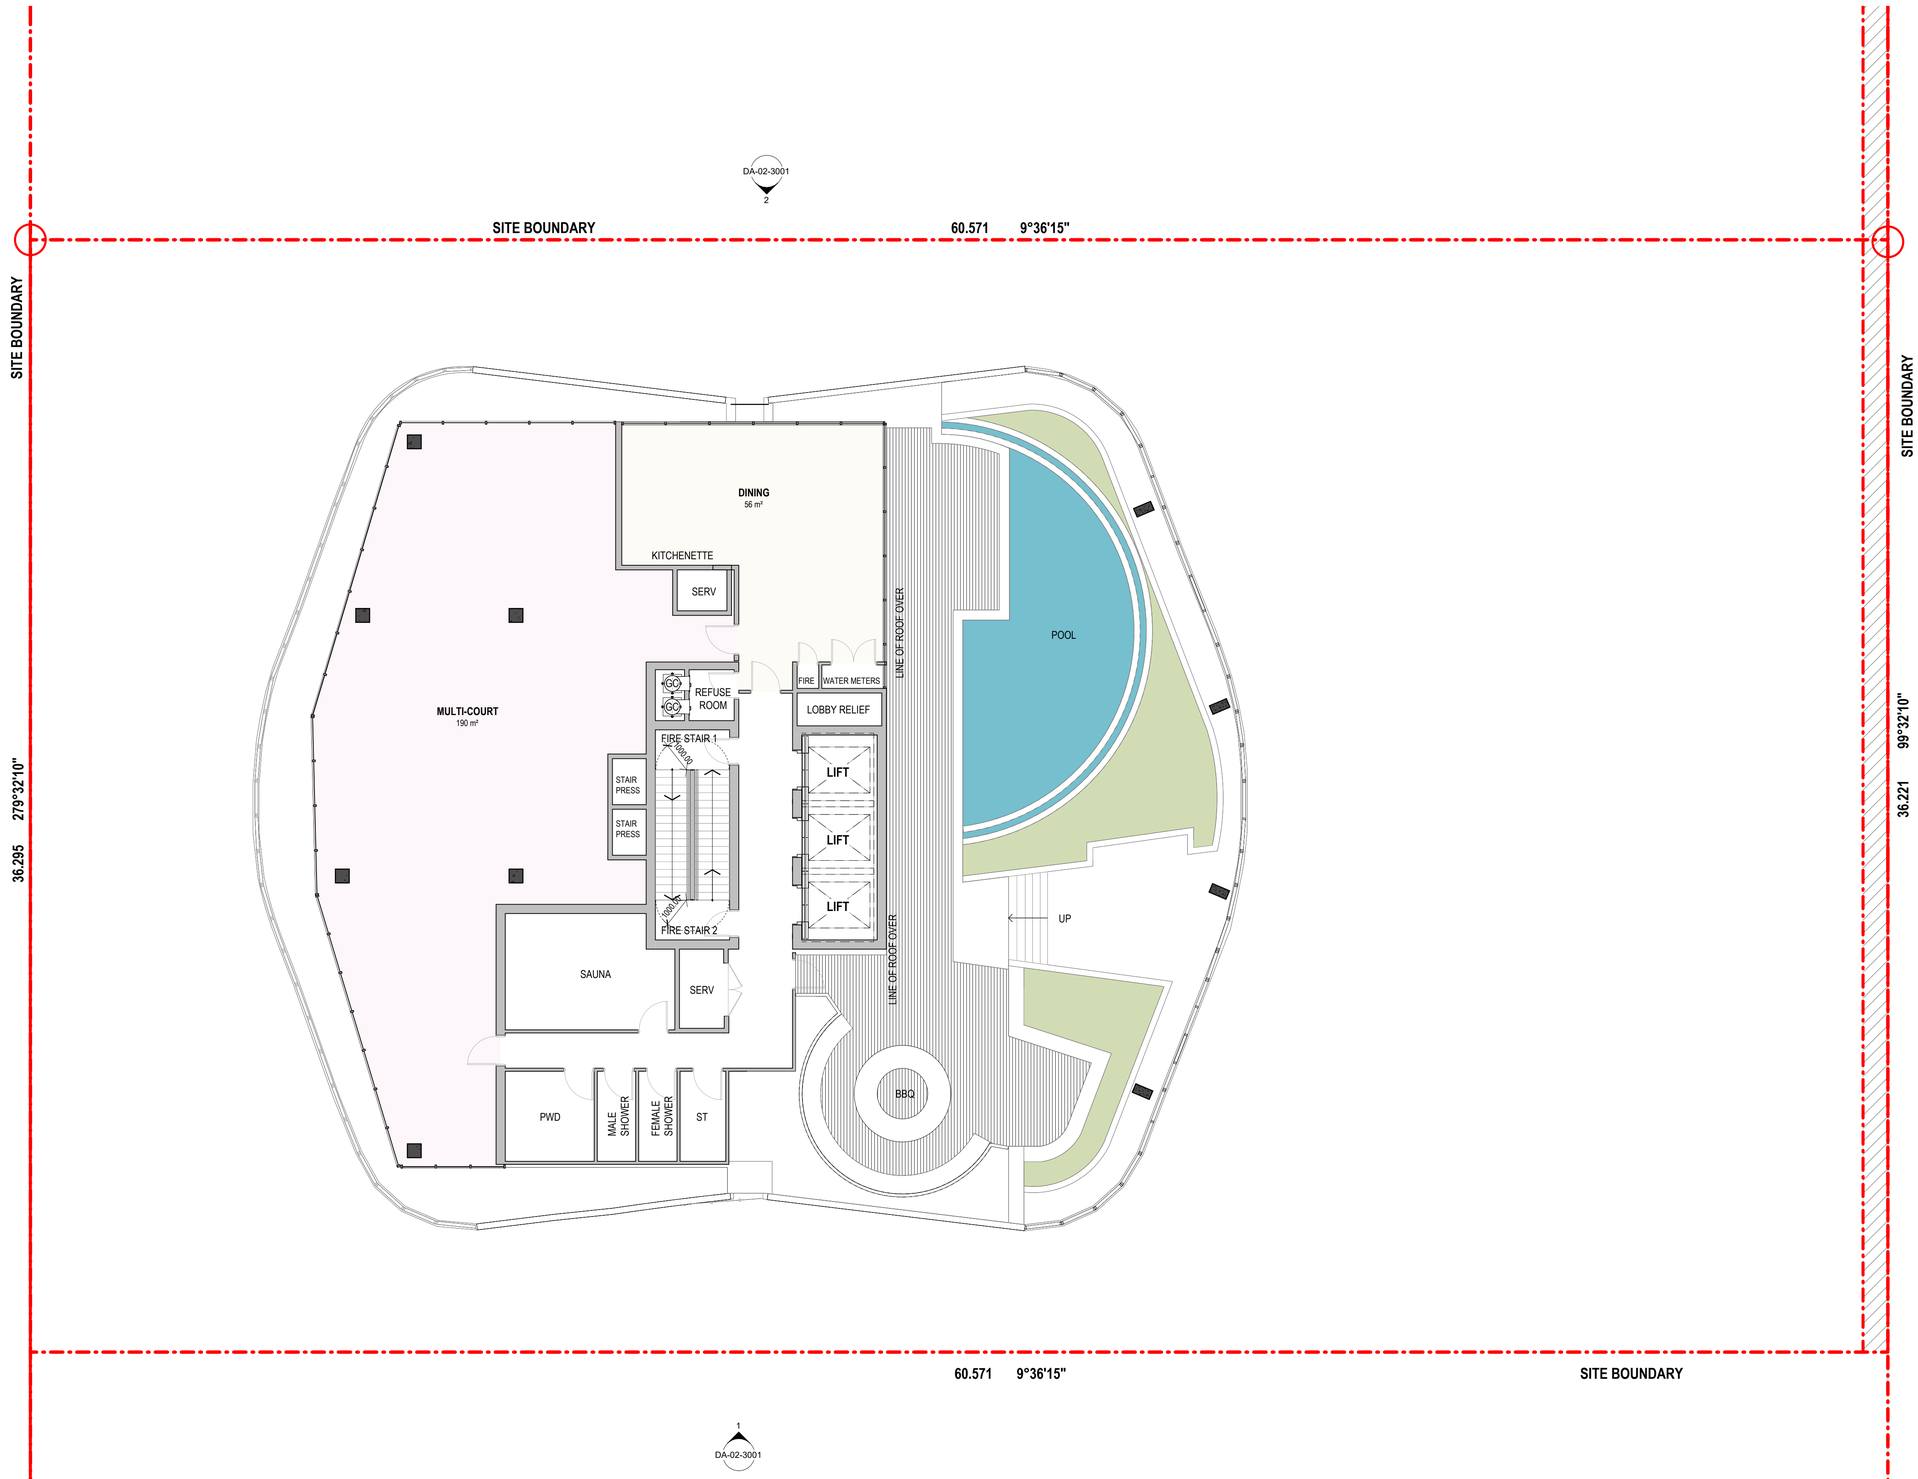


Amendments

| Issue | Description | Date |
|---|---|---|
| A | PRELIMINARY ISSUE | 21.08.2025 |
| B | PRELIMINARY ISSUE | 28.08.2025 |
| C | ISSUE FOR COORDINATION | 03.10.2025 |
| D | EDQ SUBMISSION | 17.10.2025 |

**EDQ SUBMISSION**


Consultant
Traffic, Waste and Acoustics consultant
COLLIERS
Level 8 369 Ann St | Brisbane, QLD 4000

Consultant
Air Quality Consultant
Trinity Consultants
Level 3, 43 Peel Street | South Brisbane, QLD 4101

Consultant
Landscape Architect
WILD STUDIO
9 Fort Ln, Milton QLD 4064

Client
Sarazin
21 Wellington Rd, East Brisbane QLD, 4169 | Australia

Group GSA Pty Ltd ABN 76 002 113 779
Level 07, 260 Queen St Brisbane QLD
Australia 4000
www.groupgsa.com

T +617 3112 3079

architecture interior design urban design landscape
nom architect Lisa-Maree Carrigan 5696


Project Title
STANLEY QUARTER
WOOLLOONGABBA

Building Name
**EAST TOWER**

Drawing Title
LEVEL 52 - ROOF DECK

| | |
|---|---|
| Scale | 1 : 100 |
| Drawing Created (date) | 08/17/18 |
| Drawing Created (by) | GM/AK |
| Plotted and checked by | GM |
| Verified | LM |
| Approved | LM |

| Project No | Drawing No | Issue |
|---|---|---|
| A241823 | DA-02-2051 | D |


This drawing is the copyright of Group GSA Pty Ltd and may not be altered, reproduced or transmitted in any form or by any means in part or in whole without the written permission of Group GSA Pty Ltd. All levels and dimensions are to be checked and verified on site prior to the commencement of any work, making of shop drawings or fabrication of components. Do not scale drawings. Use figured Dimensions.


17/10/2025 2:33:01 PM

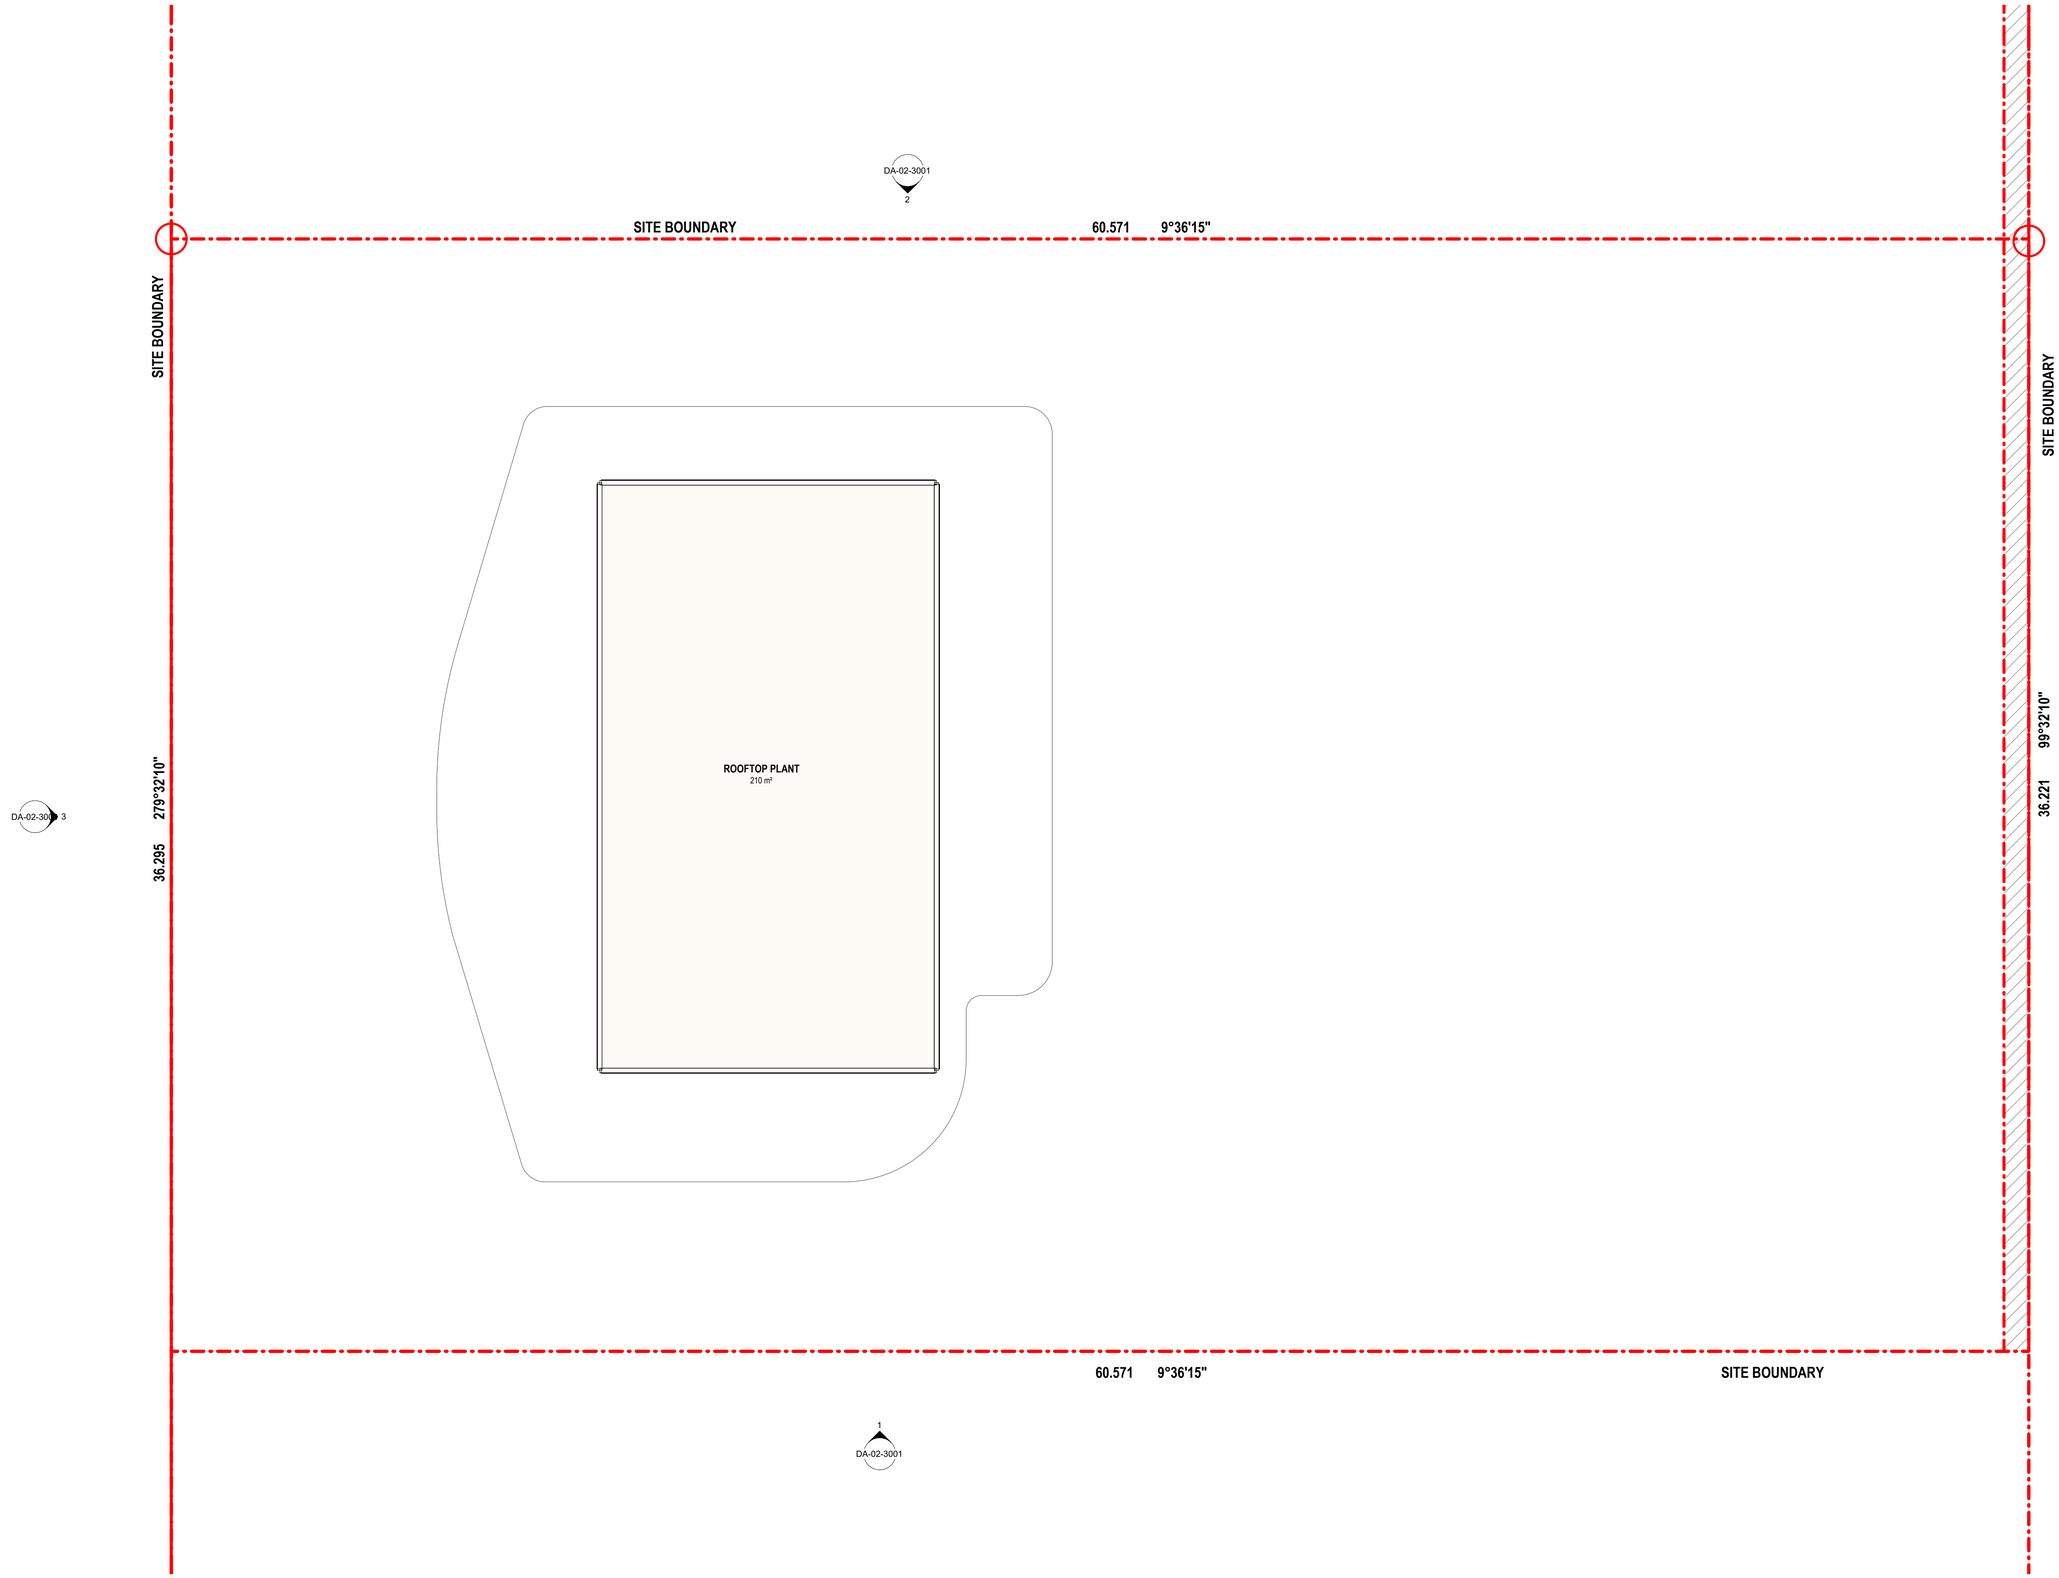


Amendments

| Issue | Description | Date |
|---|---|---|
| A | PRELIMINARY ISSUE | 21.08.2025 |
| B | PRELIMINARY ISSUE | 28.08.2025 |
| C | ISSUE FOR COORDINATION | 03.10.2025 |
| D | EDQ SUBMISSION | 17.10.2025 |

**EDQ SUBMISSION**

Consultant

Traffic, Waste and Acoustics consultant
COLLIERS
Level 8 369 Ann St | Brisbane, QLD 4000

Consultant

Air Quality Consultant
Trinity Consultants
Level 3, 43 Peel Street | South Brisbane, QLD 4101

Consultant

Landscape Architect
WILD STUDIO
9 Fort Ln, Milton QLD 4064

Client

Sarazin
21 Wellington Rd, East Brisbane QLD, 4169 | Australia

Sarazin

GROUPGSA

Group GSA Pty Ltd ABN 76 002 113 779
Level 07, 260 Queen St Brisbane QLD
Australia 4000
www.groupgsa.com

T +617 3112 3079

architecture interior design urban design landscape
nom architect Lisa-Maree Carrigan 5696

Project Title

STANLEY QUARTER
WOOLLOONGABBA

Building Name

**EAST TOWER**

Drawing Title

LEVEL 53 - ROOF PLANT

| | |
|---|---|
| Scale | 1 : 100 |
| Drawing Created (date) | 08/17/18 |
| Drawing Created (by) | GM/AK |
| Plotted and checked by | GM |
| Verified | LM |
| Approved | LM |

| Project No | Drawing No | Issue |
|---|---|---|
| A241823 | DA-02-2052 | D |

This drawing is the copyright of Group GSA Pty Ltd and may not be altered, reproduced or transmitted in any form or by any means in part or in whole without the written permission of Group GSA Pty Ltd. All levels and dimensions are to be checked and verified on site prior to the commencement of any work, making of shop drawings or fabrication of components. Do not scale drawings. Use figured Dimensions.

17/10/2025 2:33:02 PM