ARCHITECTURAL DRAWING SET

PROPOSED RESIDENTIAL DEVELOPMENT

19 RIVER ROAD, BUNDAMBA QLD


TYPE D2 4-PLEX

Sheet Number	Sheet Name	Current Revision
D2-1.01	TYPE D2 - COVER PAGE	E
D2-2.01	TYPE D2 - GROUND FLOOR PLAN	E
D2-2.02	TYPE D2 - UPPER FLOOR PLAN	E
D2-2.03	TYPE D2 - ROOF PLAN	E
D2-3.01	TYPE D2 - ELEVATIONS	E
D2-6.01	TYPE D2 - ISOMETRIC AERIAL VIEW - NE	E
D2-6.02	TYPE D2 - ISOMETRIC AERIAL VIEW - NW	E
D2-6.03	TYPE D2 - ISOMETRIC AERIAL VIEW - SE	E
D2-6.04	TYPE D2 - ISOMETRIC AERIAL VIEW - SW	E
D2-7.01	TYPE D2 - PERSPECTIVE - FRONT	E



Paul Ziukelis. architects Phone (07) 55701 388 Email admin@pza.com.au PO Box 9208, Gold Coast MC Qld 9726


DEVELOPMENT APPLICATION ISSUE

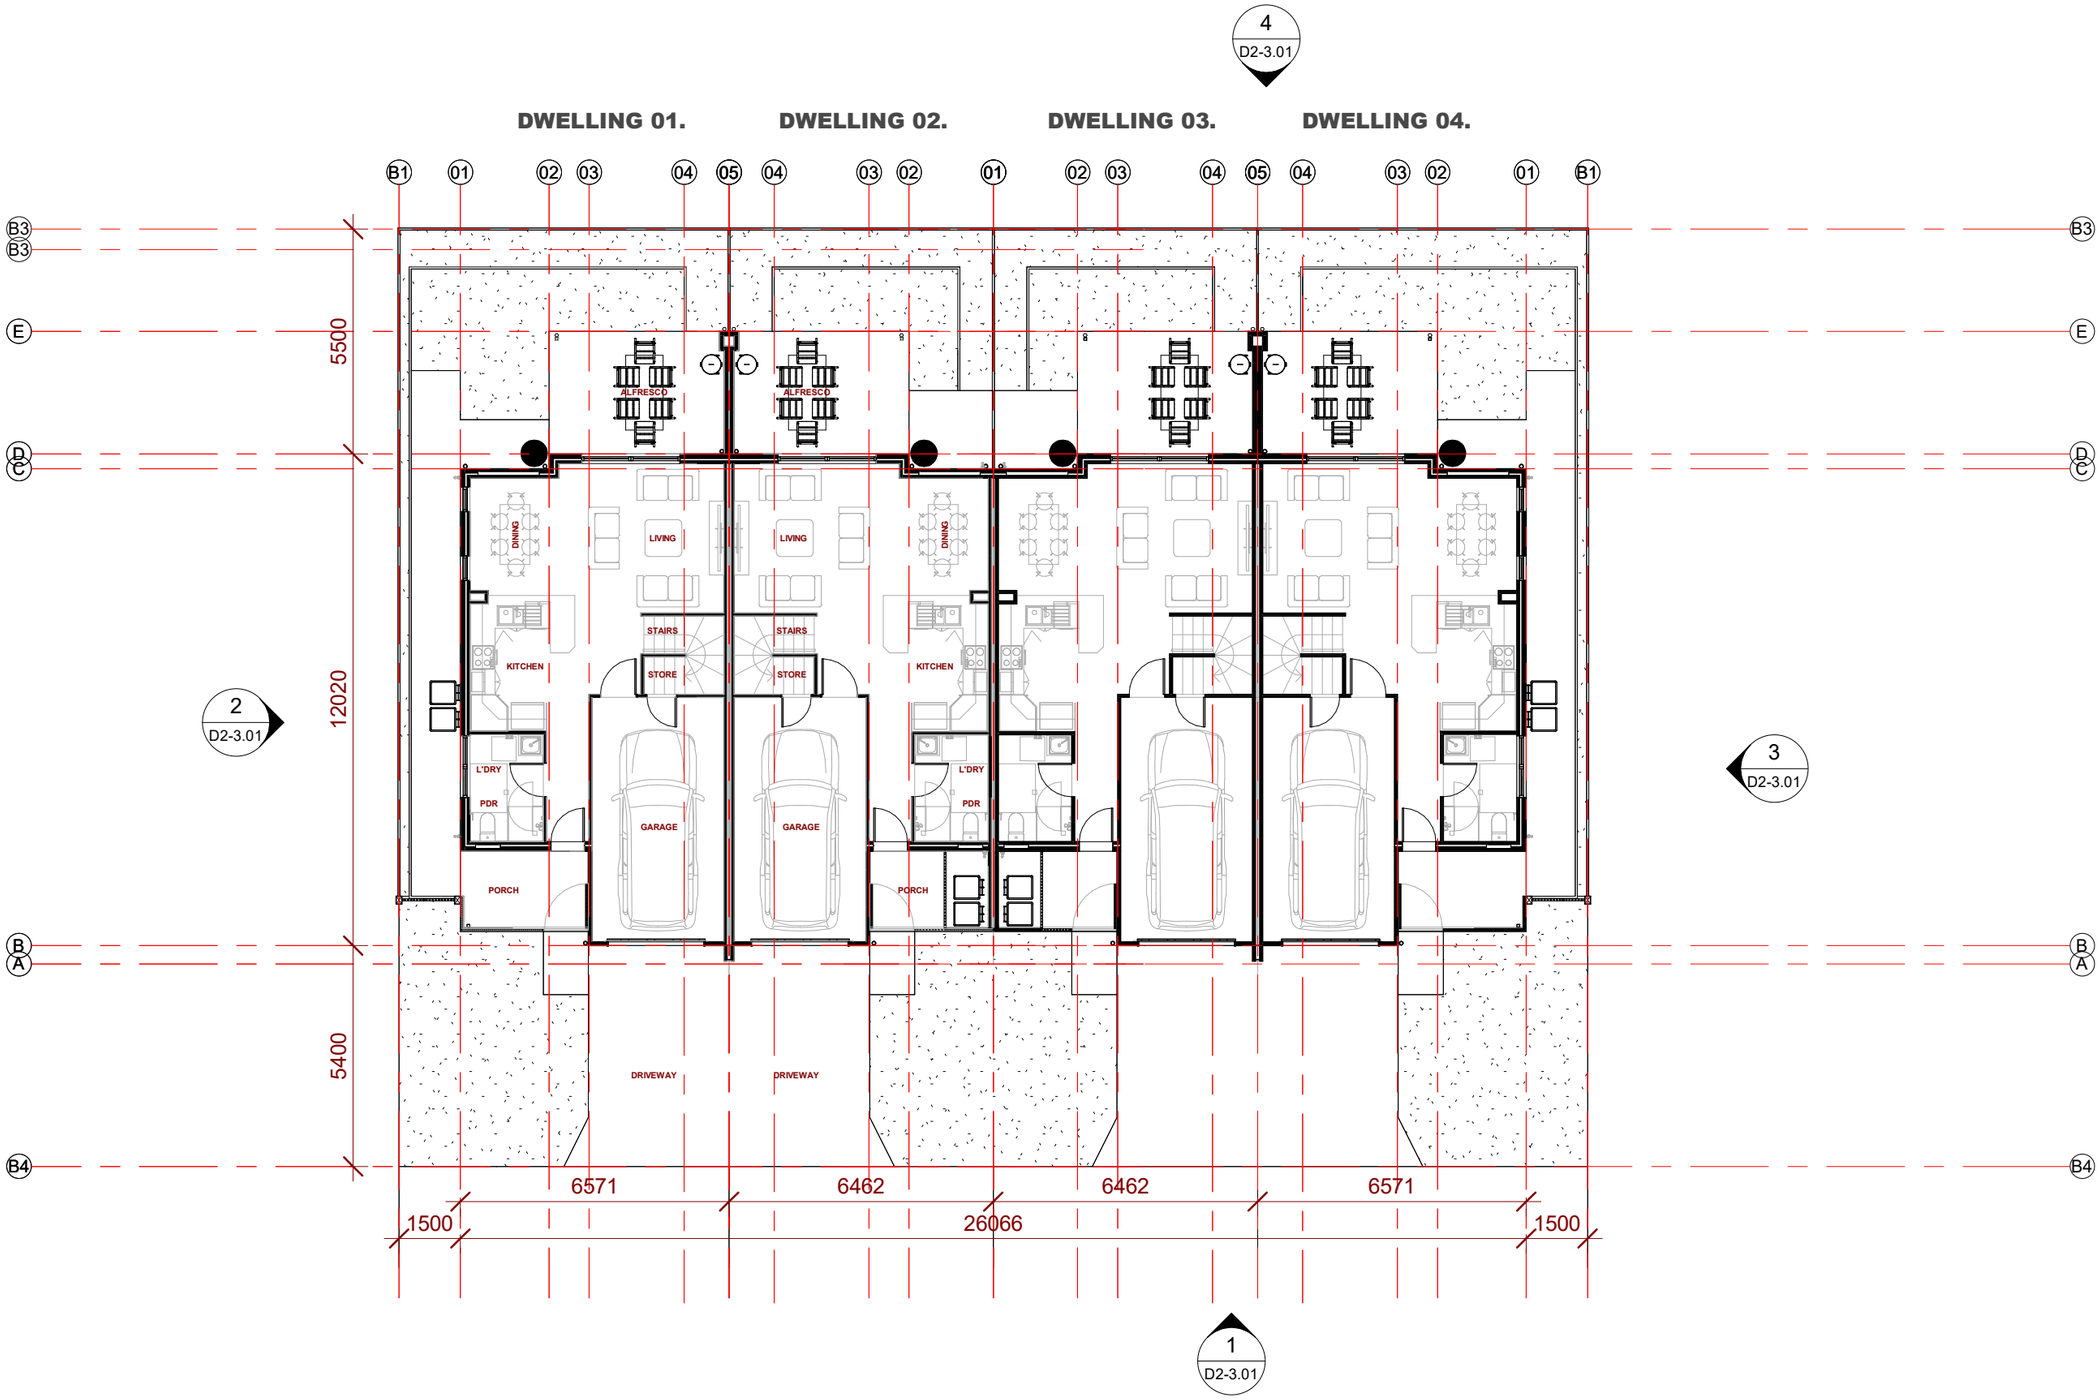


DEVELOPMENT APPLICATION project no. **25-024** issue no. **E** date. **SEPT 2026** scale. **1 : 150 @ A3**

19 RIVER ROAD BUNDAMBA, QLD

Paul Ziukelis. architects

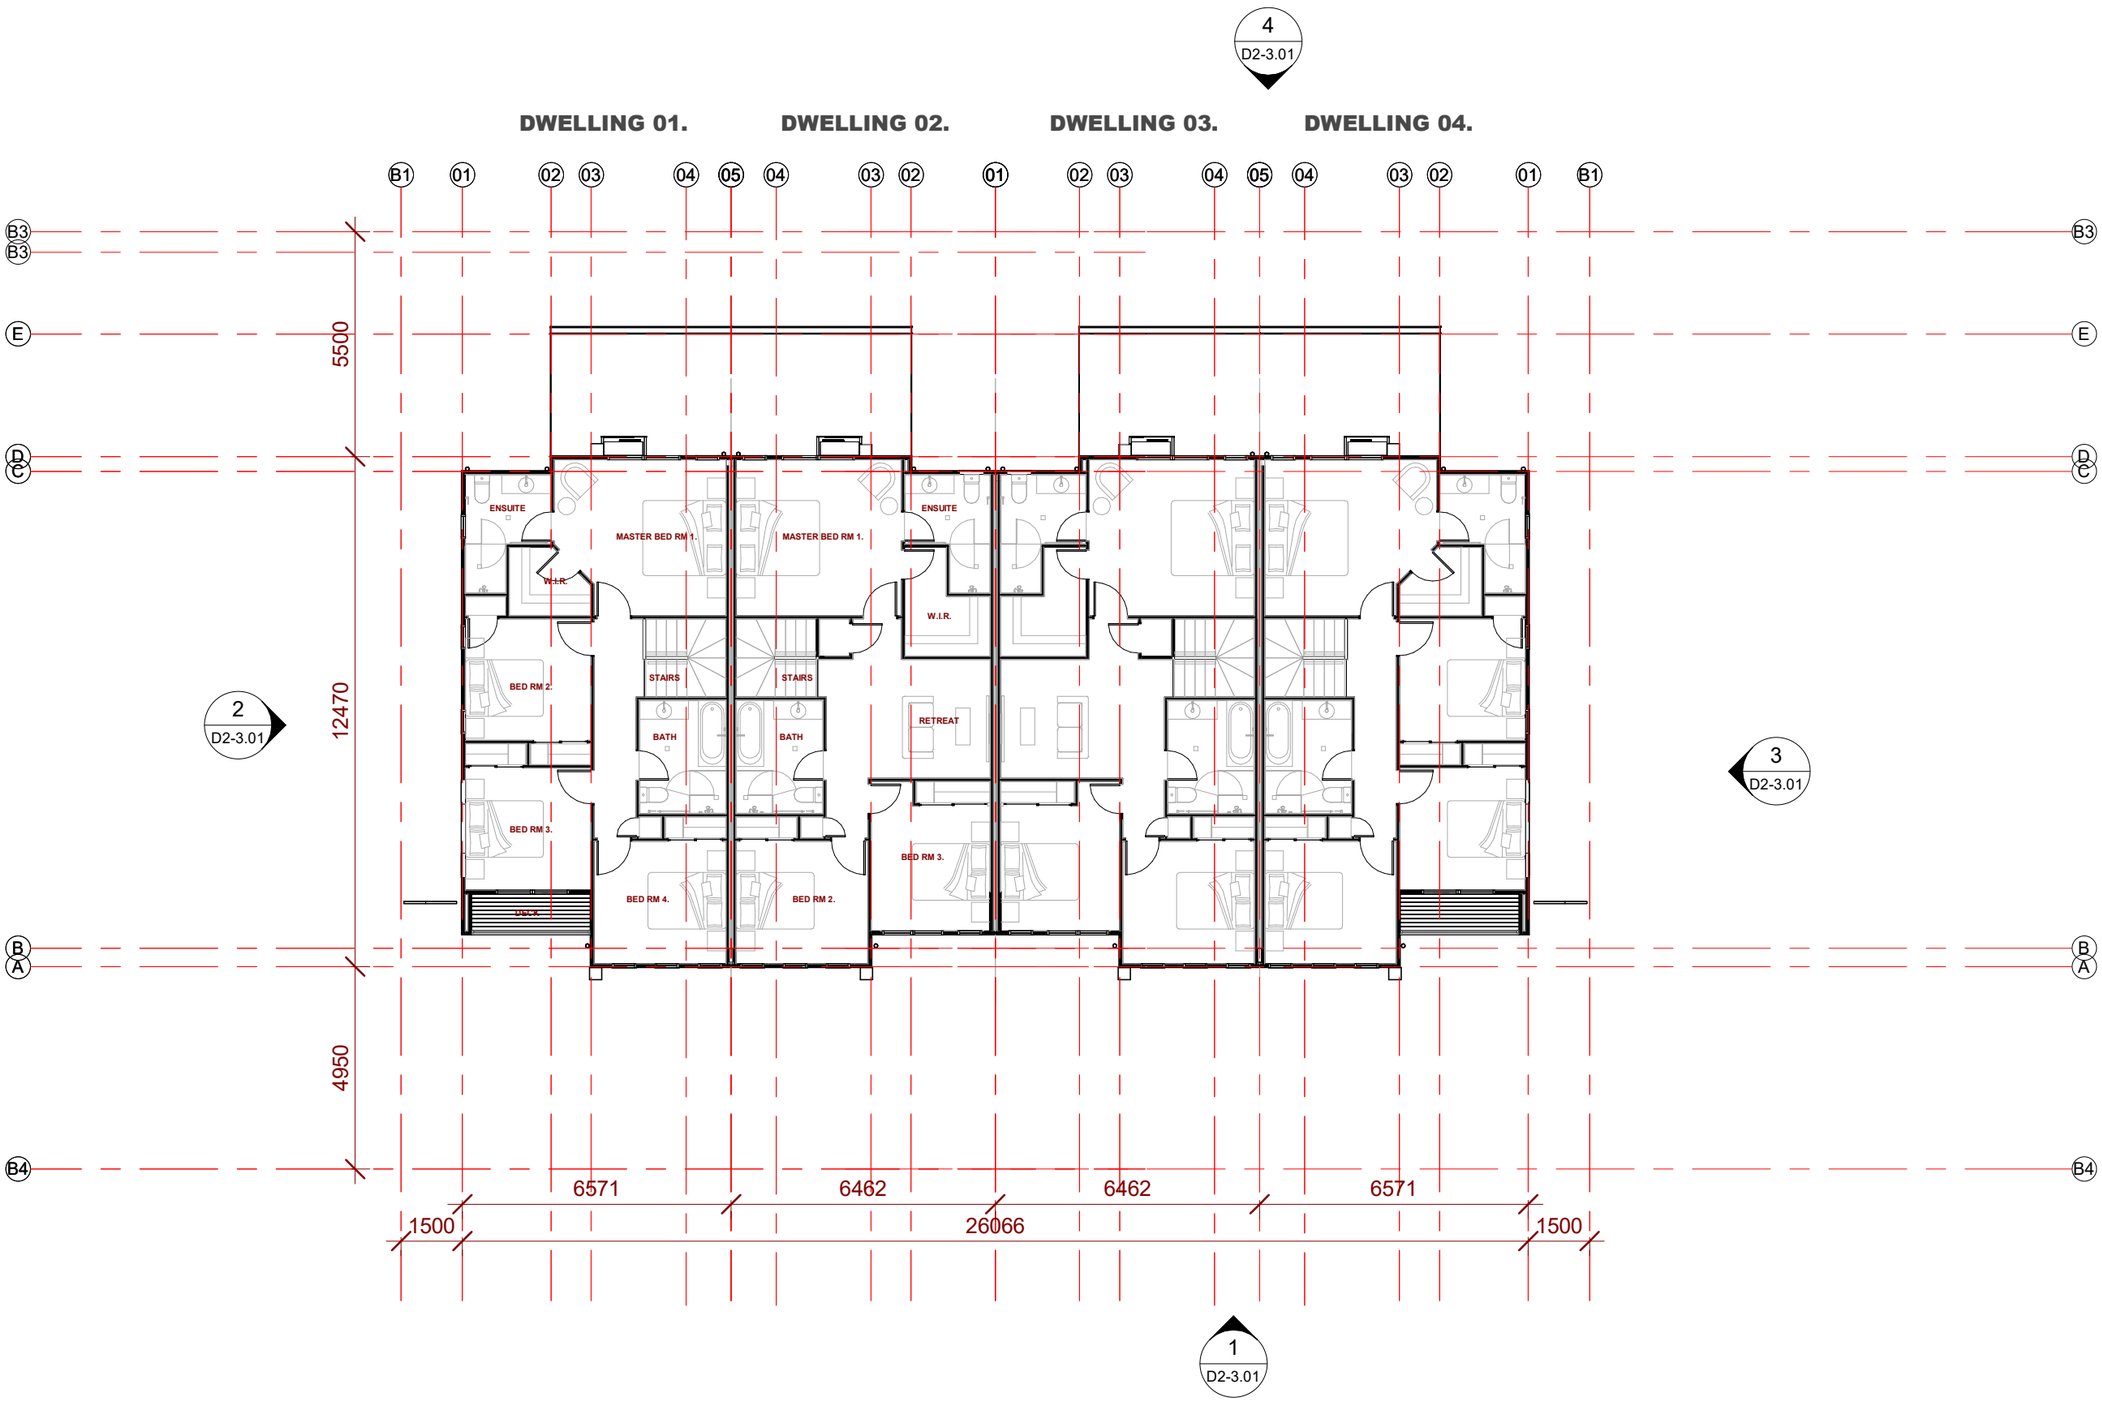
4
D2-3.01
DWELLING 01.
DWELLING 02.
DWELLING 03.
DWELLING 04.
B1 01 02 03 04 05 04 03 02 01 02 03 04 05 04 03 02 01 B1
B3
B3
E
D
C
B
A
B4
5500
12470
4950
ENSUITE
MASTER BED RM 1.
W.I.R.
BED RM 2.
STAIRS
BATH
BED RM 3.
BED RM 4.
RETREAT
2
D2-3.01
3
D2-3.01
1
D2-3.01
6571
6462
6462
6571
1500
26066
1500

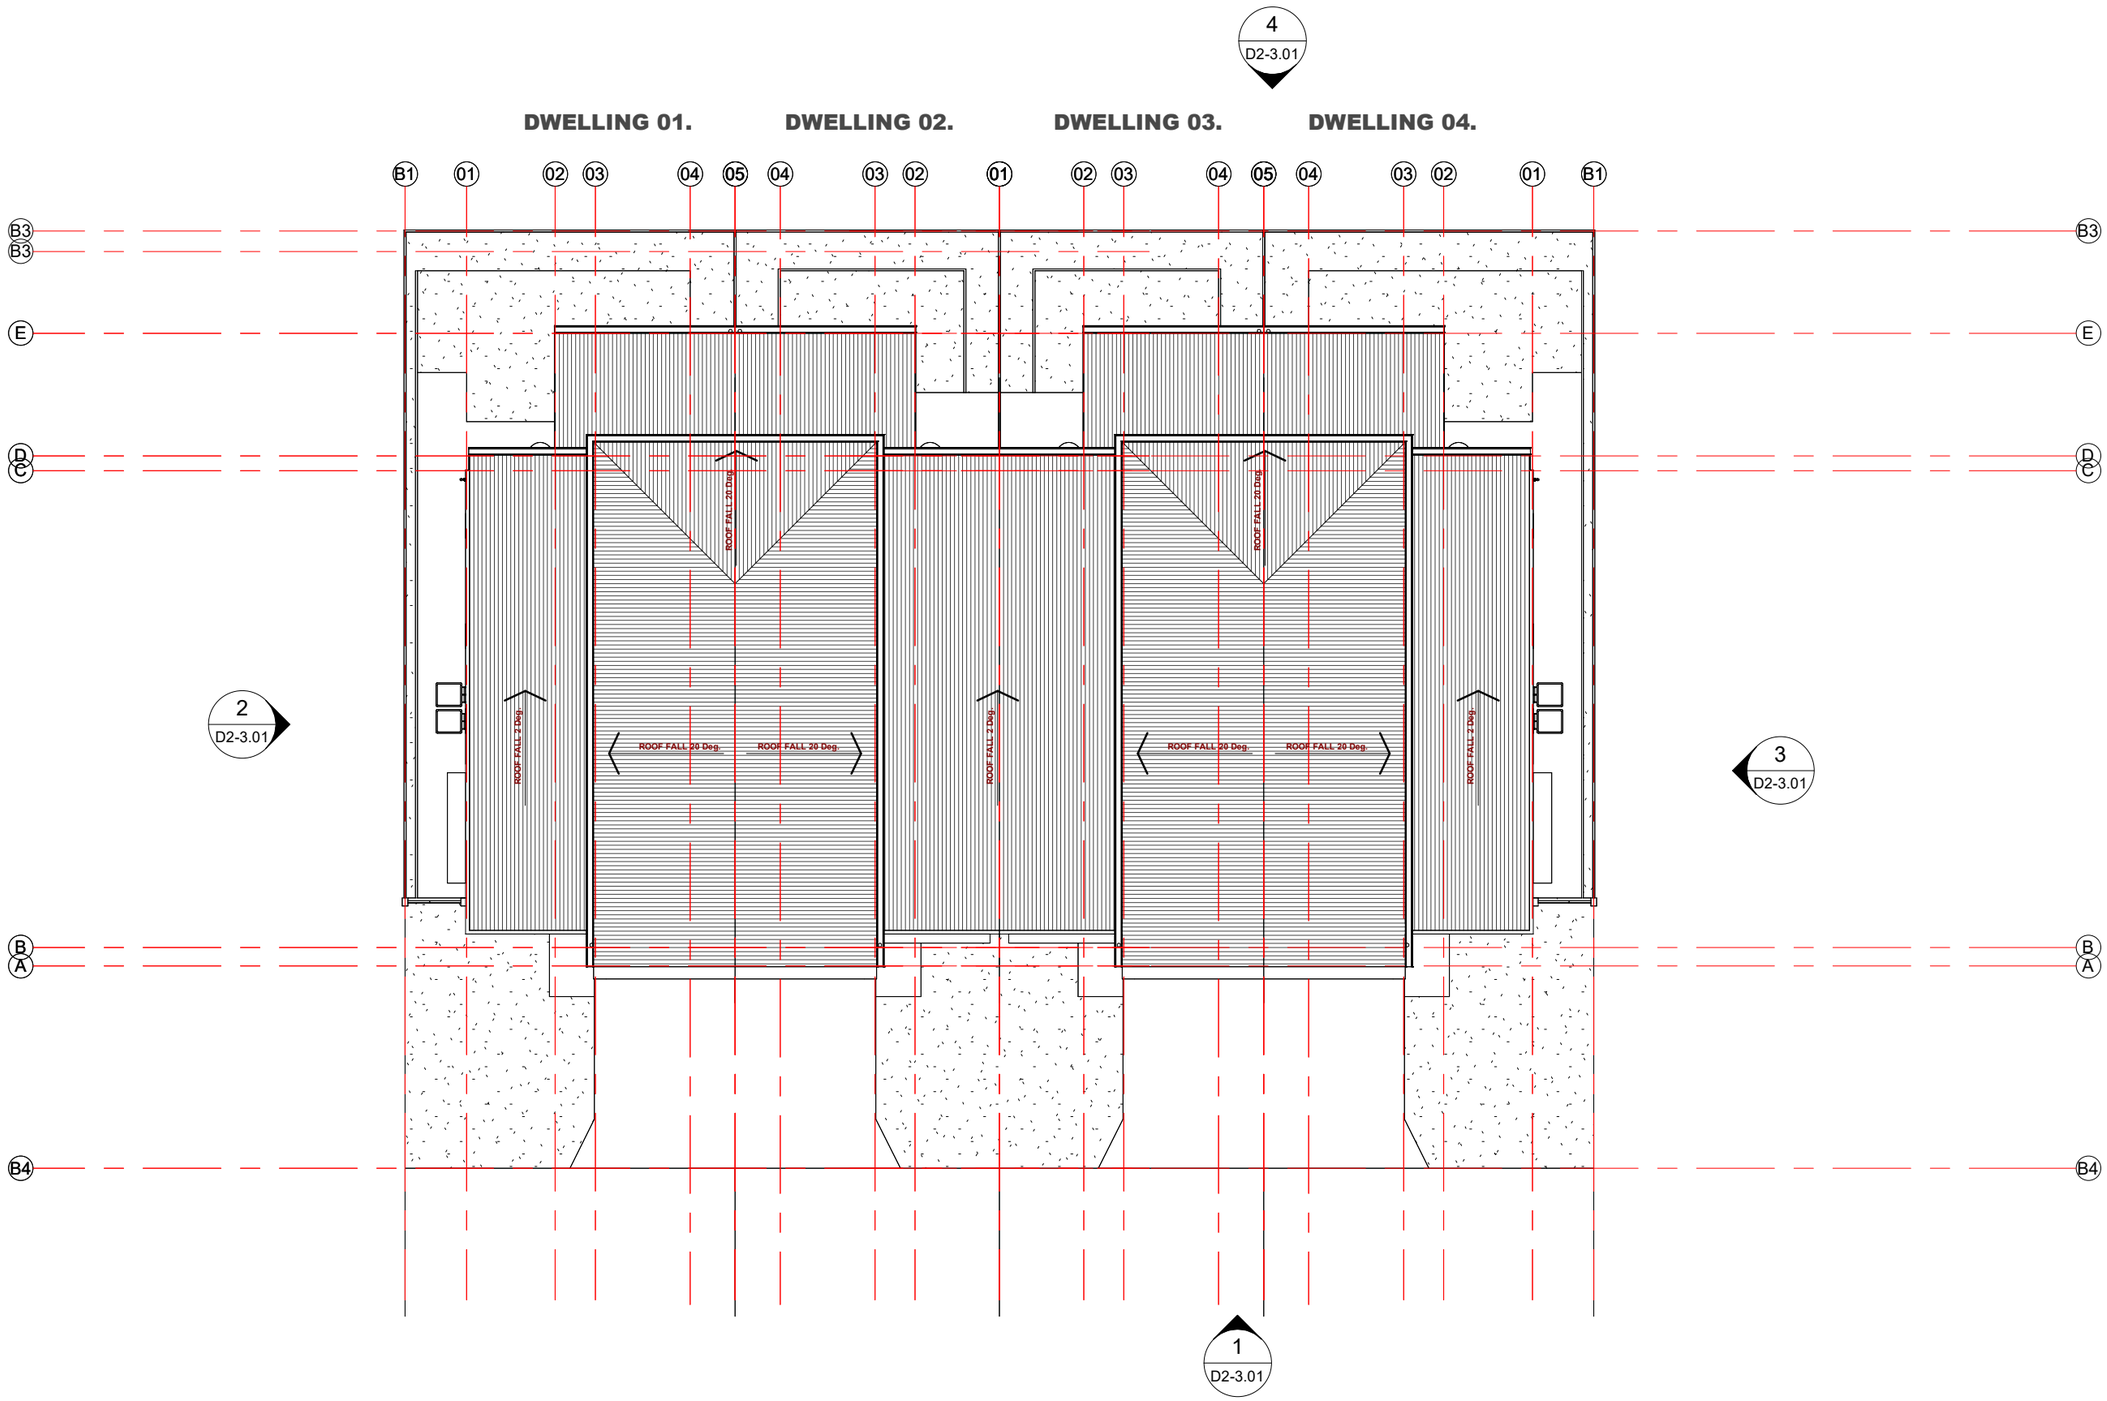


DEVELOPMENT APPLICATION project no. **25-024** issue no. **E** date. **SEPT 2026** scale. **1 : 150 @ A3**

19 RIVER ROAD BUNDAMBA, QLD

Paul Ziukelis. architects



1 STREET ELEVATION
1 : 150

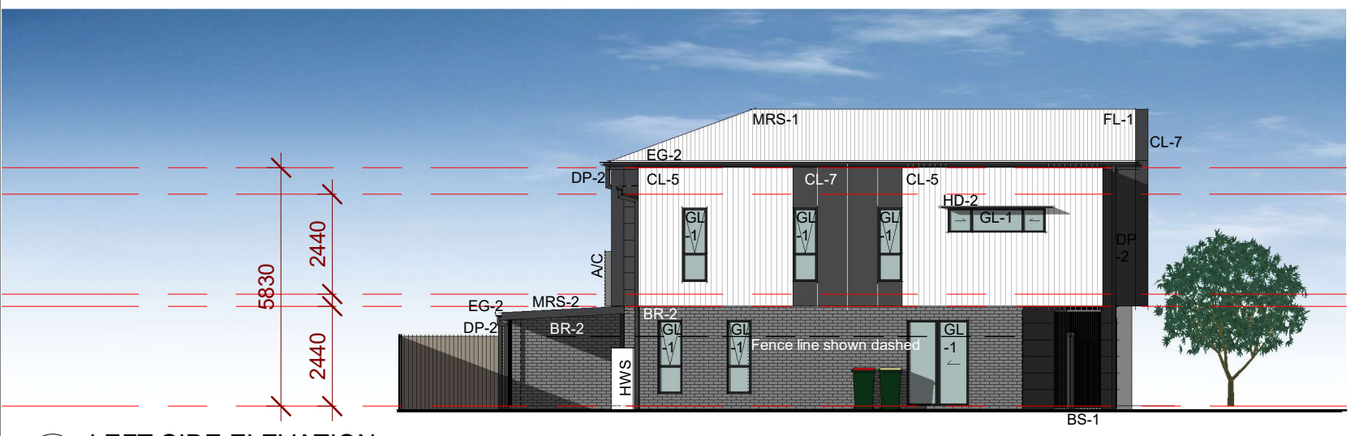

2 LEFT SIDE ELEVATION
1 : 150



3 RIGHT SIDE ELEVATION
1 : 150



4 REAR ELEVATION
1 : 150


DEVELOPMENT APPLICATION project no. **25-024** issue no. **E** date. **SEPT 2026** scale. **1 : 150 @ A3**

19 RIVER ROAD BUNDAMBA, QLD

Paul Ziukelis. architects

TYPE D2 - ISOMETRIC AERIAL VIEW - NE

D2-6.01

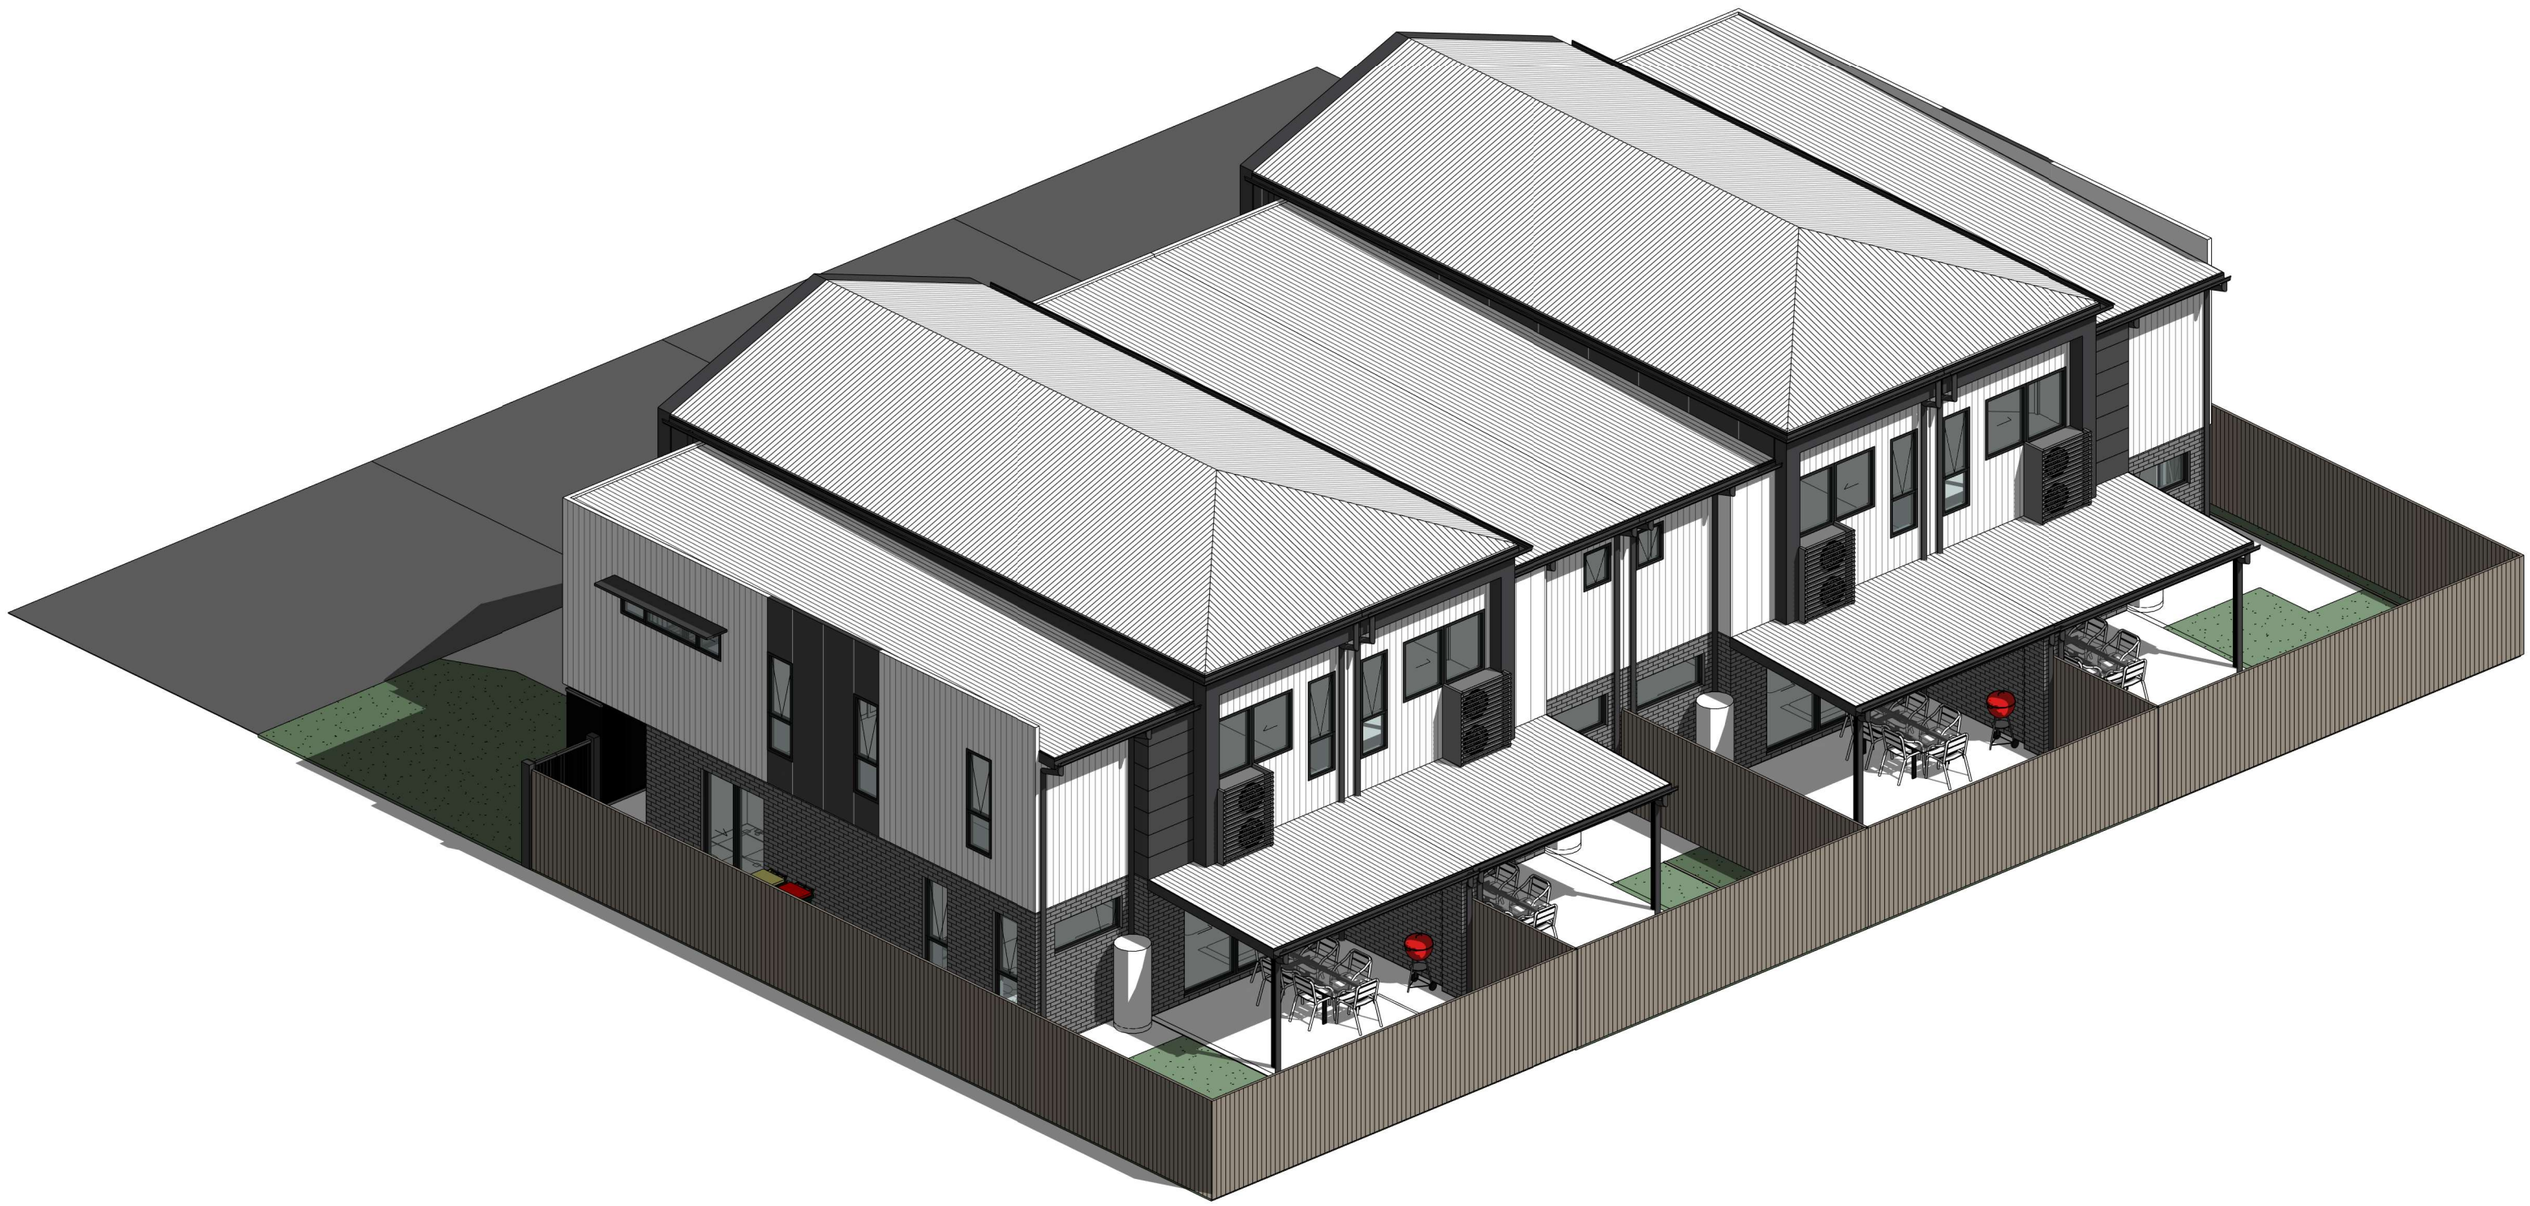

TYPE D2 - ISOMETRIC AERIAL VIEW - NW

D2-6.02




DEVELOPMENT APPLICATION project no. **25-024** issue no. **E** date. **SEPT 2026** scale. **@ A3**

19 RIVER ROAD BUNDAMBA, QLD

Paul Ziukelis. architects PZā

TYPE D2 - ISOMETRIC AERIAL VIEW - SE

D2-6.03

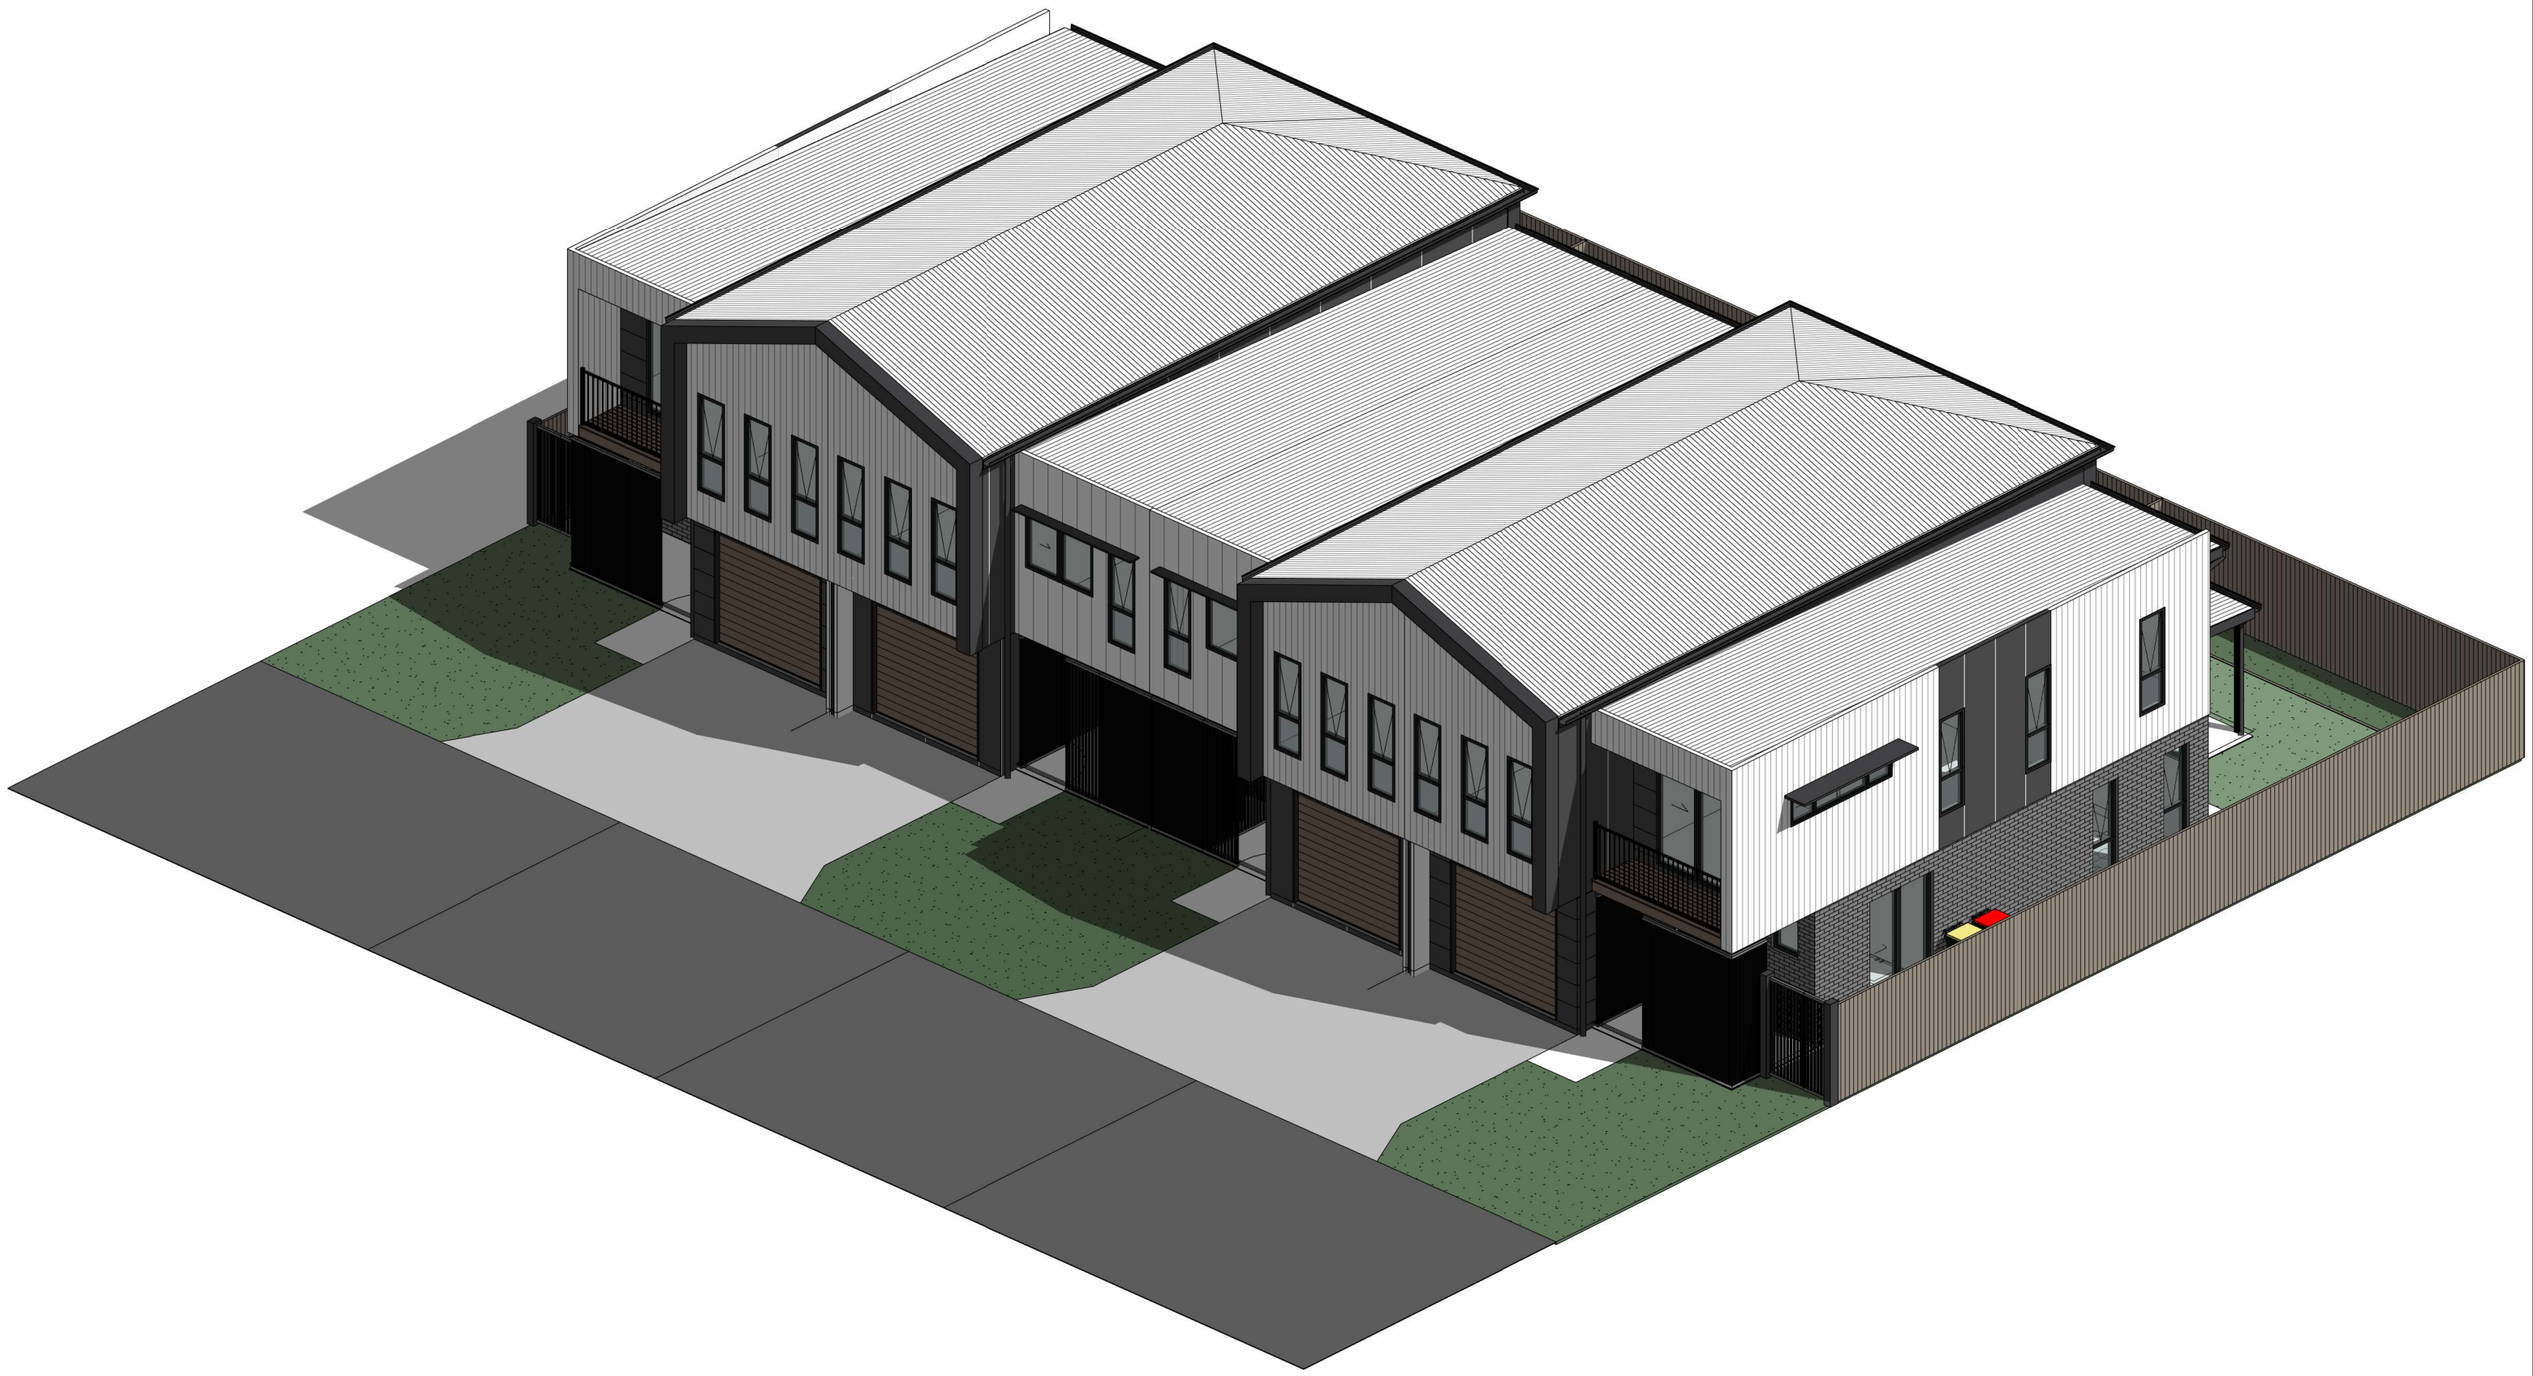

TYPE D2 - ISOMETRIC AERIAL VIEW - SW

D2-6.04



DEVELOPMENT APPLICATION project no. **25-024** issue no. **E** date. **SEPT 2026** scale. **@ A3**

19 RIVER ROAD BUNDAMBA, QLD

Paul Ziukelis. architects PZā

