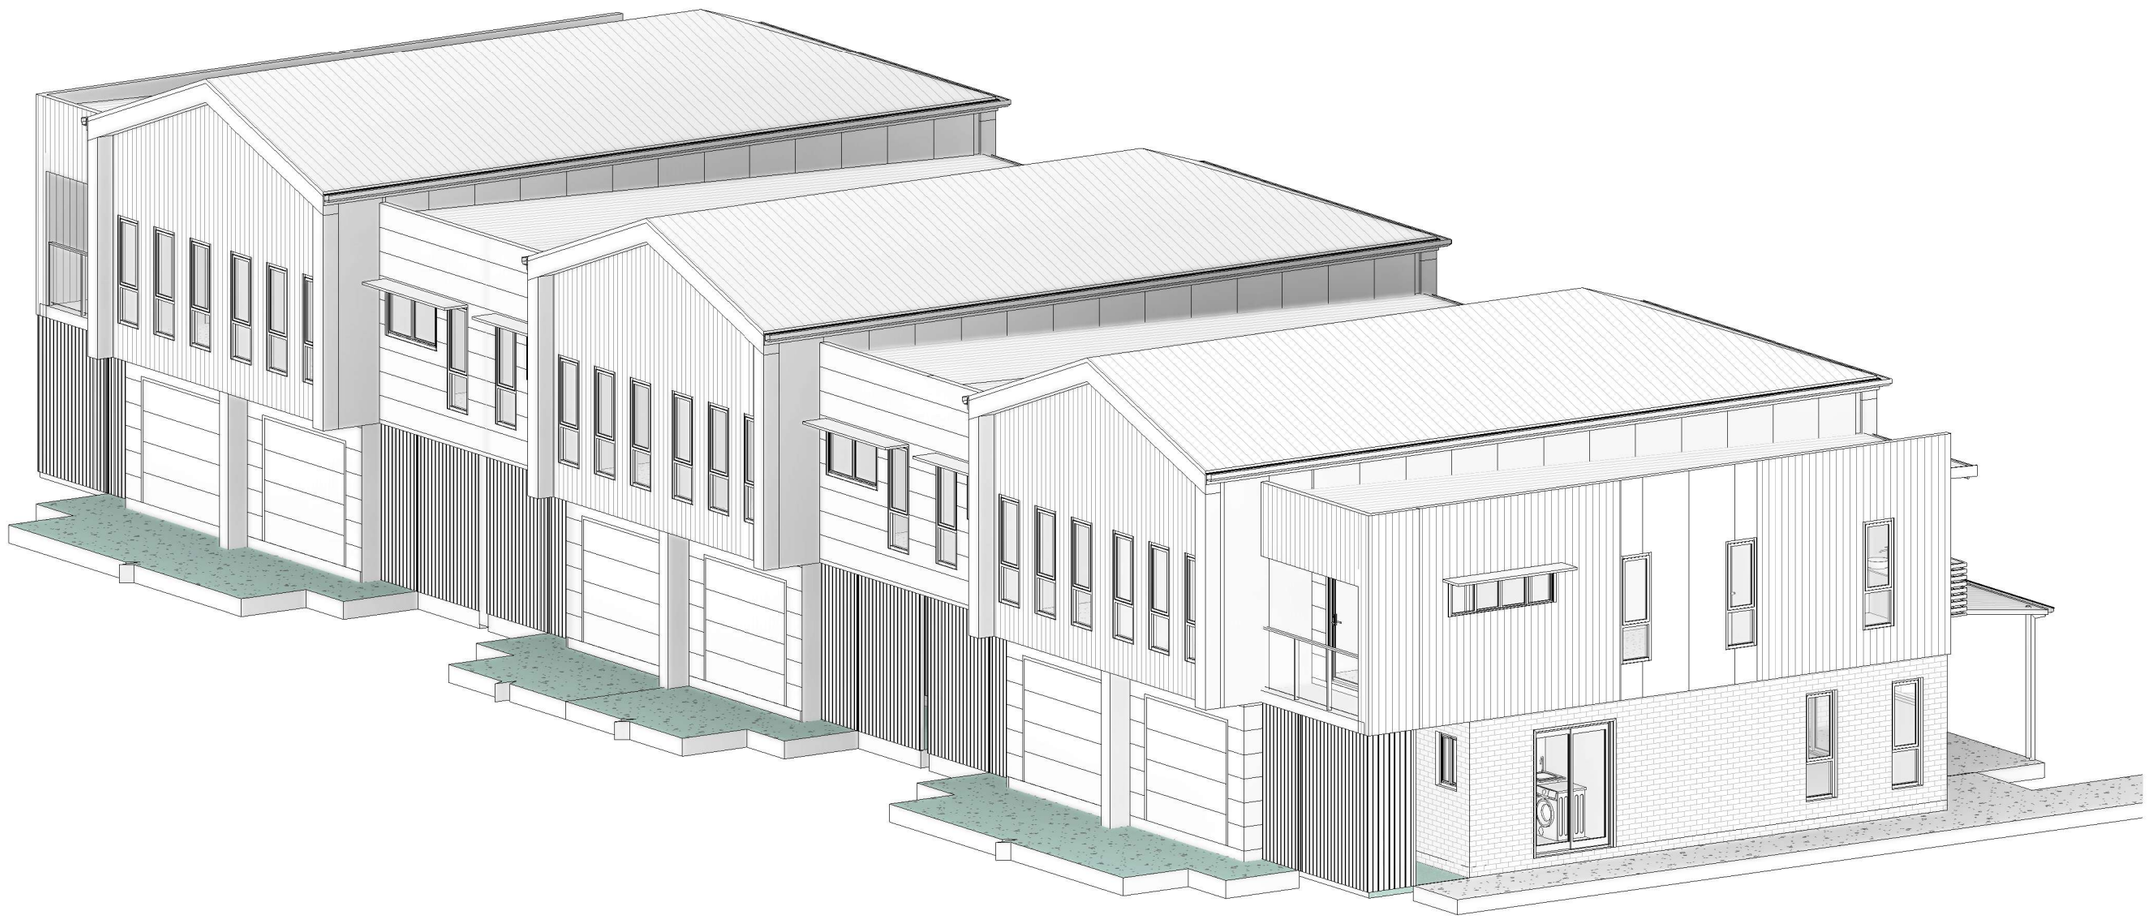


BLOCK TYPE A1 & A2 - 6 PLEX

AR DEVELOPMENTS PTY.LTD.
PO BOX 2214
Tingala, QLD 4173
ph: (07) 3908 1111
Fax: (07) 3908 1112
Email: admin@ardevelopments.com.au

WELLINGTON STREET & BLINZINGER ROAD, BANYO Project Name

Cad Ref:

6-PLEX TYPE A1 & A2 Drawing Title

Rev.	Date	Description
A		

Revision

Drawing Scales @ A3


28.08.26 Issue / Revision date

Checked:


Sheets in Set

DA_TYPE A1&A2 2.01

MATERIALS LEGEND	
RB1	FACE BRICKWORK
FC2	FC SHEET CLADDING
AV1	AXON CLADDING 133mm
AH1	AXON CLADDING 400mm
EL	EASYLAP CLADDING

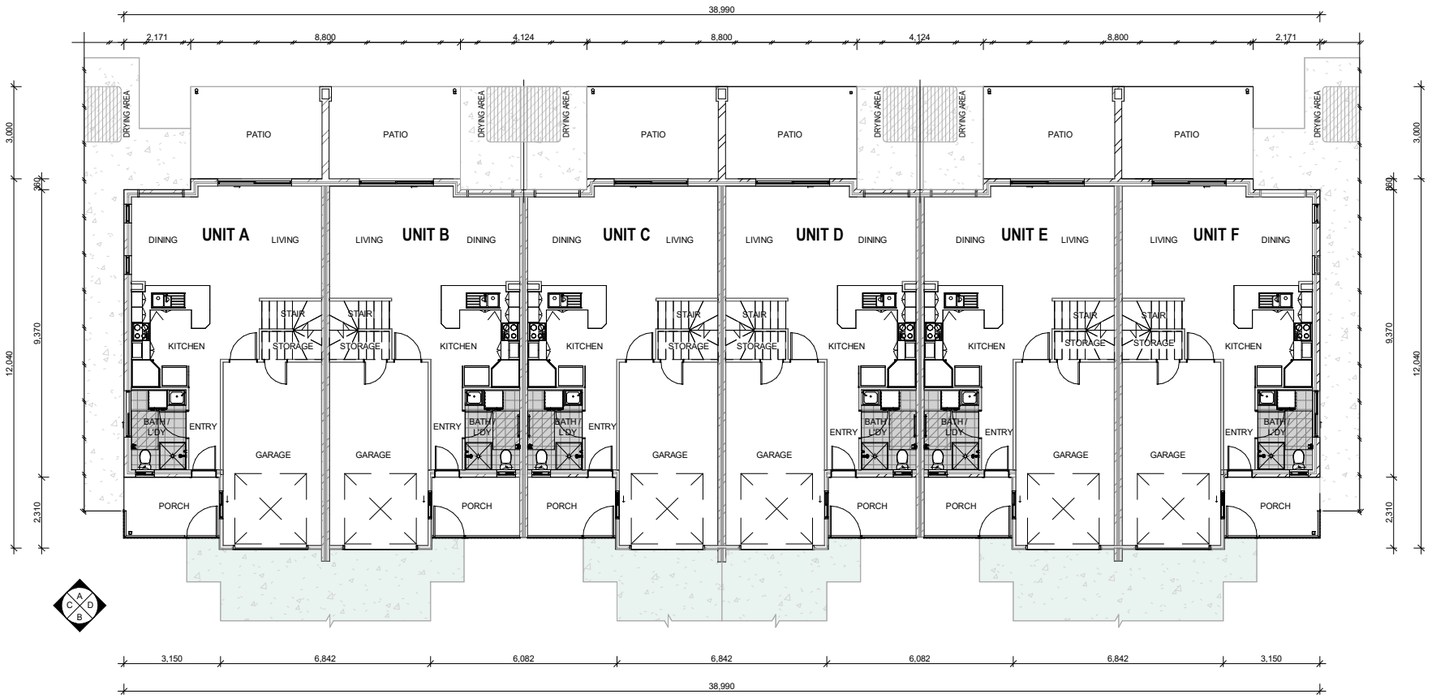

BLOCK TYPE A1 & A2 - 6 PLEX - GROUND FLOOR PLAN

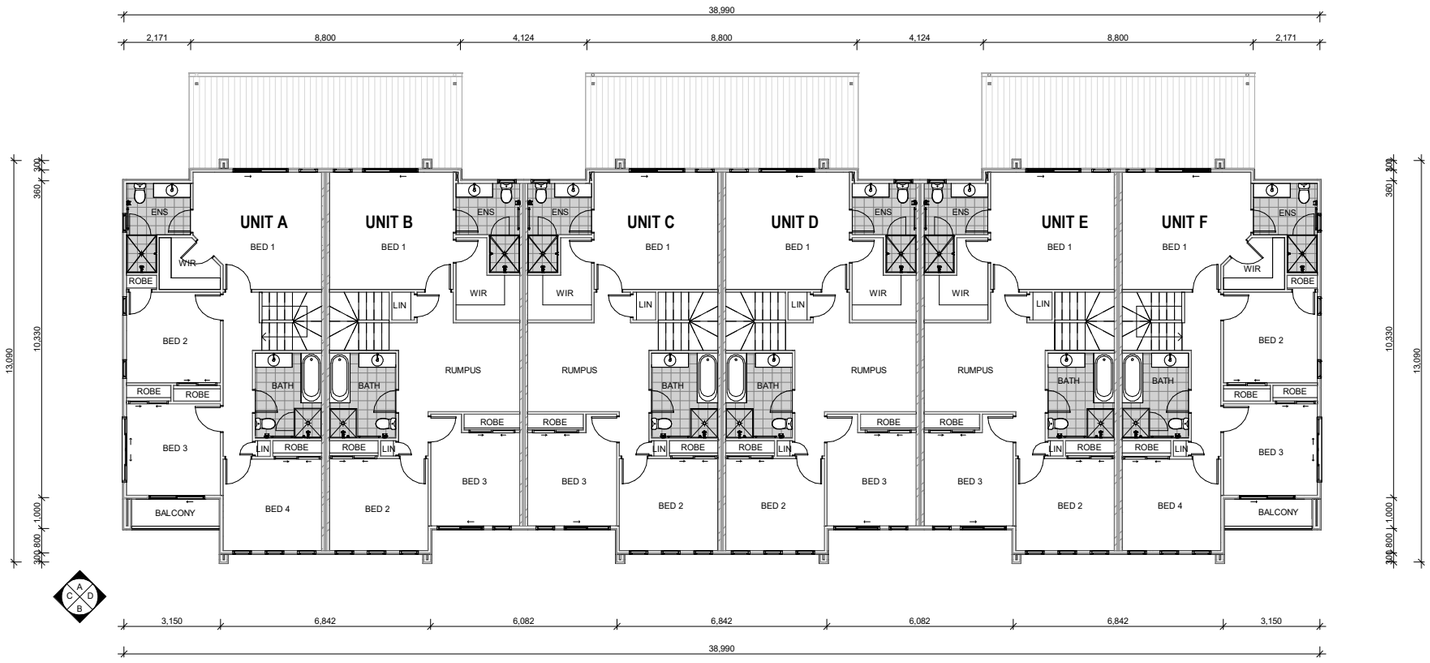

BLOCK TYPE A1 & A2 - 6 PLEX - FIRST FLOOR PLAN

AR DEVELOPMENTS PTY.LTD.
PO BOX 2214
Tingala, QLD 4173
ph: (07) 3908 1111
Fax: (07) 3908 1112
Email: admin@ardevelopments.com.au

WELLINGTON STREET & BLINZINGER ROAD, BANYO Project Name

6-PLEX TYPE A1 & A2 Drawing Title

Cad Ref:

Rev.	Date	Description
A	28.08.26	

Revision
Issue / Revision date
Checked:

As indicated
Drawing Scales @ A3

DA_TYPE A1&A2 2.02
Sheets in Set


MATERIALS LEGEND	
RB1	FACE BRICKWORK
FC2	FC SHEET CLADDING
AV1	AXON CLADDING 133mm
AH1	AXON CLADDING 400mm
EL	EASYLAP CLADDING




FRONT PERSPECTIVE




REAR PERSPECTIVE

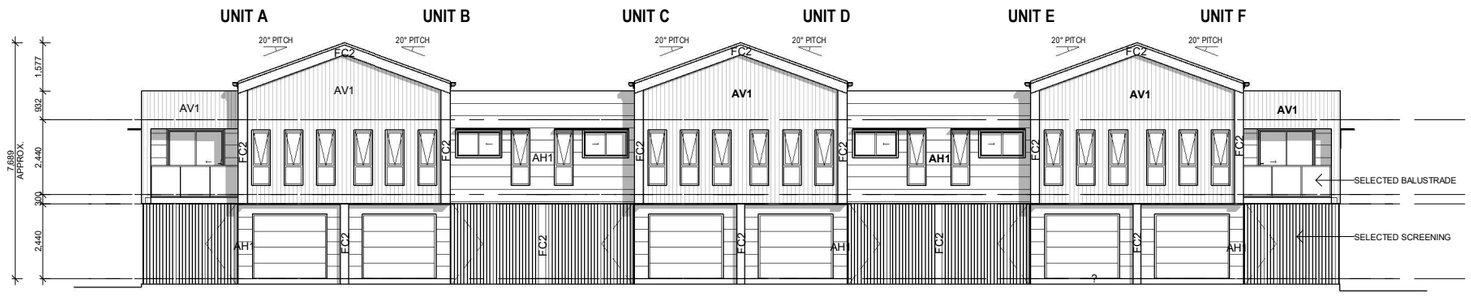


ELEVATION A

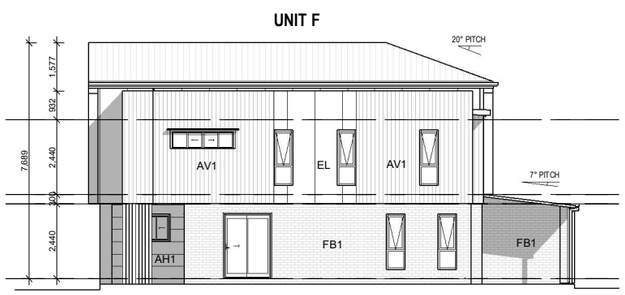

ELEVATION C

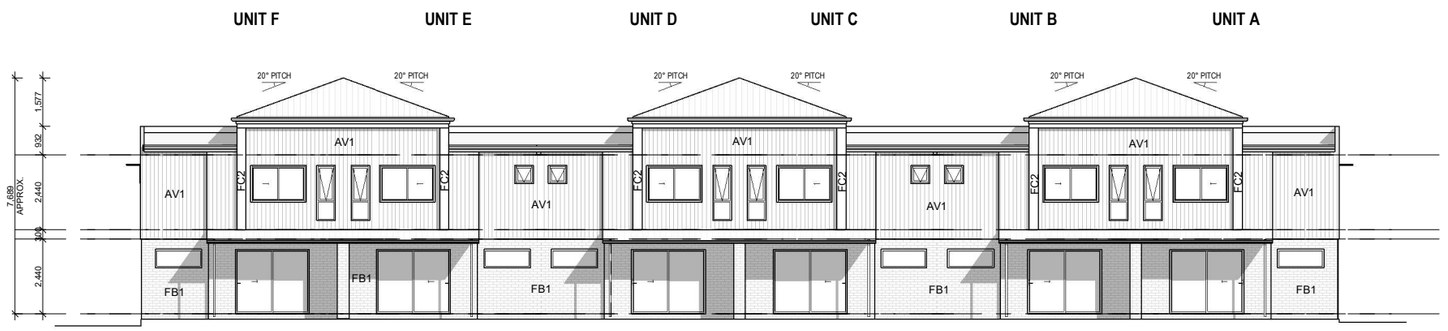


ELEVATION B

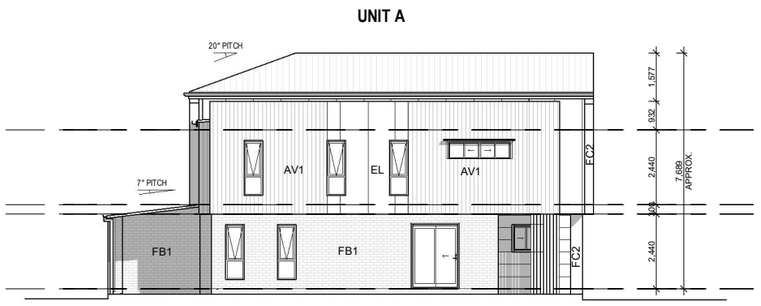

ELEVATION D

AR DEVELOPMENTS PTY.LTD. PO BOX 2214 Tingala, QLD 4173 ph: (07) 3908 1111 Fax: (07) 3908 1112 Email: admin@ardevelopments.com.au	WELLINGTON STREET & BLINZINGER ROAD, BANYO Project Name Cad Ref:	6-PLEX TYPE A1 & A2 Drawing Title	A Revision 28.08.26 Issue / Revision date Checked:	Rev. | Date | Description As indicated Drawing Scales @ A3 DA_TYPE A1&A2 2.03 Sheets in Set

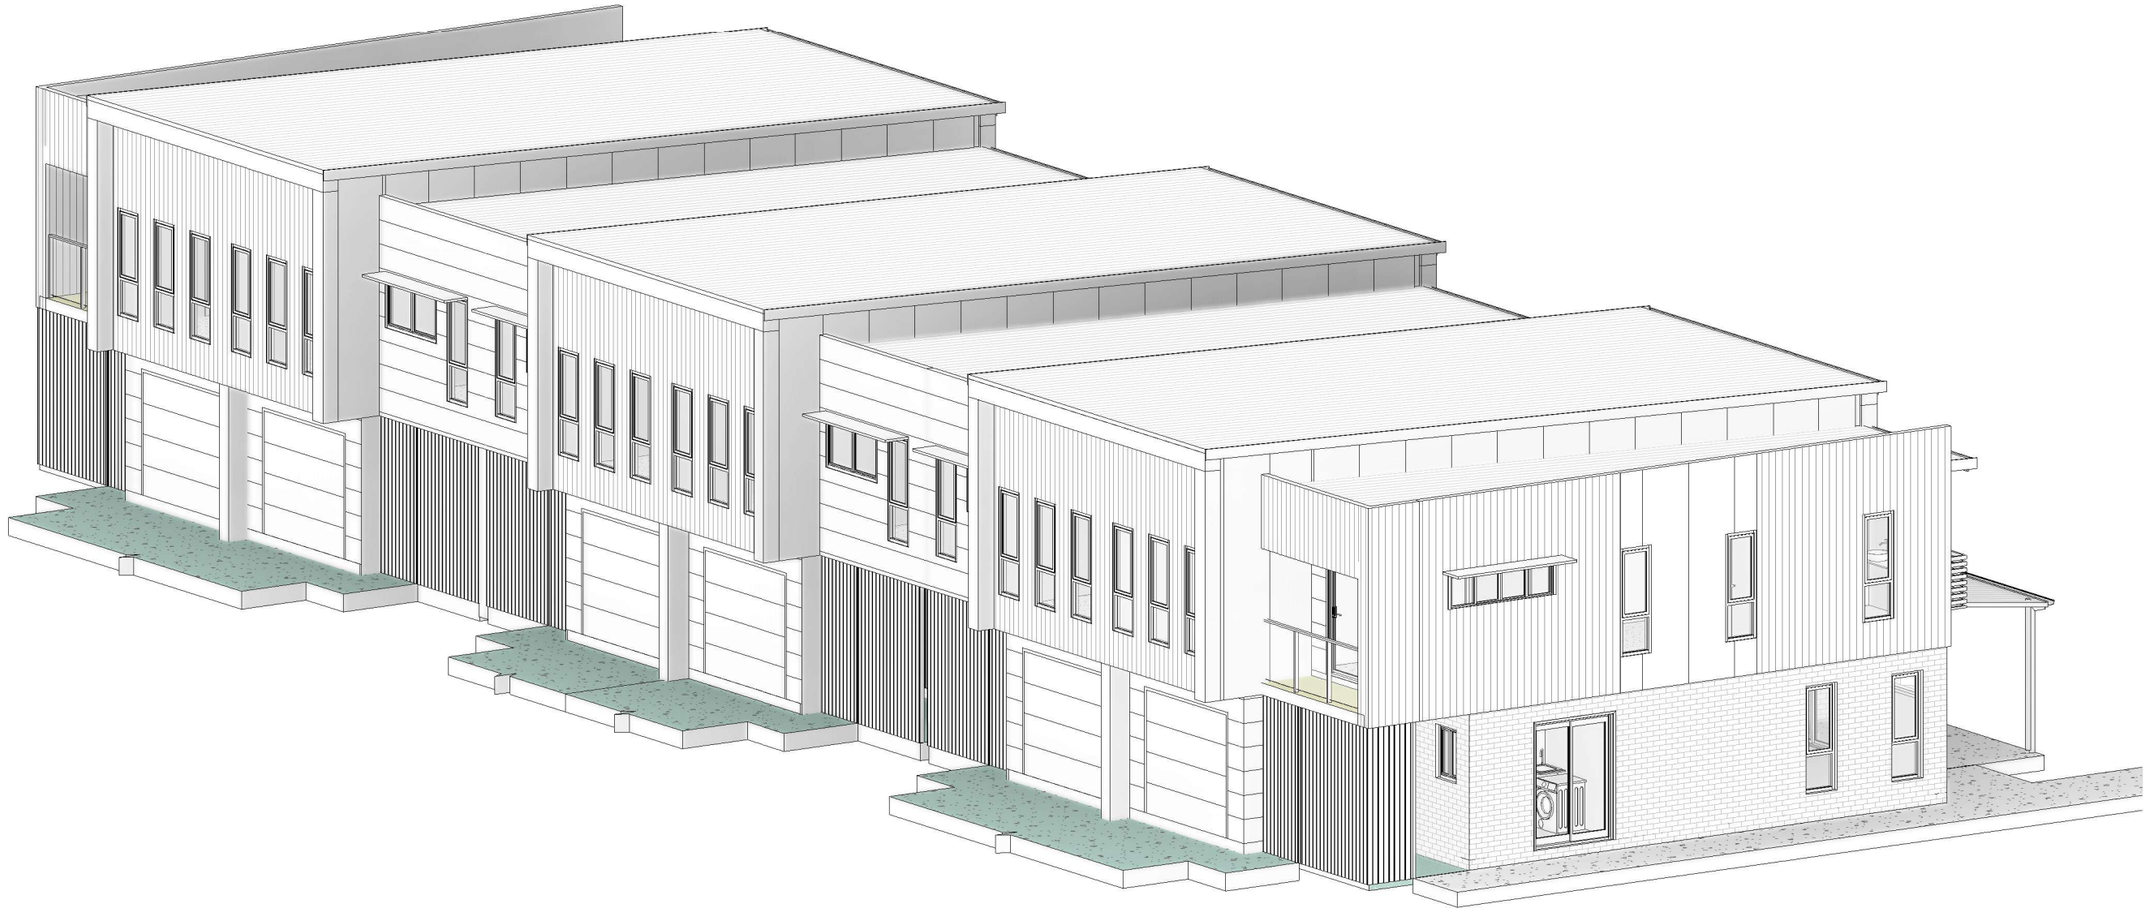

BLOCK TYPE B1 & B2 - 6 PLEX

AR DEVELOPMENTS PTY.LTD.
PO BOX 2214
Tingala, QLD 4173
ph: (07) 3908 1111
Fax: (07) 3908 1112
Email: admin@ardevelopments.com.au

WELLINGTON STREET & BLINZINGER ROAD, BANYO Project Name

6-PLEX TYPE B1 & B2 Drawing Title

Cad Ref:

Rev.	Date	Description
A		

Revision

28.08.26 Issue / Revision date


Checked:

Drawing Scales @ A3


Sheets in Set

DA_TYPE B1&B2 2.01

MATERIALS LEGEND	
RB1	FACE BRICKWORK
FC2	FC SHEET CLADDING
AV1	AXON CLADDING 133mm
AH1	AXON CLADDING 400mm
EL	EASYLAP CLADDING

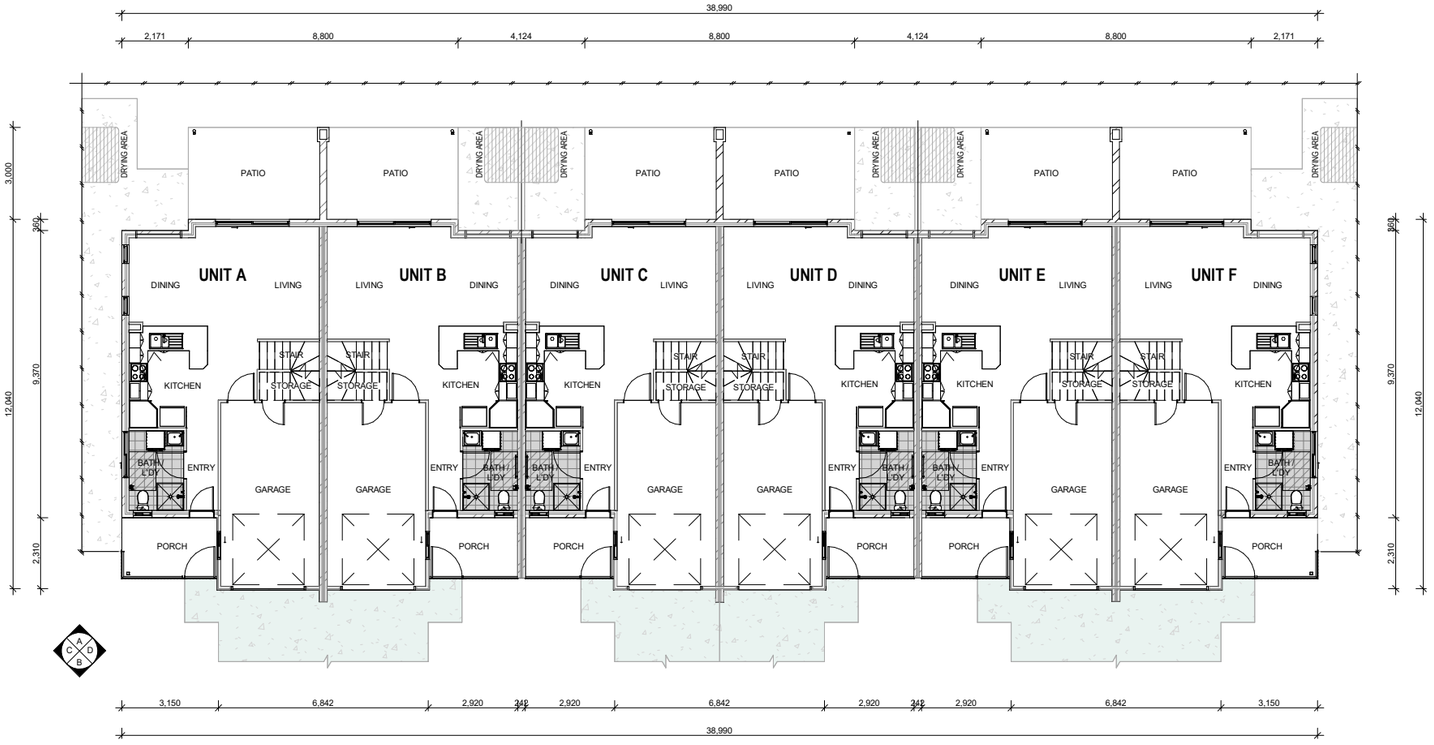

BLOCK TYPE B1 & B2 - 6 PLEX - GROUND FLOOR PLAN

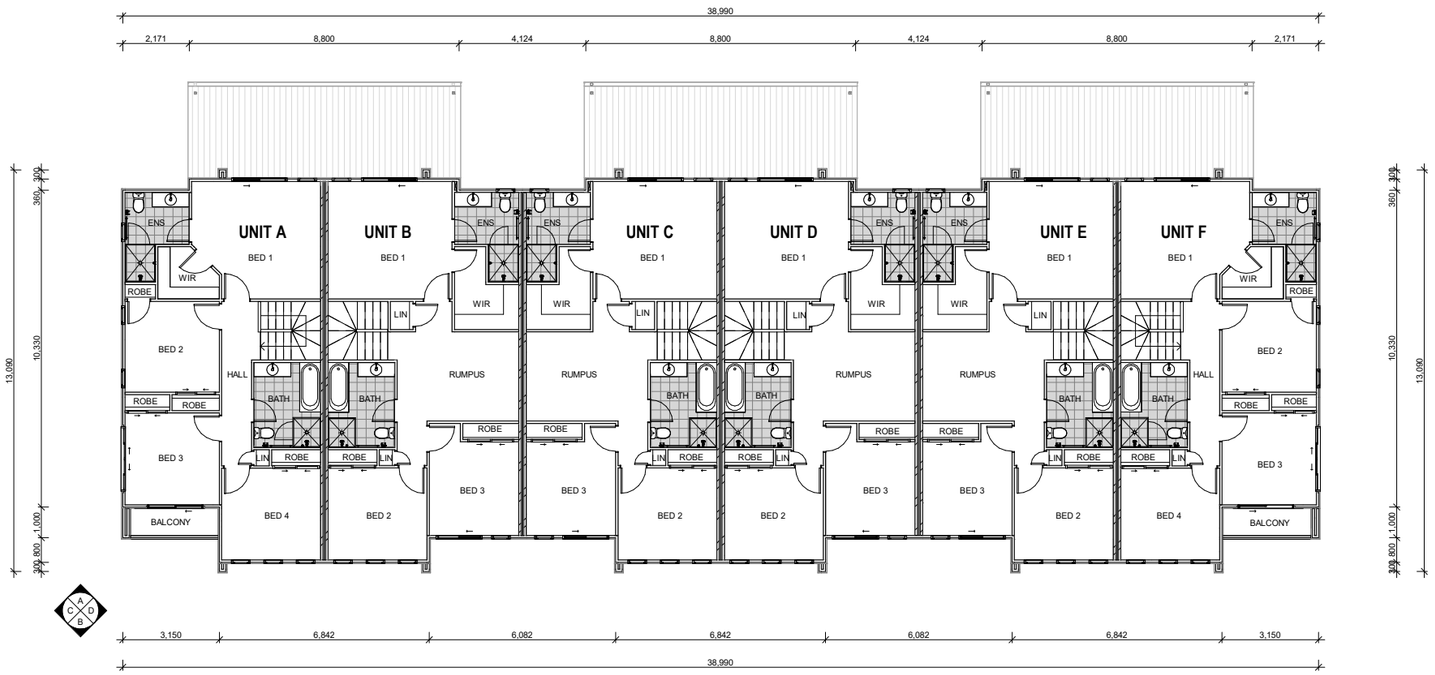

BLOCK TYPE B1 & B2 - 6 PLEX - FIRST FLOOR PLAN

AR DEVELOPMENTS PTY.LTD.
PO BOX 2214
Tingala, QLD 4173
ph: (07) 3908 1111
Fax: (07) 3908 1112
Email: admin@ardevelopments.com.au

WELLINGTON STREET & BLINZINGER ROAD, BANYO Project Name

6-PLEX TYPE B1 & B2 Drawing Title

Cad Ref:

Rev.	Date	Description
A		Revision
	28.08.26	Issue / Revision date
		Checked:

As indicated Drawing Scales @ A3

DA_TYPE B1&B2 2.02 Sheets in Set


MATERIALS LEGEND	
RB1	FACE BRICKWORK
FC2	FC SHEET CLADDING
AV1	AXON CLADDING 133mm
AH1	AXON CLADDING 400mm
EL	EASYLAP CLADDING




FRONT PERSPECTIVE



REAR PERSPECTIVE

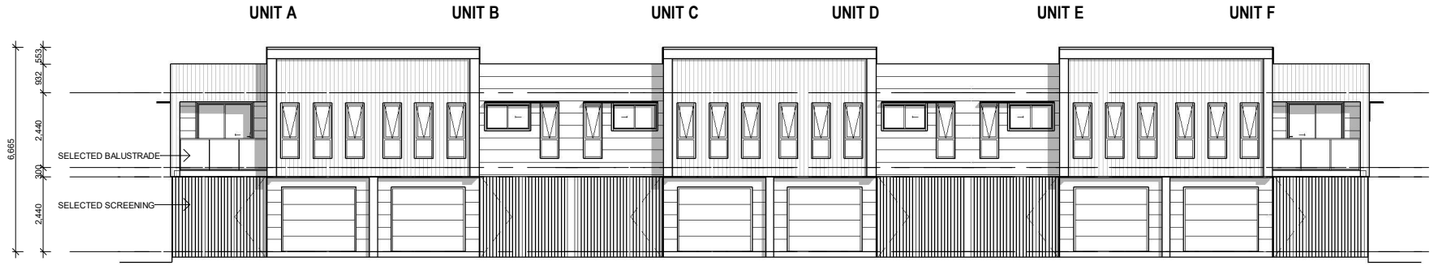


ELEVATION A

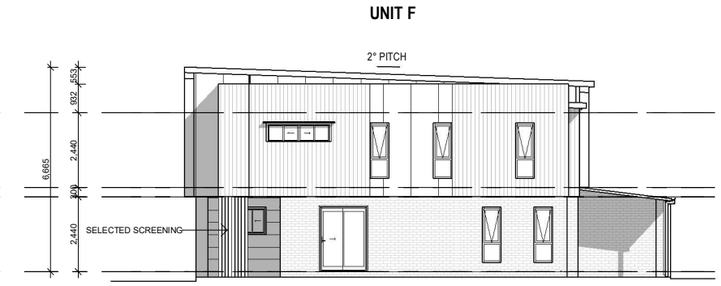

ELEVATION C




ELEVATION B

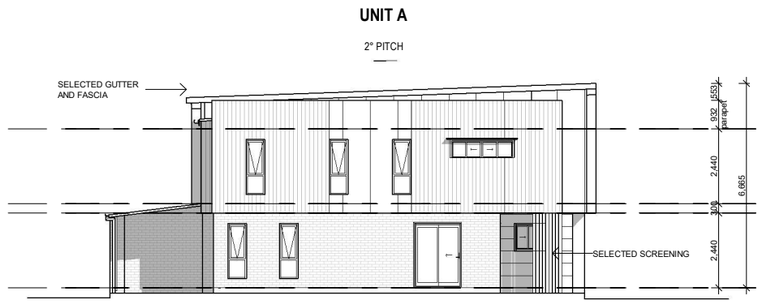

ELEVATION D

AR DEVELOPMENTS PTY.LTD. PO BOX 2214 Tingala, QLD 4173 ph: (07) 3908 1111 Fax: (07) 3908 1112 Email: admin@ardevelopments.com.au	WELLINGTON STREET & BLINZINGER ROAD, BANYO Project Name	6-PLEX TYPE B1 & B2 Drawing Title	A Revision	Rev. | Date | Description
			28.08.26 Issue / Revision date	As indicated Drawing Scales @ A3
	Cad Ref:		Checked:	DA_TYPE B1&B2 2.03 Sheets in Set

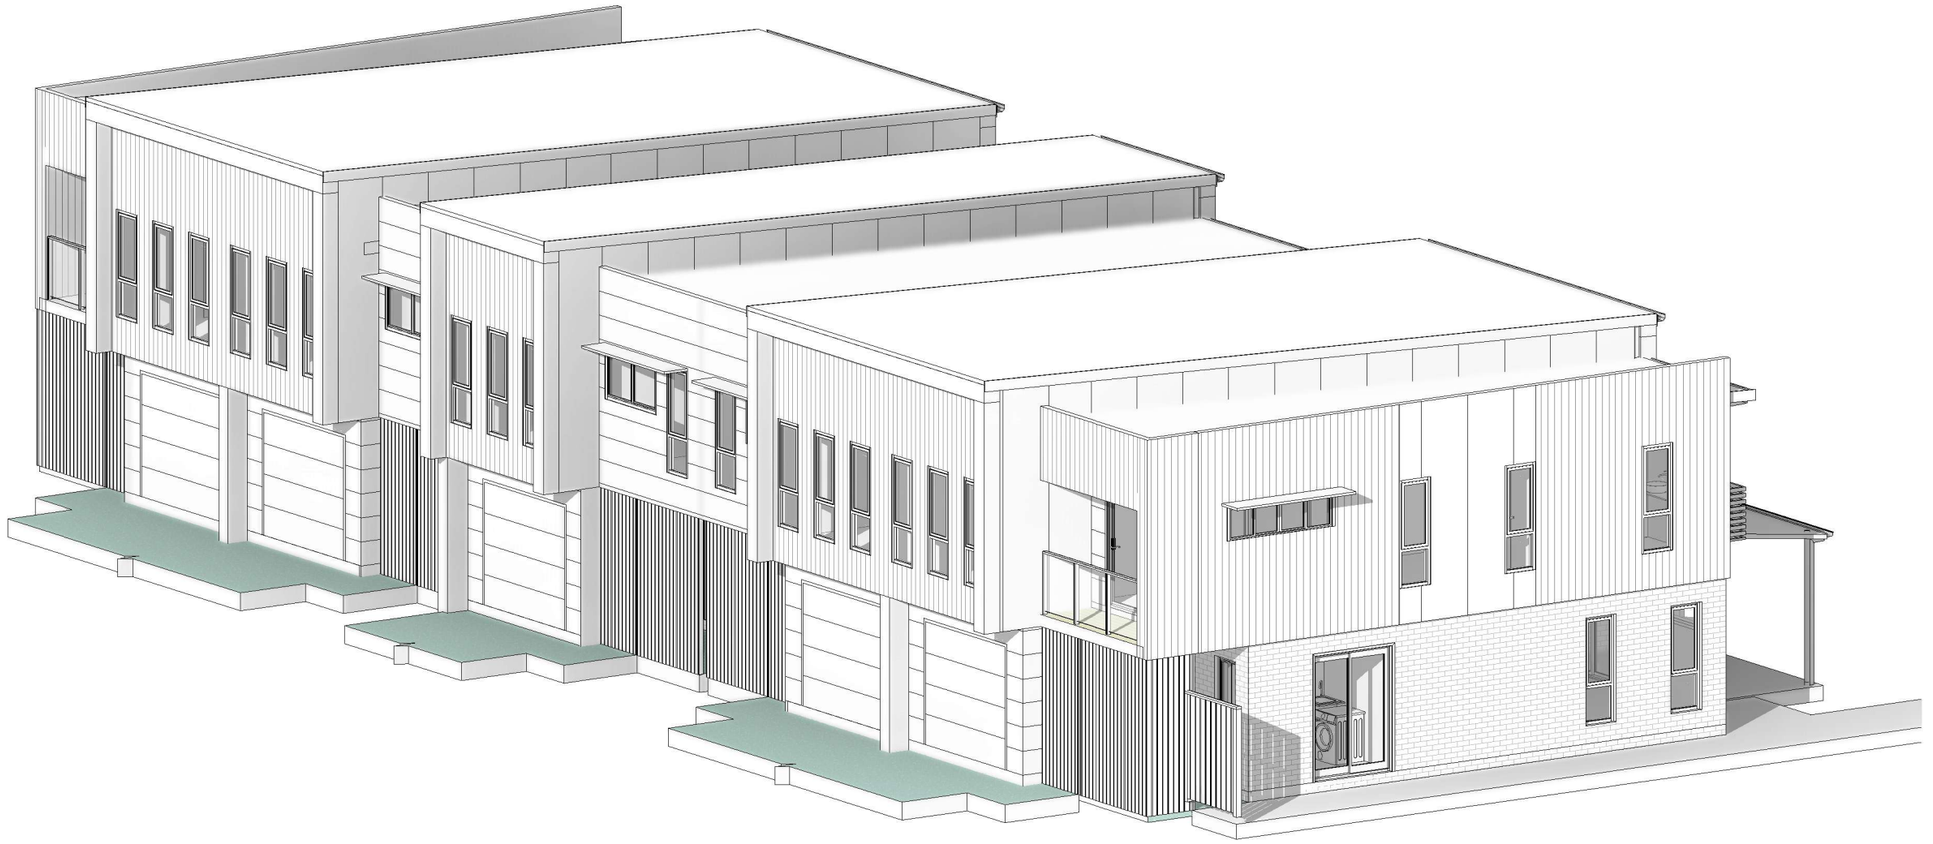

BLOCK TYPE C1 & C2 - 5 PLEX

AR DEVELOPMENTS PTY.LTD.
PO BOX 2214
Tingala, QLD 4173
ph: (07) 3908 1111
Fax: (07) 3908 1112
Email: admin@ardevelopments.com.au

WELLINGTON STREET &
BLINZINGER ROAD, BANYO Project Name

5-PLEX TYPE C1 & C2 Drawing Title

Cad Ref:

Rev.	Date	Description
A		


Revision

Drawing Scales @ A3


28.08.26 Issue / Revision date

DA_TYPE C1&C2 2.01 Sheets in Set

Checked:

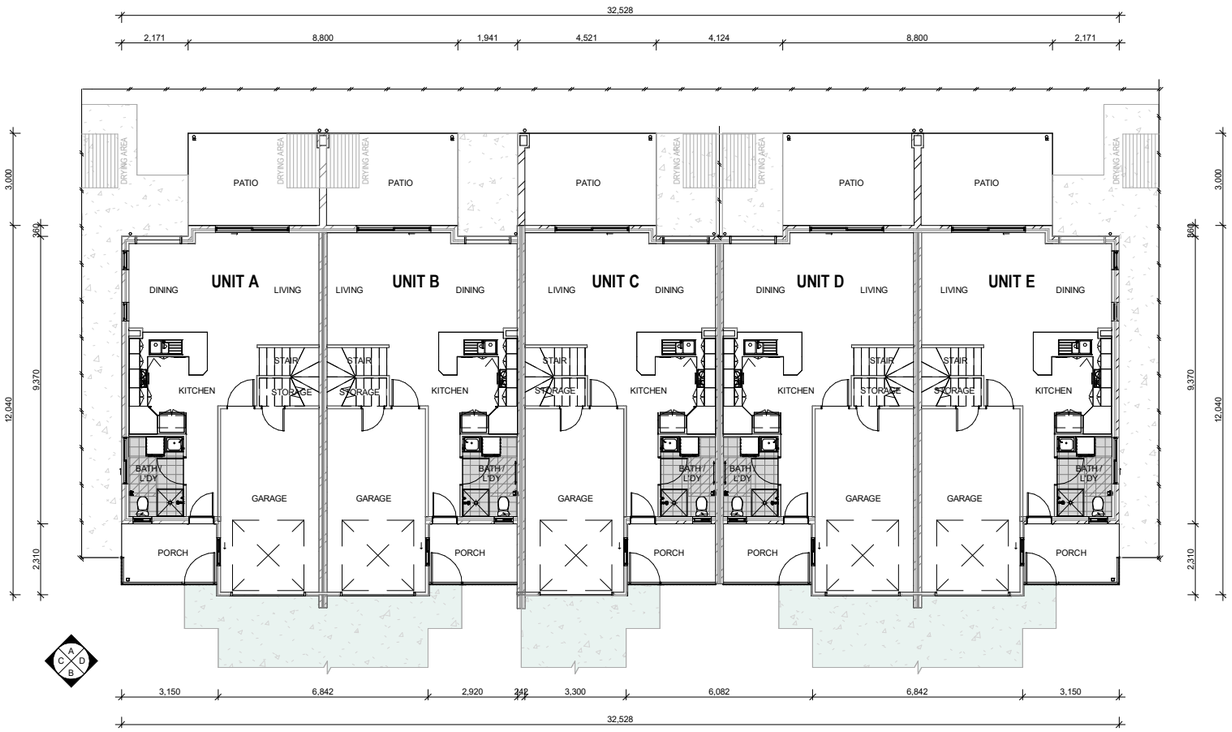

BLOCK TYPE C1 & C2 - 5 PLEX - GROUND FLOOR PLAN

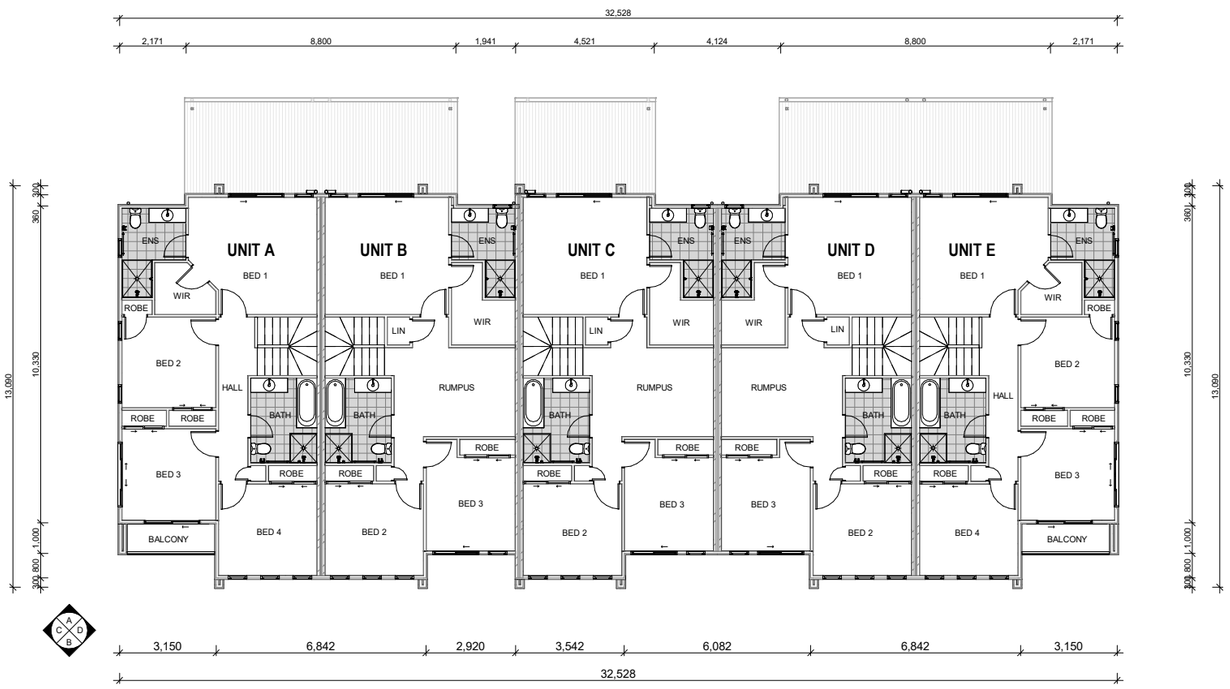

BLOCK TYPE C1 & C2 - 5 PLEX - FIRST FLOOR PLAN

MATERIALS LEGEND	
RB11	FACE BRICKWORK
FC2	FC SHEET CLADDING
AV1	AXON CLADDING 133MM
AH1	AXON CLADDING 400MM
EL	EASYLAP CLADDING

AR DEVELOPMENTS PTY.LTD.
PO BOX 2214
Tingala, QLD 4173
ph: (07) 3908 1111
Fax: (07) 3908 1112
Email: admin@ardevelopments.com.au

WELLINGTON STREET & BLINZINGER ROAD, BANYO Project Name

5-PLEX TYPE C1 & C2 Drawing Title

Cad Ref:

Rev.	Date	Description
A	28.08.26	

Revision
Issue / Revision date
Checked:

As indicated
Drawing Scales @ A3


DA_TYPE C1&C2 2.02
Sheets in Set




FRONT PERSPECTIVE




REAR PERSPECTIVE

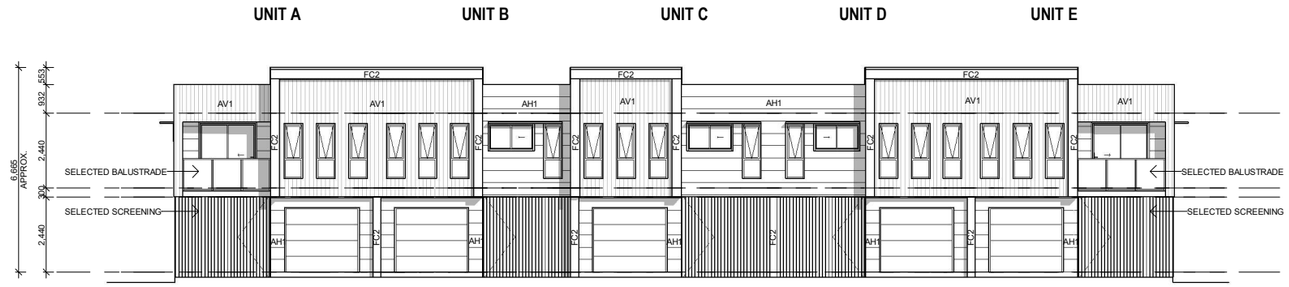


ELEVATION A

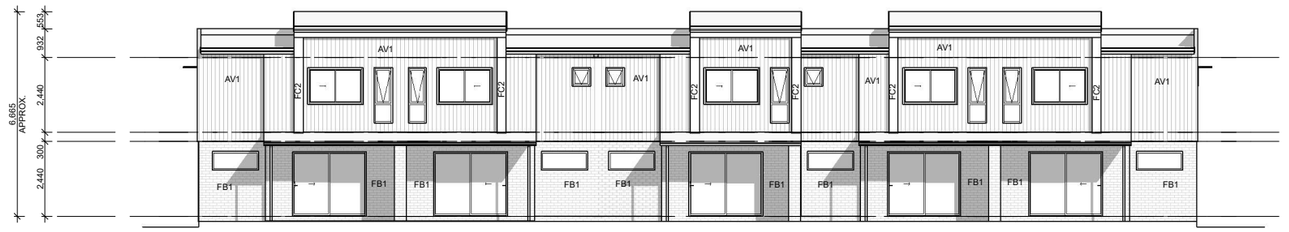

ELEVATION B

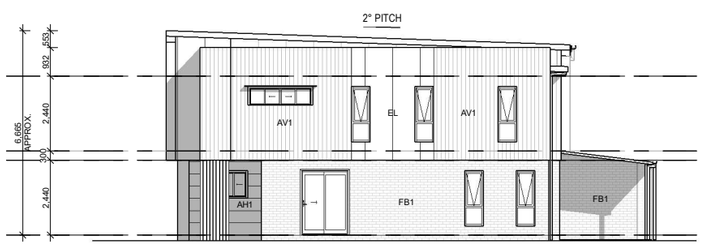

ELEVATION C

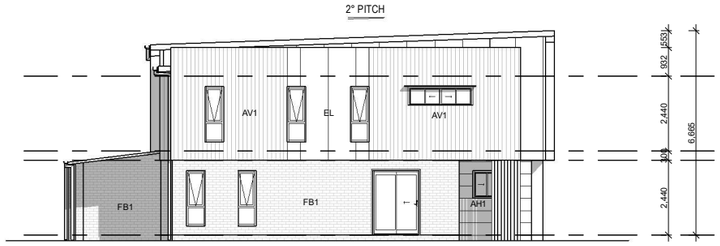

ELEVATION D

MATERIALS LEGEND	
RB11	FACE BRICKWORK
FC2	FC SHEET CLADDING
AV1	AXON CLADDING 133MM
AH1	AXON CLADDING 400MM
EL	EASYLAP CLADDING

AR DEVELOPMENTS PTY.LTD.
PO BOX 2214
Tingala, QLD 4173
ph: (07) 3908 1111
Fax: (07) 3908 1112
Email: admin@ardevelopments.com.au

WELLINGTON STREET & BLINZINGER ROAD, BANYO Project Name

5-PLEX TYPE C1 & C2 Drawing Title

Cad Ref:

Rev.	Date	Description
A		


Revision

28.08.26 Issue / Revision date

Checked:

As indicated Drawing Scales @ A3

DA_TYPE C1&C2 2.03 Sheets in Set

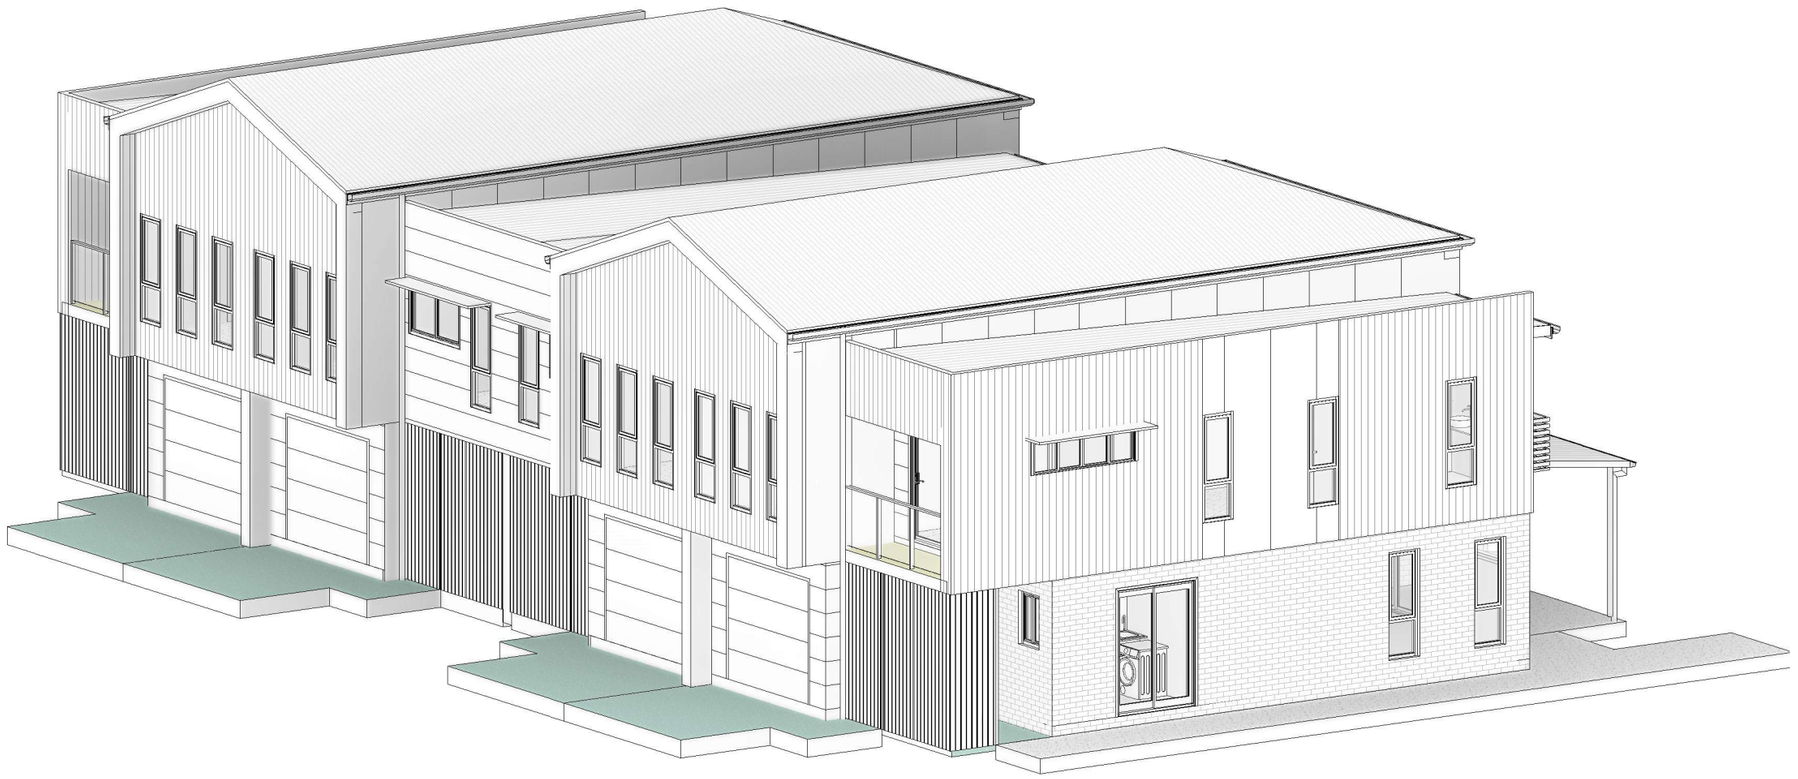

BLOCK TYPE D1 & D2 - 4 PLEX

AR DEVELOPMENTS PTY.LTD.
PO BOX 2214
Tingala, QLD 4173
ph: (07) 3908 1111
Fax: (07) 3908 1112
Email: admin@ardevelopments.com.au

WELLINGTON STREET & BLINZINGER ROAD, BANYO Project Name

4-PLEX TYPE D1 & D2 Drawing Title

Cad Ref:

Rev.	Date	Description
A		

Revision


Drawing Scales @ A3

28.08.26 Issue / Revision date

DA_TYPE D1&D2 2.01

Checked:

Sheets in Set

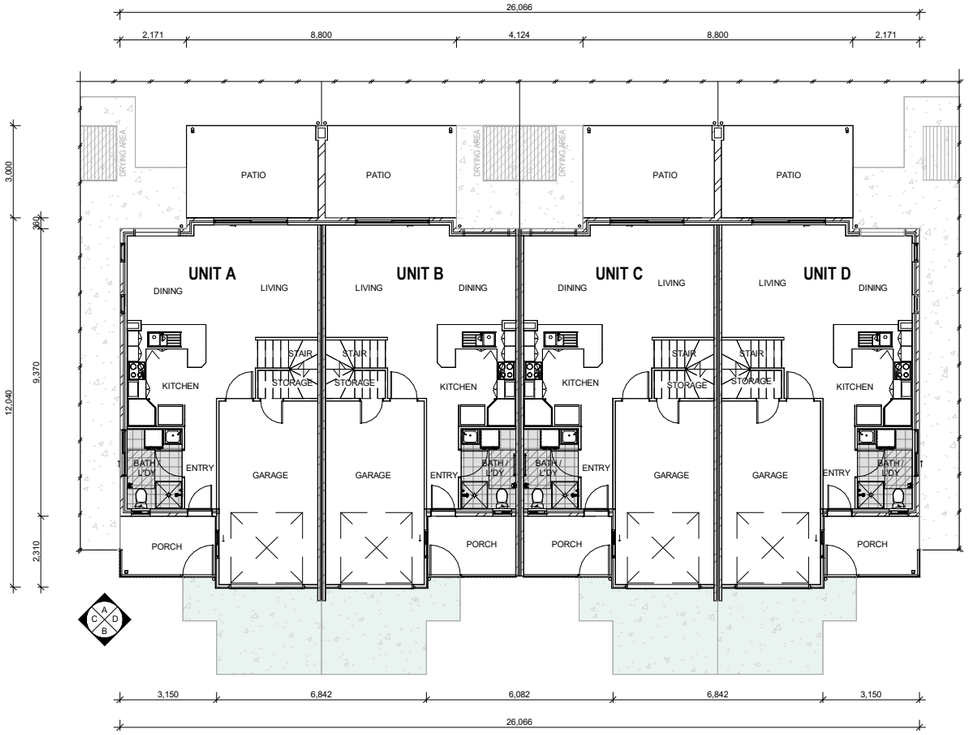


BLOCK TYPE D1 & D2 - 4 PLEX - GROUND FLOOR PLAN




FRONT PERSPECTIVE




REAR PERSPECTIVE

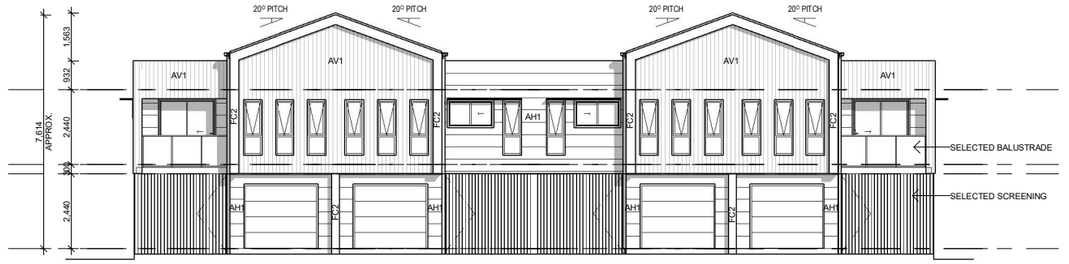


ELEVATION A

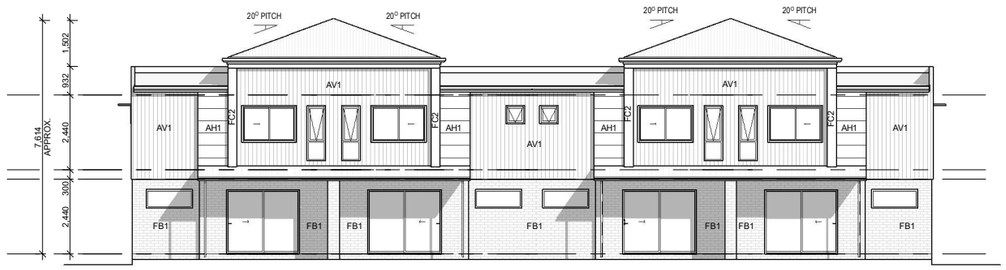

ELEVATION B

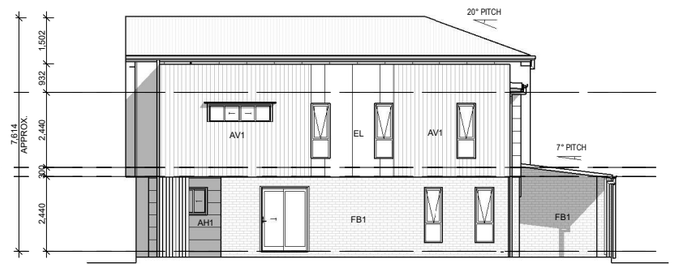


ELEVATION C

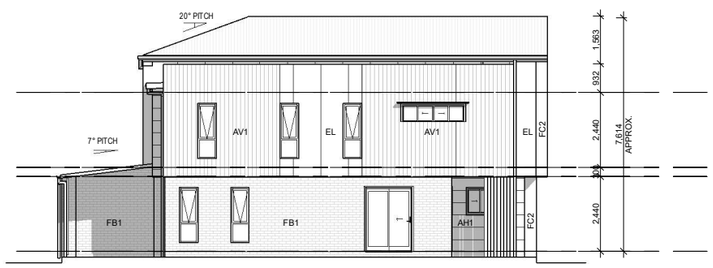

ELEVATION D

MATERIALS LEGEND	
RB1	FACE BRICKWORK
FC2	FC SHEET CLADDING
AV1	AXON CLADDING 133MM
AH1	AXON CLADDING 400MM
EL	EASYLAP CLADDING

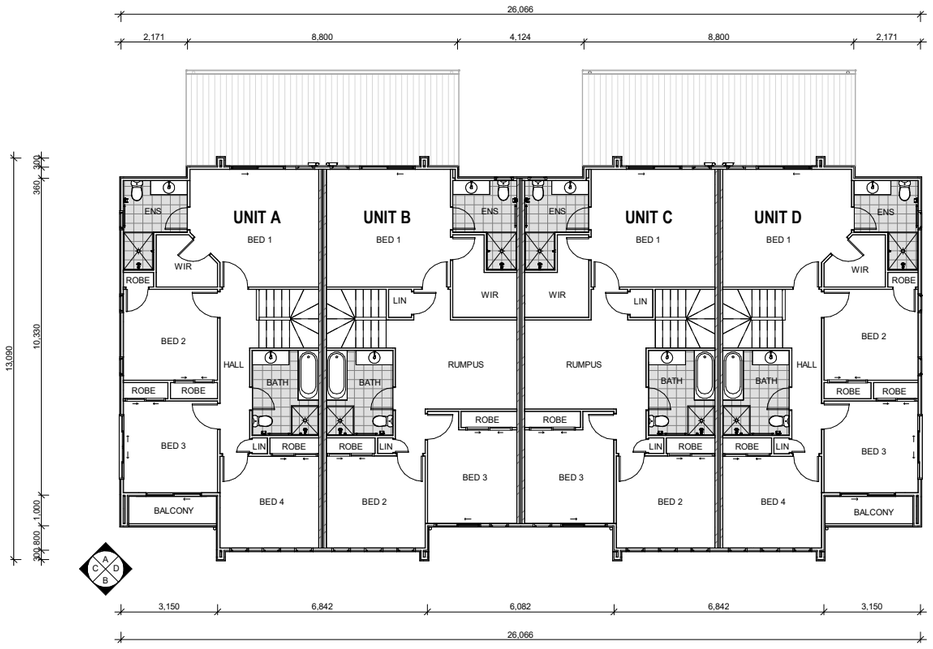

BLOCK TYPE D1 & D2 - 4 PLEX - FIRST FLOOR PLAN


AR DEVELOPMENTS PTY.LTD.
PO BOX 2214
Tingala, QLD 4173
ph: (07) 3908 1111
Fax: (07) 3908 1112
Email: admin@ardevelopments.com.au

WELLINGTON STREET & BLINZINGER ROAD, BANYO Project Name

4-PLEX TYPE D1 & D2 Drawing Title

Cad Ref:

Rev.	Date	Description
A		As indicated
Revision		Drawing Scales @ A3
28.08.26		DA_TYPE D1&D2 2.02
Issue / Revision date		Sheets in Set
Checked:		

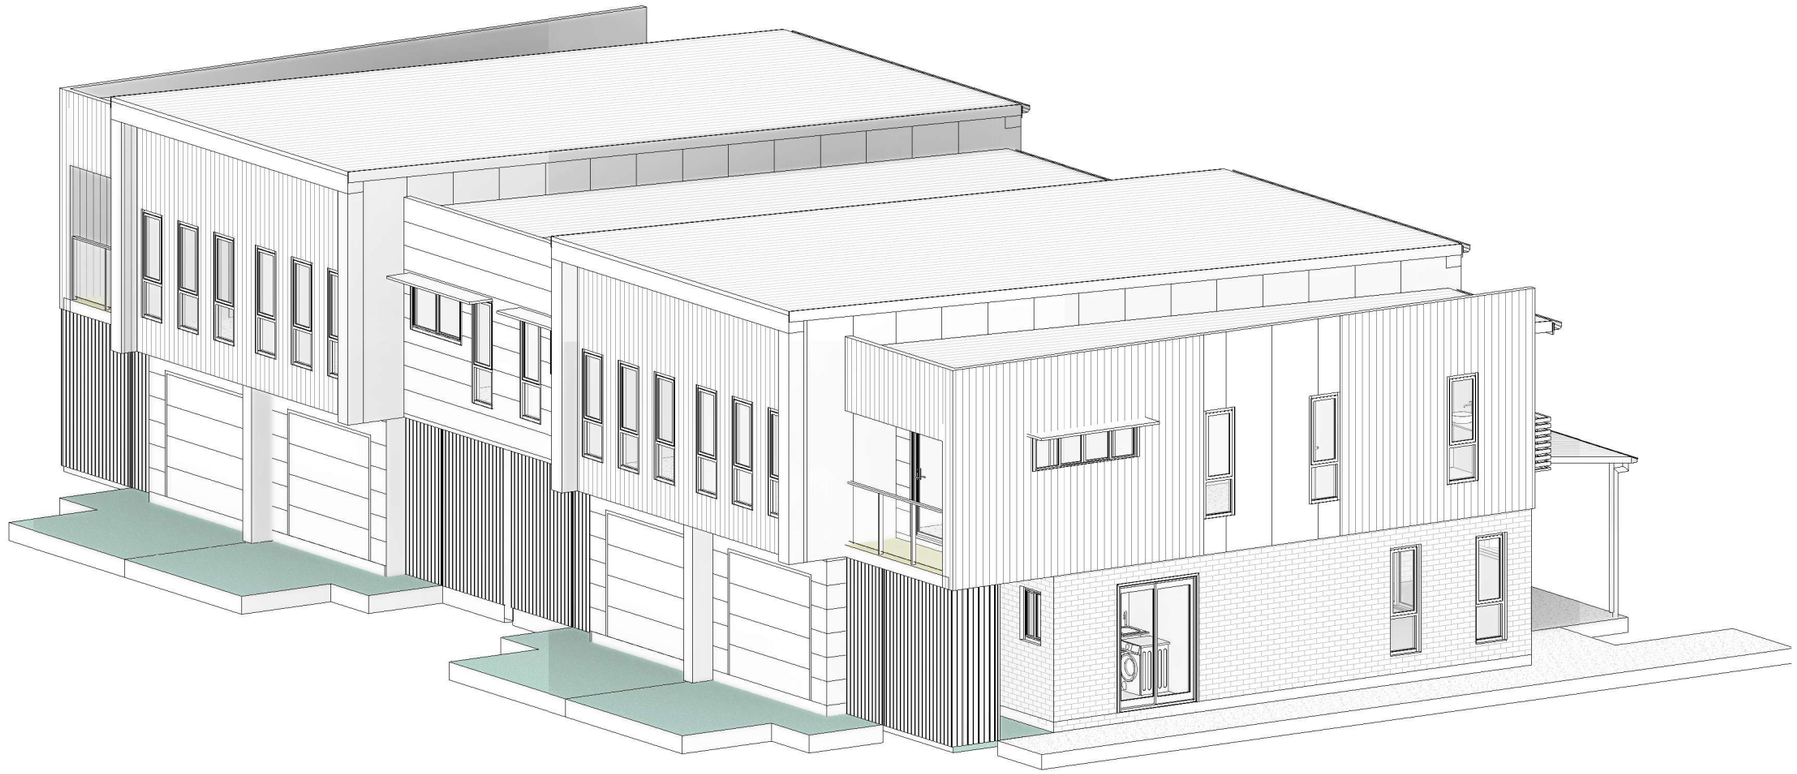

BLOCK TYPE E1 & E2 - 4 PLEX

AR DEVELOPMENTS PTY.LTD.
PO BOX 2214
Tingala, QLD 4173
ph: (07) 3908 1111
Fax: (07) 3908 1112
Email: admin@ardevelopments.com.au

WELLINGTON STREET & BLINZINGER ROAD, BANYO Project Name

4-PLEX TYPE E1 & E2 Drawing Title

Cad Ref:

Rev.	Date	Description
A		


Revision

Drawing Scales @ A3

28.08.26 Issue / Revision date

DA_TYPE E1&E2 2.01 Sheets in Set

Checked:

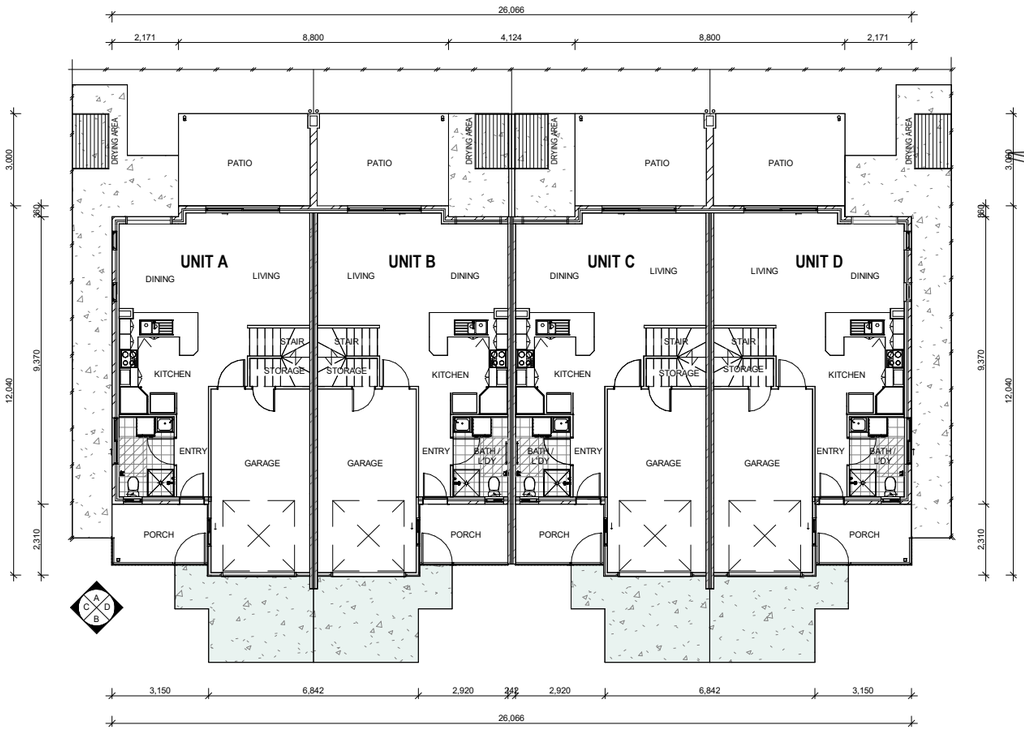

BLOCK TYPE E1 & E2 - 4 PLEX - GROUND FLOOR PLAN




FRONT PERSPECTIVE




REAR PERSPECTIVE



ELEVATION A

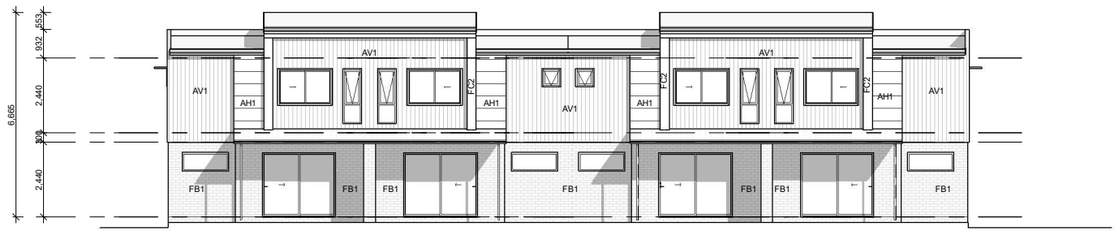


ELEVATION B

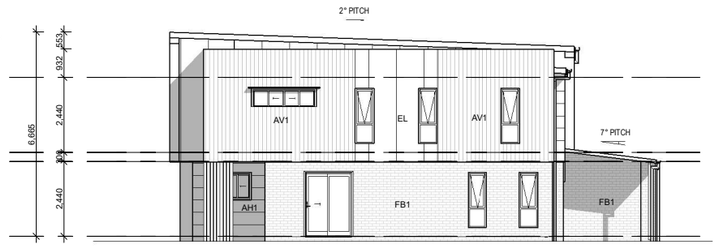

ELEVATION C



ELEVATION D

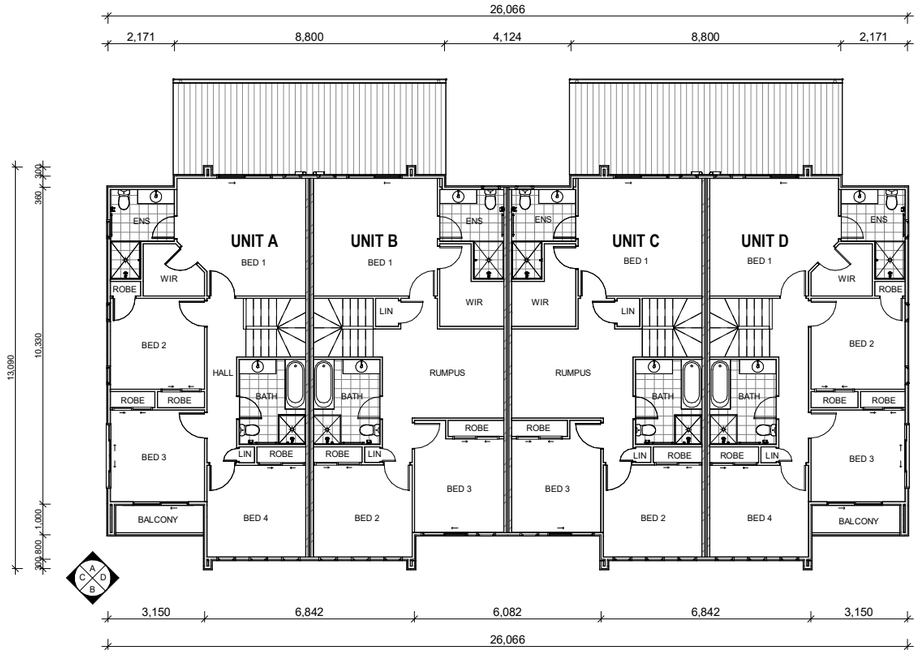

BLOCK TYPE E1 & E2 - 4 PLEX - FIRST FLOOR PLAN

MATERIALS LEGEND	
FB1	FACE BRICKWORK
FC2	FC SHEET CLADDING
AV1	AXON CLADDING 133MM
AH1	AXON CLADDING 400MM
EL	EASYLAP CLADDING

AR DEVELOPMENTS PTY.LTD.
PO BOX 2214
Tingala, QLD 4173
ph: (07) 3908 1111
Fax: (07) 3908 1112
Email: admin@ardevelopments.com.au

WELLINGTON STREET & BLINZINGER ROAD, BANYO Project Name

4-PLEX TYPE E1 & E2 Drawing Title

Cad Ref:

Rev.	Date	Description
A		

Revision

28.08.26 Issue / Revision date

Checked:

As indicated Drawing Scales @ A3

DA_TYPE E1&E2 2.02 Sheets in Set