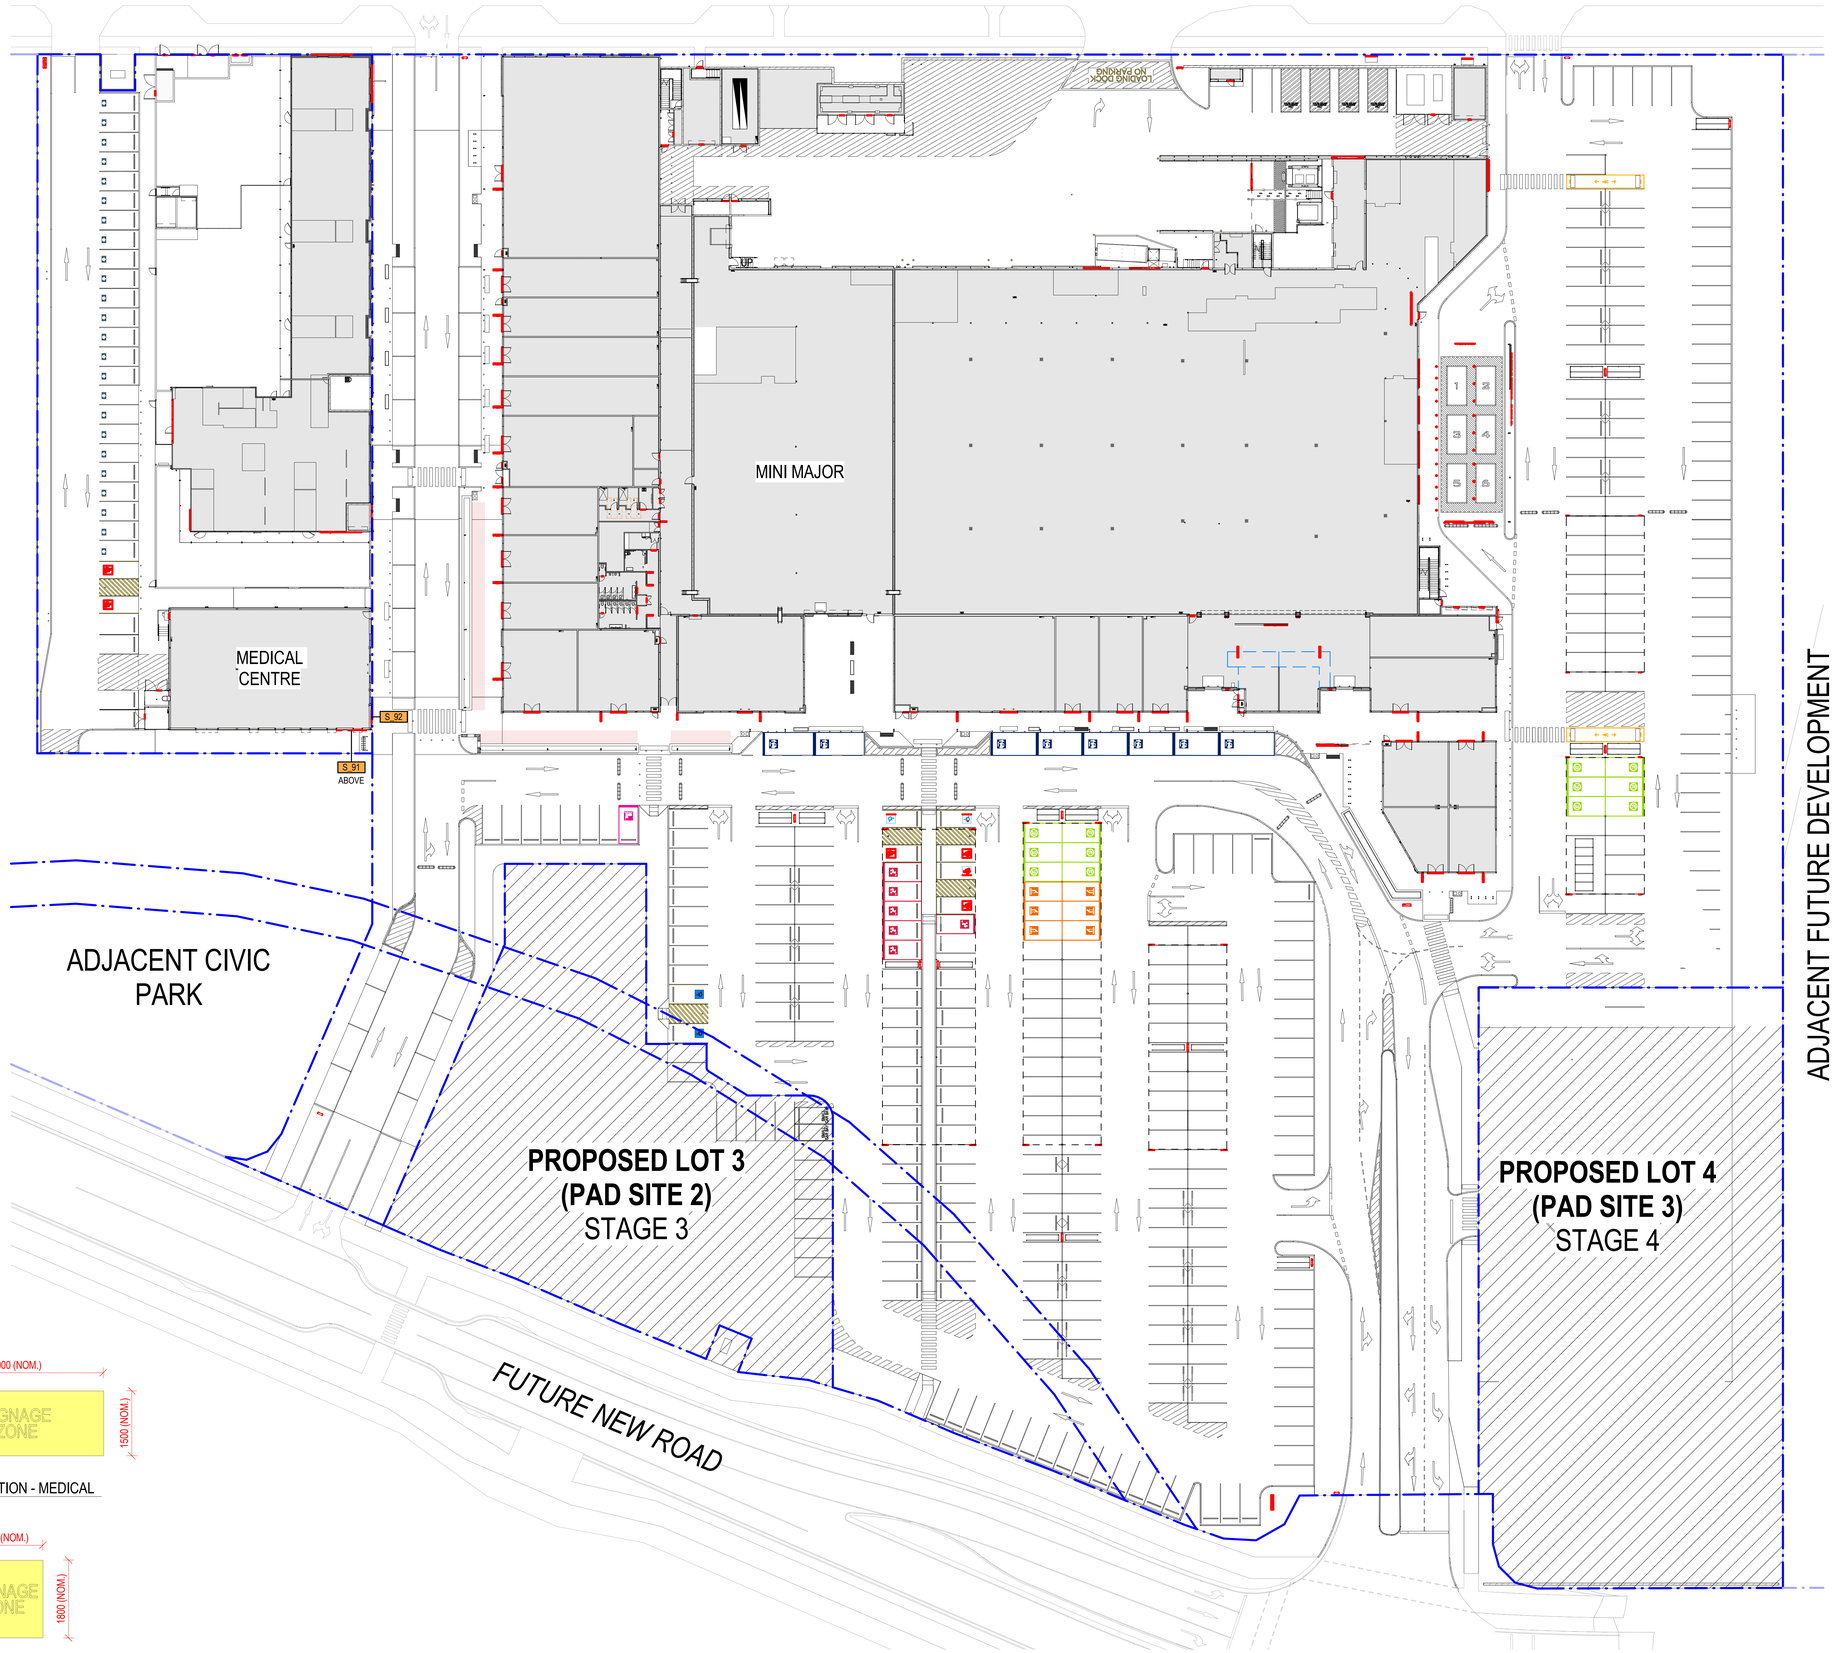


91 S_91 - ELEVATION - MEDICAL
1 : 50

92 S_92 - ELEVATION - MEDICAL
1 : 50

thomson adsett

Telephone +61 7 3840 9999
bne@thomsonadsett.com
Level 9, Jubilee Place
470 St Pauls Terrace
Fortitude Valley
QLD 4006 Australia
thomsonadsett.com

Thomson Adsett Pty Ltd
ABN 76 105 314 654

Nominated Architect:
ALEX DU PLESSIS
Arch. Reg. No. QLD 5863;
NSW 13182; NT AR1286; NZ 6959

© Copyright
These drawings and designs and the copyright thereof are the property of ThomsonAdsett and must not be used, retained or copied without written permission of ThomsonAdsett.

STOCKLAND PROVIDENCE TOWN CENTRE

7002 BARRAMS ROAD,
SOUTH RIPLEY QLD 4306
(LOT 7000 ON SP341343)

STOCKLAND DEVELOPMENT PTY LTD

Stockland

PLANS AND DOCUMENTS referred to in the PDA DEVELOPMENT APPROVAL
Approval no: DEV-2026-RIP-5457
Date: 30 October 2026
Queensland Government

#	date	description	init.
1	2026-09-11	MEDICAL SIGNAGE	GM

drawn GM — date SEP 2026
checked — date
verified — date

architect
GARETH MASON
Arch. Reg. No. QLD 6007

scale
0 3 6 9 15 m


SIGNAGE - SITE PLAN - MEDICAL

scale: As indicated @ A0
project no.: 23.0074.17
sheet no.: A-SK 20260911-1
revision: 1


original sheet size - A0 (841mm x 1189mm)

FOR INFORMATION
VERIFIED BY BADGE CONSTRUCTIONS, MANAGING CONTRACTOR - NAME: DATE:


11/09/2026 5:27:33 PM C:_REVITLOCALFILES\23.0074.17_PROVIDENCE_A1_SHOPPING CENTRE_2024_Gareth.Mason@thomsonadsett.com.rvt

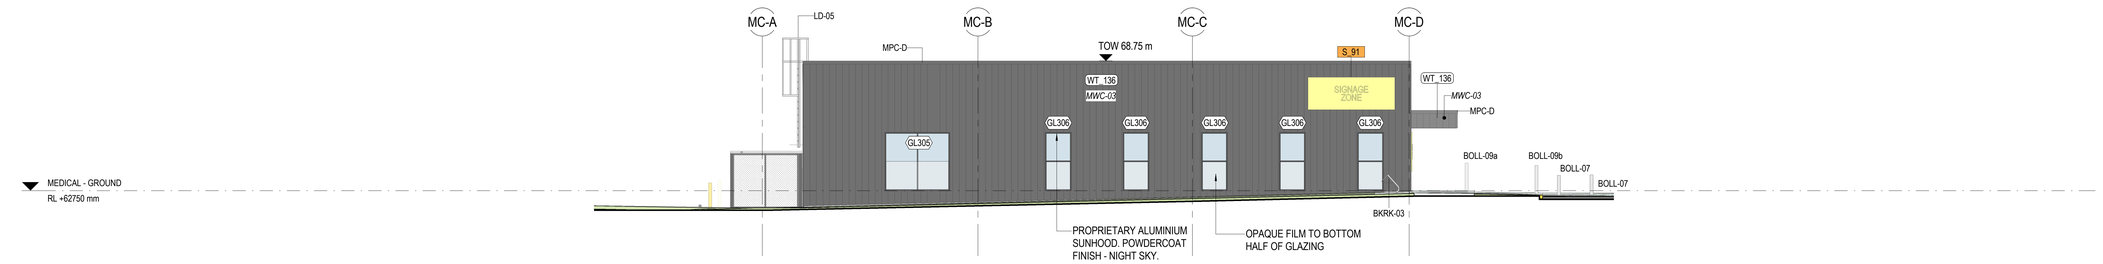


1 MEDICAL - ELEVATION 1 - SOUTH
1 : 100

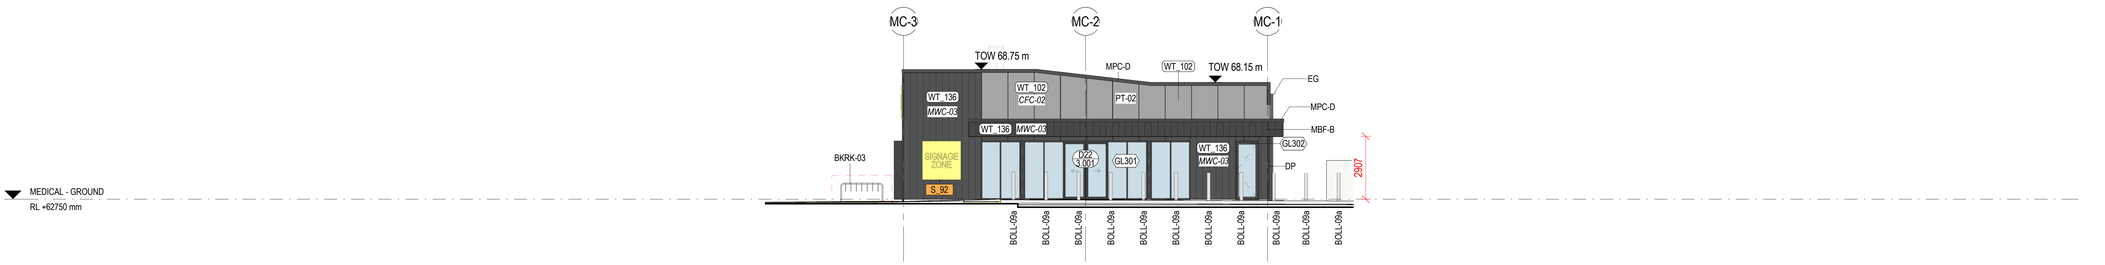


2 MEDICAL - ELEVATION 2 - EAST
1 : 100

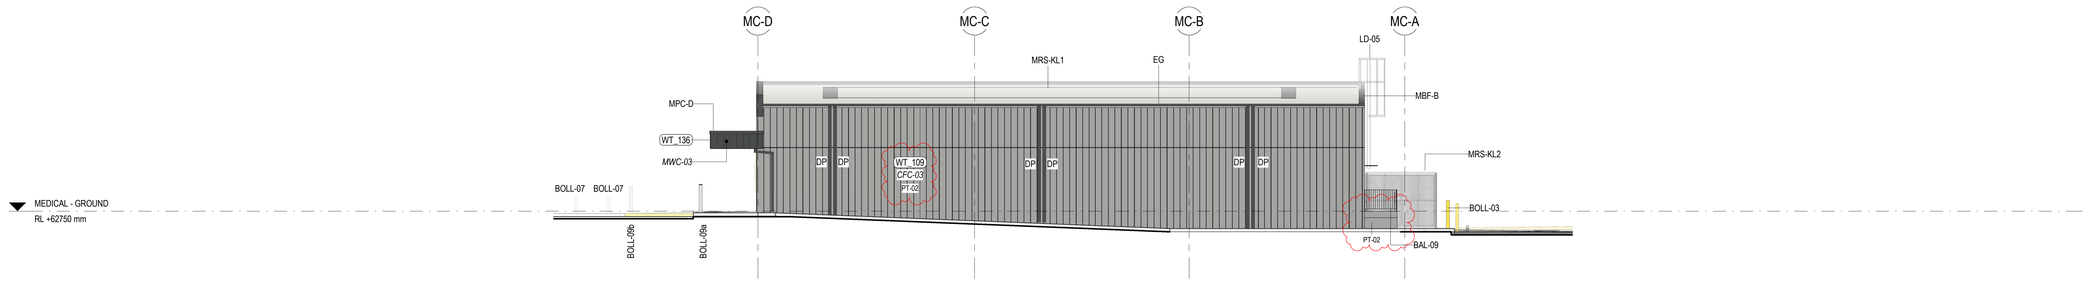


3 MEDICAL - ELEVATION 3 - NORTH
1 : 100

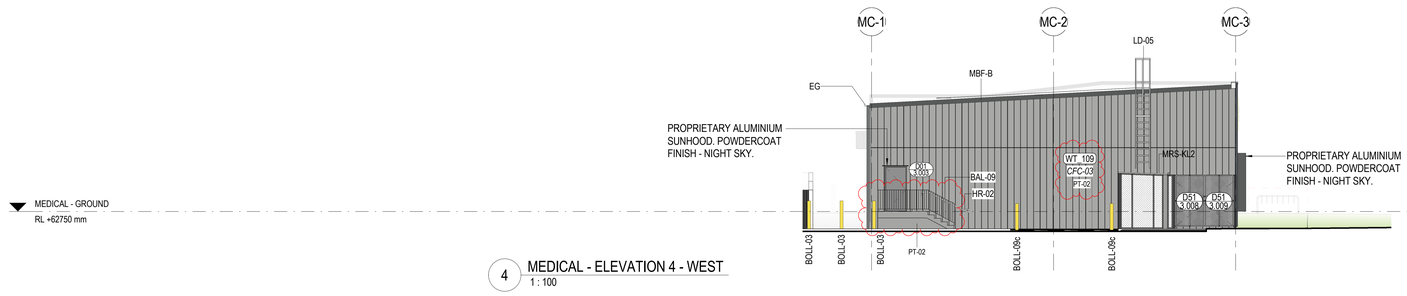

4 MEDICAL - ELEVATION 4 - WEST
1 : 100

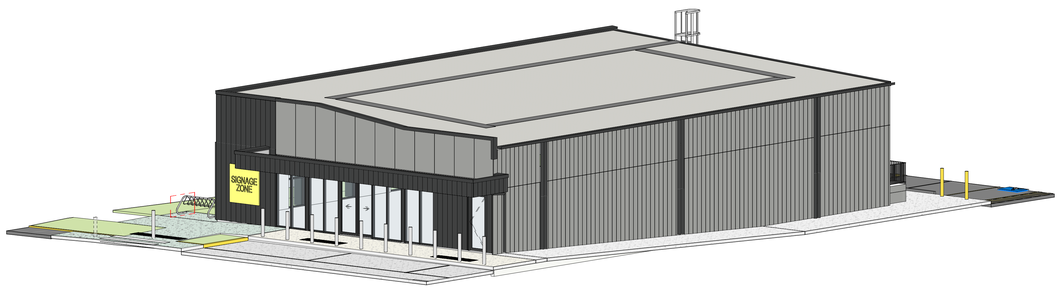

1-3D 3D VIEW - MEDICAL - ELEVATION - NORTH & EAST

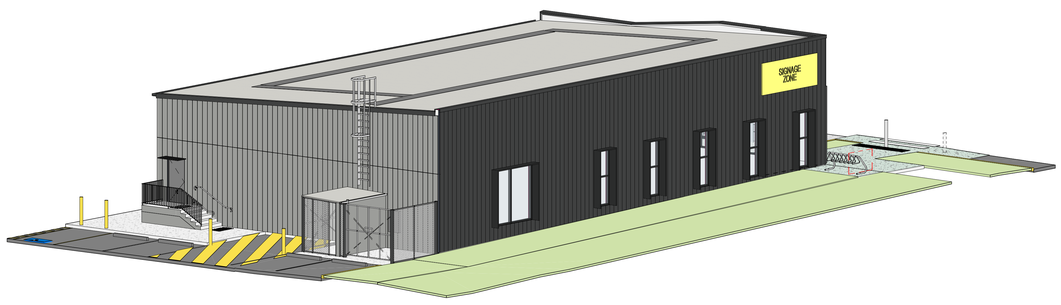

2-3D 3D VIEW - MEDICAL - ELEVATION - SOUTH & WEST

thomson adsett

Telephone +61 7 3840 9999
bne@thomsonadsett.com
Level 9, Jubilee Place
470 St Pauls Terrace
Fortitude Valley
QLD 4006 Australia
thomsonadsett.com

Thomson Adsett Pty Ltd
ABN 76 105 314 654

Nominated Architect:
ALEX DU PLESSIS
Arch. Reg. No. QLD 5863;
NSW 13182; NT AR1286; NZ 6959

© Copyright
These drawings and designs and the copyright thereof are the property of ThomsonAdsett and must not be used, retained or copied without written permission of ThomsonAdsett.

STOCKLAND PROVIDENCE TOWN CENTRE

7002 BARRAMS ROAD,
SOUTH RIPLEY QLD 4306
(LOT 7000 ON SP341343)

STOCKLAND DEVELOPMENT PTY LTD

Stockland

PLANS AND DOCUMENTS referred to in the PDA DEVELOPMENT APPROVAL
Approval no: DEV-2026-RIP-5457
Date: 30 October 2026

#	date	description	init.
19	2026-07-27	ARCHITECTURAL UPDATES	GM
18	2026-06-02	ARCHITECTURAL UPDATES	GM
17	2026-05-08	MEDICAL AWNING AMENDMENT	GM
16	2026-04-08	ARCHITECTURAL UPDATES	GM
15	2026-02-19	MEDICAL & MINI MAJOR UPDATES	GM
14	2026-01-30	MEDICAL & MINI MAJOR IFC	GM
13	2026-01-23	MEDICAL & MINI MAJOR UPDATES	GM
12	2026-01-13	MEDICAL & MINI MAJOR UPDATES	GM
11	2025-11-28	FOR COORDINATION	GM
10	2025-11-14	100% DD MILESTONE ISSUE	GM

drawn NP — date NOV 2025
checked GM — date NOV 2025
verified — date

architect
GARETH MASON
Arch. Reg. No. QLD 6007

scale
0 1 2 3 5 m

ELEVATIONS - BUILDING - SHEET 01

scale 1 : 100 @ A0
project no. 23.0074.17
sheet no. **A-3-30-01**
revision **19**

FOR CONSTRUCTION

original sheet size - A0 (841mm x 1189mm)

27/07/2026 12:39:55 PM C:_REVIT\LOCAL\FILES\23.0074.17_PROVIDENCE_A1_SHOPPING CENTRE_2024_Gareth.Mason@thomsonadsett.com.rvt