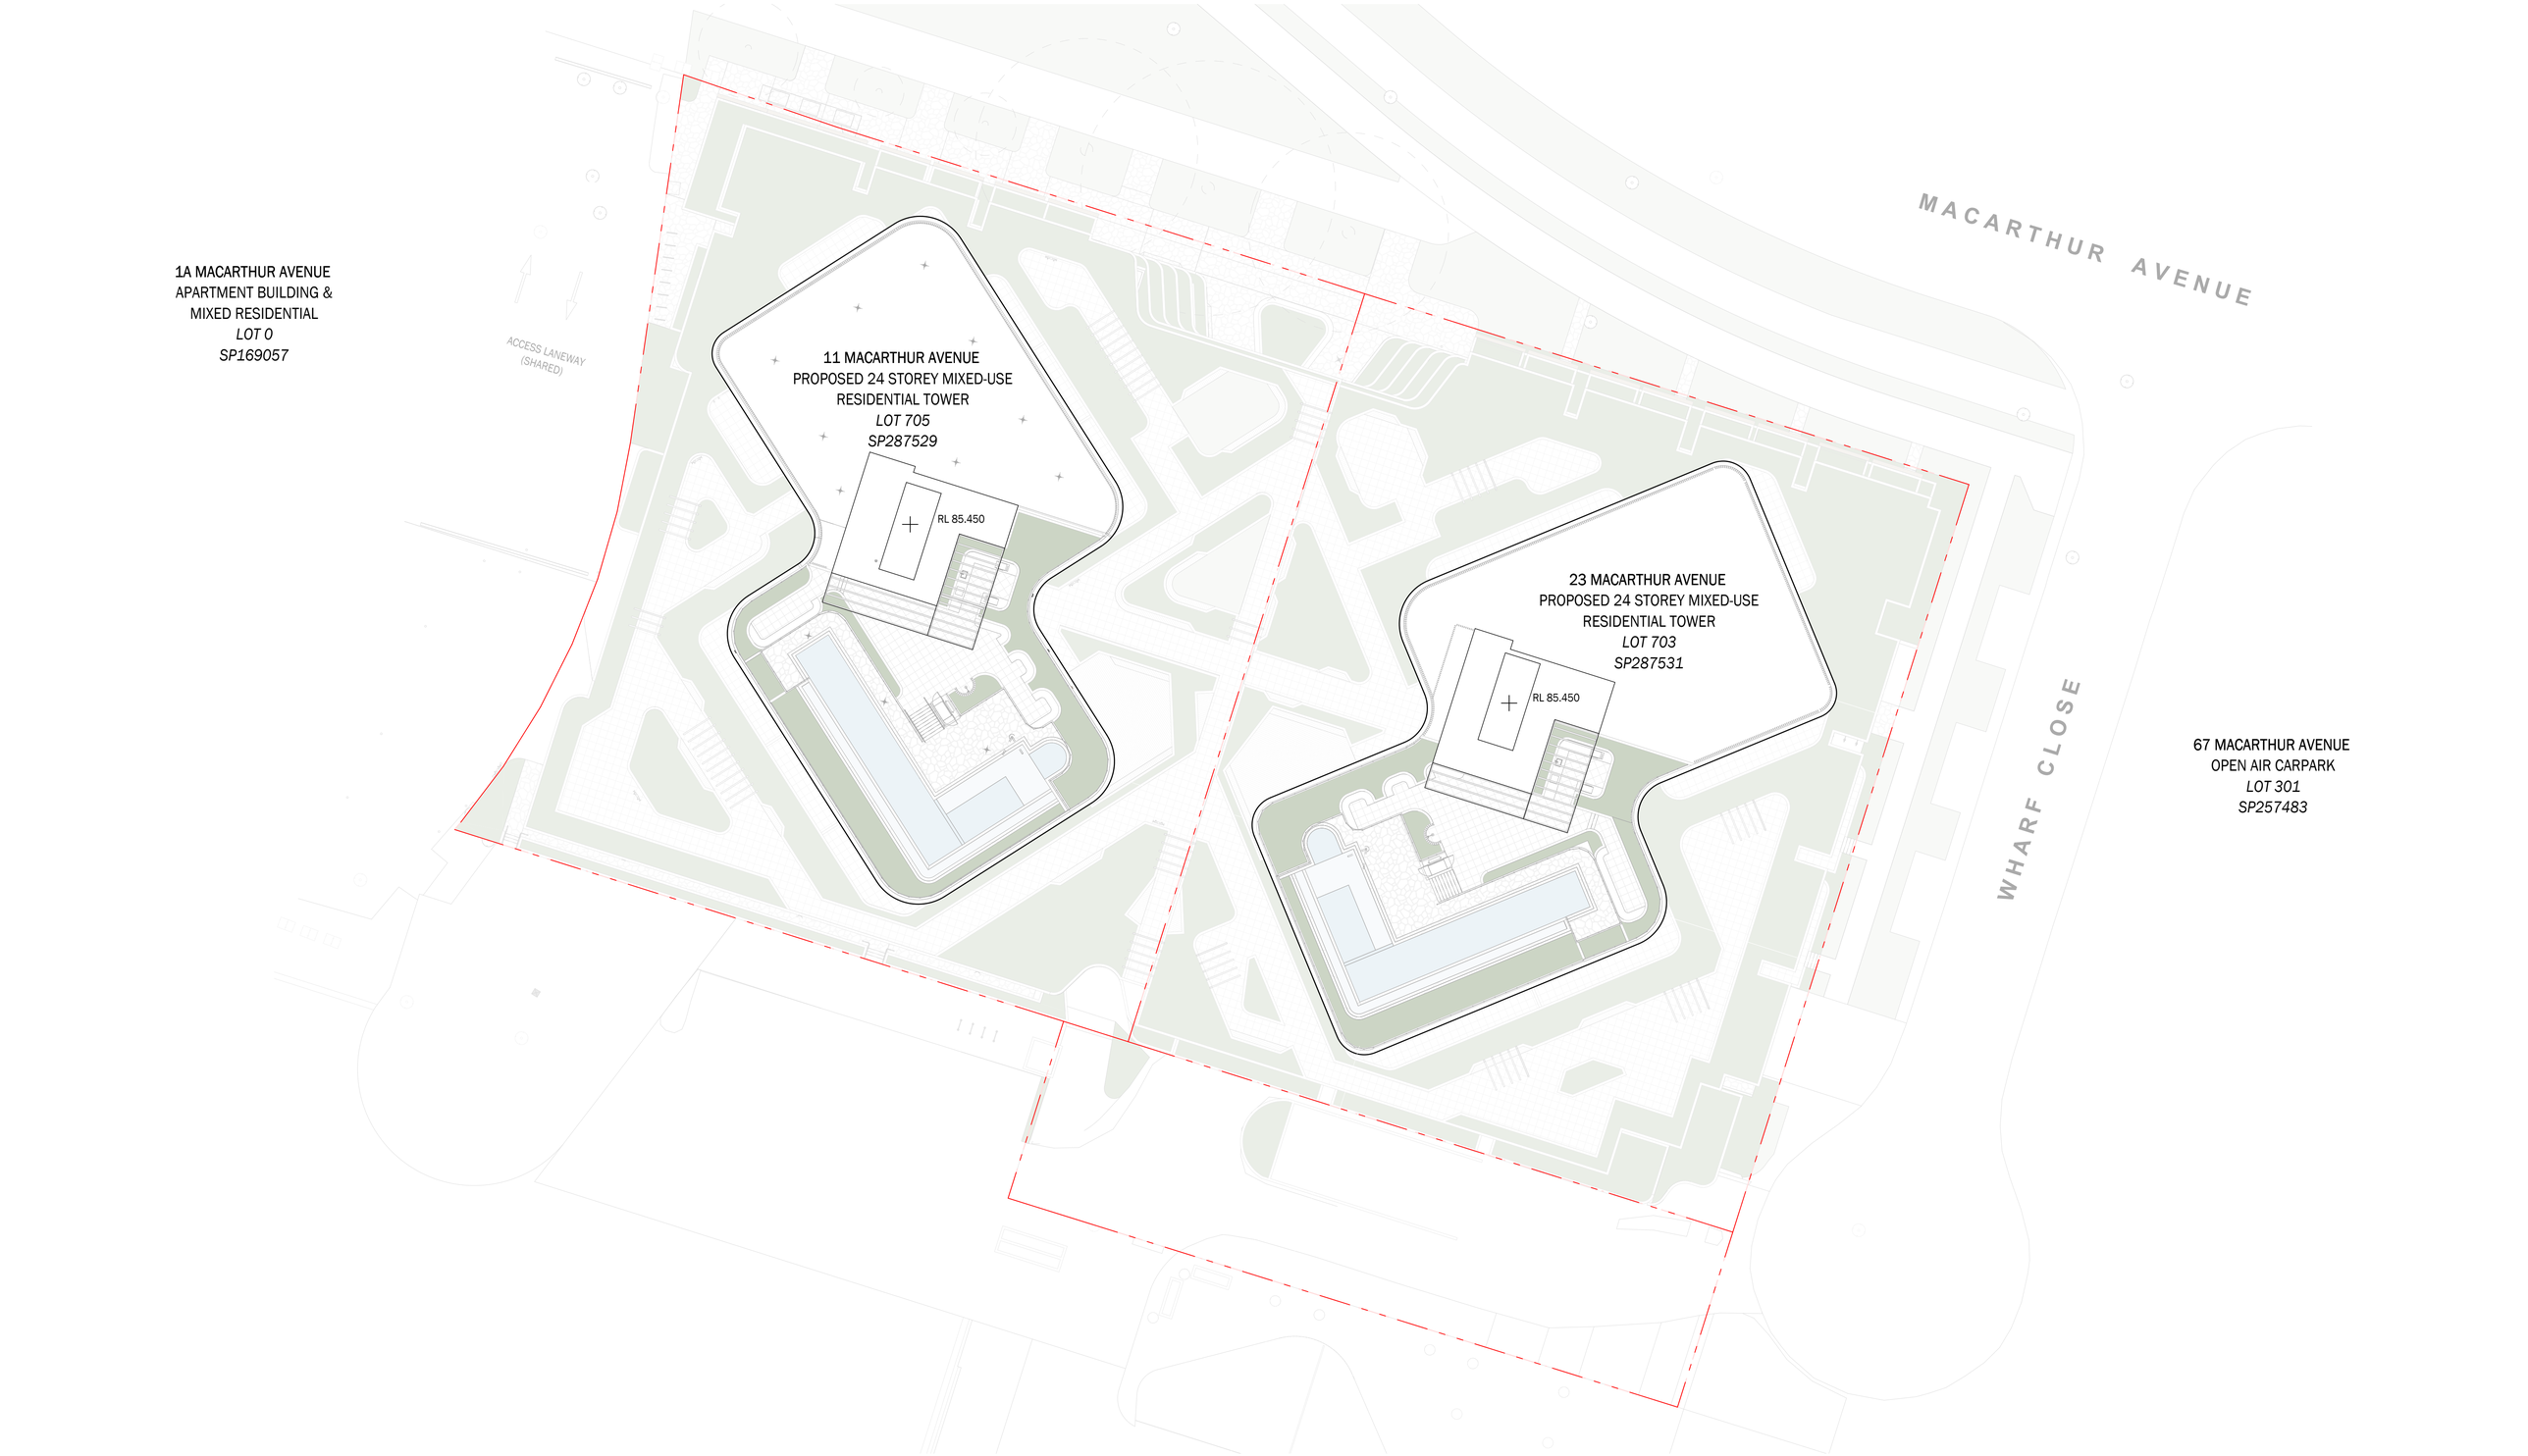



**Brisbane -**
1/9 Edmondstone Street, South Brisbane
QLD 4101
+61 07 3831 2116

**Gold Coast -**
Suite 7, The Rocket
203 Robina Town Centre, Robina QLD 4226
+61 07 5574 2266

tvsarchitects.com.au

TVS 75+ YEARS ARCHITECTURE & INTERIORS

DRAWING STATUS
1S

DISCLAIMER: Information provided is of a general nature, based on data/information gatheres from various primary and secondary sources and is based on certain assumptions. Although due care and diligence has been taken in compiling this document, the information provided may be inaccurate. TVS Architects do not assume any liability for any financial or other loss resulting from the use of this document. The end user is encouraged to carry out their own due diligence and gather any information considered necessary for making an informed decision.

©TVS architects

CLIENT
Red & Co

ADDRESS
11-23 MacArthur Avenue, Hamilton

PROJECT
Duet Portside

PROJECT ARCHITECT
BH

PROJECT DIRECTOR
TJC

0 5 10
Scale (m) 1 : 250 @A1 Scale (m) 1 : 500 @A3

SCALE
1 : 250

DRAWING TITLE
SITE PLAN - PROPOSED


DATE

N

DRAWN BY
TJC

Drawing No.
6481.1S.DA010

Revision
B

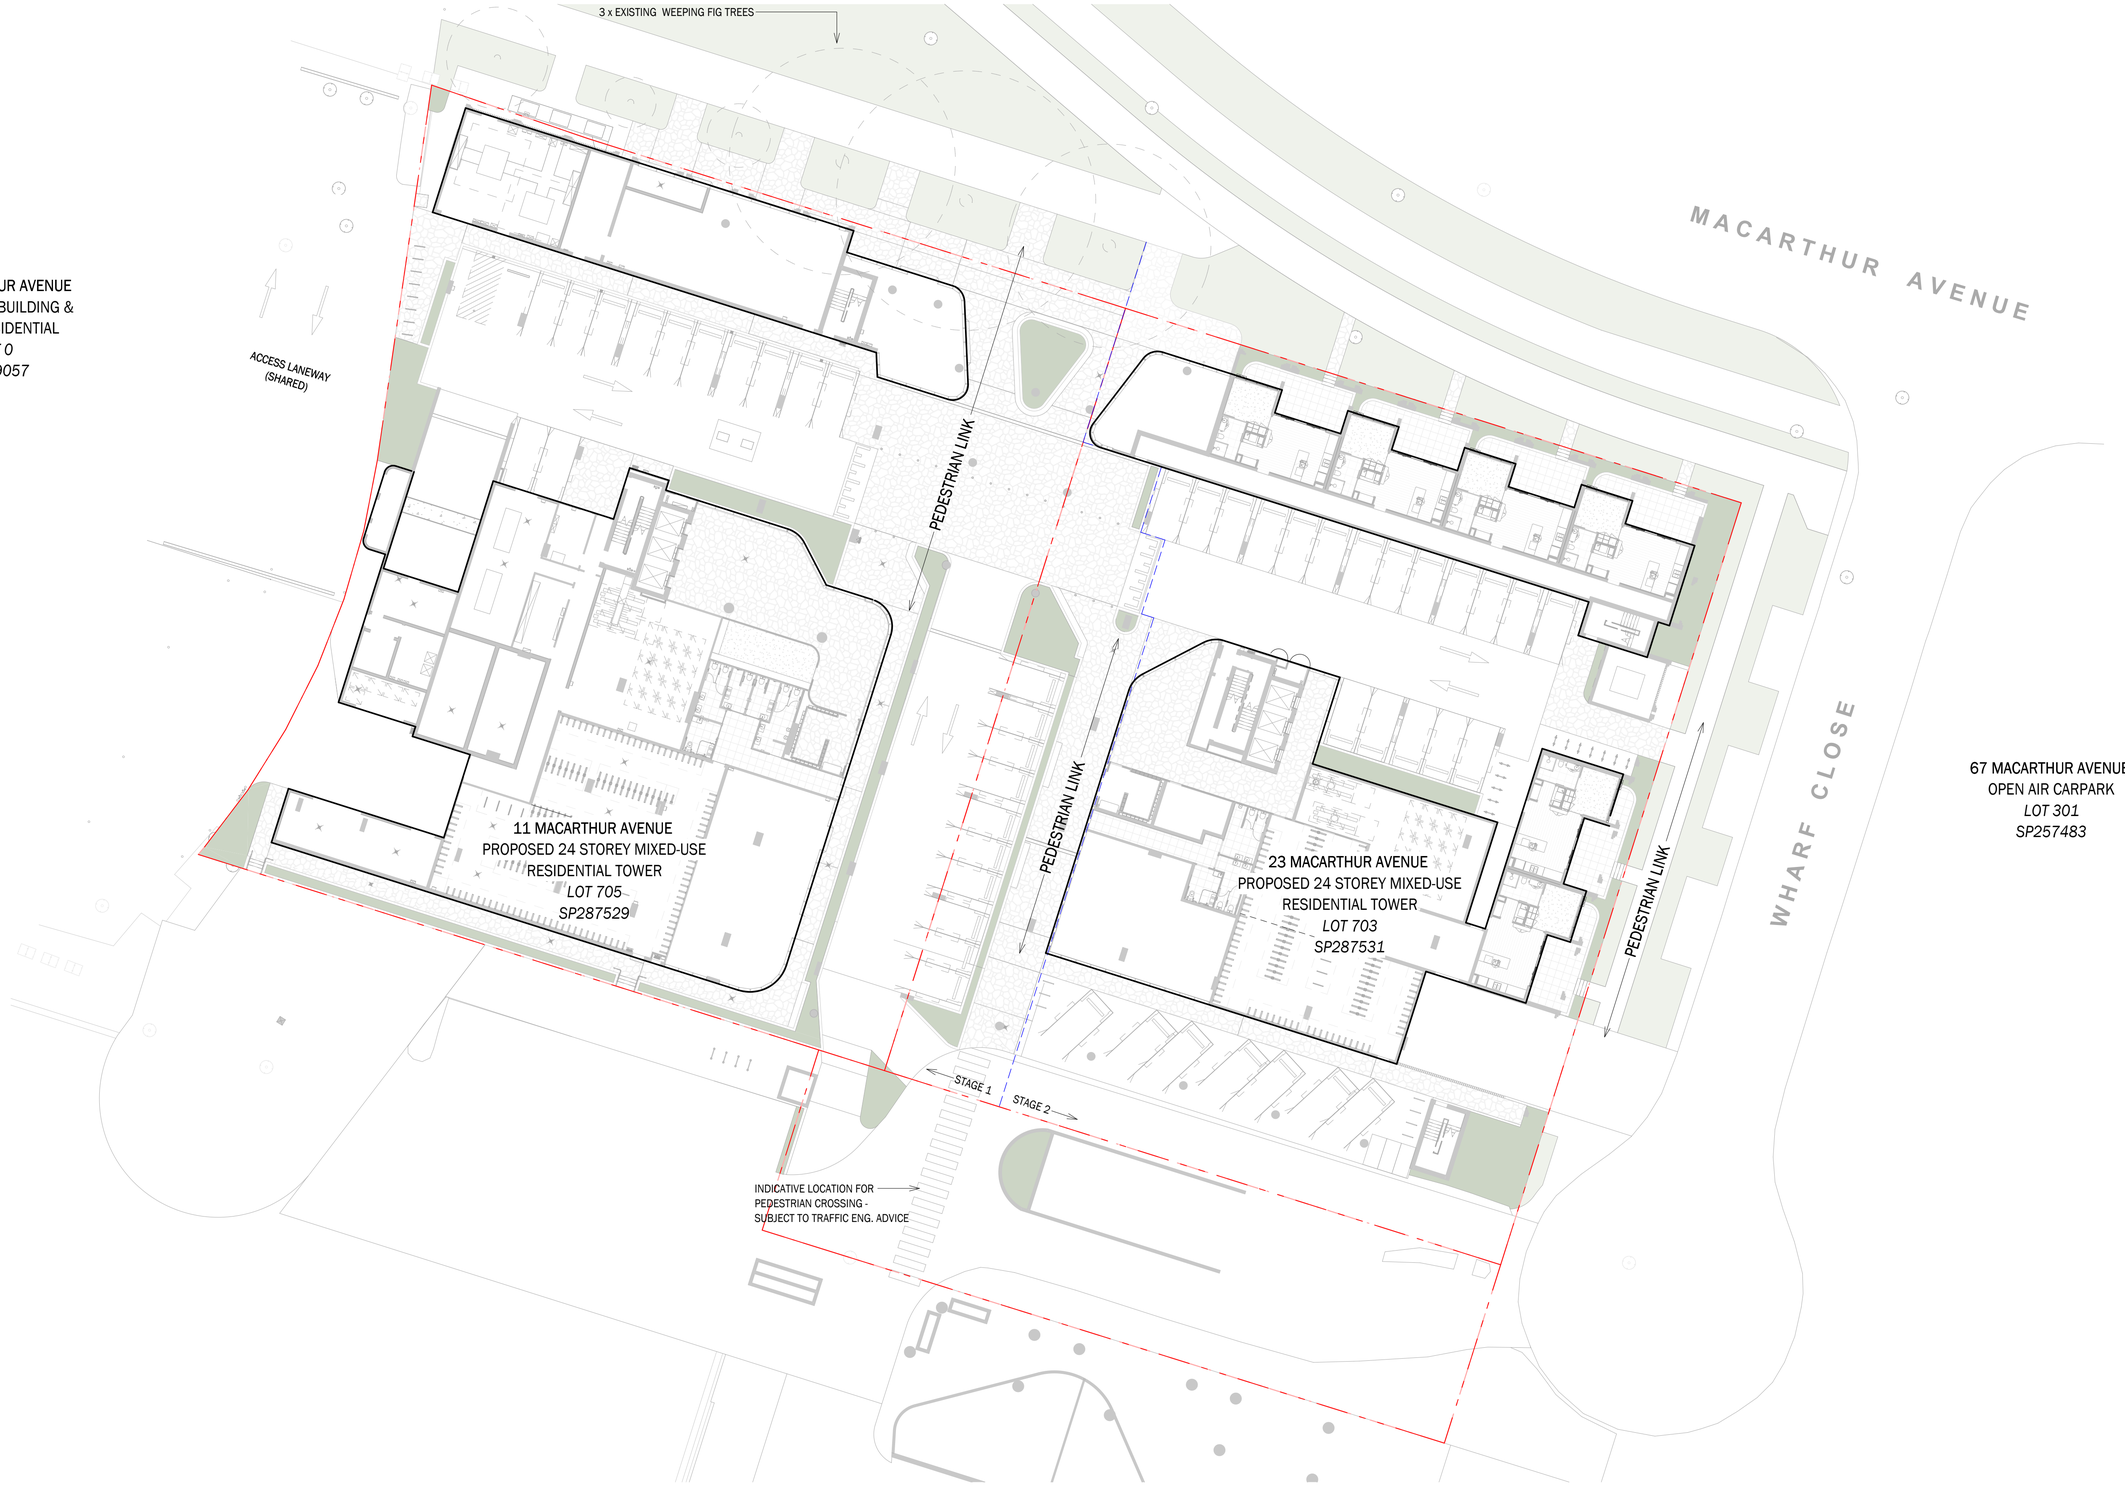



**Brisbane -**
1/9 Edmondstone Street, South Brisbane
QLD 4101
+61 07 3831 2116

**Gold Coast -**
Suite 7, The Rocket
203 Robina Town Centre, Robina QLD 4226
+61 07 5574 2266

tvsarchitects.com.au

TVS 75+ YEARS ARCHITECTURE & INTERIORS


DRAWING STATUS
1S


DISCLAIMER: Information provided is of a general nature, based on data/information gatheres from various primary and secondary sources and is based on certain assumptions. Although due care and diligence has been taken in compiling this document, the information provided may be inaccurate. TVS Architects do not assume any liability for any financial or other loss resulting from the use of this document. The end user is encouraged to carry out their own due diligence and gather any information considered necessary for making an informed decision.

©TVS architects


CLIENT
Red & Co

ADDRESS
11-23 MacArthur Avenue, Hamilton

PROJECT
Duet Portside

PROJECT ARCHITECT
BH

PROJECT DIRECTOR
TJC

0 5 10
Scale (m) 1 : 250 @A1 Scale (m) 1 : 500 @A3

SCALE
1 : 250

DRAWING TITLE
SITE PLAN - GROUND FLOOR

DATE

N

DRAWN BY
TJC

Drawing No.
6481.1S.DA020

Revision
B





**Brisbane -**
1/9 Edmondstone Street, South Brisbane
QLD 4101
+61 07 3831 2116

**Gold Coast -**
Suite 7, The Rocket
203 Robina Town Centre, Robina QLD 4226
+61 07 5574 2266

tvsarchitects.com.au

TVS 75+ YEARS ARCHITECTURE & INTERIORS


DRAWING STATUS
1S


DISCLAIMER: Information provided is of a general nature, based on data/information gatheres from various primary and secondary sources and is based on certain assumptions. Although due care and diligence has been taken in compiling this document, the information provided may be inaccurate. TVS Architects do not assume any liability for any financial or other loss resulting from the use of this document. The end user is encouraged to carry out their own due diligence and gather any information considered necessary for making an informed decision.

©TVS architects


CLIENT
Red & Co

ADDRESS
11-23 MacArthur Avenue, Hamilton

PROJECT
Duet Portside

PROJECT ARCHITECT
BH

PROJECT DIRECTOR
TJC

0 4 8
Scale (m) 1 : 200 @A1 Scale (m) 1 : 400 @A3

SCALE
1 : 200

DRAWING TITLE
FLOOR PLAN - LEVEL 01 GROUND

DATE

N

DRAWN BY
TJC

Drawing No.
6481.1S.DA101

Revision
G





**Brisbane -**
1/9 Edmondstone Street, South Brisbane
QLD 4101
+61 07 3831 2116

**Gold Coast -**
Suite 7, The Rocket
203 Robina Town Centre, Robina QLD 4226
+61 07 5574 2266

tvsarchitects.com.au

75+ YEARS ARCHITECTURE & INTERIORS


DRAWING STATUS
1S


DISCLAIMER: Information provided is of a general nature, based on data/information gatheres from various primary and secondary sources and is based on certain assumptions. Although due care and diligence has been taken in compiling this document, the information provided may be inaccurate. TVS Architects do not assume any liability for any financial or other loss resulting from the use of this document. The end user is encouraged to carry out their own due diligence and gather any information considered necessary for making an informed decision.

©TVS architects


CLIENT
Red & Co

ADDRESS
11-23 MacArthur Avenue, Hamilton

PROJECT
Duet Portside

PROJECT ARCHITECT
BH

PROJECT DIRECTOR
TJC

0 4 8
Scale (m) 1 : 200 @A1 Scale (m) 1 : 400 @A3

SCALE
1 : 200

DRAWING TITLE
FLOOR PLAN - LEVEL 02 PODIUM CARPARKING


DATE

N

DRAWN BY
TJC

Drawing No.
6481.1S.DA102

Revision
G

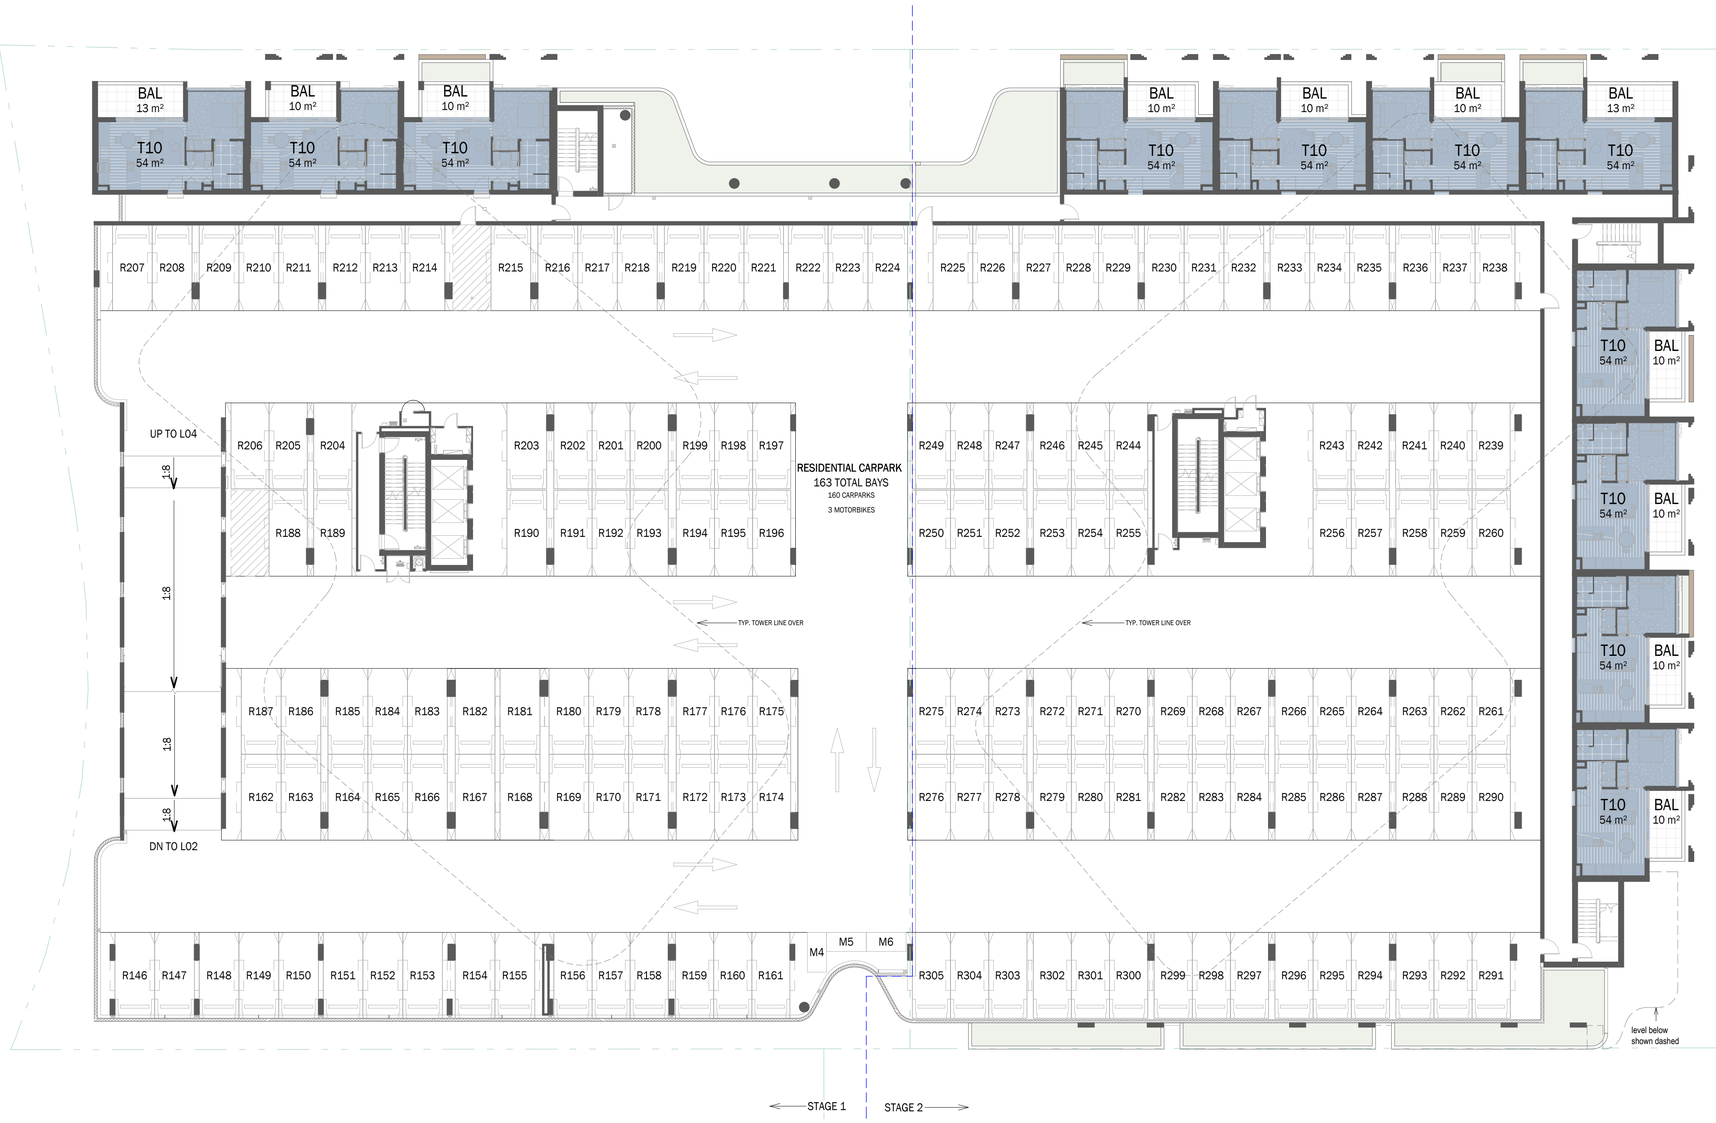



Brisbane -
1/9 Edmondstone Street, South Brisbane
QLD 4101
+61 07 3831 2116

Gold Coast -
Suite 7, The Rocket
203 Robina Town Centre, Robina QLD 4226
+61 07 5574 2266

tvsarchitects.com.au

75+ YEARS ARCHITECTURE & INTERIORS


DRAWING STATUS
1S


DISCLAIMER: Information provided is of a general nature, based on data/information gatheres from various primary and secondary sources and is based on certain assumptions. Although due care and diligence has been taken in compiling this document, the information provided may be inaccurate. TVS Architects do not assume any liability for any financial or other loss resulting from the use of this document. The end user is encouraged to carry out their own due diligence and gather any information considered necessary for making an informed decision.

©TVS architects


CLIENT
Red & Co

ADDRESS
11-23 MacArthur Avenue, Hamilton

PROJECT
Duet Portside

PROJECT ARCHITECT
BH

PROJECT DIRECTOR
TJC

0 4 8
Scale (m) 1 : 200 @A1 Scale (m) 1 : 400 @A3

SCALE
1 : 200

DRAWING TITLE
FLOOR PLAN - LEVEL 03 PODIUM CARPARKING


DATE

N

DRAWN BY
TJC

Drawing No.
6481.1S.DA103

Revision
G

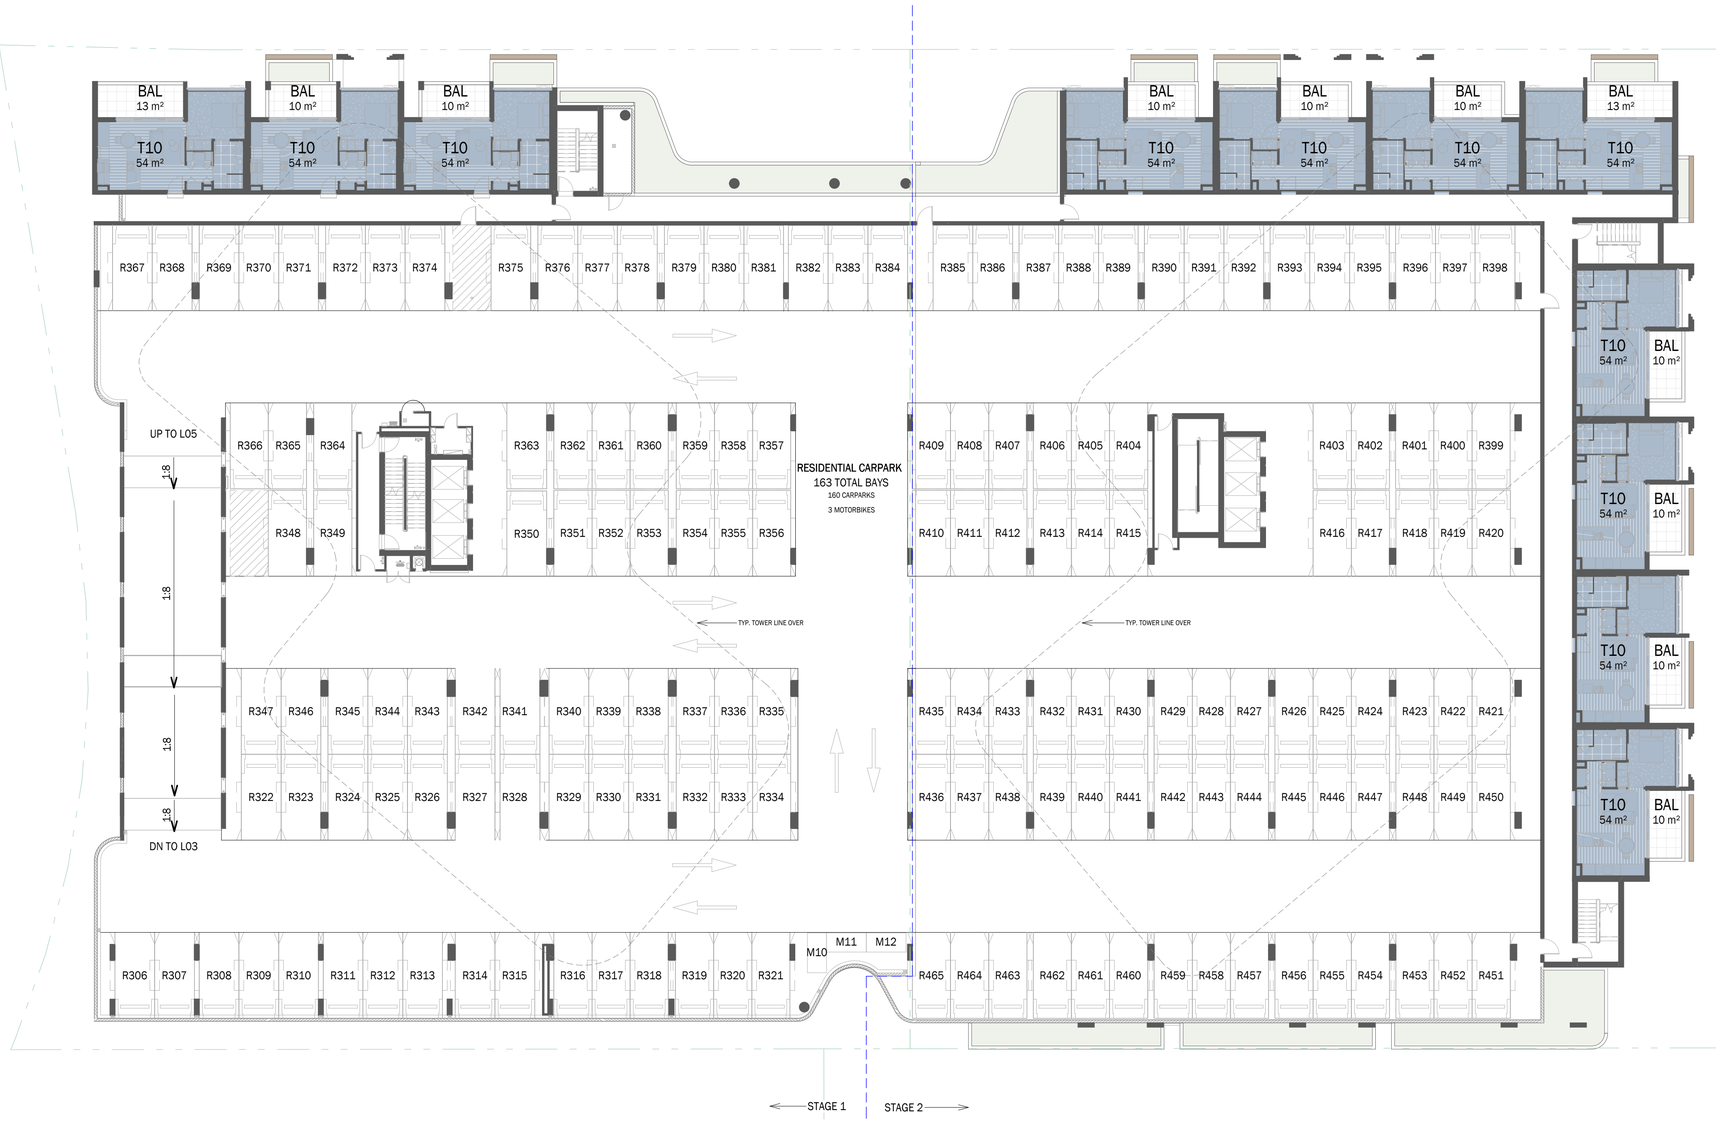



Brisbane -
1/9 Edmondstone Street, South Brisbane
QLD 4101
+61 07 3831 2116

Gold Coast -
Suite 7, The Rocket
203 Robina Town Centre, Robina QLD 4226
+61 07 5574 2266

tvsarchitects.com.au

75+ YEARS ARCHITECTURE & INTERIORS


DRAWING STATUS
1S


DISCLAIMER: Information provided is of a general nature, based on data/information gatheres from various primary and secondary sources and is based on certain assumptions. Although due care and diligence has been taken in compiling this document, the information provided may be inaccurate. TVS Architects do not assume any liability for any financial or other loss resulting from the use of this document. The end user is encouraged to carry out their own due diligence and gather any information considered necessary for making an informed decision.

©TVS architects


CLIENT
Red & Co

ADDRESS
11-23 MacArthur Avenue, Hamilton

PROJECT
Duet Portside

PROJECT ARCHITECT
BH

PROJECT DIRECTOR
TJC

0 4 8
Scale (m) 1 : 200 @A1 Scale (m) 1 : 400 @A3

SCALE
1 : 200

DRAWING TITLE
FLOOR PLAN - LEVEL 04 PODIUM CARPARKING

DATE

N

DRAWN BY
TJC

Drawing No.
6481.1S.DA104

Revision
C





**Brisbane -**
1/9 Edmondstone Street, South Brisbane
QLD 4101
+61 07 3831 2116

**Gold Coast -**
Suite 7, The Rocket
203 Robina Town Centre, Robina QLD 4226
+61 07 5574 2266

tvsarchitects.com.au

TVS 75+ YEARS ARCHITECTURE & INTERIORS


DRAWING STATUS
1S


DISCLAIMER: Information provided is of a general nature, based on data/information gatheres from various primary and secondary sources and is based on certain assumptions. Although due care and diligence has been taken in compiling this document, the information provided may be inaccurate. TVS Architects do not assume any liability for any financial or other loss resulting from the use of this document. The end user is encouraged to carry out their own due diligence and gather any information considered necessary for making an informed decision.

©TVS architects


CLIENT
Red & Co

ADDRESS
11-23 MacArthur Avenue, Hamilton

PROJECT
Duet Portside

PROJECT ARCHITECT
BH

PROJECT DIRECTOR
TJC

0 4 8
Scale (m) 1 : 200 @A1 Scale (m) 1 : 400 @A3

SCALE
1 : 200

DRAWING TITLE
FLOOR PLAN - LEVEL 05 PODIUM CARPARKING


DATE

N

DRAWN BY
TJC

Drawing No.
6481.1S.DA105

Revision
C

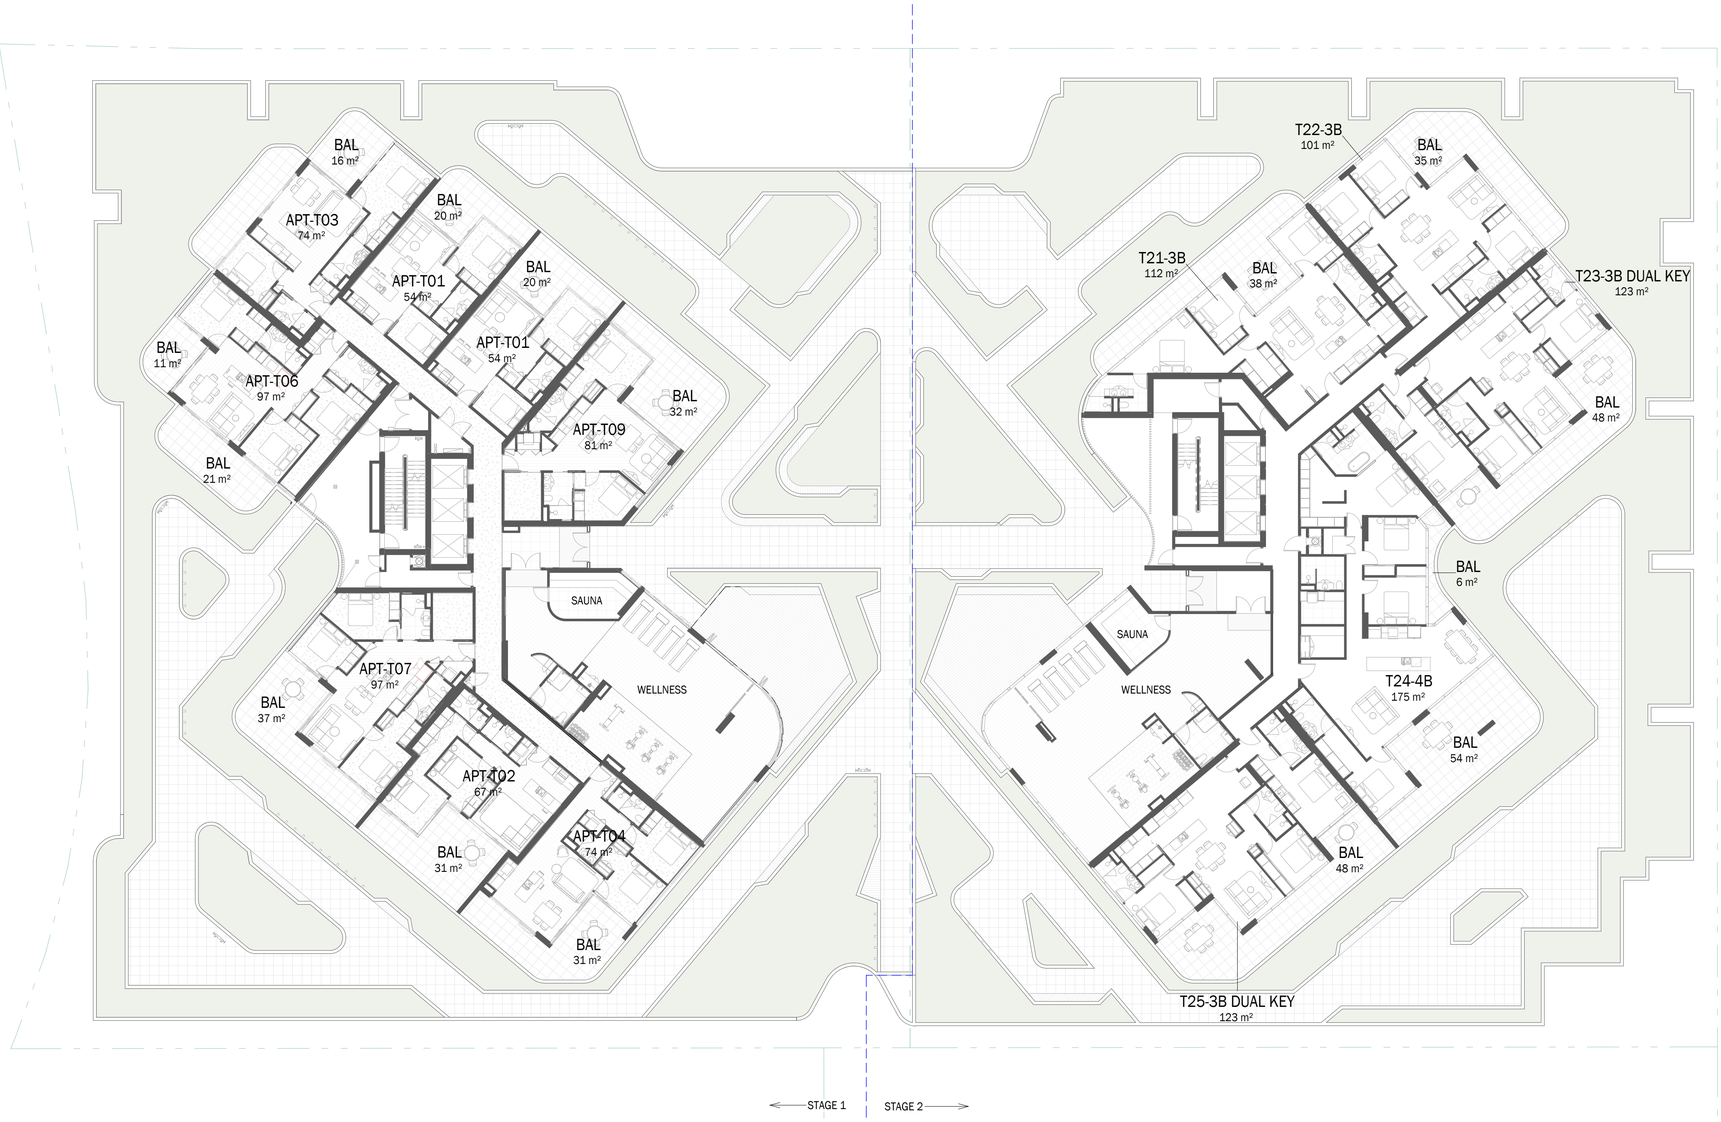



Brisbane -
1/9 Edmondstone Street, South Brisbane
QLD 4101
+61 07 3831 2116

Gold Coast -
Suite 7, The Rocket
203 Robina Town Centre, Robina QLD 4226
+61 07 5574 2266

tvsarchitects.com.au

75+ YEARS ARCHITECTURE & INTERIORS


DRAWING STATUS
1S


DISCLAIMER: Information provided is of a general nature, based on data/information gatheres from various primary and secondary sources and is based on certain assumptions. Although due care and diligence has been taken in compiling this document, the information provided may be inaccurate. TVS Architects do not assume any liability for any financial or other loss resulting from the use of this document. The end user is encouraged to carry out their own due diligence and gather any information considered necessary for making an informed decision.

©TVS architects


CLIENT
Red & Co

ADDRESS
11-23 MacArthur Avenue, Hamilton

PROJECT
Duet Portside

PROJECT ARCHITECT
BH

PROJECT DIRECTOR
TJC

0 4 8
Scale (m) 1 : 200 @A1 Scale (m) 1 : 400 @A3

SCALE
1 : 200

DRAWING TITLE
FLOOR PLAN - LEVEL 06 PODIUM RESIDENTIAL


DATE

N

DRAWN BY
TJC

Drawing No.
6481.1S.DA106

Revision
G

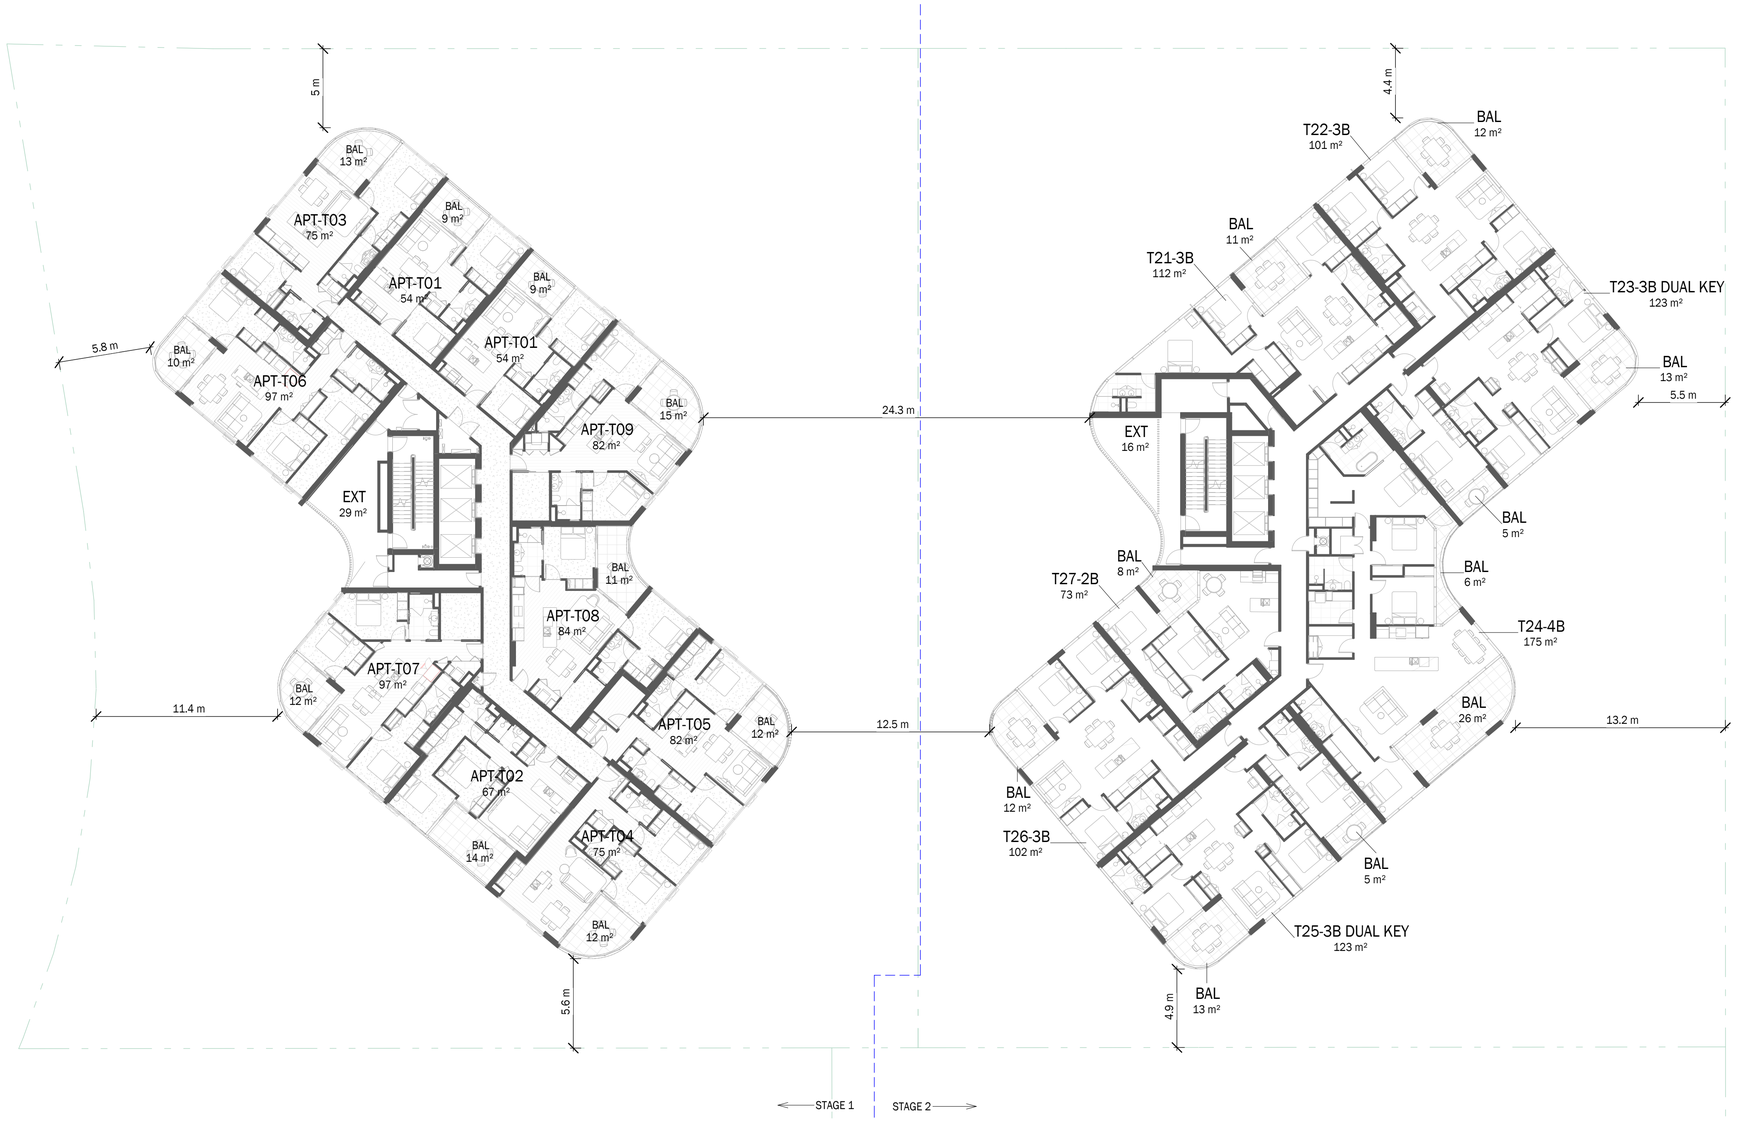



**Brisbane -**
1/9 Edmondstone Street, South Brisbane
QLD 4101
+61 07 3831 2116

**Gold Coast -**
Suite 7, The Rocket
203 Robina Town Centre, Robina QLD 4226
+61 07 5574 2266

tvsarchitects.com.au

TVS 75+ YEARS ARCHITECTURE & INTERIORS


DRAWING STATUS
1S


DISCLAIMER: Information provided is of a general nature, based on data/information gatheres from various primary and secondary sources and is based on certain assumptions. Although due care and diligence has been taken in compiling this document, the information provided may be inaccurate. TVS Architects do not assume any liability for any financial or other loss resulting from the use of this document. The end user is encouraged to carry out their own due diligence and gather any information considered necessary for making an informed decision.

©TVS architects


CLIENT
Red & Co

ADDRESS
11-23 MacArthur Avenue, Hamilton

PROJECT
Duet Portside

PROJECT ARCHITECT
BH

PROJECT DIRECTOR
TJC

0 4 8
Scale (m) 1 : 200 @A1 Scale (m) 1 : 400 @A3

SCALE
1 : 200

DRAWING TITLE
FLOOR PLAN - LEVEL 07-24 TYPICAL RESIDENTIAL


DATE

N

DRAWN BY
TJC

Drawing No.
6481.1S.DA107

Revision
G

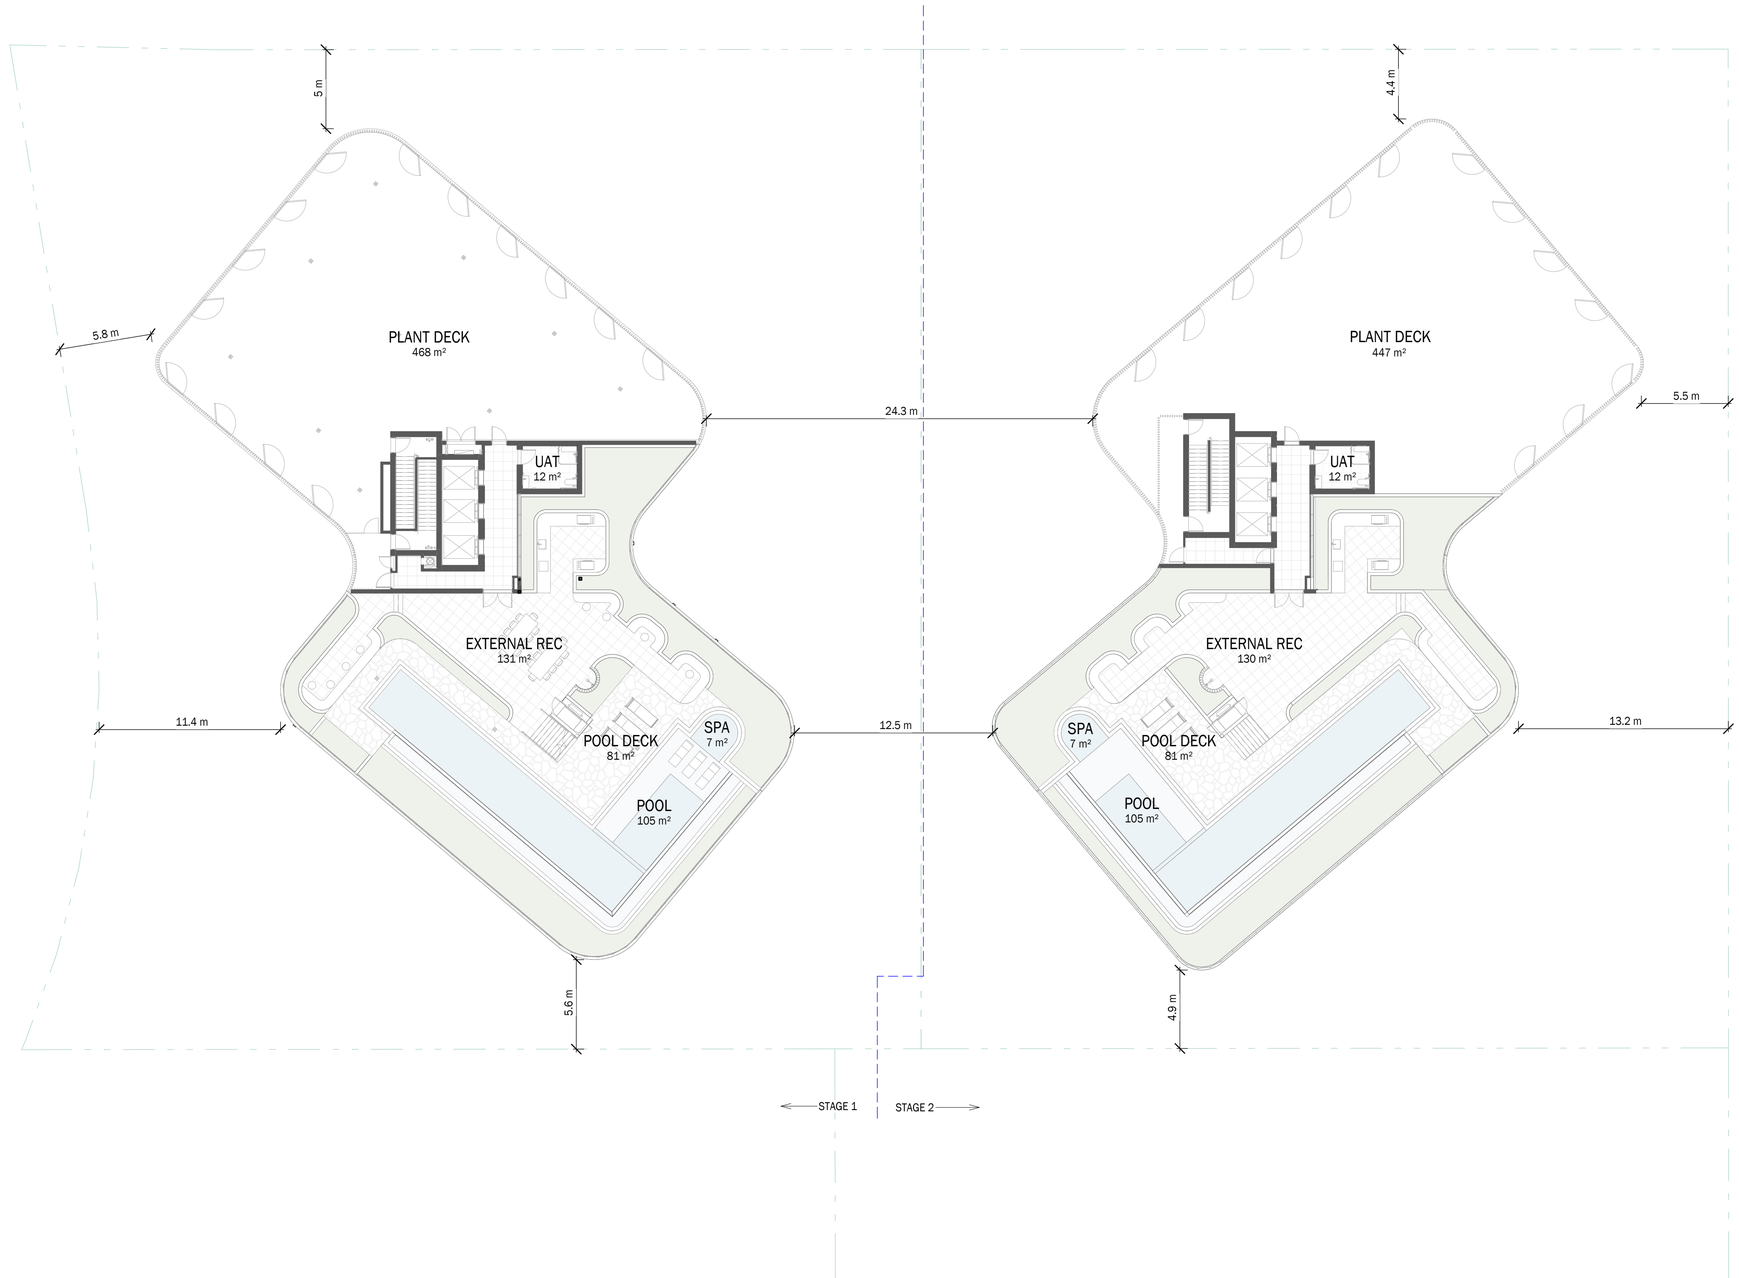



**Brisbane -**
1/9 Edmondstone Street, South Brisbane
QLD 4101
+61 07 3831 2116

**Gold Coast -**
Suite 7, The Rocket
203 Robina Town Centre, Robina QLD 4226
+61 07 5574 2266

tvsarchitects.com.au

TVS 75+ YEARS ARCHITECTURE & INTERIORS


DRAWING STATUS
1S


DISCLAIMER: Information provided is of a general nature, based on data/information gatheres from various primary and secondary sources and is based on certain assumptions. Although due care and diligence has been taken in compiling this document, the information provided may be inaccurate. TVS Architects do not assume any liability for any financial or other loss resulting from the use of this document. The end user is encouraged to carry out their own due diligence and gather any information considered necessary for making an informed decision.

©TVS architects


CLIENT
Red & Co

ADDRESS
11-23 MacArthur Avenue, Hamilton

PROJECT
Duet Portside

PROJECT ARCHITECT
BH

PROJECT DIRECTOR
TJC

0 4 8
Scale (m) 1 : 200 @A1 Scale (m) 1 : 400 @A3

SCALE
1 : 200

DRAWING TITLE
FLOOR PLAN - LEVEL 25 ROOFTOP RECREATION


DATE

N

DRAWN BY
TJC

Drawing No.
6481.1S.DA125

Revision
G

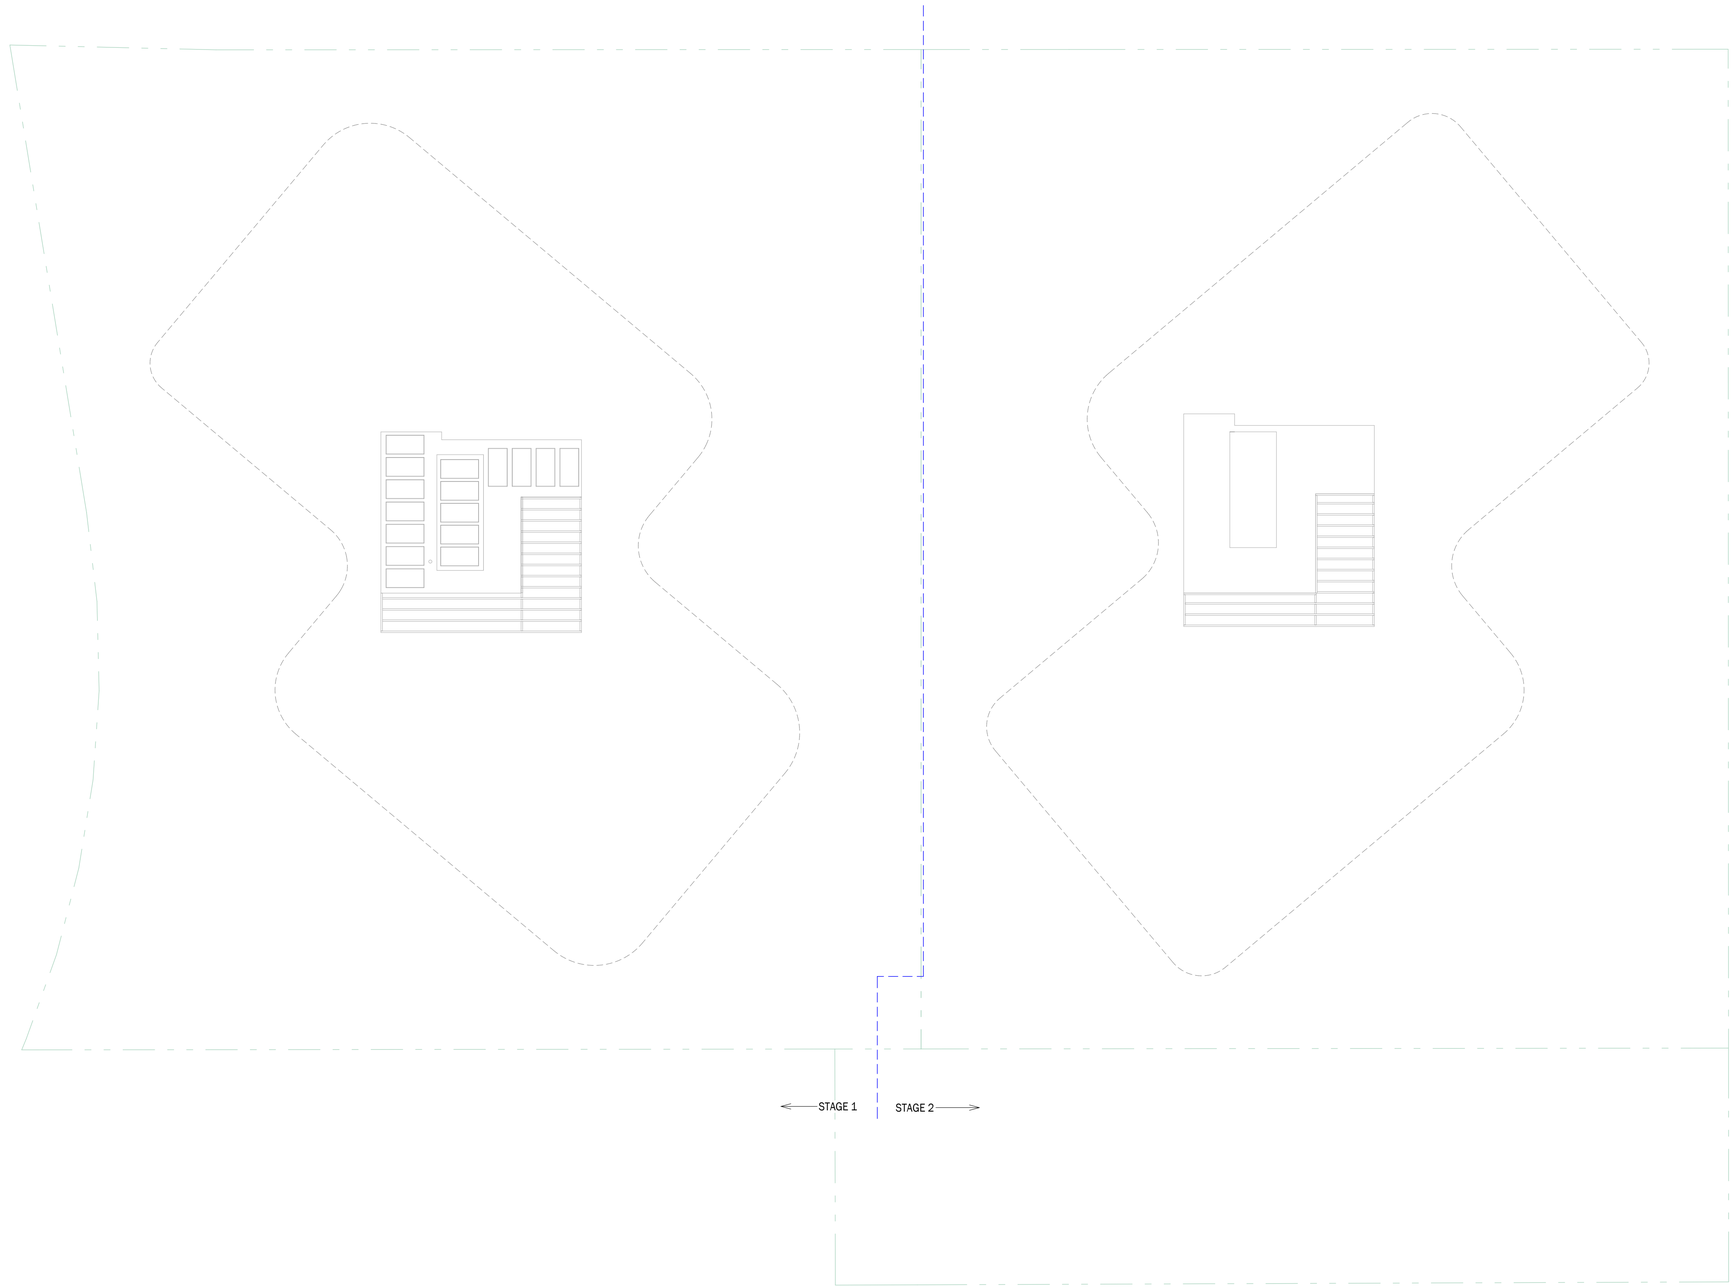


**Brisbane -**
1/9 Edmondstone Street, South Brisbane
QLD 4101
+61 07 3831 2116

**Gold Coast -**
Suite 7, The Rocket
203 Robina Town Centre, Robina QLD 4226
+61 07 5574 2266

tvsarchitects.com.au

TVS
75+ YEARS ARCHITECTURE & INTERIORS

DRAWING STATUS
1S

DISCLAIMER: Information provided is of a general nature, based on data/information gatheres from various primary and secondary sources and is based on certain assumptions. Although due care and diligence has been taken in compiling this document, the information provided may be inaccurate. TVS Architects do not assume any liability for any financial or other loss resulting from the use of this document. The end user is encouraged to carry out their own due diligence and gather any information considered necessary for making an informed decision.

©TVS architects

CLIENT
Red & Co

ADDRESS
11-23 MacArthur Avenue, Hamilton

PROJECT
Duet Portside

PROJECT ARCHITECT
BH

PROJECT DIRECTOR
TJC

0 4 8
Scale (m) 1 : 200 @A1 Scale (m) 1 : 400 @A3

SCALE
1 : 200

DRAWING TITLE
FLOOR PLAN - LEVEL 26 ROOF

DATE

N

DRAWN BY
TJC

Drawing No.
6481.1S.DA126

Revision
E