PLANS AND DOCUMENTS
referred to in the PDA
DEVELOPMENT APPROVAL

Queensland Government

Approval no: DEV2012/402

Date: 26 June 2018

AMENDED IN RED

By: Marissa Bais

Date: 20 June 2018

Queensland Government


VEGETATION MANAGEMENT PLAN
FLAGSTONE WEST STAGE 1

SUBMISSION

DRAWING SCHEDULE

Dwg No.	Drawing Title	Issue	Date
6207 E 01	Vegetation Management Plan Cover Sheet	C	19/02/2015
6207 E 02	Vegetation Management Plan Notes	F	08/12/2015
6207 E 03	Vegetation Management Plan Internal Development	H	13/04/2018
6207 E 04	Vegetation Management Plan Internal Development	H	13/04/2018
6207 E 05	Vegetation Management Plan Internal Development	C	19/02/2015
6207 E 06	Vegetation Management Plan Internal Development	F	08/12/2015
6207 E 07	Vegetation Management Plan Internal Development	F	08/12/2015
6207 E 08	Vegetation Management Plan Internal Development	H	13/04/2018
6207 E 09	Vegetation Management Plan Internal Development	C	19/02/2015
6207 E 10	Vegetation Management Plan Internal Development	F	08/12/2015
6207 E 11	Vegetation Management Plan Internal Development	F	08/12/2015
6207 E 12	Vegetation Management Plan Internal Development	F	08/12/2015
6207 E 13	Vegetation Management Plan Internal Development	H	13/04/2018
6207 E 14	Vegetation Management Plan Internal Development	H	13/04/2018
6207 E 15	Vegetation Management Plan Internal Development	C	19/02/2015
6207 E 16	Vegetation Management Plan Internal Development	F	08/12/2015
6207 E 17	Vegetation Management Plan Internal Development	F	08/12/2015
6207 E 18	Vegetation Management Plan Internal Development	H	13/04/2018
6207 E 19	Vegetation Management Plan Internal Development	H	13/04/2018
6207 E 20	Vegetation Management Plan Internal Development	F	08/12/2015
6207 E 21	Vegetation Management Plan Internal Development	F	08/12/2015
6207 E 22	Vegetation Management Plan Appendix 1 - Tree Schedules	H	13/04/2018
6207 E 23	Vegetation Management Plan Appendix 2 - NESS Compliance	C	19/02/2015
6207 E 24	Vegetation Management Plan Appendix 3 - Context Plan - Sandy Creek	C	19/02/2015
6207 E 25	Vegetation Management Plan Appendix 4 - Significant Biodiversity Values Plan	C	19/02/2015

Version C of this VMP retains edits and amendments requested by Economic Development Queensland (EDQ)

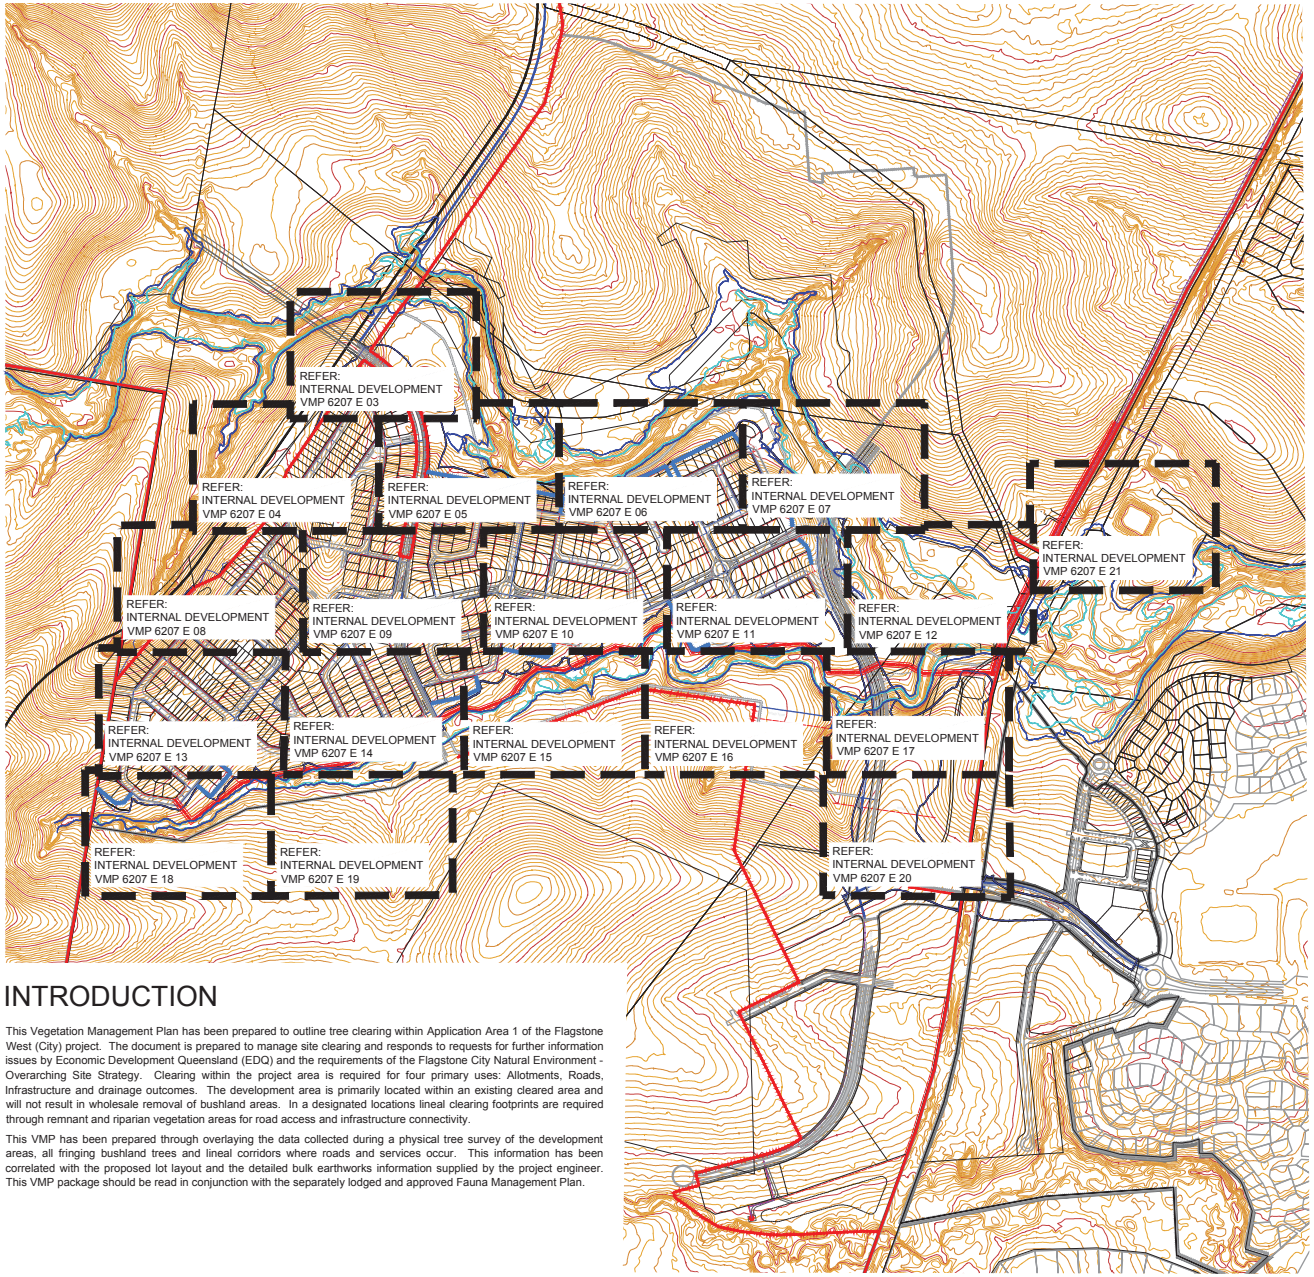

INTRODUCTION

This Vegetation Management Plan has been prepared to outline tree clearing within Application Area 1 of the Flagstone West (City) project. The document is prepared to manage site clearing and responds to requests for further information issues by Economic Development Queensland (EDQ) and the requirements of the Flagstone City Natural Environment - Overarching Site Strategy. Clearing within the project area is required for four primary uses: Allotments, Roads, Infrastructure and drainage outcomes. The development area is primarily located within an existing cleared area and will not result in wholesale removal of bushland areas. In a designated locations lineal clearing footprints are required through remnant and riparian vegetation areas for road access and infrastructure connectivity.

This VMP has been prepared through overlaying the data collected during a physical tree survey of the development areas, all fringing bushland trees and lineal corridors where roads and services occur. This information has been correlated with the proposed lot layout and the detailed bulk earthworks information supplied by the project engineer. This VMP package should be read in conjunction with the separately lodged and approved Fauna Management Plan.

J:\6207 Flagstone City, Jimboomba (Peet Limited)\Working Files\Auto\CADE - Vegetation (Assessment, Management and Rehabilitation) Plans\VMP Precinct 1 West\6207 E 01 Vegetation Management Plan.dwg

saunders havill group
surveying town planning urban design environmental management landscape architecture

Saunders Havill Group Pty Ltd ABN 24 144 972 949
Brisbane Emerald Gladstone
head office 9 Thompson St Bowen Hills Q 4006
phone 1300 123 SHG web www.saundershavill.com

DISCLAIMER:
Designs documented on this drawing are the property of Saunders Havill Group Pty Ltd and are not authorised for reproduction or use in whole or part without written permission.

These plans have been prepared for the exclusive use of the client. Saunders Havill Group do not accept responsibility for any use of or reliance upon the contents of these drawings by any third party. Confirm all dimensions on site and clarify any discrepancies prior to construction.

APPROVED COMPANY ISO9001 Quality Management Systems
APPROVED COMPANY ISO14001 Environmental Management Systems

AMENDMENTS:

Issue	Date	Description	Checked
A	13/11/2014	CLIENT COMMENT	MS
B	21/11/2014	SUBMISSION	MS
C	19/02/2015	EDQ RE-SUBMISSION	MS

CLIENT: PEET FLAGSTONE CITY PTY LTD

PROJECT: FLAGSTONE WEST STAGE 1

SCALE: 1:2000@A1 1:4000@A3 0 20 100m

environmental management

DRAWING: VEGETATION MANAGEMENT PLAN COVER SHEET

DATE: February 15 CHECKED: MS

CLIENT REF.: DRAWN: TB

DRAWING No.: 6207 E 01 VMP C

NOTES

1.0 BACKGROUND:

Issue C of the VMP package has been prepared post requests for additional information from EDQ and a joint meeting held with EDQ's assessing consultant Litoria Consulting. Issue C includes a number of additions, amendments and minor changes which are broadly summarised as:

1) No works outside of the Context plan area are sought for approval as part of this submission. Trees are shown, however listed for retention and not part of this application.
2) Bushfire clearing, trail and fuel reduction area line work has been added to the VMP to ensure consistency between these documents.
3) More detailed contour information showing the Q100 and Q5 flooding corridors through the remnant corridors has been added to the data set.
4) A copy of the Significant Biodiversity Plan for the Area is included within the appendices to this VMP Package.
5) A copy of the context area plan showing development fronts on the north and south of Sandy Creek is included in this appendices to demonstrate the proposal results in a development free 200m corridor around this creek system.
6) A copy of all criteria including a response to relevant items from the Endorsed Whole of Site Natural Environment Site Strategy is included as a tabulated appendices to the VMP Package.
7) A number of notes, plans and legend changes pertaining to infrastructure, TPZs and the future role of arborists in the tree retention process.
8) Earthworks and tree removal has been removed from internal parkland areas. Notes stating further approvals to remove tree in these locations will occur as part of the final landscape submissions.

2.0 GENERAL

This Vegetation Management Plan (VMP) for the Internal Development Area has been prepared for Economic Development Queensland at the request of PEET FLAGSTONE CITY PTY LTD and is designed to manage the removal and protection of vegetation over the development area required for Flagstone West Stage 1 for residential purposes construction.

The purpose of this plan is to identify existing trees to be removed and retained, tree protection fencing and manage construction activity to minimise disturbance to existing trees.

The management plan has been produced by overlaying the following existing site data with proposed works to determine impacts and disturbance:

1. Detailed Site Survey Information (Existing levels, contours, access, structures, tree locations, roads etc) Site Inspection of Existing Vegetation [Saunders Havill Group]
2. Site Layout Plans (Roads, lot layouts, etc) [RPS]
3. Civil Engineering plans [CARDNO]

3.0 PROJECT MANAGEMENT

Vegetation management and its processes is an integral part of the construction and operational phase. The site contractor is responsible for all onsite works including overseeing vegetation clearing, health and safety of fauna and adhering to both council's conditions and guidelines and Australian Standards - "Protection of Trees on Development Sites AS4970-2009.

Additional site and consulting contacts for queries regarding to the Vegetation Clearing and Management Plans include;

CLIENT CONTACT: PEET FLAGSTONE CITY PTY LTD
Mr Costas Alexandrou

ENVIRONMENTAL CONTACT: SAUNDERS HAVILL GROUP
Mr Murray Saunders Ph (07) 3251 9444

SITE CONTRACTOR: TBA

SITE ARBORIST: TBA

4.0 VEGETATION PROTECTION, CLEARING STAGES AND PROCESSES

The following stages are required for clearing to be undertaken on this property post the approval of this lodgment of operational works:

Stage 1 - Install Tree Protection and Exclusion Fencing

Prior to the commencement of any earthworks on the site a temporary protection fence shall be installed to define the Tree Protection Zone (TPZs) which apply to all trees identified for protection on this plan and as directed by staff from Saunders Havill Group. The zone extends twelve times the diameter at breast height (DBH) of all protected trees.

NOTES

Stage 2 - Inspection

Fencing and retained tree / vegetation identification will be flagged at this point and shall be in place at the time of the official pre-start meeting for inspection and sign off. The use of flagging tape will be utilised to identify all retained vegetation.

Stage 3 - Fauna Inspections and Management

Undertake necessary fauna management requirements prior to clearing - as a minimum this should acknowledge specific EDQ approval requirements.

Stage 4 - Undertake Bulk Earthworks Clearing

Wholesale removal of trees identified on the approved drawings once approved for removal by fauna expert. All trees to be removed shall be mulched on site for future use in rehabilitation planting areas, general planting areas and under retained vegetation.

NOTE: Dogs are not permitted onsite at all times during construction. Construction works including clearing must occur between the hours of 6am and 6pm.

TEMPORARY PROTECTION FENCING

This Vegetation Management Plan (VMP) designates a number of locations for tree protection fencing as per the specifications shown on this drawing. Fencing is designated to ensure retained trees and areas are protected through the development process. In some locations work extents within Context Area 1 are up to 100m away from areas of retained native vegetation and thus no fencing is considered necessary with site erosion and sediment control likely to be sufficient to delineate the edge of the work zone. Wherever distances between works and retained areas are less than 50m tree protection fencing has been proposed.

In some locations fencing is proposed along the edge of earthworks, in other locations it surrounds trees to be retained. Fencing also occurs in segments where only a small section is considered required to warrant against the risk of site works. Fencing locations on the ground can be altered by the Fauna Spotter, Environmental Coordinator or EDQ representatives for the benefits of better retaining site trees.

ACCESS AND STOCKPILING

Indicative locations of machinery/ vehicular access and site stockpiles locations shown on plan. Confirm most suitable locations on site ensuring retained trees are protected at all times.

There shall be no stockpiling of machinery, topsoil, fill, construction materials or site rubbish within retained vegetation or the limits of the exclusion fencing.

For details on Erosion and Sediment Control refer directly to the Pre-Construction certification.

WILDLIFE MANAGEMENT

All native fauna is protected under the Nature Conservation Act 1992. The following activities are required to ensure compliance with this legislation and specific components of this Vegetation Management Plan and ensure vegetation removal does not directly or indirectly impact of native fauna. The Fauna Spotter (qualified by DEHP) must remain on site during all clearing works to undertake pre-clearing inspection, direct clearing activities and relocate fauna.

SITE ACTIONS

I. Immediately prior to the commencement of clearing of native vegetation a daily visual inspection of the area must be carried out by a qualified Fauna Spotter.

II. In the event of an animal being located and area of 5m radius should be established around the tree excluding machinery from the area until the animal has relocated (usually over night). Or

III. If an animal requires relocating this must be undertaken by a suitable qualified fauna expert recognized by the Queensland Parks and Wildlife. For some fauna a permit will be required.

IV. Any native fauna orphaned or injured by the development process must be reported to the Department of Environment and Heritage Protection.

V. The site supervisor is responsible for the safe management of site fauna and implementation of these specific fauna requirements

The detailed Flagstone City Fauna Management Plan lodged and approved under separate cover should be reference at all times.

5.0 MAINTENANCE

Following tree clearing works on site, follow up maintenance works should be carried out on all retained vegetation. An analysis of the vegetation's health and growth should be undertaken to determine specific maintenance needs. The below table outlines some of the typical maintenance items to be carried out on retained vegetation where practical.

NOTES

ABORIST'S ROLE

All trees located on this VMP show the locality reference point and Tree Protection Zone as specified by the AS4970-2009. In some locations, particularly where development are works adjoining buffers and lineal park and works encroach into TPZ's further on-site assessment will occur via a certified arborist of equivalent qualified tree expert for final retain / removal status.

RETAINED TREES MAINTENANCE SCHEDULE
TYPICAL MAINTENANCE ITEMS & FREQUENCY


Item No.	Item Description	Activity Description	Frequency (To be carried out as required- indicative frequency shown)
1	Isolated Retained Trees	Mulching/ Remulching	Review every 12 months and respread as required
		Weeding	Review quaterly and remove as required
		Pruning	Allow for pruning to maintain clear trunks, removal of dead limbs or damaged branches and pruning to promote growth to AS
		Pest Control	Review quaterly and respond with application as required
		Fertilising	Slow release application every 12 months
		Watering	Only required during drought periods to prevent failures
2	Small Grouped Retained Trees	Mulching/ Remulching	Review every 12 months and respread as required
		Weeding	Review quaterly and remove as required
		Pruning	Allow for pruning to maintain clear trunks, removal of dead limbs or damaged branches and pruning to promote growth to AS. Should retained veg area be large enough, fallen branches to be used as habitats elements on ground pending use.
		Pest Control	Review quaterly and respond with application as required
		Fertilising	Slow release application every 12 months
		Watering	Only required during drought periods to prevent failures
		Mulching/ Remulching	Mulch may be applied to perimeter pending on size, leaf litter may be the primary mulch cover in large parcels of retained vegetation. Review every 12 months and respread as required
		Weeding	Review quaterly and remove as required
3	Large Grouped Retained Trees (Bushland, etc)	Pruning	Removal of dead limbs or damaged branches. Within large parcels of retained veg area, fallen branches to be used as habitats elements on ground pending use.
		Pest Control	Review quaterly and respond with application as required
		Fertilising	Generally not required in large groupings, evaluate on site
		Watering	Generally not required in large groupings, evaluate on site

OPEN SPACE CLEARING


In selected locations along the tributary to the south of Sandy Creek forming the southern boundary of the Stage 1 area selective clearing, under scrubbing and weed removal will be required for the purposes of integrating open space uses. The intent of the open space outcomes along this area of existing vegetation are to retain and work with as much of the existing natural values as possible while allowing for integrated path and cycle networks, open space nodes, access to interesting points along the drainage line and generally to take advantage of the existing shade provided by site trees. Clearing in this location will not be completed by the civil contractors undertaking the primary vegetation removal and bulk earthworks.

Selective clearing will occur in areas designated on the approved open space management plans using manual or low scale ground sensitive machinery to ensure minimal impact in particular to native tree species. Importantly no clearing is proposed between the high banks of the watercourse with selective clearing and under scrubbing limited to the non riparian edges.

TREE PROTECTION DETAIL (Not to scale)

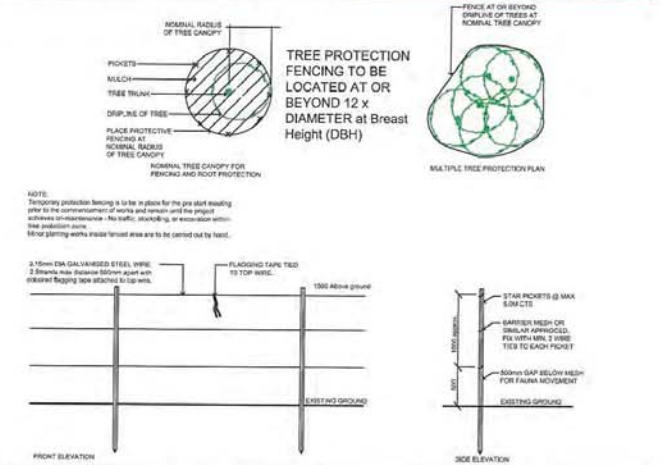

CRITICAL ROOT ZONE - DETAIL (Not to scale)

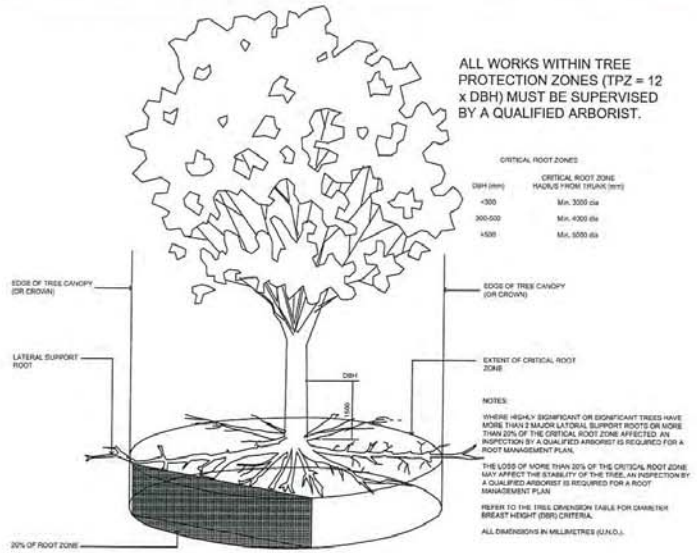

saunders havill group
Saunders Havill Group Pty Ltd ABN 24 144 972 949
Brisbane # Emerald # Gladstone
head office 9 Thompson St Bowen Hills Q 4006
phone 1300 123 SHG web www.saundershavill.com
surveying # town planning # urban design # environmental management # landscape architecture

DISCLAIMER:
Designs documented on this drawing are the property of Saunders Havill Group Pty Ltd and are not authorised for reproduction or use in whole or part without written permission.
These plans have been prepared for the exclusive use of the client, Saunders Havill Group do not accept responsibility for any use of or reliance upon the contents of these drawings by any third party. Confirm all dimensions on site and notify any discrepancies prior to construction.
APPROVED COMPANY ISO9001 Quality Management System QMS
APPROVED COMPANY ISO14001 Environmental Management System QMS

PLANS AND DOCUMENTS referred to in the PDA DEVELOPMENT APPROVAL
Approval no: DEV2012/402
Date: 26 June 2018

Queensland Government

AMENDMENTS:

Issue	Date	Description	Checked
A	13/11/2014	CLIENT COMMENTS	MS
B	21/11/2014	SUBMISSION	MS
C	19/02/2015	EDQ RE-SUBMISSION	MS
D	29/09/2015	EDQ RE-SUBMISSION	MS
E	27/10/2015	UPDATED ENGINEERING BASE	MS
F	08/12/2015	UPDATED ENGINEERING BASE	MS

CLIENT: PEET FLAGSTONE CITY PTY LTD

PROJECT: FLAGSTONE WEST STAGE 1A-1D

SCALE: NOT TO SCALE

environmental management


DRAWING: VEGETATION MANAGEMENT PLAN INTERNAL DEVELOPMENT NOTES

DATE: December 15 | CHECKED: MS

CLIENT REF.: | DRAWN: TL

DRAWING No.: 6207 E 02 VMP F

J:\6207 Flagstone City, Jimboomba (Peet Limited)\Working Files\AutoCAD\E - Vegetation (Assessment, Management and Rehabilitation) Plans\VMP Stage 1A-1D\6207 E 01 Vegetation Management Plan.dwg

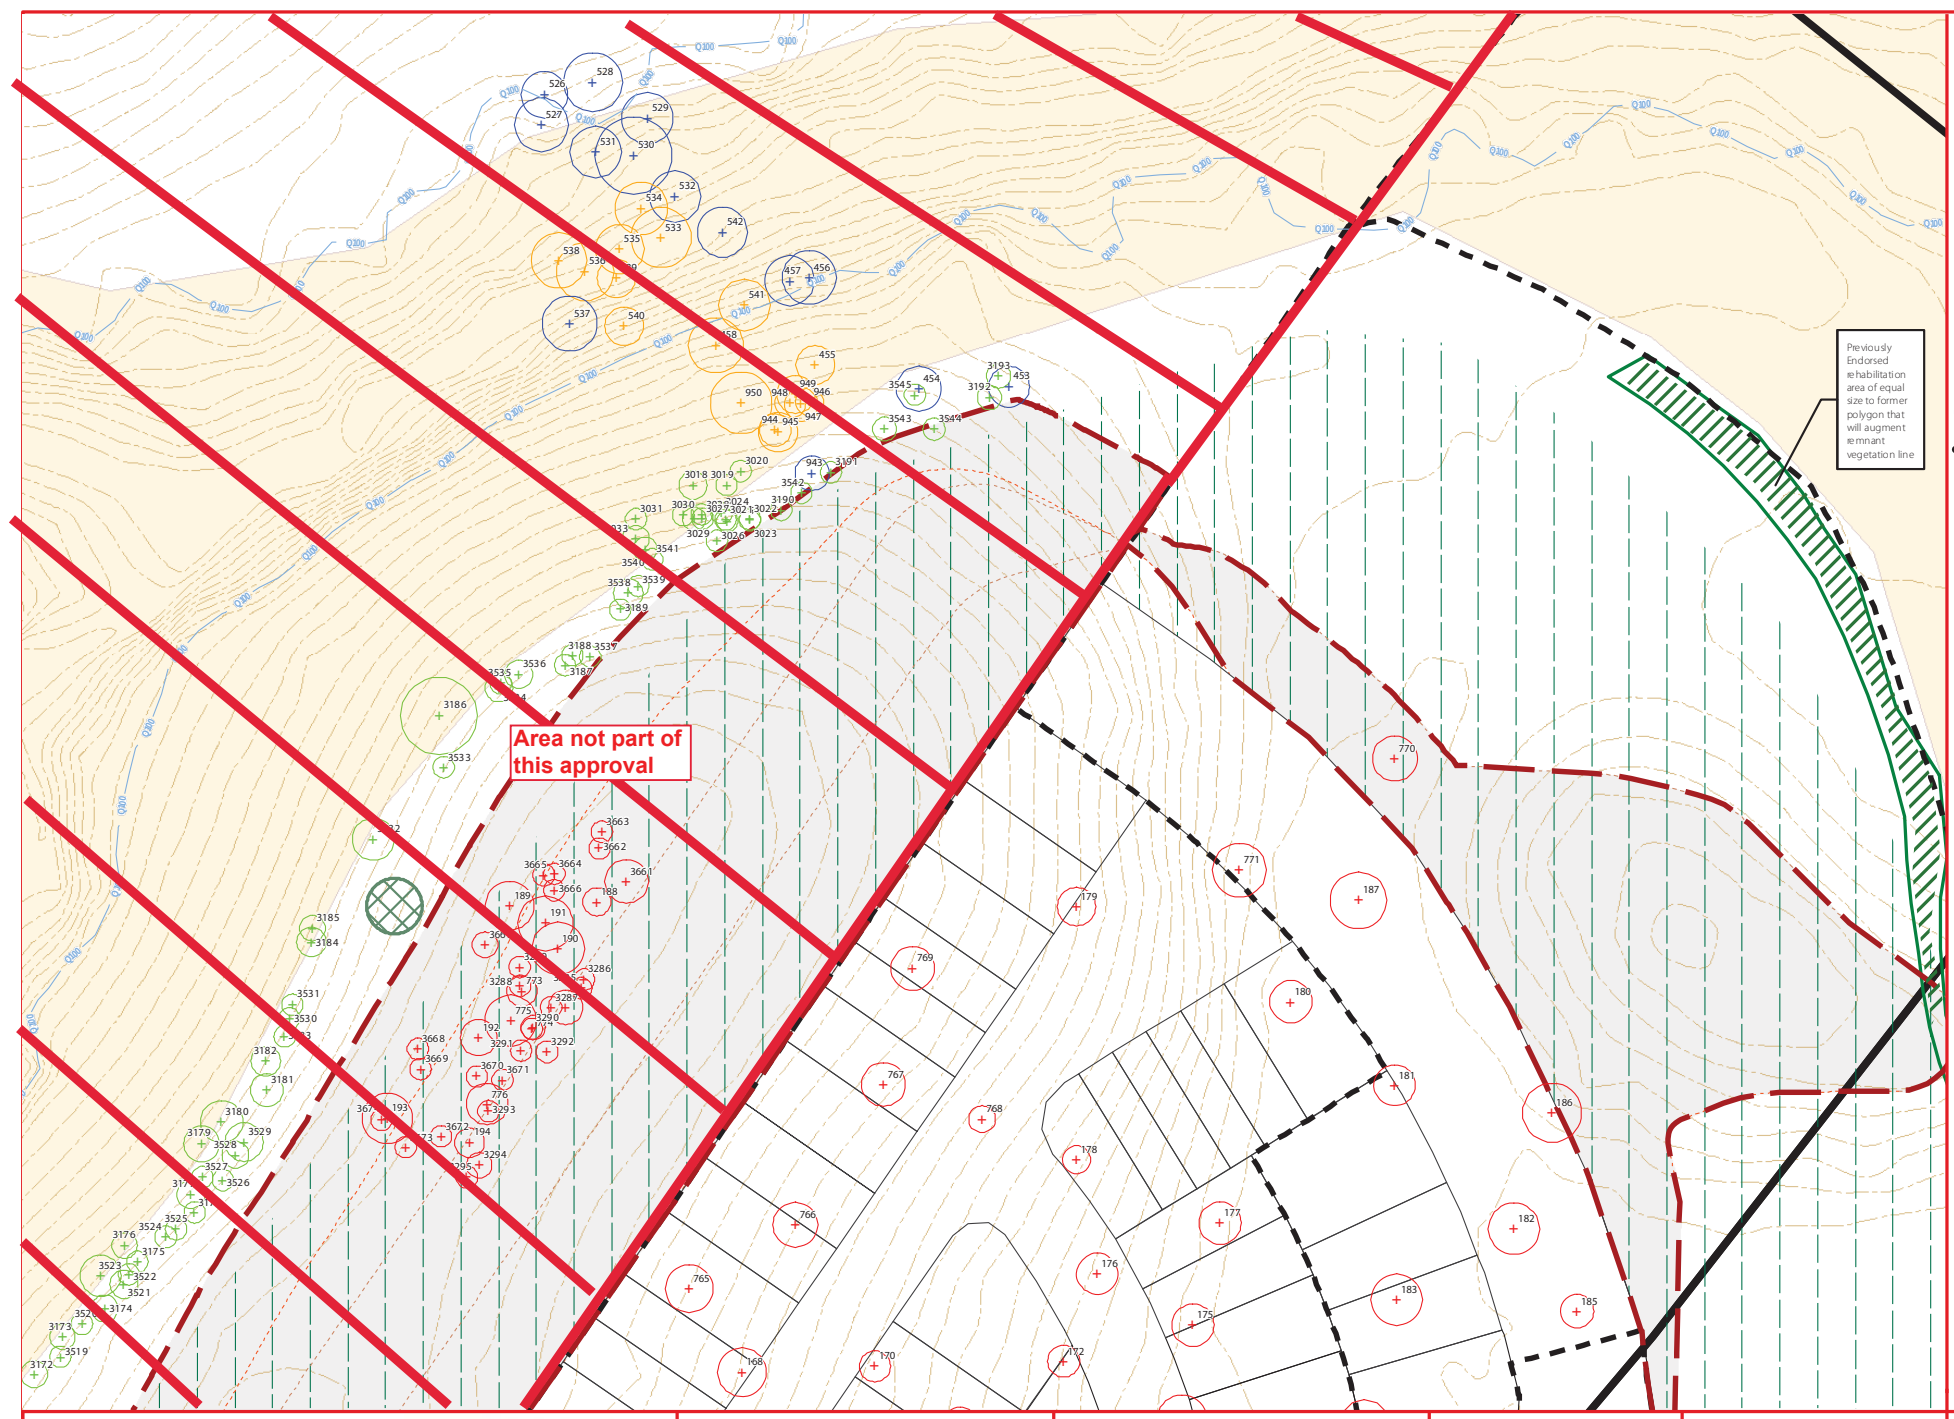

LEGEND

- RETAIN TREES: Tree to be retained and protected within open space area/neighbouring lot. Trees located on the edge of earth works are subject to review on site by an arborist (if required).
- EXISTING TREES TO BE REMOVED: Tree to be removed as a result of the internal development area works.
- EXISTING TREES TO BE REMOVED: Tree previously approved to remove as a result of the sewerline corridor clearing area.
- EXISTING TREES TO BE REMOVED: Tree to be removed as a result of the road way works extent.
- RETAINED TREES: Tree to be retained and protected outside of roadway. Trees located on the edge of road works are subject to review on site by an arborist (if required).
- EXISTING TREES TO BE REMOVED: Additional trees to be removed as a result of infrastructure requirements (services, basins etc.)
- EXCLUSION FENCING: Install exclusion fence to protect retained vegetation and rehabilitation works.
- DEVELOPMENT LAYOUT: Extent of project site
- DEVELOPMENT LAYOUT: Development Stage Boundaries
- DEVELOPMENT LAYOUT: Proposed Lots
- CIVIL WORKS: Earthworks batter top
- CIVIL WORKS: Earthworks batter bottom
- CIVIL WORKS: Earthworks extent & construction access area
- Felling stockpile location (indicative)
- EXISTING CONTOURS: Lidar derived contours (25cm)
- MAPPED REMNANT VEGETATION
- EXENT OF CLEARING/ SEPARATION REQUIRED: As per Bushfire Management Plan prepared by Jensen Bowers

PLANS AND DOCUMENTS referred to in the PDA DEVELOPMENT APPROVAL

Approval no: DEV2012/402

Date: 26 June 2018

AMENDED IN RED

By: Marissa Bais

Date: 25 June 2018

NOTES:

Engineers and/or clearing contractors to prepare sediment and erosion control measures to ensure no movement off materials off site and minimal movement on site.

Refer to tree schedule for detailed list of trees including number, Botanical name, DBH, spread, height and habitat values.

Tree extents shown on this plan series are the Tree Protection Zone (TPZ) as specified in AS4970-2009.

Where minor encroachment of a TPZ occurs as part of a temporary construction zone (e.g. access to drainage structures) trees on the waterway or bushland side of the works are proposed on this VMP plan for retention. While it may be possible that minor works result in the die-back or even loss of the tree its bushland context does not result in increased risk to open space users.

saunders havill group

PEET Flagstone

DISCLAIMER:
THESE PLANS HAVE BEEN PREPARED FOR THE EXCLUSIVE USE OF THE CLIENT. SAUNDERS HAVILL GROUP CANNOT ACCEPT RESPONSIBILITY FOR ANY USE OF OR RELIANCE UPON THE CONTENTS OF THESE DRAWING BY ANY THIRD PARTY.

CONFIRM ALL DIMENSIONS ON SITE PRIOR TO CONSTRUCTION AND DO NOT SCALE FROM THE DRAWINGS. ALL DIMENSIONS ARE IN MILLIMETRES. ANY DISCREPANCIES SHOULD BE CLARIFIED IN WRITING WITH SAUNDERS HAVILL GROUP PRIOR TO THE COMMENCEMENT OF WORK.

PRIOR TO ANY DEMOLITION, EXCAVATION OR CONSTRUCTION ON SITE, THE RELEVANT AUTHORITY SHOULD BE CONTACTED FOR FURTHER UNDER-GROUND SERVICES AND DETAILD LOCATIONS OF ALL SERVICES.

REFERENCES:
Civil design - Meinhardt Urban (2018)

APPROVED COMPANY ISO 14001 Environmental Management Systems QMS Certification Services

APPROVED COMPANY ISO 9001 Quality Management Systems QMS Certification Services

AMENDMENTS:

Issue	Date	Description	Checked
A	13/04/2018	Client Draft	AD

CLIENT: PEET FLAGSTONE CITY PTY LTD

PROJECT: FLAGSTONE WEST STAGE 1


SCALE: 0 5 10 20 30 40 m

1:1,000@ A3

environmental management

PLAN OF: VEGETATION MANAGEMENT PLAN INTERNAL DEVELOPMENT AREA

DATE:	13/04/2018	CHECKED:	AD
JOB REF.:	6207	DRAWN:	TC
DRAWING No.:	6207 E 03 Vegetation Management Plan H		

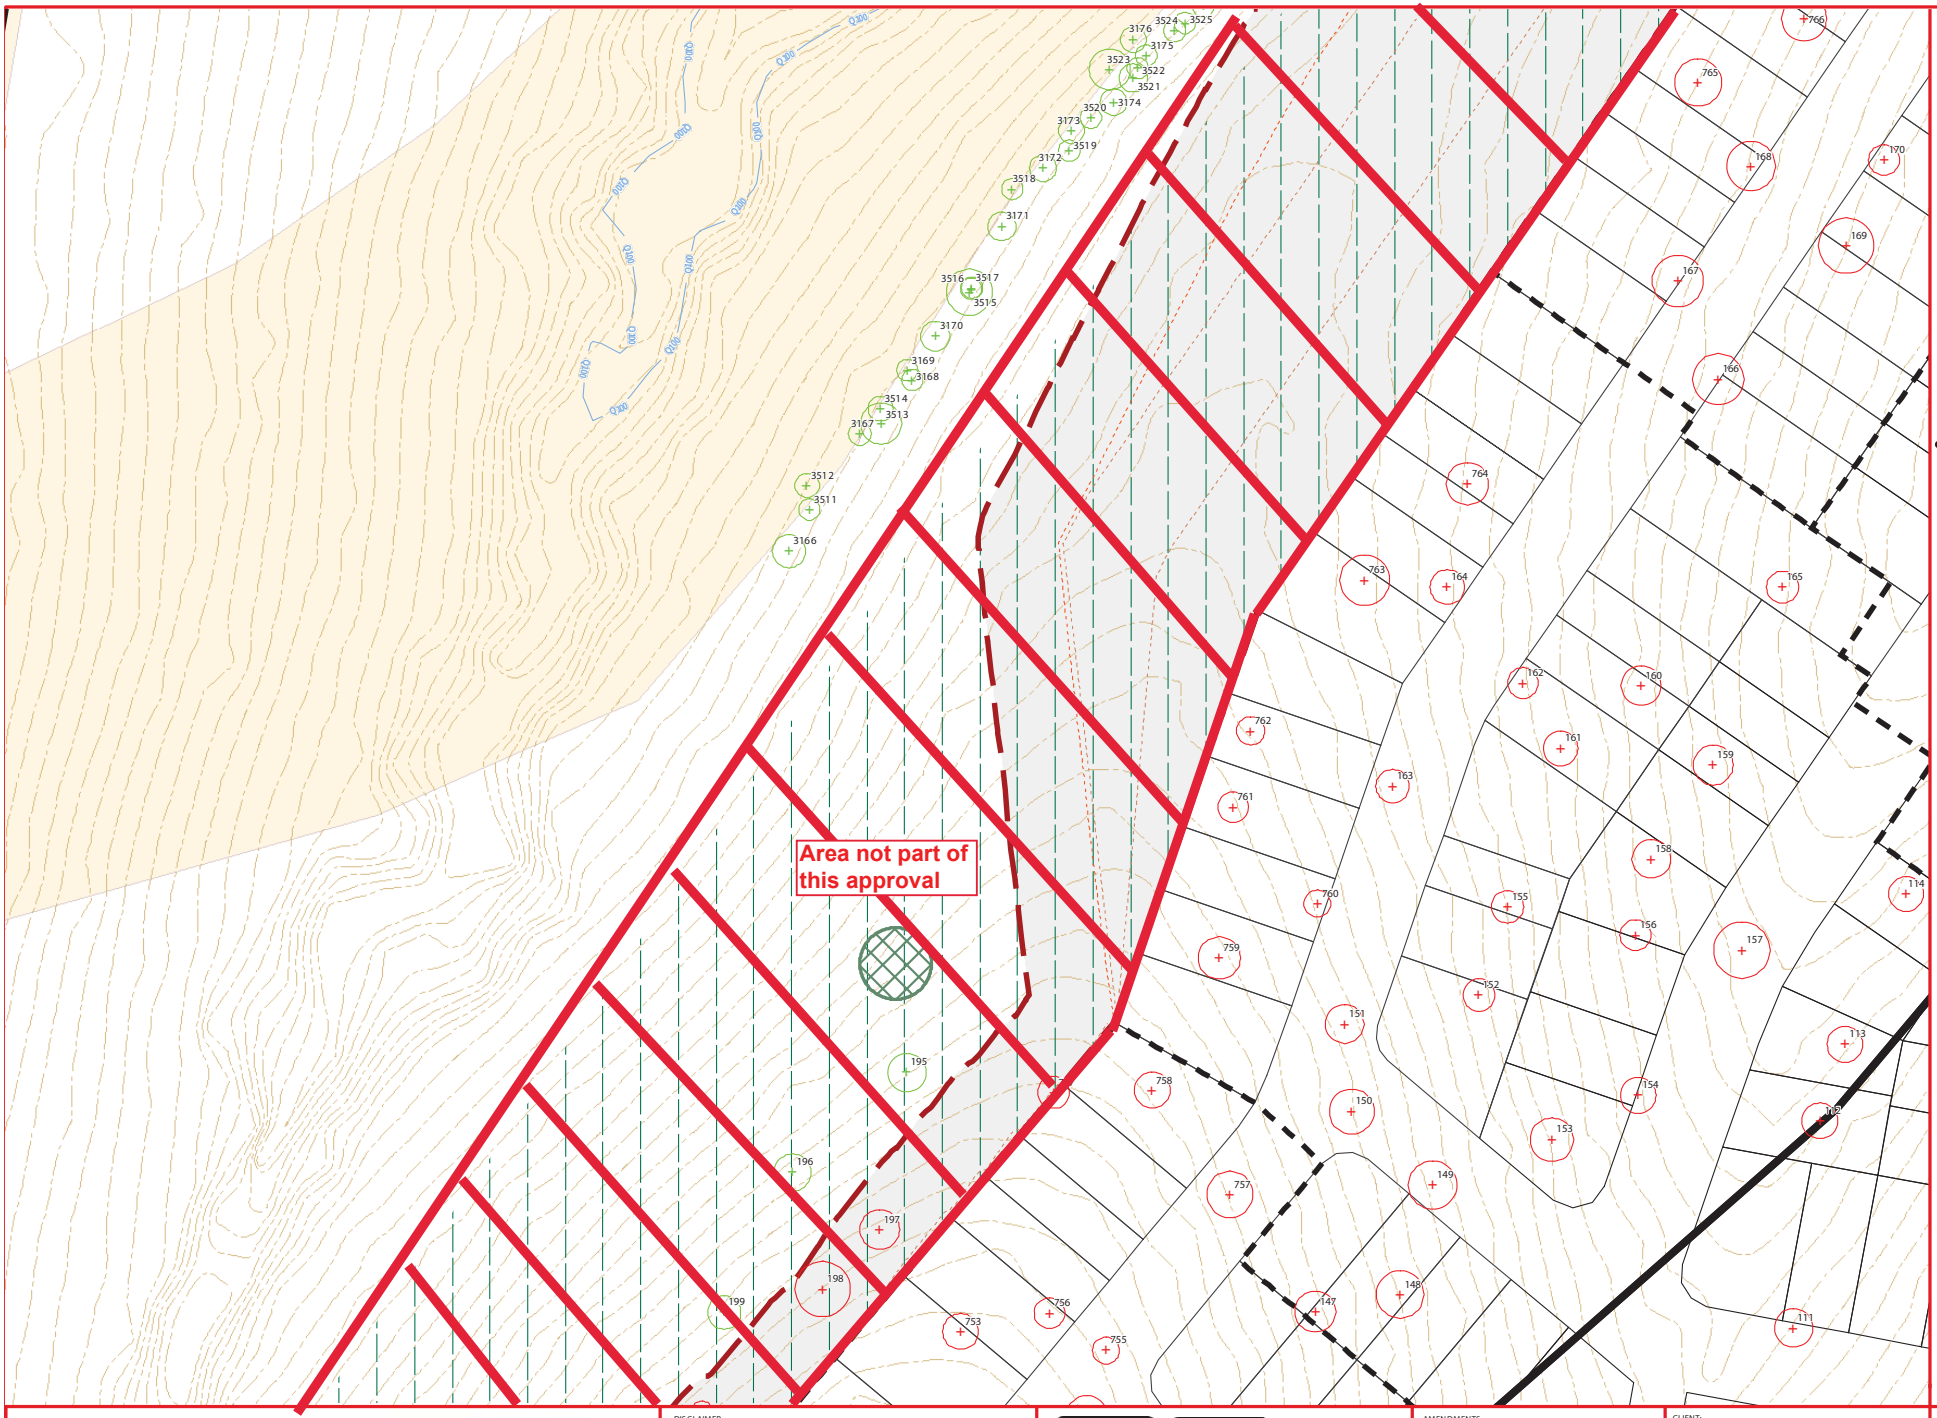

LEGEND

- RETAIN TREES: Tree to be retained and protected within open space area/neighbouring lot. Trees located on the edge of earth works are subject to review on site by an arborist (if required).
- EXISTING TREES TO BE REMOVED: Tree to be removed as a result of the internal development area works.
- EXISTING TREES TO BE REMOVED: Tree previously approved to remove as a result of the sewerline corridor clearing area.
- EXISTING TREES TO BE REMOVED: Tree to be removed as a result of the road way works extent.
- RETAINED TREES: Tree to be retained and protected outside of roadway. Trees located on the edge of road works are subject to review on site by an arborist (if required).
- EXISTING TREES TO BE REMOVED: Additional trees to be removed as a result of infrastructure requirements (services, basins etc.)
- EXCLUSION FENCING: Install exclusion fence to protect retained vegetation and rehabilitation works.
- DEVELOPMENT LAYOUT: Extent of project site
- DEVELOPMENT LAYOUT: Development Stage Boundaries
- DEVELOPMENT LAYOUT: Proposed Lots
- CIVIL WORKS: Earthworks batter top
- CIVIL WORKS: Earthworks batter bottom
- CIVIL WORKS: Earthworks extent & construction access area
- Felling stockpile location (indicative)
- EXISTING CONTOURS: Lidar derived contours (25cm)
- MAPPED REMNANT VEGETATION
- EXENT OF CLEARING/ SEPARATION REQUIRED: As per Bushfire Management Plan prepared by Jensen Bowers

PLANS AND DOCUMENTS referred to in the PDA DEVELOPMENT APPROVAL

Approval no: DEV2012/402

Date: 26 June 2018

AMENDED IN RED

By: Marissa Bais

Date: 25 June 2018

NOTES:

Engineers and/or clearing contractors to prepare sediment and erosion control measures to ensure no movement off materials off site and minimal movement on site.

Refer to tree schedule for detailed list of trees including number, Botanical name, DBH, spread, height and habitat values.

Tree extents shown on this plan series are the Tree Protection Zone (TPZ) as specified in AS4970-2009.

Where minor encroachment of a TPZ occurs as part of a temporary construction zone (e.g. access to drainage structures) trees on the waterway or bushland side of the works are proposed on this VMP plan for retention. While it may be possible that minor works result in the die-back or even loss of the tree its bushland context does not result in increased risk to open space users.

saunders havill group

PEET Flagstone

DISCLAIMER:
THESE PLANS HAVE BEEN PREPARED FOR THE EXCLUSIVE USE OF THE CLIENT. SAUNDERS HAVILL GROUP CANNOT ACCEPT REPONSIBILITY FOR ANY USE OF OR RELIANCE UPON THE CONTENTS OF THESE DRAWING BY ANY THIRD PARTY.

CONFIRM ALL DIMENSIONS ON SITE PRIOR TO CONSTRUCTION AND DO NOT SCALE FROM THE DRAWINGS. ALL DIMENSIONS ARE IN MILLIMETRES. ANY DISCREPANCIES SHOULD BE CLARIFIED IN WRITING WITH SAUNDERS HAVILL GROUP PRIOR TO THE COMMENCEMENT OF WORK.

PRIOR TO ANY DEMOLITION, EXCAVATION OR CONSTRUCTION ON SITE, THE RELEVANT AUTHORITY SHOULD BE CONTACTED FOR FURTHER UNDER-GROUND SERVICES AND DETAILD LOCATIONS OF ALL SERVICES.

REFERENCES:
Civil design - Meinhardt Urban (2018)

APPROVED COMPANY ISO 14001 Environmental Management Systems QMS Certification Services

APPROVED COMPANY ISO 9001 Quality Management Systems QMS Certification Services

AMENDMENTS:

Issue	Date	Description	Checked
A	13/04/2018	Client Draft	AD

CLIENT: PEET FLAGSTONE CITY PTY LTD

PROJECT: FLAGSTONE WEST STAGE 1

SCALE: 0 5 10 20 30 40 m


1:1,000@ A3

environmental management

PLAN OF: VEGETATION MANAGEMENT PLAN INTERNAL DEVELOPMENT AREA

DATE:	13/04/2018	CHECKED:	AD
JOB REF.:	6207	DRAWN:	TC

DRAWING No.: 6207 E 04 Vegetation Management Plan H

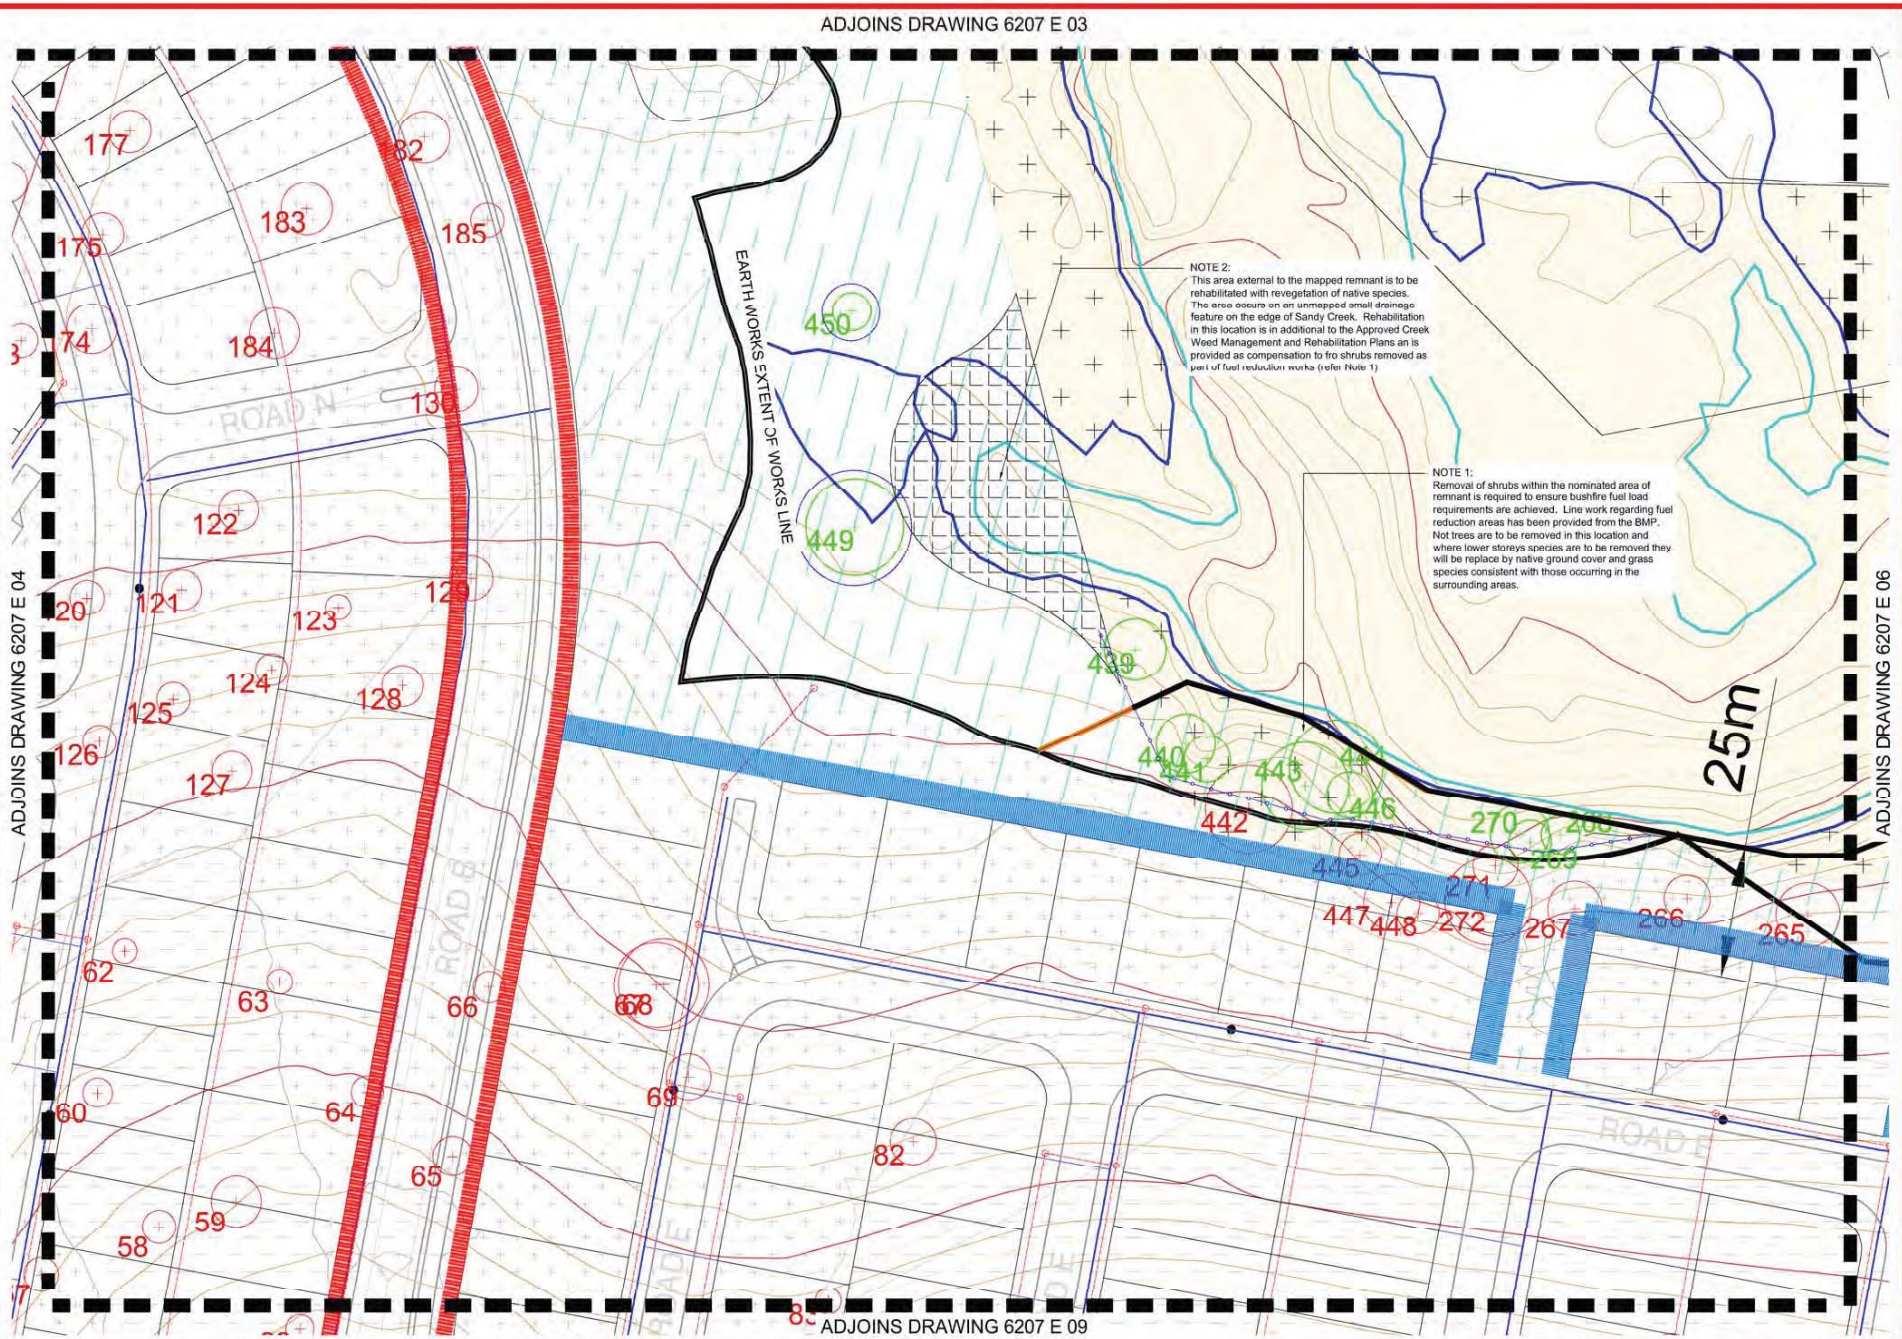

J:\6207\Flagstone City Jimboomba (Peet Limited)\Working Files\AutoCADE - Vegetation (Assessment, Management and Rehabilitation) Plans\MP Precinct 1 West\6207 E 01 Vegetation Management Plan.dwg

LEGEND

- RETAINED TREES: Trees to be retained and protected within open space area. Trees located on the edge of earth works extent of works line are subject to review on site by an arbourist (if required)
- EXISTING TREES TO BE REMOVED: Trees to be removed as a result of the Internal Development Area clearing.
- EXISTING TREES TO BE REMOVED: Trees to be removed as a result of the sewerline corridor clearing area.
- EXISTING TREES TO BE RETAINED: Trees to be retained and protected ouside of sewerline corridor. Trees located on the edge of road works are subject to review on site by an arbourist (if required)
- EXISTING TREES TO BE REMOVED: Trees to be removed as a result of the Road way clearing area.
- EXISTING TREES TO BE RETAINED: Trees to be retained and protected ouside of roadway. Trees located on the edge of road works are subject to review on site by an arbourist (if required)
- CIVIL ENGINEER CUT AREA: Refer Engineering drawings for detail
- CIVIL ENGINEER FILL AREA: Refer Engineering drawings for detail
- EXCLUSION FENCING: Install exclusion fence to to protect retained vegetation and rehabilitation works.
- INDICATIVE LOCATIONS OF STOCKPILE MATERIAL: Confirm locations on site at Pre Start meeting.
- INDICATIVE VEHICULAR ACCESS POINTS: Confirm best suited locations on site away from retained vegetation.
- EARTH WORKS EXTENT OF WORKS LINE: Refer Engineering drawings for detail
- MAPPED REMNANT VEGETATION
- FIRE BREAK (5M WIDTH): As per Bushfire Management Plan prepared by Jensen Bowers
- EXTENT OF CLEARING / SEPARATION REQUIRED: As per Bushfire Management Plan prepared by Jensen Bowers
- TRUNK SEWER: As per Engineering plans

NOTES:

Engineers and/ or clearing contractors to prepare sediment and erosion control measures to ensure no movement of material off site and minimal movement on site.

REFER 6207 E 22 FOR TREE SCHEDULES

Refer to Existing Tree Plot Schedule for detailed list of trees including number, Botanical name, girth, spread, height and determination of removal, investigation or retention.

Tree extents shown on this plan series are the Tree Protection Zones (TPZs) as specified in AS4970-2009.

KEY PLAN



saunders havill group
Saunders Havill Group Pty Ltd ABN 24 144 972 949
Brisbane Emerald Gladstone
head office 9 Thompson St Bowen Hills Q 4006
phone 1300 123 SHG web www.saundershavill.com
surveying town planning urban design environmental management landscape architecture

DISCLAIMER:
Design Plus Pty Ltd as the drawing and the property of Saunders Havill Group Pty Ltd and are not authorised for reproduction or use in whole or part without written permission.
These plans have been prepared for the exclusive use of the client. Saunders Havill Group do not accept responsibility for any use of or reliance upon the contents of these drawings by any third party. Confirm all dimensions on site and notify any discrepancies before construction.
APPROVED COMPANY ISO9001 QMS
APPROVED COMPANY ISO14001 QMS

PLANS AND DOCUMENTS referred to in the PDA DEVELOPMENT APPROVAL
Approval no: DEV2012/402
Date: 26 June 2018

Queensland Government

AMENDMENTS:

Issue	Date	Description	Checked
A	12/11/2014	CLIENT COMMENTS	MS
B	21/11/2014	SUBMISSION	MS
C	19/02/2015	EDQ RE-SUBMISSION	MS

CLIENT: PEET FLAGSTONE CITY PTY LTD


PROJECT: FLAGSTONE WEST STAGE 1

SCALE: 1:400@A1 1:800@A3 0 5 10 20m

environmental management

DRAWING: VEGETATION MANAGEMENT PLAN INTERNAL DEVELOPMENT AREA

DATE: February 15 CHECKED: MS
CLIENT REF: 6207 DRAWN: TB
DRAWING No: 6207 E 05 VMP C

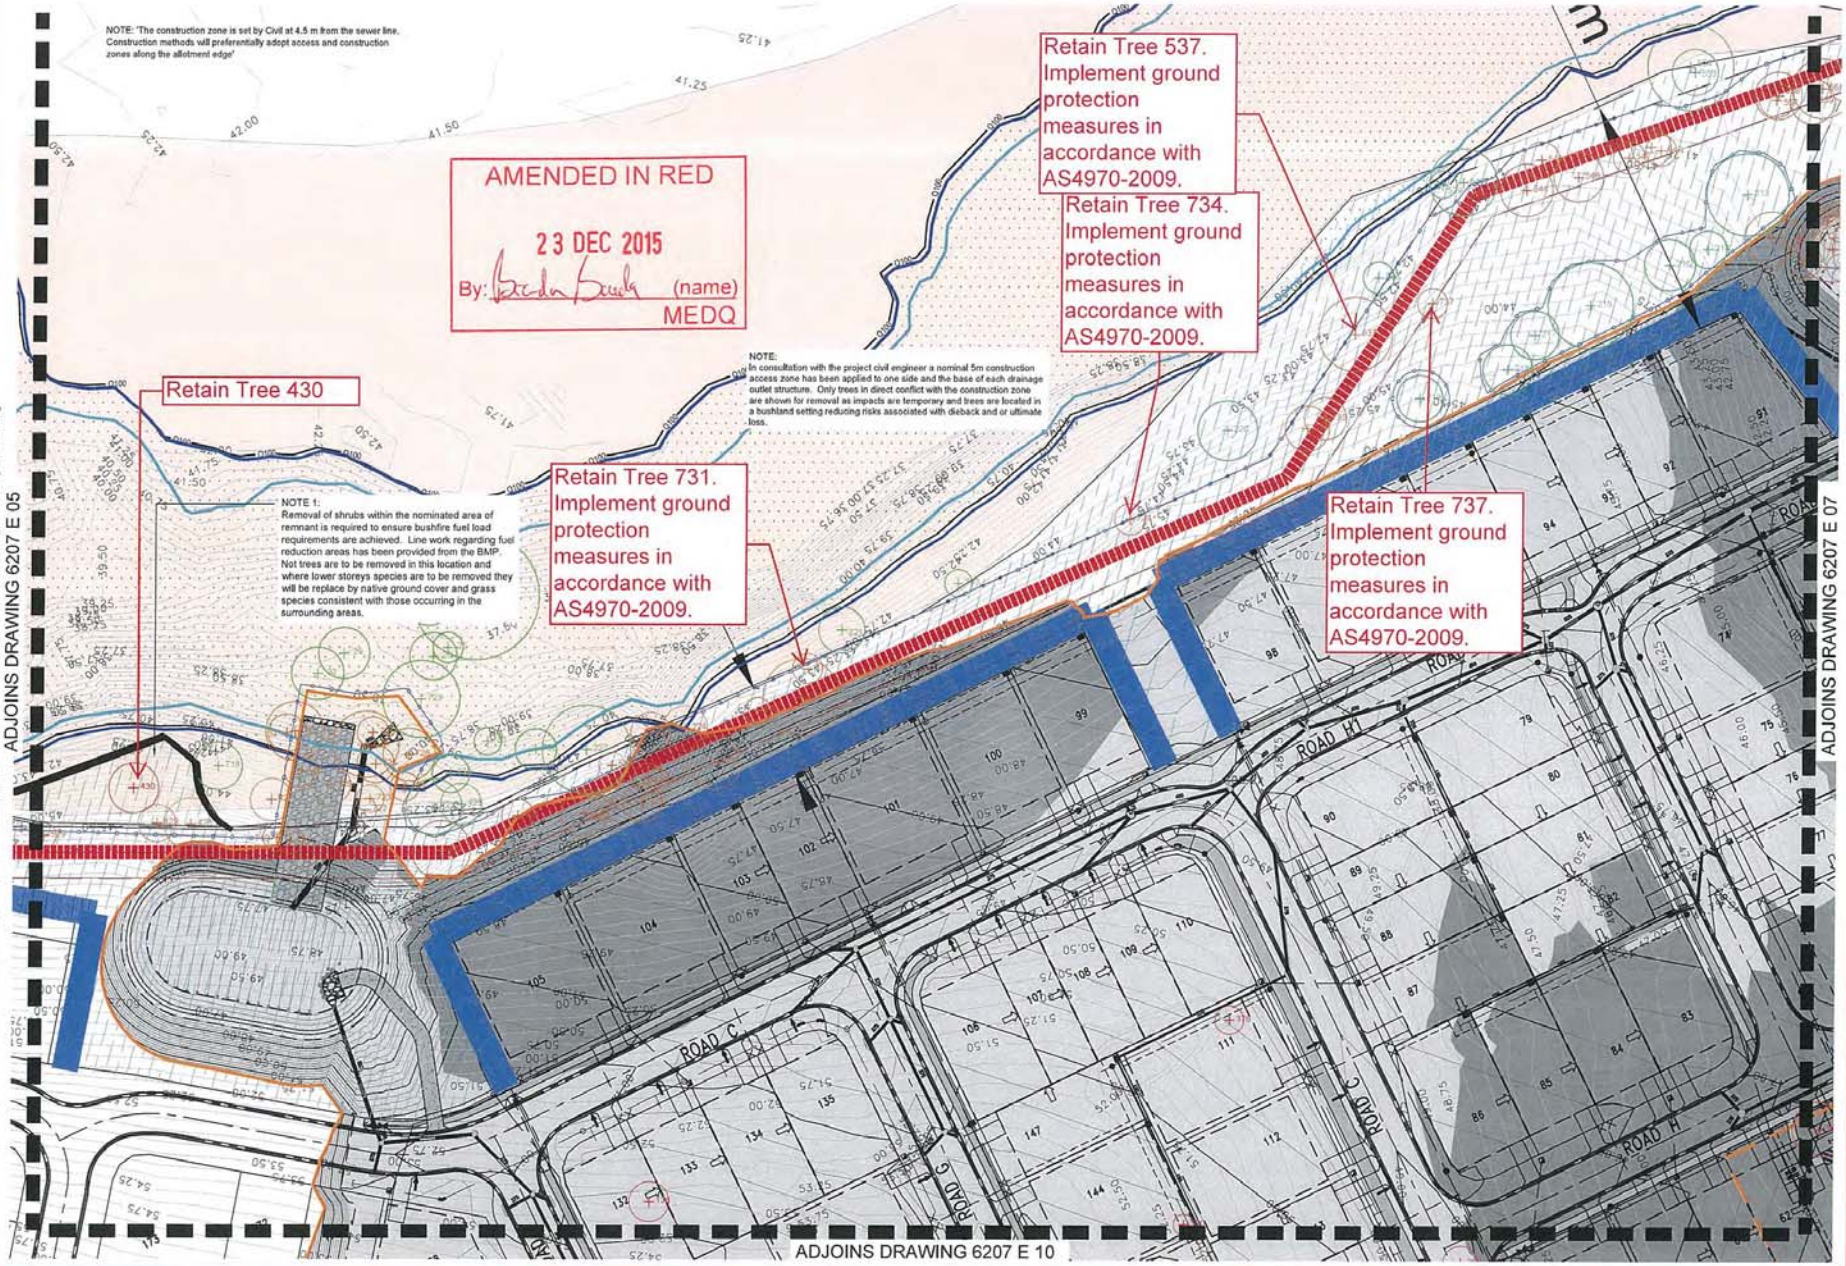

LEGEND

- RETAINED TREES: Trees to be retained and protected within open space area. Trees located on the edge of earth works extent of works line are subject to review on site by an arbourist (if required).
- EXISTING TREES TO BE REMOVED: Trees to be removed as a result of the Internal Development Area clearing.
- EXISTING TREES TO BE REMOVED: Trees to be removed as a result of the sewerline corridor clearing area.
- EXISTING TREES TO BE RETAINED: Trees to be retained and protected outside of sewerline corridor. Trees located on the edge of road works are subject to review on site by an arbourist (if required)
- EXISTING TREES TO BE REMOVED: Trees to be removed as a result of the Road way clearing area.
- EXISTING TREES TO BE RETAINED: Trees to be retained and protected outside of roadway. Trees located on the edge of road works are subject to review on site by an arbourist (if required)
- EXISTING TREES TO BE REMOVED: Additional trees to be removed as a result of the infrastructure requirements (sewer, basins etc)
- CIVIL ENGINEER CUT AREA: Refer Engineering drawings for detail
- CIVIL ENGINEER FILL AREA: Refer Engineering drawings for detail
- EXCLUSION FENCING: Install exclusion fence to to protect retained vegetation and rehabilitation works.
- EARTH WORKS EXTENT OF WORKS LINE: Refer Engineering drawings for detail
- MAPPED REMNANT VEGETATION
- FIRE BREAK (5M WIDTH): As per Bushfire Management Plan prepared by Jensen Bowers
- EXTENT OF CLEARING / SEPARATION REQUIRED: As per Bushfire Management Plan prepared by Jensen Bowers
- TRUNK SEWER: As per Engineering plans
- PROPOSED 250 WATER MAIN: As per Engineering plans

NOTES:

Engineers and/ or clearing contractors to prepare sediment and erosion control measures to ensure no movement of material off site and minimal movement on site.


REFER 6207 E 22 FOR TREE SCHEDULES

Refer to Existing Tree Plot Schedule for detailed list of trees including number, Botanical name, girth, spread, height and determination of removal, investigation or retention.

Tree extents shown on this plan series are the Tree Protection Zones (TPZs) as specified in AS4970-2009.

Where minor encroachment of a TPZ occurs for as part of a temporary construction zone (eg access to drainage structures) trees on the waterway or bushland side of the works are proposed on this VMP plan for retention. While it may be possible that minor works result in the die back or even loss of the tree its bushland context does not result in increased risk to open space users.

KEY PLAN

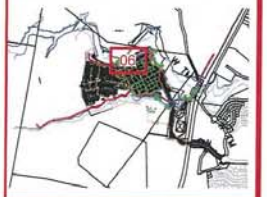

saunders havill group
Saunders Havill Group Pty Ltd ABN 24 144 972 949
Brisbane # Emerald # Gladstone
head office 9 Thompson St Bowen Hills Q 4006
phone 1300 123 SHG web www.saundershavill.com
surveying # town planning # urban design # environmental management # landscape architecture

DISCLAIMER:
Designs documented on this drawing are the property of Saunders Havill Group Pty Ltd and are not authorised for reproduction in part or whole or part without written permission.
These plans have been prepared for the exclusive use of the client. Saunders Havill Group do not accept responsibility for any use of or reliance upon the contents of these drawings by any third party. Confirm all dimensions on site and clarify any discrepancies prior to construction.
APPROVED COMPANY ISO9001 Quality Management System QMS
APPROVED COMPANY ISO14001 Environmental Management System QMS

PLANS AND DOCUMENTS referred to in the PDA DEVELOPMENT APPROVAL
Approval no: DEV2012/402
Date: 26 June 2018

Queensland Government

AMENDMENTS:

Issue	Date	Description	Checked
A	12/11/2014	CLIENT COMMENTS	MS
B	21/11/2014	SUBMISSION	MS
C	19/02/2015	EDQ RE-SUBMISSION	MS
D	29/09/2015	EDQ RE-SUBMISSION	MS
E	27/10/2015	UPDATED ENGINEERING BASE	MS
F	08/12/2015	UPDATED ENGINEERING BASE	MS

CLIENT: PEET FLAGSTONE CITY PTY LTD


PROJECT: FLAGSTONE WEST STAGE 1A-1D

SCALE: 1:400@A1 1:800@A3 0 5 10 20m

environmental management

DRAWING: VEGETATION MANAGEMENT PLAN INTERNAL DEVELOPMENT AREA

DATE: December 15 | CHECKED: MS
CLIENT REF.: 6207 | DRAWN: TL
DRAWING No.: 6207 E 06 VMP F

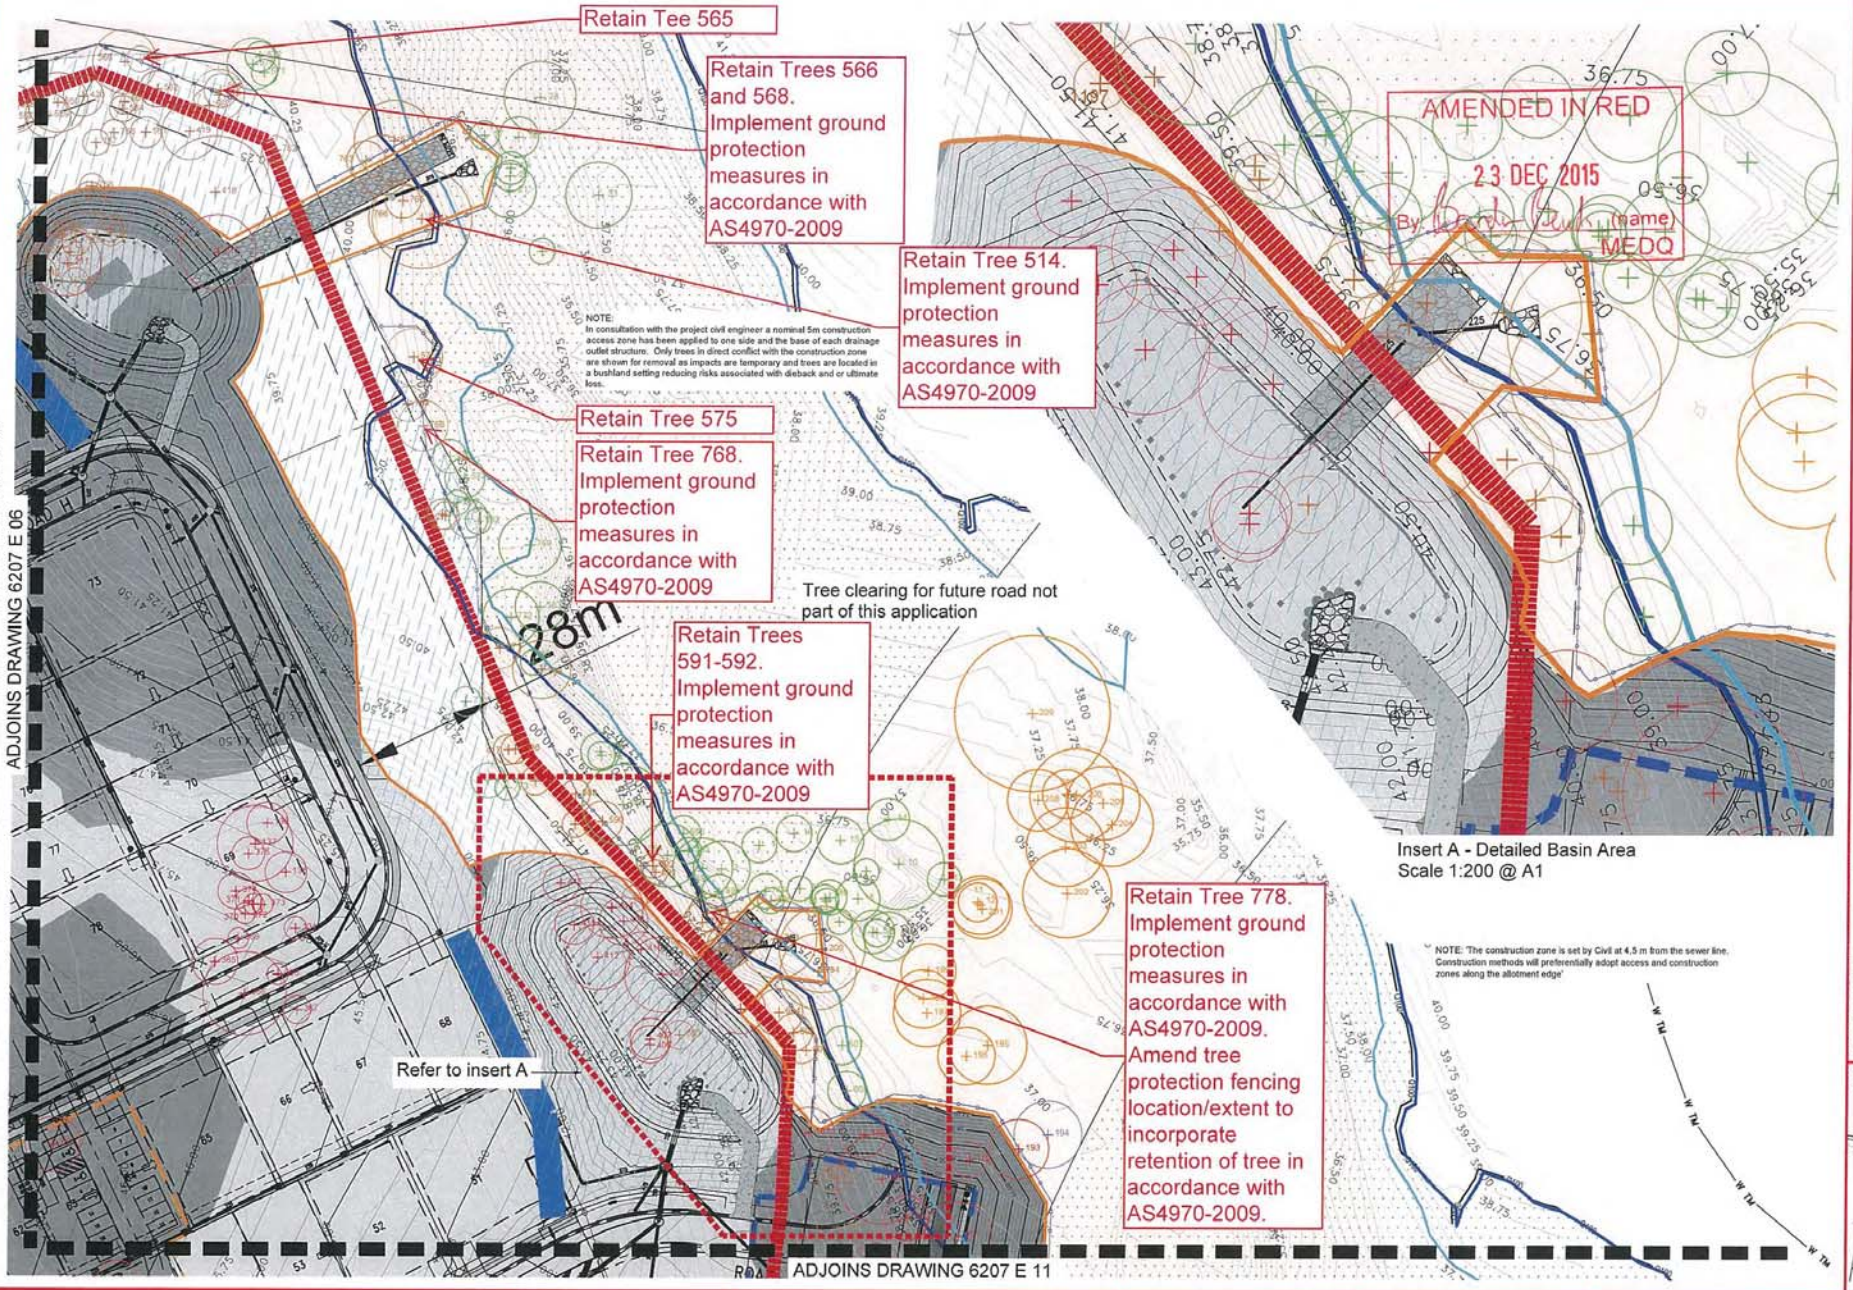

Insert A - Detailed Basin Area
Scale 1:200 @ A1

LEGEND

- RETAINED TREES: Trees to be retained and protected within open space area. Trees located on the edge of earth works extent of works line are subject to review on site by an arbourist (if required).
- EXISTING TREES TO BE REMOVED: Trees to be removed as a result of the Internal Development Area clearing.
- EXISTING TREES TO BE REMOVED: Trees to be removed as a result of the sewerline corridor clearing area.
- EXISTING TREES TO BE RETAINED: Trees to be retained and protected outside of sewerline corridor. Trees located on the edge of road works are subject to review on site by an arbourist (if required).
- EXISTING TREES TO BE REMOVED: Trees to be removed as a result of the Road way clearing area.
- EXISTING TREES TO BE RETAINED: Trees to be retained and protected outside of roadway. Trees located on the edge of road works are subject to review on site by an arbourist (if required).
- EXISTING TREES TO BE REMOVED: Additional trees to be removed as a result of the infrastructure requirements (swale, basins etc)
- CIVIL ENGINEER CUT AREA: Refer Engineering drawings for detail
- CIVIL ENGINEER FILL AREA: Refer Engineering drawings for detail
- EXCLUSION FENCING: Install exclusion fence to to protect retained vegetation and rehabilitation works.
- EARTH WORKS EXTENT OF WORKS LINE: Refer Engineering drawings for detail
- MAPPED REMNANT VEGETATION
- FIRE BREAK (5M WIDTH): As per Bushfire Management Plan prepared by Jensen Bowers
- EXTENT OF CLEARING / SEPARATION REQUIRED: As per Bushfire Management Plan prepared by Jensen Bowers
- TRUNK SEWER: As per Engineering plans
- PROPOSED 250 WATER MAIN: As per Engineering plans

NOTES:

Engineers and/ or clearing contractors to prepare sediment and erosion control measures to ensure no movement of material off site and minimal movement on site.

REFER 6207 E 22 FOR TREE SCHEDULES

Refer to Existing Tree Plot Schedule for detailed list of trees including number, Botanical name, girth, spread, height and determination of removal, investigation or retention.

Tree extents shown on this plan series are the Tree Protection Zones (TPZs) as specified in AS4970-2009.

Where minor encroachment of a TPZ occurs for as part of a temporary construction zone (eg access to drainage structures) trees on the waterway or bushland side of the works are proposed on this VMP plan for retention. While it may be possible that minor works result in the die back or even loss of the tree its bushland context does not result in increased risk to open space users.

KEY PLAN



saunders havill group
Saunders Havill Group Pty Ltd ABN 24 144 972 949
Brisbane # Emerald # Gladstone
head office 9 Thompson St Bowen Hills Q 4006
phone 1300 123 SHG web www.saundershavill.com
surveying # town planning # urban design # environmental management # landscape architecture

DISCLAIMER:
Designs documented on this drawing are the property of Saunders Havill Group Pty Ltd and are not authorised for reproduction or use in whole or part without written permission.
These plans have been prepared for the exclusive use of the client, Saunders Havill Group do not accept responsibility for any use of or reliance upon the contents of these drawings by any third party. Confirm all dimensions on site and clarify any discrepancies prior to construction.
APPROVED COMPANY ISO9001 Quality Management Systems QMS
APPROVED COMPANY ISO14001 Environmental Management Systems QMS

PLANS AND DOCUMENTS referred to in the PDA DEVELOPMENT APPROVAL
Approval no: DEV2012/402
Date: 26 June 2018
Queensland Government

AMENDMENTS:

Issue	Date	Description	Checked
A	12/11/2014	CLIENT COMMENTS	MS
B	21/11/2014	SUBMISSION	MS
C	19/02/2015	EDQ RE-SUBMISSION	MS
D	29/09/2015	EDQ RE-SUBMISSION	MS
E	27/10/2015	UPDATED ENGINEERING BASE	MS
F	08/12/2015	UPDATED ENGINEERING BASE	MS

CLIENT: PEET FLAGSTONE CITY PTY LTD

PROJECT: FLAGSTONE WEST STAGE 1A-1D


SCALE: 1:400@A1 1:800@A3 0 5 10 20m

environmental management

DRAWING: VEGETATION MANAGEMENT PLAN INTERNAL DEVELOPMENT AREA

DATE: December 15	CHECKED: MS
CLIENT REF.: 6207	DRAWN: TL
DRAWING No.: 6207 E 07 VMP F	

J:\6207 Flagstone City, Jimboomba (Peet Limited)\Working Files\AutoCADE - Vegetation (Assessment, Management and Rehabilitation) Plans\VMP Stage 1A-1D\6207 E 01 Vegetation Management Plan.dwg

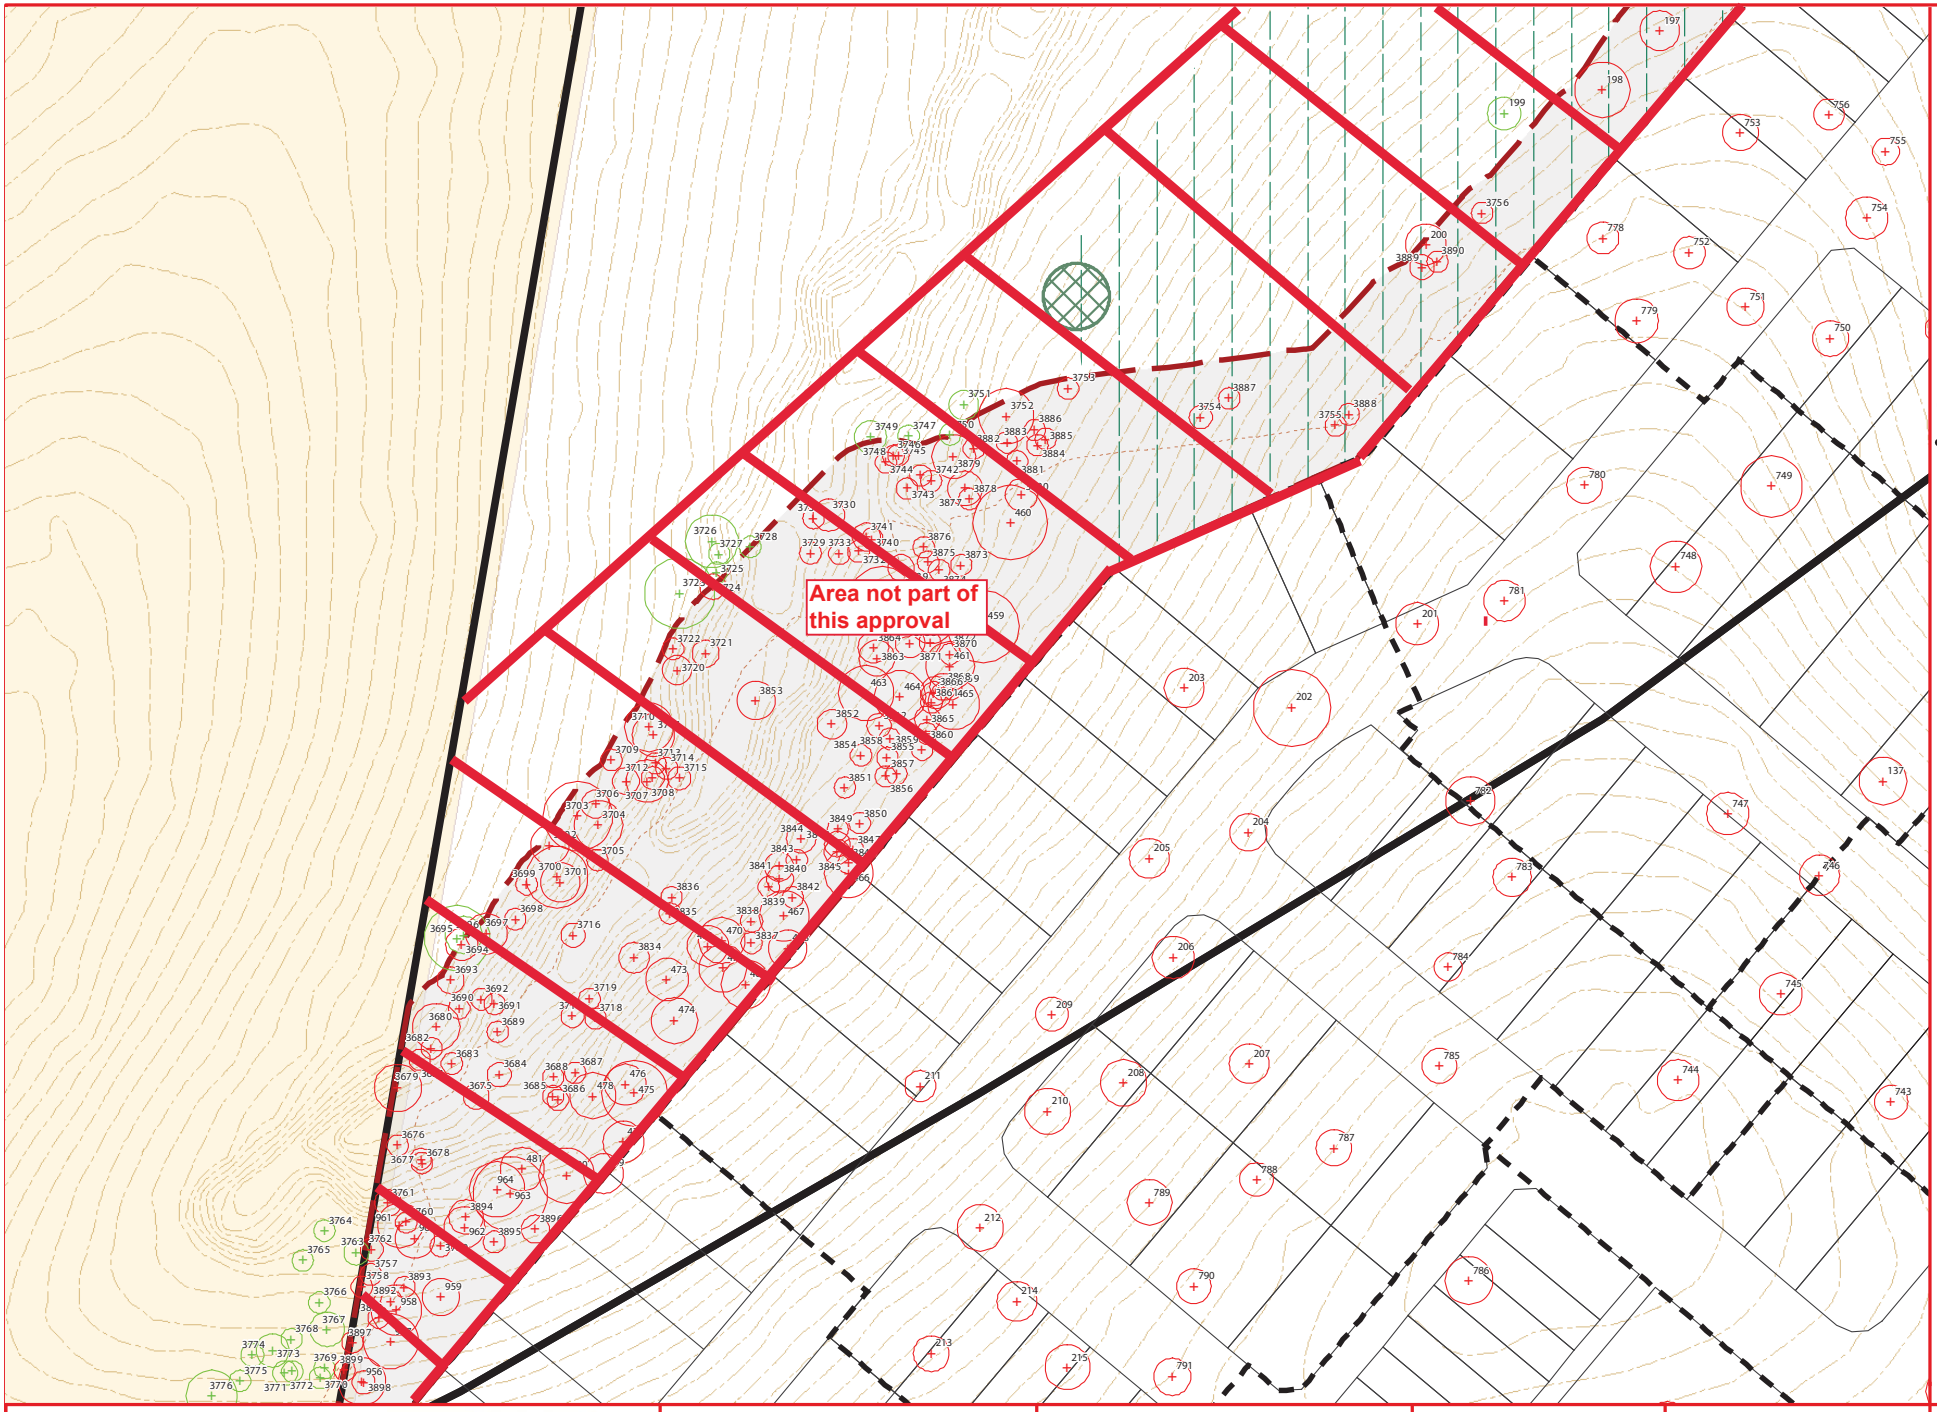

LEGEND

RETAIN TREES:
Tree to be retained and protected within open space area/neighbouring lot. Trees located on the edge of earth works are subject to review on site by an arborist (if required).

EXISTING TREES TO BE REMOVED:
Tree to be removed as a result of the internal development area works.

EXISTING TREES TO BE REMOVED:
Tree previously approved to remove as a result of the sewerline corridor clearing area.

EXISTING TREES TO BE REMOVED:
Tree to be removed as a result of the road way works extent.

RETAINED TREES:
Tree to be retained and protected outside of roadway. Trees located on the edge of road works are subject to review on site by an arborist (if required).

EXISTING TREES TO BE REMOVED:
Additional trees to be removed as a result of infrastructure requirements (services, basins etc.)

EXCLUSION FENCING:
Install exclusion fence to protect retained vegetation and rehabilitation works.

DEVELOPMENT LAYOUT:
Extent of project site

DEVELOPMENT LAYOUT:
Development Stage Boundaries

DEVELOPMENT LAYOUT:
Proposed Lots

CIVIL WORKS:
Earthworks batter top

CIVIL WORKS:
Earthworks batter bottom

CIVIL WORKS:
Earthworks extent & construction access area

Felling stockpile location (indicative)

EXISTING CONTOURS:
Lidar derived contours (25cm)

MAPPED REMNANT VEGETATION

EXENT OF CLEARING/ SEPARATION REQUIRED:
As per Bushfire Management Plan prepared by Jensen Bowers

PLANS AND DOCUMENTS referred to in the PDA DEVELOPMENT APPROVAL

Approval no: DEV2012/402

Date: 26 June 2018

AMENDED IN RED

By: Marissa Bais

Date: 25 June 2018

NOTES:

Engineers and/or clearing contractors to prepare sediment and erosion control measures to ensure no movement off materials off site and minimal movement on site.

Refer to tree schedule for detailed list of trees including number, Botanical name, DBH, spread, height and habitat values.

Tree extents shown on this plan series are the Tree Protection Zone (TPZ) as specified in AS4970-2009.

Where minor encroachment of a TPZ occurs as part of a temporary construction zone (e.g. access to drainage structures) trees on the waterway or bushland side of the works are proposed on this VMP plan for retention. While it may be possible that minor works result in the die-back or even loss of the tree its bushland context does not result in increased risk to open space users.

saunders havill group

PEET

Flagstone

DISCLAIMER:
THESE PLANS HAVE BEEN PREPARED FOR THE EXCLUSIVE USE OF THE CLIENT. SAUNDERS HAVILL GROUP CANNOT ACCEPT RESPONSIBILITY FOR ANY USE OF OR RELIANCE UPON THE CONTENTS OF THESE DRAWING BY ANY THIRD PARTY.

CONFIRM ALL DIMENSIONS ON SITE PRIOR TO CONSTRUCTION AND DO NOT SCALE FROM THE DRAWINGS. ALL DIMENSIONS ARE IN MILLIMETRES. ANY DISCREPANCIES SHOULD BE CLARIFIED IN WRITING WITH SAUNDERS HAVILL GROUP PRIOR TO THE COMMENCEMENT OF WORK.

PRIOR TO ANY DEMOLITION, EXCAVATION OR CONSTRUCTION ON SITE, THE RELEVANT AUTHORITY SHOULD BE CONTACTED FOR FURTHER UNDER-GROUND SERVICES AND DETAILD LOCATIONS OF ALL SERVICES.

REFERENCES:
Civil design - Meinhardt Urban (2018)

APPROVED COMPANY ISO 14001 Environmental Management Systems QMS Certification Services

APPROVED COMPANY ISO 9001 Quality Management Systems QMS Certification Services

AMENDMENTS:

Issue	Date	Description	Checked
A	13/04/2018	Client Draft	AD

CLIENT: PEET FLAGSTONE CITY PTY LTD


PROJECT: FLAGSTONE WEST STAGE 1

SCALE: 0 5 10 20 30 40 m
1:1,000@ A3

environmental management

PLAN OF:
VEGETATION MANAGEMENT PLAN
INTERNAL DEVELOPMENT AREA

DATE:	13/04/2018	CHECKED:	AD
JOB REF.:	6207	DRAWN:	TC
DRAWING No.:	6207 E 08 Vegetation Management Plan H		

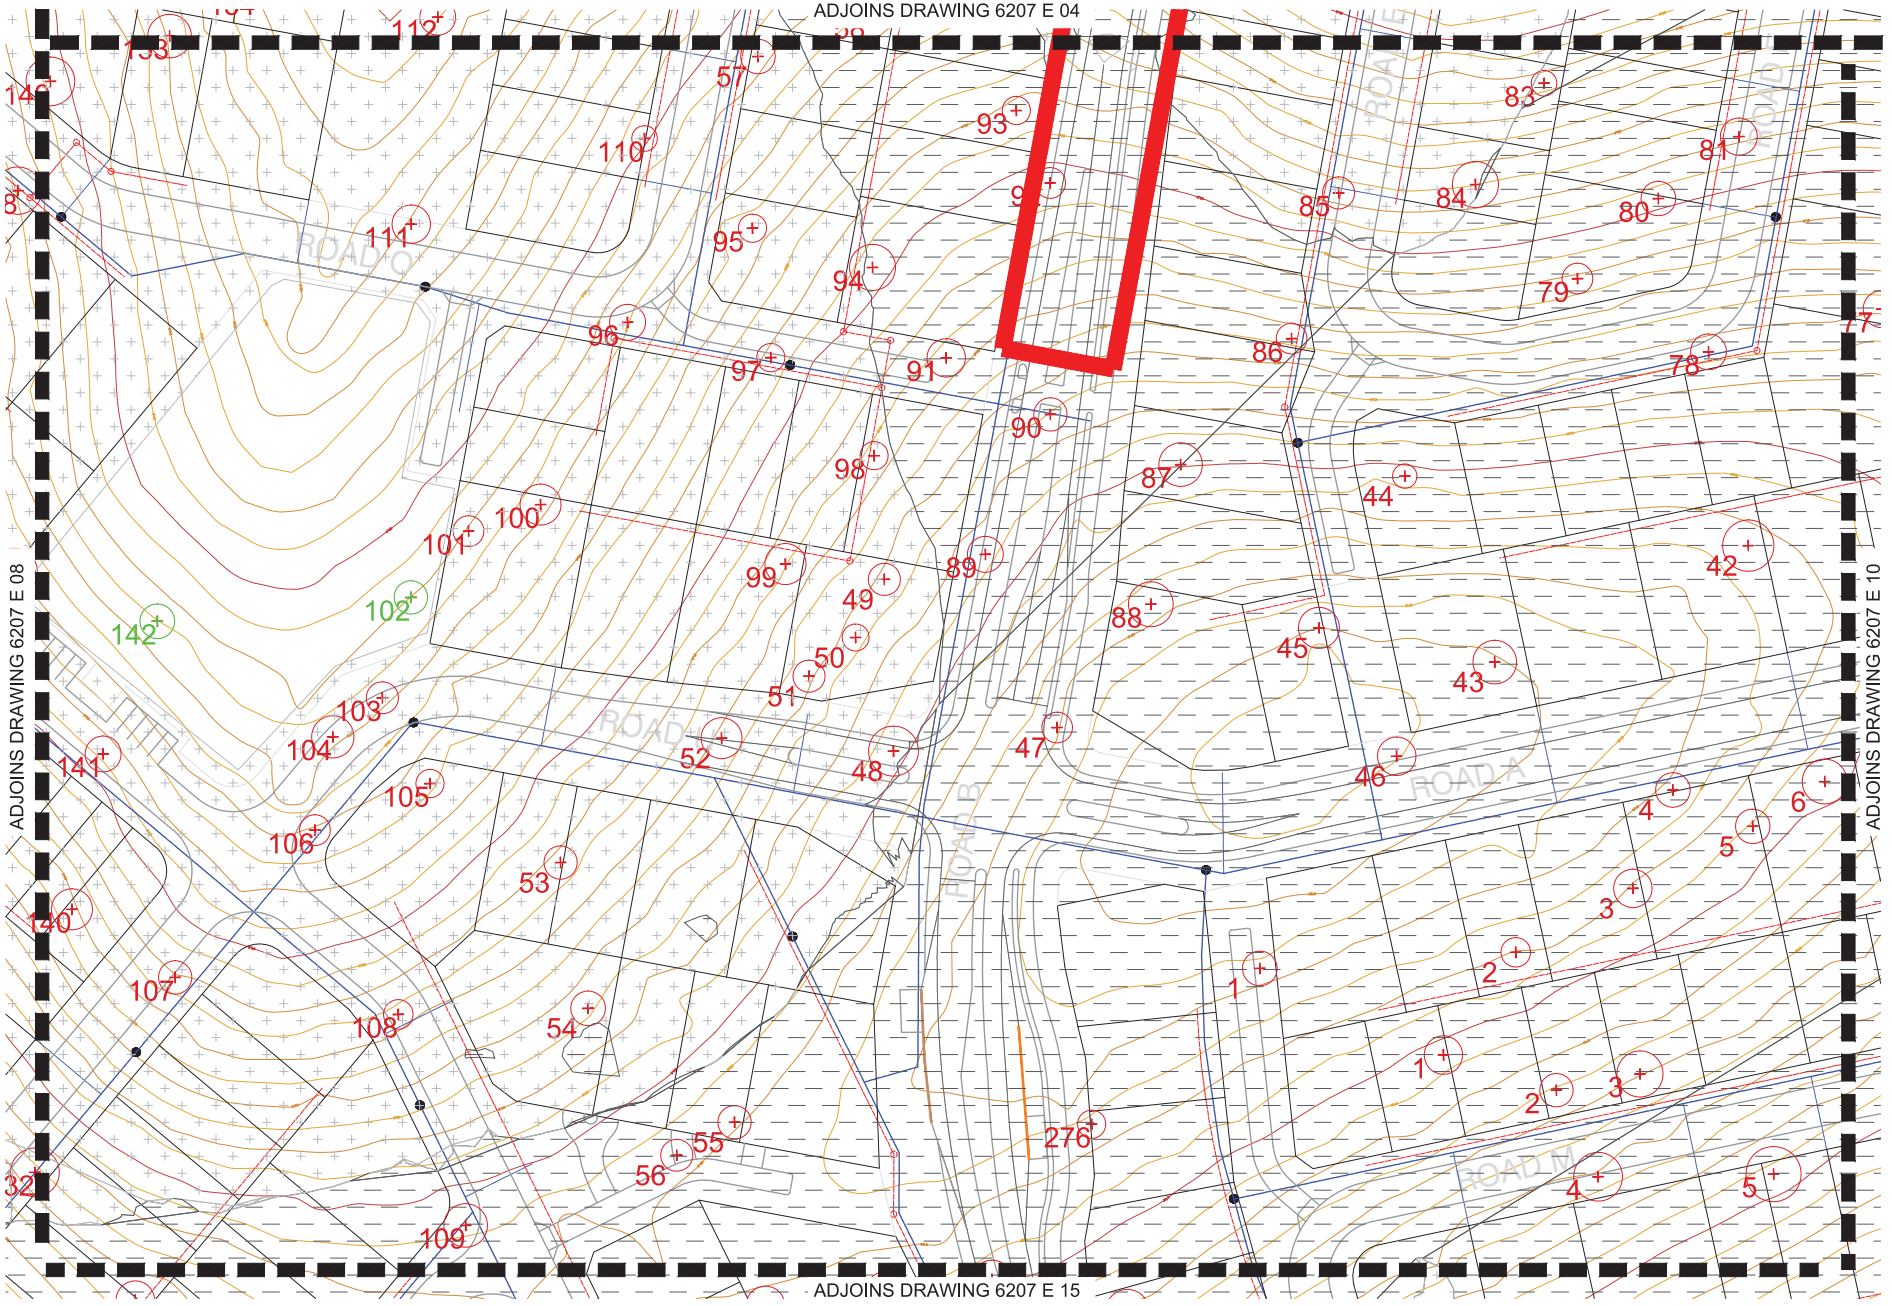

J:\6207 Flagstone City, Jimboombas (Peet Limited)\Working Files\AutoCADE - Vegetation (Assessment, Management and Rehabilitation) Plans\VMP Precinct 1 West\6207 E 01 Vegetation Management Plan.dwg

LEGEND

- RETAINED TREES: Trees to be retained and protected within open space area. Trees located on the edge of earth works extent of works line are subject to review on site by an arbourist (if required)
- EXISTING TREES TO BE REMOVED: Trees to be removed as a result of the Internal Development Area clearing.
- EXISTING TREES TO BE REMOVED: Trees to be removed as a result of the sewerline corridor clearing area.
- EXISTING TREES TO BE RETAINED: Trees to be retained and protected ouside of sewerline corridor. Trees located on the edge of road works are subject to review on site by an arbourist (if required)
- EXISTING TREES TO BE REMOVED: Trees to be removed as a result of the Road way clearing area.
- EXISTING TREES TO BE RETAINED: Trees to be retained and protected ouside of roadway. Trees located on the edge of road works are subject to review on site by an arbourist (if required)
- CIVIL ENGINEER CUT AREA: Refer Engineering drawings for detail
- CIVIL ENGINEER FILL AREA: Refer Engineering drawings for detail
- EXCLUSION FENCING: Install exclusion fence to to protect retained vegetation and rehabilitation works.
- INDICATIVE LOCATIONS OF STOCKPILE MATERIAL: Confirm locations on site at Pre Start meeting.
- INDICATIVE VEHICULAR ACCESS POINTS: Confirm best suited locations on site away from retained vegetation.
- EARTH WORKS EXTENT OF WORKS LINE: Refer Engineering drawings for detail
- MAPPED REMNANT VEGETATION
- FIRE BREAK (5M WIDTH): As per Bushfire Management Plan prepared by Jensen Bowers
- EXTENT OF CLEARING / SEPARATION REQUIRED: As per Bushfire Management Plan prepared by Jensen Bowers
- TRUNK SEWER: As per Engineering plans


NOTES:

Engineers and/ or clearing contractors to prepare sediment and erosion control measures to ensure no movement of material off site and minimal movement on site.

REFER 6207 E 22 FOR TREE SCHEDULES

Refer to Existing Tree Plot Schedule for detailed list of trees including number, Botanical name, girth, spread, height and determination of removal, investigation or retention.

KEY PLAN

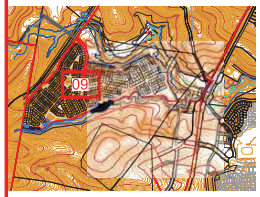

saunders havill group
surveying town planning urban design environmental management landscape architecture
Saunders Havill Group Pty Ltd ABN 24 144 972 949
Brisbane Emerald Gladstone
head office 9 Thompson St Bowen Hills Q 4006
phone 1300 123 SHG web www.saundershavill.com

DISCLAIMER:
Designs documented on this drawing are the property of Saunders Havill Group Pty Ltd and are not authorised for reproduction or use in whole or part without written permission.
These plans have been prepared for the exclusive use of the client, Saunders Havill Group do not accept responsibility for any use of or reliance upon the contents of these drawings by any third party. Confirm all dimensions on site and identify any discrepancies prior to construction.
APPROVED COMPANY ISO9001 Quality Management Systems
APPROVED COMPANY ISO14001 Environmental Management Systems

PLANS AND DOCUMENTS referred to in the PDA DEVELOPMENT APPROVAL
Approval no: DEV2012/402
Date: 26 June 2018
Queensland Government

AMENDMENTS:

Issue	Date	Description	Checked
A	12/11/2014	CLIENT COMMENTS	MS
B	21/11/2014	SUBMISSION	MS
C	19/02/2015	EDQ RE-SUBMISSION	MS

CLIENT: PEET FLAGSTONE CITY PTY LTD

PROJECT: FLAGSTONE WEST STAGE 1

SCALE: 1:400@A1 1:800@A3 0 5 10 20m

environmental management

DRAWING: VEGETATION MANAGEMENT PLAN INTERNAL DEVELOPMENT AREA

DATE: February 15	CHECKED: MS
CLIENT REF.: 6207	DRAWN: TB
DRAWING No.: 6207 E 09 VMP C	



LEGEND

- RETAINED TREES: Trees to be retained and protected within open space areas. Trees located on the edge of earth works extent of works line are subject to review on site by an arbourist (if required)
- EXISTING TREES TO BE REMOVED: Trees to be removed as a result of the Internal Development Area clearing.
- EXISTING TREES TO BE REMOVED: Trees to be removed as a result of the sewerline corridor clearing area.
- EXISTING TREES TO BE RETAINED: Trees to be retained and protected ouside of sewerline corridor. Trees located on the edge of road works are subject to review on site by an arbourist (if required)
- EXISTING TREES TO BE REMOVED: Trees to be removed as a result of the Road way clearing area.
- EXISTING TREES TO BE RETAINED: Trees to be retained and protected ouside of roadway. Trees located on the edge of road works are subject to review on site by an arbourist (if required)
- EXISTING TREES TO BE REMOVED: Additional trees to be removed as a result of the infrastructure requirements (sewer, basins etc)
- CIVIL ENGINEER CUT AREA: Refer Engineering drawings for detail
- CIVIL ENGINEER FILL AREA: Refer Engineering drawings for detail
- EXCLUSION FENCING: Install exclusion fence to to protect retained vegetation and rehabilitation works.
- EARTH WORKS EXTENT OF WORKS LINE: Refer Engineering drawings for detail
- MAPPED REMNANT VEGETATION
- FIRE BREAK (5M WIDTH): As per Bushfire Management Plan prepared by Jensen Bowers
- EXTENT OF CLEARING / SEPARATION REQUIRED: As per Bushfire Management Plan prepared by Jensen Bowers
- TRUNK SEWER: As per Engineering plans
- PROPOSED 250 WATER MAIN: As per Engineering plans

NOTES:

Engineers and/ or clearing contractors to prepare sediment and erosion control measures to ensure no movement of material off site and minimal movement on site.


REFER 6207 E 22 FOR TREE SCHEDULES

Refer to Existing Tree Plot Schedule for detailed list of trees including number, Botanical name, girth, spread, height and determination of removal, investigation or retension.

Tree extents shown on this plan series are the Tree Protection Zones (TPZs) as specified in AS4970-2009.

Where minor encroachment of a TPZ occurs for as part of a temporary construction zone (eg access to drainage structures) trees on the waterway or bushland side of the works are proposed on this VMP plan for retention. While it may be possible that minor works result in the die back or even loss of the tree its bushland context does not result in increased risk to open space users.

KEY PLAN

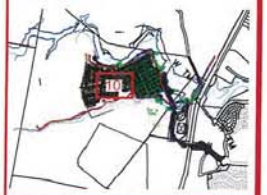

saunders havill group
Saunders Havill Group Pty Ltd ABN 24 144 972 949
Brisbane # Emerald # Gladstone
head office 9 Thompson St Bowen Hills Q 4006
phone 1300 123 SHG web www.saundershavill.com
surveying # town planning # urban design # environmental management # landscape architecture

DISCLAIMER:
Designs documented on this drawing are the property of Saunders Havill Group Pty Ltd and are not authorised for reproduction or use in whole or part without written permission.
These plans have been prepared for the exclusive use of the client, Saunders Havill Group do not accept responsibility for any use of or reliance upon the contents of these drawings by any third party. Confirm all dimensions on site and notify any discrepancies prior to construction.
APPROVED COMPANY ISO9001 Quality Management System QMS
APPROVED COMPANY ISO14001 Environmental Management System QMS

PLANS AND DOCUMENTS referred to in the PDA DEVELOPMENT APPROVAL
Approval no: DEV2012/402
Date: 26 June 2018
Queensland Government

AMENDMENTS:

Issue	Date	Description	Checked
A	12/11/2014	CLIENT COMMENTS	MS
B	21/11/2014	SUBMISSION	MS
C	19/02/2015	EDQ RE-SUBMISSION	MS
D	29/09/2015	EDQ RE-SUBMISSION	MS
E	27/10/2015	UPDATED ENGINEERING BASE	MS
F	08/12/2015	UPDATED ENGINEERING BASE	MS

CLIENT: PEET FLAGSTONE CITY PTY LTD

PROJECT: FLAGSTONE WEST STAGE 1A-1D


SCALE: 1:400@A1 1:800@A3 0 5 10 20m

environmental management

DRAWING: VEGETATION MANAGEMENT PLAN INTERNAL DEVELOPMENT AREA

DATE: December 15	CHECKED: MS
CLIENT REF.: 6207	DRAWN: TL
DRAWING No.: 6207 E 10 VMP F	

J:\6207 Flagstone City, Jimboomba (Peet Limited)\Working Files\AutoCAD\E - Vegetation (Assessment, Management and Rehabilitation) Plans\VMP Stage 1A-1D\6207 E 01 Vegetation Management Plan.dwg

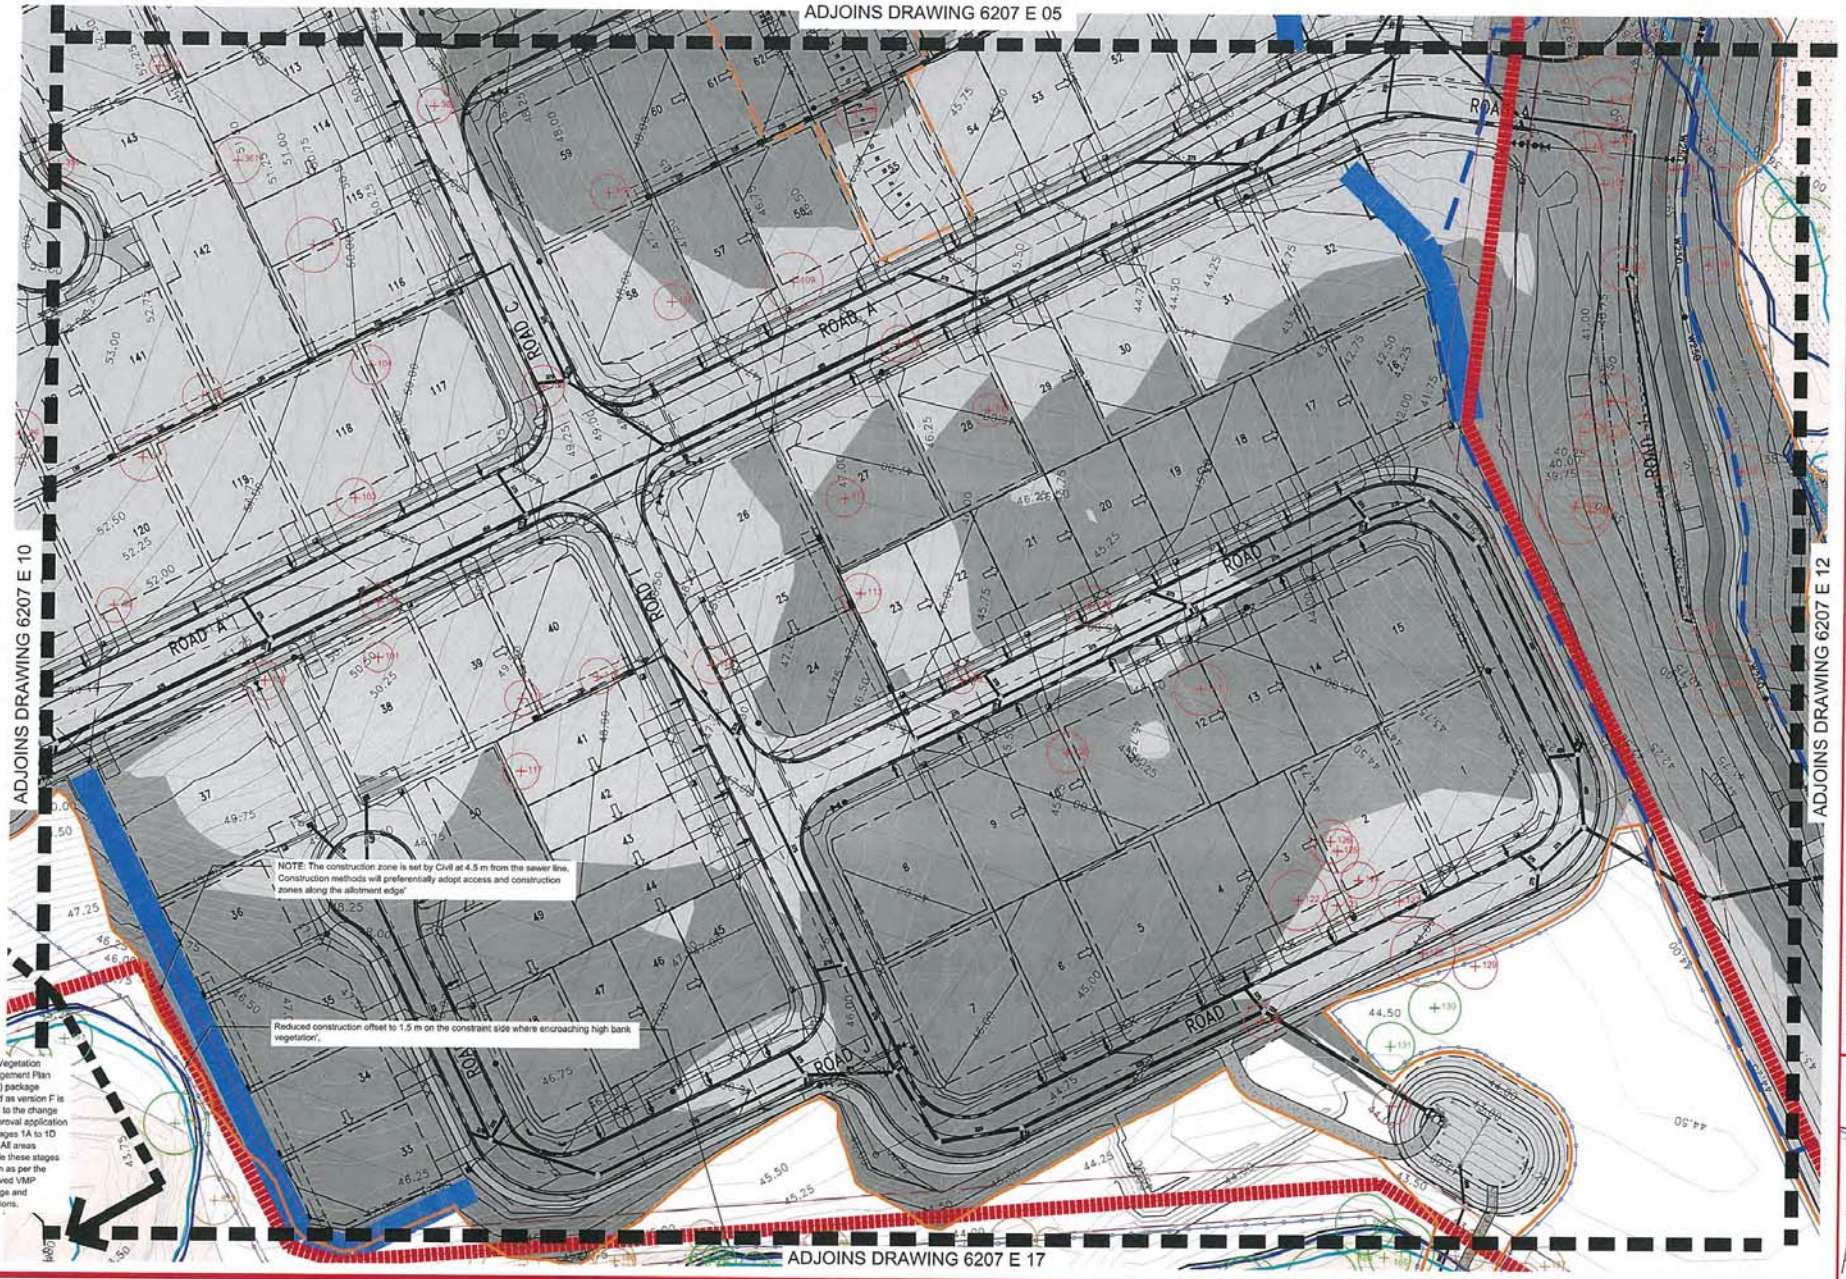

LEGEND

- RETAINED TREES: Trees to be retained and protected within open space area. Trees located on the edge of earth works extent of works line are subject to review on site by an arbourist (if required).
- EXISTING TREES TO BE REMOVED: Trees to be removed as a result of the Internal Development Area clearing.
- EXISTING TREES TO BE REMOVED: Trees to be removed as a result of the sewerline corridor clearing area.
- EXISTING TREES TO BE RETAINED: Trees to be retained and protected outside of sewerline corridor. Trees located on the edge of road works are subject to review on site by an arbourist (if required)
- EXISTING TREES TO BE REMOVED: Trees to be removed as a result of the Road way clearing area.
- EXISTING TREES TO BE RETAINED: Trees to be retained and protected outside of roadway. Trees located on the edge of road works are subject to review on site by an arbourist (if required)
- EXISTING TREES TO BE REMOVED: Additional trees to be removed as a result of the infrastructure requirements (sewer, basins etc)
- CIVIL ENGINEER CUT AREA: Refer Engineering drawings for detail
- CIVIL ENGINEER FILL AREA: Refer Engineering drawings for detail
- EXCLUSION FENCING: Install exclusion fence to to protect retained vegetation and rehabilitation works.
- EARTH WORKS EXTENT OF WORKS LINE: Refer Engineering drawings for detail
- MAPPED REMNANT VEGETATION
- FIRE BREAK (5M WIDTH): As per Bushfire Management Plan prepared by Jensen Bowers
- EXTENT OF CLEARING / SEPARATION REQUIRED: As per Bushfire Management Plan prepared by Jensen Bowers
- TRUNK SEWER: As per Engineering plans
- PROPOSED 250 WATER MAIN: As per Engineering plans

NOTES:

Engineers and/ or clearing contractors to prepare sediment and erosion control measures to ensure no movement of material off site and minimal movement on site.


REFER 6207 E 22 FOR TREE SCHEDULES

Refer to Existing Tree Plot Schedule for detailed list of trees including number, Botanical name, girth, spread, height and determination of removal, investigation or retention.

Tree extents shown on this plan series are the Tree Protection Zones (TPZs) as specified in AS4970-2009.

Where minor encroachment of a TPZ occurs for as part of a temporary construction zone (eg access to drainage structures) trees on the waterway or bushland side of the works are proposed on this VMP plan for retention. While it may be possible that minor works result in the die back or even loss of the tree its bushland context does not result in increased risk to open space users.

KEY PLAN

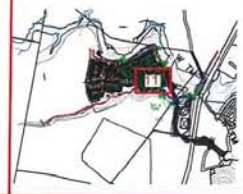

saunders havill group
Saunders Havill Group Pty Ltd ABN 24 144 972 949
Brisbane # Emerald # Gladstone
head office 9 Thompson St Bowen Hills Q 4006
phone 1300 123 SHG web www.saundershavill.com
surveying # town planning # urban design # environmental management # landscape architecture

DISCLAIMER:
Designs documented on this drawing are the property of Saunders Havill Group Pty Ltd and are not authorised for reproduction or use in whole or part without written permission.
These plans have been prepared for the exclusive use of the client, Saunders Hav& Group do not accept responsibility for any use of or reliance upon the contents of these drawings by any third party. Confirm all dimensions on site and identify any discrepancies prior to construction.
APPROVED COMPANY ISO9001 Quality Management System QMS
APPROVED COMPANY ISO14001 Environmental Management System QMS

AMENDMENTS:

Issue	Date	Description	Checked
A	12/11/2014	CLIENT COMMENTS	MS
B	21/11/2014	SUBMISSION	MS
C	19/02/2015	EDQ RE-SUBMISSION	MS
D	29/09/2015	EDQ RE-SUBMISSION	MS
E	27/10/2015	UPDATED ENGINEERING BASE	MS
F	08/12/2015	UPDATED ENGINEERING BASE	MS

CLIENT: PEET FLAGSTONE CITY PTY LTD

PROJECT: FLAGSTONE WEST STAGE 1A-1D

SCALE: 1:400@A1 1:800@A3 0 5 10 20m


environmental management

DRAWING: VEGETATION MANAGEMENT PLAN INTERNAL DEVELOPMENT AREA

DATE: December 15 | CHECKED: MS

CLIENT REF.: 6207 | DRAWN: TL

DRAWING No.: 6207 E 11 VMP F

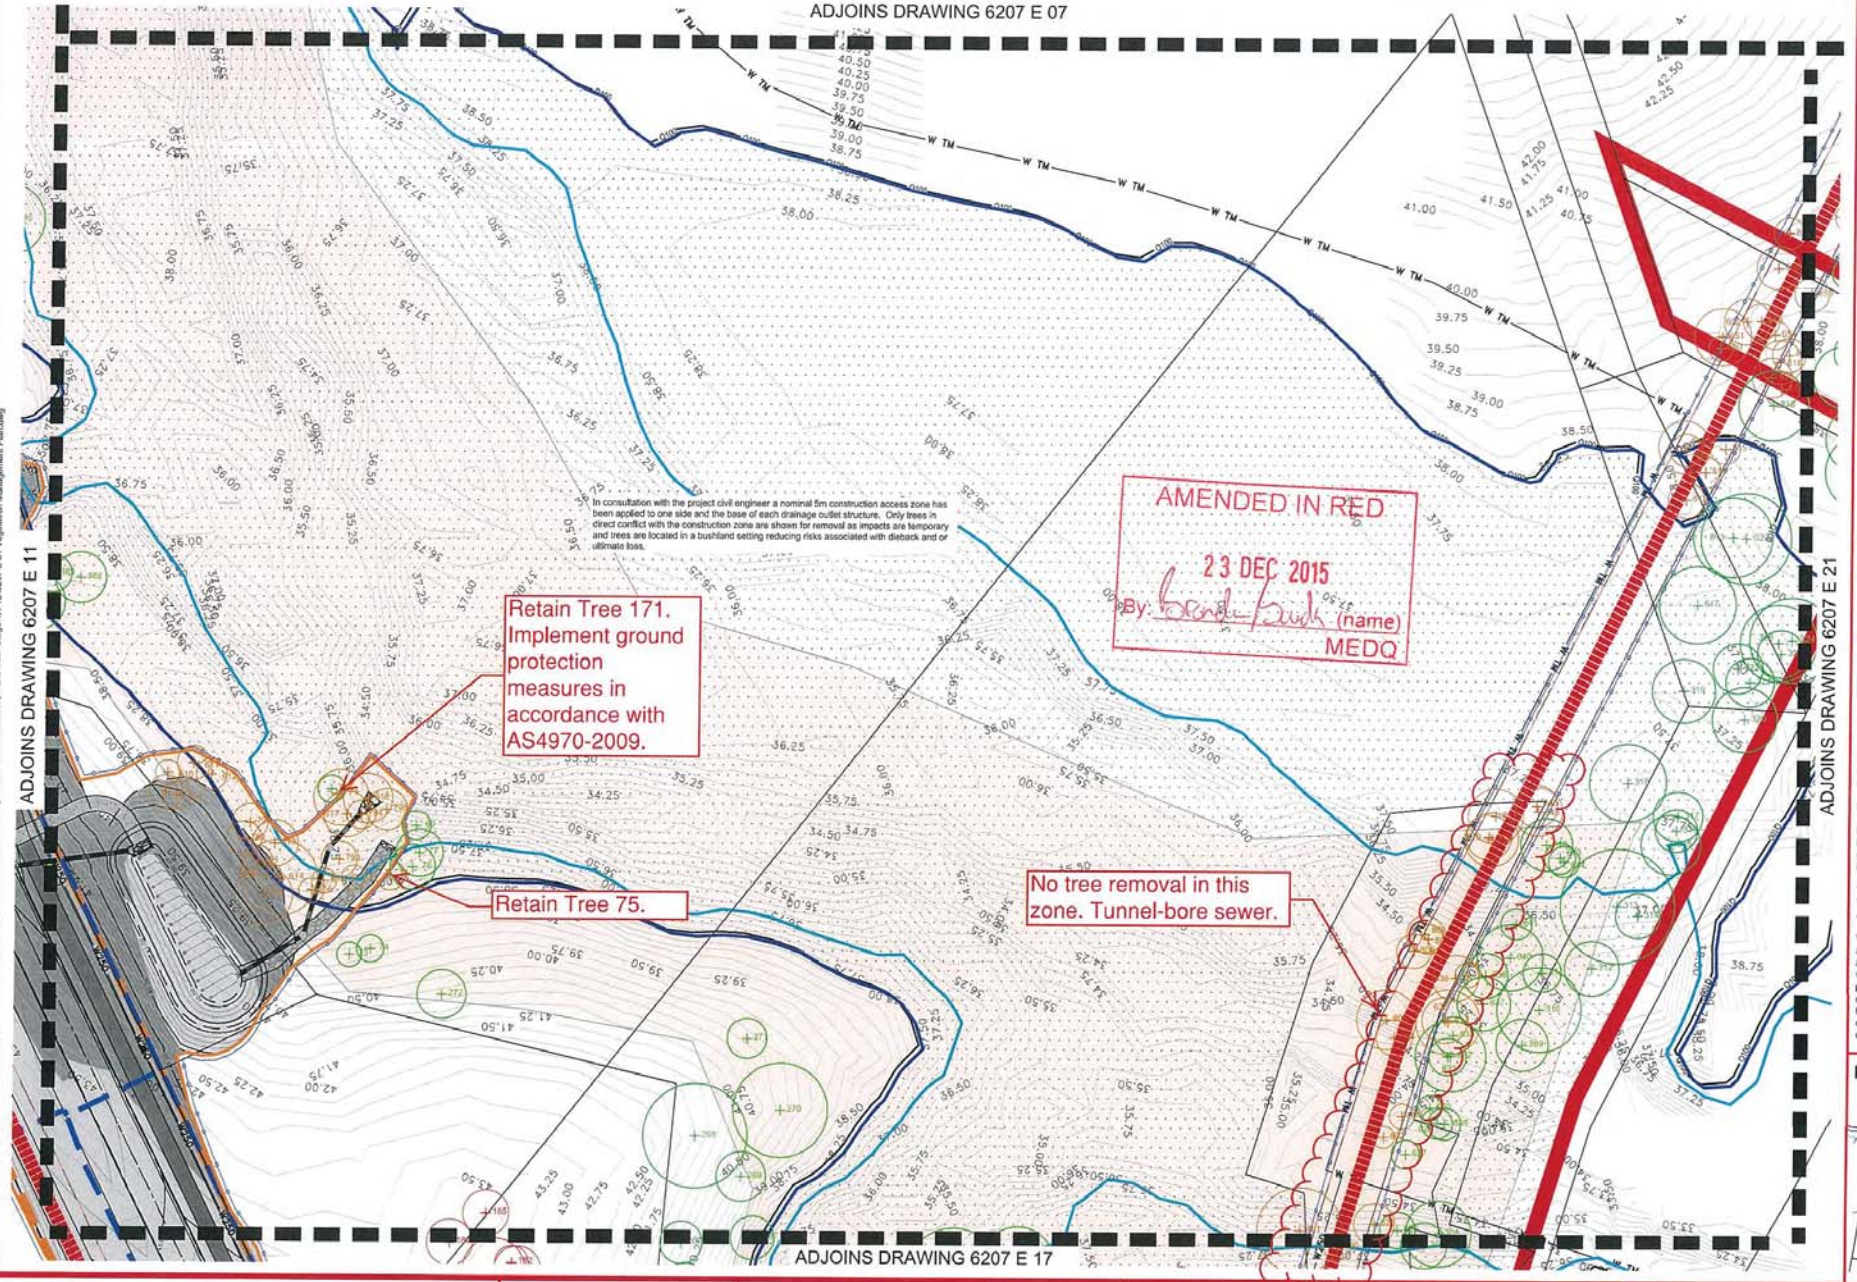

LEGEND

- RETAINED TREES: Trees to be retained and protected within open space area. Trees located on the edge of earth works extent of works line are subject to review on site by an arbourist (if required)
- EXISTING TREES TO BE REMOVED: Trees to be removed as a result of the Internal Development Area clearing.
- EXISTING TREES TO BE REMOVED: Trees to be removed as a result of the sewerline corridor clearing area.
- EXISTING TREES TO BE RETAINED: Trees to be retained and protected outside of sewerline corridor. Trees located on the edge of road works are subject to review on site by an arbourist (if required)
- EXISTING TREES TO BE REMOVED: Trees to be removed as a result of the Road way clearing area.
- EXISTING TREES TO BE RETAINED: Trees to be retained and protected outside of roadway. Trees located on the edge of road works are subject to review on site by an arbourist (if required)
- EXISTING TREES TO BE REMOVED: Additional trees to be removed as a result of the infrastructure requirements (sewer, basins etc)
- CIVIL ENGINEER CUT AREA: Refer Engineering drawings for detail
- CIVIL ENGINEER FILL AREA: Refer Engineering drawings for detail
- EXCLUSION FENCING: Install exclusion fence to to protect retained vegetation and rehabilitation works.
- EARTH WORKS EXTENT OF WORKS LINE: Refer Engineering drawings for detail
- MAPPED REMNANT VEGETATION
- FIRE BREAK (5M WIDTH): As per Bushfire Management Plan prepared by Jensen Bowers
- EXTENT OF CLEARING / SEPARATION REQUIRED: As per Bushfire Management Plan prepared by Jensen Bowers
- TRUNK SEWER: As per Engineering plans
- PROPOSED 250 WATER MAIN: As per Engineering plans

NOTES:

Engineers and/ or clearing contractors to prepare sediment and erosion control measures to ensure no movement of material off site and minimal movement on site.


REFER 6207 E 22 FOR TREE SCHEDULES

Refer to Existing Tree Plot Schedule for detailed list of trees including number, Botanical name, girth, spread, height and determination of removal, investigation or retention.

Tree extents shown on this plan series are the Tree Protection Zones (TPZs) as specified in AS4970-2009.

Where minor encroachment of a TPZ occurs for as part of a temporary construction zone (eg access to drainage structures) trees on the waterway or bushland side of the works are proposed on this VMP plan for retention. While it may be possible that minor works result in the die back or even loss of the tree its bushland context does not result in increased risk to open space users.

KEY PLAN

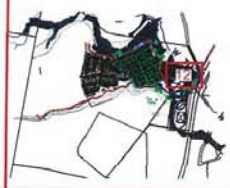

J:\6207 Flagstone City, Jimboomba (Peet Limited)\Working Files\AutoCAD\E - Vegetation (Assessment, Management and Rehabilitation) Plans\VMP Stage 1A-1D\6207 E 01 Vegetation Management Plan.dwg

saunders havill group
Saunders Havill Group Pty Ltd ABN 24 144 972 949
Brisbane # Emerald # Gladstone
head office 9 Thompson St Bowen Hills Q 4006
phone 1300 123 SHG web www.saundershavill.com
surveying # town planning # urban design # environmental management # landscape architecture

DISCLAIMER:
Designs documented on this drawing are the property of Saunders Havill Group Pty Ltd and are not authorised for reproduction or use in whole or part without written permission.
These plans have been prepared for the exclusive use of the client, Saunders Havill Group do not accept responsibility to any use of or reliance upon the contents of these drawings by any third party. Contractors must dimensions on site and verify any discrepancies prior to construction.
APPROVED COMPANY ISO9001 Quality Management System QMS
APPROVED COMPANY ISO14001 Environmental Management System QMS

AMENDMENTS:

Issue	Date	Description	Checked
A	12/11/2014	CLIENT COMMENTS	MS
B	21/11/2014	SUBMISSION	MS
C	19/02/2015	EDQ RE-SUBMISSION	MS
D	29/09/2015	EDQ RE-SUBMISSION	MS
E	27/10/2015	UPDATED ENGINEERING BASE	MS
F	08/12/2015	UPDATED ENGINEERING BASE	MS

CLIENT: PEET FLAGSTONE CITY PTY LTD


PROJECT: FLAGSTONE WEST STAGE 1A-1D

SCALE: 1:400@A1 1:800@A3 0 5 10 20m

environmental management

DRAWING: VEGETATION MANAGEMENT PLAN INTERNAL DEVELOPMENT AREA

DATE: December 15	CHECKED: MS
CLIENT REF.: 6207	DRAWN: TL
DRAWING No.: 6207 E 12 VMP F	

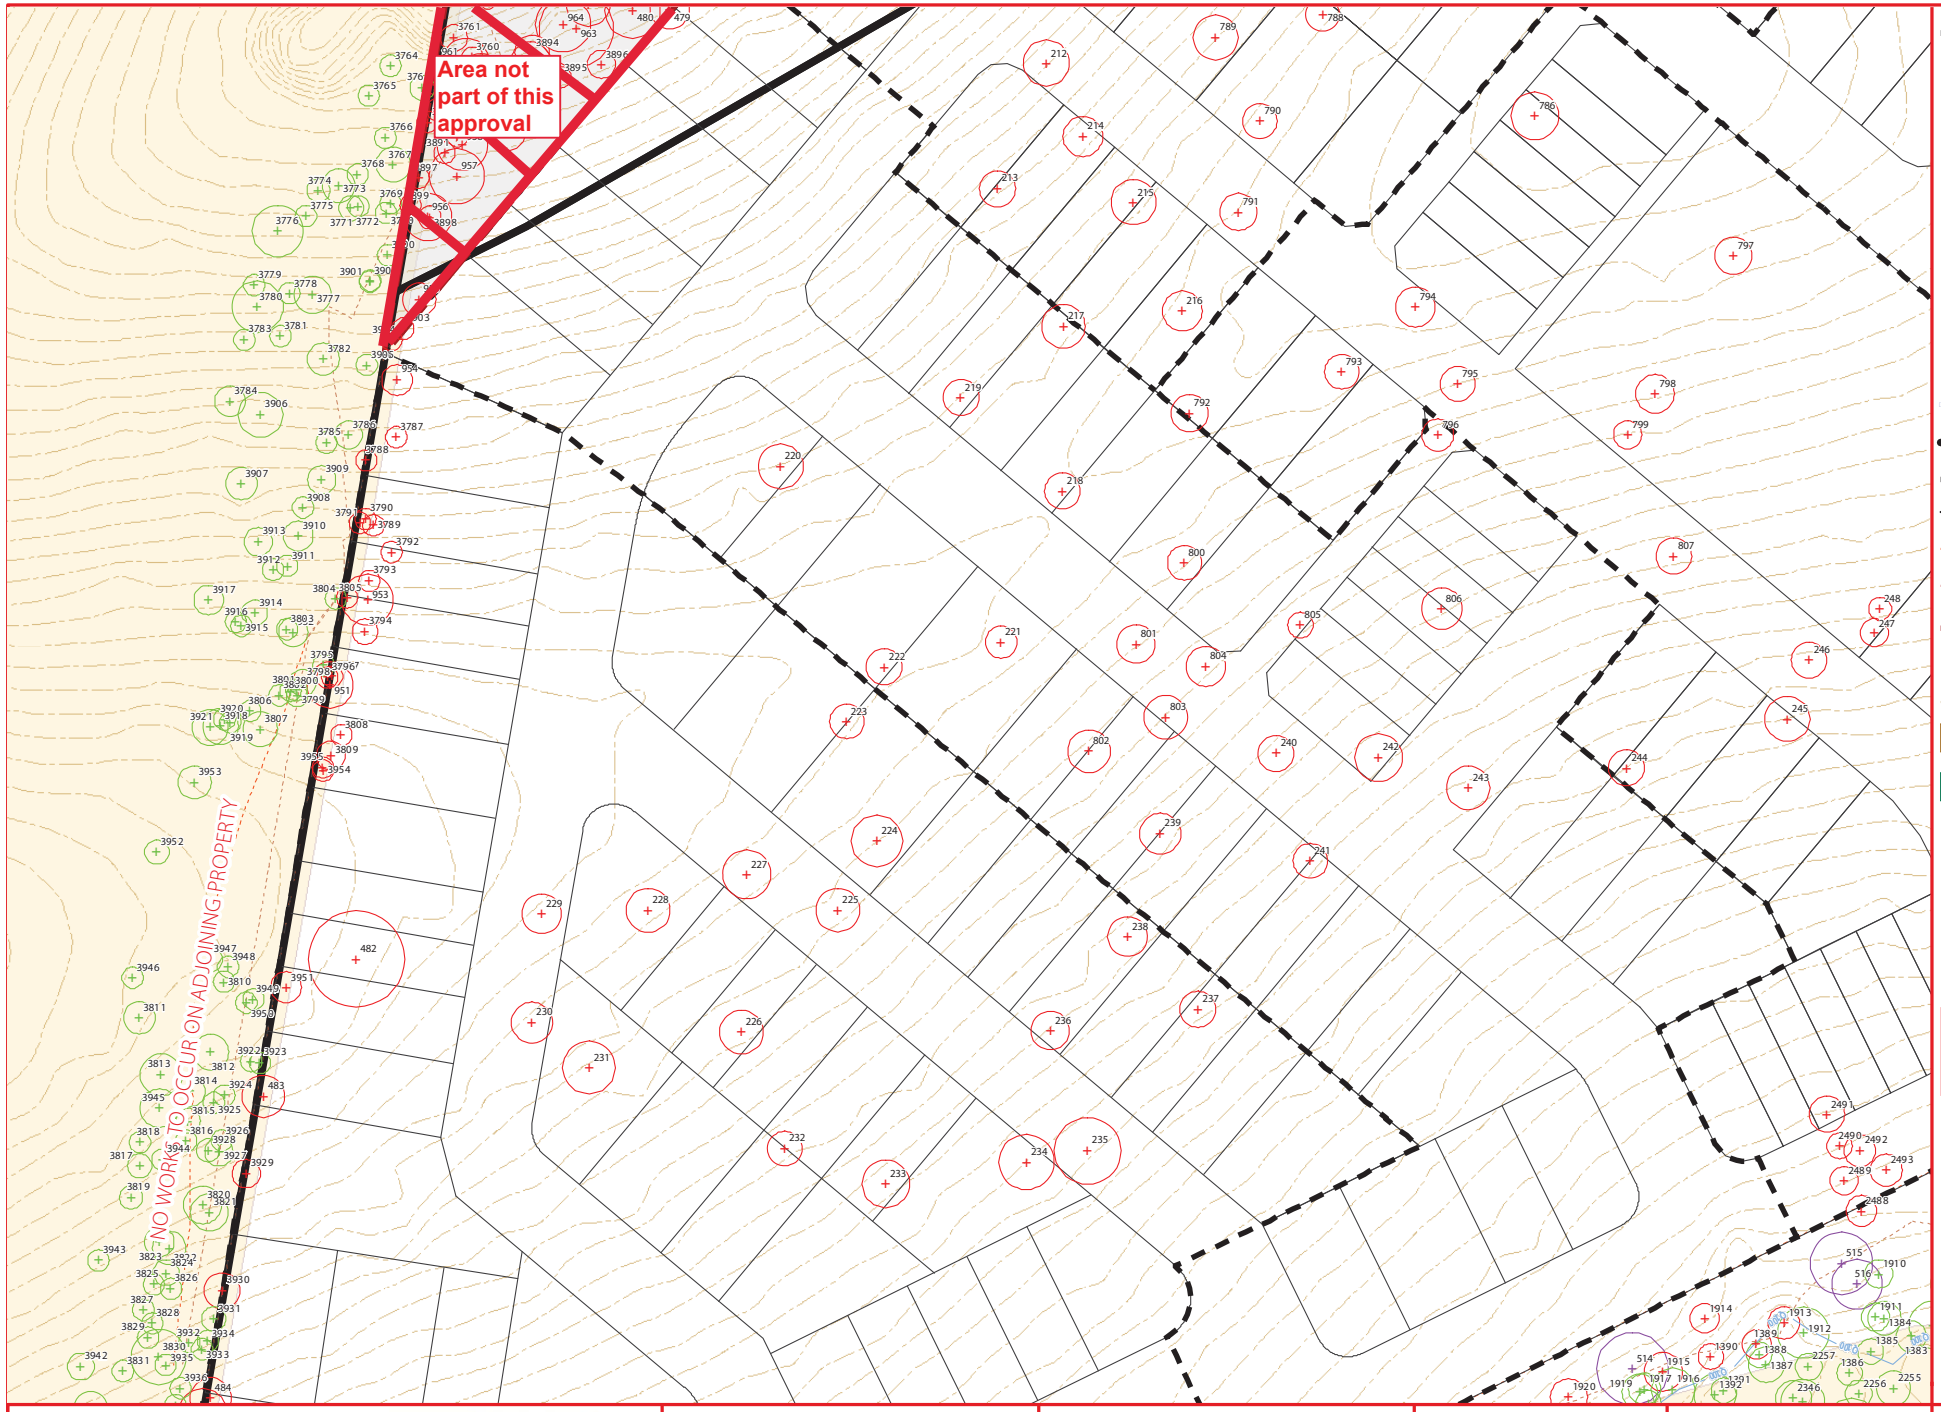

LEGEND

- RETAIN TREES: Tree to be retained and protected within open space area/neighbouring lot. Trees located on the edge of earth works are subject to review on site by an arborist (if required).
- EXISTING TREES TO BE REMOVED: Tree to be removed as a result of the internal development area works.
- EXISTING TREES TO BE REMOVED: Tree previously approved to remove as a result of the sewerline corridor clearing area.
- EXISTING TREES TO BE REMOVED: Tree to be removed as a result of the road way works extent.
- RETAINED TREES: Tree to be retained and protected outside of roadway. Trees located on the edge of road works are subject to review on site by an arborist (if required).
- EXISTING TREES TO BE REMOVED: Additional trees to be removed as a result of infrastructure requirements (services, basins etc.)
- EXCLUSION FENCING: Install exclusion fence to protect retained vegetation and rehabilitation works.
- DEVELOPMENT LAYOUT: Extent of project site
- DEVELOPMENT LAYOUT: Development Stage Boundaries
- DEVELOPMENT LAYOUT: Proposed Lots
- CIVIL WORKS: Earthworks batter top
- CIVIL WORKS: Earthworks batter bottom
- CIVIL WORKS: Earthworks extent & construction access area
- Felling stockpile location (indicative)
- EXISTING CONTOURS: Lidar derived contours (25cm)
- MAPPED REMNANT VEGETATION
- EXENT OF CLEARING/ SEPARATION REQUIRED: As per Bushfire Management Plan prepared by Jensen Bowers

AMENDED IN RED
By: Marissa Bais
Date: 25 June 2018

NOTES:

Engineers and/or clearing contractors to prepare sediment and erosion control measures to ensure no movement off materials off site and minimal movement on site.

Refer to tree schedule for detailed list of trees including number, Botanical name, DBH, spread, height and habitat values.

Tree extents shown on this plan series are the Tree Protection Zone (TPZ) as specified in AS4970-2009.

Where minor encroachment of a TPZ occurs as part of a temporary construction zone (e.g. access to drainage structures) trees on the waterway or bushland side of the works are proposed on this VMP plan for retention. While it may be possible that minor works result in the die-back or even loss of the tree its bushland context does not result in increased risk to open space users.

saunders havill group

PEET Flagstone

DISCLAIMER:
THESE PLANS HAVE BEEN PREPARED FOR THE EXCLUSIVE USE OF THE CLIENT. SAUNDERS HAVILL GROUP CANNOT ACCEPT RESPONSIBILITY FOR ANY USE OF OR RELIANCE UPON THE CONTENTS OF THESE DRAWING BY ANY THIRD PARTY.

CONFIRM ALL DIMENSIONS ON SITE PRIOR TO CONSTRUCTION AND DO NOT SCALE FROM THE DRAWINGS. ALL DIMENSIONS ARE IN MILLIMETRES. ANY DISCREPANCIES SHOULD BE CLARIFIED IN WRITING WITH SAUNDERS HAVILL GROUP PRIOR TO THE COMMENCEMENT OF WORK.

PRIOR TO ANY DEMOLITION, EXCAVATION OR CONSTRUCTION ON SITE, THE RELEVANT AUTHORITY SHOULD BE CONTACTED FOR FURTHER UNDERGROUND SERVICES AND DETAILD LOCATIONS OF ALL SERVICES.

REFERENCES:
Civil design - Meinhardt Urban (2018)

APPROVED COMPANY ISO 14001 Environmental Management Systems QMS Certification Services

APPROVED COMPANY ISO 9001 Quality Management Systems QMS Certification Services

AMENDMENTS:

Issue	Date	Description	Checked
A	13/04/2018	Client Draft	AD

CLIENT: PEET FLAGSTONE CITY PTY LTD


PROJECT: FLAGSTONE WEST STAGE 1

SCALE: 0 5 10 20 30 40 m
1:1,000@ A3

environmental management

PLAN OF: VEGETATION MANAGEMENT PLAN INTERNAL DEVELOPMENT AREA

DATE:	13/04/2018	CHECKED:	AD
JOB REF.:	6207	DRAWN:	TC
DRAWING No.:	6207 E 13 Vegetation Management Plan H		

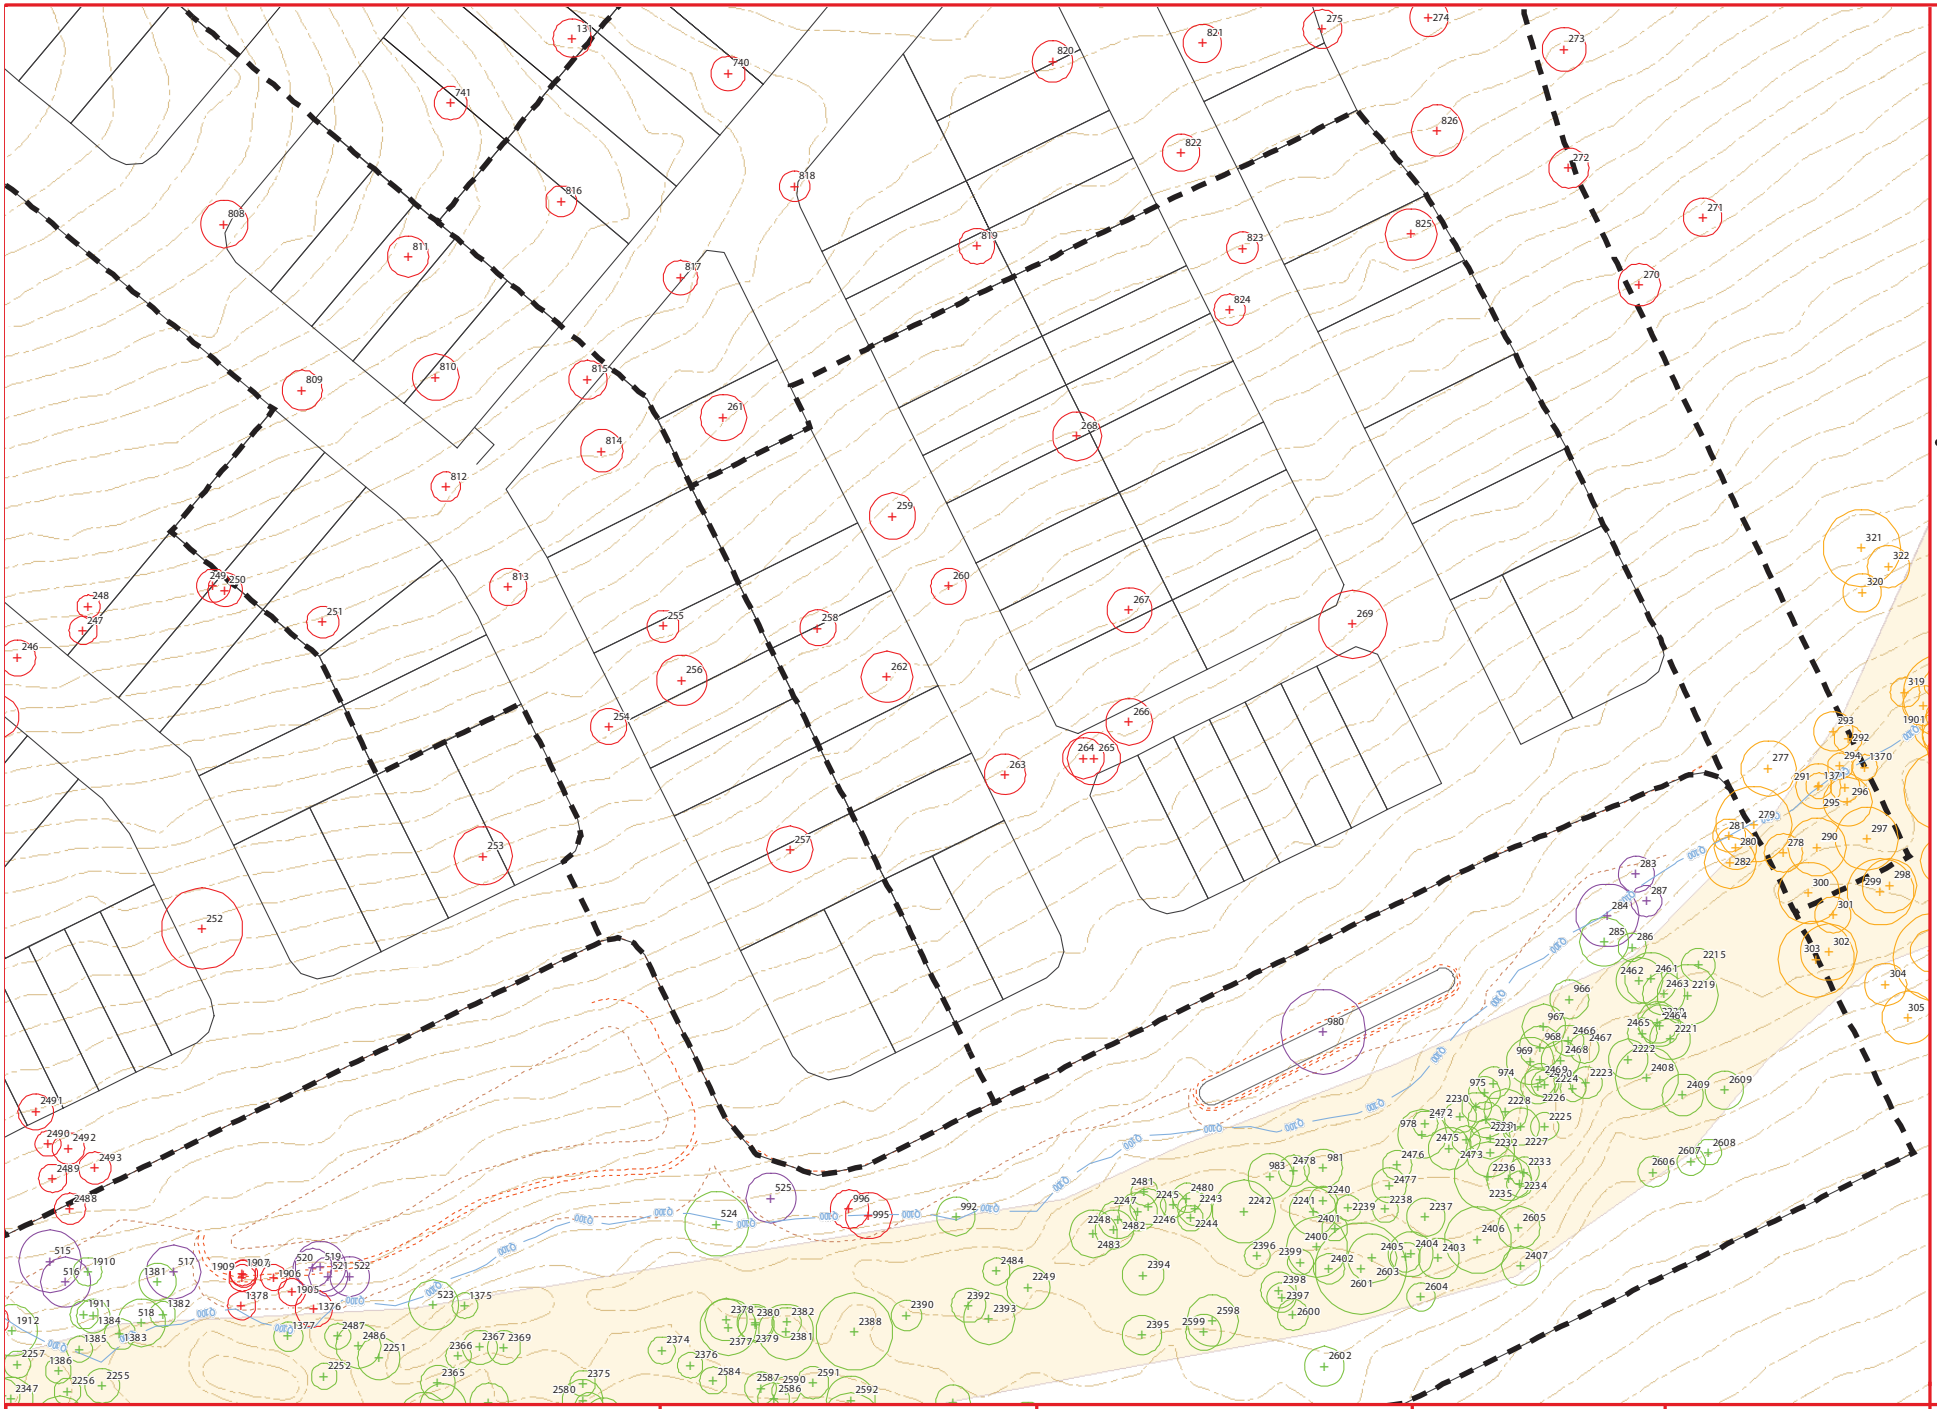

LEGEND

- RETAIN TREES: Tree to be retained and protected within open space area/neighbouring lot. Trees located on the edge of earth works are subject to review on site by an arborist (if required).
- EXISTING TREES TO BE REMOVED: Tree to be removed as a result of the internal development area works.
- EXISTING TREES TO BE REMOVED: Tree previously approved to remove as a result of the sewerline corridor clearing area.
- EXISTING TREES TO BE REMOVED: Tree to be removed as a result of the road way works extent.
- RETAINED TREES: Tree to be retained and protected outside of roadway. Trees located on the edge of road works are subject to review on site by an arborist (if required).
- EXISTING TREES TO BE REMOVED: Additional trees to be removed as a result of infrastructure requirements (services, basins etc.)
- EXCLUSION FENCING: Install exclusion fence to protect retained vegetation and rehabilitation works.
- DEVELOPMENT LAYOUT: Extent of project site
- DEVELOPMENT LAYOUT: Development Stage Boundaries
- DEVELOPMENT LAYOUT: Proposed Lots
- CIVIL WORKS: Earthworks batter top
- CIVIL WORKS: Earthworks batter bottom
- CIVIL WORKS: Earthworks extent & construction access area
- Felling stockpile location (indicative)
- EXISTING CONTOURS: Lidar derived contours (25cm)
- MAPPED REMNANT VEGETATION
- EXENT OF CLEARING/ SEPARATION REQUIRED: As per Bushfire Management Plan prepared by Jensen Bowers

NOTES:

Engineers and/or clearing contractors to prepare sediment and erosion control measures to ensure no movement off materials off site and minimal movement on site.

Refer to tree schedule for detailed list of trees including number, Botanical name, DBH, spread, height and habitat values.

Tree extents shown on this plan series are the Tree Protection Zone (TPZ) as specified in AS4970-2009.

Where minor encroachment of a TPZ occurs as part of a temporary construction zone (e.g. access to drainage structures) trees on the waterway or bushland side of the works are proposed on this VMP plan for retention. While it may be possible that minor works result in the die-back or even loss of the tree its bushland context does not result in increased risk to open space users.

saunders havill group

PEET Flagstone

DISCLAIMER:
THESE PLANS HAVE BEEN PREPARED FOR THE EXCLUSIVE USE OF THE CLIENT. SAUNDERS HAVILL GROUP CANNOT ACCEPT RESPONSIBILITY FOR ANY USE OF OR RELIANCE UPON THE CONTENTS OF THESE DRAWING BY ANY THIRD PARTY.

CONFIRM ALL DIMENSIONS ON SITE PRIOR TO CONSTRUCTION AND DO NOT SCALE FROM THE DRAWINGS. ALL DIMENSIONS ARE IN MILLIMETRES. ANY DISCREPANCIES SHOULD BE CLARIFIED IN WRITING WITH SAUNDERS HAVILL GROUP PRIOR TO THE COMMENCEMENT OF WORK.

PRIOR TO ANY DEMOLITION, EXCAVATION OR CONSTRUCTION ON SITE, THE RELEVANT AUTHORITY SHOULD BE CONTACTED FOR FURTHER UNDERGROUND SERVICES AND DETAILD LOCATIONS OF ALL SERVICES.

REFERENCES:
Civil design - Meinhardt Urban (2018)

APPROVED COMPANY ISO 14001 Environmental Management Systems QMS Certification Services

APPROVED COMPANY ISO 9001 Quality Management Systems QMS Certification Services

AMENDMENTS:

Issue	Date	Description	Checked
A	13/04/2018	Client Draft	AD

CLIENT: PEET FLAGSTONE CITY PTY LTD


PROJECT: FLAGSTONE WEST STAGE 1

SCALE: 0 5 10 20 30 40 m
1:1,000@ A3

environmental management

PLAN OF: VEGETATION MANAGEMENT PLAN INTERNAL DEVELOPMENT AREA

DATE:	13/04/2018	CHECKED:	AD
JOB REF.:	6207	DRAWN:	TC
DRAWING No.:	6207 E 14 Vegetation Management Plan H		

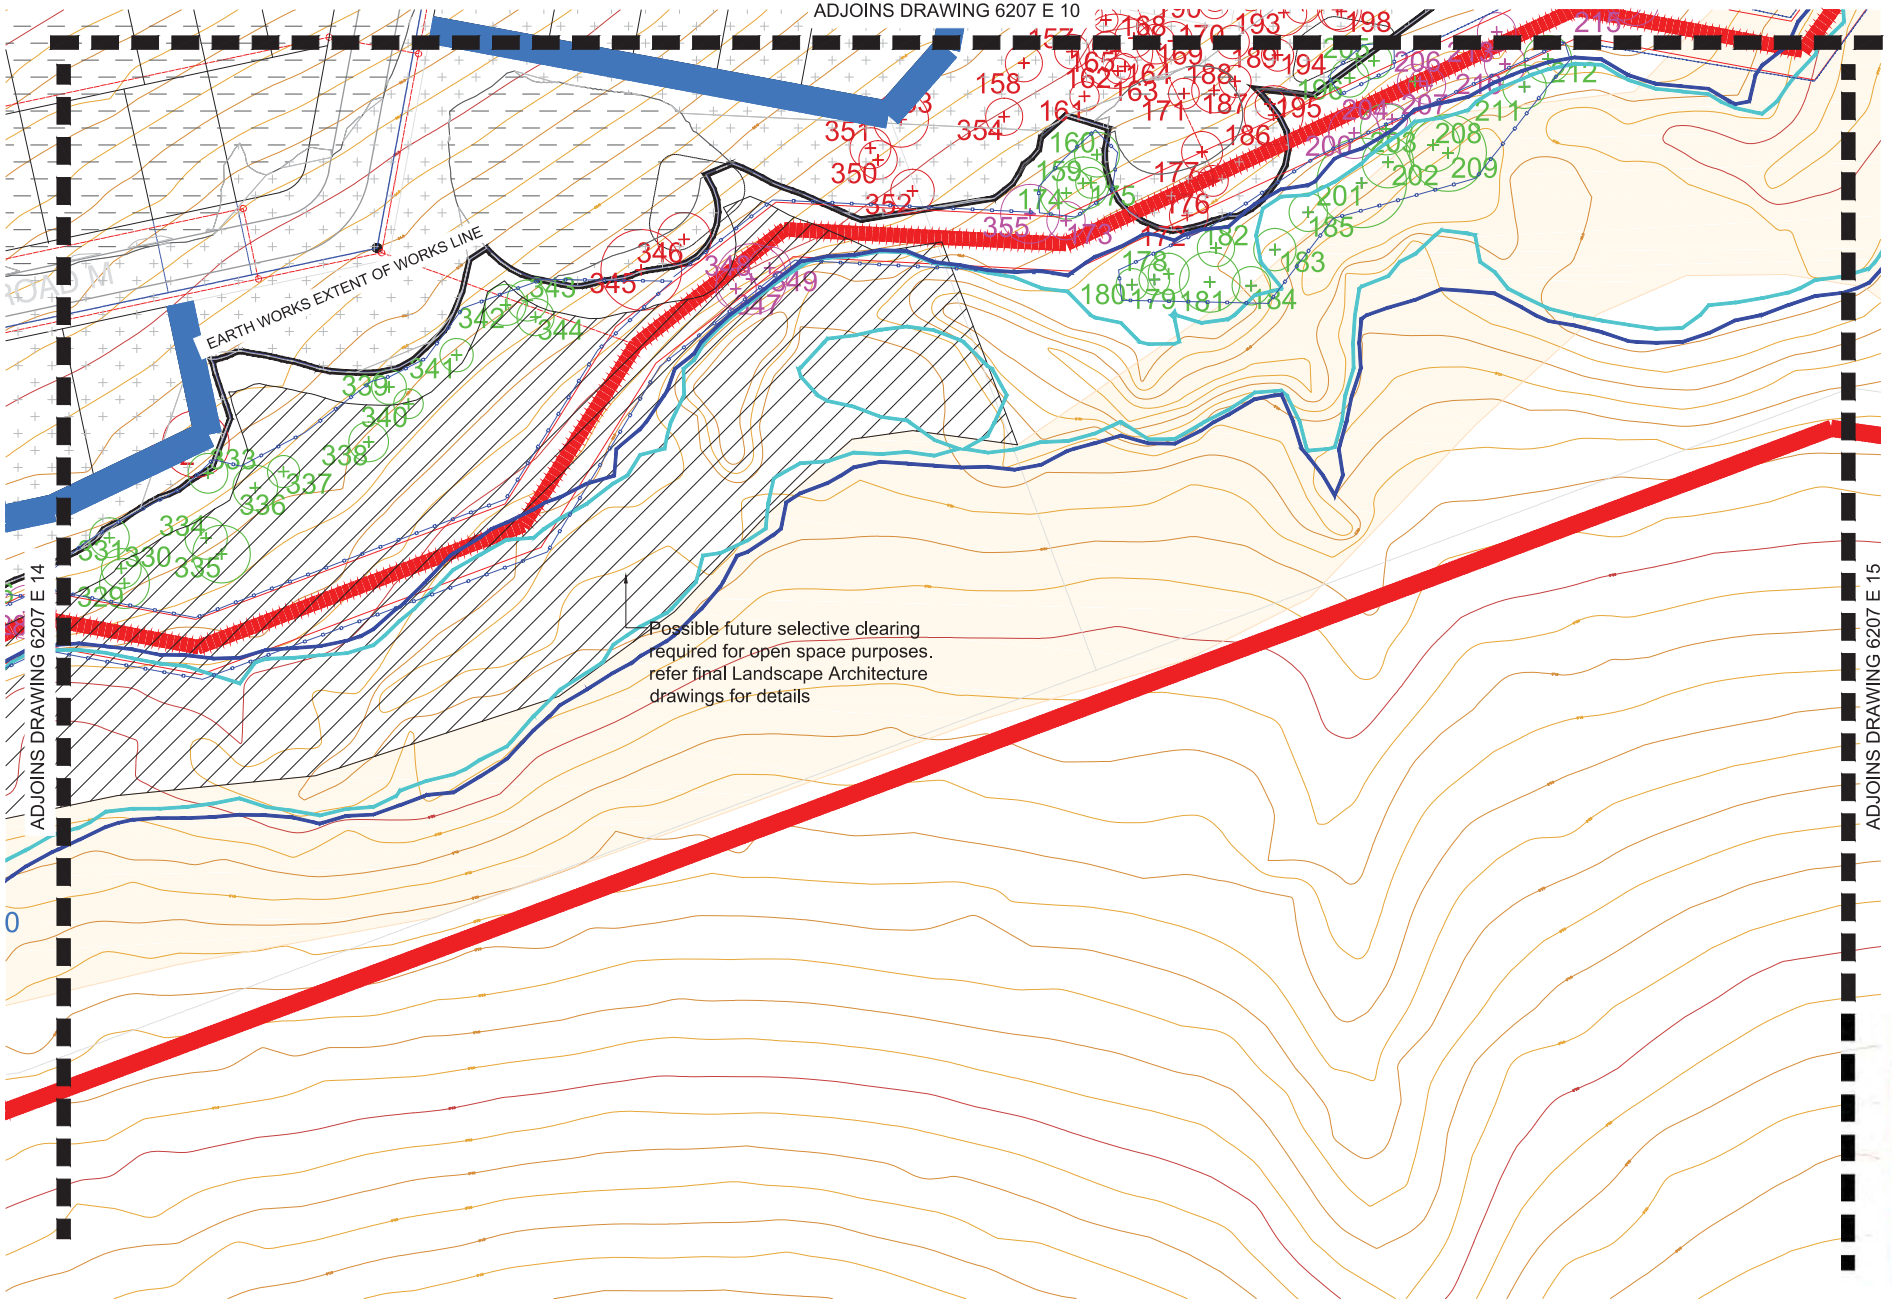

J:\6207 Flagstone City, Jimboomba (Peet Limited)\Working Files\AutoCADE - Vegetation (Assessment, Management and Rehabilitation) Plans\VMP Precinct 1 West\6207 E 01 Vegetation Management Plan.dwg

LEGEND

- RETAINED TREES: Trees to be retained and protected within open space area. Trees located on the edge of earth works extent of works line are subject to review on site by an arbourist (if required)
- EXISTING TREES TO BE REMOVED: Trees to be removed as a result of the Internal Development Area clearing.
- EXISTING TREES TO BE REMOVED: Trees to be removed as a result of the sewerline corridor clearing area.
- EXISTING TREES TO BE RETAINED: Trees to be retained and protected ouside of sewerline corridor. Trees located on the edge of road works are subject to review on site by an arbourist (if required)
- EXISTING TREES TO BE REMOVED: Trees to be removed as a result of the Road way clearing area.
- EXISTING TREES TO BE RETAINED: Trees to be retained and protected ouside of roadway. Trees located on the edge of road works are subject to review on site by an arbourist (if required)
- CIVIL ENGINEER CUT AREA: Refer Engineering drawings for detail
- CIVIL ENGINEER FILL AREA: Refer Engineering drawings for detail
- EXCLUSION FENCING: Install exclusion fence to to protect retained vegetation and rehabilitation works.
- INDICATIVE LOCATIONS OF STOCKPILE MATERIAL: Confirm locations on site at Pre Start meeting.
- INDICATIVE VEHICULAR ACCESS POINTS: Confirm best suited locations on site away from retained vegetation.
- EARTH WORKS EXTENT OF WORKS LINE: Refer Engineering drawings for detail
- MAPPED REMNANT VEGETATION
- FIRE BREAK (5M WIDTH): As per Bushfire Management Plan prepared by Jensen Bowers
- EXTENT OF CLEARING / SEPARATION REQUIRED: As per Bushfire Management Plan prepared by Jensen Bowers
- TRUNK SEWER: As per Engineering plans

NOTES:

Engineers and/ or clearing contractors to prepare sediment and erosion control measures to ensure no movement of material off site and minimal movement on site.

REFER 6207 E 22 FOR TREE SCHEDULES

Refer to Existing Tree Plot Schedule for detailed list of trees including number, Botanical name, girth, spread, height and determination of removal, investigation or retention.

Tree extents shown on this plan series are the Tree Protection Zones (TPZs) as specified in AS4970-2009.

KEY PLAN



saunders havill group
surveying town planning urban design environmental management landscape architecture
Saunders Havill Group Pty Ltd ABN 24 144 972 949
Brisbane Emerald Gladstone
head office 9 Thompson St Bowen Hills Q 4006
phone 1300 123 SHG web www.saundershavill.com

DISCLAIMER:
Designs documented on this drawing are the property of Saunders Havill Group Pty Ltd and are not authorised for reproduction or use in whole or part without written permission.
These plans have been prepared for the exclusive use of the client, Saunders Havill Group do not accept responsibility for any use of or reliance upon the contents of these drawings by any third party. Confirm all dimensions on site and identify any discrepancies prior to construction.
APPROVED COMPANY ISO9001 Quality Management Systems
APPROVED COMPANY ISO14001 Environmental Management Systems

AMENDMENTS:

Issue	Date	Description	Checked
A	12/11/2014	CLIENT COMMENTS	MS
B	21/11/2014	SUBMISSION	MS
C	19/02/2015	EDQ RE-SUBMISSION	MS

CLIENT: PEET FLAGSTONE CITY PTY LTD

PROJECT: FLAGSTONE WEST STAGE 1

SCALE: 1:400@A1 1:800@A3 0 5 10 20m


environmental management

DRAWING: VEGETATION MANAGEMENT PLAN INTERNAL DEVELOPMENT AREA

DATE: February 15 | CHECKED: MS

CLIENT REF.: 6207 | DRAWN: TB

DRAWING No.: 6207 E 15 VMP C

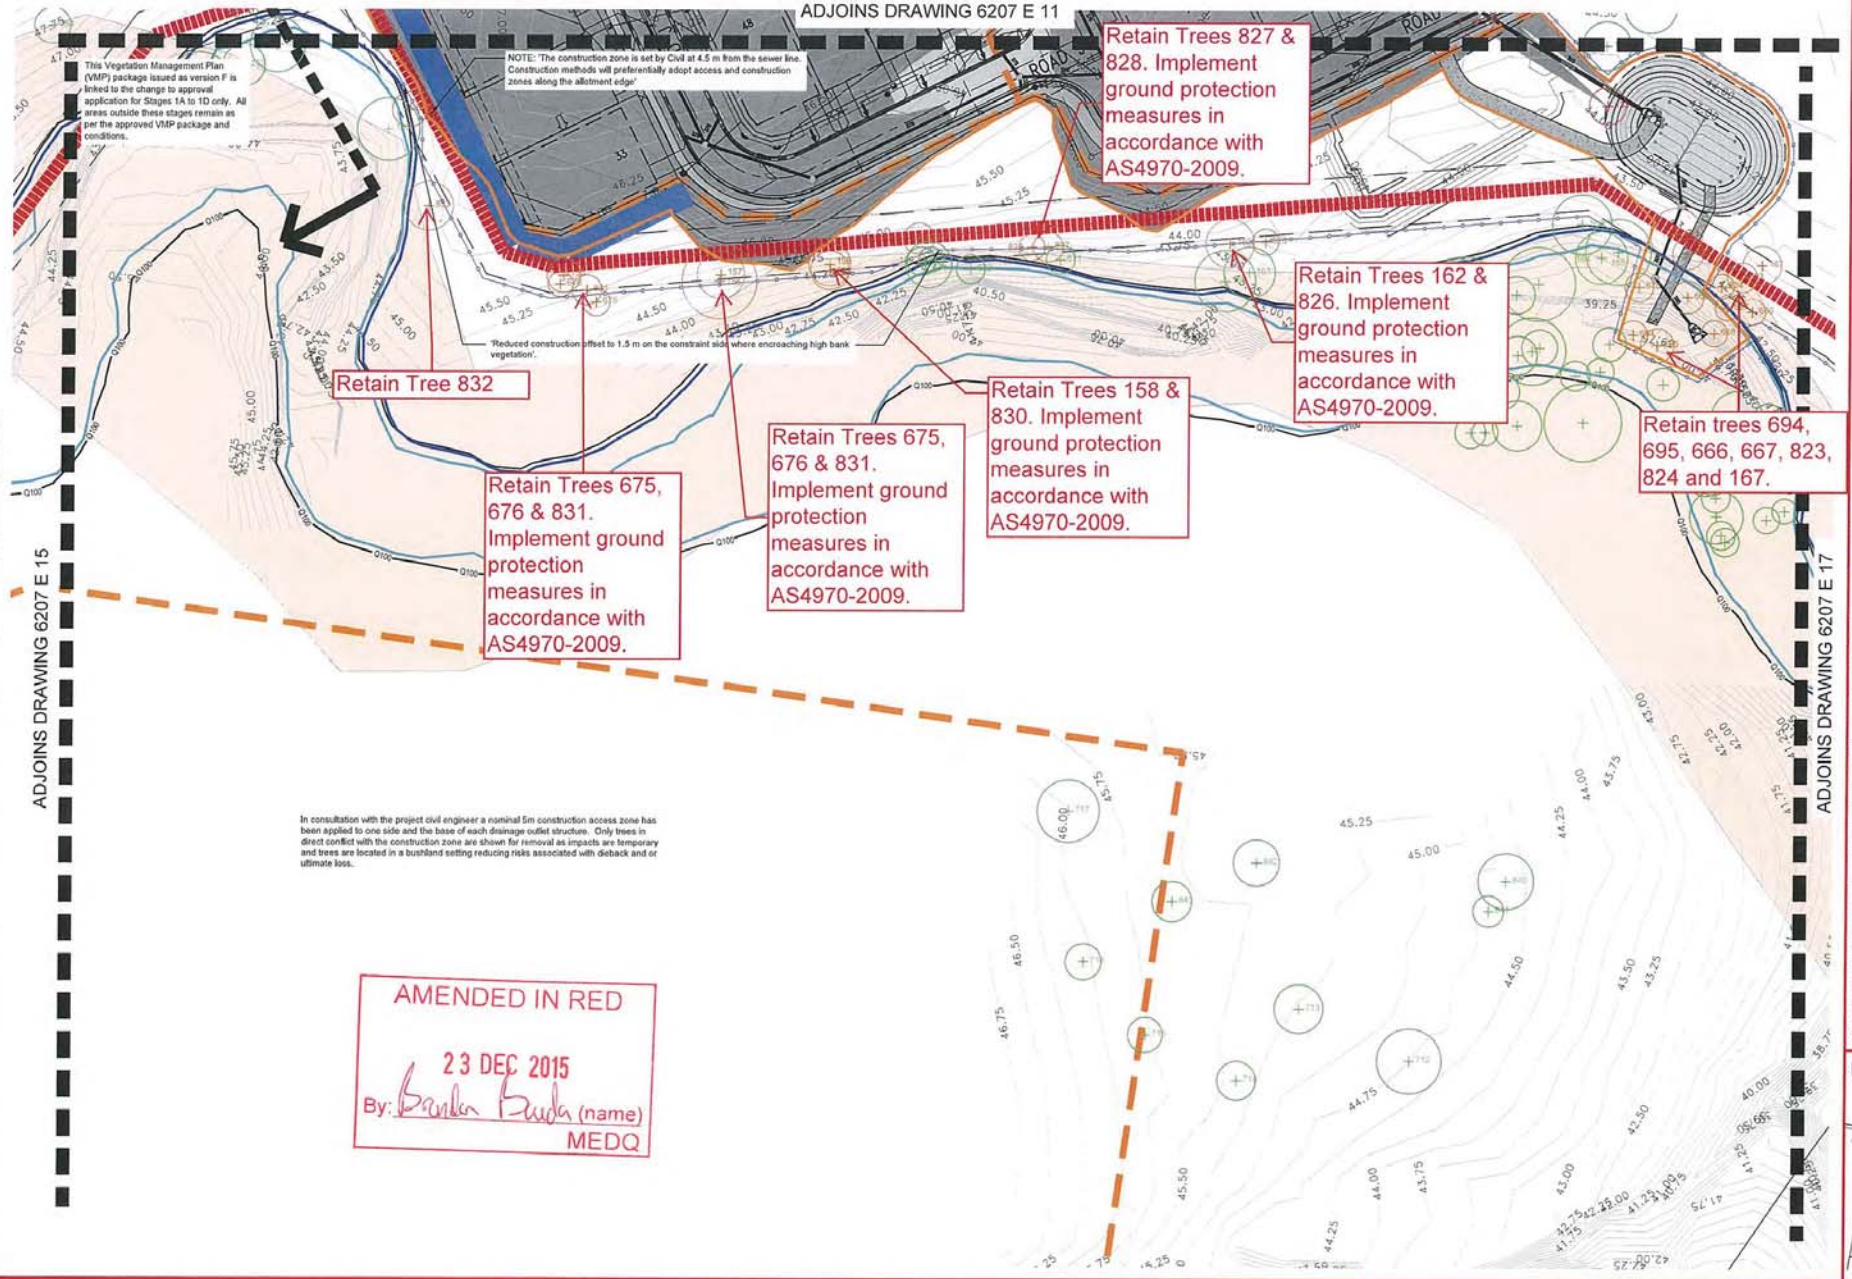

LEGEND

- RETAINED TREES: Trees to be retained and protected within open space area. Trees located on the edge of earth works extent of works line are subject to review on site by an arbourist (if required)
- EXISTING TREES TO BE REMOVED: Trees to be removed as a result of the Internal Development Area clearing.
- EXISTING TREES TO BE REMOVED: Trees to be removed as a result of the sewerline corridor clearing area.
- EXISTING TREES TO BE RETAINED: Trees to be retained and protected outside of sewerline corridor. Trees located on the edge of road works are subject to review on site by an arbourist (if required)
- EXISTING TREES TO BE REMOVED: Trees to be removed as a result of the Road way clearing area.
- EXISTING TREES TO BE RETAINED: Trees to be retained and protected outside of roadway. Trees located on the edge of road works are subject to review on site by an arbourist (if required)
- EXISTING TREES TO BE REMOVED: Additional trees to be removed as a result of the infrastructure requirements (sewer, basins etc)
- CIVIL ENGINEER CUT AREA: Refer Engineering drawings for detail
- CIVIL ENGINEER FILL AREA: Refer Engineering drawings for detail
- EXCLUSION FENCING: Install exclusion fence to to protect retained vegetation and rehabilitation works.
- EARTH WORKS EXTENT OF WORKS LINE: Refer Engineering drawings for detail
- MAPPED REMNANT VEGETATION
- FIRE BREAK (5M WIDTH): As per Bushfire Management Plan prepared by Jensen Bowers
- EXTENT OF CLEARING / SEPARATION REQUIRED: As per Bushfire Management Plan prepared by Jensen Bowers
- TRUNK SEWER: As per Engineering plans
- PROPOSED 250 WATER MAIN: As per Engineering plans

NOTES:

Engineers and/ or clearing contractors to prepare sediment and erosion control measures to ensure no movement of material off site and minimal movement on site.


REFER 6207 E 22 FOR TREE SCHEDULES

Refer to Existing Tree Plot Schedule for detailed list of trees including number, Botanical name, girth, spread, height and determination of removal, investigation or retention.

Tree extents shown on this plan series are the Tree Protection Zones (TPZs) as specified in AS4970-2009.

Where minor encroachment of a TPZ occurs for as part of a temporary construction zone (eg access to drainage structures) trees on the waterway or bushland side of the works are proposed on this VMP plan for retention. While it may be possible that minor works result in the die back or even loss of the tree its bushland context does not result in increased risk to open space users.

KEY PLAN

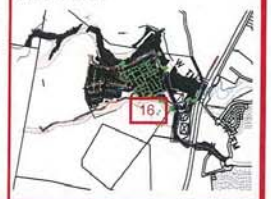

saunders havill group
Saunders Havill Group Pty Ltd ABN 24 144 972 949
Brisbane # Emerald # Gladstone
head office 9 Thompson St Bowen Hills Q 4006
phone 1300 123 SHG web www.saundershavill.com
surveying # town planning # urban design # environmental management # landscape architecture

DISCLAIMER:
Designs documented on this drawing are the property of Saunders Havill Group Pty Ltd and are not authorised for reproduction or use in whole or part without written permission.
These plans have been prepared for the exclusive use of the client, Saunders Havill Group do not accept responsibility for any use of or reliance upon the contents of these drawings by any third party. Confirm all dimensions on site and identify any discrepancies prior to construction.
APPROVED COMPANY ISO9001 Quality Management System QMS
APPROVED COMPANY ISO14001 Environmental Management System QMS

AMENDMENTS:

Issue	Date	Description	Checked
A	12/11/2014	CLIENT COMMENTS	MS
B	21/11/2014	SUBMISSION	MS
C	19/02/2015	EDQ RE-SUBMISSION	MS
D	29/09/2015	EDQ RE-SUBMISSION	MS
E	27/10/2015	UPDATED ENGINEERING BASE	MS
F	08/12/2015	UPDATED ENGINEERING BASE	MS

CLIENT: PEET FLAGSTONE CITY PTY LTD


PROJECT: FLAGSTONE WEST STAGE 1A-1D

SCALE: 1:400@A1 1:800@A3 0 5 10 20m

environmental management

DRAWING: VEGETATION MANAGEMENT PLAN INTERNAL DEVELOPMENT AREA

DATE: December 15	CHECKED: MS
CLIENT REF.: 6207	DRAWN: TL
DRAWING No.: 6207 E 16 VMP F	

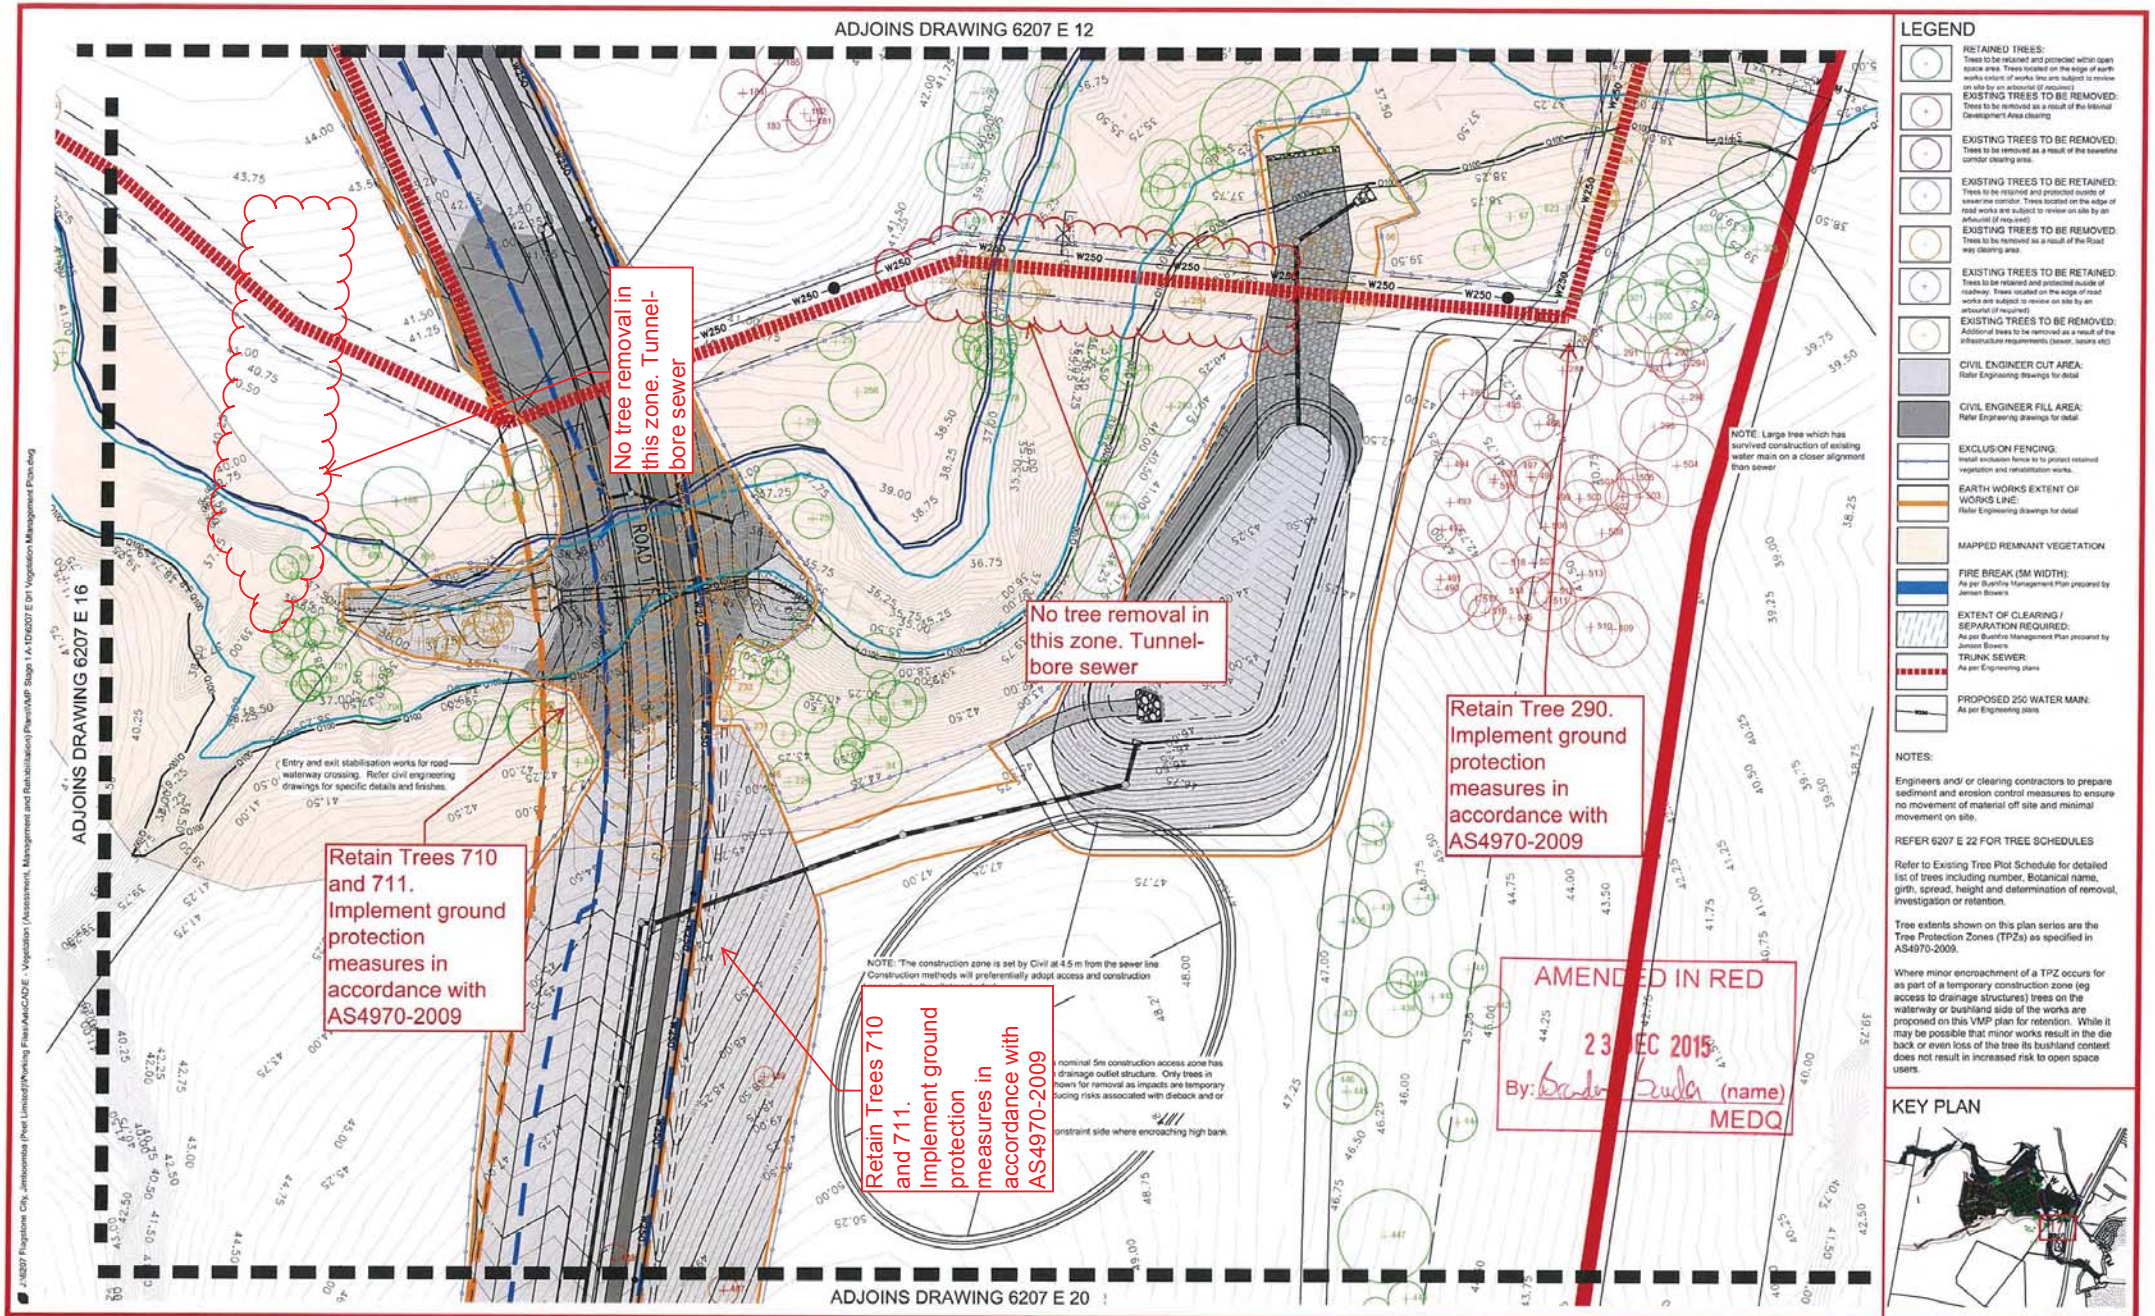

saunders havill group
Saunders Havill Group Pty Ltd ABN 24 144 972 949
Brisbane # Emerald # Gladstone
head office 9 Thompson St Bowen Hills Q 4006
phone 1300 123 SHG web www.saundershavill.com
surveying # town planning # urban design # environmental management # landscape architecture

DISCLAIMER:
Design documentation on this drawing are the property of Saunders Havill Group Pty Ltd and are not authorised for reproduction or use in whole or part without written permission.
These plans have been prepared for the exclusive use of the client. Saunders Havill Group do not accept responsibility for any use of or reliance upon the contents of these drawings by any third party. Confirm all dimensions on site and clarify any discrepancies prior to construction.

AMENDMENTS:

Issue	Date	Description	Checked
A	12/11/2014	CLIENT COMMENTS	MS
B	21/11/2014	SUBMISSION	MS
C	19/02/2015	EDQ RE-SUBMISSION	MS
D	23/09/2015	EDQ RE-SUBMISSION	MS
E	27/10/2015	UPDATED ENGINEERING BASE	MS
F	08/12/2015	UPDATED ENGINEERING BASE	MS

CLIENT: PEET FLAGSTONE CITY PTY LTD

PROJECT: FLAGSTONE WEST STAGE 1A-1D

SCALE: 1:400@A1 1:800@A3 0 5 10 20m


environmental management

DRAWING: VEGETATION MANAGEMENT PLAN INTERNAL DEVELOPMENT AREA

DATE: December 15 CHECKED: MS

CLIENT REF.: 6207 DRAWN: TL

DRAWING No.: 6207 E 17 VMP F

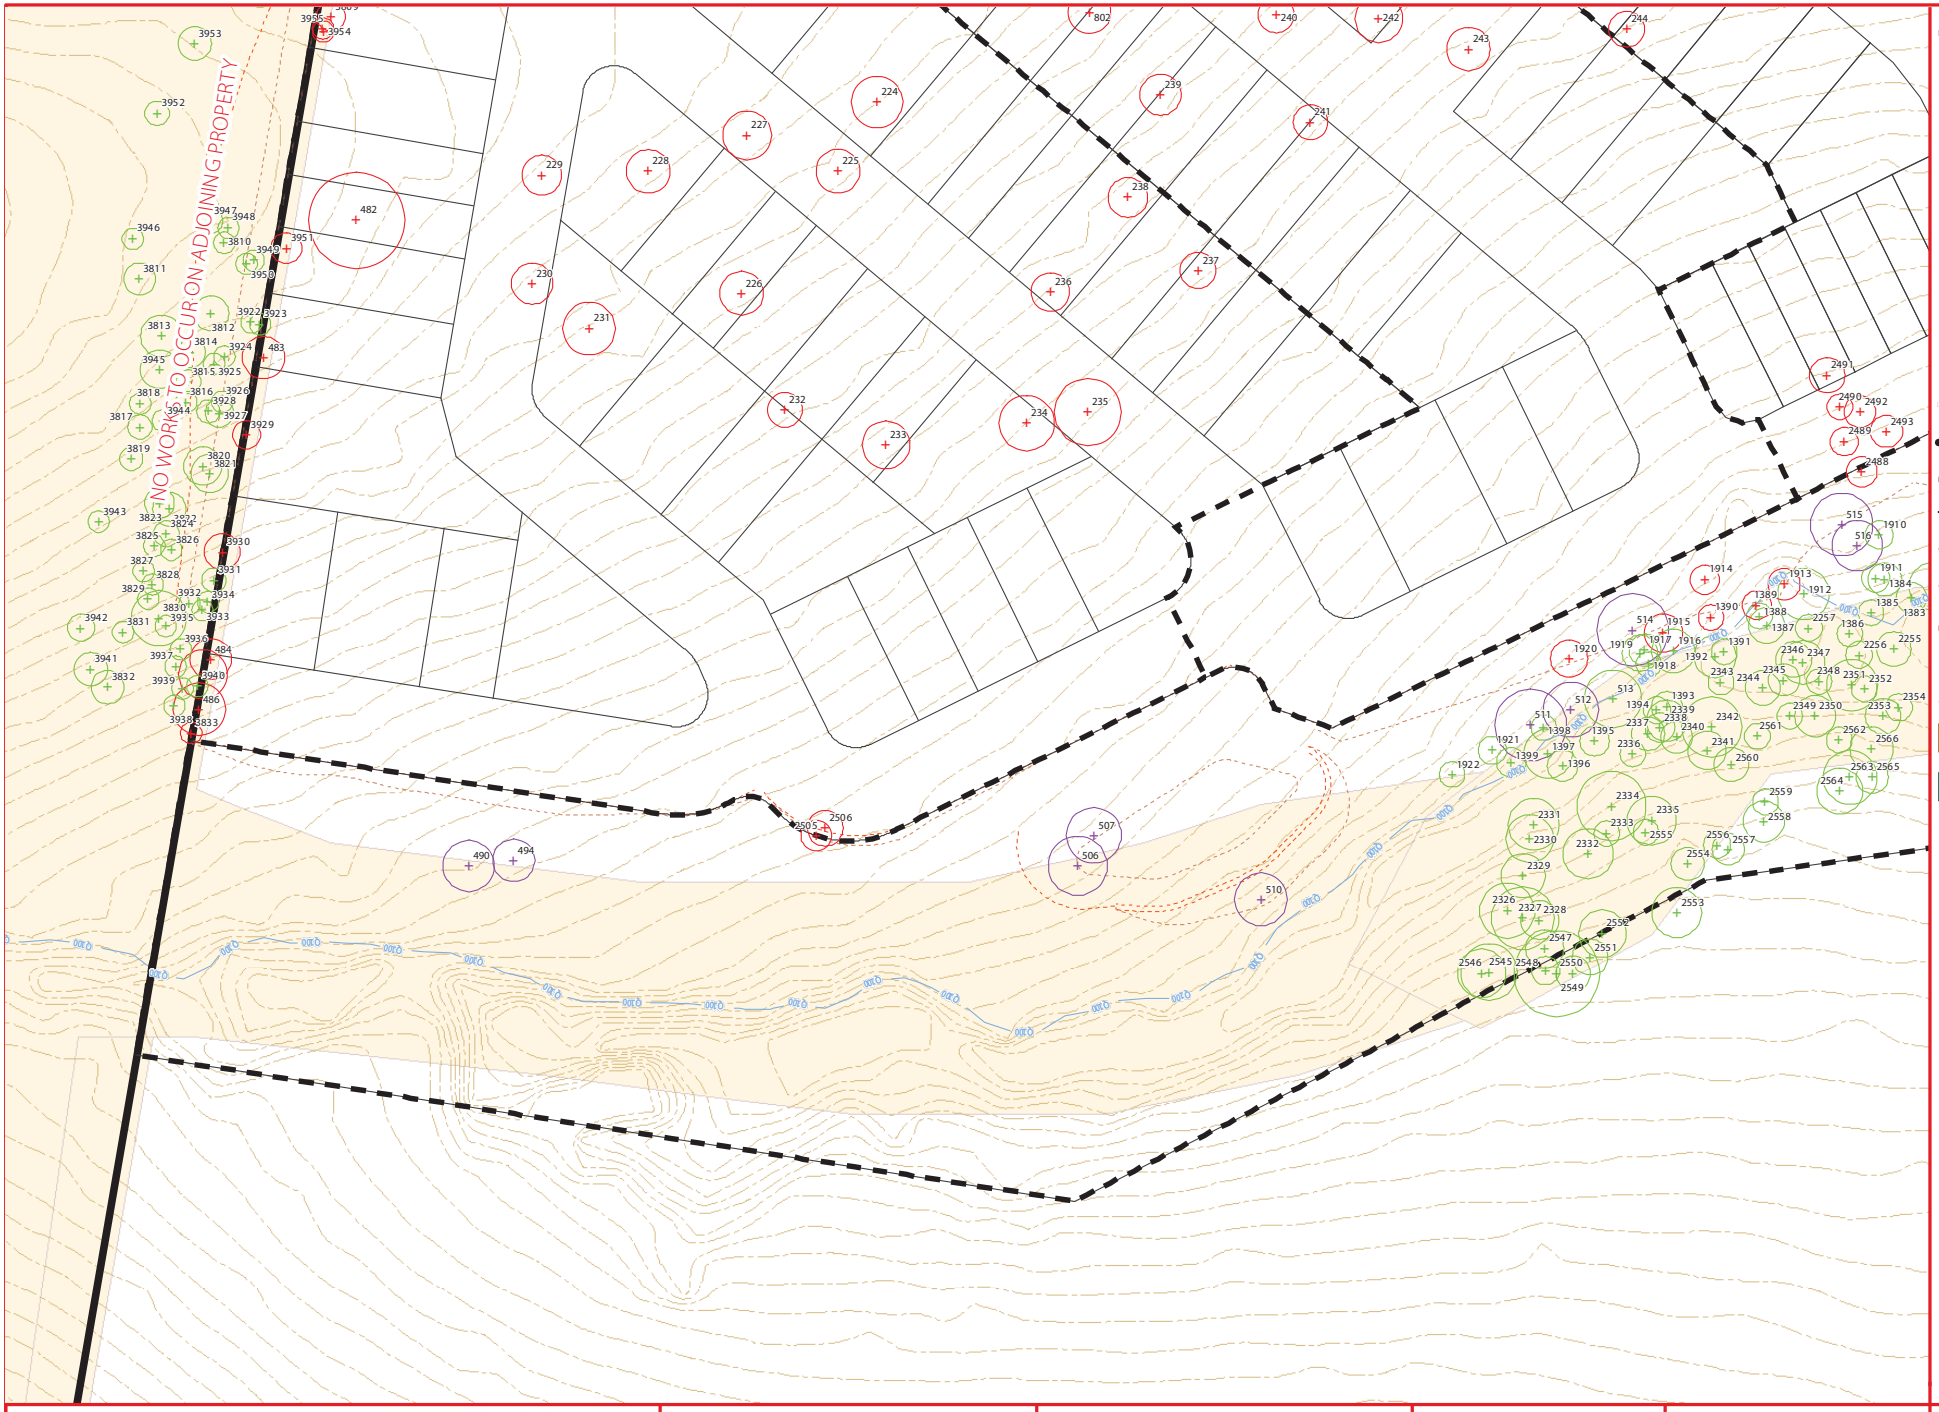

LEGEND

- RETAIN TREES: Tree to be retained and protected within open space area/neighbouring lot. Trees located on the edge of earth works are subject to review on site by an arborist (if required).
- EXISTING TREES TO BE REMOVED: Tree to be removed as a result of the internal development area works.
- EXISTING TREES TO BE REMOVED: Tree previously approved to remove as a result of the sewerline corridor clearing area.
- EXISTING TREES TO BE REMOVED: Tree to be removed as a result of the road way works extent.
- RETAINED TREES: Tree to be retained and protected outside of roadway. Trees located on the edge of road works are subject to review on site by an arborist (if required).
- EXISTING TREES TO BE REMOVED: Additional trees to be removed as a result of infrastructure requirements (services, basins etc.)
- EXCLUSION FENCING: Install exclusion fence to protect retained vegetation and rehabilitation works.
- DEVELOPMENT LAYOUT: Extent of project site
- DEVELOPMENT LAYOUT: Development Stage Boundaries
- DEVELOPMENT LAYOUT: Proposed Lots
- CIVIL WORKS: Earthworks batter top
- CIVIL WORKS: Earthworks batter bottom
- CIVIL WORKS: Earthworks extent & construction access area
- Felling stockpile location (indicative)
- EXISTING CONTOURS: Lidar derived contours (25cm)
- MAPPED REMNANT VEGETATION
- EXENT OF CLEARING/ SEPARATION REQUIRED: As per Bushfire Management Plan prepared by Jensen Bowers

NOTES:

Engineers and/or clearing contractors to prepare sediment and erosion control measures to ensure no movement off materials off site and minimal movement on site.

Refer to tree schedule for detailed list of trees including number, Botanical name, DBH, spread, height and habitat values.

Tree extents shown on this plan series are the Tree Protection Zone (TPZ) as specified in AS4970-2009.

Where minor encroachment of a TPZ occurs as part of a temporary construction zone (e.g. access to drainage structures) trees on the waterway or bushland side of the works are proposed on this VMP plan for retention. While it may be possible that minor works result in the die-back or even loss of the tree its bushland context does not result in increased risk to open space users.

saunders havill group

PEET Flagstone

DISCLAIMER:
THESE PLANS HAVE BEEN PREPARED FOR THE EXCLUSIVE USE OF THE CLIENT. SAUNDERS HAVILL GROUP CANNOT ACCEPT REPONSIBILITY FOR ANY USE OF OR RELIANCE UPON THE CONTENTS OF THESE DRAWING BY ANY THIRD PARTY.

CONFIRM ALL DIMENSIONS ON SITE PRIOR TO CONSTRUCTION AND DO NOT SCALE FROM THE DRAWINGS. ALL DIMENSIONS ARE IN MILLIMETRES. ANY DISCREPANCIES SHOULD BE CLARIFIED IN WRITING WITH SAUNDERS HAVILL GROUP PRIOR TO THE COMMENCEMENT OF WORK.

PRIOR TO ANY DEMOLITION, EXCAVATION OR CONSTRUCTION ON SITE, THE RELEVANT AUTHORITY SHOULD BE CONTACTED FOR FURTHER UNDER-GROUND SERVICES AND DETAILD LOCATIONS OF ALL SERVICES.

REFERENCES:
Civil design - Meinhardt Urban (2018)

APPROVED COMPANY ISO 14001 Environmental Management Systems QMS Certification Services

APPROVED COMPANY ISO 9001 Quality Management Systems QMS Certification Services

AMENDMENTS:

Issue	Date	Description	Checked
A	13/04/2018	Client Draft	AD

CLIENT: PEET FLAGSTONE CITY PTY LTD


PROJECT: FLAGSTONE WEST STAGE 1

SCALE: 0 5 10 20 30 40 m
1:1,000@ A3

environmental management

PLAN OF: VEGETATION MANAGEMENT PLAN INTERNAL DEVELOPMENT AREA

DATE:	13/04/2018	CHECKED:	AD
JOB REF.:	6207	DRAWN:	TC
DRAWING No.:	6207 E 18 Vegetation Management Plan H		

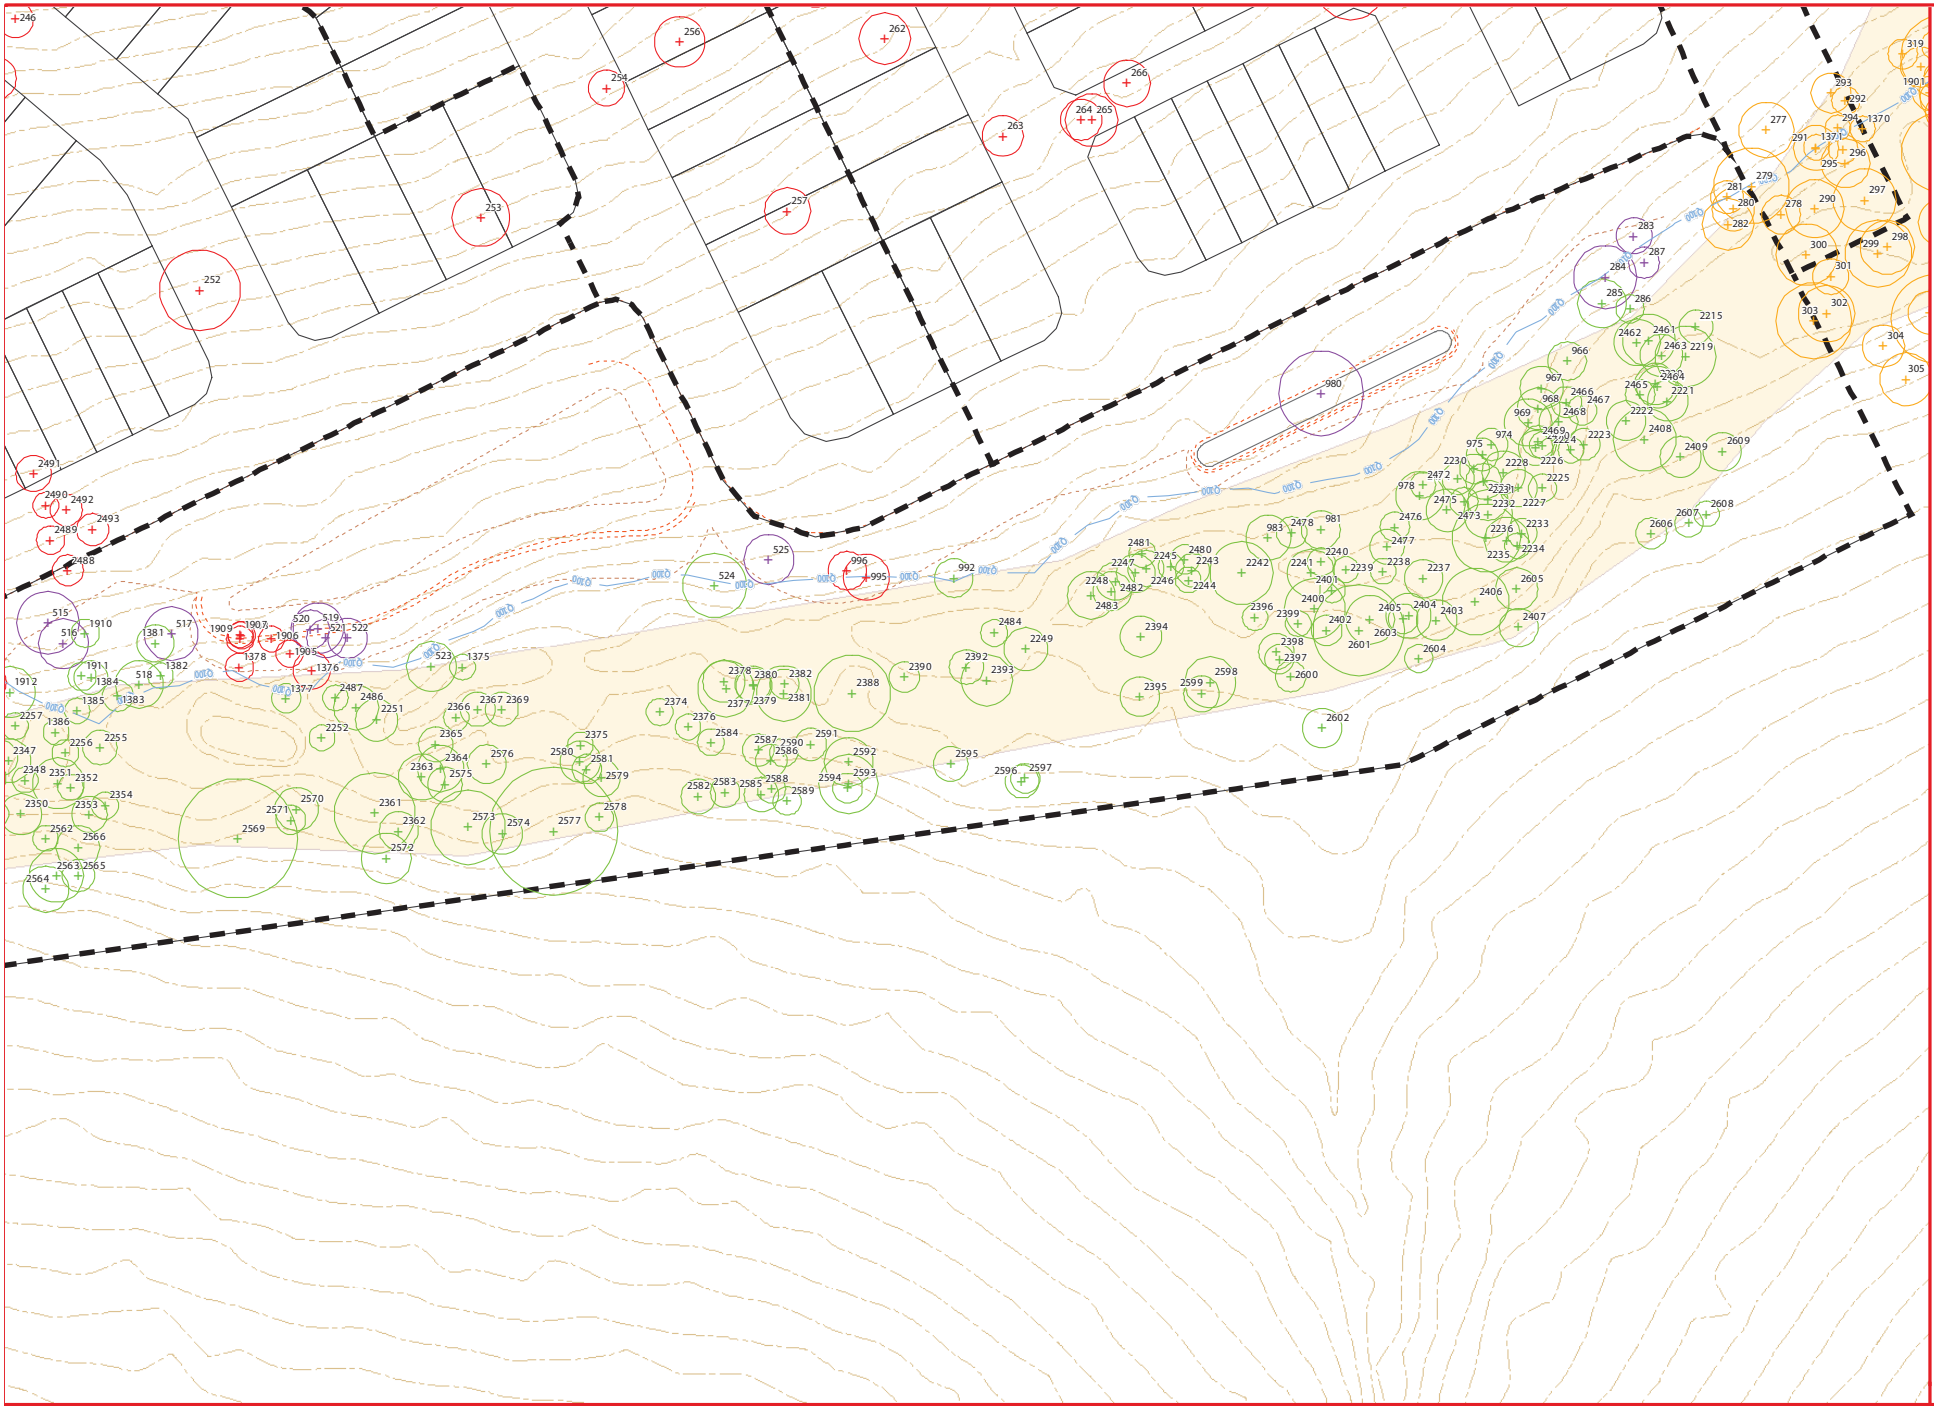

LEGEND

- RETAIN TREES: Tree to be retained and protected within open space area/neighbouring lot. Trees located on the edge of earth works are subject to review on site by an arborist (if required).
- EXISTING TREES TO BE REMOVED: Tree to be removed as a result of the internal development area works.
- EXISTING TREES TO BE REMOVED: Tree previously approved to remove as a result of the sewerline corridor clearing area.
- EXISTING TREES TO BE REMOVED: Tree to be removed as a result of the road way works extent.
- RETAINED TREES: Tree to be retained and protected outside of roadway. Trees located on the edge of road works are subject to review on site by an arborist (if required).
- EXISTING TREES TO BE REMOVED: Additional trees to be removed as a result of infrastructure requirements (services, basins etc.)
- EXCLUSION FENCING: Install exclusion fence to protect retained vegetation and rehabilitation works.
- DEVELOPMENT LAYOUT: Extent of project site
- DEVELOPMENT LAYOUT: Development Stage Boundaries
- DEVELOPMENT LAYOUT: Proposed Lots
- CIVIL WORKS: Earthworks batter top
- CIVIL WORKS: Earthworks batter bottom
- CIVIL WORKS: Earthworks extent & construction access area
- Felling stockpile location (indicative)
- EXISTING CONTOURS: Lidar derived contours (25cm)
- MAPPED REMNANT VEGETATION
- EXTENT OF CLEARING/ SEPARATION REQUIRED: As per Bushfire Management Plan prepared by Jensen Bowers

NOTES:

Engineers and/or clearing contractors to prepare sediment and erosion control measures to ensure no movement off materials off site and minimal movement on site.

Refer to tree schedule for detailed list of trees including number, Botanical name, DBH, spread, height and habitat values.

Tree extents shown on this plan series are the Tree Protection Zone (TPZ) as specified in AS4970-2009.

Where minor encroachment of a TPZ occurs as part of a temporary construction zone (e.g. access to drainage structures) trees on the waterway or bushland side of the works are proposed on this VMP plan for retention. While it may be possible that minor works result in the die-back or even loss of the tree its bushland context does not result in increased risk to open space users.

saunders havill group

PEET Flagstone

DISCLAIMER:
THESE PLANS HAVE BEEN PREPARED FOR THE EXCLUSIVE USE OF THE CLIENT. SAUNDERS HAVILL GROUP CANNOT ACCEPT RESPONSIBILITY FOR ANY USE OF OR RELIANCE UPON THE CONTENTS OF THESE DRAWING BY ANY THIRD PARTY.

CONFIRM ALL DIMENSIONS ON SITE PRIOR TO CONSTRUCTION AND DO NOT SCALE FROM THE DRAWINGS. ALL DIMENSIONS ARE IN MILLIMETRES. ANY DISCREPANCIES SHOULD BE CLARIFIED IN WRITING WITH SAUNDERS HAVILL GROUP PRIOR TO THE COMMENCEMENT OF WORK.

PRIOR TO ANY DEMOLITION, EXCAVATION OR CONSTRUCTION ON SITE, THE RELEVANT AUTHORITY SHOULD BE CONTACTED FOR FURTHER UNDERGROUND SERVICES AND DETAILD LOCATIONS OF ALL SERVICES.

REFERENCES:
Civil design - Meinhardt Urban (2018)

APPROVED COMPANY ISO 14001 Environmental Management Systems QMS Certification Services

APPROVED COMPANY ISO 9001 Quality Management Systems QMS Certification Services

AMENDMENTS:

Issue	Date	Description	Checked
A	13/04/2018	Client Draft	AD

CLIENT: PEET FLAGSTONE CITY PTY LTD


PROJECT: FLAGSTONE WEST STAGE 1

SCALE: 0 5 10 20 30 40 m
1:1,000@ A3

environmental management

PLAN OF: VEGETATION MANAGEMENT PLAN INTERNAL DEVELOPMENT AREA

DATE:	13/04/2018	CHECKED:	AD
JOB REF.:	6207	DRAWN:	TC
DRAWING No.:	6207 E 19 Vegetation Management Plan H		

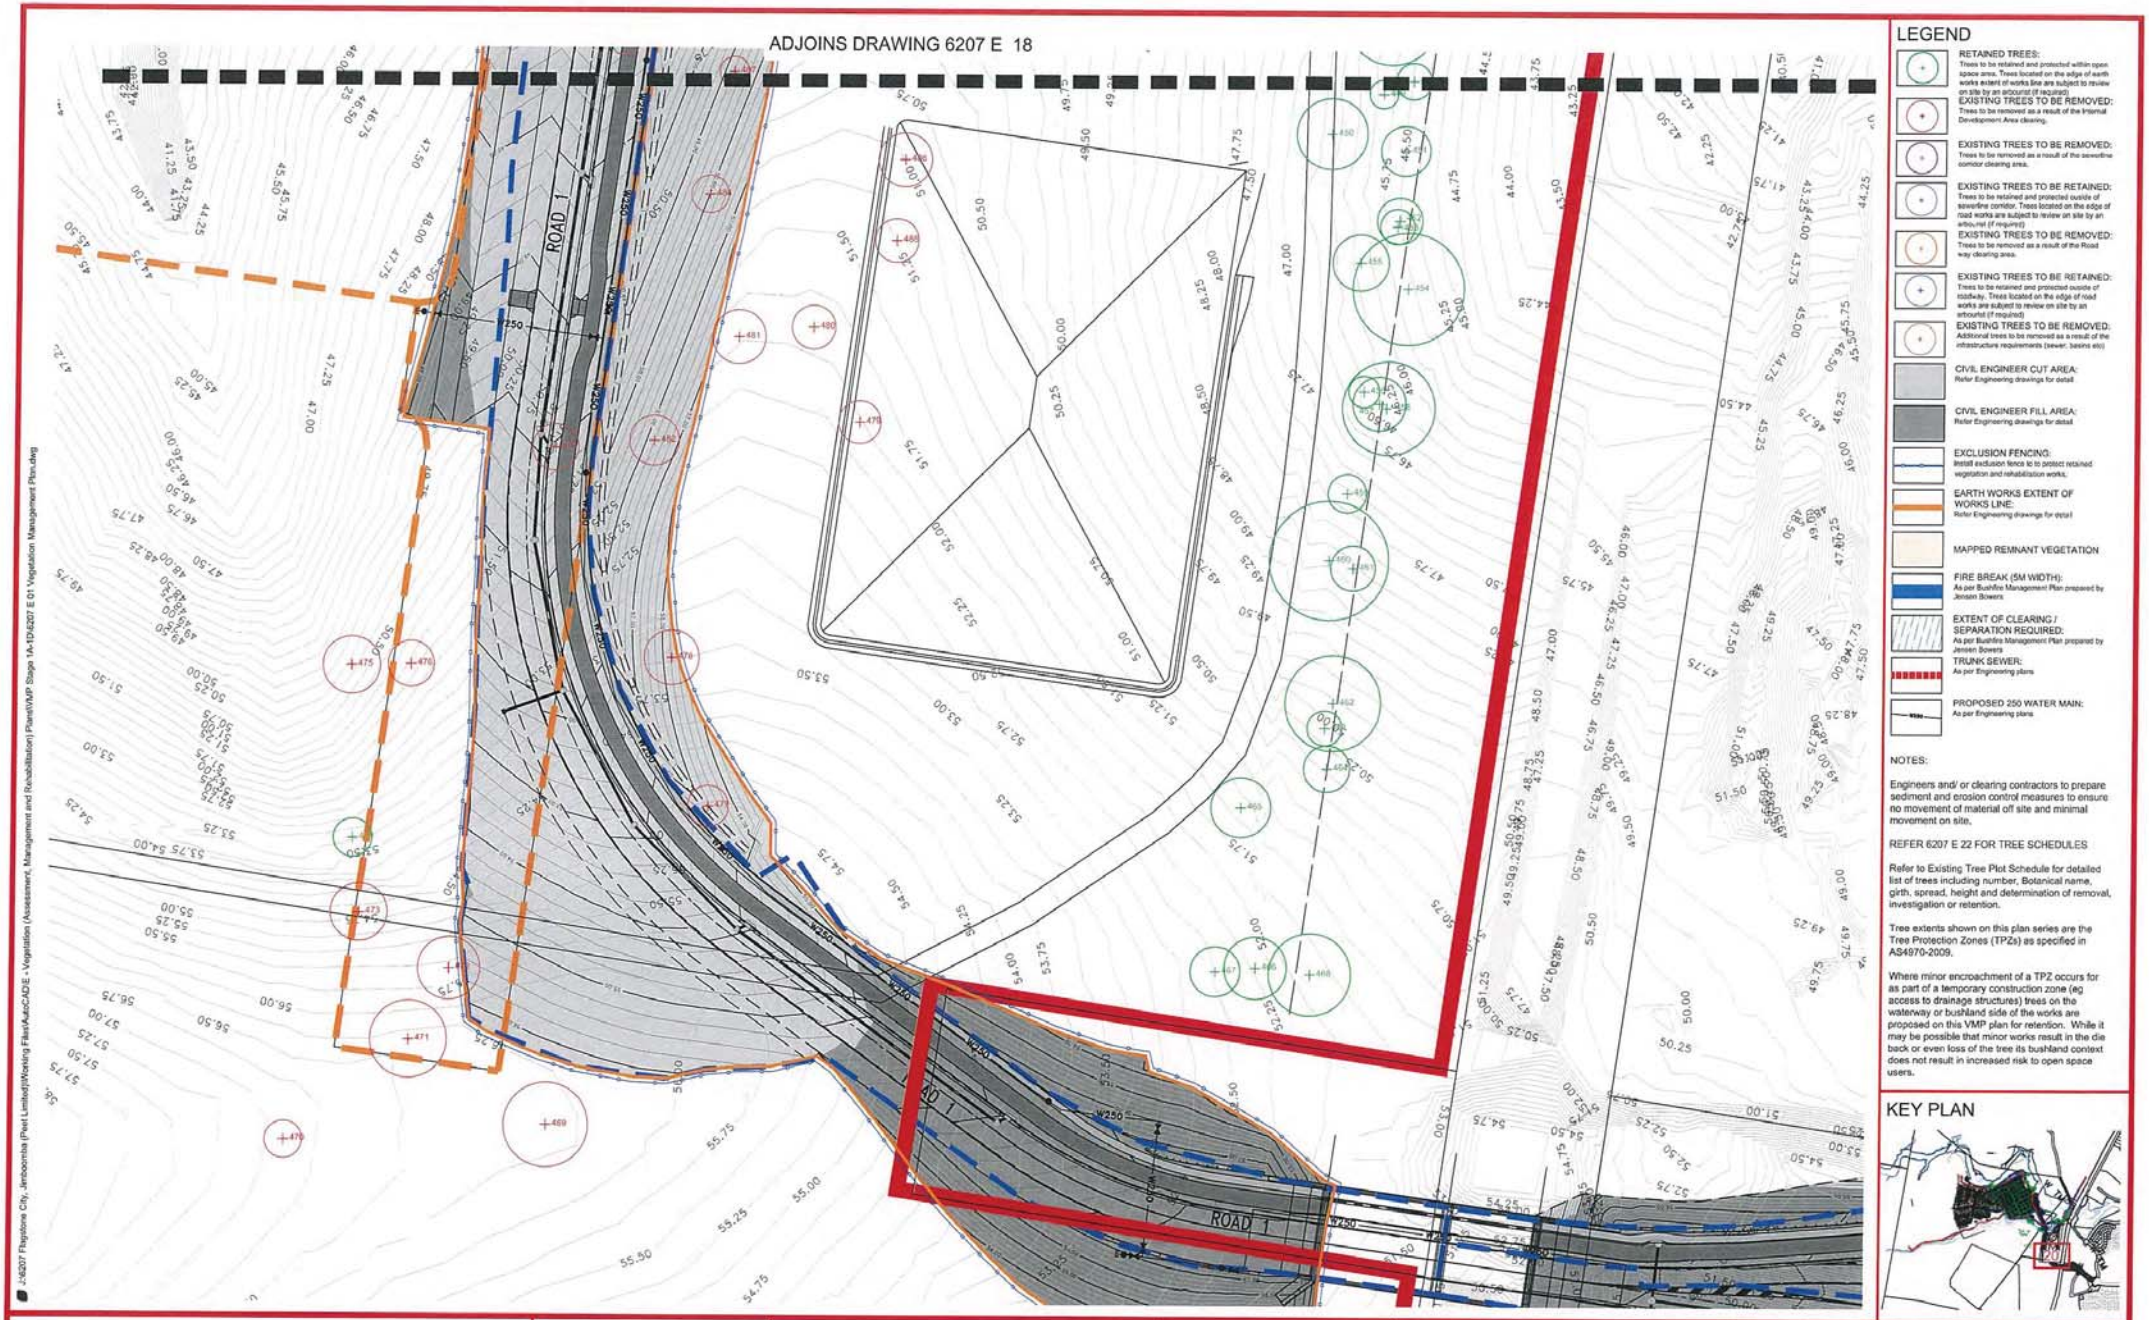

LEGEND

- RETAINED TREES: Trees to be retained and protected within open space area. Trees located on the edge of earth works extent of works line are subject to review on site by an arbourist (if required)
- EXISTING TREES TO BE REMOVED: Trees to be removed as a result of the Internal Development Area clearing.
- EXISTING TREES TO BE REMOVED: Trees to be removed as a result of the sewerline corridor clearing area.
- EXISTING TREES TO BE RETAINED: Trees to be retained and protected ouside of sewerline corridor. Trees located on the edge of road works are subject to review on site by an arbourist (if required)
- EXISTING TREES TO BE REMOVED: Trees to be removed as a result of the Road way clearing area.
- EXISTING TREES TO BE RETAINED: Trees to be retained and protected ouside of roadway. Trees located on the edge of road works are subject to review on site by an arbourist (if required)
- EXISTING TREES TO BE REMOVED: Additional trees to be removed as a result of the infrastructure requirements (sewer, basins etc)
- CIVIL ENGINEER CUT AREA: Refer Engineering drawings for detail
- CIVIL ENGINEER FILL AREA: Refer Engineering drawings for detail
- EXCLUSION FENCING: Install exclusion fence lie to protect retained vegetation and rehabilitation works.
- EARTH WORKS EXTENT OF WORKS LINE: Refer Engineering drawings for detail
- MAPPED REMNANT VEGETATION
- FIRE BREAK (5M WIDTH): As per Bushfire Management Plan prepared by Jensen Bowers
- EXTENT OF CLEARING / SEPARATION REQUIRED: As per Bushfire Management Plan prepared by Jensen Bowers
- TRUNK SEWER: As per Engineering plans
- PROPOSED 250 WATER MAIN: As per Engineering plans

NOTES:

Engineers and/ or clearing contractors to prepare sediment and erosion control measures to ensure no movement of material off site and minimal movement on site.

REFER 6207 E 22 FOR TREE SCHEDULES

Refer to Existing Tree Plot Schedule for detailed list of trees including number, Botanical name, girth, spread, height and determination of removal, investigation or retention.

Tree extents shown on this plan series are the Tree Protection Zones (TPZs) as specified in AS4970-2009.

Where minor encroachment of a TPZ occurs for as part of a temporary construction zone (eg access to drainage structures) trees on the waterway or bushland side of the works are proposed on this VMP plan for retention. While it may be possible that minor works result in the die back or even loss of the tree its bushland context does not result in increased risk to open space users.

KEY PLAN

J:\6207 Flagstone City, Jimboomba (Peet Limited)\Working Files\AutoCAD\E - Vegetation (Assessment, Management and Rehabilitation) Plans\VMP Stage 1A-1\[6207 E 01 Vegetation Management Plan.dwg

saunders havill group
Saunders Havill Group Pty Ltd ABN 24 144 972 949
Brisbane # Emerald # Gladstone
head office 9 Thompson St Bowen Hills Q 4006
phone 1300 123 SHG web www.saundershavill.com
surveying # town planning # urban design # environmental management # landscape architecture

DISCLAIMER:
Designs documented on this drawing are the property of Saunders Havill Group Pty Ltd and are not authorised for reproduction or use in whole or part without written permission.
These plans have been prepared for the exclusive use of the client, Saunders Havill Group do not accept responsibility for any use of or reliance upon the contents of these drawings by any third party. Confirm all dimensions on site and notify any discrepancies prior to construction.
APPROVED COMPANY ISO9001 Quality Management System QMS
APPROVED COMPANY ISO14001 Environmental Management System QMS

AMENDMENTS:

Issue	Date	Description	Checked
A	13/11/2014	CLIENT COMMENTS	MS
B	21/11/2014	SUBMISSION	MS
C	19/02/2015	EDQ RE-SUBMISSION	MS
D	29/09/2015	EDQ RE-SUBMISSION	MS
E	27/10/2015	UPDATED ENGINEERING BASE	MS
F	08/12/2015	UPDATED ENGINEERING BASE	MS

CLIENT: PEET FLAGSTONE CITY PTY LTD

PROJECT: FLAGSTONE WEST STAGE 1A-1D

SCALE: 1:400@A1 1:800@A3 0 5 10 20m

environmental management

DRAWING: VEGETATION MANAGEMENT PLAN INTERNAL DEVELOPMENT AREA

DATE: December 15	CHECKED: MS
CLIENT REF.: 6207	DRAWN: TL
DRAWING No.: 6207 E 20 VMP F	



LEGEND

- **RETAINED TREES:** Trees to be retained and protected within open space area. Trees located on the edge of earth works extent of works line are subject to review on site by an arborist (if required).
- **EXISTING TREES TO BE REMOVED:** Trees to be removed as a result of the Internal Development Area clearing.
- **EXISTING TREES TO BE REMOVED:** Trees to be removed as a result of the sewerline corridor clearing area.
- **EXISTING TREES TO BE RETAINED:** Trees to be retained and protected outside of sewerline corridor. Trees located on the edge of road works are subject to review on site by an arborist (if required).
- **EXISTING TREES TO BE REMOVED:** Trees to be removed as a result of the Road way clearing area.
- **EXISTING TREES TO BE RETAINED:** Trees to be retained and protected outside of roadway. Trees located on the edge of road works are subject to review on site by an arborist (if required).
- **EXISTING TREES TO BE REMOVED:** Additional trees to be removed as a result of the infrastructure requirements (sewer, basins etc)
- **CIVIL ENGINEER CUT AREA:** Refer Engineering drawings for detail
- **CIVIL ENGINEER FILL AREA:** Refer Engineering drawings for detail
- **EXCLUSION FENCING:** Install exclusion fence to to protect retained vegetation and rehabilitation works.
- **EARTH WORKS EXTENT OF WORKS LINE:** Refer Engineering drawings for detail
- **MAPPED REMNANT VEGETATION**
- **FIRE BREAK (5M WIDTH):** As per Bushfire Management Plan prepared by Jensen Bowers
- **EXTENT OF CLEARING / SEPARATION REQUIRED:** As per Bushfire Management Plan prepared by Jensen Bowers
- **TRUNK SEWER:** As per Engineering plans
- **PROPOSED 250 WATER MAIN:** As per Engineering plans

NOTES:

Engineers and/ or clearing contractors to prepare sediment and erosion control measures to ensure no movement of material off site and minimal movement on site.


REFER 6207 E 22 FOR TREE SCHEDULES

Refer to Existing Tree Plot Schedule for detailed list of trees including number, Botanical name, girth, spread, height and determination of removal, investigation or retention.

Tree extents shown on this plan series are the Tree Protection Zones (TPZs) as specified in AS4970-2009.

Where minor encroachment of a TPZ occurs for as part of a temporary construction zone (eg access to drainage structures) trees on the waterway or bushland side of the works are proposed on this VMP plan for retention. While it may be possible that minor works result in the die back or even loss of the tree its bushland context does not result in increased risk to open space users.

KEY PLAN

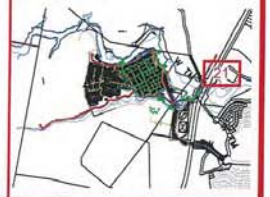

saunders havill group
Saunders Havill Group Pty Ltd ABN 24 144 972 949
Brisbane # Emerald # Gladstone
head office 9 Thompson St Bowen Hills Q 4006
phone 1800 123 SHG web www.saundershavill.com
surveying # town planning # urban design # environmental management # landscape architecture

DISCLAIMER:
Designs documented on this drawing are the property of Saunders Havill Group Pty Ltd and are not authorised for reproduction or use in whole or part without written permission.
These plans have been prepared for the exclusive use of the client, Saunders Havill Group do not accept responsibility for any use of or reliance upon the contents of these drawings by any third party. Confirm all dimensions on site and notify any discrepancies prior to construction.
APPROVED COMPANY ISO9001 Quality Management System QMS
APPROVED COMPANY ISO14001 Environmental Management System QMS

AMENDMENTS:

Issue	Date	Description	Checked
A	12/11/2014	CLIENT COMMENTS	MS
B	21/11/2014	SUBMISSION	MS
C	19/02/2015	EDQ RE-SUBMISSION	MS
D	29/09/2015	EDQ RE-SUBMISSION	MS
E	27/10/2015	UPDATED ENGINEERING BASE	MS
F	08/12/2015	UPDATED ENGINEERING BASE	MS

CLIENT: PEET FLAGSTONE CITY PTY LTD

PROJECT: FLAGSTONE WEST STAGE 1A-1D

SCALE: 1:400@A1 1:800@A3 0 5 10 20m

environmental management

DRAWING: VEGETATION MANAGEMENT PLAN INTERNAL DEVELOPMENT AREA

DATE: December 15 | CHECKED: MS

CLIENT REF.: 6207 | DRAWN: TL

DRAWING No.: 6207 E 21 VMP F

saunders havill group

Flagstone City - Stage 1 - Master Tree Schedule - 8418 (v3)
Homestead Drive (Flagstone West - Stage 1), Undullah (Peet Flagstone City Pty Ltd)
19/03/2018

Specimen Details										Canopy Condition Details							Trunk Condition Details					Fauna Details and Habitat Value							
Tree ID	Botanical Name	Common Name	Trunk DBH (mm)	Additional Trunks DBH (mm)	Total DBH (mm) [AS 4970-2009]	Height (m)	Spread (m)	Tree Protection Zone (m)	Structural Root Zone (m)	Canopy Form	Spreading	Thinning	Die-Back	Epicormic Growth	Lopped	Canopy Health	Leaning	Vines	Trunk Damage	Fire Damage	Trunk Health	Scats	Scratches	Hollows	Nest	Termite Nest	Habitat Value	Retention	Additional Notes
1	*Corymbia citriodora*	Spotted Gum	300		300	19.0	5.0	3.6	2.0	One-sided	-	-	-	-	-	Typical	-	-	-	-	Typical	-	-	-	-	-	-		
2	*Corymbia citriodora*	Spotted Gum	260		260	16.0	5.0	3.1	1.9	Regular	-	-	-	-	-	Typical	-	-	-	-	Typical	-	-	-	-	-	-		
3	*Corymbia citriodora*	Spotted Gum	360		360	19.0	6.0	4.3	2.2	Regular	-	-	-	-	-	Typical	-	-	Trunk Dmg.	-	Typical	-	-	-	-	-	-		
4	*Corymbia citriodora*	Spotted Gum	380		380	17.0	5.0	4.6	2.2	Regular	-	-	-	-	-	Typical	-	-	-	-	Typical	-	-	-	-	-	-		
5	*Eucalyptus crebra*	Narrow-leaved Ironbark	430		430	19.0	7.0	5.2	2.3	Regular	-	Thinning	Die-back	-	-	Typical	-	-	Trunk Dmg.	-	Typical	-	-	-	-	-	-		
6	*Corymbia tessellaris*	Moreton Bay Ash	360		360	17.0	6.0	4.3	2.2	One-sided	-	-	-	-	-	Typical	-	-	-	-	Typical	-	-	-	-	-	-		
7	*Corymbia citriodora*	Spotted Gum	290		290	17.0	6.0	3.5	2.0	Regular	-	-	-	-	-	Typical	-	-	-	-	Typical	-	-	-	-	-	-		
8	*Corymbia citriodora*	Spotted Gum	420		420	26.0	8.0	5.0	2.3	Regular	-	Thinning	-	-	-	Typical	-	-	-	-	Typical	-	-	-	-	-	-		
9	*Corymbia citriodora*	Spotted Gum	270		270	17.0	6.0	3.2	1.9	Regular	-	-	-	-	-	Typical	-	-	-	-	Typical	-	-	-	-	-	-		
10	*Corymbia citriodora*	Spotted Gum	340		340	18.0	6.0	4.1	2.1	Regular	-	-	-	-	-	Typical	-	-	-	-	Typical	-	-	-	-	-	-		
11	*Corymbia citriodora*	Spotted Gum	280		280	22.0	3.0	3.4	1.9	Regular	-	Thinning	Die-back	-	-	Poor	-	-	-	-	Typical	-	-	-	-	-	-		
12	*Corymbia citriodora*	Spotted Gum	250		250	17.0	5.0	3.0	1.8	Regular	-	-	-	-	-	Typical	-	-	-	-	Typical	-	-	-	-	-	-		
13	*Eucalyptus tereticornis*	Forest Red Gum	250		250	16.0	2.0	3.0	1.8	Regular	-	Thinning	Die-back	Epicormic	-	Poor	Minor	-	Trunk Dmg.	-	Typical	-	-	-	-	-	-		
14	*Corymbia tessellaris*	Moreton Bay Ash	280		280	15.0	6.0	3.4	1.9	Regular	-	-	-	-	-	Typical	-	-	-	-	Typical	-	-	-	-	-	-		
15	*Corymbia citriodora*	Spotted Gum	320		320	17.0	8.0	3.8	2.1	Regular	-	-	-	-	-	Typical	-	-	-	-	Typical	-	-	-	-	-	-		
16	*Corymbia citriodora*	Spotted Gum	330		330	21.0	4.0	4.0	2.1	Regular	-	-	-	-	-	Typical	-	-	-	-	Typical	-	-	-	-	-	-		
17	*Eucalyptus crebra*	Narrow-leaved Ironbark	290		290	14.0	5.0	3.5	2.0	Regular	-	-	-	-	-	Typical	-	-	-	-	Typical	-	-	-	-	-	-		
18	*Eucalyptus crebra*	Narrow-leaved Ironbark	240		240	12.0	4.0	2.9	1.8	Regular	-	Thinning	Die-back	-	-	Poor	-	-	-	-	Typical	-	-	-	-	Termites	-		
19	*Corymbia citriodora*	Spotted Gum	340		340	23.0	5.0	4.1	2.1	One-sided	-	-	-	-	-	Typical	-	-	-	-	Typical	-	-	-	-	-	-		
20	*Corymbia citriodora*	Spotted Gum	330		330	21.0	5.0	4.0	2.1	Regular	-	-	-	-	-	Typical	-	-	-	-	Typical	-	-	-	-	-	-		
21	*Corymbia citriodora*	Spotted Gum	240		240	16.0	3.0	2.9	1.8	One-sided	-	-	-	-	-	Typical	-	-	-	-	Typical	-	-	-	-	-	-		
22	*Corymbia citriodora*	Spotted Gum	280		280	17.0	5.0	3.4	1.9	Regular	-	-	-	-	-	Typical	-	-	-	-	Typical	-	-	-	-	-	-		
23	*Corymbia tessellaris*	Moreton Bay Ash	300		300	18.0	5.0	3.6	2.0	Regular	-	-	-	-	-	Typical	-	-	-	-	Typical	-	-	-	-	-	-		
24	*Corymbia citriodora*	Spotted Gum	390		390	19.0	7.0	4.7	2.2	Regular	-	-	-	-	-	Typical	-	-	Trunk Dmg.	-	Typical	-	-	-	-	-	-		
25	*Eucalyptus tereticornis*	Forest Red Gum	380		380	19.0	8.0	4.6	2.2	Regular	-	-	-	-	-	Typical	-	-	-	-	Typical	-	-	-	-	-	-		
26	*Eucalyptus crebra*	Narrow-leaved Ironbark	330		330	16.0	5.0	4.0	2.1	Regular	-	-	-	-	-	Typical	-	-	-	-	Typical	-	-	-	-	-	-		
27	*Eucalyptus tereticornis*	Forest Red Gum	280		280	17.0	2.0	3.4	1.9	Regular	-	-	-	-	-	Typical	-	-	-	-	Typical	-	-	-	-	-	-		
28	*Corymbia citriodora*	Spotted Gum	310		310	17.0	5.0	3.7	2.0	Regular	-	-	-	-	-	Typical	-	-	-	-	Typical	-	-	-	-	-	-		
29	*Corymbia intermedia*	Pink Bloodwood	240		240	12.0	5.0	2.9	1.8	Regular	-	-	-	-	-	Typical	-	-	Trunk Dmg.	-	Typical	-	-	-	-	-	-		
30	*Corymbia citriodora*	Spotted Gum	300		300	19.0	7.0	3.6	2.0	Regular	-	-	-	-	-	Typical	-	-	-	-	Typical	-	-	-	-	-	-		
31	*Corymbia citriodora*	Spotted Gum	310		310	17.0	5.0	3.7	2.0	Regular	-	-	-	-	-	Typical	-	-	-	-	Typical	-	-	-	-	-	-		
32	*Corymbia citriodora*	Spotted Gum	310		310	18.0	5.0	3.7	2.0	Regular	-	-	-	-	-	Typical	-	-	Trunk Dmg.	-	Typical	-	-	-	-	-	-		
33	*Corymbia citriodora*	Spotted Gum	440		440	22.0	9.0	5.3	2.3	Regular	-	-	-	-	-	Typical	-	-	Trunk Dmg.	-	Typical	-	-	-	-	-	-		
34	*Eucalyptus tereticornis*	Forest Red Gum	340		340	22.0	5.0	4.1	2.1	Regular	-	-	Die-back	-	-	Typical	-	-	-	-	Typical	-	-	-	-	-	-		
35	*Petalostigma pubescens*	Quinine Bush	290		290	5.0	7.0	3.5	2.0	Regular	-	-	-	-	-	Typical	-	-	-	-	Typical	-	-	-	-	-	-		

Specimen Details										Canopy Condition Details							Trunk Condition Details					Fauna Details and Habitat Value								
Tree ID	Botanical Name	Common Name	Trunk DBH (mm)	Additional Trunks DBH (mm)	Total DBH (mm) [AS 4970-2009]	Height (m)	Spread (m)	Tree Protection Zone (m)	Structural Root Zone (m)	Canopy Form	Spreading	Thinning	Die-Back	Epicormic Growth	Lopped	Canopy Health	Leaning	Vines	Trunk Damage	Fire Damage	Trunk Health	Scats	Scratches	Hollows	Nest	Termite Nest	Habitat Value	Retention	Additional Notes
36	*Corymbia citriodora*	Spotted Gum	290		290	17.0	6.0	3.5	2.0	Regular	-	-	-	-	-	Typical	-	-	-	-	Typical	-	-	-	-	-	-		
37	*Eucalyptus siderophloia*	Grey Ironbark	470		470	18.0	6.0	5.6	2.4	Regular	-	-	-	-	-	Typical	-	-	Trunk Dmg.	-	Typical	-	-	-	-	-	-		
38	*Angophora leiocarpa*	Smooth-barked Apple	290		290	17.0	5.0	3.5	2.0	Regular	-	-	-	-	-	Typical	-	-	-	-	Typical	-	-	-	-	-	-		
39	*Corymbia intermedia*	Pink Bloodwood	260		260	18.0	3.0	3.1	1.9	One-sided	-	-	-	-	-	Typical	-	-	Trunk Dmg.	-	Typical	-	-	-	-	-	-		
40	*Corymbia citriodora*	Spotted Gum	300		300	19.0	7.0	3.6	2.0	Regular	-	-	-	-	-	Typical	-	-	-	-	Typical	-	-	-	-	-	-		
41	*Corymbia intermedia*	Pink Bloodwood	320		320	18.0	9.0	3.8	2.1	Regular	-	Thinning	-	-	-	Typical	-	-	-	-	Typical	-	-	-	-	-	-		
42	*Corymbia intermedia*	Pink Bloodwood	300		300	17.0	6.0	3.6	2.0	Regular	-	-	-	-	-	Typical	-	-	-	-	Typical	-	-	-	Small	-	-		
43	*Lophostemon suaveolens*	Swamp Box	290		290	17.0	5.0	3.5	2.0	Regular	-	-	-	-	-	Typical	-	-	-	-	Typical	-	-	-	-	-	-		
44	*Eucalyptus tereticornis*	Forest Red Gum	280		280	18.0	6.0	3.4	1.9	Regular	-	-	-	-	-	Typical	-	-	-	-	Typical	-	-	-	-	-	-		
45	*Corymbia intermedia*	Pink Bloodwood	290		290	15.0	5.0	3.5	2.0	Regular	-	-	-	-	-	Typical	-	-	Trunk Dmg.	-	Typical	-	-	-	-	-	-		
46	*Eucalyptus tereticornis*	Forest Red Gum	220		220	17.0	2.0	2.6	1.8	Regular	-	Thinning	Die-back	Epicormic	-	Poor	-	-	-	-	Typical	-	-	-	-	-	-		
47	*Corymbia citriodora*	Spotted Gum	320		320	18.0	4.0	3.8	2.1	Regular	-	Thinning	Die-back	-	-	Poor	-	-	Trunk Dmg.	-	Typical	-	-	-	-	-	-		
48	*Corymbia citriodora*	Spotted Gum	320		320	19.0	5.0	3.8	2.1	Regular	-	-	-	-	-	Typical	-	-	-	-	Typical	-	-	-	-	-	-		
49	*Eucalyptus moluccana*	Gum-topped Box	420		420	18.0	7.0	5.0	2.3	Regular	-	-	-	-	-	Typical	-	-	Trunk Dmg.	-	Typical	-	-	-	-	-	-		
50	*Eucalyptus moluccana*	Gum-topped Box	480		480	24.0	9.0	5.8	2.4	Regular	-	-	-	-	-	Typical	-	-	-	-	Typical	-	-	-	-	-	-		
51	*Eucalyptus moluccana*	Gum-topped Box	250		250	19.0	3.0	3.0	1.8	Regular	-	-	-	-	-	Typical	-	-	-	-	Typical	-	-	-	-	-	-		
52	*Eucalyptus moluccana*	Gum-topped Box	290		290	18.0	4.0	3.5	2.0	Regular	-	Thinning	Die-back	-	-	Typical	-	-	-	-	Typical	-	-	-	-	-	-		
53	*Eucalyptus moluccana*	Gum-topped Box	350		350	19.0	4.0	4.2	2.1	Regular	-	-	-	-	-	Typical	-	-	-	-	Typical	-	-	-	-	-	-		
54	*Eucalyptus moluccana*	Gum-topped Box	350		350	17.0	6.0	4.2	2.1	Regular	-	-	-	-	-	Typical	Minor	Native	-	-	Typical	-	-	-	-	-	-		
55	*Eucalyptus moluccana*	Gum-topped Box	340		340	20.0	5.0	4.1	2.1	Regular	-	-	-	-	-	Typical	-	-	-	-	Typical	-	-	-	-	-	-		
56	*Eucalyptus moluccana*	Gum-topped Box	520		520	24.0	8.0	6.2	2.5	Regular	-	-	-	-	-	Typical	-	-	-	-	Typical	-	-	-	-	-	-		
57	*Corymbia citriodora*	Spotted Gum	360		360	21.0	8.0	4.3	2.2	Regular	-	-	-	-	-	Typical	-	-	-	-	Typical	-	-	-	-	-	-		
58	*Eucalyptus moluccana*	Gum-topped Box	420		420	21.0	8.0	5.0	2.3	Regular	-	-	-	-	-	Typical	-	-	-	-	Typical	-	-	-	-	-	-		
59	*Eucalyptus moluccana*	Gum-topped Box	390		390	22.0	7.0	4.7	2.2	Regular	-	-	-	-	-	Typical	-	-	-	-	Typical	-	-	-	-	-	-		
60	*Eucalyptus moluccana*	Gum-topped Box	270		270	16.0	5.0	3.2	1.9	Regular	-	-	-	-	-	Typical	-	-	-	-	Typical	-	-	-	-	-	-		
61	*Corymbia citriodora*	Spotted Gum	300		300	21.0	3.0	3.6	2.0	Regular	-	Thinning	Die-back	-	-	Poor	-	-	Trunk Dmg.	-	Typical	-	-	-	-	-	-		
62	*Corymbia citriodora*	Spotted Gum	180		180	15.0	4.0	2.2	1.6	Regular	-	-	-	-	-	Typical	-	-	-	-	Typical	-	-	-	-	-	-		
63	*Corymbia citriodora*	Spotted Gum	330		330	19.0	6.0	4.0	2.1	Regular	-	-	Die-back	-	-	Typical	-	-	-	-	Typical	-	-	-	-	-	-		
64	*Corymbia citriodora*	Spotted Gum	330		330	21.0	9.0	4.0	2.1	Regular	-	-	-	-	-	Typical	-	-	-	-	Typical	-	-	-	-	-	-		
65	*Eucalyptus moluccana*	Gum-topped Box	610		610	26.0	14.0	7.3	2.7	Regular	-	-	-	-	-	Typical	-	-	-	-	Typical	-	-	-	-	-	-		
66	*Corymbia citriodora*	Spotted Gum	320		320	19.0	5.0	3.8	2.1	Regular	-	-	-	-	-	Typical	-	-	Trunk Dmg.	-	Typical	-	-	-	-	Termites	-		
67	*Corymbia tessellaris*	Moreton Bay Ash	260		260	15.0	4.0	3.1	1.9	Regular	-	-	-	-	-	Typical	-	-	-	-	Typical	-	-	-	-	-	-		
68	*Corymbia citriodora*	Spotted Gum	300		300	18.0	3.0	3.6	2.0	Regular	-	-	Die-back	Epicormic	-	Typical	-	-	Trunk Dmg.	-	Typical	-	-	-	-	-	-		
69	*Eucalyptus crebra*	Narrow-leaved Ironbark	240		240	17.0	5.0	2.9	1.8	Regular	-	-	-	-	-	Typical	-	-	-	-	Typical	-	-	-	-	-	-		
70	*Corymbia citriodora*	Spotted Gum	250		250	15.0	5.0	3.0	1.8	One-sided	-	-	Die-back	-	-	Poor	-	-	Trunk Dmg.	-	Typical	-	-	-	-	-	-		
71	*Corymbia citriodora*	Spotted Gum	230		230	16.0	5.0	2.8	1.8	Regular	-	-	-	-	-	Typical	-	-	-	-	Typical	-	-	-	-	-	-		
72	*Eucalyptus moluccana*	Gum-topped Box	370		370	18.0	6.0	4.4	2.2	Regular	-	-	-	-	-	Typical	-	-	-	-	Typical	-	-	-	-	-	-		
73	*Corymbia citriodora*	Spotted Gum	250		250	14.0	3.0	3.0	1.8	Regular	-	Thinning	Die-back	Epicormic	-	Poor	-	-	Trunk Dmg.	-	Poor	-	-	-	-	-	-		

Specimen Details										Canopy Condition Details							Trunk Condition Details					Fauna Details and Habitat Value								
Tree ID	Botanical Name	Common Name	Trunk DBH (mm)	Additional Trunks DBH (mm)	Total DBH (mm) [AS 4970-2009]	Height (m)	Spread (m)	Tree Protection Zone (m)	Structural Root Zone (m)	Canopy Form	Spreading	Thinning	Die-Back	Epicormic Growth	Lopped	Canopy Health	Leaning	Vines	Trunk Damage	Fire Damage	Trunk Health	Scats	Scratches	Hollows	Nest	Termite Nest	Habitat Value	Retention	Additional Notes
74	*Eucalyptus moluccana*	Gum-topped Box	280		280	18.0	4.0	3.4	1.9	Regular	-	-	-	-	-	Typical	-	-	-	-	Typical	-	-	-	-	-	-		
75	*Corymbia citriodora*	Spotted Gum	220		220	14.0	5.0	2.6	1.8	Regular	-	-	-	-	-	Typical	-	-	-	-	Typical	-	-	-	-	-	-		
76	*Corymbia citriodora*	Spotted Gum	200		200	11.0	4.0	2.4	1.7	Regular	-	-	-	-	-	Typical	-	-	-	-	Typical	-	-	-	-	-	-		
77	*Corymbia citriodora*	Spotted Gum	290		290	18.0	7.0	3.5	2.0	Regular	-	-	-	-	-	Typical	-	-	-	-	Typical	-	-	-	-	-	-		
78	*Corymbia citriodora*	Spotted Gum	280		280	17.0	5.0	3.4	1.9	One-sided	-	-	-	-	-	Typical	-	-	-	-	Typical	-	-	-	-	-	-		
79	*Corymbia citriodora*	Spotted Gum	240		240	15.0	6.0	2.9	1.8	Regular	-	-	-	-	-	Typical	-	-	-	-	Typical	-	-	-	-	-	-		
80	*Eucalyptus tereticornis*	Forest Red Gum	270		270	15.0	6.0	3.2	1.9	Regular	-	-	-	-	-	Typical	-	-	-	-	Typical	-	-	-	-	-	-		
81	*Corymbia citriodora*	Spotted Gum	290		290	17.0	5.0	3.5	2.0	Regular	-	-	-	-	-	Typical	-	-	-	-	Typical	-	-	-	-	-	-		
82	*Eucalyptus tereticornis*	Forest Red Gum	360		360	17.0	3.0	4.3	2.2	Regular	-	Thinning	Die-back	-	-	Poor	-	-	Trunk Dmg.	-	Typical	-	-	-	-	-	-		
83	*Corymbia tessellaris*	Moreton Bay Ash	200		200	16.0	4.0	2.4	1.7	Regular	-	-	-	-	-	Typical	-	-	-	-	Typical	-	-	-	-	Termites	-		
84	*Corymbia tessellaris*	Moreton Bay Ash	360		360	19.0	8.0	4.3	2.2	Regular	-	-	-	-	-	Typical	-	-	Trunk Dmg.	-	Typical	-	-	-	-	-	-		
85	*Corymbia citriodora*	Spotted Gum	250		250	15.0	5.0	3.0	1.8	Regular	-	Thinning	-	-	-	Typical	-	-	-	-	Typical	-	-	-	-	-	-		
86	*Corymbia citriodora*	Spotted Gum	240		240	15.0	6.0	2.9	1.8	Regular	-	Thinning	Die-back	-	-	Typical	-	-	-	-	Typical	-	-	-	-	-	-		
87	*Corymbia citriodora*	Spotted Gum	340		340	19.0	7.0	4.1	2.1	Regular	-	-	-	-	-	Typical	-	-	Trunk Dmg.	-	Typical	-	-	-	-	-	-		
88	*Corymbia citriodora*	Spotted Gum	350		350	21.0	7.0	4.2	2.1	Regular	-	-	Die-back	-	-	Typical	-	-	-	-	Typical	-	-	-	-	-	-		
89	*Corymbia citriodora*	Spotted Gum	280		280	18.0	5.0	3.4	1.9	Regular	-	-	-	-	-	Typical	-	-	Trunk Dmg.	-	Typical	-	-	-	-	-	-		
90	*Corymbia citriodora*	Spotted Gum	260		260	19.0	5.0	3.1	1.9	Regular	-	-	-	-	-	Typical	-	-	-	-	Typical	-	-	-	-	-	-		
91	*Eucalyptus tereticornis*	Forest Red Gum	300		300	17.0	6.0	3.6	2.0	Regular	-	-	-	-	-	Typical	-	-	-	-	Typical	-	-	-	-	-	-		
92	*Corymbia citriodora*	Spotted Gum	240		240	16.0	5.0	2.9	1.8	Regular	-	-	-	-	-	Typical	-	-	-	-	Typical	-	-	-	-	-	-		
93	*Corymbia citriodora*	Spotted Gum	220		220	12.0	4.0	2.6	1.8	Regular	-	-	-	-	-	Typical	-	-	-	-	Typical	-	-	-	-	-	-		
94	*Corymbia citriodora*	Spotted Gum	360		360	19.0	6.0	4.3	2.2	Regular	-	-	-	-	-	Typical	-	-	Trunk Dmg.	-	Typical	-	-	-	-	-	-		
95	*Corymbia tessellaris*	Moreton Bay Ash	220		220	15.0	4.0	2.6	1.8	Regular	-	-	-	-	-	Typical	-	-	-	-	Typical	-	-	-	-	-	-		
96	*Corymbia citriodora*	Spotted Gum	280		280	17.0	5.0	3.4	1.9	Regular	-	Thinning	Die-back	-	-	Poor	-	-	Trunk Dmg.	-	Typical	-	-	-	-	-	-		
97	*Corymbia tessellaris*	Moreton Bay Ash	220		220	16.0	5.0	2.6	1.8	Regular	-	-	-	-	-	Typical	-	-	-	-	Typical	-	-	-	-	-	-		
98	*Eucalyptus crebra*	Narrow-leaved Ironbark	220		220	14.0	4.0	2.6	1.8	Regular	-	-	-	-	-	Typical	-	-	-	-	Typical	-	-	-	-	-	-		
99	*Corymbia citriodora*	Spotted Gum	320		320	17.0	5.0	3.8	2.1	Regular	-	-	Die-back	-	-	Typical	-	-	-	-	Typical	-	-	-	-	-	-		
100	*Corymbia citriodora*	Spotted Gum	320		320	16.0	6.0	3.8	2.1	One-sided	-	-	Die-back	-	-	Typical	-	-	-	-	Typical	-	-	-	Small	-	-		
101	*Corymbia citriodora*	Spotted Gum	240		240	16.0	4.0	2.9	1.8	Regular	-	-	Die-back	-	-	Typical	-	-	-	-	Typical	-	-	-	-	-	-		
102	*Corymbia citriodora*	Spotted Gum	260		260	16.0	5.0	3.1	1.9	Regular	-	-	-	-	-	Typical	-	-	-	-	Typical	-	-	-	-	-	-		
103	*Corymbia citriodora*	Spotted Gum	250		250	13.0	4.0	3.0	1.8	Regular	-	-	-	-	-	Typical	-	-	-	-	Typical	-	-	-	-	-	-		
104	*Corymbia citriodora*	Spotted Gum	330		330	18.0	5.0	4.0	2.1	Regular	-	-	-	-	-	Typical	-	-	Trunk Dmg.	-	Typical	-	-	-	-	-	-		
105	*Corymbia citriodora*	Spotted Gum	220		220	18.0	3.0	2.6	1.8	Regular	-	-	-	-	-	Typical	-	-	-	-	Typical	-	-	-	-	-	-		
106	*Eucalyptus tereticornis*	Forest Red Gum	240		240	15.0	4.0	2.9	1.8	Regular	-	-	-	-	-	Typical	-	-	-	-	Typical	-	-	-	-	-	-		
107	*Corymbia citriodora*	Spotted Gum	260		260	17.0	5.0	3.1	1.9	Regular	-	-	-	-	-	Typical	-	-	-	-	Typical	-	-	-	-	-	-		
108	*Eucalyptus tereticornis*	Forest Red Gum	230		230	17.0	4.0	2.8	1.8	Regular	-	Thinning	Die-back	-	-	Typical	-	-	-	-	Typical	-	-	-	-	-	-		
109	*Eucalyptus tereticornis*	Forest Red Gum	340		340	21.0	4.0	4.1	2.1	Regular	-	Thinning	Die-back	Epicormic	-	Poor	-	-	Trunk Dmg.	-	Typical	-	-	-	-	-	-		
110	*Corymbia citriodora*	Spotted Gum	200		200	18.0	5.0	2.4	1.7	Regular	-	-	-	-	-	Typical	-	-	-	-	Typical	-	-	-	-	-	-		
111	*Corymbia citriodora*	Spotted Gum	300		300	16.0	9.0	3.6	2.0	Regular	-	-	-	-	-	Typical	-	-	-	-	Typical	-	-	-	-	-	-		

Specimen Details										Canopy Condition Details							Trunk Condition Details					Fauna Details and Habitat Value								
Tree ID	Botanical Name	Common Name	Trunk DBH (mm)	Additional Trunks DBH (mm)	Total DBH (mm) [AS 4970-2009]	Height (m)	Spread (m)	Tree Protection Zone (m)	Structural Root Zone (m)	Canopy Form	Spreading	Thinning	Die-back	Epicormic Growth	Lopped	Canopy Health	Leaning	Vines	Trunk Damage	Fire Damage	Trunk Health	Scats	Scratches	Hollows	Nest	Termite Nest	Habitat Value	Retention	Additional Notes
112	*Corymbia citriodora*	Spotted Gum	280		280	17.0	8.0	3.4	1.9	Regular	-	Thinning	Die-back	-	-	Poor	-	-	Trunk Dmg.	-	Typical	-	-	-	Small	-	-		
113	*Corymbia citriodora*	Spotted Gum	280		280	21.0	5.0	3.4	1.9	Regular	-	-	-	-	-	Typical	-	-	-	-	Typical	-	-	-	-	-	-		
114	*Corymbia citriodora*	Spotted Gum	270		270	18.0	5.0	3.2	1.9	Regular	-	-	-	-	-	Typical	-	-	-	-	Typical	-	-	-	-	-	-		
115	*Corymbia citriodora*	Spotted Gum	240		240	18.0	5.0	2.9	1.8	Regular	-	-	-	-	-	Typical	-	-	-	-	Typical	-	-	-	-	-	-		
116	*Corymbia citriodora*	Spotted Gum	210		210	17.0	5.0	2.5	1.7	Regular	-	-	-	-	-	Typical	-	-	-	-	Typical	-	-	-	-	-	-		
117	*Eucalyptus tereticornis*	Forest Red Gum	280		280	17.0	6.0	3.4	1.9	Regular	-	-	-	-	-	Typical	-	-	-	-	Typical	-	-	-	-	-	-		
118	*Eucalyptus tereticornis*	Forest Red Gum	300		300	19.0	5.0	3.6	2.0	Regular	-	-	-	-	-	Typical	-	-	Trunk Dmg.	-	Typical	-	-	-	-	-	-		
119	*Corymbia citriodora*	Spotted Gum	260		260	19.0	7.0	3.1	1.9	Regular	-	-	-	-	-	Typical	-	-	-	-	Typical	-	-	-	-	-	-		
120	*Eucalyptus tereticornis*	Forest Red Gum	270		270	18.0	5.0	3.2	1.9	Regular	-	-	-	-	-	Typical	-	-	Trunk Dmg.	-	Typical	-	-	-	-	-	-		
121	*Corymbia tessellaris*	Moreton Bay Ash	310		310	17.0	7.0	3.7	2.0	Regular	-	-	-	-	-	Typical	-	-	-	-	Typical	-	-	-	-	-	-		
122	*Eucalyptus tereticornis*	Forest Red Gum	310		310	17.0	6.0	3.7	2.0	Regular	-	-	-	-	-	Typical	-	-	-	-	Typical	-	-	-	-	-	-		
123	*Eucalyptus tereticornis*	Forest Red Gum	200		200	14.0	2.0	2.4	1.7	Regular	-	-	-	-	-	Typical	-	-	Trunk Dmg.	-	Typical	-	-	-	-	-	-		
124	*Eucalyptus tereticornis*	Forest Red Gum	250		250	20.0	3.0	3.0	1.8	Regular	-	-	-	-	-	Typical	-	-	-	-	Typical	-	-	-	-	-	-		
125	*Eucalyptus tereticornis*	Forest Red Gum	260		260	17.0	7.0	3.1	1.9	Regular	-	-	-	-	-	Typical	-	-	-	-	Typical	-	-	-	-	-	-		
126	*Corymbia citriodora*	Spotted Gum	260		260	21.0	4.0	3.1	1.9	Regular	-	Thinning	Die-back	-	-	Poor	-	-	-	-	Typical	-	-	-	-	-	-		
127	*Eucalyptus crebra*	Narrow-leaved Ironbark	310		310	18.0	4.0	3.7	2.0	Regular	-	-	-	-	-	Typical	-	-	-	-	Typical	-	-	-	-	-	-		
128	*Eucalyptus tereticornis*	Forest Red Gum	320		320	22.0	5.0	3.8	2.1	One-sided	-	-	-	-	-	Typical	-	-	-	-	Typical	-	-	-	-	-	-		
129	*Eucalyptus tereticornis*	Forest Red Gum	340		340	19.0	7.0	4.1	2.1	Regular	-	-	-	-	-	Typical	-	-	-	-	Typical	-	-	-	-	-	-		
130	*Eucalyptus tereticornis*	Forest Red Gum	340		340	22.0	7.0	4.1	2.1	Regular	-	-	-	-	-	Typical	-	-	-	-	Typical	-	-	-	-	-	-		
131	*Corymbia tessellaris*	Moreton Bay Ash	300		300	15.0	4.0	3.6	2.0	Regular	-	-	-	-	-	Typical	-	-	Trunk Dmg.	-	Typical	-	-	-	-	-	-		
132	*Eucalyptus tereticornis*	Forest Red Gum	380		380	17.0	6.0	4.6	2.2	Regular	-	-	-	-	-	Typical	-	-	-	-	Typical	-	-	-	-	-	-		
133	*Petalostigma pubescens*	Quinine Bush	200		200	6.0	4.0	2.4	1.7	Regular	-	-	-	-	-	Typical	-	-	Trunk Dmg.	-	Typical	-	-	-	-	-	-		
134	*Corymbia citriodora*	Spotted Gum	340		340	19.0	5.0	4.1	2.1	Regular	-	-	-	-	-	Typical	-	-	-	-	Typical	-	-	-	-	-	-		
135	*Eucalyptus tereticornis*	Forest Red Gum	320		320	19.0	6.0	3.8	2.1	Regular	-	-	-	-	-	Typical	-	-	Trunk Dmg.	-	Typical	-	-	-	-	-	-		
136	*Eucalyptus tereticornis*	Forest Red Gum	230		230	18.0	4.0	2.8	1.8	Regular	-	-	-	-	-	Typical	-	-	-	-	Typical	-	-	-	-	-	-		
137	*Corymbia citriodora*	Spotted Gum	370		370	23.0	8.0	4.4	2.2	Regular	-	-	-	-	-	Typical	-	-	-	-	Typical	-	-	-	-	-	-		
138	*Corymbia citriodora*	Spotted Gum	300		300	18.0	5.0	3.6	2.0	Regular	-	-	-	-	-	Typical	-	-	-	-	Typical	-	-	-	-	-	-		
139	*Corymbia citriodora*	Spotted Gum	490		490	22.0	9.0	5.9	2.5	Regular	-	-	-	-	-	Typical	-	-	Trunk Dmg.	-	Typical	-	-	-	-	-	-		
140	*Corymbia citriodora*	Spotted Gum	320		320	19.0	8.0	3.8	2.1	Regular	-	-	-	-	-	Typical	-	-	-	-	Typical	-	-	-	-	-	-		
141	*Corymbia citriodora*	Spotted Gum	280		280	15.0	7.0	3.4	1.9	Regular	-	-	-	-	-	Typical	-	-	-	-	Typical	-	-	-	-	-	-		
142	*Eucalyptus crebra*	Narrow-leaved Ironbark	270		270	14.0	6.0	3.2	1.9	Regular	-	-	-	-	-	Typical	-	-	-	-	Typical	-	-	-	-	-	-		
143	*Eucalyptus tereticornis*	Forest Red Gum	360		360	17.0	6.0	4.3	2.2	Regular	-	-	-	-	-	Typical	-	-	-	-	Typical	-	-	-	-	-	-		
144	*Corymbia citriodora*	Spotted Gum	230		230	16.0	5.0	2.8	1.8	Regular	-	-	-	-	-	Typical	-	-	-	-	Typical	-	-	-	-	-	-		
145	*Eucalyptus tereticornis*	Forest Red Gum	230		230	18.0	4.0	2.8	1.8	Regular	-	Thinning	Die-back	-	-	Poor	-	-	-	-	Typical	-	-	-	-	-	-		
146	*Corymbia tessellaris*	Moreton Bay Ash	330		330	17.0	5.0	4.0	2.1	Regular	-	Thinning	Die-back	-	-	Poor	-	-	Trunk Dmg.	-	Typical	-	-	-	-	-	-		
147	*Corymbia citriodora*	Spotted Gum	320		320	17.0	4.0	3.8	2.1	Regular	-	Thinning	Die-back	-	-	Poor	-	-	Trunk Dmg.	-	Typical	-	-	-	-	-	-		
148	*Corymbia citriodora*	Spotted Gum	370		370	22.0	8.0	4.4	2.2	Regular	-	-	-	-	-	Typical	-	-	Trunk Dmg.	-	Typical	-	-	-	-	-	-		
149	*Eucalyptus tereticornis*	Forest Red Gum	380		380	20.0	5.0	4.6	2.2	Regular	-	-	-	-	-	Typical	-	-	Trunk Dmg.	-	Typical	-	-	-	-	-	-		

Specimen Details										Canopy Condition Details							Trunk Condition Details					Fauna Details and Habitat Value								
Tree ID	Botanical Name	Common Name	Trunk DBH (mm)	Additional Trunks DBH (mm)	Total DBH (mm) [AS 4970-2009]	Height (m)	Spread (m)	Tree Protection Zone (m)	Structural Root Zone (m)	Canopy Form	Spreading	Thinning	Die-Back	Epicormic Growth	Lopped	Canopy Health	Leaning	Vines	Trunk Damage	Fire Damage	Trunk Health	Scats	Scratches	Hollows	Nest	Termite Nest	Habitat Value	Retention	Additional Notes
150	*Corymbia citriodora*	Spotted Gum	350		350	19.0	7.0	4.2	2.1	Regular	-	Thinning	Die-back	-	-	Poor	-	-	-	-	Typical	-	-	-	-	-	-		
151	*Corymbia citriodora*	Spotted Gum	300		300	19.0	5.0	3.6	2.0	Regular	-	Thinning	Die-back	-	-	Poor	-	-	-	-	Typical	-	-	-	-	-	-		
152	*Corymbia citriodora*	Spotted Gum	250		250	18.0	4.0	3.0	1.8	One-sided	-	-	-	-	-	Typical	-	-	-	-	Typical	-	-	-	-	-	-		
153	*Eucalyptus tereticornis*	Forest Red Gum	340		340	22.0	9.0	4.1	2.1	Regular	-	-	-	-	-	Typical	-	-	-	-	Typical	-	-	-	-	-	-		
154	*Corymbia citriodora*	Spotted Gum	280		280	18.0	6.0	3.4	1.9	Regular	-	-	-	-	-	Typical	-	-	-	-	Typical	-	-	-	-	-	-		
155	*Corymbia citriodora*	Spotted Gum	250		250	18.0	4.0	3.0	1.8	Regular	-	-	-	-	-	Typical	-	-	-	-	Typical	-	-	-	-	-	-		
156	*Corymbia citriodora*	Spotted Gum	240		240	17.0	5.0	2.9	1.8	Regular	-	-	-	-	-	Typical	-	-	Trunk Dmg.	-	Typical	-	-	-	-	-	-		
157	*Eucalyptus tereticornis*	Forest Red Gum	440		440	20.0	8.0	5.3	2.3	Regular	-	-	-	-	-	Typical	-	-	Trunk Dmg.	-	Typical	-	-	-	-	-	-		
158	*Corymbia citriodora*	Spotted Gum	300		300	18.0	6.0	3.6	2.0	Regular	-	-	-	-	-	Typical	-	-	-	-	Typical	-	-	-	-	-	-		
159	*Eucalyptus tereticornis*	Forest Red Gum	310		310	17.0	6.0	3.7	2.0	Regular	-	-	-	-	-	Typical	Minor	-	Trunk Dmg.	-	Typical	-	-	-	-	-	-		
160	*Corymbia tessellaris*	Moreton Bay Ash	310		310	16.0	5.0	3.7	2.0	Regular	-	Thinning	Die-back	-	-	Poor	-	-	Trunk Dmg.	-	Poor	-	-	-	-	-	-		
161	*Corymbia citriodora*	Spotted Gum	270		270	18.0	4.0	3.2	1.9	Regular	-	-	-	-	-	Typical	-	-	Trunk Dmg.	-	Typical	-	-	-	-	-	-		
162	*Corymbia citriodora*	Spotted Gum	240		240	18.0	3.0	2.9	1.8	One-sided	-	Thinning	Die-back	-	-	Poor	-	-	-	-	Typical	-	-	-	-	-	-		
163	*Corymbia citriodora*	Spotted Gum	260		260	15.0	6.0	3.1	1.9	Regular	-	-	-	-	-	Typical	-	-	-	-	Typical	-	-	-	-	-	-		
164	*Corymbia citriodora*	Spotted Gum	270		270	17.0	6.0	3.2	1.9	Regular	-	-	Die-back	-	-	Poor	-	-	Trunk Dmg.	-	Typical	-	-	-	-	-	-		
165	*Eucalyptus tereticornis*	Forest Red Gum	250		250	14.0	5.0	3.0	1.8	Regular	-	-	-	-	-	Typical	Minor	-	Trunk Dmg.	-	Poor	-	-	-	-	-	-		
166	*Eucalyptus tereticornis*	Forest Red Gum	400		400	19.0	7.0	4.8	2.3	Regular	-	-	-	-	-	Typical	-	-	Trunk Dmg.	-	Typical	-	-	-	-	-	-		
167	*Eucalyptus tereticornis*	Forest Red Gum	400		400	21.0	6.0	4.8	2.3	Regular	-	-	-	-	-	Typical	-	-	-	-	Typical	-	-	-	-	-	-		
168	*Angophora leiocarpa*	Smooth-barked Apple	380		380	22.0	8.0	4.6	2.2	Regular	-	-	-	-	-	Typical	-	-	-	-	Typical	-	-	-	-	-	-		
169	*Corymbia citriodora*	Spotted Gum	430		430	22.0	6.0	5.2	2.3	Regular	-	-	-	-	-	Typical	-	-	-	-	Typical	-	-	-	-	-	-		
170	*Corymbia citriodora*	Spotted Gum	240		240	18.0	4.0	2.9	1.8	Regular	-	-	-	-	-	Typical	-	-	-	-	Typical	-	-	-	-	-	-		
171	*Eucalyptus tereticornis*	Forest Red Gum	270		270	17.0	5.0	3.2	1.9	Regular	-	-	-	-	-	Typical	-	-	-	-	Typical	-	-	-	-	-	-		
172	*Eucalyptus tereticornis*	Forest Red Gum	250		250	16.0	5.0	3.0	1.8	Regular	-	-	-	-	-	Typical	-	-	Trunk Dmg.	-	Poor	-	-	-	-	-	-		
173	*Eucalyptus tereticornis*	Forest Red Gum	260		260	14.0	5.0	3.1	1.9	Regular	-	-	-	-	-	Typical	-	-	Trunk Dmg.	-	Typical	-	-	-	-	-	-		
174	*Lophostemon suaveolens*	Swamp Box	390		390	12.0	5.0	4.7	2.2	Regular	-	-	-	-	-	Typical	-	-	Trunk Dmg.	-	Typical	-	-	-	-	-	-		
175	*Eucalyptus tereticornis*	Forest Red Gum	330		330	20.0	6.0	4.0	2.1	Regular	-	-	-	-	-	Typical	-	-	-	-	Typical	-	-	-	-	-	-		
176	*Eucalyptus tereticornis*	Forest Red Gum	320		320	19.0	7.0	3.8	2.1	Regular	-	-	-	-	-	Typical	-	-	Trunk Dmg.	-	Typical	-	-	-	-	-	-		
177	*Eucalyptus tereticornis*	Forest Red Gum	330		330	21.0	5.0	4.0	2.1	Regular	-	Thinning	Die-back	-	-	Poor	-	-	Trunk Dmg.	-	Typical	-	-	-	-	-	-		
178	*Eucalyptus tereticornis*	Forest Red Gum	220		220	16.0	3.0	2.6	1.8	Regular	-	-	-	-	-	Typical	-	-	-	-	Typical	-	-	-	-	-	-		
179	*Eucalyptus tereticornis*	Forest Red Gum	300		300	17.0	4.0	3.6	2.0	Regular	-	Thinning	Die-back	-	-	Poor	-	-	-	-	Typical	-	-	-	-	-	-		
180	*Eucalyptus tereticornis*	Forest Red Gum	330		330	18.0	5.0	4.0	2.1	Regular	-	Thinning	Die-back	-	-	Typical	-	-	-	-	Typical	-	-	-	-	-	-		
181	*Eucalyptus tereticornis*	Forest Red Gum	320		320	18.0	5.0	3.8	2.1	Regular	-	-	-	-	-	Typical	-	-	Trunk Dmg.	-	Typical	-	-	-	-	-	-		
182	*Eucalyptus tereticornis*	Forest Red Gum	400		400	23.0	8.0	4.8	2.3	Regular	-	-	-	-	-	Typical	-	-	Trunk Dmg.	-	Typical	-	-	-	-	-	-		
183	*Eucalyptus tereticornis*	Forest Red Gum	400		400	18.0	8.0	4.8	2.3	Regular	-	-	-	-	-	Typical	-	-	Trunk Dmg.	-	Typical	-	-	-	-	-	-		
184	*Eucalyptus tereticornis*	Forest Red Gum	390		390	22.0	8.0	4.7	2.2	Regular	-	-	-	-	-	Typical	-	-	-	-	Typical	-	-	-	-	-	-		
185	*Eucalyptus tereticornis*	Forest Red Gum	260		260	18.0	5.0	3.1	1.9	Regular	-	-	-	-	-	Typical	-	-	Trunk Dmg.	-	Typical	-	-	-	-	-	-		
186	*Corymbia intermedia*	Pink Bloodwood	460		460	19.0	7.0	5.5	2.4	Regular	-	-	-	-	-	Typical	-	-	-	-	Typical	-	-	-	-	-	-		
187	*Eucalyptus tereticornis*	Forest Red Gum	440		440	18.0	7.0	5.3	2.3	Regular	-	-	-	-	-	Typical	-	-	-	-	Typical	-	-	-	-	-	-		

Specimen Details										Canopy Condition Details							Trunk Condition Details					Fauna Details and Habitat Value								
Tree ID	Botanical Name	Common Name	Trunk DBH (mm)	Additional Trunks DBH (mm)	Total DBH (mm) [AS 4970-2009]	Height (m)	Spread (m)	Tree Protection Zone (m)	Structural Root Zone (m)	Canopy Form	Spreading	Thinning	Die-Back	Epicormic Growth	Lopped	Canopy Health	Leaning	Vines	Trunk Damage	Fire Damage	Trunk Health	Scats	Scratches	Hollows	Nest	Termite Nest	Habitat Value	Retention	Additional Notes
188	*Eucalyptus tereticornis*	Forest Red Gum	220		220	16.0	5.0	2.6	1.8	Regular	-	-	-	-	-	Typical	-	-	-	-	Typical	-	-	-	-	-	-		
189	*Eucalyptus crebra*	Narrow-leaved Ironbark	380		380	21.0	8.0	4.6	2.2	Regular	-	-	-	-	-	Typical	-	-	-	-	Typical	-	-	-	-	-	-		
190	*Eucalyptus crebra*	Narrow-leaved Ironbark	410		410	22.0	6.0	4.9	2.3	Regular	-	Thinning	Die-back	-	-	Poor	-	-	Trunk Dmg.	-	Typical	-	-	-	-	-	-		
191	*Corymbia tessellaris*	Moreton Bay Ash	260	260, 220	428	17.0	6.0	5.1	2.3	Regular	-	-	-	-	-	Typical	-	-	-	-	Typical	-	-	-	-	-	-		
192	*Eucalyptus crebra*	Narrow-leaved Ironbark	220	180	284	16.0	5.0	3.4	2.0	Regular	-	-	-	-	-	Typical	-	-	-	-	Typical	-	-	-	-	-	-		
193	*Corymbia citriodora*	Spotted Gum	390		390	22.0	9.0	4.7	2.2	Regular	-	-	-	-	-	Typical	-	-	-	-	Typical	-	-	-	-	-	-		
194	*Corymbia tessellaris*	Moreton Bay Ash	230		230	12.0	4.0	2.8	1.8	Regular	-	-	-	-	-	Typical	-	-	-	-	Typical	-	-	-	-	-	-		
195	*Eucalyptus crebra*	Narrow-leaved Ironbark	300		300	17.0	6.0	3.6	2.0	Regular	-	-	-	-	-	Typical	-	-	-	-	Typical	-	-	-	-	-	-		
196	*Corymbia citriodora*	Spotted Gum	290		290	17.0	6.0	3.5	2.0	Regular	-	-	-	-	-	Typical	-	-	-	-	Typical	-	-	-	-	-	-		
197	*Corymbia citriodora*	Spotted Gum	310		310	19.0	6.0	3.7	2.0	Regular	-	-	-	-	-	Typical	-	-	-	-	Typical	-	-	-	-	-	-		
198	*Eucalyptus tereticornis*	Forest Red Gum	430		430	19.0	5.0	5.2	2.3	Regular	-	-	Die-back	-	-	Typical	-	-	Trunk Dmg.	-	Typical	-	-	-	-	-	-		
199	*Eucalyptus crebra*	Narrow-leaved Ironbark	260		260	17.0	5.0	3.1	1.9	Regular	-	-	-	-	-	Typical	-	-	-	-	Typical	-	-	-	-	-	-		
200	*Corymbia citriodora*	Spotted Gum	320		320	19.0	6.0	3.8	2.1	Regular	-	-	-	-	-	Typical	-	-	-	-	Typical	-	-	-	-	-	-		
201	*Eucalyptus tereticornis*	Forest Red Gum	330		330	19.0	6.0	4.0	2.1	Regular	-	-	-	-	-	Typical	-	-	Trunk Dmg.	-	Typical	-	-	-	-	-	-		
202	*Eucalyptus tereticornis*	Forest Red Gum	600		600	23.0	9.0	7.2	2.7	Regular	-	-	-	-	-	Typical	-	-	-	-	Typical	-	-	-	-	-	-		
203	*Eucalyptus tereticornis*	Forest Red Gum	310		310	19.0	5.0	3.7	2.0	Regular	-	-	-	-	-	Typical	-	-	-	-	Typical	-	-	-	-	-	-		
204	*Corymbia citriodora*	Spotted Gum	290		290	18.0	7.0	3.5	2.0	Regular	-	-	Die-back	-	-	Typical	-	-	-	-	Typical	-	-	-	-	-	-		
205	*Eucalyptus tereticornis*	Forest Red Gum	310		310	19.0	5.0	3.7	2.0	Regular	-	-	-	-	-	Typical	-	-	-	-	Typical	-	-	-	-	-	-		
206	*Corymbia citriodora*	Spotted Gum	330		330	20.0	6.0	4.0	2.1	Regular	-	-	-	-	-	Typical	-	-	-	-	Typical	-	-	-	-	-	-		
207	*Corymbia citriodora*	Spotted Gum	310		310	20.0	6.0	3.7	2.0	Regular	-	-	-	-	-	Typical	-	-	-	-	Typical	-	-	-	-	-	-		
208	*Eucalyptus crebra*	Narrow-leaved Ironbark	360		360	19.0	7.0	4.3	2.2	Regular	-	Thinning	Die-back	-	-	Typical	-	-	Trunk Dmg.	-	Typical	-	-	-	-	-	-		
209	*Corymbia citriodora*	Spotted Gum	260		260	19.0	5.0	3.1	1.9	Regular	-	Thinning	Die-back	-	-	Poor	-	-	Trunk Dmg.	-	Typical	-	-	-	-	-	-		
210	*Eucalyptus crebra*	Narrow-leaved Ironbark	360		360	18.0	5.0	4.3	2.2	Regular	-	-	-	-	-	Typical	-	-	Trunk Dmg.	-	Typical	-	-	-	-	-	-		
211	*Corymbia citriodora*	Spotted Gum	240		240	17.0	4.0	2.9	1.8	Regular	-	-	-	-	-	Typical	-	-	-	-	Typical	-	-	-	-	-	-		
212	*Eucalyptus crebra*	Narrow-leaved Ironbark	360		360	19.0	8.0	4.3	2.2	Regular	-	-	-	-	-	Typical	-	-	Trunk Dmg.	-	Typical	-	-	-	-	-	-		
213	*Eucalyptus crebra*	Narrow-leaved Ironbark	280		280	16.0	7.0	3.4	1.9	Regular	-	-	-	-	-	Typical	-	-	Trunk Dmg.	-	Poor	-	-	-	-	-	-		
214	*Eucalyptus crebra*	Narrow-leaved Ironbark	310		310	21.0	6.0	3.7	2.0	Regular	-	-	-	-	-	Typical	-	-	Trunk Dmg.	-	Typical	-	-	-	-	-	-		
215	*Corymbia citriodora*	Spotted Gum	350		350	20.0	6.0	4.2	2.1	Regular	-	-	-	-	-	Typical	-	-	-	-	Typical	-	-	-	-	-	-		
216	*Eucalyptus crebra*	Narrow-leaved Ironbark	310		310	15.0	6.0	3.7	2.0	Regular	-	-	-	-	-	Typical	-	-	Trunk Dmg.	-	Typical	-	-	-	-	-	-		
217	*Eucalyptus crebra*	Narrow-leaved Ironbark	340		340	18.0	5.0	4.1	2.1	Regular	-	-	-	-	-	Typical	-	-	Trunk Dmg.	-	Typical	-	-	-	-	-	-		
218	*Corymbia citriodora*	Spotted Gum	280		280	17.0	5.0	3.4	1.9	Regular	-	-	-	-	-	Typical	-	-	-	-	Typical	-	-	-	-	-	-		
219	*Eucalyptus crebra*	Narrow-leaved Ironbark	280		280	13.0	6.0	3.4	1.9	Regular	-	-	-	-	-	Typical	-	-	-	-	Typical	-	-	-	-	-	-		
220	*Eucalyptus crebra*	Narrow-leaved Ironbark	350		350	15.0	7.0	4.2	2.1	Regular	-	-	-	-	-	Typical	-	-	Trunk Dmg.	-	Typical	-	-	-	-	-	-		
221	*Eucalyptus crebra*	Narrow-leaved Ironbark	250		250	15.0	4.0	3.0	1.8	Regular	-	-	-	-	-	Typical	-	-	-	-	Typical	-	-	-	-	-	-		
222	*Eucalyptus crebra*	Narrow-leaved Ironbark	280		280	16.0	6.0	3.4	1.9	Regular	-	-	-	-	-	Typical	-	-	Trunk Dmg.	-	Typical	-	-	-	-	-	-		
223	*Eucalyptus crebra*	Narrow-leaved Ironbark	270		270	14.0	5.0	3.2	1.9	Regular	-	-	-	-	-	Typical	-	-	Trunk Dmg.	-	Typical	-	-	-	-	-	-		
224	*Eucalyptus crebra*	Narrow-leaved Ironbark	400		400	19.0	6.0	4.8	2.3	Regular	-	Thinning	Die-back	-	-	Poor	-	-	Trunk Dmg.	-	Typical	-	-	-	-	-	-		
225	*Eucalyptus tereticornis*	Forest Red Gum	340		340	19.0	2.0	4.1	2.1	Regular	-	Thinning	Die-back	-	-	Poor	-	-	-	-	Typical	-	-	-	-	-	-		

Specimen Details										Canopy Condition Details							Trunk Condition Details					Fauna Details and Habitat Value								
Tree ID	Botanical Name	Common Name	Trunk DBH (mm)	Additional Trunks DBH (mm)	Total DBH (mm) [AS 4970-2009]	Height (m)	Spread (m)	Tree Protection Zone (m)	Structural Root Zone (m)	Canopy Form	Spreading	Thinning	Die-back	Epicormic Growth	Lopped	Canopy Health	Leaning	Vines	Trunk Damage	Fire Damage	Trunk Health	Scats	Scratches	Hollows	Nest	Termite Nest	Habitat Value	Retention	Additional Notes
226	*Eucalyptus tereticornis*	Forest Red Gum	340		340	17.0	7.0	4.1	2.1	Regular	-	-	Die-back	-	-	Typical	-	-	-	-	Typical	-	-	-	-	-	-		
227	*Corymbia citriodora*	Spotted Gum	380		380	18.0	7.0	4.6	2.2	Regular	-	-	-	-	-	Typical	Minor	-	Trunk Dmg.	-	Typical	-	-	-	-	-	-		
228	*Corymbia citriodora*	Spotted Gum	340		340	21.0	8.0	4.1	2.1	Regular	-	-	Die-back	-	-	Typical	-	-	-	-	Typical	-	-	-	-	-	-		
229	*Eucalyptus tereticornis*	Forest Red Gum	310		310	19.0	5.0	3.7	2.0	Regular	-	Thinning	Die-back	Epicormic	-	Poor	-	-	Trunk Dmg.	-	Typical	-	-	-	-	-	-		
230	*Corymbia citriodora*	Spotted Gum	320		320	21.0	6.0	3.8	2.1	Regular	-	-	-	-	-	Typical	-	-	Trunk Dmg.	-	Typical	-	-	-	-	-	-		
231	*Corymbia citriodora*	Spotted Gum	410		410	21.0	7.0	4.9	2.3	Regular	-	-	-	-	-	Typical	-	-	-	-	Typical	-	-	-	-	-	-		
232	*Corymbia citriodora*	Spotted Gum	270		270	19.0	4.0	3.2	1.9	Regular	-	Thinning	Die-back	Epicormic	-	Poor	-	-	-	-	Typical	-	-	-	-	-	-		
233	*Corymbia citriodora*	Spotted Gum	370		370	24.0	9.0	4.4	2.2	Regular	-	Thinning	Die-back	-	-	Poor	-	-	Trunk Dmg.	-	Typical	-	-	-	-	-	-		
234	*Eucalyptus tereticornis*	Forest Red Gum	430		430	22.0	6.0	5.2	2.3	Regular	-	-	-	-	-	Typical	-	-	Trunk Dmg.	-	Typical	-	-	-	-	-	-		
235	*Eucalyptus crebra*	Narrow-leaved Ironbark	520		520	26.0	11.0	6.2	2.5	Regular	-	-	-	-	-	Typical	-	-	-	-	Typical	-	-	-	-	-	-		
236	*Eucalyptus tereticornis*	Forest Red Gum	300		300	16.0	6.0	3.6	2.0	Regular	-	-	-	-	-	Typical	-	-	Trunk Dmg.	-	Typical	-	-	-	-	-	-		
237	*Eucalyptus crebra*	Narrow-leaved Ironbark	280		280	18.0	5.0	3.4	1.9	Regular	-	-	-	-	-	Typical	-	-	-	-	Typical	-	-	-	-	Termites	-		
238	*Eucalyptus crebra*	Narrow-leaved Ironbark	310		310	19.0	6.0	3.7	2.0	One-sided	-	-	-	-	-	Typical	-	-	-	-	Typical	-	-	-	-	-	-		
239	*Eucalyptus crebra*	Narrow-leaved Ironbark	320		320	17.0	6.0	3.8	2.1	Regular	-	Thinning	Die-back	-	-	Poor	-	-	Trunk Dmg.	-	Poor	-	-	-	-	-	-		
240	*Corymbia citriodora*	Spotted Gum	280		280	18.0	6.0	3.4	1.9	Regular	-	-	-	-	-	Typical	-	-	Trunk Dmg.	-	Typical	-	-	-	-	-	-		
241	*Corymbia tessellaris*	Moreton Bay Ash	270		270	16.0	6.0	3.2	1.9	Regular	-	-	-	-	-	Typical	-	-	-	-	Typical	-	-	-	-	-	-		
242	*Corymbia citriodora*	Spotted Gum	370		370	20.0	7.0	4.4	2.2	Regular	-	-	-	-	-	Typical	-	-	-	-	Typical	-	-	-	Small	-	-		
243	*Eucalyptus crebra*	Narrow-leaved Ironbark	340		340	18.0	5.0	4.1	2.1	Regular	-	Thinning	Die-back	-	-	Poor	-	-	Trunk Dmg.	-	Typical	-	-	-	-	-	-		
244	*Angophora leiocarpa*	Smooth-barked Apple	280		280	19.0	5.0	3.4	1.9	Regular	-	Thinning	Die-back	Epicormic	-	Poor	-	-	-	-	Typical	-	-	-	-	-	-		
245	*Corymbia citriodora*	Spotted Gum	350		350	22.0	7.0	4.2	2.1	Regular	-	-	-	-	-	Typical	-	-	Trunk Dmg.	-	Typical	-	-	-	-	-	-		
246	*Eucalyptus crebra*	Narrow-leaved Ironbark	280		280	17.0	6.0	3.4	1.9	Regular	-	Thinning	-	-	-	Typical	-	-	-	-	Typical	-	-	-	-	-	-		
247	*Eucalyptus crebra*	Narrow-leaved Ironbark	220		220	17.0	4.0	2.6	1.8	Regular	-	-	-	-	-	Typical	-	-	-	-	Typical	-	-	-	-	-	-		
248	*Corymbia citriodora*	Spotted Gum	180		180	16.0	2.0	2.2	1.6	Regular	-	-	-	-	-	Typical	-	-	-	-	Typical	-	-	-	-	-	-		
249	*Eucalyptus tereticornis*	Forest Red Gum	260		260	15.0	6.0	3.1	1.9	Regular	-	-	-	-	-	Typical	-	-	-	-	Typical	-	-	-	-	-	-		
250	*Corymbia citriodora*	Spotted Gum	270		270	18.0	6.0	3.2	1.9	Regular	-	-	Die-back	-	-	Typical	-	-	-	-	Typical	-	-	-	-	-	-		
251	*Corymbia citriodora*	Spotted Gum	250		250	18.0	3.0	3.0	1.8	Regular	-	-	-	-	-	Typical	-	-	-	-	Typical	-	-	-	-	-	-		
252	*Eucalyptus tereticornis*	Forest Red Gum	630		630	23.0	9.0	7.6	2.7	Regular	-	-	-	-	-	Typical	-	-	Trunk Dmg.	-	Typical	-	-	-	-	-	-		
253	*Corymbia citriodora*	Spotted Gum	450		450	19.0	9.0	5.4	2.4	Regular	-	Thinning	Die-back	-	-	Poor	-	-	Trunk Dmg.	-	Typical	-	-	-	-	-	-		
254	*Eucalyptus crebra*	Narrow-leaved Ironbark	280		280	17.0	5.0	3.4	1.9	Regular	-	-	-	-	-	Typical	-	-	Trunk Dmg.	-	Typical	-	-	-	-	-	-		
255	*Eucalyptus tereticornis*	Forest Red Gum	250		250	18.0	4.0	3.0	1.8	One-sided	-	Thinning	-	-	-	Typical	-	-	-	-	Typical	-	-	-	-	-	-		
256	*Eucalyptus tereticornis*	Forest Red Gum	390		390	20.0	6.0	4.7	2.2	Regular	-	Thinning	Die-back	-	-	Typical	-	-	-	-	Typical	-	-	-	-	-	-		
257	*Corymbia intermedia*	Pink Bloodwood	360		360	16.0	7.0	4.3	2.2	Regular	-	-	-	-	-	Typical	-	-	Trunk Dmg.	-	Typical	-	-	-	-	-	-		
258	*Angophora leiocarpa*	Smooth-barked Apple	280		280	19.0	5.0	3.4	1.9	Regular	-	-	-	-	-	Typical	-	-	-	-	Typical	-	-	-	-	-	-		
259	*Corymbia citriodora*	Spotted Gum	360		360	16.0	7.0	4.3	2.2	Regular	-	Thinning	Die-back	-	-	Poor	-	-	-	-	Typical	-	-	-	-	-	-		
260	*Angophora leiocarpa*	Smooth-barked Apple	280		280	19.0	5.0	3.4	1.9	Regular	-	-	-	-	-	Typical	-	-	Trunk Dmg.	-	Typical	-	-	-	-	-	-		
261	*Corymbia citriodora*	Spotted Gum	360		360	19.0	7.0	4.3	2.2	Regular	-	-	-	-	-	Typical	-	-	-	-	Typical	-	-	-	-	-	-		
262	*Eucalyptus tereticornis*	Forest Red Gum	400		400	20.0	4.0	4.8	2.3	Regular	-	Thinning	Die-back	-	-	Poor	-	-	Trunk Dmg.	-	Typical	-	-	-	-	-	-		
263	*Angophora leiocarpa*	Smooth-barked Apple	320		320	18.0	6.0	3.8	2.1	Regular	-	Thinning	Die-back	-	-	Poor	-	-	-	-	Typical	-	-	-	-	-	-		

Specimen Details										Canopy Condition Details							Trunk Condition Details					Fauna Details and Habitat Value								
Tree ID	Botanical Name	Common Name	Trunk DBH (mm)	Additional Trunks DBH (mm)	Total DBH (mm) [AS 4970-2009]	Height (m)	Spread (m)	Tree Protection Zone (m)	Structural Root Zone (m)	Canopy Form	Spreading	Thinning	Die-Back	Epicormic Growth	Lopped	Canopy Health	Leaning	Vines	Trunk Damage	Fire Damage	Trunk Health	Scats	Scratches	Hollows	Nest	Termite Nest	Habitat Value	Retention	Additional Notes
264	*Angophora leiocarpa*	Smooth-barked Apple	320		320	21.0	7.0	3.8	2.1	Regular	-	Thinning	Die-back	-	-	Typical	-	-	-	-	Typical	-	-	-	-	-	-		
265	*Angophora leiocarpa*	Smooth-barked Apple	410		410	23.0	8.0	4.9	2.3	Regular	-	-	-	-	-	Typical	-	-	Trunk Dmg.	-	Typical	-	-	-	-	-	-		
266	*Angophora leiocarpa*	Smooth-barked Apple	360		360	19.0	6.0	4.3	2.2	Regular	-	Thinning	Die-back	-	-	Poor	-	-	Trunk Dmg.	-	Typical	-	-	-	-	-	-		
267	*Angophora leiocarpa*	Smooth-barked Apple	350		350	20.0	6.0	4.2	2.1	Regular	-	Thinning	Die-back	-	-	Typical	-	-	-	-	Typical	-	-	-	-	-	-		
268	*Corymbia citriodora*	Spotted Gum	380		380	20.0	8.0	4.6	2.2	Regular	-	-	-	-	-	Typical	-	-	-	-	Typical	-	-	-	-	-	-		
269	*Eucalyptus tereticornis*	Forest Red Gum	530		530	23.0	9.0	6.4	2.5	Regular	-	Thinning	Die-back	-	-	Typical	-	-	Trunk Dmg.	-	Typical	-	-	-	-	-	-		
270	*Corymbia citriodora*	Spotted Gum	330		330	23.0	7.0	4.0	2.1	Regular	-	Thinning	Die-back	-	-	Typical	-	-	-	-	Typical	-	-	-	-	-	-		
271	*Corymbia citriodora*	Spotted Gum	300		300	17.0	5.0	3.6	2.0	Regular	-	-	-	-	-	Typical	-	-	-	-	Typical	-	-	-	-	-	-		
272	*Corymbia citriodora*	Spotted Gum	310		310	21.0	5.0	3.7	2.0	Regular	-	-	-	-	-	Typical	-	-	-	-	Typical	-	-	-	-	-	-		
273	*Corymbia citriodora*	Spotted Gum	340		340	22.0	6.0	4.1	2.1	Regular	-	-	-	-	-	Typical	-	-	-	-	Typical	-	-	-	-	-	-		
274	*Corymbia citriodora*	Spotted Gum	300		300	14.0	5.0	3.6	2.0	Regular	-	Thinning	Die-back	Epicormic	-	Poor	-	-	Trunk Dmg.	-	Poor	-	-	-	-	-	-		
275	*Corymbia citriodora*	Spotted Gum	300		300	19.0	6.0	3.6	2.0	Regular	-	-	-	-	-	Typical	-	-	-	-	Typical	-	-	-	-	-	-		
276	*Corymbia citriodora*	Spotted Gum	220		220	14.0	5.0	2.6	1.8	Regular	-	-	-	-	-	Typical	Minor	-	-	-	Typical	-	-	-	-	-	-		
277	**DEAD/STAG**		430		430	23.0	8.0	5.2	2.3	Regular	-	-	-	-	-	Typical	-	-	-	-	Typical	-	-	-	-	-	-		
278	*Angophora leiocarpa*	Smooth-barked Apple	300		300	19.0	5.0	3.6	2.0	Regular	-	Thinning	Die-back	-	-	Poor	-	-	-	-	Typical	-	-	-	-	-	-		
279	*Eucalyptus tereticornis*	Forest Red Gum	590		590	24.0	7.0	7.1	2.7	Regular	-	Thinning	Die-back	-	-	Typical	-	-	-	-	Typical	-	-	-	-	-	-		
280	*Eucalyptus tereticornis*	Forest Red Gum	330		330	18.0	2.0	4.0	2.1	Regular	-	Thinning	Die-back	Epicormic	-	Poor	-	-	-	-	Typical	-	-	-	-	-	-		
281	*Eucalyptus tereticornis*	Forest Red Gum	260		260	18.0	2.0	3.1	1.9	Regular	-	Thinning	Die-back	Epicormic	-	Poor	-	-	Trunk Dmg.	-	Typical	-	-	-	-	-	-		
282	*Eucalyptus tereticornis*	Forest Red Gum	400		400	22.0	5.0	4.8	2.3	Regular	-	-	-	-	-	Typical	-	-	Trunk Dmg.	-	Typical	-	-	-	-	-	-		
283	*Corymbia intermedia*	Pink Bloodwood	280		280	17.0	6.0	3.4	1.9	Regular	-	Thinning	Die-back	-	-	Typical	-	-	-	-	Typical	-	-	-	-	-	-		
284	*Eucalyptus tereticornis*	Forest Red Gum	490		490	22.0	7.0	5.9	2.5	Regular	-	Thinning	Die-back	-	-	Typical	-	-	-	-	Typical	-	-	-	-	-	-		
285	*Corymbia intermedia*	Pink Bloodwood	380		380	18.0	7.0	4.6	2.2	Regular	-	Thinning	Die-back	-	-	Typical	Minor	-	-	-	Typical	-	-	-	-	-	-		
286	*Lophostemon suaveolens*	Swamp Box	220		220	12.0	4.0	2.6	1.8	Regular	-	-	-	-	-	Typical	-	-	-	-	Typical	-	-	-	-	-	-		
287	*Lophostemon suaveolens*	Swamp Box	240		240	12.0	4.0	2.9	1.8	Regular	-	-	-	-	-	Typical	-	-	-	-	Typical	-	-	-	-	-	-		
288	*Eucalyptus tereticornis*	Forest Red Gum	300		300	21.0	3.0	3.6	2.0	Regular	-	Thinning	Die-back	Epicormic	-	Poor	-	-	-	-	Typical	-	-	-	-	-	-		
289	*Lophostemon suaveolens*	Swamp Box	250		250	13.0	4.0	3.0	1.8	Regular	-	-	-	-	-	Typical	-	-	-	-	Typical	-	-	-	-	-	-		
290	*Eucalyptus tereticornis*	Forest Red Gum	450		450	21.0	6.0	5.4	2.4	Regular	-	Thinning	Die-back	-	-	Typical	-	-	-	-	Typical	-	-	-	-	-	-		
291	**DEAD/STAG**		350		350	23.0	9.0	4.2	2.1	Regular	-	-	-	-	-	Typical	-	-	-	-	Typical	-	-	-	-	-	-		
292	*Eucalyptus tereticornis*	Forest Red Gum	220		220	17.0	3.0	2.6	1.8	Regular	-	-	-	-	-	Typical	-	-	-	-	Typical	-	-	-	-	-	-		
293	*Melaleuca quinquenervia*	Broad-leaved Paperbark	310		310	14.0	4.0	3.7	2.0	Regular	-	-	-	-	-	Typical	-	-	-	-	Typical	-	-	-	-	-	-		
294	*Lophostemon suaveolens*	Swamp Box	200		200	12.0	4.0	2.4	1.7	Regular	-	-	-	-	-	Typical	-	-	-	-	Typical	-	-	-	-	-	-		
295	*Melaleuca quinquenervia*	Broad-leaved Paperbark	230		230	12.0	3.0	2.8	1.8	Regular	-	-	-	-	-	Typical	-	-	-	-	Typical	-	-	-	-	-	-		
296	*Melaleuca quinquenervia*	Broad-leaved Paperbark	320	200	377	12.0	5.0	4.5	2.2	Regular	-	-	-	-	-	Typical	-	-	-	-	Typical	-	-	-	-	-	-		
297	*Eucalyptus tereticornis*	Forest Red Gum	490		490	21.0	7.0	5.9	2.5	Regular	-	Thinning	Die-back	-	-	Poor	-	-	-	-	Typical	-	-	-	-	-	-		
298	*Eucalyptus tereticornis*	Forest Red Gum	420		420	21.0	7.0	5.0	2.3	Regular	-	Thinning	Die-back	-	-	Poor	-	-	-	-	Typical	-	-	-	-	-	-		
299	*Melaleuca quinquenervia*	Broad-leaved Paperbark	410	320	520	12.0	9.0	6.2	2.5	Regular	-	-	-	-	-	Typical	Minor	-	-	-	Typical	-	-	-	-	-	-		
300	*Melaleuca quinquenervia*	Broad-leaved Paperbark	380	290	478	14.0	6.0	5.7	2.4	Regular	-	-	-	-	-	Typical	-	-	-	-	Typical	-	-	-	-	-	-		
301	*Lophostemon suaveolens*	Swamp Box	280		280	12.0	4.0	3.4	1.9	Regular	-	-	-	-	-	Typical	-	-	-	-	Typical	-	-	-	-	-	-		

Specimen Details										Canopy Condition Details							Trunk Condition Details					Fauna Details and Habitat Value								
Tree ID	Botanical Name	Common Name	Trunk DBH (mm)	Additional Trunks DBH (mm)	Total DBH (mm) [AS 4970-2009]	Height (m)	Spread (m)	Tree Protection Zone (m)	Structural Root Zone (m)	Canopy Form	Spreading	Thinning	Die-Back	Epicormic Growth	Lopped	Canopy Health	Leaning	Vines	Trunk Damage	Fire Damage	Trunk Health	Scats	Scratches	Hollows	Nest	Termite Nest	Habitat Value	Retention	Additional Notes
302	*Eucalyptus tereticornis*	Forest Red Gum	440		440	25.0	7.0	5.3	2.3	Regular	-	-	-	-	-	Typical	-	-	-	-	Typical	-	-	-	-	-	-		
303	*Corymbia intermedia*	Pink Bloodwood	590		590	22.0	9.0	7.1	2.7	Regular	-	Thinning	Die-back	Epicormic	-	Poor	-	-	Trunk Dmg.	-	Typical	-	-	-	-	-	-		
304	*Corymbia citriodora*	Spotted Gum	330		330	19.0	6.0	4.0	2.1	Regular	-	-	-	-	-	Typical	-	-	-	-	Typical	-	-	-	-	-	-		
305	*Corymbia citriodora*	Spotted Gum	410		410	26.0	5.0	4.9	2.3	Regular	-	-	-	-	-	Typical	-	-	-	-	Typical	-	-	-	-	-	-		
306	*Corymbia citriodora*	Spotted Gum	690		690	26.0	9.0	8.3	2.8	Regular	-	-	-	-	-	Typical	-	-	-	-	Typical	-	-	-	-	-	-		
307	*Corymbia citriodora*	Spotted Gum	330		330	19.0	6.0	4.0	2.1	Regular	-	-	-	-	-	Typical	-	-	-	-	Typical	-	-	-	-	-	-		
308	*Corymbia citriodora*	Spotted Gum	450		450	25.0	9.0	5.4	2.4	Regular	-	Thinning	Die-back	-	-	Poor	-	-	Trunk Dmg.	-	Typical	-	-	-	Small	-	-		
309	*Melaleuca quinquenervia*	Broad-leaved Paperbark	280	230	362	11.0	4.0	4.3	2.2	Regular	-	-	-	-	-	Typical	-	-	-	-	Typical	-	-	-	-	-	-		
310	*Corymbia intermedia*	Pink Bloodwood	300		300	16.0	5.0	3.6	2.0	Regular	-	-	-	-	-	Typical	-	-	Trunk Dmg.	-	Typical	-	-	-	-	-	-		
311	*Melaleuca quinquenervia*	Broad-leaved Paperbark	220	200, 140	329	12.0	5.0	3.9	2.1	Regular	-	-	-	-	-	Typical	-	-	-	-	Typical	-	-	-	-	-	-		
312	**DEAD/STAG**		550		550	16.0	6.0	6.6	2.6	Regular	-	-	-	-	-	Typical	-	-	-	-	Typical	-	-	Small	-	-	-		
313	*Corymbia intermedia*	Pink Bloodwood	260		260	14.0	3.0	3.1	1.9	Regular	-	Thinning	Die-back	Epicormic	-	Poor	-	-	-	-	Typical	-	-	-	-	-	-		
314	*Eucalyptus tereticornis*	Forest Red Gum	620		620	28.0	8.0	7.4	2.7	Regular	-	-	-	-	-	Typical	-	-	-	-	Typical	-	-	-	-	-	-		
315	*Melaleuca quinquenervia*	Broad-leaved Paperbark	270		270	14.0	5.0	3.2	1.9	Regular	-	-	-	-	-	Typical	-	-	-	-	Typical	-	-	-	-	-	-		
316	*Eucalyptus tereticornis*	Forest Red Gum	560		560	27.0	8.0	6.7	2.6	Regular	-	-	-	-	-	Typical	-	-	-	-	Typical	-	-	-	-	-	-		
317	*Eucalyptus tereticornis*	Forest Red Gum	480	440	651	27.0	11.0	7.8	2.8	Regular	-	-	-	-	-	Typical	-	-	-	-	Typical	-	-	-	-	-	-		
318	*Angophora leiocarpa*	Smooth-barked Apple	230		230	15.0	6.0	2.8	1.8	Regular	-	Thinning	Die-back	-	-	Poor	Minor	-	-	-	Typical	-	-	-	-	-	-		
319	*Eucalyptus tereticornis*	Forest Red Gum	230		230	17.0	5.0	2.8	1.8	Regular	-	-	-	-	-	Typical	-	-	-	-	Typical	-	-	-	-	-	-		
320	*Corymbia citriodora*	Spotted Gum	300		300	18.0	5.0	3.6	2.0	Regular	-	Thinning	Die-back	Epicormic	-	Poor	-	-	-	-	Typical	-	-	-	-	-	-		
321	*Eucalyptus tereticornis*	Forest Red Gum	600		600	21.0	6.0	7.2	2.7	Regular	-	-	-	-	-	Typical	-	-	-	-	Typical	-	-	-	-	-	-		
322	*Angophora leiocarpa*	Smooth-barked Apple	290	110, 110	329	16.0	5.0	3.9	2.1	Regular	-	-	-	-	-	Typical	-	-	-	-	Typical	-	-	-	-	-	-		
323	*Angophora leiocarpa*	Smooth-barked Apple	230		230	15.0	4.0	2.8	1.8	Regular	-	Thinning	Die-back	Epicormic	-	Poor	-	-	-	-	Typical	-	-	-	-	-	-		
324	*Eucalyptus tereticornis*	Forest Red Gum	490		490	22.0	9.0	5.9	2.5	Regular	-	-	-	-	-	Typical	-	-	-	-	Typical	-	-	-	-	-	-		
325	*Angophora leiocarpa*	Smooth-barked Apple	280		280	13.0	5.0	3.4	1.9	Regular	-	Thinning	Die-back	Epicormic	-	Poor	Minor	-	-	-	Typical	-	-	-	-	-	-		
326	**DEAD/STAG**		420		420	19.0	7.0	5.0	2.3	Regular	-	-	-	-	-	Typical	-	-	-	-	Typical	-	-	-	-	-	-		
327	*Angophora leiocarpa*	Smooth-barked Apple	380		380	17.0	7.0	4.6	2.2	Regular	-	-	-	-	-	Typical	-	-	-	-	Typical	-	-	-	-	-	-		
328	*Eucalyptus tereticornis*	Forest Red Gum	420		420	22.0	7.0	5.0	2.3	Regular	-	-	-	-	-	Typical	-	-	-	-	Typical	-	-	-	-	-	-		
329	*Angophora leiocarpa*	Smooth-barked Apple	390		390	19.0	7.0	4.7	2.2	Regular	-	-	-	-	-	Typical	-	-	-	-	Typical	-	-	-	-	-	-		
330	*Angophora leiocarpa*	Smooth-barked Apple	310		310	17.0	5.0	3.7	2.0	Regular	-	Thinning	Die-back	-	-	Typical	-	-	-	-	Typical	-	-	-	-	-	-		
331	*Eucalyptus tereticornis*	Forest Red Gum	310		310	15.0	6.0	3.7	2.0	Regular	-	Thinning	Die-back	-	-	Poor	-	-	-	-	Typical	-	-	-	-	-	-		
332	*Eucalyptus tereticornis*	Forest Red Gum	520		520	21.0	7.0	6.2	2.5	Regular	-	-	-	-	-	Typical	-	-	-	-	Typical	-	-	-	-	-	-		
333	*Angophora leiocarpa*	Smooth-barked Apple	310		310	20.0	6.0	3.7	2.0	Regular	-	-	-	-	-	Typical	-	-	-	-	Typical	-	-	-	-	-	-		
334	*Angophora leiocarpa*	Smooth-barked Apple	330		330	19.0	6.0	4.0	2.1	Regular	-	-	-	-	-	Typical	-	-	-	-	Typical	-	-	-	-	-	-		
335	*Corymbia intermedia*	Pink Bloodwood	450		450	19.0	8.0	5.4	2.4	Regular	-	-	-	-	-	Typical	-	-	-	-	Typical	-	-	-	-	-	-		
336	*Corymbia intermedia*	Pink Bloodwood	350		350	19.0	6.0	4.2	2.1	Regular	-	-	-	-	-	Typical	-	-	-	-	Typical	-	-	-	-	-	-		
337	*Eucalyptus tereticornis*	Forest Red Gum	250		250	17.0	5.0	3.0	1.8	Regular	-	Thinning	Die-back	-	-	Poor	-	-	-	-	Typical	-	-	-	-	-	-		
338	*Angophora leiocarpa*	Smooth-barked Apple	310		310	16.0	7.0	3.7	2.0	Regular	-	-	-	-	-	Typical	-	-	-	-	Typical	-	-	-	-	-	-		
339	*Corymbia citriodora*	Spotted Gum	220	160	272	16.0	5.0	3.3	1.9	Regular	-	-	-	-	-	Typical	-	-	-	-	Typical	-	-	-	-	-	-		

Specimen Details										Canopy Condition Details							Trunk Condition Details					Fauna Details and Habitat Value								
Tree ID	Botanical Name	Common Name	Trunk DBH (mm)	Additional Trunks DBH (mm)	Total DBH (mm) [AS 4970-2009]	Height (m)	Spread (m)	Tree Protection Zone (m)	Structural Root Zone (m)	Canopy Form	Spreading	Thinning	Die-Back	Epicormic Growth	Lopped	Canopy Health	Leaning	Vines	Trunk Damage	Fire Damage	Trunk Health	Scats	Scratches	Hollows	Nest	Termite Nest	Habitat Value	Retention	Additional Notes
340	*Angophora leiocarpa*	Smooth-barked Apple	230		230	14.0	4.0	2.8	1.8	Regular	-	Thinning	Die-back	Epicormic	-	Poor	-	-	-	-	Typical	-	-	-	-	-	-		
341	*Eucalyptus tereticornis*	Forest Red Gum	260		260	12.0	3.0	3.1	1.9	Regular	-	-	-	-	-	Typical	-	-	-	-	Typical	-	-	-	-	-	-		
342	*Corymbia citriodora*	Spotted Gum	320		320	21.0	6.0	3.8	2.1	Regular	-	-	-	-	-	Typical	Minor	-	-	-	Typical	-	-	-	-	-	-		
343	*Angophora leiocarpa*	Smooth-barked Apple	320		320	18.0	6.0	3.8	2.1	Regular	-	-	-	-	-	Typical	-	-	-	-	Typical	-	-	-	-	-	-		
344	*Corymbia citriodora*	Spotted Gum	290		290	17.0	5.0	3.5	2.0	Regular	-	Thinning	Die-back	Epicormic	-	Poor	-	-	Trunk Dmg.	-	Typical	-	-	-	-	-	-		
345	*Eucalyptus tereticornis*	Forest Red Gum	630		630	23.0	9.0	7.6	2.7	Regular	-	-	Die-back	-	-	Typical	-	-	-	-	Typical	-	-	-	-	-	-		
346	*Eucalyptus tereticornis*	Forest Red Gum	420		420	19.0	5.0	5.0	2.3	Regular	-	-	-	-	-	Typical	-	-	Trunk Dmg.	-	Typical	-	-	-	-	-	-		
347	*Corymbia citriodora*	Spotted Gum	320		320	22.0	5.0	3.8	2.1	Regular	-	Thinning	Die-back	-	-	Poor	-	-	-	-	Typical	-	-	-	-	-	-		
348	*Corymbia citriodora*	Spotted Gum	550		550	25.0	9.0	6.6	2.6	Regular	-	Thinning	Die-back	-	-	Poor	-	-	-	-	Typical	-	-	-	-	-	-		
349	*Corymbia citriodora*	Spotted Gum	330		330	21.0	6.0	4.0	2.1	Regular	-	-	-	-	-	Typical	-	-	-	-	Typical	-	-	-	-	-	-		
350	*Corymbia citriodora*	Spotted Gum	300		300	22.0	7.0	3.6	2.0	Regular	-	-	-	-	-	Typical	-	-	-	-	Typical	-	-	-	-	-	-		
351	*Corymbia citriodora*	Spotted Gum	320		320	19.0	5.0	3.8	2.1	Regular	-	-	-	-	-	Typical	-	-	-	-	Typical	-	-	-	-	-	-		
352	*Eucalyptus tereticornis*	Forest Red Gum	340		340	22.0	6.0	4.1	2.1	Regular	-	Thinning	Die-back	Epicormic	-	Poor	-	-	-	-	Typical	-	-	-	-	-	-		
353	*Corymbia citriodora*	Spotted Gum	430		430	21.0	6.0	5.2	2.3	Regular	-	Thinning	Die-back	-	-	Poor	-	-	-	-	Typical	-	-	-	-	-	-		
354	*Angophora leiocarpa*	Smooth-barked Apple	290		290	18.0	6.0	3.5	2.0	Regular	-	Thinning	Die-back	-	-	Typical	-	-	-	-	Typical	-	-	-	-	-	-		
355	*Angophora leiocarpa*	Smooth-barked Apple	460		460	22.0	7.0	5.5	2.4	Regular	-	-	-	-	-	Typical	-	-	-	-	Typical	-	-	-	-	-	-		
356	*Eucalyptus moluccana*	Gum-topped Box	500		500	21.0	9.0	6.0	2.5	Regular	-	-	-	-	-	Typical	-	-	-	-	Typical	-	-	-	-	-	-		
357	*Corymbia citriodora*	Spotted Gum	440		440	22.0	7.0	5.3	2.3	Regular	-	-	-	-	-	Typical	-	-	Trunk Dmg.	-	Typical	-	-	-	-	-	-		
358	*Lophostemon suaveolens*	Swamp Box	340		340	14.0	5.0	4.1	2.1	Regular	-	-	-	-	-	Typical	-	-	-	-	Typical	-	-	-	-	Termites	-		
359	*Corymbia intermedia*	Pink Bloodwood	520		520	23.0	6.0	6.2	2.5	Regular	-	Thinning	Die-back	-	-	Poor	-	-	Trunk Dmg.	-	Typical	-	-	-	-	-	-		
360	*Corymbia citriodora*	Spotted Gum	290		290	19.0	4.0	3.5	2.0	Regular	-	Thinning	Die-back	Epicormic	-	Poor	-	-	-	-	Typical	-	-	-	-	-	-		
361	*Corymbia intermedia*	Pink Bloodwood	470		470	18.0	8.0	5.6	2.4	Regular	-	-	-	-	-	Typical	-	-	Trunk Dmg.	-	Typical	-	-	-	-	-	-		
362	*Eucalyptus moluccana*	Gum-topped Box	390		390	23.0	7.0	4.7	2.2	Regular	-	-	-	-	-	Typical	-	-	-	-	Typical	-	-	-	-	-	-		
363	*Eucalyptus tereticornis*	Forest Red Gum	270		270	17.0	6.0	3.2	1.9	Regular	-	-	-	-	-	Typical	-	-	-	-	Typical	-	-	-	-	-	-		
364	*Eucalyptus moluccana*	Gum-topped Box	600		600	23.0	9.0	7.2	2.7	Regular	-	-	-	-	-	Typical	-	-	Trunk Dmg.	-	Typical	-	-	-	-	-	-		
365	*Eucalyptus moluccana*	Gum-topped Box	380		380	22.0	7.0	4.6	2.2	Regular	-	-	-	-	-	Typical	-	-	Trunk Dmg.	-	Typical	-	-	-	-	-	-		
366	*Corymbia intermedia*	Pink Bloodwood	340		340	19.0	3.0	4.1	2.1	Regular	-	Thinning	Die-back	Epicormic	-	Poor	-	-	Trunk Dmg.	-	Typical	-	-	-	-	-	-		
367	*Corymbia citriodora*	Spotted Gum	370		370	21.0	8.0	4.4	2.2	Regular	-	-	-	-	-	Typical	-	-	-	-	Typical	-	-	-	-	-	-		
368	*Eucalyptus crebra*	Narrow-leaved Ironbark	490		490	25.0	9.0	5.9	2.5	Regular	-	Thinning	Die-back	-	-	Poor	-	-	-	-	Typical	-	-	-	-	-	-		
369	*Corymbia citriodora*	Spotted Gum	410		410	21.0	8.0	4.9	2.3	Regular	-	-	-	-	-	Typical	-	-	-	-	Typical	-	-	-	-	-	-		
370	*Corymbia citriodora*	Spotted Gum	390		390	22.0	7.0	4.7	2.2	Regular	-	-	-	-	-	Typical	-	-	-	-	Typical	-	-	-	-	-	-		
371	*Corymbia citriodora*	Spotted Gum	370		370	23.0	6.0	4.4	2.2	Regular	-	Thinning	Die-back	-	-	Poor	-	-	-	-	Typical	-	-	-	-	-	-		
372	*Eucalyptus moluccana*	Gum-topped Box	420		420	23.0	8.0	5.0	2.3	Regular	-	-	-	-	-	Typical	-	-	-	-	Typical	-	-	-	-	-	-		
373	*Eucalyptus moluccana*	Gum-topped Box	480		480	23.0	9.0	5.8	2.4	Regular	-	-	-	-	-	Typical	-	-	-	-	Typical	-	-	-	-	-	-		
374	*Eucalyptus tereticornis*	Forest Red Gum	420		420	23.0	6.0	5.0	2.3	Regular	-	Thinning	Die-back	-	-	Poor	-	-	-	-	Typical	-	-	-	-	-	-		
375	*Eucalyptus crebra*	Narrow-leaved Ironbark	530		530	27.0	8.0	6.4	2.5	One-sided	-	Thinning	Die-back	-	-	Typical	-	-	-	-	Typical	-	-	-	-	-	-		
376	*Corymbia citriodora*	Spotted Gum	420		420	23.0	4.0	5.0	2.3	Regular	-	Thinning	Die-back	Epicormic	-	Poor	-	-	-	-	Typical	-	-	-	-	-	-		
377	*Angophora leiocarpa*	Smooth-barked Apple	310		310	18.0	5.0	3.7	2.0	Regular	-	Thinning	Die-back	Epicormic	-	Poor	-	-	-	-	Typical	-	-	-	-	-	-		

Specimen Details										Canopy Condition Details							Trunk Condition Details					Fauna Details and Habitat Value								
Tree ID	Botanical Name	Common Name	Trunk DBH (mm)	Additional Trunks DBH (mm)	Total DBH (mm) [AS 4970-2009]	Height (m)	Spread (m)	Tree Protection Zone (m)	Structural Root Zone (m)	Canopy Form	Spreading	Thinning	Die-Back	Epicormic Growth	Lopped	Canopy Health	Leaning	Vines	Trunk Damage	Fire Damage	Trunk Health	Scats	Scratches	Hollows	Nest	Termite Nest	Habitat Value	Retention	Additional Notes
378	*Eucalyptus crebra*	Narrow-leaved Ironbark	560		560	26.0	14.0	6.7	2.6	Regular	-	-	-	-	-	Typical	-	-	-	-	Typical	-	-	-	-	-	-		
379	*Angophora subvelutina*	Broad-leaved Apple	310		310	15.0	6.0	3.7	2.0	Regular	-	-	-	-	-	Typical	-	-	-	-	Typical	-	-	-	-	-	-		
380	*Angophora subvelutina*	Broad-leaved Apple	300		300	13.0	5.0	3.6	2.0	Regular	-	-	-	-	-	Typical	-	-	-	-	Typical	-	-	-	-	-	-		
381	*Corymbia citriodora*	Spotted Gum	320		320	21.0	4.0	3.8	2.1	Regular	-	Thinning	Die-back	Epicormic	-	Poor	-	-	-	-	Typical	-	-	-	-	-	-		
382	*Eucalyptus crebra*	Narrow-leaved Ironbark	260		260	17.0	5.0	3.1	1.9	Regular	-	-	-	-	-	Typical	-	-	-	-	Typical	-	-	-	-	-	-		
383	*Eucalyptus tereticornis*	Forest Red Gum	290		290	18.0	5.0	3.5	2.0	Regular	-	-	-	-	-	Typical	-	-	-	-	Typical	-	-	-	-	-	-		
384	*Eucalyptus tereticornis*	Forest Red Gum	300		300	21.0	5.0	3.6	2.0	Regular	-	-	-	-	-	Typical	-	-	-	-	Typical	-	-	-	-	-	-		
385	*Alphitonia excelsa*	Red Ash	310		310	15.0	6.0	3.7	2.0	Regular	-	-	-	-	-	Typical	-	-	-	-	Typical	-	-	-	-	-	-		
386	*Eucalyptus tereticornis*	Forest Red Gum	300		300	19.0	5.0	3.6	2.0	Regular	-	-	-	-	-	Typical	-	-	-	-	Typical	-	-	-	-	-	-		
387	*Corymbia citriodora*	Spotted Gum	350		350	19.0	7.0	4.2	2.1	Regular	-	-	-	-	-	Typical	-	-	-	-	Typical	-	-	-	-	-	-		
388	*Corymbia citriodora*	Spotted Gum	330		330	21.0	5.0	4.0	2.1	Regular	-	-	-	-	-	Typical	-	-	-	-	Typical	-	-	-	-	-	-		
389	*Corymbia citriodora*	Spotted Gum	720		720	29.0	12.0	8.6	2.9	Regular	-	-	-	-	-	Typical	-	-	-	-	Typical	-	-	-	-	-	-		
390	*Eucalyptus tereticornis*	Forest Red Gum	330		330	21.0	6.0	4.0	2.1	Regular	-	-	-	-	-	Typical	-	-	-	-	Typical	-	-	-	-	-	-		
391	*Corymbia citriodora*	Spotted Gum	380		380	22.0	8.0	4.6	2.2	Regular	-	-	-	-	-	Typical	-	-	-	-	Typical	-	-	-	-	-	-		
392	*Corymbia citriodora*	Spotted Gum	270		270	20.0	3.0	3.2	1.9	Regular	-	Thinning	Die-back	Epicormic	-	Poor	-	-	-	-	Typical	-	-	-	-	-	-		
393	*Corymbia citriodora*	Spotted Gum	380	330	503	21.0	8.0	6.0	2.5	Regular	-	Thinning	Die-back	-	-	Poor	-	-	-	-	Typical	-	-	-	-	-	-		
394	*Corymbia citriodora*	Spotted Gum	370		370	19.0	6.0	4.4	2.2	Regular	-	Thinning	Die-back	-	-	Poor	-	-	Trunk Dmg.	-	Typical	-	-	-	-	-	-		
395	*Corymbia citriodora*	Spotted Gum	370		370	21.0	6.0	4.4	2.2	Regular	-	-	-	-	-	Typical	-	-	-	-	Typical	-	-	-	-	-	-		
396	*Eucalyptus tereticornis*	Forest Red Gum	460		460	23.0	5.0	5.5	2.4	Regular	-	Thinning	Die-back	-	-	Poor	-	-	Trunk Dmg.	-	Typical	-	-	-	-	-	-		
397	*Eucalyptus tereticornis*	Forest Red Gum	410		410	24.0	7.0	4.9	2.3	Regular	-	-	-	-	-	Typical	-	-	-	-	Typical	-	-	-	-	-	-		
398	*Eucalyptus tereticornis*	Forest Red Gum	360		360	19.0	6.0	4.3	2.2	Regular	-	-	-	-	-	Typical	-	-	-	-	Typical	-	-	-	-	-	-		
399	*Eucalyptus tereticornis*	Forest Red Gum	730		730	28.0	14.0	8.8	2.9	Regular	-	-	-	-	-	Typical	-	-	-	-	Typical	-	-	-	-	-	-		
400	*Corymbia intermedia*	Pink Bloodwood	360		360	19.0	4.0	4.3	2.2	Regular	-	Thinning	Die-back	Epicormic	-	Poor	-	-	-	-	Typical	-	-	-	-	-	-		
401	*Corymbia intermedia*	Pink Bloodwood	320	300, 260, 200	548	20.0	7.0	6.6	2.6	Regular	-	-	-	-	-	Typical	-	-	Trunk Dmg.	-	Typical	-	-	-	-	-	-		
402	*Corymbia tessellaris*	Moreton Bay Ash	280		280	17.0	5.0	3.4	1.9	Regular	-	-	-	-	-	Typical	-	-	-	-	Typical	-	-	-	-	-	-		
403	*Eucalyptus tereticornis*	Forest Red Gum	480		480	27.0	9.0	5.8	2.4	Regular	-	-	-	-	-	Typical	-	-	-	-	Typical	-	-	-	-	-	-		
404	*Eucalyptus tereticornis*	Forest Red Gum	540		540	27.0	8.0	6.5	2.6	Regular	-	-	-	-	-	Typical	-	-	-	-	Typical	-	-	-	-	-	-		
405	*Angophora subvelutina*	Broad-leaved Apple	630		630	22.0	11.0	7.6	2.7	Regular	-	-	-	-	-	Typical	-	-	-	-	Typical	-	-	-	-	-	-		
406	*Corymbia tessellaris*	Moreton Bay Ash	460		460	25.0	9.0	5.5	2.4	Regular	-	Thinning	Die-back	-	-	Poor	-	-	-	-	Typical	-	-	-	-	-	-		
407	*Corymbia tessellaris*	Moreton Bay Ash	540		540	26.0	12.0	6.5	2.6	Regular	-	-	-	-	-	Typical	-	-	-	-	Typical	-	-	-	-	-	-		
408	*Casuarina cunninghamiana*	River Sheoak	470		470	23.0	6.0	5.6	2.4	Regular	-	-	-	-	-	Typical	-	-	-	-	Typical	-	-	-	-	-	-		
409	*Casuarina cunninghamiana*	River Sheoak	440		440	18.0	6.0	5.3	2.3	Regular	-	-	-	-	-	Typical	-	-	-	-	Typical	-	-	-	-	-	-		
410	*Eucalyptus tereticornis*	Forest Red Gum	690		690	32.0	12.0	8.3	2.8	Regular	-	-	-	-	-	Typical	-	-	-	-	Typical	-	-	-	-	-	-		
411	*Casuarina cunninghamiana*	River Sheoak	480		480	23.0	9.0	5.8	2.4	Regular	-	-	-	-	-	Typical	-	-	-	-	Typical	-	-	-	-	-	-		
412	*Eucalyptus tereticornis*	Forest Red Gum	710		710	28.0	14.0	8.5	2.9	Regular	-	-	-	-	-	Typical	-	-	-	-	Typical	-	-	-	-	-	-		
413	*Angophora subvelutina*	Broad-leaved Apple	630		630	27.0	12.0	7.6	2.7	Regular	-	-	-	-	-	Typical	-	-	-	-	Typical	-	-	-	-	-	-		
414	*Angophora subvelutina*	Broad-leaved Apple	660		660	26.0	12.0	7.9	2.8	Regular	-	-	-	-	-	Typical	-	-	-	-	Typical	-	-	-	-	-	-		
415	*Eucalyptus tereticornis*	Forest Red Gum	590		590	26.0	11.0	7.1	2.7	Regular	-	-	-	-	-	Typical	-	-	-	-	Typical	-	-	-	-	-	-		

Specimen Details										Canopy Condition Details							Trunk Condition Details					Fauna Details and Habitat Value							
Tree ID	Botanical Name	Common Name	Trunk DBH (mm)	Additional Trunks DBH (mm)	Total DBH (mm) [AS 4970-2009]	Height (m)	Spread (m)	Tree Protection Zone (m)	Structural Root Zone (m)	Canopy Form	Spreading	Thinning	Die-Back	Epicormic Growth	Lopped	Canopy Health	Leaning	Vines	Trunk Damage	Fire Damage	Trunk Health	Scats	Scratches	Hollows	Nest	Termite Nest	Habitat Value	Retention	Additional Notes
416	*Angophora subvelutina*	Broad-leaved Apple	750		750	28.0	14.0	9.0	2.9	Regular	-	-	-	-	-	Typical	-	-	-	-	Typical	-	-	-	-	-	-		
417	*Angophora subvelutina*	Broad-leaved Apple	390		390	23.0	8.0	4.7	2.2	Regular	-	-	-	-	-	Typical	-	-	-	-	Typical	-	-	-	-	-	-		
418	*Eucalyptus tereticornis*	Forest Red Gum	490		490	25.0	12.0	5.9	2.5	Regular	-	-	-	-	-	Typical	-	-	-	-	Typical	-	-	-	-	-	-		
419	**DEAD/STAG**		1250		1250	12.0	1.0	15.0	3.6	Regular	-	-	-	-	-	Typical	-	-	-	-	Typical	-	-	Large	-	-	High		
420	*Eucalyptus tereticornis*	Forest Red Gum	370		370	22.0	8.0	4.4	2.2	Regular	-	-	-	-	-	Typical	-	-	-	-	Typical	-	-	-	-	-	-		
421	*Corymbia intermedia*	Pink Bloodwood	610		610	26.0	11.0	7.3	2.7	Regular	-	-	-	-	-	Typical	-	-	Trunk Dmg.	-	Typical	-	-	-	-	-	-		
422	*Eucalyptus tereticornis*	Forest Red Gum	530		530	29.0	12.0	6.4	2.5	Regular	-	-	-	-	-	Typical	-	-	-	-	Typical	-	-	-	-	-	-		
423	*Eucalyptus tereticornis*	Forest Red Gum	430		430	27.0	11.0	5.2	2.3	Regular	-	-	-	-	-	Typical	-	-	-	-	Typical	-	-	-	-	-	-		
424	*Corymbia citriodora*	Spotted Gum	660		660	35.0	15.0	7.9	2.8	Regular	-	-	-	-	-	Typical	-	-	-	-	Typical	-	-	-	-	-	-		
425	*Eucalyptus crebra*	Narrow-leaved Ironbark	300		300	26.0	6.0	3.6	2.0	Regular	-	-	-	-	-	Typical	-	-	-	-	Typical	-	-	-	-	-	-		
426	*Corymbia citriodora*	Spotted Gum	410		410	27.0	7.0	4.9	2.3	Regular	-	Thinning	Die-back	-	-	Poor	-	-	-	-	Typical	-	-	-	-	-	-		
427	*Corymbia intermedia*	Pink Bloodwood	690		690	26.0	14.0	8.3	2.8	Regular	-	Thinning	Die-back	Epicormic	-	Poor	-	-	-	-	Typical	-	-	-	-	-	-		
428	*Eucalyptus tereticornis*	Forest Red Gum	390		390	18.0	6.0	4.7	2.2	Regular	-	-	-	-	-	Typical	-	-	-	-	Typical	-	-	-	-	-	-		
429	*Corymbia intermedia*	Pink Bloodwood	400		400	21.0	7.0	4.8	2.3	Regular	-	-	-	-	-	Typical	-	-	-	-	Typical	-	-	-	-	-	-		
430	*Eucalyptus crebra*	Narrow-leaved Ironbark	370		370	24.0	7.0	4.4	2.2	Regular	-	-	-	-	-	Typical	-	-	Trunk Dmg.	-	Typical	-	-	-	-	-	-		
431	*Corymbia citriodora*	Spotted Gum	480		480	19.0	11.0	5.8	2.4	Regular	-	-	-	-	-	Typical	-	-	-	-	Typical	-	-	-	-	-	-		
432	*Angophora leiocarpa*	Smooth-barked Apple	370		370	23.0	9.0	4.4	2.2	Regular	-	Thinning	Die-back	-	-	Typical	-	-	-	-	Typical	-	-	-	-	-	-		
433	*Corymbia citriodora*	Spotted Gum	620		620	28.0	11.0	7.4	2.7	Regular	-	-	-	-	-	Typical	-	-	-	-	Typical	-	-	-	-	-	-		
434	*Corymbia citriodora*	Spotted Gum	430		430	26.0	9.0	5.2	2.3	Regular	-	-	-	-	-	Typical	-	-	-	-	Typical	-	-	-	-	-	-		
435	*Corymbia citriodora*	Spotted Gum	360		360	32.0	6.0	4.3	2.2	Regular	-	Thinning	Die-back	Epicormic	-	Poor	-	-	-	-	Typical	-	-	-	-	-	-		
436	*Eucalyptus crebra*	Narrow-leaved Ironbark	310		310	18.0	4.0	3.7	2.0	Regular	-	Thinning	Die-back	Epicormic	-	Typical	-	-	-	-	Typical	-	-	-	-	-	-		
437	*Eucalyptus tereticornis*	Forest Red Gum	320		320	18.0	6.0	3.8	2.1	Regular	-	-	-	-	-	Typical	-	-	-	-	Typical	-	-	-	-	-	-		
438	*Eucalyptus tereticornis*	Forest Red Gum	710		710	26.0	9.0	8.5	2.9	Regular	-	-	-	-	-	Typical	-	-	-	-	Typical	-	-	-	-	-	-		
439	*Eucalyptus tereticornis*	Forest Red Gum	480		480	26.0	11.0	5.8	2.4	Regular	-	-	-	-	-	Typical	-	-	-	-	Typical	-	-	-	-	-	-		
440	*Eucalyptus tereticornis*	Forest Red Gum	460		460	22.0	9.0	5.5	2.4	Regular	-	-	-	-	-	Typical	-	-	-	-	Typical	-	-	-	-	-	-		
441	*Eucalyptus tereticornis*	Forest Red Gum	360		360	22.0	8.0	4.3	2.2	Regular	-	-	-	-	-	Typical	-	-	-	-	Typical	-	-	-	-	-	-		
442	**DEAD/STAG**		680		680	25.0	8.0	8.2	2.8	Regular	-	-	-	-	-	Typical	-	-	-	-	Typical	-	-	Small	-	Termites	High		
443	*Corymbia citriodora*	Spotted Gum	680		680	32.0	8.0	8.2	2.8	Regular	-	Thinning	Die-back	Epicormic	-	Poor	-	-	-	-	Typical	-	-	-	-	-	-		
444	*Eucalyptus tereticornis*	Forest Red Gum	730		730	32.0	14.0	8.8	2.9	Regular	-	-	-	-	-	Typical	-	-	-	-	Typical	-	-	-	-	-	-		
445	*Corymbia citriodora*	Spotted Gum	330		330	22.0	7.0	4.0	2.1	Regular	-	-	-	-	-	Typical	-	-	-	-	Typical	-	-	-	-	-	-		
446	*Eucalyptus crebra*	Narrow-leaved Ironbark	360		360	23.0	8.0	4.3	2.2	Regular	-	Thinning	Die-back	-	-	Poor	-	-	-	-	Typical	-	-	-	-	-	-		
447	*Eucalyptus tereticornis*	Forest Red Gum	440		440	27.0	9.0	5.3	2.3	Regular	-	-	-	-	-	Typical	-	-	-	-	Typical	-	-	-	-	-	-		
448	*Corymbia citriodora*	Spotted Gum	330		330	24.0	3.0	4.0	2.1	Regular	-	Thinning	Die-back	Epicormic	-	Poor	-	-	-	-	Typical	-	-	-	-	-	-		
449	*Eucalyptus tereticornis*	Forest Red Gum	760		760	33.0	14.0	9.1	2.9	Regular	-	-	-	-	-	Typical	-	-	-	-	Typical	-	-	-	-	-	-		
450	*Eucalyptus tereticornis*	Forest Red Gum	300		300	18.0	6.0	3.6	2.0	Regular	-	-	-	-	-	Typical	-	-	-	-	Typical	-	-	-	-	-	-		
451	*Corymbia citriodora*	Spotted Gum	380		380	23.0	7.0	4.6	2.2	Regular	-	-	-	-	-	Typical	-	-	-	-	Typical	-	-	-	-	-	-		
452	*Corymbia intermedia*	Pink Bloodwood	740		740	36.0	14.0	8.9	2.9	Regular	-	-	-	-	-	Typical	-	-	-	-	Typical	-	-	-	-	-	-		
453	*Eucalyptus crebra*	Narrow-leaved Ironbark	320		320	19.0	7.0	3.8	2.1	Regular	-	-	-	-	-	Typical	-	-	-	-	Typical	-	-	-	-	-	-		

Specimen Details										Canopy Condition Details							Trunk Condition Details					Fauna Details and Habitat Value								
Tree ID	Botanical Name	Common Name	Trunk DBH (mm)	Additional Trunks DBH (mm)	Total DBH (mm) [AS 4970-2009]	Height (m)	Spread (m)	Tree Protection Zone (m)	Structural Root Zone (m)	Canopy Form	Spreading	Thinning	Die-Back	Epicormic Growth	Lopped	Canopy Health	Leaning	Vines	Trunk Damage	Fire Damage	Trunk Health	Scats	Scratches	Hollows	Nest	Termite Nest	Habitat Value	Retention	Additional Notes
454	*Lophostemon suaveolens*	Swamp Box	350		350	14.0	5.0	4.2	2.1	Regular	-	-	-	-	-	Typical	-	-	-	-	Typical	-	-	-	-	-	-		
455	*Eucalyptus crebra*	Narrow-leaved Ironbark	300		300	19.0	6.0	3.6	2.0	Regular	-	-	-	-	-	Typical	-	-	-	-	Typical	-	-	-	-	-	-		
456	*Corymbia intermedia*	Pink Bloodwood	420		420	23.0	9.0	5.0	2.3	Regular	-	Thinning	Die-back	-	-	Typical	-	-	-	-	Typical	-	-	-	-	-	-		
457	*Corymbia tessellaris*	Moreton Bay Ash	390		390	21.0	9.0	4.7	2.2	Regular	-	-	-	-	-	Typical	-	-	-	-	Typical	-	-	-	-	-	-		
458	*Eucalyptus tereticornis*	Forest Red Gum	430		430	29.0	11.0	5.2	2.3	Regular	-	Thinning	Die-back	Epicormic	-	Poor	-	-	-	-	Typical	-	-	-	-	-	-		
459	*Corymbia citriodora*	Spotted Gum	560		560	25.0	8.0	6.7	2.6	Regular	-	-	-	-	-	Typical	-	-	-	-	Typical	-	-	-	-	-	-		
460	*Corymbia citriodora*	Spotted Gum	580		580	27.0	14.0	7.0	2.6	Regular	-	-	-	-	-	Typical	-	-	-	-	Typical	-	-	-	-	-	-		
461	*Corymbia citriodora*	Spotted Gum	380		380	26.0	7.0	4.6	2.2	Regular	-	-	-	-	-	Typical	-	-	-	-	Typical	-	-	-	-	-	-		
462	*Corymbia citriodora*	Spotted Gum	350		350	26.0	8.0	4.2	2.1	Regular	-	-	-	-	-	Typical	-	-	-	-	Typical	-	-	-	-	-	-		
463	*Eucalyptus tereticornis*	Forest Red Gum	430		430	23.0	8.0	5.2	2.3	Regular	-	-	-	-	-	Typical	-	-	-	-	Typical	-	-	-	-	-	-		
464	*Corymbia citriodora*	Spotted Gum	400		400	23.0	9.0	4.8	2.3	Regular	-	-	-	-	-	Typical	-	-	-	-	Typical	-	-	-	-	-	-		
465	*Corymbia citriodora*	Spotted Gum	400		400	27.0	8.0	4.8	2.3	Regular	-	-	-	-	-	Typical	-	-	-	-	Typical	-	-	-	-	-	-		
466	*Corymbia citriodora*	Spotted Gum	380		380	21.0	6.0	4.6	2.2	One-sided	-	-	-	-	-	Typical	-	-	-	-	Typical	-	-	-	-	-	-		
467	*Corymbia citriodora*	Spotted Gum	390		390	25.0	9.0	4.7	2.2	Regular	-	-	-	-	-	Typical	-	-	-	-	Typical	-	-	-	-	-	-		
468	*Eucalyptus tereticornis*	Forest Red Gum	300		300	18.0	6.0	3.6	2.0	Regular	-	-	-	-	-	Typical	-	-	-	-	Typical	-	-	-	-	-	-		
469	*Corymbia citriodora*	Spotted Gum	380		380	20.0	7.0	4.6	2.2	Regular	-	-	-	-	-	Typical	-	-	-	-	Typical	-	-	-	-	-	-		
470	*Corymbia citriodora*	Spotted Gum	360		360	21.0	5.0	4.3	2.2	Regular	-	-	-	-	-	Typical	-	-	-	-	Typical	-	-	-	-	-	-		
471	*Corymbia citriodora*	Spotted Gum	320		320	18.0	5.0	3.8	2.1	Regular	-	Thinning	Die-back	-	-	Poor	-	-	-	-	Typical	-	-	-	-	-	-		
472	*Corymbia citriodora*	Spotted Gum	370		370	24.0	8.0	4.4	2.2	Regular	-	-	-	-	-	Typical	-	-	-	-	Typical	-	-	-	-	-	-		
473	*Corymbia citriodora*	Spotted Gum	330		330	23.0	6.0	4.0	2.1	Regular	-	-	-	-	-	Typical	-	-	-	-	Typical	-	-	-	-	-	-		
474	*Corymbia citriodora*	Spotted Gum	360		360	23.0	7.0	4.3	2.2	Regular	-	-	-	-	-	Typical	-	-	-	-	Typical	-	-	-	-	-	-		
475	*Eucalyptus tereticornis*	Forest Red Gum	510		510	26.0	9.0	6.1	2.5	Regular	-	-	-	-	-	Typical	-	-	-	-	Typical	-	-	-	-	-	-		
476	*Eucalyptus tereticornis*	Forest Red Gum	320		320	23.0	6.0	3.8	2.1	One-sided	-	Thinning	Die-back	-	-	Poor	-	-	-	-	Typical	-	-	-	-	-	-		
477	*Corymbia citriodora*	Spotted Gum	320		320	22.0	6.0	3.8	2.1	Regular	-	-	-	-	-	Typical	-	-	-	-	Typical	-	-	-	-	-	-		
478	*Corymbia citriodora*	Spotted Gum	360		360	23.0	7.0	4.3	2.2	Regular	-	-	-	-	-	Typical	-	-	-	-	Typical	-	-	-	-	-	-		
479	*Corymbia citriodora*	Spotted Gum	310		310	19.0	5.0	3.7	2.0	Regular	-	-	-	-	-	Typical	-	-	-	-	Typical	-	-	-	-	-	-		
480	*Eucalyptus tereticornis*	Forest Red Gum	430		430	24.0	6.0	5.2	2.3	Regular	-	-	-	-	-	Typical	-	-	-	-	Typical	-	-	-	-	-	-		
481	*Corymbia citriodora*	Spotted Gum	340		340	23.0	7.0	4.1	2.1	Regular	-	-	-	-	-	Typical	-	-	-	-	Typical	-	-	-	-	-	-		
482	*Eucalyptus crebra*	Narrow-leaved Ironbark	750		750	18.0	12.0	9.0	2.9	Regular	-	Thinning	Die-back	-	-	Typical	Minor	-	-	-	Typical	-	-	-	-	-	-		
483	*Eucalyptus crebra*	Narrow-leaved Ironbark	330		330	17.0	7.0	4.0	2.1	Regular	-	-	-	-	-	Typical	-	-	-	-	Typical	-	-	-	-	-	-		
484	*Eucalyptus tereticornis*	Forest Red Gum	320		320	18.0	4.0	3.8	2.1	Regular	-	-	-	-	-	Typical	-	-	-	-	Typical	-	-	-	-	-	-		
485	*Eucalyptus tereticornis*	Forest Red Gum	380		380	19.0	7.0	4.6	2.2	Regular	-	-	-	-	-	Typical	-	-	-	-	Typical	-	-	-	-	-	-		
486	*Eucalyptus tereticornis*	Forest Red Gum	410		410	17.0	6.0	4.9	2.3	Regular	-	-	-	-	-	Typical	-	-	-	-	Typical	-	-	-	-	-	-		
487	*Lophostemon suaveolens*	Swamp Box	610		610	17.0	9.0	7.3	2.7	Regular	-	-	-	-	-	Typical	-	-	-	-	Typical	-	-	-	-	-	-		
488	*Corymbia citriodora*	Spotted Gum	330	260	420	18.0	5.0	5.0	2.3	Regular	-	Thinning	Die-back	Epicormic	-	Poor	-	-	Trunk Dmg.	-	Typical	-	-	-	-	-	-		
489	*Corymbia intermedia*	Pink Bloodwood	890		890	28.0	14.0	10.7	3.2	Regular	-	-	Die-back	-	-	Typical	-	-	-	-	Typical	-	-	-	-	-	-		
490	*Corymbia citriodora*	Spotted Gum	400		400	25.0	9.0	4.8	2.3	Regular	-	-	-	-	-	Typical	-	-	-	-	Typical	-	-	-	-	-	-		
491	*Corymbia citriodora*	Spotted Gum	300		300	19.0	5.0	3.6	2.0	Regular	-	-	-	-	-	Typical	-	-	-	-	Typical	-	-	-	-	-	-		

Specimen Details										Canopy Condition Details							Trunk Condition Details					Fauna Details and Habitat Value								
Tree ID	Botanical Name	Common Name	Trunk DBH (mm)	Additional Trunks DBH (mm)	Total DBH (mm) [AS 4970-2009]	Height (m)	Spread (m)	Tree Protection Zone (m)	Structural Root Zone (m)	Canopy Form	Spreading	Thinning	Die-Back	Epicormic Growth	Lopped	Canopy Health	Leaning	Vines	Trunk Damage	Fire Damage	Trunk Health	Scats	Scratches	Hollows	Nest	Termite Nest	Habitat Value	Retention	Additional Notes
492	*Corymbia citriodora*	Spotted Gum	400		400	22.0	7.0	4.8	2.3	Regular	-	-	-	-	-	Typical	-	-	-	-	Typical	-	-	-	-	-	-		
493	*Corymbia citriodora*	Spotted Gum	300		300	18.0	6.0	3.6	2.0	Regular	-	-	-	-	-	Typical	-	-	-	-	Typical	-	-	-	-	-	-		
494	*Corymbia intermedia*	Pink Bloodwood	330		330	16.0	6.0	4.0	2.1	Regular	-	-	-	-	-	Typical	-	-	-	-	Typical	-	-	-	-	-	-		
495	*Corymbia intermedia*	Pink Bloodwood	300		300	18.0	5.0	3.6	2.0	One-sided	-	-	-	-	-	Typical	-	-	-	-	Typical	-	-	-	-	-	-		
496	*Eucalyptus tereticornis*	Forest Red Gum	410		410	21.0	5.0	4.9	2.3	Regular	-	-	-	-	-	Typical	-	-	-	-	Typical	-	-	-	-	-	-		
497	*Corymbia citriodora*	Spotted Gum	470		470	25.0	9.0	5.6	2.4	Regular	-	-	-	-	-	Typical	-	-	-	-	Typical	-	-	-	-	-	-		
498	*Corymbia citriodora*	Spotted Gum	510		510	26.0	9.0	6.1	2.5	Regular	-	-	-	-	-	Typical	-	-	-	-	Typical	-	-	-	-	-	-		
499	*Corymbia citriodora*	Spotted Gum	370		370	21.0	6.0	4.4	2.2	Regular	-	-	-	-	-	Typical	-	-	Trunk Dmg.	-	Typical	-	-	-	-	-	-		
500	*Corymbia citriodora*	Spotted Gum	460		460	26.0	12.0	5.5	2.4	Regular	-	-	-	-	-	Typical	-	-	-	-	Typical	-	-	-	-	-	-		
501	*Corymbia citriodora*	Spotted Gum	620		620	24.0	8.0	7.4	2.7	Regular	-	-	-	-	-	Typical	-	-	Trunk Dmg.	-	Typical	-	-	-	-	-	-		
502	*Eucalyptus tereticornis*	Forest Red Gum	320		320	18.0	4.0	3.8	2.1	Regular	-	Thinning	Die-back	-	-	Poor	-	-	-	-	Typical	-	-	-	-	-	-		
503	*Eucalyptus tereticornis*	Forest Red Gum	400		400	21.0	6.0	4.8	2.3	Regular	-	Thinning	Die-back	-	-	Typical	-	-	-	-	Typical	-	-	-	-	-	-		
504	*Corymbia citriodora*	Spotted Gum	480		480	27.0	8.0	5.8	2.4	Regular	-	-	-	-	-	Typical	-	-	-	-	Typical	-	-	-	-	-	-		
505	*Eucalyptus tereticornis*	Forest Red Gum	500		500	25.0	11.0	6.0	2.5	Regular	-	-	-	-	-	Typical	-	-	-	-	Typical	-	-	-	-	-	-		
506	*Angophora leiocarpa*	Smooth-barked Apple	460		460	22.0	9.0	5.5	2.4	Regular	-	Thinning	Die-back	-	-	Poor	-	-	-	-	Typical	-	-	-	-	-	-		
507	*Angophora leiocarpa*	Smooth-barked Apple	430		430	22.0	9.0	5.2	2.3	Regular	-	Thinning	Die-back	-	-	Poor	-	-	-	-	Typical	-	-	-	-	-	-		
508	*Angophora leiocarpa*	Smooth-barked Apple	330		330	19.0	7.0	4.0	2.1	Regular	-	Thinning	Die-back	-	-	Typical	-	-	Trunk Dmg.	-	Typical	-	-	-	-	-	-		
509	*Angophora leiocarpa*	Smooth-barked Apple	420		420	18.0	7.0	5.0	2.3	Regular	-	Thinning	Die-back	-	-	Typical	-	-	-	-	Typical	-	-	-	-	-	-		
510	*Corymbia intermedia*	Pink Bloodwood	410		410	23.0	9.0	4.9	2.3	Regular	-	Thinning	Die-back	Epicormic	-	Poor	-	-	-	-	Typical	-	-	-	-	-	-		
511	*Eucalyptus seeana*	Narrow-leaved Gum	560		560	21.0	11.0	6.7	2.6	Regular	-	-	-	-	-	Typical	-	-	-	-	Typical	-	-	-	-	-	-		
512	*Eucalyptus seeana*	Narrow-leaved Gum	430		430	17.0	9.0	5.2	2.3	Regular	-	Thinning	Die-back	Epicormic	-	Poor	Minor	-	-	-	Typical	-	-	-	-	-	-		
513	*Corymbia intermedia*	Pink Bloodwood	450		450	22.0	8.0	5.4	2.4	Regular	-	Thinning	Die-back	-	-	Typical	-	-	-	-	Typical	-	-	-	-	-	-		
514	**DEAD/STAG**		560		560	18.0	5.0	6.7	2.6	Regular	-	-	-	-	-	Typical	-	-	-	-	Typical	-	-	Small	-	Termites	High		
515	*Corymbia intermedia*	Pink Bloodwood	440	210	488	16.0	6.0	5.9	2.4	Regular	-	-	-	-	-	Typical	-	-	-	-	Typical	-	-	-	-	-	-		
516	*Angophora leiocarpa*	Smooth-barked Apple	300	250	391	18.0	6.0	4.7	2.2	Regular	-	-	-	-	-	Typical	-	-	-	-	Typical	-	-	-	-	-	-		
517	*Angophora leiocarpa*	Smooth-barked Apple	420		420	18.0	6.0	5.0	2.3	Regular	-	-	-	-	-	Typical	-	-	Trunk Dmg.	-	Typical	-	-	-	-	-	-		
518	*Corymbia intermedia*	Pink Bloodwood	370		370	17.0	6.0	4.4	2.2	Regular	-	-	-	-	-	Typical	-	-	Trunk Dmg.	-	Typical	-	-	-	-	-	-		
519	*Corymbia intermedia*	Pink Bloodwood	390		390	19.0	5.0	4.7	2.2	Regular	-	Thinning	Die-back	Epicormic	-	Poor	-	-	Trunk Dmg.	-	Typical	-	-	-	-	-	-		
520	*Eucalyptus tereticornis*	Forest Red Gum	300		300	18.0	5.0	3.6	2.0	Regular	-	-	-	-	-	Typical	-	-	-	-	Typical	-	-	-	-	-	-		
521	*Angophora leiocarpa*	Smooth-barked Apple	300		300	18.0	7.0	3.6	2.0	Regular	-	Thinning	Die-back	-	-	Poor	-	-	-	-	Typical	-	-	-	-	-	-		
522	*Angophora leiocarpa*	Smooth-barked Apple	310		310	16.0	5.0	3.7	2.0	Regular	-	Thinning	Die-back	-	-	Poor	-	-	-	-	Typical	-	-	-	-	-	-		
523	*Corymbia intermedia*	Pink Bloodwood	390		390	18.0	7.0	4.7	2.2	Regular	-	-	-	-	-	Typical	-	-	-	-	Typical	-	-	-	-	-	-		
524	*Eucalyptus tereticornis*	Forest Red Gum	500		500	22.0	9.0	6.0	2.5	Regular	-	Thinning	Die-back	-	-	Typical	-	-	-	-	Typical	-	-	-	-	-	-		
525	*Corymbia intermedia*	Pink Bloodwood	390		390	22.0	8.0	4.7	2.2	Regular	-	Thinning	Die-back	-	-	Poor	-	-	-	-	Typical	-	-	-	-	-	-		
526	*Angophora subvelutina*	Broad-leaved Apple	360		360	20.0	7.0	4.3	2.2	Regular	-	-	-	-	-	Typical	-	-	-	-	Typical	-	-	-	-	-	-		
527	*Eucalyptus tereticornis*	Forest Red Gum	420		420	18.0	5.0	5.0	2.3	Regular	-	-	-	-	-	Typical	-	-	-	-	Typical	-	-	-	-	-	-		
528	*Angophora subvelutina*	Broad-leaved Apple	460		460	20.0	9.0	5.5	2.4	Regular	-	-	-	-	-	Typical	-	-	-	-	Typical	-	-	-	-	-	-		
529	*Corymbia intermedia*	Pink Bloodwood	400		400	21.0	4.0	4.8	2.3	Regular	-	-	-	-	-	Typical	-	-	-	-	Typical	-	-	-	-	-	-		

Specimen Details										Canopy Condition Details							Trunk Condition Details					Fauna Details and Habitat Value								
Tree ID	Botanical Name	Common Name	Trunk DBH (mm)	Additional Trunks DBH (mm)	Total DBH (mm) [AS 4970-2009]	Height (m)	Spread (m)	Tree Protection Zone (m)	Structural Root Zone (m)	Canopy Form	Spreading	Thinning	Die-Back	Epicormic Growth	Lopped	Canopy Health	Leaning	Vines	Trunk Damage	Fire Damage	Trunk Health	Scats	Scratches	Hollows	Nest	Termite Nest	Habitat Value	Retention	Additional Notes
530	*Eucalyptus siderophloia*	Grey Ironbark	600		600	30.0	7.0	7.2	2.7	Regular	-	-	-	-	-	Typical	-	-	-	-	Typical	-	-	-	-	-	-		
531	*Angophora subvelutina*	Broad-leaved Apple	400		400	20.0	7.0	4.8	2.3	Regular	-	-	-	-	-	Typical	-	-	-	-	Typical	-	-	-	-	-	-		
532	*Casuarina cunninghamiana*	River Sheoak	400		400	19.0	6.0	4.8	2.3	Regular	-	-	-	-	-	Typical	-	-	-	-	Typical	-	-	-	-	-	-		
533	*Casuarina cunninghamiana*	River Sheoak	390	260	469	17.0	9.0	5.6	2.4	Regular	-	-	-	-	-	Typical	-	-	-	-	Typical	-	-	-	-	-	-		
534	*Angophora subvelutina*	Broad-leaved Apple	410		410	21.0	9.0	4.9	2.3	Regular	-	-	-	-	-	Typical	-	-	-	-	Typical	-	-	-	-	-	-		
535	*Casuarina cunninghamiana*	River Sheoak	380		380	18.0	6.0	4.6	2.2	Regular	-	-	-	-	-	Typical	-	-	-	-	Typical	-	-	-	-	-	-		
536	*Casuarina cunninghamiana*	River Sheoak	450		450	22.0	7.0	5.4	2.4	Regular	-	-	-	-	-	Typical	-	-	-	-	Typical	-	-	-	-	-	-		
537	*Angophora subvelutina*	Broad-leaved Apple	430		430	24.0	7.0	5.2	2.3	Regular	-	-	-	-	-	Typical	-	-	-	-	Typical	-	-	-	-	-	-		
538	*Casuarina cunninghamiana*	River Sheoak	430		430	22.0	6.0	5.2	2.3	Regular	-	-	-	-	-	Typical	-	-	-	-	Typical	-	-	-	-	-	-		
539	*Casuarina cunninghamiana*	River Sheoak	300		300	16.0	6.0	3.6	2.0	Regular	-	-	-	-	-	Typical	-	-	-	-	Typical	-	-	-	-	-	-		
540	*Lophostemon suaveolens*	Swamp Box	300		300	15.0	6.0	3.6	2.0	Regular	-	-	-	-	-	Typical	-	-	-	-	Typical	-	-	-	-	-	-		
541	*Lophostemon suaveolens*	Swamp Box	400		400	16.0	7.0	4.8	2.3	Regular	-	-	-	-	-	Typical	-	-	-	-	Typical	-	-	-	-	-	-		
542	*Casuarina cunninghamiana*	River Sheoak	390		390	19.0	7.0	4.7	2.2	Regular	-	-	-	-	-	Typical	-	-	-	-	Typical	-	-	-	-	-	-		
543	*Corymbia citriodora*	Spotted Gum	340		340	19.0	5.0	4.1	2.1	Regular	-	-	-	-	-	Typical	-	-	-	-	Typical	-	-	-	-	-	-		
544	*Corymbia citriodora*	Spotted Gum	470		470	24.0	5.0	5.6	2.4	Regular	-	-	-	-	-	Typical	-	-	-	-	Typical	-	-	-	-	-	-		
545	*Corymbia citriodora*	Spotted Gum	320		320	18.0	4.0	3.8	2.1	One-sided	-	-	Die-back	-	-	Typical	-	-	-	-	Typical	-	-	-	-	-	-		
546	*Corymbia citriodora*	Spotted Gum	290		290	19.0	3.0	3.5	2.0	Regular	-	Thinning	Die-back	-	-	Poor	-	-	-	-	Typical	-	-	-	-	-	-		
547	*Corymbia citriodora*	Spotted Gum	560		560	24.0	6.0	6.7	2.6	Regular	-	Thinning	Die-back	Epicormic	-	Poor	-	-	-	-	Typical	-	-	-	-	-	-		
548	*Corymbia citriodora*	Spotted Gum	450		450	25.0	4.0	5.4	2.4	Regular	-	Thinning	Die-back	-	-	Poor	-	-	-	-	Typical	-	-	-	-	-	-		
549	*Corymbia citriodora*	Spotted Gum	340		340	18.0	3.0	4.1	2.1	Regular	-	Thinning	Die-back	Epicormic	-	Poor	-	-	-	-	Typical	-	-	-	-	-	-		
550	*Corymbia citriodora*	Spotted Gum	320		320	21.0	5.0	3.8	2.1	Regular	-	-	-	-	-	Typical	-	-	-	-	Typical	-	-	-	-	-	-		
551	*Corymbia citriodora*	Spotted Gum	500		500	26.0	9.0	6.0	2.5	Regular	-	Thinning	Die-back	-	-	Typical	-	-	-	-	Typical	-	-	-	-	-	-		
552	*Corymbia citriodora*	Spotted Gum	490		490	26.0	6.0	5.9	2.5	Regular	-	-	-	-	-	Typical	-	-	-	-	Typical	-	-	-	-	-	-		
553	*Corymbia intermedia*	Pink Bloodwood	330		330	18.0	7.0	4.0	2.1	Regular	-	-	-	-	-	Typical	-	-	-	-	Typical	-	-	-	-	-	-		
554	*Corymbia citriodora*	Spotted Gum	630		630	27.0	9.0	7.6	2.7	Regular	-	-	-	-	-	Typical	-	-	-	-	Typical	-	-	-	-	-	-		
555	*Corymbia citriodora*	Spotted Gum	490		490	24.0	3.0	5.9	2.5	Regular	-	Thinning	Die-back	Epicormic	-	Poor	-	-	-	-	Typical	-	-	-	-	-	-		
556	*Corymbia citriodora*	Spotted Gum	340		340	18.0	4.0	4.1	2.1	One-sided	-	Thinning	Die-back	Epicormic	-	Poor	-	-	-	-	Typical	-	-	-	-	-	-		
557	*Corymbia citriodora*	Spotted Gum	360		360	22.0	5.0	4.3	2.2	Regular	-	Thinning	Die-back	Epicormic	-	Poor	-	-	-	-	Typical	-	-	-	-	-	-		
558	*Corymbia citriodora*	Spotted Gum	420		420	26.0	5.0	5.0	2.3	Regular	-	Thinning	Die-back	-	-	Poor	-	-	-	-	Typical	-	-	-	-	-	-		
559	*Corymbia citriodora*	Spotted Gum	310		310	19.0	4.0	3.7	2.0	Regular	-	Thinning	Die-back	-	-	Poor	-	-	-	-	Typical	-	-	-	-	-	-		
560	*Corymbia citriodora*	Spotted Gum	630		630	28.0	9.0	7.6	2.7	Regular	-	-	-	-	-	Typical	-	-	-	-	Typical	-	-	-	-	-	-		
561	*Corymbia citriodora*	Spotted Gum	320		320	19.0	5.0	3.8	2.1	Regular	-	-	-	-	-	Typical	-	-	-	-	Typical	-	-	-	-	-	-		
562	*Corymbia citriodora*	Spotted Gum	430		430	24.0	7.0	5.2	2.3	Regular	-	-	-	-	-	Typical	-	-	-	-	Typical	-	-	-	-	-	-		
563	*Corymbia citriodora*	Spotted Gum	410		410	27.0	9.0	4.9	2.3	Regular	-	-	-	-	-	Typical	-	-	-	-	Typical	-	-	-	-	-	-		
564	*Corymbia citriodora*	Spotted Gum	690		690	32.0	9.0	8.3	2.8	Regular	-	-	Die-back	-	-	Typical	-	-	-	-	Typical	-	-	-	-	-	-		
565	*Corymbia citriodora*	Spotted Gum	350		350	22.0	8.0	4.2	2.1	Regular	-	Thinning	Die-back	-	-	Typical	-	-	-	-	Typical	-	-	-	-	-	-		
566	*Corymbia citriodora*	Spotted Gum	290		290	25.0	6.0	3.5	2.0	Regular	-	-	-	-	-	Typical	-	-	-	-	Typical	-	-	-	-	-	-		
567	*Corymbia citriodora*	Spotted Gum	290		290	19.0	6.0	3.5	2.0	Regular	-	-	-	-	-	Typical	-	-	-	-	Typical	-	-	-	-	-	-		

Specimen Details										Canopy Condition Details							Trunk Condition Details					Fauna Details and Habitat Value								
Tree ID	Botanical Name	Common Name	Trunk DBH (mm)	Additional Trunks DBH (mm)	Total DBH (mm) [AS 4970-2009]	Height (m)	Spread (m)	Tree Protection Zone (m)	Structural Root Zone (m)	Canopy Form	Spreading	Thinning	Die-Back	Epicormic Growth	Lopped	Canopy Health	Leaning	Vines	Trunk Damage	Fire Damage	Trunk Health	Scats	Scratches	Hollows	Nest	Termite Nest	Habitat Value	Retention	Additional Notes
568	*Corymbia citriodora*	Spotted Gum	320		320	22.0	6.0	3.8	2.1	Regular	-	-	-	-	-	Typical	-	-	-	-	Typical	-	-	-	-	-	-		
569	*Corymbia citriodora*	Spotted Gum	350		350	21.0	6.0	4.2	2.1	Regular	-	Thinning	Die-back	Epicormic	-	Poor	-	-	-	-	Typical	-	-	-	-	-	-		
570	*Eucalyptus crebra*	Narrow-leaved Ironbark	280		280	18.0	6.0	3.4	1.9	Regular	-	Thinning	Die-back	-	-	Typical	-	-	Trunk Dmg.	-	Typical	-	-	-	-	-	-		
571	*Corymbia citriodora*	Spotted Gum	410	210	461	22.0	6.0	5.5	2.4	Regular	-	-	-	-	-	Typical	-	-	-	-	Typical	-	-	-	-	-	-		
572	*Corymbia citriodora*	Spotted Gum	300		300	19.0	5.0	3.6	2.0	Regular	-	-	Die-back	-	-	Typical	-	-	-	-	Typical	-	-	-	-	-	-		
573	*Corymbia citriodora*	Spotted Gum	360		360	21.0	5.0	4.3	2.2	Regular	-	-	-	-	-	Typical	-	-	-	-	Typical	-	-	-	-	-	-		
574	*Corymbia citriodora*	Spotted Gum	450		450	26.0	8.0	5.4	2.4	Regular	-	-	-	-	-	Typical	-	-	-	-	Typical	-	-	-	-	-	-		
575	*Corymbia citriodora*	Spotted Gum	340		340	22.0	4.0	4.1	2.1	Regular	-	Thinning	Die-back	-	-	Poor	-	-	-	-	Typical	-	-	-	-	-	-		
576	*Corymbia citriodora*	Spotted Gum	460		460	22.0	7.0	5.5	2.4	Regular	-	-	-	-	-	Typical	-	-	-	-	Typical	-	-	-	-	-	-		
577	*Corymbia citriodora*	Spotted Gum	460		460	25.0	8.0	5.5	2.4	Regular	-	-	-	-	-	Typical	-	-	-	-	Typical	-	-	-	-	-	-		
578	*Eucalyptus crebra*	Narrow-leaved Ironbark	400		400	21.0	8.0	4.8	2.3	Regular	-	-	-	-	-	Typical	-	-	Trunk Dmg.	-	Typical	-	-	-	-	-	-		
579	*Eucalyptus tereticornis*	Forest Red Gum	320		320	21.0	5.0	3.8	2.1	Regular	-	-	-	-	-	Typical	-	-	-	-	Typical	-	-	-	-	-	-		
580	*Eucalyptus tereticornis*	Forest Red Gum	580		580	26.0	8.0	7.0	2.6	Regular	-	-	-	-	-	Typical	-	-	-	-	Typical	-	-	-	-	-	-		
581	*Corymbia citriodora*	Spotted Gum	350		350	21.0	6.0	4.2	2.1	Regular	-	-	-	-	-	Typical	-	-	-	-	Typical	-	-	-	-	-	-		
582	*Corymbia citriodora*	Spotted Gum	340		340	22.0	6.0	4.1	2.1	Regular	-	-	-	-	-	Typical	-	-	-	-	Typical	-	-	-	-	-	-		
583	*Corymbia citriodora*	Spotted Gum	840		840	32.0	14.0	10.1	3.1	Regular	-	-	-	-	-	Typical	-	-	Trunk Dmg.	-	Typical	-	-	-	-	-	-		
584	*Eucalyptus crebra*	Narrow-leaved Ironbark	400		400	18.0	6.0	4.8	2.3	One-sided	-	-	-	-	-	Typical	-	-	-	-	Typical	-	-	-	-	-	-		
585	*Corymbia citriodora*	Spotted Gum	760		760	34.0	14.0	9.1	2.9	Regular	-	Thinning	Die-back	Epicormic	-	Poor	-	-	-	-	Typical	-	-	-	-	-	-		
586	*Corymbia citriodora*	Spotted Gum	320		320	20.0	3.0	3.8	2.1	Regular	-	Thinning	Die-back	Epicormic	-	Poor	-	-	Trunk Dmg.	-	Typical	-	-	-	-	-	-		
587	*Corymbia citriodora*	Spotted Gum	390		390	24.0	8.0	4.7	2.2	Regular	-	-	-	-	-	Typical	-	-	-	-	Typical	-	-	-	-	-	-		
588	*Corymbia citriodora*	Spotted Gum	430		430	25.0	8.0	5.2	2.3	Regular	-	-	-	-	-	Typical	-	-	-	-	Typical	-	-	-	-	-	-		
589	*Corymbia citriodora*	Spotted Gum	290		290	22.0	5.0	3.5	2.0	Regular	-	-	Die-back	-	-	Poor	-	-	-	-	Typical	-	-	-	-	-	-		
590	*Corymbia citriodora*	Spotted Gum	300		300	19.0	5.0	3.6	2.0	Regular	-	Thinning	Die-back	-	-	Poor	-	-	-	-	Typical	-	-	-	-	-	-		
591	*Eucalyptus tereticornis*	Forest Red Gum	380		380	22.0	5.0	4.6	2.2	One-sided	-	Thinning	Die-back	-	-	Typical	-	-	-	-	Typical	-	-	-	-	-	-		
592	*Corymbia citriodora*	Spotted Gum	290		290	19.0	4.0	3.5	2.0	Regular	-	Thinning	Die-back	-	-	Poor	-	-	-	-	Typical	-	-	-	-	-	-		
593	*Corymbia citriodora*	Spotted Gum	440		440	24.0	8.0	5.3	2.3	Regular	-	-	-	-	-	Typical	-	-	-	-	Typical	-	-	-	-	-	-		
594	*Eucalyptus tereticornis*	Forest Red Gum	460		460	25.0	7.0	5.5	2.4	One-sided	-	Thinning	Die-back	-	-	Typical	Minor	-	-	-	Typical	-	-	-	-	-	-		
595	*Eucalyptus tereticornis*	Forest Red Gum	460		460	22.0	8.0	5.5	2.4	Regular	-	-	-	-	-	Typical	-	-	-	-	Typical	-	-	-	-	-	-		
596	*Corymbia citriodora*	Spotted Gum	420		420	26.0	9.0	5.0	2.3	Regular	-	-	-	-	-	Typical	-	-	-	-	Typical	-	-	-	-	-	-		
597	*Corymbia citriodora*	Spotted Gum	270		270	22.0	4.0	3.2	1.9	Regular	-	Thinning	Die-back	Epicormic	-	Poor	-	-	-	-	Typical	-	-	-	-	-	-		
598	*Eucalyptus tereticornis*	Forest Red Gum	270		270	18.0	5.0	3.2	1.9	One-sided	-	-	-	-	-	Typical	-	-	-	-	Typical	-	-	-	-	-	-		
599	*Corymbia citriodora*	Spotted Gum	510		510	28.0	7.0	6.1	2.5	Regular	-	Thinning	Die-back	-	-	Poor	-	-	-	-	Typical	-	-	-	-	-	-		
600	*Corymbia tessellaris*	Moreton Bay Ash	370		370	21.0	6.0	4.4	2.2	Regular	-	Thinning	Die-back	-	-	Poor	-	-	-	-	Typical	-	-	-	-	-	-		
601	*Corymbia citriodora*	Spotted Gum	480		480	26.0	9.0	5.8	2.4	Regular	-	-	Die-back	-	-	Typical	-	-	-	-	Typical	-	-	-	-	-	-		
602	*Corymbia citriodora*	Spotted Gum	660		660	33.0	12.0	7.9	2.8	Regular	-	-	-	-	-	Typical	-	-	-	-	Typical	-	-	-	-	-	-		
603	*Corymbia citriodora*	Spotted Gum	270		270	18.0	4.0	3.2	1.9	Regular	-	-	-	-	-	Typical	-	-	-	-	Typical	-	-	-	-	-	-		
604	*Eucalyptus tereticornis*	Forest Red Gum	360		360	18.0	5.0	4.3	2.2	Regular	-	-	-	-	-	Typical	-	-	-	-	Typical	-	-	-	-	-	-		
605	*Corymbia citriodora*	Spotted Gum	370		370	21.0	6.0	4.4	2.2	Regular	-	-	-	-	-	Typical	-	-	-	-	Typical	-	-	-	-	-	-		

Specimen Details										Canopy Condition Details							Trunk Condition Details					Fauna Details and Habitat Value								
Tree ID	Botanical Name	Common Name	Trunk DBH (mm)	Additional Trunks DBH (mm)	Total DBH (mm) [AS 4970-2009]	Height (m)	Spread (m)	Tree Protection Zone (m)	Structural Root Zone (m)	Canopy Form	Spreading	Thinning	Die-Back	Epicormic Growth	Lopped	Canopy Health	Leaning	Vines	Trunk Damage	Fire Damage	Trunk Health	Scats	Scratches	Hollows	Nest	Termite Nest	Habitat Value	Retention	Additional Notes
606	*Corymbia citriodora*	Spotted Gum	320		320	21.0	4.0	3.8	2.1	Regular	-	-	-	-	-	Typical	-	-	-	-	Typical	-	-	-	-	-	-		
607	*Corymbia citriodora*	Spotted Gum	390		390	19.0	7.0	4.7	2.2	Regular	-	-	-	-	-	Typical	Minor	-	-	-	Typical	-	-	-	-	-	-		
608	*Corymbia citriodora*	Spotted Gum	640		640	28.0	7.0	7.7	2.7	Regular	-	Thinning	Die-back	-	-	Poor	-	-	-	-	Typical	-	-	-	-	-	-		
609	*Corymbia citriodora*	Spotted Gum	300	170	345	19.0	5.0	4.1	2.1	Regular	-	Thinning	Die-back	-	-	Poor	-	-	-	-	Typical	-	-	-	-	-	-		
610	*Corymbia citriodora*	Spotted Gum	510		510	25.0	9.0	6.1	2.5	Regular	-	-	-	-	-	Typical	-	-	-	-	Typical	-	-	-	-	-	-		
611	*Corymbia citriodora*	Spotted Gum	380		380	26.0	6.0	4.6	2.2	Regular	-	-	-	-	-	Typical	-	-	-	-	Typical	-	-	-	-	-	-		
612	*Corymbia citriodora*	Spotted Gum	290		290	19.0	5.0	3.5	2.0	One-sided	-	-	-	-	-	Typical	-	-	-	-	Typical	-	-	-	-	-	-		
613	*Eucalyptus tereticornis*	Forest Red Gum	370		370	21.0	6.0	4.4	2.2	Regular	-	-	Die-back	-	-	Typical	-	-	-	-	Typical	-	-	-	-	-	-		
614	*Eucalyptus tereticornis*	Forest Red Gum	540		540	22.0	9.0	6.5	2.6	Regular	-	-	Die-back	-	-	Typical	-	-	-	-	Typical	-	-	-	-	-	-		
615	*Corymbia citriodora*	Spotted Gum	290		290	19.0	3.0	3.5	2.0	Regular	-	-	Die-back	-	-	Typical	-	-	-	-	Typical	-	-	-	-	-	-		
616	*Eucalyptus tereticornis*	Forest Red Gum	500		500	22.0	8.0	6.0	2.5	Regular	-	Thinning	Die-back	-	-	Poor	-	-	-	-	Typical	-	-	-	-	-	-		
617	*Corymbia citriodora*	Spotted Gum	330		330	19.0	5.0	4.0	2.1	Regular	-	-	-	-	-	Typical	-	-	-	-	Typical	-	-	-	-	-	-		
618	*Corymbia citriodora*	Spotted Gum	620		620	32.0	11.0	7.4	2.7	Regular	-	-	-	-	-	Typical	-	-	-	-	Typical	-	-	-	-	-	-		
619	*Corymbia citriodora*	Spotted Gum	560		560	26.0	11.0	6.7	2.6	Regular	-	-	-	-	-	Typical	-	-	-	-	Typical	-	-	-	-	-	-		
620	*Corymbia citriodora*	Spotted Gum	370		370	23.0	7.0	4.4	2.2	One-sided	-	-	-	-	-	Typical	-	-	-	-	Typical	-	-	-	-	-	-		
621	*Eucalyptus tereticornis*	Forest Red Gum	340		340	19.0	2.0	4.1	2.1	Regular	-	Thinning	Die-back	Epicormic	-	Poor	-	-	-	-	Typical	-	-	-	-	-	-		
622	*Corymbia citriodora*	Spotted Gum	460		460	21.0	9.0	5.5	2.4	Regular	-	-	-	-	-	Typical	-	-	-	-	Typical	-	-	-	-	-	-		
623	*Corymbia citriodora*	Spotted Gum	300		300	21.0	5.0	3.6	2.0	One-sided	-	-	-	-	-	Typical	-	-	-	-	Typical	-	-	-	-	-	-		
624	*Eucalyptus tereticornis*	Forest Red Gum	550		550	33.0	12.0	6.6	2.6	Regular	-	-	-	-	-	Typical	-	-	-	-	Typical	-	-	-	-	-	-		
625	*Eucalyptus tereticornis*	Forest Red Gum	520		520	28.0	8.0	6.2	2.5	Regular	-	-	-	-	-	Typical	-	-	-	-	Typical	-	-	-	-	-	-		
626	*Angophora leiocarpa*	Smooth-barked Apple	370		370	20.0	6.0	4.4	2.2	Regular	-	Thinning	Die-back	-	-	Poor	-	-	-	-	Typical	-	-	-	-	-	-		
627	*Lophostemon suaveolens*	Swamp Box	530		530	16.0	6.0	6.4	2.5	Regular	-	-	-	-	-	Typical	-	-	-	-	Typical	-	-	-	-	-	-		
628	*Corymbia tessellaris*	Moreton Bay Ash	420		420	23.0	6.0	5.0	2.3	Regular	-	Thinning	Die-back	Epicormic	-	Poor	-	-	-	-	Typical	-	-	-	-	-	-		
629	*Eucalyptus tereticornis*	Forest Red Gum	680		680	23.0	11.0	8.2	2.8	Regular	-	Thinning	Die-back	-	-	Typical	Major	-	-	-	Typical	-	-	-	-	-	-		
630	*Glochidion ferdinandi*	Cheese Tree	200	180, 150	308	8.0	6.0	3.7	2.0	Regular	-	-	-	-	-	Typical	-	-	-	-	Typical	-	-	-	-	-	-		
631	*Angophora subvelutina*	Broad-leaved Apple	440		440	16.0	7.0	5.3	2.3	Regular	-	-	-	-	-	Typical	-	-	-	-	Typical	-	-	-	-	-	-		
632	*Eucalyptus tereticornis*	Forest Red Gum	920		920	38.0	14.0	11.0	3.2	Regular	-	-	Die-back	-	-	Typical	-	-	-	-	Typical	-	-	-	-	-	-		
633	*Angophora subvelutina*	Broad-leaved Apple	360		360	17.0	6.0	4.3	2.2	Regular	-	-	-	-	-	Typical	-	-	-	-	Typical	-	-	-	-	-	-		
634	*Eucalyptus tereticornis*	Forest Red Gum	480		480	23.0	7.0	5.8	2.4	Regular	-	Thinning	Die-back	-	-	Typical	-	-	-	-	Typical	-	-	-	-	-	-		
635	*Lophostemon suaveolens*	Swamp Box	340		340	15.0	6.0	4.1	2.1	Regular	-	-	-	-	-	Typical	-	-	-	-	Typical	-	-	-	-	-	-		
636	*Eucalyptus tereticornis*	Forest Red Gum	400		400	25.0	7.0	4.8	2.3	Regular	-	-	-	-	-	Typical	-	-	-	-	Typical	-	-	-	-	-	-		
637	*Eucalyptus tereticornis*	Forest Red Gum	620		620	28.0	11.0	7.4	2.7	Regular	-	-	-	-	-	Typical	-	-	-	-	Typical	-	-	-	-	-	-		
638	*Angophora subvelutina*	Broad-leaved Apple	510		510	18.0	8.0	6.1	2.5	Regular	-	-	-	-	-	Typical	-	-	-	-	Typical	-	-	-	-	-	-		
639	*Eucalyptus tereticornis*	Forest Red Gum	520		520	26.0	9.0	6.2	2.5	Regular	-	-	-	-	-	Typical	-	-	-	-	Typical	-	-	-	-	-	-		
640	*Corymbia tessellaris*	Moreton Bay Ash	390		390	21.0	4.0	4.7	2.2	One-sided	-	Thinning	Die-back	-	-	Poor	-	-	-	-	Typical	-	-	-	-	-	-		
641	*Eucalyptus tereticornis*	Forest Red Gum	400		400	19.0	5.0	4.8	2.3	Regular	-	-	Die-back	-	-	Typical	-	-	-	-	Typical	-	-	-	-	-	-		
642	*Eucalyptus tereticornis*	Forest Red Gum	730		730	28.0	12.0	8.8	2.9	Regular	-	-	-	-	-	Typical	-	-	-	-	Typical	-	-	-	-	-	-		
643	*Eucalyptus tereticornis*	Forest Red Gum	680		680	32.0	11.0	8.2	2.8	Regular	-	-	-	-	-	Typical	-	-	-	-	Typical	-	-	-	-	-	-		

Specimen Details										Canopy Condition Details							Trunk Condition Details					Fauna Details and Habitat Value								
Tree ID	Botanical Name	Common Name	Trunk DBH (mm)	Additional Trunks DBH (mm)	Total DBH (mm) [AS 4970-2009]	Height (m)	Spread (m)	Tree Protection Zone (m)	Structural Root Zone (m)	Canopy Form	Spreading	Thinning	Die-Back	Epicormic Growth	Lopped	Canopy Health	Leaning	Vines	Trunk Damage	Fire Damage	Trunk Health	Scats	Scratches	Hollows	Nest	Termite Nest	Habitat Value	Retention	Additional Notes
644	*Lophostemon suaveolens*	Swamp Box	380		380	16.0	6.0	4.6	2.2	Regular	-	-	-	-	-	Typical	-	-	-	-	Typical	-	-	-	-	-	-		
645	*Eucalyptus tereticornis*	Forest Red Gum	620		620	36.0	12.0	7.4	2.7	Regular	-	-	-	-	-	Typical	-	-	-	-	Typical	-	-	-	-	-	-		
646	*Eucalyptus tereticornis*	Forest Red Gum	540		540	28.0	7.0	6.5	2.6	Regular	-	Thinning	Die-back	-	-	Poor	-	-	-	-	Typical	-	-	-	-	-	-		
647	*Eucalyptus tereticornis*	Forest Red Gum	620		620	33.0	12.0	7.4	2.7	Regular	-	-	-	-	-	Typical	-	-	-	-	Typical	-	-	-	-	-	-		
648	*Eucalyptus tereticornis*	Forest Red Gum	320		320	23.0	6.0	3.8	2.1	One-sided	-	Thinning	Die-back	-	-	Typical	-	-	-	-	Typical	-	-	-	-	-	-		
649	*Eucalyptus tereticornis*	Forest Red Gum	500		500	28.0	9.0	6.0	2.5	Regular	-	-	-	-	-	Typical	-	-	-	-	Typical	-	-	-	-	-	-		
650	*Eucalyptus tereticornis*	Forest Red Gum	330		330	26.0	4.0	4.0	2.1	Regular	-	Thinning	Die-back	-	-	Poor	-	-	-	-	Typical	-	-	-	-	-	-		
651	*Corymbia tessellaris*	Moreton Bay Ash	300		300	19.0	7.0	3.6	2.0	Regular	-	-	-	-	-	Typical	-	-	-	-	Typical	-	-	-	-	-	-		
652	*Eucalyptus tereticornis*	Forest Red Gum	490		490	29.0	9.0	5.9	2.5	Regular	-	-	-	-	-	Typical	-	-	-	-	Typical	-	-	-	-	-	-		
653	*Angophora leiocarpa*	Smooth-barked Apple	270		270	17.0	5.0	3.2	1.9	One-sided	-	-	-	-	-	Typical	-	-	-	-	Typical	-	-	-	-	-	-		
654	**DEAD/STAG**		450		450	29.0	8.0	5.4	2.4	Regular	-	-	-	-	-	Typical	-	-	-	-	Typical	-	-	-	-	-	-		
655	*Eucalyptus tereticornis*	Forest Red Gum	280		280	19.0	2.0	3.4	1.9	Regular	-	Thinning	Die-back	Epicormic	-	Poor	-	-	-	-	Typical	-	-	-	-	-	-		
656	*Corymbia citriodora*	Spotted Gum	590	210	626	34.0	12.0	7.5	2.7	Regular	-	-	-	-	-	Typical	-	-	-	-	Typical	-	-	-	-	-	-		
657	*Eucalyptus tereticornis*	Forest Red Gum	540		540	33.0	9.0	6.5	2.6	Regular	-	-	-	-	-	Typical	-	-	-	-	Typical	-	-	-	-	-	-		
658	*Corymbia citriodora*	Spotted Gum	450		450	32.0	12.0	5.4	2.4	Regular	-	-	-	-	-	Typical	-	-	-	-	Typical	-	-	-	-	-	-		
659	*Corymbia trachyphloia*	Brown Bloodwood	320		320	17.0	7.0	3.8	2.1	Regular	-	-	Die-back	-	-	Typical	-	-	Trunk Dmg.	-	Typical	-	-	-	-	-	-		
660	*Corymbia citriodora*	Spotted Gum	480		480	23.0	7.0	5.8	2.4	Regular	-	-	-	-	-	Typical	-	-	Trunk Dmg.	-	Typical	-	-	-	-	-	-		
661	*Corymbia citriodora*	Spotted Gum	500		500	32.0	9.0	6.0	2.5	Regular	-	-	Die-back	-	-	Typical	-	-	Trunk Dmg.	-	Typical	-	-	-	-	-	-		
662	*Corymbia citriodora*	Spotted Gum	710		710	36.0	12.0	8.5	2.9	Regular	-	-	-	-	-	Typical	-	-	Trunk Dmg.	-	Typical	-	-	-	-	-	-		
663	*Corymbia citriodora*	Spotted Gum	670		670	38.0	12.0	8.0	2.8	Regular	-	-	-	-	-	Typical	-	-	Trunk Dmg.	-	Typical	-	-	-	-	-	-		
664	*Corymbia citriodora*	Spotted Gum	720		720	28.0	12.0	8.6	2.9	Regular	-	-	-	-	-	Typical	-	-	-	-	Typical	-	-	-	-	-	-		
665	*Corymbia citriodora*	Spotted Gum	690		690	34.0	14.0	8.3	2.8	Regular	-	-	-	-	-	Typical	-	-	-	-	Typical	-	-	-	-	-	-		
666	*Eucalyptus crebra*	Narrow-leaved Ironbark	320		320	24.0	7.0	3.8	2.1	Regular	-	-	-	-	-	Typical	-	-	-	-	Typical	-	-	-	-	-	-		
667	*Corymbia citriodora*	Spotted Gum	420		420	22.0	6.0	5.0	2.3	Regular	-	Thinning	Die-back	-	-	Poor	-	-	-	-	Typical	-	-	-	-	-	-		
668	*Corymbia citriodora*	Spotted Gum	290		290	18.0	6.0	3.5	2.0	Regular	-	Thinning	Die-back	-	-	Poor	-	-	-	-	Typical	-	-	-	-	-	-		
669	*Corymbia citriodora*	Spotted Gum	330		330	20.0	6.0	4.0	2.1	Regular	-	-	-	-	-	Typical	-	-	-	-	Typical	-	-	-	-	-	-		
670	*Corymbia citriodora*	Spotted Gum	510		510	32.0	9.0	6.1	2.5	Regular	-	-	Die-back	-	-	Typical	-	-	-	-	Typical	-	-	-	Small	-	-		
671	*Corymbia citriodora*	Spotted Gum	270		270	19.0	7.0	3.2	1.9	Regular	-	-	-	-	-	Typical	-	-	-	-	Typical	-	-	-	-	-	-		
672	*Corymbia citriodora*	Spotted Gum	230		230	15.0	7.0	2.8	1.8	Regular	-	-	-	-	-	Typical	-	-	-	-	Typical	-	-	-	-	Termites	-		
673	*Corymbia citriodora*	Spotted Gum	300		300	14.0	7.0	3.6	2.0	Regular	-	-	-	-	-	Typical	-	-	-	-	Typical	-	-	-	-	-	-		
674	*Eucalyptus crebra*	Narrow-leaved Ironbark	270		270	13.0	7.0	3.2	1.9	Regular	-	-	Die-back	-	-	Poor	-	-	-	-	Typical	-	-	-	-	-	-		
675	*Corymbia citriodora*	Spotted Gum	270		270	17.0	6.0	3.2	1.9	Regular	-	-	-	-	-	Typical	-	-	-	-	Typical	-	-	-	-	-	-		
676	*Eucalyptus siderophloia*	Grey Ironbark	350		350	12.0	6.0	4.2	2.1	Regular	-	-	Die-back	-	-	Typical	-	-	-	-	Typical	-	-	-	-	-	-		
677	*Corymbia citriodora*	Spotted Gum	270		270	11.0	7.0	3.2	1.9	Regular	-	-	-	-	-	Typical	-	-	-	-	Typical	-	-	-	-	-	-		
678	*Corymbia citriodora*	Spotted Gum	290		290	16.0	7.0	3.5	2.0	Regular	-	-	Die-back	-	-	Typical	-	-	-	-	Typical	-	-	-	-	-	-		
679	*Eucalyptus tereticornis*	Forest Red Gum	270		270	12.0	6.0	3.2	1.9	Regular	-	-	-	-	-	Typical	-	-	-	-	Typical	-	-	-	-	-	-		
680	*Corymbia citriodora*	Spotted Gum	210		210	12.0	5.0	2.5	1.7	Regular	-	-	Die-back	-	-	Typical	-	-	-	-	Typical	-	-	-	-	-	-		
681	*Corymbia citriodora*	Spotted Gum	280		280	12.0	8.0	3.4	1.9	Regular	-	Thinning	-	-	-	Typical	-	-	-	-	Typical	-	-	-	-	-	-		

Specimen Details										Canopy Condition Details							Trunk Condition Details					Fauna Details and Habitat Value								
Tree ID	Botanical Name	Common Name	Trunk DBH (mm)	Additional Trunks DBH (mm)	Total DBH (mm) [AS 4970-2009]	Height (m)	Spread (m)	Tree Protection Zone (m)	Structural Root Zone (m)	Canopy Form	Spreading	Thinning	Die-Back	Epicormic Growth	Lopped	Canopy Health	Leaning	Vines	Trunk Damage	Fire Damage	Trunk Health	Scats	Scratches	Hollows	Nest	Termite Nest	Habitat Value	Retention	Additional Notes
682	*Eucalyptus tereticornis*	Forest Red Gum	330		330	14.0	9.0	4.0	2.1	One-sided	-	Thinning	Die-back	-	-	Poor		-	-	-	Typical	-	-	-	-	-	-		
683	*Corymbia citriodora*	Spotted Gum	260		260	10.0	6.0	3.1	1.9	Regular	-	-	-	-	-	Typical	-	-	-	-	Typical	-	-	-	-	Termites	-		
684	*Eucalyptus siderophloia*	Grey Ironbark	420		420	13.0	8.0	5.0	2.3	Regular	-	Thinning	Die-back	-	-	Poor	-	-	Trunk Dmg.	-	Poor	-	-	-	-	-	-		
685	*Corymbia citriodora*	Spotted Gum	300		300	15.0	5.0	3.6	2.0		-	-	-	-	-	Typical	-	-	-	-	Typical	-	-	-	-	-	-		
686	*Eucalyptus tereticornis*	Forest Red Gum	280		280	16.0	6.0	3.4	1.9	Regular	-	Thinning	-	-	-	Typical	-	-	-	-	Typical	-	-	-	-	-	-		
687	*Eucalyptus tereticornis*	Forest Red Gum	330		330	16.0	8.0	4.0	2.1	Regular	-	Thinning	-	-	-	Typical	-	-	-	-	Typical	-	-	-	-	-	-		
688	*Corymbia citriodora*	Spotted Gum	300		300	15.0	9.0	3.6	2.0	Regular	-	-	-	-	-	Typical	-	-	-	-	Typical	-	-	-	-	-	-		
689	*Eucalyptus tereticornis*	Forest Red Gum	240		240	19.0	3.0	2.9	1.8	Regular	-	-	Die-back	-	-	Typical	-	-	-	-	Typical	-	-	-	-	-	-		
690	*Corymbia citriodora*	Spotted Gum	160		160	7.0	2.0	2.0	1.5	Regular	-	-	-	-	-	Typical	-	-	-	-	Typical	-	-	-	-	-	-		
691	*Corymbia citriodora*	Spotted Gum	370		370	18.0	10.0	4.4	2.2	Regular	-	-	Die-back	-	-	Typical	-	-	-	-	Typical	-	-	-	-	-	-		
692	*Corymbia tessellaris*	Moreton Bay Ash	240	140	278	14.0	7.0	3.3	1.9	Regular	-	Thinning	-	-	-	Typical	-	-	-	-	Typical	-	-	-	-	-	-		
693	*Corymbia citriodora*	Spotted Gum	440		440	19.0	10.0	5.3	2.3	Regular	-	-	-	-	-	Typical	-	-	-	-	Typical	-	-	-	-	-	-		
694	*Eucalyptus tereticornis*	Forest Red Gum	330		330	18.0	6.0	4.0	2.1	Regular	-	Thinning	Die-back	-	-	Poor	-	-	-	-	Typical	-	-	-	-	-	-		
695	*Eucalyptus moluccana*	Gum-topped Box	370		370	13.0	10.0	4.4	2.2	Regular	-	Thinning	-	-	-	Typical	-	-	-	-	Typical	-	-	-	-	-	-		
696	*Eucalyptus moluccana*	Gum-topped Box	670		670	21.0	15.0	8.0	2.8	Regular	-	-	-	-	-	Typical	-	-	-	-	Typical	-	-	-	-	-	-		
697	*Eucalyptus tereticornis*	Forest Red Gum	220		220	11.0	5.0	2.6	1.8	One-sided	-	-	-	-	-	Typical	-	-	-	-	Typical	-	-	-	-	-	-		
698	*Eucalyptus tereticornis*	Forest Red Gum	170		170	12.0	4.0	2.0	1.6	Regular	-	Thinning	Die-back	-	-	Typical	-	-	-	-	Typical	-	-	-	-	-	-		
699	*Eucalyptus tereticornis*	Forest Red Gum	150		150	10.0	3.0	2.0	1.5	Regular	-	Thinning	-	-	-	Typical	-	-	-	-	Typical	-	-	-	-	-	-		
700	*Eucalyptus tereticornis*	Forest Red Gum	130		130	7.0	3.0	2.0	1.4	Regular	-	Thinning	-	-	-	Typical	-	-	-	-	Typical	-	-	-	-	-	-		
701	*Corymbia citriodora*	Spotted Gum	210		210	13.0	3.0	2.5	1.7	Regular	-	-	-	-	-	Poor	-	-	-	-	Typical	-	-	-	-	-	-		
702	*Eucalyptus tereticornis*	Forest Red Gum	160		160	11.0	2.0	2.0	1.5	Regular	-	Thinning	Die-back	-	-	Poor	-	-	-	-	Typical	-	-	-	-	-	-		
703	*Corymbia intermedia*	Pink Bloodwood	140		140	7.0	2.0	2.0	1.4	Regular	-	Thinning	-	-	-	Typical	-	-	-	-	Typical	-	-	-	-	-	-		
704	*Eucalyptus tereticornis*	Forest Red Gum	290		290	17.0	6.0	3.5	2.0	Regular	-	Thinning	-	-	-	Poor	-	-	-	-	Typical	-	-	-	-	-	-		
705	*Eucalyptus crebra*	Narrow-leaved Ironbark	260		260	8.0	6.0	3.1	1.9	Regular	-	Thinning	-	-	-	Typical	-	-	-	-	Typical	-	-	-	-	Termites	-		
706	*Eucalyptus siderophloia*	Grey Ironbark	230		230	14.0	7.0	2.8	1.8	Regular	-	-	-	-	-	Typical	-	-	-	-	Typical	-	-	-	-	-	-		
707	*Corymbia citriodora*	Spotted Gum	250		250	13.0	12.0	3.0	1.8	Regular	-	-	Die-back	-	-	Typical	-	-	-	-	Typical	-	-	-	-	Termites	-		
708	*Corymbia citriodora*	Spotted Gum	370		370	16.0	7.0	4.4	2.2	Regular	-	-	Die-back	-	-	Typical	-	-	-	-	Typical	-	-	-	-	-	-		
709	*Corymbia citriodora*	Spotted Gum	340		340	18.0	9.0	4.1	2.1	Regular	-	-	-	-	-	Typical	-	-	-	-	Typical	-	-	-	-	Termites	-		
710	*Corymbia citriodora*	Spotted Gum	290		290	13.0	9.0	3.5	2.0	Regular	-	Thinning	Die-back	-	-	Poor	-	-	-	-	Typical	-	-	-	-	-	-		
711	*Eucalyptus siderophloia*	Grey Ironbark	240		240	11.0	6.0	2.9	1.8	Regular	-	Thinning	Die-back	-	-	Poor	-	-	-	-	Typical	-	-	-	-	-	-		
712	*Corymbia citriodora*	Spotted Gum	400		400	18.0	9.0	4.8	2.3	Regular	-	-	Die-back	-	-	Typical	-	-	-	-	Typical	-	-	-	-	-	-		
713	*Corymbia citriodora*	Spotted Gum	340		340	14.0	9.0	4.1	2.1	Regular	-	-	-	-	-	Typical	-	-	-	-	Typical	-	-	-	-	-	-		
714	*Eucalyptus crebra*	Narrow-leaved Ironbark	190		190	13.0	6.0	2.3	1.6	One-sided	-	-	-	-	-	Typical	-	-	-	-	Typical	-	-	-	-	-	-		
715	*Corymbia citriodora*	Spotted Gum	320		320	15.0	9.0	3.8	2.1	Regular	-	-	Die-back	-	-	Typical	-	-	-	-	Typical	-	-	-	-	-	-		
716	*Corymbia citriodora*	Spotted Gum	300		300	18.0	10.0	3.6	2.0	Regular	-	-	Die-back	-	-	Typical	-	-	-	-	Typical	-	-	-	-	-	-		
717	*Corymbia citriodora*	Spotted Gum	240		240	14.0	10.0	2.9	1.8	Regular	-	Thinning	Die-back	-	-	Poor	-	-	-	-	Typical	-	-	-	-	-	-		
718	*Corymbia citriodora*	Spotted Gum	390		390	20.0	8.0	4.7	2.2	Regular	-	-	Die-back	-	-	Typical	-	-	-	-	Typical	-	-	-	-	-	-		
719	*Corymbia citriodora*	Spotted Gum	250		250	18.0	8.0	3.0	1.8	Regular	-	-	Die-back	-	-	Typical	-	-	-	-	Typical	-	-	-	-	-	-		

Specimen Details										Canopy Condition Details							Trunk Condition Details					Fauna Details and Habitat Value								
Tree ID	Botanical Name	Common Name	Trunk DBH (mm)	Additional Trunks DBH (mm)	Total DBH (mm) [AS 4970-2009]	Height (m)	Spread (m)	Tree Protection Zone (m)	Structural Root Zone (m)	Canopy Form	Spreading	Thinning	Die-Back	Epicormic Growth	Lopped	Canopy Health	Leaning	Vines	Trunk Damage	Fire Damage	Trunk Health	Scats	Scratches	Hollows	Nest	Termite Nest	Habitat Value	Retention	Additional Notes
720	*Corymbia citriodora*	Spotted Gum	210		210	11.0	6.0	2.5	1.7	Regular	-	-	Die-back	-	-	Typical	-	-	-	-	Typical	-	-	-	-	-	-		
721	*Corymbia citriodora*	Spotted Gum	250		250	13.0	6.0	3.0	1.8	One-sided	-	-	Die-back	-	-	Typical	-	-	-	-	Typical	-	-	-	-	-	-		
722	*Corymbia citriodora*	Spotted Gum	320		320	18.0	8.0	3.8	2.1	Regular	-	-	Die-back	-	-	Typical	-	-	-	-	Typical	-	-	-	-	-	-		
723	*Corymbia citriodora*	Spotted Gum	260		260	15.0	9.0	3.1	1.9	Regular	-	-	Die-back	-	-	Poor	-	-	-	-	Typical	-	-	-	-	-	-		
724	*Eucalyptus tereticornis*	Forest Red Gum	270		270	17.0	5.0	3.2	1.9	Regular	-	-	-	-	-	Typical	-	-	-	-	Typical	-	-	-	-	-	-		
725	*Eucalyptus tereticornis*	Forest Red Gum	260		260	18.0	5.0	3.1	1.9	Regular	-	-	-	Epicormic	-	Poor	-	-	-	-	Typical	-	-	-	-	-	-		
726	*Eucalyptus crebra*	Narrow-leaved Ironbark	250		250	10.0	6.0	3.0	1.8	Regular	-	-	-	-	-	Typical	-	-	-	-	Typical	-	-	-	-	-	-		
727	*Corymbia citriodora*	Spotted Gum	270		270	18.0	7.0	3.2	1.9	Regular	-	-	-	-	-	Typical	-	-	-	-	Typical	-	-	-	-	-	-		
728	*Corymbia citriodora*	Spotted Gum	260		260	12.0	5.0	3.1	1.9	Regular	-	-	Die-back	-	-	Typical	-	-	-	-	Typical	-	-	-	-	-	-		
729	*Corymbia citriodora*	Spotted Gum	390		390	13.0	7.0	4.7	2.2	Regular	-	-	Die-back	-	-	Typical	-	-	Trunk Dmg.	-	Typical	-	-	-	-	-	-		
730	*Corymbia citriodora*	Spotted Gum	230		230	16.0	6.0	2.8	1.8	One-sided	-	-	-	-	-	Typical	-	-	-	-	Typical	-	-	-	-	-	-		
731	*Corymbia citriodora*	Spotted Gum	190		190	17.0	5.0	2.3	1.6	Regular	-	-	-	-	-	Typical	-	-	-	-	Typical	-	-	-	-	-	-		
732	*Eucalyptus siderophloia*	Grey Ironbark	190		190	12.0	5.0	2.3	1.6	Regular	-	-	Die-back	-	-	Typical	-	-	-	-	Typical	-	-	-	-	-	-		
733	*Corymbia citriodora*	Spotted Gum	200		200	13.0	6.0	2.4	1.7	Regular	-	-	-	-	-	Typical	-	-	-	-	Typical	-	-	-	-	-	-		
734	*Corymbia citriodora*	Spotted Gum	250		250	18.0	8.0	3.0	1.8	Regular	-	-	Die-back	-	-	Typical	-	-	-	-	Typical	-	-	-	-	-	-		
735	*Eucalyptus tereticornis*	Forest Red Gum	310		310	15.0	5.0	3.7	2.0	Regular	-	Thinning	Die-back	-	-	Poor	-	-	Trunk Dmg.	-	Typical	-	-	-	-	-	-		
736	*Corymbia citriodora*	Spotted Gum	250		250	18.0	7.0	3.0	1.8	Regular	-	-	Die-back	-	-	Typical	-	-	-	-	Typical	-	-	-	-	-	-		
737	*Corymbia citriodora*	Spotted Gum	660		660	19.0	10.0	7.9	2.8	Regular	-	-	-	-	-	Typical	-	-	-	-	Typical	-	-	-	-	-	-		
738	*Eucalyptus tereticornis*	Forest Red Gum	710		710	20.0	11.0	8.5	2.9	Regular	-	Thinning	-	-	-	Typical	-	-	-	-	Typical	-	-	-	-	-	-		
739	*Eucalyptus tereticornis*	Forest Red Gum	350		350	18.0	9.0	4.2	2.1	Regular	-	-	-	-	-	Typical	-	-	-	-	Typical	-	-	-	-	-	-		
740	*Corymbia citriodora*	Spotted Gum	270		270	13.0	5.0	3.2	1.9	Regular	-	-	Die-back	-	-	Typical	-	-	-	-	Typical	-	-	-	-	-	-		
741	*Eucalyptus tereticornis*	Forest Red Gum	260		260	17.0	6.0	3.1	1.9	Regular	-	-	-	-	-	Typical	-	-	Trunk Dmg.	-	Typical	-	-	-	-	-	-		
742	*Eucalyptus tereticornis*	Forest Red Gum	320		320	12.0	4.0	3.8	2.1	Regular	-	-	-	-	-	Typical	-	-	-	-	Typical	-	-	-	-	Termites	-		
743	*Corymbia citriodora*	Spotted Gum	260		260	14.0	3.0	3.1	1.9	Regular	-	Thinning	Die-back	-	-	Poor	-	-	Trunk Dmg.	-	Typical	-	-	-	-	-	-		
744	*Eucalyptus siderophloia*	Grey Ironbark	320		320	18.0	9.0	3.8	2.1	Regular	-	-	Die-back	-	-	Typical	-	-	Trunk Dmg.	-	Typical	-	-	-	-	-	-		
745	*Corymbia citriodora*	Spotted Gum	330		330	19.0	9.0	4.0	2.1	Regular	-	-	Die-back	-	-	Typical	-	-	-	-	Typical	-	-	-	-	-	-		
746	*Eucalyptus siderophloia*	Grey Ironbark	310		310	13.0	9.0	3.7	2.0	Regular	-	-	-	-	-	Typical	-	-	Trunk Dmg.	-	Typical	-	-	-	-	-	-		
747	*Eucalyptus siderophloia*	Grey Ironbark	330		330	18.0	10.0	4.0	2.1	Regular	-	-	-	-	-	Typical	-	-	-	-	Typical	-	-	-	-	-	-		
748	*Eucalyptus siderophloia*	Grey Ironbark	400		400	18.0	8.0	4.8	2.3	Regular	-	-	-	-	-	Typical	-	-	Trunk Dmg.	-	Typical	-	-	-	-	-	-		
749	*Eucalyptus siderophloia*	Grey Ironbark	480		480	17.0	12.0	5.8	2.4	Regular	-	-	Die-back	-	-	Typical	-	-	Trunk Dmg.	-	Typical	-	-	-	-	-	-		
750	*Eucalyptus siderophloia*	Grey Ironbark	280		280	11.0	6.0	3.4	1.9	Regular	-	-	Die-back	-	-	Typical	-	-	Trunk Dmg.	-	Poor	-	-	-	-	-	-		
751	*Corymbia citriodora*	Spotted Gum	290		290	14.0	6.0	3.5	2.0	Regular	-	-	Die-back	-	-	Poor	-	-	-	-	Typical	-	-	-	-	-	-		
752	*Eucalyptus siderophloia*	Grey Ironbark	250		250	10.0	4.0	3.0	1.8	Regular	-	-	-	-	-	Typical	-	-	Trunk Dmg.	-	Typical	-	-	-	-	-	-		
753	*Corymbia citriodora*	Spotted Gum	280		280	15.0	7.0	3.4	1.9	Regular	-	-	-	-	-	Typical	-	-	Trunk Dmg.	-	Typical	-	-	-	-	-	-		
754	*Corymbia citriodora*	Spotted Gum	330		330	15.0	7.0	4.0	2.1	Regular	-	-	-	-	-	Typical	-	-	-	-	Typical	-	-	-	-	-	-		
755	*Eucalyptus siderophloia*	Grey Ironbark	210		210	12.0	6.0	2.5	1.7	Regular	-	-	Die-back	-	-	Typical	-	-	Trunk Dmg.	-	Typical	-	-	-	-	-	-		
756	*Corymbia citriodora*	Spotted Gum	200	130	239	12.0	5.0	2.9	1.8	Regular	-	-	-	-	-	Typical	-	-	Trunk Dmg.	-	Typical	-	-	-	-	Termites	-		
757	*Eucalyptus siderophloia*	Grey Ironbark	360		360	18.0	9.0	4.3	2.2	Regular	-	-	Die-back	-	-	Typical	-	-	Trunk Dmg.	-	Typical	-	-	-	-	-	-		

Specimen Details										Canopy Condition Details							Trunk Condition Details					Fauna Details and Habitat Value								
Tree ID	Botanical Name	Common Name	Trunk DBH (mm)	Additional Trunks DBH (mm)	Total DBH (mm) [AS 4970-2009]	Height (m)	Spread (m)	Tree Protection Zone (m)	Structural Root Zone (m)	Canopy Form	Spreading	Thinning	Die-Back	Epicormic Growth	Lopped	Canopy Health	Leaning	Vines	Trunk Damage	Fire Damage	Trunk Health	Scats	Scratches	Hollows	Nest	Termite Nest	Habitat Value	Retention	Additional Notes
758	*Eucalyptus crebra*	Narrow-leaved Ironbark	280		280	15.0	8.0	3.4	1.9	Regular	-	-	Die-back	-	-	Typical	-	-	Trunk Dmg.	-	Typical	-	-	-	-	-	-		
759	*Corymbia citriodora*	Spotted Gum	330		330	19.0	7.0	4.0	2.1	Regular	-	-	-	-	-	Typical	-	-	-	-	Typical	-	-	-	-	-	-		
760	*Eucalyptus siderophloia*	Grey Ironbark	210		210	12.0	8.0	2.5	1.7	Regular	-	-	-	-	-	Typical	-	-	-	-	Typical	-	-	-	-	-	-		
761	*Corymbia citriodora*	Spotted Gum	240		240	17.0	4.0	2.9	1.8	One-sided	-	-	Die-back	-	-	Typical	-	-	Trunk Dmg.	-	Typical	-	-	-	-	-	-		
762	*Eucalyptus crebra*	Narrow-leaved Ironbark	220		220	17.0	3.0	2.6	1.8	Regular	-	Thinning	Die-back	Epicormic	-	Poor	-	-	Trunk Dmg.	-	Poor	-	-	-	-	-	-		
763	*Corymbia citriodora*	Spotted Gum	390		390	18.0	9.0	4.7	2.2	Regular	-	-	-	-	-	Typical	-	-	-	-	Typical	-	-	-	-	-	-		
764	*Corymbia citriodora*	Spotted Gum	330		330	19.0	9.0	4.0	2.1	Regular	-	-	Die-back	-	-	Typical	-	-	-	-	Typical	-	-	-	-	-	-		
765	*Angophora leiocarpa*	Smooth-barked Apple	370		370	17.0	10.0	4.4	2.2	Regular	-	-	Die-back	-	-	Typical	-	-	Trunk Dmg.	-	Typical	-	-	-	-	-	-		
766	*Eucalyptus tereticornis*	Forest Red Gum	350		350	15.0	9.0	4.2	2.1	Regular	-	-	-	-	-	Typical	-	-	-	-	Typical	-	-	-	-	-	-		
767	*Eucalyptus tereticornis*	Forest Red Gum	340		340	16.0	8.0	4.1	2.1	Regular	-	-	-	-	-	Typical	-	-	Trunk Dmg.	-	Typical	-	-	-	-	-	-		
768	*Lophostemon suaveolens*	Swamp Box	210		210	6.0	3.0	2.5	1.7	Regular	-	Thinning	Die-back	-	-	Poor	-	-	Trunk Dmg.	-	Typical	-	-	-	-	-	-		
769	*Corymbia citriodora*	Spotted Gum	340		340	15.0	9.0	4.1	2.1	Regular	-	-	-	-	-	Typical	-	-	-	-	Typical	-	-	-	-	-	-		
770	*Eucalyptus crebra*	Narrow-leaved Ironbark	350		350	18.0	5.0	4.2	2.1	Regular	-	Thinning	Die-back	-	-	Poor	-	-	Trunk Dmg.	-	Typical	-	-	-	-	-	-		
771	*Angophora leiocarpa*	Smooth-barked Apple	420		420	21.0	15.0	5.0	2.3	Regular	-	-	-	-	-	Typical	-	-	Trunk Dmg.	-	Typical	-	-	-	-	-	-		
772	*Corymbia citriodora*	Spotted Gum	270		270	12.0	5.0	3.2	1.9	Regular	-	Thinning	Die-back	Epicormic	-	Typical	-	-	-	-	Typical	-	-	-	-	-	-		
773	*Corymbia citriodora*	Spotted Gum	210	110	237	12.0	5.0	2.8	1.8	Regular	-	-	-	-	-	Typical	-	-	-	-	Typical	-	-	-	-	-	-		
774	*Corymbia citriodora*	Spotted Gum	190		190	11.0	2.0	2.3	1.6	Regular	-	-	-	-	-	Typical	-	-	-	-	Typical	-	-	-	-	-	-		
775	*Eucalyptus siderophloia*	Grey Ironbark	400		400	19.0	8.0	4.8	2.3	Regular	-	-	-	-	-	Typical	-	-	-	-	Typical	-	-	-	-	-	-		
776	*Eucalyptus tereticornis*	Forest Red Gum	300	120	323	14.0	5.0	3.9	2.1	Regular	-	-	-	-	-	Typical	-	-	-	-	Typical	-	-	-	-	-	-		
777	*Eucalyptus siderophloia*	Grey Ironbark	250		250	14.0	9.0	3.0	1.8	Regular	-	-	-	-	-	Typical	-	-	Trunk Dmg.	-	Typical	-	-	-	-	-	-		
778	*Eucalyptus tereticornis*	Forest Red Gum	250		250	15.0	8.0	3.0	1.8	Regular	-	-	-	-	-	Typical	-	-	-	-	Typical	-	-	-	-	-	-		
779	*Eucalyptus siderophloia*	Grey Ironbark	340		340	16.0	8.0	4.1	2.1	Regular	-	-	Die-back	-	-	Typical	-	-	Trunk Dmg.	-	Typical	-	-	-	-	-	-		
780	*Corymbia citriodora*	Spotted Gum	280		280	17.0	7.0	3.4	1.9	Regular	-	-	Die-back	-	-	Typical	-	-	Trunk Dmg.	-	Typical	-	-	-	-	-	-		
781	*Eucalyptus siderophloia*	Grey Ironbark	320		320	16.0	7.0	3.8	2.1	Regular	-	-	Die-back	-	-	Typical	-	-	Trunk Dmg.	-	Typical	-	-	-	-	-	-		
782	*Corymbia citriodora*	Spotted Gum	380		380	20.0	12.0	4.6	2.2	Regular	-	-	Die-back	-	-	Typical	-	-	-	-	Typical	-	-	-	-	-	-		
783	*Eucalyptus siderophloia*	Grey Ironbark	300		300	15.0	10.0	3.6	2.0	Regular	-	Thinning	Die-back	-	-	Poor	-	-	Trunk Dmg.	-	Poor	-	-	-	-	-	-		
784	*Eucalyptus siderophloia*	Grey Ironbark	220		220	10.0	4.0	2.6	1.8	Regular	-	-	Die-back	-	-	Typical	-	-	-	-	Typical	-	-	-	-	-	-		
785	*Eucalyptus siderophloia*	Grey Ironbark	270		270	18.0	9.0	3.2	1.9	Regular	-	-	Die-back	-	-	Typical	-	-	-	-	Typical	-	-	-	-	-	-		
786	*Eucalyptus siderophloia*	Grey Ironbark	370		370	15.0	11.0	4.4	2.2	Regular	-	-	Die-back	-	-	Typical	-	-	-	-	Typical	-	-	-	-	-	-		
787	*Eucalyptus siderophloia*	Grey Ironbark	280		280	12.0	7.0	3.4	1.9	Regular	-	-	Die-back	-	-	Typical	-	-	Trunk Dmg.	-	Typical	-	-	-	-	-	-		
788	*Corymbia citriodora*	Spotted Gum	260		260	14.0	8.0	3.1	1.9	Regular	-	-	Die-back	-	-	Typical	-	-	-	-	Typical	-	-	-	-	-	-		
789	*Corymbia citriodora*	Spotted Gum	350		350	21.0	7.0	4.2	2.1	Regular	-	-	-	-	-	Typical	-	-	-	-	Typical	-	-	-	-	-	-		
790	*Corymbia citriodora*	Spotted Gum	270		270	12.0	7.0	3.2	1.9	Regular	-	-	Die-back	-	-	Typical	-	-	Trunk Dmg.	-	Typical	-	-	-	-	-	-		
791	*Corymbia citriodora*	Spotted Gum	290		290	19.0	8.0	3.5	2.0	Regular	-	-	Die-back	-	-	Typical	-	-	-	-	Typical	-	-	-	-	-	-		
792	*Corymbia citriodora*	Spotted Gum	290		290	19.0	7.0	3.5	2.0	Regular	-	-	Die-back	-	-	Typical	-	-	-	-	Typical	-	-	-	-	-	-		
793	*Corymbia citriodora*	Spotted Gum	270		270	13.0	6.0	3.2	1.9	Regular	-	-	-	-	-	Typical	-	-	-	-	Typical	-	-	-	-	-	-		
794	*Corymbia citriodora*	Spotted Gum	310		310	17.0	7.0	3.7	2.0	Regular	-	-	-	-	-	Typical	-	-	Trunk Dmg.	-	Typical	-	-	-	-	-	-		
795	*Corymbia citriodora*	Spotted Gum	270		270	17.0	7.0	3.2	1.9	Regular	-	-	-	-	-	Typical	-	-	-	-	Typical	-	-	-	-	-	-		

Specimen Details										Canopy Condition Details							Trunk Condition Details					Fauna Details and Habitat Value								
Tree ID	Botanical Name	Common Name	Trunk DBH (mm)	Additional Trunks DBH (mm)	Total DBH (mm) [AS 4970-2009]	Height (m)	Spread (m)	Tree Protection Zone (m)	Structural Root Zone (m)	Canopy Form	Spreading	Thinning	Die-Back	Epicormic Growth	Lopped	Canopy Health	Leaning	Vines	Trunk Damage	Fire Damage	Trunk Health	Scats	Scratches	Hollows	Nest	Termite Nest	Habitat Value	Retention	Additional Notes
796	*Corymbia citriodora*	Spotted Gum	250		250	10.0	5.0	3.0	1.8	Regular	-	-	Die-back	-	-	Typical	-	-	-	-	Typical	-	-	-	-	-	-		
797	*Eucalyptus crebra*	Narrow-leaved Ironbark	290		290	13.0	6.0	3.5	2.0	Regular	-	-	-	-	-	Typical	-	-	-	-	Typical	-	-	-	-	-	-		
798	*Eucalyptus crebra*	Narrow-leaved Ironbark	300		300	14.0	5.0	3.6	2.0	Regular	-	-	Die-back	-	-	Typical	-	-	Trunk Dmg.	-	Typical	-	-	-	-	-	-		
799	*Corymbia tessellaris*	Moreton Bay Ash	220		220	15.0	6.0	2.6	1.8	Regular	-	-	-	-	-	Typical	-	-	-	-	Typical	-	-	-	-	-	-		
800	*Eucalyptus siderophloia*	Grey Ironbark	270		270	19.0	8.0	3.2	1.9	Regular	-	Thinning	Die-back	-	-	Typical	-	-	Trunk Dmg.	-	Typical	-	-	-	-	-	-		
801	*Eucalyptus crebra*	Narrow-leaved Ironbark	300		300	18.0	6.0	3.6	2.0	Regular	-	Thinning	Die-back	-	-	Typical	-	-	Trunk Dmg.	-	Typical	-	-	-	-	-	-		
802	*Corymbia tessellaris*	Moreton Bay Ash	240	230	332	14.0	8.0	4.0	2.1	Regular	-	-	-	-	-	Typical	-	-	Trunk Dmg.	-	Typical	-	-	-	-	-	-		
803	*Corymbia citriodora*	Spotted Gum	340		340	22.0	9.0	4.1	2.1	Regular	-	-	-	-	-	Typical	-	-	Trunk Dmg.	-	Typical	-	-	-	-	-	-		
804	*Eucalyptus siderophloia*	Grey Ironbark	310		310	19.0	8.0	3.7	2.0	Regular	-	-	Die-back	-	-	Typical	-	-	-	-	Typical	-	-	-	-	-	-		
805	*Corymbia tessellaris*	Moreton Bay Ash	200		200	15.0	4.0	2.4	1.7	Regular	-	-	-	-	-	Typical	-	-	-	-	Typical	-	-	-	-	-	-		
806	*Corymbia citriodora*	Spotted Gum	320		320	15.0	6.0	3.8	2.1	Regular	-	-	-	-	-	Typical	-	-	-	-	Typical	-	-	-	-	-	-		
807	*Eucalyptus crebra*	Narrow-leaved Ironbark	280		280	17.0	6.0	3.4	1.9	Regular	-	-	Die-back	-	-	Typical	-	-	Trunk Dmg.	-	Typical	-	-	-	-	-	-		
808	*Eucalyptus siderophloia*	Grey Ironbark	370		370	15.0	5.0	4.4	2.2	Regular	-	-	Die-back	-	-	Typical	-	-	Trunk Dmg.	-	Typical	-	-	-	-	-	-		
809	*Eucalyptus crebra*	Narrow-leaved Ironbark	310		310	13.0	6.0	3.7	2.0	Regular	-	-	Die-back	-	-	Typical	-	-	-	-	Typical	-	-	-	-	-	-		
810	*Eucalyptus siderophloia*	Grey Ironbark	360		360	17.0	8.0	4.3	2.2	Regular	-	Thinning	Die-back	-	-	Typical	-	-	-	-	Typical	-	-	-	-	-	-		
811	*Corymbia citriodora*	Spotted Gum	320		320	21.0	10.0	3.8	2.1	Regular	-	-	-	-	-	Typical	-	-	-	-	Typical	-	-	-	-	Termites	-		
812	*Eucalyptus siderophloia*	Grey Ironbark	230		230	15.0	6.0	2.8	1.8	Regular	-	Thinning	-	-	-	Typical	-	-	-	-	Typical	-	-	-	-	-	-		
813	*Eucalyptus siderophloia*	Grey Ironbark	290		290	20.0	7.0	3.5	2.0	Regular	-	-	-	-	-	Typical	-	-	Trunk Dmg.	-	Typical	-	-	-	-	-	-		
814	*Corymbia citriodora*	Spotted Gum	330		330	19.0	9.0	4.0	2.1	Regular	-	-	-	-	-	Typical	-	-	-	-	Typical	-	-	-	-	-	-		
815	*Corymbia citriodora*	Spotted Gum	300		300	19.0	7.0	3.6	2.0	Regular	-	-	Die-back	-	-	Typical	-	-	Trunk Dmg.	-	Poor	-	-	-	-	-	-		
816	*Eucalyptus crebra*	Narrow-leaved Ironbark	240		240	19.0	10.0	2.9	1.8	Regular	-	-	-	-	-	Typical	-	-	Trunk Dmg.	-	Typical	-	-	-	-	-	-		
817	*Eucalyptus siderophloia*	Grey Ironbark	270		270	19.0	7.0	3.2	1.9	Regular	-	-	-	-	-	Typical	-	-	Trunk Dmg.	-	Typical	-	-	-	-	-	-		
818	*Eucalyptus siderophloia*	Grey Ironbark	240		240	17.0	7.0	2.9	1.8	Regular	-	-	-	-	-	Typical	-	-	Trunk Dmg.	-	Typical	-	-	-	-	-	-		
819	*Eucalyptus crebra*	Narrow-leaved Ironbark	280		280	20.0	7.0	3.4	1.9	Regular	-	Thinning	Die-back	-	-	Typical	-	-	Trunk Dmg.	-	Typical	-	-	-	-	-	-		
820	*Corymbia citriodora*	Spotted Gum	320		320	20.0	6.0	3.8	2.1	Regular	-	-	-	-	-	Typical	-	-	Trunk Dmg.	-	Typical	-	-	-	-	-	-		
821	*Corymbia citriodora*	Spotted Gum	300		300	20.0	9.0	3.6	2.0	Regular	-	-	-	-	-	Typical	-	-	-	-	Typical	-	-	-	-	-	-		
822	*Corymbia citriodora*	Spotted Gum	290		290	18.0	9.0	3.5	2.0	Regular	-	-	-	-	-	Typical	-	-	Trunk Dmg.	-	Typical	-	-	-	-	-	-		
823	*Corymbia citriodora*	Spotted Gum	250		250	17.0	7.0	3.0	1.8	One-sided	-	-	-	-	-	Typical	-	-	Trunk Dmg.	-	Typical	-	-	-	-	-	-		
824	*Corymbia citriodora*	Spotted Gum	240		240	18.0	4.0	2.9	1.8	Regular	-	-	-	-	-	Typical	-	-	-	-	Typical	-	-	-	-	-	-		
825	*Corymbia citriodora*	Spotted Gum	400		400	21.0	14.0	4.8	2.3	Regular	-	-	Die-back	-	-	Typical	-	-	-	-	Typical	-	-	-	-	-	-		
826	*Corymbia citriodora*	Spotted Gum	400		400	21.0	9.0	4.8	2.3	Regular	-	-	Die-back	-	-	Typical	-	-	Trunk Dmg.	-	Typical	-	-	-	-	-	-		
827	*Lophostemon suaveolens*	Swamp Box	270		270	9.0	4.0	3.2	1.9	Regular	-	-	Die-back	-	-	Typical	-	-	-	-	Typical	-	-	-	-	-	-		
828	*Melaleuca viminalis*	Weeping Bottlebrush	290		290	9.0	3.0	3.5	2.0	Regular	-	-	-	-	-	Typical	-	-	-	-	Typical	-	-	-	-	-	-		
829	*Eucalyptus tereticornis*	Forest Red Gum	410		410	14.0	6.0	4.9	2.3	Regular	-	-	Die-back	-	-	Typical	-	-	-	-	Typical	-	-	-	-	-	-		
830	*Corymbia citriodora*	Spotted Gum	350		350	20.0	6.0	4.2	2.1	Regular	-	-	-	-	-	Typical	-	-	-	-	Typical	-	-	-	-	-	-		
831	*Lophostemon suaveolens*	Swamp Box	230		230	9.0	4.0	2.8	1.8	Regular	-	-	-	-	-	Typical	-	-	-	-	Typical	-	-	-	-	-	-		
832	*Lophostemon suaveolens*	Swamp Box	200		200	10.0	2.0	2.4	1.7	Regular	-	-	-	-	-	Typical	-	-	-	-	Typical	-	-	-	-	-	-		
833	*Angophora leiocarpa*	Smooth-barked Apple	200		200	10.0	2.0	2.4	1.7	Regular	-	-	-	-	-	Typical	-	-	-	-	Typical	-	-	-	-	-	-		

Specimen Details										Canopy Condition Details							Trunk Condition Details					Fauna Details and Habitat Value								
Tree ID	Botanical Name	Common Name	Trunk DBH (mm)	Additional Trunks DBH (mm)	Total DBH (mm) [AS 4970-2009]	Height (m)	Spread (m)	Tree Protection Zone (m)	Structural Root Zone (m)	Canopy Form	Spreading	Thinning	Die-Back	Epicormic Growth	Lopped	Canopy Health	Leaning	Vines	Trunk Damage	Fire Damage	Trunk Health	Scats	Scratches	Hollows	Nest	Termite Nest	Habitat Value	Retention	Additional Notes
834	*Eucalyptus tereticornis*	Forest Red Gum	580		580	19.0	7.0	7.0	2.6	Regular	-	-	-	-	-	Typical	-	-	-	-	Typical	-	-	-	-	-	-		
835	*Angophora leiocarpa*	Smooth-barked Apple	220		220	8.0	4.0	2.6	1.8	One-sided	-	-	-	-	-	Typical	-	-	-	-	Typical	-	-	-	-	-	-		
836	*Lophostemon suaveolens*	Swamp Box	190		190	10.0	2.0	2.3	1.6	Regular	-	-	-	-	-	Typical	-	-	-	-	Typical	-	-	-	-	Termites	-		
837	*Angophora leiocarpa*	Smooth-barked Apple	190		190	10.0	3.0	2.3	1.6	Regular	-	-	-	-	-	Typical	-	-	-	-	Typical	-	-	-	-	-	-		
838	*Corymbia intermedia*	Pink Bloodwood	300		300	16.0	5.0	3.6	2.0	One-sided	-	-	Die-back	-	-	Typical	-	-	-	-	Typical	-	-	-	-	-	-		
839	*Angophora leiocarpa*	Smooth-barked Apple	310		310	11.0	8.0	3.7	2.0	Regular	-	-	-	-	-	Typical	Minor	-	-	-	Typical	-	-	-	-	-	-		
840	*Eucalyptus tereticornis*	Forest Red Gum	300		300	13.0	3.0	3.6	2.0	Regular	-	Thinning	Die-back	-	-	Poor	-	-	-	-	Typical	-	-	-	-	-	-		
841	*Angophora leiocarpa*	Smooth-barked Apple	240		240	8.0	4.0	2.9	1.8	Regular	-	-	-	-	-	Typical	-	-	-	-	Typical	-	-	-	-	-	-		
842	*Corymbia intermedia*	Pink Bloodwood	300		300	18.0	3.0	3.6	2.0	Regular	-	-	-	-	-	Typical	-	-	-	-	Typical	-	-	-	-	-	-		
843	*Eucalyptus tereticornis*	Forest Red Gum	300		300	13.0	2.0	3.6	2.0	Regular	-	Thinning	Die-back	-	-	Poor	-	-	-	-	Typical	-	-	-	-	-	-		
844	*Corymbia intermedia*	Pink Bloodwood	410		410	17.0	6.0	4.9	2.3	Regular	-	Thinning	-	-	-	Typical	-	-	-	-	Typical	-	-	-	-	-	-		
845	*Eucalyptus tereticornis*	Forest Red Gum	240		240	10.0	3.0	2.9	1.8	Regular	-	Thinning	Die-back	-	-	Poor	-	-	-	-	Typical	-	-	-	-	-	-		
846	*Eucalyptus tereticornis*	Forest Red Gum	240		240	18.0	4.0	2.9	1.8	Regular	-	Thinning	Die-back	-	-	Poor	-	-	-	-	Typical	-	-	-	-	-	-		
847	*Eucalyptus tereticornis*	Forest Red Gum	320		320	14.0	4.0	3.8	2.1	Regular	-	-	Die-back	-	-	Typical	-	-	-	-	Typical	-	-	-	-	-	-		
848	*Corymbia intermedia*	Pink Bloodwood	320		320	20.0	5.0	3.8	2.1	Regular	-	-	-	-	-	Typical	-	-	-	-	Typical	-	-	-	-	-	-		
849	*Lophostemon suaveolens*	Swamp Box	240		240	12.0	3.0	2.9	1.8	Regular	-	-	-	-	-	Typical	-	-	-	-	Typical	-	-	-	-	-	-		
850	*Lophostemon suaveolens*	Swamp Box	250		250	15.0	4.0	3.0	1.8	Regular	-	-	-	-	-	Typical	-	-	-	-	Typical	-	-	-	-	-	-		
851	*Eucalyptus tereticornis*	Forest Red Gum	380	280	472	20.0	9.0	5.7	2.4	Regular	-	Thinning	-	-	-	Typical	-	-	-	-	Typical	-	-	-	-	-	-		
852	*Eucalyptus tereticornis*	Forest Red Gum	290		290	15.0	4.0	3.5	2.0	Regular	-	Thinning	Die-back	-	-	Poor	-	-	-	-	Typical	-	-	-	-	-	-		
853	*Melaleuca viminalis*	Weeping Bottlebrush	330		330	16.0	5.0	4.0	2.1	Regular	-	-	-	-	-	Typical	-	-	-	-	Typical	-	-	-	-	-	-		
854	*Corymbia intermedia*	Pink Bloodwood	300		300	18.0	4.0	3.6	2.0	Regular	-	-	Die-back	-	-	Typical	-	-	-	-	Typical	-	-	-	-	-	-		
855	*Corymbia intermedia*	Pink Bloodwood	300		300	19.0	6.0	3.6	2.0	Regular	-	-	-	-	-	Typical	-	-	-	-	Typical	-	-	-	-	-	-		
856	*Eucalyptus tereticornis*	Forest Red Gum	460		460	22.0	9.0	5.5	2.4	Regular	-	Thinning	Die-back	-	-	Typical	-	-	-	-	Typical	-	-	-	-	-	-		
857	*Eucalyptus tereticornis*	Forest Red Gum	350		350	20.0	5.0	4.2	2.1	Regular	-	Thinning	Die-back	-	-	Typical	-	-	-	-	Typical	-	-	-	-	-	-		
858	*Lophostemon suaveolens*	Swamp Box	250		250	12.0	3.0	3.0	1.8	Regular	-	-	-	-	-	Typical	-	-	-	-	Typical	-	-	-	-	-	-		
859	*Lophostemon suaveolens*	Swamp Box	260		260	15.0	3.0	3.1	1.9	Regular	-	-	-	-	-	Typical	-	-	-	-	Typical	-	-	-	-	-	-		
860	*Lophostemon suaveolens*	Swamp Box	230		230	13.0	3.0	2.8	1.8	Regular	-	-	-	-	-	Typical	-	-	-	-	Typical	-	-	-	-	-	-		
861	*Lophostemon suaveolens*	Swamp Box	210		210	15.0	2.0	2.5	1.7	Regular	-	-	-	-	-	Typical	-	-	-	-	Typical	-	-	-	-	-	-		
862	*Lophostemon suaveolens*	Swamp Box	270		270	15.0	3.0	3.2	1.9	Regular	-	-	-	-	-	Typical	-	-	-	-	Typical	-	-	-	-	-	-		
863	*Eucalyptus tereticornis*	Forest Red Gum	360		360	21.0	6.0	4.3	2.2	Regular	-	-	Die-back	-	-	Typical	-	-	-	-	Typical	-	-	-	-	-	-		
864	*Lophostemon suaveolens*	Swamp Box	250		250	18.0	5.0	3.0	1.8	Regular	-	-	Die-back	-	-	Typical	-	-	-	-	Typical	-	-	-	-	-	-		
865	*Eucalyptus tereticornis*	Forest Red Gum	240		240	14.0	4.0	2.9	1.8	Regular	-	-	-	-	-	Typical	-	-	-	-	Typical	-	-	-	-	-	-		
866	*Lophostemon suaveolens*	Swamp Box	300		300	13.0	5.0	3.6	2.0	Regular	-	-	-	-	-	Typical	-	-	-	-	Typical	-	-	-	-	-	-		
867	*Lophostemon suaveolens*	Swamp Box	310		310	15.0	4.0	3.7	2.0	Regular	-	-	-	-	-	Typical	-	-	-	-	Typical	-	-	-	-	-	-		
868	*Lophostemon suaveolens*	Swamp Box	310		310	13.0	3.0	3.7	2.0	Regular	-	-	Die-back	-	-	Typical	-	-	-	-	Typical	-	-	-	-	-	-		
869	*Lophostemon suaveolens*	Swamp Box	280		280	10.0	3.0	3.4	1.9	Regular	-	-	Die-back	-	-	Typical	-	-	-	-	Typical	-	-	-	-	-	-		
870	*Angophora leiocarpa*	Smooth-barked Apple	400		400	21.0	9.0	4.8	2.3	Regular	-	Thinning	-	-	-	Typical	-	-	-	-	Typical	-	-	-	-	-	-		
871	*Eucalyptus tereticornis*	Forest Red Gum	700		700	22.0	8.0	8.4	2.8	Regular	-	-	-	-	-	Typical	-	-	-	-	Typical	-	-	-	-	-	-		

Specimen Details										Canopy Condition Details							Trunk Condition Details					Fauna Details and Habitat Value								
Tree ID	Botanical Name	Common Name	Trunk DBH (mm)	Additional Trunks DBH (mm)	Total DBH (mm) [AS 4970-2009]	Height (m)	Spread (m)	Tree Protection Zone (m)	Structural Root Zone (m)	Canopy Form	Spreading	Thinning	Die-Back	Epicormic Growth	Lopped	Canopy Health	Leaning	Vines	Trunk Damage	Fire Damage	Trunk Health	Scats	Scratches	Hollows	Nest	Termite Nest	Habitat Value	Retention	Additional Notes
872	*Eucalyptus tereticornis*	Forest Red Gum	400		400	21.0	5.0	4.8	2.3	Regular	-	Thinning	Die-back	-	-	Typical	-	-	-	-	Typical	-	-	-	-	-	-		
873	*Eucalyptus tereticornis*	Forest Red Gum	400		400	23.0	6.0	4.8	2.3	Regular	-	Thinning	Die-back	-	-	Typical	-	-	-	-	Typical	-	-	-	-	-	-		
874	*Corymbia intermedia*	Pink Bloodwood	240		240	15.0	4.0	2.9	1.8	Regular	-	-	-	-	-	Typical	-	-	-	-	Typical	-	-	-	-	-	-		
875	*Angophora leiocarpa*	Smooth-barked Apple	280		280	19.0	4.0	3.4	1.9	Regular	-	Thinning	-	-	-	Typical	-	-	-	-	Typical	-	-	-	-	-	-		
876	*Lophostemon suaveolens*	Swamp Box	270		270	6.0	3.0	3.2	1.9	Regular	-	-	-	-	-	Typical	-	-	-	-	Typical	-	-	-	-	-	-		
877	*Lophostemon suaveolens*	Swamp Box	290		290	16.0	4.0	3.5	2.0	Regular	-	-	-	-	-	Typical	-	-	-	-	Typical	-	-	-	-	-	-		
878	*Eucalyptus tereticornis*	Forest Red Gum	420		420	22.0	6.0	5.0	2.3	Regular	-	-	-	-	-	Typical	-	-	-	-	Typical	-	-	-	-	-	-		
879	*Eucalyptus tereticornis*	Forest Red Gum	600		600	25.0	10.0	7.2	2.7	Regular	-	-	-	-	-	Typical	-	-	-	-	Typical	-	-	-	-	-	-		
880	*Corymbia citriodora*	Spotted Gum	320		320	20.0	5.0	3.8	2.1	Regular	-	-	-	-	-	Typical	-	-	-	-	Typical	-	-	-	-	-	-		
881	*Angophora leiocarpa*	Smooth-barked Apple	340		340	18.0	5.0	4.1	2.1	Regular	-	-	-	-	-	Typical	-	-	-	-	Typical	-	New	-	-	-	-		
882	*Angophora leiocarpa*	Smooth-barked Apple	370		370	20.0	6.0	4.4	2.2	Regular	-	-	-	-	-	Typical	-	-	-	-	Typical	-	-	-	-	-	-		
883	*Angophora leiocarpa*	Smooth-barked Apple	300		300	20.0	5.0	3.6	2.0	Regular	-	-	-	-	-	Typical	-	-	-	-	Typical	-	-	-	-	-	-		
884	*Corymbia citriodora*	Spotted Gum	290	230	370	23.0	8.0	4.4	2.2	Regular	-	-	-	-	-	Typical	-	-	-	-	Typical	-	-	-	-	-	-		
885	*Corymbia intermedia*	Pink Bloodwood	280		280	18.0	4.0	3.4	1.9	Regular	-	-	-	-	-	Typical	-	-	-	-	Typical	-	-	-	-	-	-		
886	*Lophostemon suaveolens*	Swamp Box	410		410	23.0	8.0	4.9	2.3	Regular	-	-	-	-	-	Typical	-	-	-	-	Typical	-	-	-	-	-	-		
887	*Angophora subvelutina*	Broad-leaved Apple	300		300	19.0	5.0	3.6	2.0	Regular	-	-	-	-	-	Typical	-	-	-	-	Typical	-	-	-	-	-	-		
888	*Corymbia intermedia*	Pink Bloodwood	450		450	21.0	10.0	5.4	2.4	Regular	-	-	-	-	-	Typical	-	-	-	-	Typical	-	-	-	-	-	-		
889	*Eucalyptus tereticornis*	Forest Red Gum	720		720	29.0	12.0	8.6	2.9	Regular	-	-	-	-	-	Typical	-	-	-	-	Typical	-	-	-	-	-	-		
890	*Corymbia citriodora*	Spotted Gum	510		510	30.0	10.0	6.1	2.5	Regular	-	-	-	-	-	Typical	-	-	-	-	Typical	-	-	-	-	-	-		
891	*Corymbia tessellaris*	Moreton Bay Ash	330		330	20.0	8.0	4.0	2.1	One-sided	-	-	Die-back	-	-	Typical	-	-	-	-	Typical	-	-	-	-	-	-		
892	*Angophora leiocarpa*	Smooth-barked Apple	270		270	18.0	4.0	3.2	1.9	Regular	-	-	-	-	-	Typical	-	-	-	-	Typical	-	-	-	-	-	-		
893	*Corymbia citriodora*	Spotted Gum	600		600	28.0	12.0	7.2	2.7	Regular	-	-	Die-back	-	Lopped	Typical	-	-	-	-	Typical	-	-	-	-	-	-		
894	*Eucalyptus tereticornis*	Forest Red Gum	400		400	25.0	7.0	4.8	2.3	Regular	-	-	-	-	-	Typical	-	-	-	-	Typical	-	-	-	-	-	-		
895	*Angophora subvelutina*	Broad-leaved Apple	440		440	18.0	9.0	5.3	2.3	Regular	-	-	-	-	-	Typical	-	-	-	-	Typical	-	New	-	-	-	-		
896	*Eucalyptus tereticornis*	Forest Red Gum	520		520	24.0	2.0	6.2	2.5	Regular	-	Thinning	Die-back	Epicormic	-	Poor	-	-	-	-	Typical	-	-	-	-	-	-		
897	*Angophora leiocarpa*	Smooth-barked Apple	290		290	21.0	6.0	3.5	2.0	Regular	-	-	-	-	-	Typical	-	-	-	-	Typical	-	-	-	-	-	-		
898	*Acacia concurrens*	Black Wattle	300	300	424	10.0	9.0	5.1	2.3	Regular	-	-	-	-	-	Typical	-	-	-	-	Typical	-	-	-	-	-	-		
899	*Eucalyptus tereticornis*	Forest Red Gum	390	160	422	25.0	5.0	5.1	2.3	Regular	-	-	Die-back	-	-	Typical	-	-	-	-	Typical	-	-	-	-	-	-		
900	*Corymbia intermedia*	Pink Bloodwood	560		560	20.0	8.0	6.7	2.6	Regular	-	-	-	-	-	Typical	-	-	-	-	Typical	-	-	-	-	-	-		
901	*Corymbia intermedia*	Pink Bloodwood	320		320	11.0	5.0	3.8	2.1	One-sided	-	-	-	-	-	Typical	-	-	-	-	Typical	-	-	-	-	-	-		
902	*Corymbia tessellaris*	Moreton Bay Ash	290		290	21.0	5.0	3.5	2.0	Regular	-	-	-	-	-	Typical	-	-	-	-	Typical	-	-	-	-	-	-		
903	*Angophora subvelutina*	Broad-leaved Apple	350		350	19.0	7.0	4.2	2.1	Regular	-	-	-	-	-	Typical	-	-	-	-	Typical	-	-	-	-	-	-		
904	*Eucalyptus tereticornis*	Forest Red Gum	430		430	22.0	7.0	5.2	2.3	Regular	-	-	-	-	-	Typical	-	-	-	-	Typical	-	-	-	-	-	-		
905	*Angophora subvelutina*	Broad-leaved Apple	320		320	13.0	5.0	3.8	2.1	Regular	-	-	-	-	-	Typical	-	-	-	-	Typical	-	-	-	-	-	-		
906	*Lophostemon suaveolens*	Swamp Box	270		270	18.0	4.0	3.2	1.9	Regular	-	-	-	-	-	Typical	-	-	-	-	Typical	-	-	-	-	-	-		
907	*Angophora subvelutina*	Broad-leaved Apple	270		270	19.0	5.0	3.2	1.9	Regular	-	-	-	-	-	Typical	-	-	-	-	Typical	-	-	-	-	-	-		
908	*Angophora subvelutina*	Broad-leaved Apple	250		250	18.0	5.0	3.0	1.8	Regular	-	-	-	-	-	Typical	-	-	-	-	Typical	-	-	-	-	-	-		
909	*Corymbia citriodora*	Spotted Gum	380		380	28.0	7.0	4.6	2.2	Regular	-	-	-	-	-	Typical	-	-	-	-	Typical	-	-	-	-	-	-		

Specimen Details										Canopy Condition Details							Trunk Condition Details					Fauna Details and Habitat Value								
Tree ID	Botanical Name	Common Name	Trunk DBH (mm)	Additional Trunks DBH (mm)	Total DBH (mm) [AS 4970-2009]	Height (m)	Spread (m)	Tree Protection Zone (m)	Structural Root Zone (m)	Canopy Form	Spreading	Thinning	Die-Back	Epicormic Growth	Lopped	Canopy Health	Leaning	Vines	Trunk Damage	Fire Damage	Trunk Health	Scats	Scratches	Hollows	Nest	Termite Nest	Habitat Value	Retention	Additional Notes
910	*Eucalyptus tereticornis*	Forest Red Gum	300		300	19.0	6.0	3.6	2.0	Regular	-	-	-	-	-	Typical	-	-	-	-	Typical	-	-	-	-	-	-		
911	*Eucalyptus crebra*	Narrow-leaved Ironbark	330		330	16.0	4.0	4.0	2.1	Regular	-	-	-	-	-	Typical	-	-	-	-	Typical	-	-	-	-	-	-		
912	*Eucalyptus tereticornis*	Forest Red Gum	400		400	29.0	6.0	4.8	2.3	Regular	-	Thinning	-	-	-	Typical	-	-	-	-	Typical	-	-	-	-	-	-		
913	*Eucalyptus tereticornis*	Forest Red Gum	600		600	28.0	7.0	7.2	2.7	Regular	-	-	-	-	-	Typical	-	-	-	-	Typical	-	-	-	-	-	-		
914	*Angophora subvelutina*	Broad-leaved Apple	290		290	15.0	6.0	3.5	2.0	Regular	-	-	-	-	-	Typical	-	-	-	-	Typical	-	-	-	-	-	-		
915	*Angophora subvelutina*	Broad-leaved Apple	390		390	25.0	8.0	4.7	2.2	Regular	-	-	-	-	-	Typical	-	-	-	-	Typical	-	-	-	-	-	-		
916	*Eucalyptus tereticornis*	Forest Red Gum	520		520	24.0	7.0	6.2	2.5	Regular	-	Thinning	-	-	-	Typical	-	-	-	-	Typical	-	-	-	-	-	-		
917	*Eucalyptus tereticornis*	Forest Red Gum	310		310	28.0	7.0	3.7	2.0	Regular	-	-	-	-	-	Typical	-	-	-	-	Typical	-	-	-	-	-	-		
918	*Angophora subvelutina*	Broad-leaved Apple	500		500	20.0	8.0	6.0	2.5	Regular	-	-	-	-	-	Typical	-	-	-	-	Typical	-	-	-	-	-	-		
919	*Eucalyptus tereticornis*	Forest Red Gum	290		290	19.0	5.0	3.5	2.0	Regular	-	-	-	-	-	Typical	-	-	-	-	Typical	-	-	-	-	-	-		
920	*Corymbia citriodora*	Spotted Gum	280		280	20.0	5.0	3.4	1.9	Regular	-	-	-	-	-	Typical	-	-	-	-	Typical	-	-	-	-	-	-		
921	*Eucalyptus tereticornis*	Forest Red Gum	240		240	23.0	5.0	2.9	1.8	Regular	-	-	-	-	-	Typical	-	-	-	-	Typical	-	-	-	-	-	-		
922	*Eucalyptus tereticornis*	Forest Red Gum	900		900	20.0	7.0	10.8	3.2	Regular	-	-	-	-	-	Typical	-	-	-	-	Typical	-	-	-	-	-	-		
923	*Corymbia tessellaris*	Moreton Bay Ash	450		450	19.0	7.0	5.4	2.4	Regular	-	-	-	-	-	Typical	-	-	-	-	Typical	-	-	-	-	-	-		
924	*Eucalyptus tereticornis*	Forest Red Gum	320		320	19.0	5.0	3.8	2.1	Regular	-	Thinning	Die-back	-	-	Typical	-	-	-	-	Typical	-	-	-	-	-	-		
925	*Corymbia citriodora*	Spotted Gum	450		450	17.0	1.0	5.4	2.4	Regular	-	Thinning	Die-back	Epicormic	-	Poor	-	-	-	-	Typical	-	New	-	-	-	-		
926	*Corymbia citriodora*	Spotted Gum	470		470	19.0	10.0	5.6	2.4	Regular	-	-	-	-	-	Typical	-	-	-	-	Typical	-	Old	-	-	-	-		
927	*Eucalyptus crebra*	Narrow-leaved Ironbark	330		330	17.0	5.0	4.0	2.1	Regular	-	-	Die-back	-	-	Typical	-	-	-	-	Typical	-	-	-	-	-	-		
928	*Lophostemon suaveolens*	Swamp Box	260		260	16.0	5.0	3.1	1.9	Regular	-	Thinning	-	-	-	Typical	-	-	-	-	Typical	-	-	-	-	-	-		
929	*Eucalyptus crebra*	Narrow-leaved Ironbark	380		380	21.0	7.0	4.6	2.2	Regular	-	-	Die-back	-	-	Typical	-	-	-	-	Typical	-	-	-	-	-	-		
930	*Lophostemon suaveolens*	Swamp Box	320		320	17.0	4.0	3.8	2.1	Regular	-	-	-	-	-	Typical	-	-	-	-	Typical	-	-	-	-	-	-		
931	*Corymbia citriodora*	Spotted Gum	340		340	20.0	7.0	4.1	2.1	Regular	-	-	-	-	-	Typical	-	-	-	-	Typical	-	-	-	-	-	-		
932	*Corymbia citriodora*	Spotted Gum	420		420	10.0	5.0	5.0	2.3	Regular	-	-	-	-	-	Typical	-	-	Trunk Dmg.	-	Poor	-	-	-	-	-	-		
933	*Corymbia citriodora*	Spotted Gum	300		300	10.0	4.0	3.6	2.0	Regular	-	-	-	-	-	Typical	Major	-	-	-	Poor	-	-	-	-	-	-		
934	*Corymbia citriodora*	Spotted Gum	400		400	17.0	5.0	4.8	2.3	Regular	-	-	-	-	-	Typical	-	-	-	-	Typical	-	-	-	-	-	-		
935	**DEAD/STAG**		500		500	18.0	5.0	6.0	2.5	Regular	-	-	-	-	-	Typical	-	-	-	-	Typical	-	-	Small	-	-	Low		potential hollows
936	*Lophostemon suaveolens*	Swamp Box	360		360	13.0	4.0	4.3	2.2	Regular	-	-	-	-	-	Typical	-	-	-	-	Typical	-	-	-	-	-	-		
937	*Corymbia intermedia*	Pink Bloodwood	320	280	425	17.0	7.0	5.1	2.3	Regular	-	-	Die-back	-	-	Typical	-	-	-	-	Typical	-	-	-	-	-	-		
938	*Lophostemon suaveolens*	Swamp Box	300		300	11.0	4.0	3.6	2.0	Regular	-	-	-	-	-	Typical	-	-	-	-	Typical	-	-	-	-	-	-		
939	*Lophostemon suaveolens*	Swamp Box	330		330	11.0	5.0	4.0	2.1	Regular	-	-	Die-back	-	-	Typical	-	-	-	-	Typical	-	-	-	-	-	-		
940	*Eucalyptus tereticornis*	Forest Red Gum	460		460	20.0	9.0	5.5	2.4	Regular	-	-	-	-	-	Typical	-	-	-	-	Typical	-	-	-	-	-	-		
941	*Angophora subvelutina*	Broad-leaved Apple	300	180	350	12.0	5.0	4.2	2.1	Regular	-	-	Die-back	-	-	Typical	-	-	-	-	Typical	-	-	-	-	-	-		
942	*Eucalyptus crebra*	Narrow-leaved Ironbark	680		680	23.0	12.0	8.2	2.8	Regular	-	-	-	-	-	Typical	-	-	-	-	Typical	-	-	-	-	-	-		
943	*Corymbia citriodora*	Spotted Gum	180	200	269	15.0	2.0	3.2	1.9	Regular	-	-	-	Epicormic	-	Poor	-	-	-	-	Typical	-	-	-	-	-	-		
944	*Acacia concurrens*	Black Wattle	250		250	7.0	3.0	3.0	1.8	Regular	-	-	-	-	-	Typical	-	-	-	-	Typical	-	-	-	-	-	-		
945	*Lophostemon confertus*	Brush Box	310		310	16.0	3.0	3.7	2.0	Regular	-	-	-	-	-	Typical	-	-	-	-	Typical	-	-	-	-	-	-		
946	*Eucalyptus crebra*	Narrow-leaved Ironbark	220		220	19.0	4.0	2.6	1.8	Regular	-	-	-	-	-	Typical	-	-	-	-	Typical	-	-	-	-	-	-		
947	*Eucalyptus crebra*	Narrow-leaved Ironbark	260		260	25.0	5.0	3.1	1.9	Regular	-	-	-	-	-	Typical	-	-	-	-	Typical	-	-	-	-	-	-		

Specimen Details										Canopy Condition Details							Trunk Condition Details					Fauna Details and Habitat Value							
Tree ID	Botanical Name	Common Name	Trunk DBH (mm)	Additional Trunks DBH (mm)	Total DBH (mm) [AS 4970-2009]	Height (m)	Spread (m)	Tree Protection Zone (m)	Structural Root Zone (m)	Canopy Form	Spreading	Thinning	Die-Back	Epicormic Growth	Lopped	Canopy Health	Leaning	Vines	Trunk Damage	Fire Damage	Trunk Health	Scats	Scratches	Hollows	Nest	Termite Nest	Habitat Value	Retention	Additional Notes
948	*Corymbia tessellaris*	Moreton Bay Ash	240		240	27.0	5.0	2.9	1.8	Regular	-	-	-	-	-	Typical	-	-	-	-	Typical	-	-	-	-	-	-		
949	*Corymbia tessellaris*	Moreton Bay Ash	250	160	297	29.0	10.0	3.6	2.0	Regular	-	-	-	-	-	Typical	-	-	-	-	Typical	-	-	-	-	-	-		
950	*Corymbia intermedia*	Pink Bloodwood	480		480	19.0	10.0	5.8	2.4	Regular	-	-	-	-	-	Typical	-	-	-	-	Typical	-	-	-	-	-	-		
951	*Corymbia citriodora*	Spotted Gum	360		360	29.0	10.0	4.3	2.2	Regular	-	-	-	-	-	Typical	-	-	-	-	Typical	-	-	-	-	-	-		
952	*Corymbia tessellaris*	Moreton Bay Ash	230		230	18.0	6.0	2.8	1.8	Regular	-	-	-	-	-	Typical	-	-	-	-	Typical	-	-	-	-	-	-		
953	*Corymbia citriodora*	Spotted Gum	400		400	30.0	10.0	4.8	2.3	Regular	-	-	-	-	-	Typical	-	-	-	-	Typical	-	-	-	-	-	-		
954	*Corymbia citriodora*	Spotted Gum	240		240	17.0	4.0	2.9	1.8	Regular	-	-	Die-back	-	-	Typical	-	-	-	-	Typical	-	-	-	-	-	-		
955	*Corymbia citriodora*	Spotted Gum	260		260	23.0	7.0	3.1	1.9	Regular	-	-	-	-	-	Typical	-	-	-	-	Typical	-	-	-	-	-	-		
956	*Eucalyptus tereticornis*	Forest Red Gum	370		370	30.0	6.0	4.4	2.2	Regular	-	-	-	-	-	Typical	-	-	-	-	Typical	-	-	-	-	-	-		
957	*Eucalyptus tereticornis*	Forest Red Gum	430		430	30.0	10.0	5.2	2.3	Regular	-	-	-	-	-	Typical	-	-	-	-	Typical	-	-	-	-	-	-		
958	*Eucalyptus tereticornis*	Forest Red Gum	390		390	30.0	7.0	4.7	2.2	Regular	-	-	Die-back	-	-	Typical	-	-	-	-	Typical	-	-	-	-	-	-		
959	*Corymbia citriodora*	Spotted Gum	290		290	20.0	7.0	3.5	2.0	Regular	-	-	Die-back	-	-	Typical	-	-	-	-	Typical	-	-	-	-	-	-		
960	*Corymbia citriodora*	Spotted Gum	310		310	25.0	6.0	3.7	2.0	Regular	-	-	-	-	-	Typical	-	-	-	-	Typical	-	-	-	-	-	-		
961	*Eucalyptus tereticornis*	Forest Red Gum	350		350	24.0	5.0	4.2	2.1	Regular	-	Thinning	Die-back	Epicormic	-	Poor	-	-	-	-	Typical	-	-	-	Small	-	-		
962	*Corymbia citriodora*	Spotted Gum	320		320	27.0	6.0	3.8	2.1	Regular	-	-	Die-back	-	-	Typical	-	-	-	-	Typical	-	-	-	-	-	-		
963	*Corymbia citriodora*	Spotted Gum	580		580	28.0	10.0	7.0	2.6	Regular	-	-	Die-back	-	-	Typical	-	-	-	-	Typical	-	-	-	-	-	-		
964	*Eucalyptus tereticornis*	Forest Red Gum	430		430	30.0	7.0	5.2	2.3	Regular	-	-	Die-back	-	-	Typical	-	-	-	-	Typical	-	-	-	-	-	-		
965	*Melaleuca viminalis*	Weeping Bottlebrush	350		350	10.0	6.0	4.2	2.1	Regular	-	-	-	-	-	Typical	-	-	-	-	Typical	-	-	-	-	-	-		
966	*Melaleuca viminalis*	Weeping Bottlebrush	300		300	9.0	4.0	3.6	2.0	Regular	-	-	-	-	-	Typical	-	-	-	-	Typical	-	-	-	-	-	-		
967	*Melaleuca viminalis*	Weeping Bottlebrush	340		340	15.0	4.0	4.1	2.1	Regular	-	-	-	-	-	Typical	-	-	-	-	Poor	-	-	-	-	-	-		
968	*Eucalyptus tereticornis*	Forest Red Gum	330		330	30.0	5.0	4.0	2.1	Regular	-	-	Die-back	-	-	Typical	-	-	-	-	Typical	-	-	-	-	-	-		
969	*Eucalyptus tereticornis*	Forest Red Gum	370		370	27.0	5.0	4.4	2.2	Regular	-	-	Die-back	-	-	Typical	-	-	-	-	Typical	-	-	-	-	-	-		
970	**DEAD/STAG**		1000		1000	16.0	2.0	12.0	3.3	Regular	-	-	-	-	-	Typical	-	-	-	-	Typical	-	-	Large	-	-	High		
971	*Eucalyptus tereticornis*	Forest Red Gum	300		300	15.0	3.0	3.6	2.0	Regular	-	-	Die-back	Epicormic	-	Poor	-	-	Trunk Dmg.	-	Typical	-	-	-	-	-	-		
972	*Angophora leiocarpa*	Smooth-barked Apple	260		260	18.0	6.0	3.1	1.9	Regular	-	-	-	-	-	Typical	-	-	-	-	Typical	-	-	-	-	-	-		
973	*Corymbia intermedia*	Pink Bloodwood	400		400	28.0	7.0	4.8	2.3	Regular	-	-	-	-	-	Typical	-	-	-	-	Typical	-	-	-	-	-	-		
974	*Melaleuca viminalis*	Weeping Bottlebrush	250		250	17.0	5.0	3.0	1.8	Regular	-	-	-	-	-	Typical	-	-	-	-	Typical	-	-	-	-	-	-		
975	*Melaleuca viminalis*	Weeping Bottlebrush	250		250	10.0	2.0	3.0	1.8	Regular	-	-	-	-	-	Typical	-	-	-	-	Typical	-	-	-	-	-	-		
976	*Corymbia citriodora*	Spotted Gum	430		430	30.0	10.0	5.2	2.3	Regular	-	-	-	-	-	Typical	-	-	-	-	Typical	-	-	-	-	-	-		
977	*Eucalyptus tereticornis*	Forest Red Gum	420		420	30.0	6.0	5.0	2.3	Regular	-	-	Die-back	-	-	Typical	-	-	-	-	Typical	-	-	-	-	-	-		
978	*Eucalyptus tereticornis*	Forest Red Gum	380		380	30.0	9.0	4.6	2.2	Regular	-	-	-	-	-	Typical	-	-	-	-	Typical	-	-	-	-	-	-		
979	*Eucalyptus tereticornis*	Forest Red Gum	550		550	30.0	10.0	6.6	2.6	Regular	-	-	-	-	-	Typical	-	-	-	-	Typical	-	-	-	-	-	-		
980	*Lophostemon suaveolens*	Swamp Box	660		660	11.0	8.0	7.9	2.8	Regular	-	-	-	-	-	Typical	Minor	-	-	-	Typical	-	-	-	-	-	-		
981	*Angophora leiocarpa*	Smooth-barked Apple	300		300	29.0	7.0	3.6	2.0	Regular	-	Thinning	Die-back	-	-	Typical	-	-	-	-	Typical	-	-	-	-	-	-		
982	*Eucalyptus tereticornis*	Forest Red Gum	550		550	30.0	8.0	6.6	2.6	Regular	-	-	-	-	-	Typical	-	-	-	-	Typical	-	-	-	-	-	-		
983	*Melaleuca viminalis*	Weeping Bottlebrush	350		350	10.0	3.0	4.2	2.1	Regular	-	-	-	-	-	Typical	-	-	-	-	Typical	-	-	-	-	-	-		
984	*Eucalyptus tereticornis*	Forest Red Gum	430		430	29.0	5.0	5.2	2.3	Regular	-	-	Die-back	-	-	Typical	-	-	-	-	Typical	-	-	-	-	-	-		
985	*Eucalyptus tereticornis*	Forest Red Gum	370		370	17.0	6.0	4.4	2.2	Regular	-	-	Die-back	-	-	Typical	-	-	-	-	Typical	-	-	-	-	-	-		

Specimen Details										Canopy Condition Details							Trunk Condition Details					Fauna Details and Habitat Value							
Tree ID	Botanical Name	Common Name	Trunk DBH (mm)	Additional Trunks DBH (mm)	Total DBH (mm) [AS 4970-2009]	Height (m)	Spread (m)	Tree Protection Zone (m)	Structural Root Zone (m)	Canopy Form	Spreading	Thinning	Die-Back	Epicormic Growth	Lopped	Canopy Health	Leaning	Vines	Trunk Damage	Fire Damage	Trunk Health	Scats	Scratches	Hollows	Nest	Termite Nest	Habitat Value	Retention	Additional Notes
986	*Angophora leiocarpa*	Smooth-barked Apple	250		250	12.0	5.0	3.0	1.8	Regular	-	-	-	-	-	Typical	Major	-	-	-	Typical	-	-	-	-	-	-		
987	*Melaleuca viminalis*	Weeping Bottlebrush	300		300	10.0	5.0	3.6	2.0	Regular	-	-	-	-	-	Typical	-	-	-	-	Typical	-	-	-	-	-	-		
988	*Corymbia intermedia*	Pink Bloodwood	400		400	25.0	7.0	4.8	2.3	Regular	-	-	-	-	-	Typical	-	-	-	-	Typical	-	-	-	-	-	-		
989	*Angophora subvelutina*	Broad-leaved Apple	300		300	13.0	7.0	3.6	2.0	Regular	-	-	-	-	-	Typical	-	-	-	-	Typical	-	-	-	-	-	-		
990	*Corymbia intermedia*	Pink Bloodwood	440		440	28.0	8.0	5.3	2.3	Regular	-	-	-	-	-	Typical	-	-	-	-	Typical	-	-	-	-	-	-		
991	*Corymbia citriodora*	Spotted Gum	450		450	30.0	7.0	5.4	2.4	Regular	-	-	-	-	-	Typical	-	-	-	-	Typical	-	-	-	-	-	-		
992	*Corymbia citriodora*	Spotted Gum	300		300	28.0	7.0	3.6	2.0	Regular	-	-	-	-	-	Typical	-	-	-	-	Typical	-	-	-	-	-	-		
993	*Corymbia intermedia*	Pink Bloodwood	300		300	29.0	5.0	3.6	2.0	Regular	-	-	-	-	-	Typical	-	-	-	-	Typical	-	-	-	-	-	-		
994	**DEAD/STAG**		600		600	25.0	8.0	7.2	2.7	Regular	-	-	-	-	-	Typical	-	-	-	-	Typical	-	-	Large	-	-	High		
995	*Corymbia intermedia*	Pink Bloodwood	360		360	28.0	8.0	4.3	2.2	Regular	-	-	-	-	-	Typical	-	-	-	-	Typical	-	-	-	-	-	-		
996	*Eucalyptus tereticornis*	Forest Red Gum	300		300	20.0	3.0	3.6	2.0	Regular	-	Thinning	Die-back	Epicormic	-	Poor	-	-	Trunk Dmg.	-	Typical	-	-	-	-	-	-		
997	*Corymbia citriodora*	Spotted Gum	310		310	22.0	5.0	3.7	2.0	Regular	-	-	-	-	-	Typical	-	-	-	-	Typical	-	-	-	-	-	-		
998	*Corymbia tessellaris*	Moreton Bay Ash	260		260	21.0	6.0	3.1	1.9	Regular	-	Thinning	-	-	-	Typical	-	-	-	-	Typical	-	-	-	-	-	-		
999	*Corymbia citriodora*	Spotted Gum	220		220	20.0	6.0	2.6	1.8	Regular	-	-	Die-back	-	-	Typical	-	-	-	-	Typical	-	-	-	-	-	-		
1000	*Corymbia citriodora*	Spotted Gum	260		260	18.0	5.0	3.1	1.9	Regular	-	-	Die-back	-	-	Typical	-	-	-	-	Typical	-	-	-	-	-	-		
1001	*Corymbia citriodora*	Spotted Gum	300		300	18.0	5.0	3.6	2.0	Regular	-	-	Die-back	-	-	Typical	-	-	-	-	Typical	-	-	-	-	-	-		
1002	*Corymbia citriodora*	Spotted Gum	430		430	17.0	7.0	5.2	2.3	Regular	-	-	-	-	-	Typical	-	-	-	-	Typical	-	-	-	-	-	-		
1003	*Corymbia citriodora*	Spotted Gum	300		300	20.0	6.0	3.6	2.0	Regular	-	-	-	-	-	Typical	-	-	-	-	Typical	-	-	-	-	-	-		
1004	**DEAD/STAG**		440		440	6.0		5.3	2.3	Regular	-	-	-	-	-	Typical	-	-	-	-	Typical	-	-	Small	-	-	Low		
1005	*Corymbia citriodora*	Spotted Gum	230		230	20.0	5.0	2.8	1.8	Regular	-	-	-	-	-	Typical	-	-	-	-	Typical	-	-	-	-	-	-		
1006	*Corymbia citriodora*	Spotted Gum	300		300	22.0	5.0	3.6	2.0	Regular	-	-	Die-back	-	-	Typical	-	-	-	-	Typical	-	-	-	-	-	-		
1007	*Corymbia citriodora*	Spotted Gum	310		310	18.0	6.0	3.7	2.0	Regular	-	-	Die-back	-	-	Typical	-	-	-	-	Typical	-	-	-	-	-	-		
1008	*Corymbia citriodora*	Spotted Gum	350		350	18.0	5.0	4.2	2.1	Regular	-	Thinning	Die-back	-	-	Typical	-	-	-	-	Typical	-	-	-	-	-	-		
1009	*Corymbia citriodora*	Spotted Gum	300		300	20.0	6.0	3.6	2.0	Regular	-	-	-	-	-	Typical	-	-	-	-	Typical	-	-	-	-	-	-		
1010	*Corymbia citriodora*	Spotted Gum	310		310	22.0	7.0	3.7	2.0	Regular	-	-	-	-	-	Typical	-	-	-	-	Typical	-	-	-	-	-	-		
1011	*Eucalyptus siderophloia*	Grey Ironbark	500		500	20.0	7.0	6.0	2.5	Regular	-	-	-	-	-	Typical	-	-	-	-	Typical	-	-	-	-	-	-		
1012	*Eucalyptus tereticornis*	Forest Red Gum	310		310	10.0	5.0	3.7	2.0	Regular	-	-	-	-	-	Typical	-	-	-	-	Typical	-	-	-	-	-	-		
1013	*Corymbia citriodora*	Spotted Gum	750		750	30.0	12.0	9.0	2.9	Regular	-	-	Die-back	-	-	Typical	-	-	-	-	Typical	-	-	Small	Small	-	-		
1014	*Corymbia citriodora*	Spotted Gum	290		290	19.0	9.0	3.5	2.0	Regular	-	-	Die-back	-	-	Typical	-	-	-	-	Typical	-	-	-	-	-	-		
1015	*Lophostemon suaveolens*	Swamp Box	230		230	9.0	3.0	2.8	1.8	Regular	-	-	-	-	-	Typical	-	-	-	-	Typical	-	-	-	-	-	-		
1016	*Corymbia citriodora*	Spotted Gum	570		570	25.0	8.0	6.8	2.6	Regular	-	-	-	-	-	Typical	-	-	-	-	Typical	-	Old	-	-	-	-		
1017	*Corymbia intermedia*	Pink Bloodwood	400		400	20.0	7.0	4.8	2.3	Regular	-	-	-	-	-	Typical	-	-	-	-	Typical	-	-	-	-	-	-		
1018	*Corymbia citriodora*	Spotted Gum	370		370	20.0	6.0	4.4	2.2	Regular	-	-	-	-	-	Typical	-	-	-	-	Typical	-	-	-	-	-	-		
1019	*Corymbia citriodora*	Spotted Gum	280		280	20.0	6.0	3.4	1.9	Regular	-	-	-	-	-	Typical	-	-	-	-	Typical	-	-	-	-	-	-		
1020	**DEAD/STAG**		900		900	15.0	2.0	10.8	3.2	Regular	-	-	-	-	-	Typical	-	-	-	-	Typical	-	-	Large	-	-	High		
1021	*Angophora leiocarpa*	Smooth-barked Apple	390	230	453	19.0	6.0	5.4	2.4	Regular	-	-	-	-	-	Typical	-	-	-	-	Typical	-	-	-	-	-	-		
1022	*Eucalyptus tereticornis*	Forest Red Gum	250		250	10.0	2.0	3.0	1.8	Regular	-	Thinning	-	-	-	Typical	-	-	-	-	Typical	-	-	-	-	-	-		
1023	*Corymbia citriodora*	Spotted Gum	430		430	20.0	6.0	5.2	2.3	Regular	-	-	-	-	-	Typical	-	-	-	-	Typical	-	-	-	-	-	-		

Specimen Details										Canopy Condition Details							Trunk Condition Details					Fauna Details and Habitat Value								
Tree ID	Botanical Name	Common Name	Trunk DBH (mm)	Additional Trunks DBH (mm)	Total DBH (mm) [AS 4970-2009]	Height (m)	Spread (m)	Tree Protection Zone (m)	Structural Root Zone (m)	Canopy Form	Spreading	Thinning	Die-Back	Epicormic Growth	Lopped	Canopy Health	Leaning	Vines	Trunk Damage	Fire Damage	Trunk Health	Scats	Scratches	Hollows	Nest	Termite Nest	Habitat Value	Retention	Additional Notes
1024	*Corymbia citriodora*	Spotted Gum	750		750	29.0	7.0	9.0	2.9	Regular	-	-	-	-	-	Typical	-	-	-	-	Typical	-	-	-	-	-	-		
1025	*Eucalyptus crebra*	Narrow-leaved Ironbark	310		310	19.0	7.0	3.7	2.0	Regular	-	-	-	-	-	Typical	-	-	-	-	Typical	-	-	-	-	-	-		
1026	*Corymbia citriodora*	Spotted Gum	960		960	30.0	9.0	11.5	3.3	Regular	-	-	Die-back	-	-	Typical	-	-	-	-	Typical	-	-	-	-	-	-		
1027	*Eucalyptus tereticornis*	Forest Red Gum	360		360	20.0	6.0	4.3	2.2	Regular	-	-	-	-	-	Typical	-	-	-	-	Typical	-	-	-	-	-	-		
1028	*Corymbia citriodora*	Spotted Gum	770		770	15.0	4.0	9.2	3.0	Regular	-	-	Die-back	-	-	Poor	-	-	Trunk Dmg.	-	Poor	-	-	Small	-	-	-		
1029	*Eucalyptus tereticornis*	Forest Red Gum	280		280	15.0	4.0	3.4	1.9	Regular	-	-	-	-	-	Typical	-	-	-	-	Typical	-	-	-	-	-	-		
1030	*Corymbia citriodora*	Spotted Gum	370		370	22.0	6.0	4.4	2.2	Regular	-	-	-	-	-	Typical	-	-	-	-	Typical	-	-	-	-	-	-		
1031	*Corymbia citriodora*	Spotted Gum	480		480	23.0	10.0	5.8	2.4	Regular	-	-	-	-	-	Typical	-	-	-	-	Typical	-	-	-	-	-	-		
1032	*Corymbia citriodora*	Spotted Gum	500		500	23.0	10.0	6.0	2.5	Regular	-	-	Die-back	-	-	Typical	-	-	-	-	Typical	-	-	-	-	-	-		
1033	*Corymbia citriodora*	Spotted Gum	400		400	20.0	8.0	4.8	2.3	Regular	-	-	Die-back	-	-	Typical	-	-	-	-	Typical	-	-	-	-	-	-		
1034	*Eucalyptus crebra*	Narrow-leaved Ironbark	660		660	23.0	12.0	7.9	2.8	Regular	-	-	-	-	-	Typical	-	-	-	-	Typical	-	-	-	-	-	-		
1035	*Eucalyptus siderophloia*	Grey Ironbark	680		680	19.0	9.0	8.2	2.8	Regular	-	-	-	-	-	Typical	-	-	-	-	Typical	-	-	-	-	-	-		
1036	**DEAD/STAG**		300		300	9.0	2.0	3.6	2.0	Regular	-	-	-	-	-	Typical	-	-	-	-	Typical	-	-	-	-	-	Low		
1037	*Corymbia citriodora*	Spotted Gum	620		620	19.0	6.0	7.4	2.7	Regular	-	-	-	-	-	Typical	-	-	-	-	Typical	-	-	-	-	-	-		
1038	*Corymbia citriodora*	Spotted Gum	500		500	16.0	5.0	6.0	2.5	Regular	-	-	-	-	-	Typical	-	-	-	-	Typical	-	-	-	-	-	-		
1039	*Eucalyptus moluccana*	Gum-topped Box	460		460	16.0	5.0	5.5	2.4	Regular	-	-	-	-	-	Typical	-	-	-	-	Typical	-	-	-	-	-	-		
1040	*Corymbia citriodora*	Spotted Gum	310		310	15.0	6.0	3.7	2.0	Regular	-	-	-	-	-	Typical	-	-	-	-	Typical	-	-	-	-	-	-		
1041	*Eucalyptus moluccana*	Gum-topped Box	460		460	19.0	7.0	5.5	2.4	Regular	-	-	-	-	-	Typical	-	-	-	-	Typical	-	-	-	-	-	-		
1042	*Corymbia citriodora*	Spotted Gum	370		370	19.0	6.0	4.4	2.2	Regular	-	-	-	-	-	Typical	-	-	-	-	Typical	-	-	-	-	-	-		
1043	*Corymbia citriodora*	Spotted Gum	330		330	20.0	3.0	4.0	2.1	Regular	-	-	-	-	-	Typical	-	-	Trunk Dmg.	-	Typical	-	-	-	-	-	-		
1044	*Corymbia citriodora*	Spotted Gum	440		440	25.0	6.0	5.3	2.3	Regular	-	-	Die-back	-	-	Typical	-	-	Trunk Dmg.	-	Typical	-	-	-	-	-	-		
1045	*Eucalyptus tereticornis*	Forest Red Gum	340		340	22.0	6.0	4.1	2.1	Regular	-	-	-	-	-	Typical	-	-	-	-	Typical	-	-	-	-	-	-		
1046	*Corymbia citriodora*	Spotted Gum	350		350	19.0	8.0	4.2	2.1	Regular	-	-	-	-	-	Typical	-	-	Trunk Dmg.	-	Typical	-	-	-	-	-	-		
1047	*Corymbia citriodora*	Spotted Gum	430		430	20.0	6.0	5.2	2.3	Regular	-	-	-	-	-	Typical	-	-	-	-	Typical	-	-	-	-	-	-		
1048	*Corymbia citriodora*	Spotted Gum	400		400	24.0	7.0	4.8	2.3	Regular	-	-	-	-	-	Typical	-	-	Trunk Dmg.	-	Typical	-	-	-	-	-	-		
1049	*Corymbia citriodora*	Spotted Gum	370		370	19.0	9.0	4.4	2.2	Regular	-	-	-	-	-	Typical	-	-	-	-	Typical	-	-	-	-	-	-		
1050	*Corymbia tessellaris*	Moreton Bay Ash	300		300	21.0	8.0	3.6	2.0	Regular	-	-	-	-	-	Typical	-	-	-	-	Typical	-	-	-	-	-	-		
1051	*Corymbia citriodora*	Spotted Gum	350		350	16.0	5.0	4.2	2.1	Regular	-	-	Die-back	-	-	Typical	-	-	Trunk Dmg.	-	Typical	-	-	-	-	-	-		
1052	*Angophora floribunda*	Rough-barked Apple	430		430	20.0	6.0	5.2	2.3	Regular	-	-	-	-	-	Typical	-	-	Trunk Dmg.	-	Typical	-	-	-	-	-	-		
1053	*Corymbia citriodora*	Spotted Gum	240		240	8.0	3.0	2.9	1.8	Regular	-	-	-	-	-	Typical	-	-	-	-	Typical	-	-	-	-	-	-		
1054	*Corymbia tessellaris*	Moreton Bay Ash	240		240	18.0	6.0	2.9	1.8	Regular	-	-	-	-	-	Typical	-	-	Trunk Dmg.	-	Typical	-	-	-	-	-	-		
1055	*Melaleuca irbyana*	Swamp Tea Tree	90	60, 70, 110	169	4.0	3.0	2.0	1.6	Regular	-	-	-	-	-	Typical	-	-	-	-	Typical	-	-	-	-	-	-		
1056	*Corymbia citriodora*	Spotted Gum	700		700	21.0	7.0	8.4	2.8	Regular	-	-	Die-back	-	-	Typical	-	-	Trunk Dmg.	-	Typical	-	-	-	-	-	-		
1057	*Corymbia citriodora*	Spotted Gum	300		300	20.0	5.0	3.6	2.0	Regular	-	Thinning	Die-back	-	-	Typical	-	-	-	-	Typical	-	-	-	-	-	-		
1058	*Corymbia citriodora*	Spotted Gum	230		230	7.0		2.8	1.8	Regular	-	-	Die-back	-	-	Poor	-	-	-	-	Typical	-	-	-	-	-	-		
1059	*Corymbia citriodora*	Spotted Gum	950		950	30.0	12.0	11.4	3.2	Regular	-	Thinning	Die-back	-	-	Typical	-	-	-	-	Typical	-	-	Small	-	-	-		
1060	*Eucalyptus crebra*	Narrow-leaved Ironbark	230		230	15.0	3.0	2.8	1.8	Regular	-	-	-	-	-	Typical	-	-	-	-	Typical	-	-	-	-	-	-		
1061	*Eucalyptus tereticornis*	Forest Red Gum	250		250	10.0	2.0	3.0	1.8	Regular	-	-	-	-	-	Typical	-	-	-	-	Typical	-	-	-	-	-	-		

Specimen Details										Canopy Condition Details							Trunk Condition Details					Fauna Details and Habitat Value								
Tree ID	Botanical Name	Common Name	Trunk DBH (mm)	Additional Trunks DBH (mm)	Total DBH (mm) [AS 4970-2009]	Height (m)	Spread (m)	Tree Protection Zone (m)	Structural Root Zone (m)	Canopy Form	Spreading	Thinning	Die-Back	Epicormic Growth	Lopped	Canopy Health	Leaning	Vines	Trunk Damage	Fire Damage	Trunk Health	Scats	Scratches	Hollows	Nest	Termite Nest	Habitat Value	Retention	Additional Notes
1062	*Corymbia citriodora*	Spotted Gum	210	150	258	13.0	2.0	3.1	1.9	Regular	-	-	-	-	Lopped	Typical	-	-	Trunk Dmg.	-	Typical	-	-	-	-	-	-		
1063	*Corymbia citriodora*	Spotted Gum	330		330	19.0	6.0	4.0	2.1	Regular	-	-	-	-	-	Typical	-	-	-	-	Typical	-	-	-	-	-	-		
1064	*Corymbia citriodora*	Spotted Gum	290		290	18.0	3.0	3.5	2.0	Regular	-	-	Die-back	-	-	Typical	-	-	-	-	Typical	-	-	-	-	-	-		
1065	*Corymbia citriodora*	Spotted Gum	300		300	15.0	2.0	3.6	2.0	Regular	-	-	Die-back	-	-	Typical	-	-	-	-	Typical	-	-	-	-	-	-		
1066	*Corymbia citriodora*	Spotted Gum	770		770	25.0	8.0	9.2	3.0	Regular	-	-	-	-	-	Typical	-	-	-	-	Typical	-	-	-	-	-	-		
1067	*Corymbia citriodora*	Spotted Gum	450		450	16.0	8.0	5.4	2.4	Regular	-	-	-	-	-	Typical	-	-	-	-	Typical	-	-	-	-	-	-		
1068	*Eucalyptus tereticornis*	Forest Red Gum	280		280	13.0	3.0	3.4	1.9	Regular	-	Thinning	Die-back	-	-	Typical	-	-	-	-	Typical	-	-	-	-	-	-		
1069	*Eucalyptus crebra*	Narrow-leaved Ironbark	460		460	11.0	3.0	5.5	2.4	Regular	-	Thinning	-	-	-	Typical	-	-	-	-	Typical	-	-	-	-	-	-		
1070	*Corymbia citriodora*	Spotted Gum	660		660	24.0	8.0	7.9	2.8	Regular	-	-	Die-back	-	-	Typical	-	-	-	-	Typical	-	-	-	-	-	-		
1071	*Eucalyptus tereticornis*	Forest Red Gum	260		260	9.0	1.0	3.1	1.9	Regular	-	Thinning	Die-back	-	-	Poor	-	-	-	-	Typical	-	-	-	-	-	-		
1072	*Corymbia citriodora*	Spotted Gum	330		330	11.0	3.0	4.0	2.1	Regular	-	Thinning	Die-back	Epicormic	-	Poor	-	-	-	-	Typical	-	-	-	-	-	-		
1073	*Corymbia citriodora*	Spotted Gum	300		300	17.0	4.0	3.6	2.0	Regular	-	-	Die-back	-	-	Typical	-	-	-	-	Typical	-	-	-	-	-	-		
1074	*Eucalyptus tereticornis*	Forest Red Gum	450		450	17.0	4.0	5.4	2.4	Regular	-	-	Die-back	-	-	Typical	-	-	-	-	Typical	-	-	-	-	-	-		
1075	*Corymbia citriodora*	Spotted Gum	600		600	25.0	6.0	7.2	2.7	Regular	-	-	-	-	-	Typical	-	-	-	-	Typical	-	-	-	-	-	-		
1076	*Corymbia citriodora*	Spotted Gum	470		470	30.0	5.0	5.6	2.4	Regular	-	-	-	-	-	Typical	-	-	-	-	Typical	-	-	-	-	-	-		
1077	**DEAD/STAG**		470		470	18.0	5.0	5.6	2.4	Regular	-	-	-	-	-	Typical	-	-	-	-	Typical	-	-	-	-	-	Low		potential hollows
1078	*Corymbia tessellaris*	Moreton Bay Ash	290		290	10.0	5.0	3.5	2.0	Regular	-	Thinning	Die-back	-	-	Poor	-	-	-	-	Typical	-	-	-	-	Termites	-		
1079	*Corymbia citriodora*	Spotted Gum	370		370	11.0	6.0	4.4	2.2	Regular	-	-	Die-back	-	-	Typical	-	-	-	-	Typical	-	-	-	-	-	-		
1080	*Corymbia citriodora*	Spotted Gum	250		250	12.0	4.0	3.0	1.8	Regular	-	Thinning	Die-back	-	-	Typical	-	-	-	-	Typical	-	-	-	-	-	-		
1081	*Eucalyptus tereticornis*	Forest Red Gum	280		280	13.0	4.0	3.4	1.9	Regular	-	Thinning	Die-back	-	-	Typical	-	-	-	-	Typical	-	-	-	-	-	-		
1082	*Corymbia citriodora*	Spotted Gum	280		280	19.0	2.0	3.4	1.9	Regular	-	Thinning	Die-back	-	-	Poor	-	-	-	-	Typical	-	-	-	-	-	-		
1083	*Corymbia citriodora*	Spotted Gum	260		260	17.0	2.0	3.1	1.9	Regular	-	-	Die-back	-	-	Typical	-	-	-	-	Typical	-	-	-	-	-	-		
1084	*Eucalyptus tereticornis*	Forest Red Gum	230		230	13.0	3.0	2.8	1.8	Regular	-	Thinning	Die-back	-	-	Poor	-	-	-	-	Typical	-	-	-	-	-	-		
1085	*Corymbia citriodora*	Spotted Gum	260		260	19.0	3.0	3.1	1.9	Regular	-	Thinning	Die-back	-	-	Poor	-	-	-	-	Typical	-	-	-	-	-	-		
1086	*Corymbia citriodora*	Spotted Gum	340	110	357	20.0	6.0	4.3	2.1	Regular	-	-	-	-	-	Typical	-	-	-	-	Typical	-	-	-	-	-	-		
1087	*Eucalyptus tereticornis*	Forest Red Gum	300		300	12.0	5.0	3.6	2.0	Regular	-	-	-	-	-	Typical	-	-	-	-	Typical	-	-	-	-	-	-		
1088	*Eucalyptus tereticornis*	Forest Red Gum	280		280	13.0	5.0	3.4	1.9	Regular	-	Thinning	-	-	-	Typical	-	-	-	-	Typical	-	-	-	-	-	-		
1089	*Eucalyptus tereticornis*	Forest Red Gum	940		940	21.0	7.0	11.3	3.2	Regular	-	-	-	-	-	Typical	-	-	-	-	Typical	-	-	-	-	-	-		
1090	*Corymbia citriodora*	Spotted Gum	550		550	25.0	7.0	6.6	2.6	Regular	-	-	Die-back	-	-	Typical	-	-	-	-	Typical	-	-	-	-	-	-		
1091	*Eucalyptus tereticornis*	Forest Red Gum	530		530	21.0	6.0	6.4	2.5	Regular	-	-	-	-	-	Typical	-	-	-	-	Typical	-	-	-	-	-	-		
1092	*Angophora leiocarpa*	Smooth-barked Apple	330		330	15.0	5.0	4.0	2.1	Regular	-	-	-	-	-	Typical	-	-	-	-	Typical	-	-	-	-	-	-		
1093	*Corymbia citriodora*	Spotted Gum	610		610	29.0	8.0	7.3	2.7	Regular	-	-	-	-	-	Typical	-	-	-	-	Typical	-	-	-	-	-	-		
1094	*Corymbia citriodora*	Spotted Gum	420		420	16.0	7.0	5.0	2.3	Regular	-	-	-	-	-	Typical	-	-	-	-	Typical	-	-	-	-	-	-		
1095	*Corymbia citriodora*	Spotted Gum	450		450	14.0	5.0	5.4	2.4	Regular	-	-	Die-back	-	-	Typical	-	-	-	-	Typical	-	-	-	-	-	-		
1096	*Eucalyptus tereticornis*	Forest Red Gum	410		410	19.0	4.0	4.9	2.3	Regular	-	Thinning	Die-back	-	-	Typical	-	-	-	-	Typical	-	-	-	-	-	-		
1097	*Corymbia citriodora*	Spotted Gum	440		440	16.0	7.0	5.3	2.3	Regular	-	-	Die-back	-	-	Typical	-	-	-	-	Typical	-	-	-	-	-	-		
1098	*Corymbia citriodora*	Spotted Gum	250	220, 100	348	15.0	5.0	4.2	2.1	Regular	-	-	-	-	-	Typical	-	-	-	-	Typical	-	-	-	-	-	-		
1099	*Corymbia citriodora*	Spotted Gum	200		200	12.0	2.0	2.4	1.7	Regular	-	-	-	-	-	Typical	-	-	Trunk Dmg.	-	Typical	-	-	-	-	-	-		

Specimen Details										Canopy Condition Details							Trunk Condition Details					Fauna Details and Habitat Value								
Tree ID	Botanical Name	Common Name	Trunk DBH (mm)	Additional Trunks DBH (mm)	Total DBH (mm) [AS 4970-2009]	Height (m)	Spread (m)	Tree Protection Zone (m)	Structural Root Zone (m)	Canopy Form	Spreading	Thinning	Die-Back	Epicormic Growth	Lopped	Canopy Health	Leaning	Vines	Trunk Damage	Fire Damage	Trunk Health	Scats	Scratches	Hollows	Nest	Termite Nest	Habitat Value	Retention	Additional Notes
1100	*Eucalyptus tereticornis*	Forest Red Gum	230		230	13.0	3.0	2.8	1.8	Regular	-	Thinning	Die-back	-	-	Typical	-	-	-	-	Typical	-	-	-	-	-	-		
1101	*Lophostemon suaveolens*	Swamp Box	210		210	10.0	4.0	2.5	1.7	Regular	-	-	-	-	-	Typical	-	-	-	-	Typical	-	-	-	-	-	-		
1102	*Lophostemon suaveolens*	Swamp Box	200		200	10.0	4.0	2.4	1.7	Regular	-	-	-	-	-	Typical	-	-	-	-	Typical	-	-	-	-	-	-		
1103	*Lophostemon suaveolens*	Swamp Box	240		240	11.0	5.0	2.9	1.8	Regular	-	-	-	-	-	Typical	-	-	-	-	Typical	-	-	-	-	-	-		
1104	*Eucalyptus tereticornis*	Forest Red Gum	200	180	269	10.0	4.0	3.2	1.9	Regular	-	-	-	-	-	Typical	-	-	-	-	Typical	-	-	-	-	-	-		
1105	*Lophostemon suaveolens*	Swamp Box	280	280	396	11.0	5.0	4.8	2.2	Regular	-	-	-	-	-	Typical	-	-	-	-	Typical	-	-	-	-	-	-		
1106	*Corymbia citriodora*	Spotted Gum	220		220	14.0	4.0	2.6	1.8	Regular	-	-	-	-	-	Typical	-	-	-	-	Typical	-	-	-	-	-	-		
1107	*Corymbia citriodora*	Spotted Gum	240		240	14.0	4.0	2.9	1.8	Regular	-	-	-	-	-	Typical	-	-	-	-	Typical	-	-	-	-	-	-		
1108	*Corymbia intermedia*	Pink Bloodwood	240		240	12.0	4.0	2.9	1.8	Regular	-	-	-	-	-	Typical	-	-	-	-	Typical	-	-	-	-	-	-		
1109	*Corymbia citriodora*	Spotted Gum	240		240	12.0	2.0	2.9	1.8	Regular	-	-	-	-	-	Typical	-	-	-	-	Typical	-	-	-	-	-	-		
1110	*Acacia disparrima*	Hickory Wattle	240		240	12.0	4.0	2.9	1.8	Regular	-	-	-	-	-	Typical	-	-	-	-	Typical	-	-	-	-	-	-		
1111	*Lophostemon suaveolens*	Swamp Box	400		400	10.0	6.0	4.8	2.3	Regular	-	-	-	-	-	Typical	-	-	-	-	Typical	-	-	-	-	-	-		
1112	*Corymbia intermedia*	Pink Bloodwood	260		260	13.0	4.0	3.1	1.9	Regular	-	-	-	-	-	Typical	-	-	-	-	Typical	-	-	-	-	-	-		
1113	*Eucalyptus tereticornis*	Forest Red Gum	280		280	13.0	4.0	3.4	1.9	Regular	-	-	-	-	-	Typical	-	-	-	-	Typical	-	-	-	-	-	-		
1114	*Eucalyptus tereticornis*	Forest Red Gum	330		330	15.0	5.0	4.0	2.1	Regular	-	-	-	-	-	Typical	-	-	-	-	Typical	-	-	-	-	-	-		
1115	*Corymbia tessellaris*	Moreton Bay Ash	300		300	16.0	5.0	3.6	2.0	Regular	-	-	-	-	-	Typical	-	-	-	-	Typical	-	-	-	-	-	-		
1116	*Acacia disparrima*	Hickory Wattle	200		200	9.0	3.0	2.4	1.7	Regular	-	Thinning	Die-back	-	-	Typical	-	-	-	-	Typical	-	-	-	-	-	-		
1117	*Angophora leiocarpa*	Smooth-barked Apple	210		210	13.0	4.0	2.5	1.7	Regular	-	-	-	-	-	Typical	-	-	-	-	Typical	-	-	-	-	-	-		
1118	*Corymbia citriodora*	Spotted Gum	240		240	13.0	5.0	2.9	1.8	Regular	-	-	-	-	-	Typical	-	-	-	-	Typical	-	-	-	-	-	-		
1119	*Alphitonia excelsa*	Red Ash	200		200	11.0	4.0	2.4	1.7	Regular	-	-	-	-	-	Typical	-	-	-	-	Typical	-	-	-	-	-	-		
1120	*Angophora leiocarpa*	Smooth-barked Apple	210		210	11.0	6.0	2.5	1.7	Regular	-	-	-	-	-	Typical	Major	-	-	-	Typical	-	-	-	-	-	-		
1121	*Eucalyptus crebra*	Narrow-leaved Ironbark	230		230	12.0	3.0	2.8	1.8	Regular	-	-	-	-	-	Typical	-	-	-	-	Typical	-	-	-	-	-	-		
1122	*Lophostemon suaveolens*	Swamp Box	220		220	11.0	3.0	2.6	1.8	Regular	-	-	-	-	-	Typical	-	-	-	-	Typical	-	-	-	-	-	-		
1123	*Corymbia citriodora*	Spotted Gum	280		280	17.0	5.0	3.4	1.9	Regular	-	-	-	-	-	Typical	-	-	-	-	Typical	-	-	-	-	-	-		
1124	*Corymbia intermedia*	Pink Bloodwood	300		300	15.0	6.0	3.6	2.0	Regular	-	Thinning	Die-back	-	-	Typical	-	-	-	-	Typical	-	-	-	-	-	-		
1125	*Corymbia tessellaris*	Moreton Bay Ash	200		200	13.0	4.0	2.4	1.7	Regular	-	-	-	-	-	Typical	-	-	-	-	Typical	-	-	-	-	-	-		
1126	*Corymbia tessellaris*	Moreton Bay Ash	210		210	13.0	5.0	2.5	1.7	Regular	-	-	-	-	-	Typical	-	-	-	-	Typical	-	-	-	-	-	-		
1127	*Corymbia citriodora*	Spotted Gum	300		300	16.0	6.0	3.6	2.0	Regular	-	-	-	-	-	Typical	-	-	-	-	Typical	-	-	-	-	-	-		
1128	*Corymbia tessellaris*	Moreton Bay Ash	360		360	15.0	5.0	4.3	2.2	Regular	-	Thinning	Die-back	-	-	Poor	-	-	-	-	Typical	-	-	-	-	-	-		
1129	*Corymbia intermedia*	Pink Bloodwood	230		230	12.0	4.0	2.8	1.8	Regular	-	Thinning	Die-back	-	-	Poor	-	-	-	-	Typical	-	-	-	-	-	-		
1130	*Eucalyptus crebra*	Narrow-leaved Ironbark	590		590	24.0	9.0	7.1	2.7	Regular	-	-	-	-	-	Typical	-	-	-	-	Typical	-	-	-	-	-	-		
1131	*Petalostigma pubescens*	Quinine Bush	200		200	9.0	8.0	2.4	1.7	Regular	-	-	-	-	-	Typical	-	-	-	-	Typical	-	-	-	-	-	-		
1132	*Petalostigma pubescens*	Quinine Bush	200		200	7.0	6.0	2.4	1.7	Regular	-	-	-	-	-	Typical	-	-	-	-	Typical	-	-	-	-	-	-		
1133	*Petalostigma pubescens*	Quinine Bush	200		200	8.0	6.0	2.4	1.7	Regular	-	-	-	-	-	Typical	-	-	-	-	Typical	-	-	-	-	-	-		
1134	*Petalostigma pubescens*	Quinine Bush	210		210	8.0	7.0	2.5	1.7	Regular	-	-	-	-	-	Typical	-	-	-	-	Typical	-	-	-	-	-	-		
1135	*Corymbia tessellaris*	Moreton Bay Ash	250		250	16.0	4.0	3.0	1.8	Regular	-	-	-	-	-	Typical	-	-	-	-	Typical	-	-	-	-	-	-		
1136	*Eucalyptus tereticornis*	Forest Red Gum	320		320	21.0	6.0	3.8	2.1	Regular	-	-	-	-	-	Typical	-	-	-	-	Typical	-	-	-	-	-	-		
1137	*Corymbia tessellaris*	Moreton Bay Ash	220		220	17.0	5.0	2.6	1.8	Regular	-	-	-	-	-	Typical	-	-	-	-	Typical	-	-	-	-	-	-		

Specimen Details										Canopy Condition Details							Trunk Condition Details					Fauna Details and Habitat Value								
Tree ID	Botanical Name	Common Name	Trunk DBH (mm)	Additional Trunks DBH (mm)	Total DBH (mm) [AS 4970-2009]	Height (m)	Spread (m)	Tree Protection Zone (m)	Structural Root Zone (m)	Canopy Form	Spreading	Thinning	Die-Back	Epicormic Growth	Lopped	Canopy Health	Leaning	Vines	Trunk Damage	Fire Damage	Trunk Health	Scats	Scratches	Hollows	Nest	Termite Nest	Habitat Value	Retention	Additional Notes
1138	*Eucalyptus tereticornis*	Forest Red Gum	540		540	24.0	9.0	6.5	2.6	Regular	-	-	-	-	-	Typical	-	-	-	-	Typical	-	-	-	-	-	-		
1139	*Corymbia intermedia*	Pink Bloodwood	410		410	21.0	8.0	4.9	2.3	Regular	-	-	-	-	-	Typical	-	-	-	-	Typical	-	-	-	-	-	-		
1140	*Petalostigma pubescens*	Quinine Bush	330		330	9.0	8.0	4.0	2.1	Regular	-	-	-	-	-	Typical	-	-	-	-	Typical	-	-	-	-	-	-		
1141	*Petalostigma pubescens*	Quinine Bush	360	220	422	13.0	9.0	5.1	2.3	Regular	-	-	-	-	-	Typical	-	-	-	-	Typical	-	-	-	-	-	-		
1142	*Corymbia intermedia*	Pink Bloodwood	420		420	22.0	9.0	5.0	2.3	Regular	-	-	-	-	-	Typical	-	-	-	-	Typical	-	-	-	-	-	-		
1143	*Petalostigma pubescens*	Quinine Bush	290		290	11.0	8.0	3.5	2.0	Regular	-	-	-	-	-	Typical	-	-	-	-	Typical	-	-	-	-	-	-		
1144	*Petalostigma pubescens*	Quinine Bush	400	240	466	13.0	8.0	5.6	2.4	Regular	-	-	-	-	-	Typical	-	-	-	-	Typical	-	-	-	-	-	-		
1145	*Lophostemon suaveolens*	Swamp Box	260		260	11.0	6.0	3.1	1.9	Regular	-	-	-	-	-	Typical	-	-	-	-	Typical	-	-	-	-	-	-		
1146	*Lophostemon suaveolens*	Swamp Box	320		320	14.0	6.0	3.8	2.1	Regular	-	-	-	-	-	Typical	-	-	-	-	Typical	-	-	-	-	-	-		
1147	*Corymbia intermedia*	Pink Bloodwood	250		250	13.0	5.0	3.0	1.8	Regular	-	-	-	-	-	Typical	-	-	-	-	Typical	-	-	-	-	-	-		
1148	*Corymbia tessellaris*	Moreton Bay Ash	360		360	17.0	6.0	4.3	2.2	Regular	-	-	-	-	-	Typical	-	-	-	-	Typical	-	-	-	-	-	-		
1149	*Corymbia tessellaris*	Moreton Bay Ash	280		280	16.0	6.0	3.4	1.9	Regular	-	-	-	-	-	Typical	-	-	-	-	Typical	-	-	-	-	-	-		
1150	*Corymbia tessellaris*	Moreton Bay Ash	260		260	14.0	5.0	3.1	1.9	Regular	-	-	-	-	-	Typical	-	-	-	-	Typical	-	-	-	-	-	-		
1151	*Eucalyptus tereticornis*	Forest Red Gum	370		370	22.0	9.0	4.4	2.2	Regular	-	-	-	-	-	Typical	-	-	-	-	Typical	-	-	-	-	-	-		
1152	*Corymbia intermedia*	Pink Bloodwood	690		690	32.0	14.0	8.3	2.8	Regular	-	Thinning	Die-back	Epicormic	-	Poor	-	-	-	-	Typical	-	-	-	-	-	-		
1153	*Eucalyptus tereticornis*	Forest Red Gum	290		290	18.0	5.0	3.5	2.0	Regular	-	-	-	-	-	Typical	-	-	-	-	Typical	-	-	-	-	-	-		
1154	*Corymbia intermedia*	Pink Bloodwood	200		200	15.0	5.0	2.4	1.7	Regular	-	-	-	-	-	Typical	-	-	-	-	Typical	-	-	-	-	-	-		
1155	*Corymbia intermedia*	Pink Bloodwood	280		280	16.0	5.0	3.4	1.9	Regular	-	-	-	-	-	Typical	-	-	-	-	Typical	-	-	-	-	-	-		
1156	*Angophora subvelutina*	Broad-leaved Apple	380		380	16.0	9.0	4.6	2.2	Regular	-	-	-	-	-	Typical	-	-	-	-	Typical	-	-	-	-	-	-		
1157	*Angophora subvelutina*	Broad-leaved Apple	360		360	17.0	7.0	4.3	2.2	Regular	-	-	-	-	-	Typical	-	-	-	-	Typical	-	-	-	-	-	-		
1158	*Corymbia intermedia*	Pink Bloodwood	480		480	21.0	11.0	5.8	2.4	Regular	-	-	-	-	-	Typical	-	-	-	-	Typical	-	-	-	-	-	-		
1159	*Lophostemon suaveolens*	Swamp Box	250		250	13.0	5.0	3.0	1.8	Regular	-	-	-	-	-	Typical	-	-	-	-	Typical	-	-	-	-	-	-		
1160	*Angophora subvelutina*	Broad-leaved Apple	290		290	14.0	6.0	3.5	2.0	Regular	-	-	-	-	-	Typical	-	-	-	-	Typical	-	-	-	-	-	-		
1161	*Lophostemon suaveolens*	Swamp Box	200		200	12.0	4.0	2.4	1.7	Regular	-	-	-	-	-	Typical	-	-	-	-	Typical	-	-	-	-	-	-		
1162	*Lophostemon suaveolens*	Swamp Box	210		210	13.0	3.0	2.5	1.7	Regular	-	-	-	-	-	Typical	-	-	-	-	Typical	-	-	-	-	-	-		
1163	*Lophostemon suaveolens*	Swamp Box	210		210	14.0	5.0	2.5	1.7	Regular	-	-	-	-	-	Typical	-	-	-	-	Typical	-	-	-	-	-	-		
1164	*Eucalyptus tereticornis*	Forest Red Gum	510		510	27.0	9.0	6.1	2.5	Regular	-	-	-	-	-	Typical	-	-	-	-	Typical	-	-	-	-	-	-		
1165	*Corymbia tessellaris*	Moreton Bay Ash	280		280	20.0	5.0	3.4	1.9	One-sided	-	Thinning	Die-back	-	-	Poor	-	-	-	-	Typical	-	-	-	-	-	-		
1166	*Corymbia tessellaris*	Moreton Bay Ash	270		270	19.0	8.0	3.2	1.9	Regular	-	-	-	-	-	Typical	-	-	-	-	Typical	-	-	-	-	-	-		
1167	*Corymbia tessellaris*	Moreton Bay Ash	410		410	22.0	9.0	4.9	2.3	Regular	-	-	-	-	-	Typical	-	-	-	-	Typical	-	-	-	-	-	-		
1168	*Corymbia intermedia*	Pink Bloodwood	420		420	23.0	11.0	5.0	2.3	Regular	-	-	-	-	-	Typical	-	-	-	-	Typical	-	-	-	-	-	-		
1169	*Lophostemon suaveolens*	Swamp Box	210		210	11.0	4.0	2.5	1.7	Regular	-	-	-	-	-	Typical	-	-	-	-	Typical	-	-	-	-	-	-		
1170	*Lophostemon suaveolens*	Swamp Box	240		240	11.0	5.0	2.9	1.8	Regular	-	-	-	-	-	Typical	-	-	-	-	Typical	-	-	-	-	-	-		
1171	*Angophora subvelutina*	Broad-leaved Apple	640		640	21.0	11.0	7.7	2.7	Regular	-	-	-	-	-	Typical	-	-	-	-	Typical	-	-	-	-	-	-		
1172	*Eucalyptus tereticornis*	Forest Red Gum	800		800	26.0	12.0	9.6	3.0	Regular	-	-	-	-	-	Typical	-	-	-	-	Typical	-	-	-	-	-	-		
1173	*Angophora subvelutina*	Broad-leaved Apple	460		460	21.0	9.0	5.5	2.4	Regular	-	-	-	-	-	Typical	-	-	-	-	Typical	-	-	-	-	-	-		
1174	*Lophostemon suaveolens*	Swamp Box	270		270	15.0	6.0	3.2	1.9	Regular	-	-	-	-	-	Typical	-	-	-	-	Typical	-	-	-	-	-	-		
1175	*Eucalyptus tereticornis*	Forest Red Gum	320		320	19.0	5.0	3.8	2.1	Regular	-	-	-	-	-	Typical	-	-	-	-	Typical	-	-	-	-	-	-		

Specimen Details										Canopy Condition Details							Trunk Condition Details					Fauna Details and Habitat Value								
Tree ID	Botanical Name	Common Name	Trunk DBH (mm)	Additional Trunks DBH (mm)	Total DBH (mm) [AS 4970-2009]	Height (m)	Spread (m)	Tree Protection Zone (m)	Structural Root Zone (m)	Canopy Form	Spreading	Thinning	Die-Back	Epicormic Growth	Lopped	Canopy Health	Leaning	Vines	Trunk Damage	Fire Damage	Trunk Health	Scats	Scratches	Hollows	Nest	Termite Nest	Habitat Value	Retention	Additional Notes
1176	*Lophostemon suaveolens*	Swamp Box	240		240	16.0	4.0	2.9	1.8	Regular	-	-	-	-	-	Typical	-	-	-	-	Typical	-	-	-	-	-	-		
1177	*Angophora subvelutina*	Broad-leaved Apple	220		220	13.0	5.0	2.6	1.8	Regular	-	-	-	-	-	Typical	-	-	-	-	Typical	-	-	-	-	-	-		
1178	*Corymbia intermedia*	Pink Bloodwood	200		200	16.0	5.0	2.4	1.7	Regular	-	-	-	-	-	Typical	-	-	-	-	Typical	-	-	-	-	-	-		
1179	*Corymbia citriodora*	Spotted Gum	310		310	22.0	2.0	3.7	2.0	Regular	-	Thinning	Die-back	-	-	Poor	-	-	-	-	Typical	-	-	-	-	-	-		
1180	*Angophora subvelutina*	Broad-leaved Apple	210		210	14.0	6.0	2.5	1.7	Regular	-	-	-	-	-	Typical	-	-	-	-	Typical	-	-	-	-	-	-		
1181	*Angophora subvelutina*	Broad-leaved Apple	400		400	18.0	9.0	4.8	2.3	Regular	-	-	-	-	-	Typical	-	-	-	-	Typical	-	-	-	-	-	-		
1182	*Eucalyptus tereticornis*	Forest Red Gum	470		470	24.0	9.0	5.6	2.4	Regular	-	-	-	-	-	Typical	-	-	-	-	Typical	-	-	-	-	-	-		
1183	*Angophora subvelutina*	Broad-leaved Apple	200	120	233	12.0	6.0	2.8	1.8	Regular	-	-	-	-	-	Typical	-	-	-	-	Typical	-	-	-	-	-	-		
1184	*Corymbia intermedia*	Pink Bloodwood	230		230	15.0	6.0	2.8	1.8	Regular	-	-	-	-	-	Typical	-	-	-	-	Typical	-	-	-	-	-	-		
1185	*Angophora subvelutina*	Broad-leaved Apple	230		230	13.0	5.0	2.8	1.8	Regular	-	-	-	-	-	Typical	-	-	-	-	Typical	-	-	-	-	-	-		
1186	*Corymbia intermedia*	Pink Bloodwood	230		230	17.0	6.0	2.8	1.8	Regular	-	-	-	-	-	Typical	-	-	-	-	Typical	-	-	-	-	-	-		
1187	*Eucalyptus tereticornis*	Forest Red Gum	650		650	27.0	14.0	7.8	2.8	Regular	-	-	-	-	-	Typical	-	-	-	-	Typical	-	-	-	-	-	-		
1188	*Angophora subvelutina*	Broad-leaved Apple	320		320	17.0	8.0	3.8	2.1	Regular	-	-	-	-	-	Typical	-	-	-	-	Typical	-	-	-	-	-	-		
1189	*Lophostemon suaveolens*	Swamp Box	200		200	10.0	4.0	2.4	1.7	Regular	-	-	-	-	-	Typical	-	-	-	-	Typical	-	-	-	-	-	-		
1190	*Corymbia tessellaris*	Moreton Bay Ash	200		200	14.0	5.0	2.4	1.7	Regular	-	-	-	-	-	Typical	-	-	-	-	Typical	-	-	-	-	-	-		
1191	*Corymbia tessellaris*	Moreton Bay Ash	210		210	17.0	6.0	2.5	1.7	Regular	-	-	-	-	-	Typical	-	-	-	-	Typical	-	-	-	-	-	-		
1192	*Eucalyptus tereticornis*	Forest Red Gum	510		510	23.0	9.0	6.1	2.5	Regular	-	-	-	-	-	Typical	-	-	-	-	Typical	-	-	-	-	-	-		
1193	*Corymbia tessellaris*	Moreton Bay Ash	210		210	17.0	4.0	2.5	1.7	Regular	-	-	-	-	-	Typical	-	-	-	-	Typical	-	-	-	-	-	-		
1194	*Angophora subvelutina*	Broad-leaved Apple	280		280	17.0	8.0	3.4	1.9	Regular	-	-	-	-	-	Typical	-	-	-	-	Typical	-	-	-	-	-	-		
1195	*Angophora subvelutina*	Broad-leaved Apple	480		480	25.0	14.0	5.8	2.4	Regular	-	-	-	-	-	Typical	-	-	-	-	Typical	-	-	-	-	-	-		
1196	*Lophostemon suaveolens*	Swamp Box	280		280	14.0	6.0	3.4	1.9	Regular	-	-	-	-	-	Typical	-	-	-	-	Typical	-	-	-	-	-	-		
1197	*Casuarina cunninghamiana*	River Sheoak	210		210	18.0	4.0	2.5	1.7	Regular	-	-	-	-	-	Typical	-	-	-	-	Typical	-	-	-	-	-	-		
1198	*Lophostemon suaveolens*	Swamp Box	360	210, 200	462	16.0	9.0	5.5	2.4	Regular	-	-	-	-	-	Typical	-	-	-	-	Typical	-	-	-	-	-	-		
1199	*Eucalyptus crebra*	Narrow-leaved Ironbark	360		360	22.0	7.0	4.3	2.2	Regular	-	-	-	-	-	Typical	-	-	-	-	Typical	-	-	-	-	-	-		
1200	*Eucalyptus tereticornis*	Forest Red Gum	370		370	19.0	6.0	4.4	2.2	Regular	-	Thinning	Die-back	-	-	Poor	-	-	-	-	Typical	-	-	-	-	-	-		
1201	*Corymbia citriodora*	Spotted Gum	230		230	17.0	3.0	2.8	1.8	Regular	-	-	-	-	-	Typical	-	-	-	-	Typical	-	-	-	-	-	-		
1202	*Angophora subvelutina*	Broad-leaved Apple	380		380	18.0	9.0	4.6	2.2	Regular	-	-	-	-	-	Typical	-	-	-	-	Typical	-	-	-	-	-	-		
1203	*Acacia disparrima*	Hickory Wattle	300		300	15.0	8.0	3.6	2.0	Regular	-	-	-	-	-	Typical	-	-	-	-	Typical	-	-	-	-	-	-		
1204	*Acacia disparrima*	Hickory Wattle	260	240	354	13.0	7.0	4.2	2.1	Regular	-	-	-	-	-	Typical	-	-	-	-	Typical	-	-	-	-	-	-		
1205	*Lophostemon suaveolens*	Swamp Box	310		310	14.0	6.0	3.7	2.0	Regular	-	-	-	-	-	Typical	-	-	-	-	Typical	-	-	-	-	-	-		
1206	*Eucalyptus tereticornis*	Forest Red Gum	310		310	23.0	6.0	3.7	2.0	Regular	-	-	-	-	-	Typical	-	-	-	-	Typical	-	-	-	-	-	-		
1207	*Eucalyptus tereticornis*	Forest Red Gum	320		320	17.0	5.0	3.8	2.1	Regular	-	-	-	-	Lopped	Typical	-	-	-	-	Typical	-	-	-	-	-	-		
1208	*Angophora subvelutina*	Broad-leaved Apple	200		200	14.0	5.0	2.4	1.7	Regular	-	-	-	-	-	Typical	-	-	-	-	Typical	-	-	-	-	-	-		
1209	*Angophora subvelutina*	Broad-leaved Apple	270	180	324	17.0	7.0	3.9	2.1	Regular	-	-	-	-	-	Typical	-	-	-	-	Typical	-	-	-	-	-	-		
1210	*Lophostemon suaveolens*	Swamp Box	250		250	12.0	5.0	3.0	1.8	Regular	-	-	-	-	-	Typical	-	-	-	-	Typical	-	-	-	-	-	-		
1211	*Lophostemon suaveolens*	Swamp Box	370	240	441	15.0	8.0	5.3	2.3	Regular	-	-	-	-	-	Typical	-	-	-	-	Typical	-	-	-	-	-	-		
1212	*Eucalyptus crebra*	Narrow-leaved Ironbark	610		610	28.0	12.0	7.3	2.7	Regular	-	-	-	-	-	Typical	-	-	Trunk Dmg.	-	Typical	-	-	-	-	-	-		
1213	*Lophostemon suaveolens*	Swamp Box	200		200	11.0	4.0	2.4	1.7	Regular	-	-	-	-	-	Typical	-	-	-	-	Typical	-	-	-	-	-	-		

Specimen Details										Canopy Condition Details							Trunk Condition Details					Fauna Details and Habitat Value								
Tree ID	Botanical Name	Common Name	Trunk DBH (mm)	Additional Trunks DBH (mm)	Total DBH (mm) [AS 4970-2009]	Height (m)	Spread (m)	Tree Protection Zone (m)	Structural Root Zone (m)	Canopy Form	Spreading	Thinning	Die-Back	Epicormic Growth	Lopped	Canopy Health	Leaning	Vines	Trunk Damage	Fire Damage	Trunk Health	Scats	Scratches	Hollows	Nest	Termite Nest	Habitat Value	Retention	Additional Notes
1214	*Corymbia citriodora*	Spotted Gum	200		200	18.0	4.0	2.4	1.7	Regular	-	-	-	-	-	Typical	-	-	-	-	Typical	-	-	-	-	-	-		
1215	*Lophostemon suaveolens*	Swamp Box	370		370	14.0	5.0	4.4	2.2	Regular	-	-	-	-	-	Typical	-	Introduced	-	-	Typical	-	-	-	-	-	-		
1216	*Lophostemon suaveolens*	Swamp Box	400		400	17.0	8.0	4.8	2.3	Regular	-	-	-	-	-	Typical	-	-	-	-	Typical	-	-	-	-	-	-		
1217	*Corymbia citriodora*	Spotted Gum	210		210	17.0	7.0	2.5	1.7	Regular	-	-	-	-	-	Typical	-	-	-	-	Typical	-	-	-	-	-	-		
1218	*Corymbia citriodora*	Spotted Gum	200		200	16.0	4.0	2.4	1.7	Regular	-	-	-	-	-	Typical	-	-	-	-	Typical	-	-	-	-	-	-		
1219	*Corymbia citriodora*	Spotted Gum	220		220	17.0	5.0	2.6	1.8	Regular	-	-	-	-	-	Typical	-	-	-	-	Typical	-	-	-	-	-	-		
1220	*Corymbia citriodora*	Spotted Gum	230		230	19.0	6.0	2.8	1.8	Regular	-	-	-	-	-	Typical	-	-	-	-	Typical	-	-	-	-	-	-		
1221	*Corymbia citriodora*	Spotted Gum	1400		1400	33.0	14.0	15.0	3.8	Regular	-	Thinning	Die-back	-	-	Poor	-	-	Trunk Dmg.	-	Poor	-	-	Large	Small	Termites	High		
1222	*Corymbia citriodora*	Spotted Gum	640		640	32.0	14.0	7.7	2.7	Regular	-	-	-	-	-	Typical	-	-	-	-	Typical	-	-	-	-	-	-		
1223	*Corymbia citriodora*	Spotted Gum	540		540	29.0	12.0	6.5	2.6	Regular	-	-	-	-	-	Typical	-	-	-	-	Typical	-	-	-	-	-	-		
1224	*Corymbia citriodora*	Spotted Gum	210		210	18.0	7.0	2.5	1.7	Regular	-	-	-	-	-	Typical	-	-	-	-	Typical	-	-	-	-	-	-		
1225	*Lophostemon suaveolens*	Swamp Box	330		330	14.0	7.0	4.0	2.1	Regular	-	-	-	-	-	Typical	-	-	-	-	Typical	-	-	-	-	-	-		
1226	*Angophora subvelutina*	Broad-leaved Apple	290		290	15.0	7.0	3.5	2.0	Regular	-	-	-	-	-	Typical	-	-	-	-	Typical	-	-	-	-	-	-		
1227	*Acacia disparrima*	Hickory Wattle	230		230	10.0	6.0	2.8	1.8	Regular	-	-	-	-	-	Typical	-	-	-	-	Typical	-	-	-	-	-	-		
1228	*Melaleuca viminalis*	Weeping Bottlebrush	250		250	9.0	8.0	3.0	1.8	Regular	-	-	-	-	-	Typical	-	-	-	-	Typical	-	-	-	-	-	-		
1229	*Melaleuca viminalis*	Weeping Bottlebrush	260		260	9.0	8.0	3.1	1.9	Regular	-	-	-	-	-	Typical	-	-	-	-	Typical	-	-	-	-	-	-		
1230	*Melaleuca viminalis*	Weeping Bottlebrush	200		200	8.0	8.0	2.4	1.7	Regular	-	-	-	-	-	Typical	-	-	-	-	Typical	-	-	-	-	-	-		
1231	*Alphitonia excelsa*	Red Ash	300		300	15.0	7.0	3.6	2.0	Regular	-	-	-	-	-	Typical	-	-	-	-	Typical	-	-	-	-	-	-		
1232	*Angophora subvelutina*	Broad-leaved Apple	570		570	21.0	12.0	6.8	2.6	Regular	-	-	-	-	-	Typical	-	-	-	-	Typical	-	-	-	-	-	-		
1233	*Waterhousia floribunda*	Weeping Lilli Pilli	300		300	14.0	8.0	3.6	2.0	Regular	-	-	-	-	-	Typical	-	-	-	-	Typical	-	-	-	-	-	-		
1234	*Aphananthe philippinensis*	Native Elm	520	300	600	19.0	11.0	7.2	2.7	Regular	-	-	-	-	-	Typical	-	-	-	-	Typical	-	-	-	-	-	-		
1235	*Alphitonia excelsa*	Red Ash	370		370	17.0	9.0	4.4	2.2	Regular	-	-	-	-	-	Typical	-	-	-	-	Typical	-	-	-	-	-	-		
1236	*Lophostemon suaveolens*	Swamp Box	370		370	22.0	8.0	4.4	2.2	Regular	-	-	-	-	-	Typical	-	-	-	-	Typical	-	-	-	-	-	-		
1237	*Lophostemon suaveolens*	Swamp Box	430		430	18.0	7.0	5.2	2.3	Regular	-	-	-	-	-	Typical	-	-	-	-	Typical	-	-	-	-	-	-		
1238	*Lophostemon suaveolens*	Swamp Box	360		360	13.0	7.0	4.3	2.2	Regular	-	-	-	-	-	Typical	-	-	-	-	Typical	-	-	-	-	-	-		
1239	*Melaleuca bracteata*	Black Tea Tree	200		200	14.0	5.0	2.4	1.7	Regular	-	-	-	-	-	Typical	-	-	-	-	Typical	-	-	-	-	-	-		
1240	*Lophostemon suaveolens*	Swamp Box	530		530	14.0	8.0	6.4	2.5	Regular	-	-	-	-	-	Typical	-	-	Trunk Dmg.	-	Typical	-	-	-	-	-	-		
1241	*Lophostemon suaveolens*	Swamp Box	250		250	8.0	1.0	3.0	1.8	Regular	-	-	-	-	Lopped	Typical	-	Introduced	-	-	Typical	-	-	-	-	-	-		
1242	*Eucalyptus tereticornis*	Forest Red Gum	420		420	25.0	7.0	5.0	2.3	Regular	-	-	-	-	-	Typical	-	-	-	-	Typical	-	-	-	-	-	-		
1243	*Angophora subvelutina*	Broad-leaved Apple	250		250	13.0	7.0	3.0	1.8	Regular	-	-	-	-	-	Typical	-	-	-	-	Typical	-	-	-	-	-	-		
1244	*Eucalyptus tereticornis*	Forest Red Gum	560		560	27.0	9.0	6.7	2.6	Regular	-	-	-	-	-	Typical	-	-	-	-	Typical	-	-	-	-	-	-		
1245	*Eucalyptus tereticornis*	Forest Red Gum	390		390	22.0	8.0	4.7	2.2	Regular	-	-	-	-	-	Typical	-	-	-	-	Typical	-	-	-	-	-	-		
1246	*Angophora subvelutina*	Broad-leaved Apple	340		340	16.0	9.0	4.1	2.1	Regular	-	-	-	-	-	Typical	-	-	-	-	Typical	-	-	-	-	-	-		
1247	*Eucalyptus tereticornis*	Forest Red Gum	620		620	30.0	14.0	7.4	2.7	Regular	-	-	-	-	-	Typical	-	-	-	-	Typical	-	-	-	-	-	-		
1248	*Corymbia intermedia*	Pink Bloodwood	290		290	18.0	7.0	3.5	2.0	Regular	-	-	-	-	-	Typical	-	-	-	-	Typical	-	-	-	-	-	-		
1249	*Lophostemon suaveolens*	Swamp Box	300	200, 190	408	16.0	8.0	4.9	2.3	Regular	-	-	-	-	-	Typical	-	-	-	-	Typical	-	-	-	-	-	-		
1250	*Eucalyptus tereticornis*	Forest Red Gum	420		420	29.0	12.0	5.0	2.3	Regular	-	-	-	-	-	Typical	-	-	-	-	Typical	-	-	-	-	-	-		
1251	*Eucalyptus tereticornis*	Forest Red Gum	260		260	19.0	5.0	3.1	1.9	Regular	-	Thinning	Die-back	-	-	Poor	-	-	-	-	Typical	-	-	-	-	-	-		

Specimen Details										Canopy Condition Details							Trunk Condition Details					Fauna Details and Habitat Value								
Tree ID	Botanical Name	Common Name	Trunk DBH (mm)	Additional Trunks DBH (mm)	Total DBH (mm) [AS 4970-2009]	Height (m)	Spread (m)	Tree Protection Zone (m)	Structural Root Zone (m)	Canopy Form	Spreading	Thinning	Die-Back	Epicormic Growth	Lopped	Canopy Health	Leaning	Vines	Trunk Damage	Fire Damage	Trunk Health	Scats	Scratches	Hollows	Nest	Termite Nest	Habitat Value	Retention	Additional Notes
1252	*Eucalyptus tereticornis*	Forest Red Gum	300		300	18.0	5.0	3.6	2.0	Regular	-	Thinning	Die-back	-	-	Poor	-	-	-	-	Typical	-	-	-	-	-	-		
1253	*Corymbia tessellaris*	Moreton Bay Ash	220		220	18.0	6.0	2.6	1.8	Regular	-	-	-	-	-	Typical	-	-	-	-	Typical	-	-	-	-	-	-		
1254	*Lophostemon suaveolens*	Swamp Box	210		210	13.0	6.0	2.5	1.7	Regular	-	-	-	-	-	Typical	-	-	-	-	Typical	-	-	-	-	-	-		
1255	*Lophostemon suaveolens*	Swamp Box	200		200	14.0	6.0	2.4	1.7	Regular	-	-	-	-	-	Typical	-	-	-	-	Typical	-	-	-	-	-	-		
1256	*Eucalyptus tereticornis*	Forest Red Gum	460		460	27.0	9.0	5.5	2.4	Regular	-	-	-	-	-	Typical	-	-	-	-	Typical	-	-	-	-	-	-		
1257	*Eucalyptus tereticornis*	Forest Red Gum	370		370	23.0	8.0	4.4	2.2	Regular	-	-	-	-	-	Typical	-	-	-	-	Typical	-	-	-	-	-	-		
1258	*Lophostemon suaveolens*	Swamp Box	290		290	16.0	7.0	3.5	2.0	Regular	-	-	-	-	-	Typical	-	-	-	-	Typical	-	-	-	-	-	-		
1259	*Lophostemon suaveolens*	Swamp Box	230		230	16.0	6.0	2.8	1.8	Regular	-	-	-	-	-	Typical	-	-	-	-	Typical	-	-	-	-	-	-		
1260	*Eucalyptus crebra*	Narrow-leaved Ironbark	280		280	24.0	6.0	3.4	1.9	Regular	-	Thinning	Die-back	-	-	Poor	-	-	-	-	Typical	-	-	-	-	-	-		
1261	*Acacia disparrima*	Hickory Wattle	350	220	413	16.0	9.0	5.0	2.3	Regular	-	-	-	-	-	Typical	-	-	-	-	Typical	-	-	-	-	-	-		
1262	*Acacia disparrima*	Hickory Wattle	240		240	16.0	7.0	2.9	1.8	Regular	-	-	-	-	-	Typical	-	-	-	-	Typical	-	-	-	-	-	-		
1263	*Acacia disparrima*	Hickory Wattle	240		240	11.0	9.0	2.9	1.8	Regular	-	-	-	-	-	Typical	Major	-	-	-	Typical	-	-	-	-	-	-		
1264	*Corymbia citriodora*	Spotted Gum	200		200	17.0	2.0	2.4	1.7	Regular	-	-	-	-	-	Typical	-	-	-	-	Typical	-	-	-	-	-	-		
1265	*Lophostemon suaveolens*	Swamp Box	330		330	14.0	7.0	4.0	2.1	Regular	-	-	-	-	-	Typical	-	-	-	-	Typical	-	-	-	-	-	-		
1266	*Acacia disparrima*	Hickory Wattle	220	200	297	13.0	8.0	3.6	2.0	Regular	-	-	-	-	-	Typical	-	-	-	-	Typical	-	-	-	-	-	-		
1267	*Eucalyptus moluccana*	Gum-topped Box	240		240	18.0	6.0	2.9	1.8	Regular	-	-	-	-	-	Typical	-	-	-	-	Typical	-	-	-	-	-	-		
1268	*Angophora leiocarpa*	Smooth-barked Apple	260		260	17.0	6.0	3.1	1.9	Regular	-	-	-	-	-	Typical	-	-	-	-	Typical	-	-	-	-	-	-		
1269	*Corymbia citriodora*	Spotted Gum	220		220	18.0	5.0	2.6	1.8	Regular	-	-	-	-	-	Typical	-	-	-	-	Typical	-	-	-	-	-	-		
1270	*Lophostemon suaveolens*	Swamp Box	280		280	12.0	4.0	3.4	1.9	Regular	-	-	-	-	-	Typical	-	-	-	-	Typical	-	-	-	-	-	-		
1271	*Alphitonia excelsa*	Red Ash	250		250	12.0	4.0	3.0	1.8	Regular	-	-	-	-	-	Typical	-	-	-	-	Typical	-	-	-	-	-	-		
1272	*Corymbia citriodora*	Spotted Gum	210		210	17.0	8.0	2.5	1.7	Regular	-	-	-	-	-	Typical	-	-	-	-	Typical	-	-	-	-	-	-		
1273	*Corymbia citriodora*	Spotted Gum	380		380	25.0	14.0	4.6	2.2	Regular	-	-	-	-	-	Typical	-	-	-	-	Typical	-	-	-	-	-	-		
1274	*Corymbia citriodora*	Spotted Gum	280		280	19.0	7.0	3.4	1.9	Regular	-	-	-	-	-	Typical	-	-	-	-	Typical	-	-	-	-	-	-		
1275	*Eucalyptus tereticornis*	Forest Red Gum	520		520	26.0	9.0	6.2	2.5	Regular	-	-	-	-	-	Typical	-	-	-	-	Typical	-	-	-	-	-	-		
1276	*Eucalyptus moluccana*	Gum-topped Box	400		400	25.0	9.0	4.8	2.3	Regular	-	-	-	-	-	Typical	-	-	-	-	Typical	-	-	-	-	-	-		
1277	*Corymbia citriodora*	Spotted Gum	360		360	24.0	8.0	4.3	2.2	Regular	-	-	-	-	-	Typical	-	-	-	-	Typical	-	-	-	-	-	-		
1278	*Corymbia citriodora*	Spotted Gum	320	140	349	24.0	7.0	4.2	2.1	Regular	-	-	-	-	-	Typical	-	-	-	-	Typical	-	-	-	-	-	-		
1279	*Corymbia tessellaris*	Moreton Bay Ash	230		230	17.0	5.0	2.8	1.8	Regular	-	Thinning	-	-	-	Typical	-	-	-	-	Typical	-	-	-	-	-	-		
1280	**DEAD/STAG**		660		660	16.0	3.0	7.9	2.8	Regular	-	-	-	-	-	Typical	-	-	-	-	Typical	-	-	Large	-	-	High		
1281	*Allocasuarina littoralis*	Black Sheoak	230	160	280	12.0	5.0	3.4	1.9	Regular	-	-	-	-	-	Typical	-	-	-	-	Typical	-	-	-	-	-	-		
1282	*Angophora leiocarpa*	Smooth-barked Apple	300		300	21.0	7.0	3.6	2.0	Regular	-	-	-	-	-	Typical	-	-	-	-	Typical	-	-	-	-	-	-		
1283	*Lophostemon suaveolens*	Swamp Box	200		200	11.0	4.0	2.4	1.7	Regular	-	-	-	-	-	Typical	-	-	-	-	Typical	-	-	-	-	-	-		
1284	*Alphitonia excelsa*	Red Ash	210		210	11.0	5.0	2.5	1.7	Regular	-	-	-	-	-	Typical	-	-	-	-	Typical	-	-	-	-	-	-		
1285	*Lophostemon suaveolens*	Swamp Box	200		200	10.0	3.0	2.4	1.7	Regular	-	-	-	-	-	Typical	-	-	-	-	Typical	-	-	-	-	-	-		
1286	*Corymbia citriodora*	Spotted Gum	240		240	15.0	6.0	2.9	1.8	Regular	-	-	-	-	-	Typical	-	-	-	-	Typical	-	-	-	-	-	-		
1287	*Alphitonia excelsa*	Red Ash	210		210	10.0	8.0	2.5	1.7	Regular	-	-	-	-	-	Typical	Major	-	-	-	Typical	-	-	-	-	-	-		
1288	*Corymbia tessellaris*	Moreton Bay Ash	260		260	17.0	3.0	3.1	1.9	Regular	-	-	-	-	-	Typical	-	-	-	-	Typical	-	-	-	-	-	-		
1289	*Lophostemon suaveolens*	Swamp Box	230		230	12.0	4.0	2.8	1.8	Regular	-	-	-	-	-	Typical	-	-	-	-	Typical	-	-	-	-	-	-		

Specimen Details										Canopy Condition Details							Trunk Condition Details					Fauna Details and Habitat Value								
Tree ID	Botanical Name	Common Name	Trunk DBH (mm)	Additional Trunks DBH (mm)	Total DBH (mm) [AS 4970-2009]	Height (m)	Spread (m)	Tree Protection Zone (m)	Structural Root Zone (m)	Canopy Form	Spreading	Thinning	Die-Back	Epicormic Growth	Lopped	Canopy Health	Leaning	Vines	Trunk Damage	Fire Damage	Trunk Health	Scats	Scratches	Hollows	Nest	Termite Nest	Habitat Value	Retention	Additional Notes
1290	*Lophostemon suaveolens*	Swamp Box	230		230	12.0	4.0	2.8	1.8	Regular	-	-	-	-	-	Typical	-	-	-	-	Typical	-	-	-	-	-	-		
1291	*Lophostemon suaveolens*	Swamp Box	210		210	8.0	4.0	2.5	1.7	Regular	-	-	-	-	-	Typical	-	-	-	-	Typical	-	-	-	-	-	-		
1292	*Lophostemon suaveolens*	Swamp Box	200		200	10.0	3.0	2.4	1.7	Regular	-	-	-	-	-	Typical	-	-	-	-	Typical	-	-	-	-	-	-		
1293	*Corymbia citriodora*	Spotted Gum	590		590	27.0	9.0	7.1	2.7	Regular	-	-	-	-	-	Typical	-	-	-	-	Typical	-	-	-	-	-	-		
1294	*Lophostemon suaveolens*	Swamp Box	300		300	14.0	6.0	3.6	2.0	Regular	-	-	-	-	-	Typical	-	-	-	-	Typical	-	-	-	-	-	-		
1295	*Corymbia citriodora*	Spotted Gum	230		230	20.0	5.0	2.8	1.8	Regular	-	-	-	-	-	Typical	-	-	-	-	Typical	-	-	-	-	-	-		
1296	*Corymbia intermedia*	Pink Bloodwood	200		200	17.0	4.0	2.4	1.7	Regular	-	-	-	-	-	Typical	-	-	-	-	Typical	-	-	-	-	-	-		
1297	*Corymbia intermedia*	Pink Bloodwood	300		300	18.0	8.0	3.6	2.0	Regular	-	-	-	-	-	Typical	-	-	-	-	Typical	-	-	-	-	-	-		
1298	*Lophostemon suaveolens*	Swamp Box	230		230	12.0	4.0	2.8	1.8	Regular	-	-	-	-	-	Typical	-	-	-	-	Typical	-	-	-	-	-	-		
1299	*Lophostemon suaveolens*	Swamp Box	250		250	13.0	4.0	3.0	1.8	Regular	-	-	-	-	-	Typical	-	-	-	-	Typical	-	-	-	-	-	-		
1300	*Eucalyptus crebra*	Narrow-leaved Ironbark	280		280	17.0	6.0	3.4	1.9	Regular	-	-	-	-	-	Typical	-	-	-	-	Typical	-	-	-	-	-	-		
1301	*Corymbia citriodora*	Spotted Gum	230		230	17.0	3.0	2.8	1.8	Regular	-	Thinning	Die-back	-	-	Typical	-	-	-	-	Typical	-	-	-	-	-	-		
1302	*Lophostemon suaveolens*	Swamp Box	200		200	13.0	4.0	2.4	1.7	Regular	-	-	-	-	-	Typical	-	-	-	-	Typical	-	-	-	-	-	-		
1303	*Lophostemon suaveolens*	Swamp Box	230		230	12.0	5.0	2.8	1.8	Regular	-	-	-	-	-	Typical	-	-	-	-	Typical	-	-	-	-	-	-		
1304	*Corymbia tessellaris*	Moreton Bay Ash	220		220	15.0	5.0	2.6	1.8	Regular	-	-	-	-	-	Typical	-	-	-	-	Typical	-	-	-	-	-	-		
1305	*Corymbia citriodora*	Spotted Gum	290		290	22.0	6.0	3.5	2.0	Regular	-	-	-	-	-	Typical	-	-	-	-	Typical	-	-	-	-	-	-		
1306	*Eucalyptus moluccana*	Gum-topped Box	320		320	17.0	3.0	3.8	2.1	Regular	-	-	-	-	-	Typical	-	-	Trunk Dmg.	-	Typical	-	-	-	-	-	-		
1307	*Corymbia citriodora*	Spotted Gum	200		200	21.0	5.0	2.4	1.7	Regular	-	-	-	-	-	Typical	-	-	-	-	Typical	-	-	-	-	-	-		
1308	*Eucalyptus moluccana*	Gum-topped Box	220		220	19.0	5.0	2.6	1.8	Regular	-	-	-	-	-	Typical	-	-	-	-	Typical	-	-	-	-	-	-		
1309	*Eucalyptus tereticornis*	Forest Red Gum	200		200	16.0	4.0	2.4	1.7	Regular	-	-	-	-	-	Typical	-	-	-	-	Typical	-	-	-	-	-	-		
1310	*Corymbia citriodora*	Spotted Gum	200		200	17.0	4.0	2.4	1.7	Regular	-	-	-	-	-	Typical	-	-	-	-	Typical	-	-	-	-	-	-		
1311	*Corymbia citriodora*	Spotted Gum	280	220, 190	404	16.0	7.0	4.8	2.3	Regular	-	-	-	-	-	Typical	-	-	-	-	Typical	-	-	-	-	-	-		
1312	*Corymbia citriodora*	Spotted Gum	200	70	212	16.0	5.0	2.5	1.7	Regular	-	-	-	-	-	Typical	-	-	-	-	Typical	-	-	-	-	-	-		
1313	*Corymbia citriodora*	Spotted Gum	200		200	15.0	3.0	2.4	1.7	Regular	-	-	-	-	-	Typical	-	-	-	-	Typical	-	-	-	-	-	-		
1314	*Melaleuca quinquenervia*	Broad-leaved Paperbark	170	140	220	11.0	4.0	2.6	1.8	Regular	-	-	-	-	-	Typical	-	-	-	-	Typical	-	-	-	-	-	-		
1315	*Corymbia intermedia*	Pink Bloodwood	260		260	13.0	3.0	3.1	1.9	Regular	-	-	-	-	-	Typical	-	-	-	-	Typical	-	-	-	-	-	-		
1316	*Corymbia intermedia*	Pink Bloodwood	230	170, 140	318	14.0	5.0	3.8	2.0	Regular	-	-	-	-	-	Typical	-	-	-	-	Typical	-	-	-	-	-	-		
1317	*Eucalyptus tereticornis*	Forest Red Gum	300		300	21.0	6.0	3.6	2.0	Regular	-	Thinning	Die-back	-	-	Poor	-	-	-	-	Typical	-	-	-	-	-	-		
1318	*Allocasuarina littoralis*	Black Sheoak	220		220	9.0	4.0	2.6	1.8	Regular	-	-	-	-	-	Typical	-	-	-	-	Typical	-	-	-	-	-	-		
1319	*Corymbia intermedia*	Pink Bloodwood	300		300	16.0	7.0	3.6	2.0	Regular	-	-	-	-	-	Typical	-	-	-	-	Typical	-	-	-	-	-	-		
1320	*Lophostemon suaveolens*	Swamp Box	200		200	12.0	4.0	2.4	1.7	Regular	-	-	-	-	-	Typical	-	-	-	-	Typical	-	-	-	-	-	-		
1321	*Lophostemon suaveolens*	Swamp Box	230		230	10.0	3.0	2.8	1.8	Regular	-	-	-	-	-	Typical	-	-	-	-	Typical	-	-	-	-	-	-		
1322	*Corymbia intermedia*	Pink Bloodwood	200		200	12.0	3.0	2.4	1.7	Regular	-	-	-	-	-	Typical	-	-	-	-	Typical	-	-	-	-	-	-		
1323	*Lophostemon suaveolens*	Swamp Box	210		210	11.0	4.0	2.5	1.7	Regular	-	-	-	-	-	Typical	-	-	-	-	Typical	-	-	-	-	-	-		
1324	*Lophostemon suaveolens*	Swamp Box	210		210	13.0	4.0	2.5	1.7	Regular	-	-	-	-	-	Typical	-	-	-	-	Typical	-	-	-	-	-	-		
1325	*Alphitonia excelsa*	Red Ash	230		230	12.0	2.0	2.8	1.8	Regular	-	Thinning	Die-back	Epicormic	-	Poor	-	-	-	-	Typical	-	-	-	-	-	-		
1326	*Eucalyptus tereticornis*	Forest Red Gum	200		200	14.0	2.0	2.4	1.7	Regular	-	-	-	-	-	Typical	-	-	-	-	Typical	-	-	-	-	-	-		
1327	*Lophostemon suaveolens*	Swamp Box	200		200	13.0	4.0	2.4	1.7	Regular	-	-	-	-	-	Typical	-	-	-	-	Typical	-	-	-	-	-	-		

Specimen Details										Canopy Condition Details							Trunk Condition Details					Fauna Details and Habitat Value								
Tree ID	Botanical Name	Common Name	Trunk DBH (mm)	Additional Trunks DBH (mm)	Total DBH (mm) [AS 4970-2009]	Height (m)	Spread (m)	Tree Protection Zone (m)	Structural Root Zone (m)	Canopy Form	Spreading	Thinning	Die-Back	Epicormic Growth	Lopped	Canopy Health	Leaning	Vines	Trunk Damage	Fire Damage	Trunk Health	Scats	Scratches	Hollows	Nest	Termite Nest	Habitat Value	Retention	Additional Notes
1328	*Corymbia intermedia*	Pink Bloodwood	230		230	17.0	5.0	2.8	1.8	Regular	-	-	-	-	-	Typical	-	-	-	-	Typical	-	-	-	-	-	-		
1329	*Lophostemon suaveolens*	Swamp Box	230		230	14.0	4.0	2.8	1.8	Regular	-	-	-	-	-	Typical	-	-	-	-	Typical	-	-	-	-	-	-		
1330	*Melaleuca quinquenervia*	Broad-leaved Paperbark	350		350	14.0	6.0	4.2	2.1	Regular	-	Thinning	Die-back	-	-	Poor	-	-	-	-	Typical	-	-	-	-	-	-		
1331	*Corymbia citriodora*	Spotted Gum	520		520	27.0	12.0	6.2	2.5	Regular	-	-	-	-	-	Typical	-	-	-	-	Typical	-	-	-	-	-	-		
1332	*Eucalyptus tereticornis*	Forest Red Gum	460		460	22.0	9.0	5.5	2.4	Regular	-	-	-	-	-	Typical	Major	-	-	-	Typical	-	-	-	-	-	-		
1333	*Lophostemon suaveolens*	Swamp Box	200	180	269	12.0	4.0	3.2	1.9	Regular	-	-	-	-	-	Typical	-	-	-	-	Typical	-	-	-	-	-	-		
1334	*Melaleuca quinquenervia*	Broad-leaved Paperbark	210		210	10.0	3.0	2.5	1.7	Regular	-	-	-	-	-	Typical	-	-	-	-	Typical	-	-	-	-	-	-		
1335	*Corymbia citriodora*	Spotted Gum	460		460	28.0	12.0	5.5	2.4	Regular	-	-	-	-	-	Typical	-	-	-	-	Typical	-	-	-	-	-	-		
1336	*Eucalyptus tereticornis*	Forest Red Gum	400		400	23.0	9.0	4.8	2.3	Regular	-	-	-	-	-	Typical	-	-	-	-	Typical	-	-	-	-	-	-		
1337	*Angophora leiocarpa*	Smooth-barked Apple	200		200	14.0	6.0	2.4	1.7	Regular	-	-	-	-	-	Typical	-	-	-	-	Typical	-	-	-	-	-	-		
1338	*Corymbia citriodora*	Spotted Gum	400		400	26.0	11.0	4.8	2.3	Regular	-	-	-	-	-	Typical	-	-	-	-	Typical	-	-	-	-	-	-		
1339	*Angophora leiocarpa*	Smooth-barked Apple	310		310	23.0	8.0	3.7	2.0	Regular	-	-	-	-	-	Typical	-	-	-	-	Typical	-	-	-	-	-	-		
1340	*Melaleuca quinquenervia*	Broad-leaved Paperbark	200		200	9.0	4.0	2.4	1.7	Regular	-	-	-	-	-	Typical	-	-	-	-	Typical	-	-	-	-	-	-		
1341	*Melaleuca quinquenervia*	Broad-leaved Paperbark	260		260	12.0	4.0	3.1	1.9	Regular	-	-	-	-	-	Typical	-	-	-	-	Typical	-	-	-	-	-	-		
1342	*Melaleuca quinquenervia*	Broad-leaved Paperbark	280		280	13.0	5.0	3.4	1.9	Regular	-	-	-	-	-	Typical	-	-	-	-	Typical	-	-	-	-	-	-		
1343	*Melaleuca quinquenervia*	Broad-leaved Paperbark	420	320	528	15.0	7.0	6.3	2.5	Regular	-	-	-	-	-	Typical	-	-	-	-	Typical	-	-	-	-	-	-		
1344	*Eucalyptus tereticornis*	Forest Red Gum	440		440	24.0	8.0	5.3	2.3	Regular	-	Thinning	Die-back	Epicormic	-	Poor	-	-	-	-	Typical	-	-	-	-	-	-		
1345	*Eucalyptus tereticornis*	Forest Red Gum	570		570	27.0	12.0	6.8	2.6	Regular	-	-	-	-	-	Typical	-	-	-	-	Typical	-	-	-	-	-	-		
1346	*Eucalyptus tereticornis*	Forest Red Gum	490		490	23.0	9.0	5.9	2.5	Regular	-	Thinning	Die-back	-	-	Typical	-	-	-	-	Typical	-	-	-	-	-	-		
1347	*Corymbia intermedia*	Pink Bloodwood	410		410	22.0	8.0	4.9	2.3	Regular	-	-	-	-	-	Typical	-	-	-	-	Typical	-	-	-	-	-	-		
1348	*Eucalyptus tereticornis*	Forest Red Gum	670		670	28.0	14.0	8.0	2.8	Regular	-	-	-	-	-	Typical	-	-	-	-	Typical	-	-	-	-	-	-		
1349	*Angophora leiocarpa*	Smooth-barked Apple	230		230	17.0	5.0	2.8	1.8	Regular	-	-	-	-	-	Typical	-	-	-	-	Typical	-	-	-	-	-	-		
1350	*Eucalyptus tereticornis*	Forest Red Gum	490		490	23.0	5.0	5.9	2.5	Regular	-	Thinning	Die-back	Epicormic	-	Poor	-	-	-	-	Typical	-	-	-	-	-	-		
1351	*Angophora leiocarpa*	Smooth-barked Apple	260		260	18.0	4.0	3.1	1.9	Regular	-	Thinning	Die-back	-	-	Poor	-	-	-	-	Typical	-	-	-	-	-	-		
1352	*Lophostemon suaveolens*	Swamp Box	200		200	12.0	4.0	2.4	1.7	Regular	-	-	-	-	-	Typical	-	-	-	-	Typical	-	-	-	-	-	-		
1353	*Lophostemon suaveolens*	Swamp Box	240		240	13.0	5.0	2.9	1.8	Regular	-	-	-	-	-	Typical	-	-	-	-	Typical	-	-	-	-	-	-		
1354	*Eucalyptus tereticornis*	Forest Red Gum	560		560	26.0	14.0	6.7	2.6	Regular	-	-	-	-	-	Typical	-	-	-	-	Typical	-	-	-	-	-	-		
1355	*Eucalyptus tereticornis*	Forest Red Gum	480		480	26.0	12.0	5.8	2.4	Regular	-	-	-	-	-	Typical	-	-	-	-	Typical	-	-	-	-	-	-		
1356	*Eucalyptus tereticornis*	Forest Red Gum	630		630	23.0	9.0	7.6	2.7	Regular	-	-	-	-	-	Typical	-	-	-	-	Typical	-	-	-	-	-	-		
1357	*Lophostemon suaveolens*	Swamp Box	210		210	11.0	3.0	2.5	1.7	Regular	-	-	-	-	-	Typical	-	-	-	-	Typical	-	-	-	-	-	-		
1358	*Angophora leiocarpa*	Smooth-barked Apple	200		200	13.0	5.0	2.4	1.7	Regular	-	-	-	-	-	Typical	-	-	-	-	Typical	-	-	-	-	-	-		
1359	*Corymbia intermedia*	Pink Bloodwood	330		330	21.0	6.0	4.0	2.1	Regular	-	-	-	-	-	Typical	-	-	-	-	Typical	-	-	-	-	-	-		
1360	*Angophora leiocarpa*	Smooth-barked Apple	350		350	26.0	6.0	4.2	2.1	Regular	-	Thinning	Die-back	Epicormic	-	Poor	-	-	-	-	Typical	-	-	-	-	-	-		
1361	*Angophora leiocarpa*	Smooth-barked Apple	340		340	19.0	8.0	4.1	2.1	Regular	-	Thinning	Die-back	Epicormic	-	Poor	-	-	-	-	Typical	-	-	-	-	-	-		
1362	*Melaleuca quinquenervia*	Broad-leaved Paperbark	210		210	12.0	5.0	2.5	1.7	Regular	-	-	-	-	-	Typical	-	-	-	-	Typical	-	-	-	-	-	-		
1363	*Melaleuca quinquenervia*	Broad-leaved Paperbark	350		350	11.0	7.0	4.2	2.1	Regular	-	-	-	-	-	Typical	-	-	-	-	Typical	-	-	-	-	-	-		
1364	*Melaleuca quinquenervia*	Broad-leaved Paperbark	210		210	12.0	5.0	2.5	1.7	Regular	-	-	-	-	-	Typical	-	-	-	-	Typical	-	-	-	-	-	-		
1365	*Melaleuca quinquenervia*	Broad-leaved Paperbark	200		200	11.0	4.0	2.4	1.7	Regular	-	-	-	-	-	Typical	-	-	-	-	Typical	-	-	-	-	-	-		

Specimen Details										Canopy Condition Details							Trunk Condition Details					Fauna Details and Habitat Value								
Tree ID	Botanical Name	Common Name	Trunk DBH (mm)	Additional Trunks DBH (mm)	Total DBH (mm) [AS 4970-2009]	Height (m)	Spread (m)	Tree Protection Zone (m)	Structural Root Zone (m)	Canopy Form	Spreading	Thinning	Die-Back	Epicormic Growth	Lopped	Canopy Health	Leaning	Vines	Trunk Damage	Fire Damage	Trunk Health	Scats	Scratches	Hollows	Nest	Termite Nest	Habitat Value	Retention	Additional Notes
1366	*Melaleuca quinquenervia*	Broad-leaved Paperbark	200		200	11.0	5.0	2.4	1.7	Regular	-	-	-	-	-	Typical	-	-	-	-	Typical	-	-	-	-	-	-		
1367	*Melaleuca quinquenervia*	Broad-leaved Paperbark	220		220	13.0	5.0	2.6	1.8	Regular	-	-	-	-	-	Typical	-	-	-	-	Typical	-	-	-	-	-	-		
1368	*Melaleuca quinquenervia*	Broad-leaved Paperbark	200	170	262	13.0	5.0	3.1	1.9	Regular	-	-	-	-	-	Typical	-	-	-	-	Typical	-	-	-	-	-	-		
1369	*Melaleuca quinquenervia*	Broad-leaved Paperbark	230		230	13.0	5.0	2.8	1.8	Regular	-	-	-	-	-	Typical	-	-	-	-	Typical	-	-	-	-	-	-		
1370	*Melaleuca quinquenervia*	Broad-leaved Paperbark	200		200	11.0	3.0	2.4	1.7	Regular	-	-	-	-	-	Typical	-	-	-	-	Typical	-	-	-	-	-	-		
1371	*Melaleuca quinquenervia*	Broad-leaved Paperbark	200		200	11.0	4.0	2.4	1.7	Regular	-	-	-	-	-	Typical	-	-	-	-	Typical	-	-	-	-	-	-		
1372	*Angophora leiocarpa*	Smooth-barked Apple	360		360	19.0	12.0	4.3	2.2	Regular	-	Thinning	Die-back	Epicormic	-	Poor	-	-	-	-	Typical	-	-	-	-	-	-		
1373	*Lophostemon suaveolens*	Swamp Box	220		220	13.0	4.0	2.6	1.8	Regular	-	-	-	-	-	Typical	-	-	-	-	Typical	-	-	-	-	-	-		
1374	*Corymbia intermedia*	Pink Bloodwood	260		260	13.0	5.0	3.1	1.9	Regular	-	-	-	-	-	Typical	-	-	-	-	Typical	-	-	-	-	-	-		
1375	*Corymbia tessellaris*	Moreton Bay Ash	200		200	15.0	3.0	2.4	1.7	Regular	-	-	-	-	-	Typical	-	-	-	-	Typical	-	-	-	-	-	-		
1376	*Lophostemon suaveolens*	Swamp Box	260	130	291	14.0	5.0	3.5	2.0	Regular	-	-	-	-	-	Typical	-	-	-	-	Typical	-	-	-	-	-	-		
1377	*Lophostemon suaveolens*	Swamp Box	230		230	14.0	5.0	2.8	1.8	Regular	-	-	-	-	-	Typical	-	-	-	-	Typical	-	-	-	-	-	-		
1378	*Eucalyptus seeana*	Narrow-leaved Gum	220		220	16.0	5.0	2.6	1.8	Regular	-	-	-	-	-	Typical	-	-	-	-	Typical	-	-	-	-	-	-		
1379	*Lophostemon suaveolens*	Swamp Box	260		260	13.0	4.0	3.1	1.9	Regular	-	-	-	-	-	Typical	-	-	-	-	Typical	-	-	-	-	-	-		
1380	*Melaleuca quinquenervia*	Broad-leaved Paperbark	190	160	248	13.0	5.0	3.0	1.8	Regular	-	-	-	-	-	Typical	-	-	-	-	Typical	-	-	-	-	-	-		
1381	*Angophora leiocarpa*	Smooth-barked Apple	290		290	22.0	5.0	3.5	2.0	Regular	-	-	-	-	-	Typical	-	-	-	-	Typical	-	-	-	-	-	-		
1382	*Angophora woodsiana*	Smudgee Apple	200		200	18.0	5.0	2.4	1.7	Regular	-	-	-	-	-	Typical	-	-	-	-	Typical	-	-	-	-	Termites	-		
1383	*Angophora leiocarpa*	Smooth-barked Apple	240		240	16.0	5.0	2.9	1.8	Regular	-	Thinning	Die-back	-	-	Typical	-	-	-	-	Typical	-	-	-	-	-	-		
1384	*Eucalyptus seeana*	Narrow-leaved Gum	260		260	17.0	8.0	3.1	1.9	Regular	-	-	-	-	-	Typical	-	-	-	-	Typical	-	-	-	-	-	-		
1385	*Angophora leiocarpa*	Smooth-barked Apple	200		200	14.0	3.0	2.4	1.7	Regular	-	-	-	-	-	Typical	-	-	-	-	Typical	-	-	-	-	-	-		
1386	*Allocasuarina littoralis*	Black Sheoak	200		200	12.0	4.0	2.4	1.7	Regular	-	-	-	-	-	Typical	-	-	-	-	Typical	-	-	-	-	-	-		
1387	*Eucalyptus tereticornis*	Forest Red Gum	280		280	22.0	6.0	3.4	1.9	Regular	-	Thinning	Die-back	-	-	Typical	-	-	-	-	Typical	-	-	-	-	-	-		
1388	*Corymbia intermedia*	Pink Bloodwood	200		200	16.0	4.0	2.4	1.7	Regular	-	-	-	-	-	Typical	-	-	-	-	Typical	-	-	-	-	-	-		
1389	*Angophora leiocarpa*	Smooth-barked Apple	150	170	227	13.0	5.0	2.7	1.8	One-sided	-	-	-	-	-	Typical	-	-	-	-	Typical	-	-	-	-	-	-		
1390	*Corymbia intermedia*	Pink Bloodwood	200		200	14.0	2.0	2.4	1.7	Regular	-	-	-	-	-	Typical	-	-	-	-	Typical	-	-	-	-	-	-		
1391	*Lophostemon suaveolens*	Swamp Box	200		200	9.0	3.0	2.4	1.7	Regular	-	-	-	-	-	Typical	-	-	-	-	Typical	-	-	-	-	-	-		
1392	*Eucalyptus seeana*	Narrow-leaved Gum	330		330	20.0	6.0	4.0	2.1	Regular	-	Thinning	Die-back	-	-	Poor	-	-	-	-	Typical	-	-	-	-	-	-		
1393	*Eucalyptus tereticornis*	Forest Red Gum	240		240	21.0	5.0	2.9	1.8	Regular	-	-	-	-	-	Typical	-	-	-	-	Typical	-	-	-	-	-	-		
1394	*Lophostemon suaveolens*	Swamp Box	210		210	13.0	4.0	2.5	1.7	Regular	-	-	-	-	-	Typical	-	-	-	-	Typical	-	-	-	-	-	-		
1395	*Angophora leiocarpa*	Smooth-barked Apple	230		230	16.0	6.0	2.8	1.8	Regular	-	Thinning	-	-	-	Typical	-	-	-	-	Typical	-	-	-	-	-	-		
1396	*Eucalyptus tereticornis*	Forest Red Gum	240		240	15.0	9.0	2.9	1.8	Regular	-	-	-	-	-	Typical	Minor	-	-	-	Typical	-	-	-	-	-	-		
1397	*Eucalyptus tereticornis*	Forest Red Gum	380		380	19.0	8.0	4.6	2.2	Regular	-	Thinning	Die-back	-	-	Poor	-	-	-	-	Typical	-	-	-	-	-	-		
1398	*Corymbia intermedia*	Pink Bloodwood	200		200	16.0	7.0	2.4	1.7	Regular	-	-	-	-	-	Typical	-	-	-	-	Typical	-	-	-	-	-	-		
1399	*Eucalyptus seeana*	Narrow-leaved Gum	230		230	16.0	6.0	2.8	1.8	Regular	-	Thinning	Die-back	-	-	Poor	-	-	-	-	Typical	-	-	-	-	-	-		
1400	*Corymbia intermedia*	Pink Bloodwood	270		270	18.0	4.0	3.2	1.9	Regular	-	Thinning	Die-back	Epicormic	-	Poor	-	-	-	-	Typical	-	-	-	-	-	-		
1401	*Lophostemon suaveolens*	Swamp Box	200		200	9.0	4.0	2.4	1.7	Regular	-	-	-	-	-	Typical	-	-	-	-	Typical	-	-	-	-	-	-		
1402	*Lophostemon suaveolens*	Swamp Box	200		200	11.0	3.0	2.4	1.7	Regular	-	-	-	-	-	Typical	-	-	-	-	Typical	-	-	-	-	-	-		
1403	*Lophostemon suaveolens*	Swamp Box	230		230	13.0	5.0	2.8	1.8	Regular	-	-	-	-	-	Typical	-	-	-	-	Typical	-	-	-	-	-	-		

Specimen Details										Canopy Condition Details							Trunk Condition Details					Fauna Details and Habitat Value								
Tree ID	Botanical Name	Common Name	Trunk DBH (mm)	Additional Trunks DBH (mm)	Total DBH (mm) [AS 4970-2009]	Height (m)	Spread (m)	Tree Protection Zone (m)	Structural Root Zone (m)	Canopy Form	Spreading	Thinning	Die-Back	Epicormic Growth	Lopped	Canopy Health	Leaning	Vines	Trunk Damage	Fire Damage	Trunk Health	Scats	Scratches	Hollows	Nest	Termite Nest	Habitat Value	Retention	Additional Notes
1404	*Corymbia intermedia*	Pink Bloodwood	230		230	17.0	8.0	2.8	1.8	Regular	-	-	-	-	-	Typical	-	-	-	-	Typical	-	-	-	-	-	-		
1405	*Allocasuarina littoralis*	Black Sheoak	220		220	11.0	4.0	2.6	1.8	Regular	-	-	-	-	-	Typical	-	-	-	-	Typical	-	-	-	-	-	-		
1406	*Lophostemon suaveolens*	Swamp Box	210		210	11.0	3.0	2.5	1.7	Regular	-	-	-	-	-	Typical	-	-	-	-	Typical	-	-	-	-	-	-		
1407	*Lophostemon suaveolens*	Swamp Box	250		250	14.0	4.0	3.0	1.8	Regular	-	-	-	-	-	Typical	-	-	-	-	Typical	-	-	-	-	-	-		
1408	*Lophostemon suaveolens*	Swamp Box	200		200	13.0	3.0	2.4	1.7	Regular	-	-	-	-	-	Typical	-	-	-	-	Typical	-	-	-	-	-	-		
1409	*Allocasuarina littoralis*	Black Sheoak	240		240	12.0	6.0	2.9	1.8	Regular	-	-	-	-	-	Typical	-	-	-	-	Typical	-	-	-	-	-	-		
1410	*Lophostemon suaveolens*	Swamp Box	200		200	12.0	3.0	2.4	1.7	Regular	-	-	-	-	-	Typical	-	-	-	-	Typical	-	-	-	-	-	-		
1411	*Corymbia intermedia*	Pink Bloodwood	250		250	16.0	3.0	3.0	1.8	Regular	-	Thinning	Die-back	-	-	Typical	-	-	-	-	Typical	-	-	-	-	-	-		
1412	*Lophostemon suaveolens*	Swamp Box	200		200	13.0	4.0	2.4	1.7	Regular	-	-	-	-	-	Typical	-	-	-	-	Typical	-	-	-	-	-	-		
1413	*Eucalyptus tereticornis*	Forest Red Gum	530		530	26.0	14.0	6.4	2.5	Regular	-	Thinning	Die-back	-	-	Typical	-	-	-	-	Typical	-	-	-	-	-	-		
1414	*Corymbia citriodora*	Spotted Gum	300		300	17.0	5.0	3.6	2.0	One-sided	-	-	-	-	-	Typical	-	-	-	-	Typical	-	-	-	-	-	-		
1415	*Corymbia citriodora*	Spotted Gum	230		230	19.0	3.0	2.8	1.8	Regular	-	Thinning	Die-back	-	-	Typical	-	-	-	-	Typical	-	-	-	-	-	-		
1416	*Corymbia citriodora*	Spotted Gum	320		320	19.0	2.0	3.8	2.1	Regular	-	-	-	-	Lopped	Typical	-	-	-	-	Typical	-	-	-	-	-	-		
1417	*Lophostemon suaveolens*	Swamp Box	310		310	16.0	5.0	3.7	2.0	Regular	-	-	-	-	-	Typical	-	-	-	-	Typical	-	-	-	-	-	-		
1418	*Corymbia citriodora*	Spotted Gum	320		320	24.0	5.0	3.8	2.1	Regular	-	-	-	-	-	Typical	-	-	-	-	Typical	-	-	-	-	-	-		
1419	*Eucalyptus crebra*	Narrow-leaved Ironbark	310		310	15.0	3.0	3.7	2.0	Regular	-	-	-	-	-	Typical	-	-	-	-	Typical	-	-	-	-	-	-		
1420	*Corymbia citriodora*	Spotted Gum	400		400	26.0	5.0	4.8	2.3	Regular	-	Thinning	-	-	-	Typical	-	-	-	-	Typical	-	-	-	-	-	-		
1421	*Alphitonia excelsa*	Red Ash	210		210	13.0	5.0	2.5	1.7	Regular	-	-	-	-	-	Typical	-	-	-	-	Typical	-	-	-	-	-	-		
1422	*Lophostemon suaveolens*	Swamp Box	200		200	11.0	3.0	2.4	1.7	One-sided	-	-	-	-	-	Typical	-	-	-	-	Typical	-	-	-	-	-	-		
1423	*Corymbia citriodora*	Spotted Gum	440		440	26.0	8.0	5.3	2.3	Regular	-	-	-	-	-	Typical	-	-	-	-	Typical	-	-	-	-	-	-		
1424	*Corymbia citriodora*	Spotted Gum	430		430	28.0	8.0	5.2	2.3	Regular	-	Thinning	Die-back	-	-	Poor	-	-	-	-	Typical	-	-	-	-	-	-		
1425	*Corymbia citriodora*	Spotted Gum	200		200	19.0	4.0	2.4	1.7	Regular	-	-	-	-	-	Typical	-	-	-	-	Typical	-	-	-	-	-	-		
1426	*Lophostemon suaveolens*	Swamp Box	260		260	13.0	5.0	3.1	1.9	Regular	-	-	-	-	-	Typical	-	-	-	-	Typical	-	-	-	-	-	-		
1427	*Eucalyptus tereticornis*	Forest Red Gum	470		470	26.0	8.0	5.6	2.4	Regular	-	-	-	-	-	Typical	-	-	-	-	Typical	-	-	-	-	-	-		
1428	*Corymbia intermedia*	Pink Bloodwood	260		260	18.0	4.0	3.1	1.9	Regular	-	-	Die-back	-	-	Typical	-	-	-	-	Typical	-	-	-	-	-	-		
1429	*Lophostemon suaveolens*	Swamp Box	230	200	305	13.0	7.0	3.7	2.0	Regular	-	-	-	-	-	Typical	Minor	-	-	-	Typical	-	-	-	-	-	-		
1430	*Lophostemon suaveolens*	Swamp Box	250		250	14.0	6.0	3.0	1.8	Regular	-	-	-	-	-	Typical	-	-	-	-	Typical	-	-	-	-	-	-		
1431	*Angophora subvelutina*	Broad-leaved Apple	350		350	18.0	9.0	4.2	2.1	Regular	-	-	-	-	-	Typical	-	-	-	-	Typical	-	-	-	-	-	-		
1432	*Lophostemon suaveolens*	Swamp Box	240		240	12.0	4.0	2.9	1.8	Regular	-	-	Die-back	-	-	Typical	-	-	-	-	Typical	-	-	-	-	-	-		
1433	*Eucalyptus tereticornis*	Forest Red Gum	210		210	17.0	5.0	2.5	1.7	Regular	-	-	-	-	-	Typical	-	-	-	-	Typical	-	-	-	-	-	-		
1434	*Lophostemon suaveolens*	Swamp Box	200		200	11.0	4.0	2.4	1.7	Regular	-	-	-	-	-	Typical	-	-	-	-	Typical	-	-	-	-	-	-		
1435	*Lophostemon suaveolens*	Swamp Box	200		200	9.0	4.0	2.4	1.7	Regular	-	-	-	-	-	Typical	-	-	-	-	Typical	-	-	-	-	-	-		
1436	*Lophostemon suaveolens*	Swamp Box	230		230	11.0	3.0	2.8	1.8	Regular	-	-	-	-	-	Typical	-	-	-	-	Typical	-	-	-	-	-	-		
1437	*Lophostemon suaveolens*	Swamp Box	200		200	13.0	5.0	2.4	1.7	Regular	-	-	-	-	-	Typical	-	-	-	-	Typical	-	-	-	-	-	-		
1438	*Lophostemon suaveolens*	Swamp Box	210		210	10.0	4.0	2.5	1.7	Regular	-	-	-	-	-	Typical	-	-	-	-	Typical	-	-	-	-	-	-		
1439	*Angophora leiocarpa*	Smooth-barked Apple	240		240	17.0	5.0	2.9	1.8	Regular	-	-	-	-	-	Typical	-	-	-	-	Typical	-	-	-	-	-	-		
1440	*Lophostemon suaveolens*	Swamp Box	210		210	13.0	3.0	2.5	1.7	Regular	-	-	-	-	-	Typical	-	-	-	-	Typical	-	-	-	-	-	-		
1441	*Corymbia intermedia*	Pink Bloodwood	200		200	11.0	3.0	2.4	1.7	Regular	-	-	-	-	-	Typical	-	-	-	-	Typical	-	-	-	-	-	-		

Specimen Details										Canopy Condition Details							Trunk Condition Details					Fauna Details and Habitat Value								
Tree ID	Botanical Name	Common Name	Trunk DBH (mm)	Additional Trunks DBH (mm)	Total DBH (mm) [AS 4970-2009]	Height (m)	Spread (m)	Tree Protection Zone (m)	Structural Root Zone (m)	Canopy Form	Spreading	Thinning	Die-Back	Epicormic Growth	Lopped	Canopy Health	Leaning	Vines	Trunk Damage	Fire Damage	Trunk Health	Scats	Scratches	Hollows	Nest	Termite Nest	Habitat Value	Retention	Additional Notes
1442	*Lophostemon suaveolens*	Swamp Box	260	240	354	14.0	6.0	4.2	2.1	Regular	-	-	-	-	-	Typical	-	-	-	-	Typical	-	-	-	-	-	-		
1443	*Corymbia tessellaris*	Moreton Bay Ash	460		460	14.0	11.0	5.5	2.4	Irregular	-	Thinning	-	Epicormic	Lopped	Typical	Major	-	Trunk Dmg.	-	Poor	-	-	-	-	-	-		
1444	*Corymbia citriodora*	Spotted Gum	230		230	17.0	5.0	2.8	1.8	Regular	-	-	-	-	-	Typical	-	-	-	-	Typical	-	-	-	-	-	-		
1445	*Corymbia intermedia*	Pink Bloodwood	200		200	15.0	3.0	2.4	1.7	Regular	-	-	-	-	-	Typical	-	-	-	-	Typical	-	-	-	-	-	-		
1446	*Lophostemon suaveolens*	Swamp Box	200		200	12.0	4.0	2.4	1.7	Regular	-	-	-	-	-	Typical	-	-	-	-	Typical	-	-	-	-	-	-		
1447	*Angophora leiocarpa*	Smooth-barked Apple	230		230	13.0	5.0	2.8	1.8	Regular	-	-	-	-	-	Typical	-	-	-	-	Typical	-	-	-	-	-	-		
1448	*Lophostemon suaveolens*	Swamp Box	210	150	258	14.0	5.0	3.1	1.9	Regular	-	-	-	-	-	Typical	-	-	-	-	Typical	-	-	-	-	-	-		
1449	*Lophostemon suaveolens*	Swamp Box	200	160	256	13.0	5.0	3.1	1.9	Regular	-	-	-	-	-	Typical	-	-	-	-	Typical	-	-	-	-	-	-		
1450	*Corymbia tessellaris*	Moreton Bay Ash	230		230	18.0	5.0	2.8	1.8	Regular	-	-	-	-	-	Typical	-	-	-	-	Typical	-	-	-	-	-	-		
1451	*Eucalyptus tereticornis*	Forest Red Gum	560		560	28.0	9.0	6.7	2.6	Regular	-	-	-	-	-	Typical	-	-	-	-	Typical	-	-	-	-	-	-		
1452	*Corymbia intermedia*	Pink Bloodwood	220		220	14.0	5.0	2.6	1.8	Regular	-	-	-	-	-	Typical	-	-	-	-	Typical	-	-	-	-	-	-		
1453	*Angophora leiocarpa*	Smooth-barked Apple	200		200	13.0	4.0	2.4	1.7	Regular	-	-	-	-	-	Typical	-	-	-	-	Typical	-	-	-	-	-	-		
1454	*Corymbia tessellaris*	Moreton Bay Ash	270		270	17.0	4.0	3.2	1.9	Regular	-	Thinning	Die-back	-	-	Poor	-	-	-	-	Typical	-	-	-	-	-	-		
1455	*Lophostemon suaveolens*	Swamp Box	260		260	13.0	6.0	3.1	1.9	Regular	-	-	-	-	-	Typical	-	-	-	-	Typical	-	-	-	-	-	-		
1456	*Lophostemon suaveolens*	Swamp Box	260		260	14.0	5.0	3.1	1.9	Regular	-	-	-	-	-	Typical	-	-	-	-	Typical	-	-	-	-	-	-		
1457	*Lophostemon suaveolens*	Swamp Box	210		210	13.0	4.0	2.5	1.7	Regular	-	-	-	-	-	Typical	-	-	-	-	Typical	-	-	-	-	-	-		
1458	*Lophostemon suaveolens*	Swamp Box	210		210	14.0	5.0	2.5	1.7	Regular	-	-	-	-	-	Typical	-	-	-	-	Typical	-	-	-	-	-	-		
1459	*Corymbia intermedia*	Pink Bloodwood	370		370	22.0	7.0	4.4	2.2	Regular	-	-	-	-	-	Typical	-	-	-	-	Typical	-	-	-	-	-	-		
1460	*Lophostemon suaveolens*	Swamp Box	250		250	13.0	5.0	3.0	1.8	Regular	-	-	-	-	-	Typical	-	-	-	-	Typical	-	-	-	-	-	-		
1461	*Alphitonia excelsa*	Red Ash	200		200	11.0	4.0	2.4	1.7	Regular	-	-	-	-	-	Typical	-	-	-	-	Typical	-	-	-	-	-	-		
1462	*Lophostemon suaveolens*	Swamp Box	290		290	14.0	5.0	3.5	2.0	Regular	-	-	-	-	-	Typical	-	-	-	-	Typical	-	-	-	-	-	-		
1463	*Lophostemon suaveolens*	Swamp Box	220		220	12.0	4.0	2.6	1.8	Regular	-	-	-	-	-	Typical	-	-	-	-	Typical	-	-	-	-	-	-		
1464	*Eucalyptus tereticornis*	Forest Red Gum	260		260	21.0	5.0	3.1	1.9	Regular	-	-	-	-	-	Typical	-	-	-	-	Typical	-	-	-	-	-	-		
1465	*Eucalyptus tereticornis*	Forest Red Gum	410		410	19.0	5.0	4.9	2.3	Regular	-	Thinning	Die-back	-	-	Poor	-	-	-	-	Typical	-	-	-	-	-	-		
1466	*Eucalyptus moluccana*	Gum-topped Box	290		290	21.0	6.0	3.5	2.0	Regular	-	-	-	-	-	Typical	-	-	-	-	Typical	-	-	-	-	-	-		
1467	*Lophostemon suaveolens*	Swamp Box	200		200	12.0	4.0	2.4	1.7	Regular	-	-	-	-	-	Typical	-	-	-	-	Typical	-	-	-	-	-	-		
1468	*Lophostemon suaveolens*	Swamp Box	200		200	13.0	2.0	2.4	1.7	Regular	-	-	-	-	-	Typical	-	-	-	-	Typical	-	-	-	-	-	-		
1469	*Corymbia intermedia*	Pink Bloodwood	390		390	21.0	8.0	4.7	2.2	One-sided	-	-	-	-	-	Typical	Minor	-	-	-	Typical	-	-	-	-	-	-		
1470	*Lophostemon suaveolens*	Swamp Box	210		210	13.0	4.0	2.5	1.7	Regular	-	-	-	-	-	Typical	-	-	-	-	Typical	-	-	-	-	-	-		
1471	*Eucalyptus tereticornis*	Forest Red Gum	290		290	19.0	5.0	3.5	2.0	Regular	-	-	-	-	-	Typical	-	-	-	-	Typical	-	-	-	-	-	-		
1472	*Lophostemon suaveolens*	Swamp Box	280		280	15.0	6.0	3.4	1.9	Regular	-	-	-	-	-	Typical	-	-	-	-	Typical	-	-	-	-	-	-		
1473	*Angophora leiocarpa*	Smooth-barked Apple	210		210	19.0	5.0	2.5	1.7	Regular	-	-	-	-	-	Typical	-	-	-	-	Typical	-	-	-	-	-	-		
1474	*Corymbia citriodora*	Spotted Gum	290		290	22.0	5.0	3.5	2.0	Regular	-	-	-	-	-	Typical	-	-	-	-	Typical	-	-	-	-	-	-		
1475	*Acacia disparrima*	Hickory Wattle	190	180	262	11.0	6.0	3.1	1.9	Regular	-	Thinning	-	-	-	Typical	Minor	-	-	-	Typical	-	-	-	-	-	-		
1476	*Alphitonia excelsa*	Red Ash	230		230	14.0	7.0	2.8	1.8	Regular	-	-	-	-	-	Typical	-	-	-	-	Typical	-	-	-	-	-	-		
1477	*Lophostemon suaveolens*	Swamp Box	270		270	15.0	6.0	3.2	1.9	Regular	-	-	-	-	-	Typical	-	-	-	-	Typical	-	-	-	-	-	-		
1478	*Acacia disparrima*	Hickory Wattle	210		210	8.0	5.0	2.5	1.7	Regular	-	-	-	-	-	Typical	-	-	-	-	Typical	-	-	-	-	-	-		
1479	*Lophostemon suaveolens*	Swamp Box	250		250	14.0	6.0	3.0	1.8	Regular	-	-	-	-	-	Typical	-	-	-	-	Typical	-	-	-	-	-	-		

Specimen Details										Canopy Condition Details							Trunk Condition Details					Fauna Details and Habitat Value								
Tree ID	Botanical Name	Common Name	Trunk DBH (mm)	Additional Trunks DBH (mm)	Total DBH (mm) [AS 4970-2009]	Height (m)	Spread (m)	Tree Protection Zone (m)	Structural Root Zone (m)	Canopy Form	Spreading	Thinning	Die-Back	Epicormic Growth	Lopped	Canopy Health	Leaning	Vines	Trunk Damage	Fire Damage	Trunk Health	Scats	Scratches	Hollows	Nest	Termite Nest	Habitat Value	Retention	Additional Notes
1480	*Eucalyptus moluccana*	Gum-topped Box	210		210	15.0	3.0	2.5	1.7	Regular	-	-	-	-	-	Typical	-	-	-	-	Typical	-	-	-	-	-	-		
1481	*Lophostemon suaveolens*	Swamp Box	260		260	14.0	6.0	3.1	1.9	Regular	-	-	-	-	-	Typical	-	-	-	-	Typical	-	-	-	-	-	-		
1482	*Lophostemon suaveolens*	Swamp Box	190	170	255	11.0	5.0	3.1	1.9	Regular	-	-	-	-	-	Typical	-	-	-	-	Typical	-	-	-	-	-	-		
1483	*Lophostemon suaveolens*	Swamp Box	230		230	13.0	5.0	2.8	1.8	Regular	-	-	-	-	-	Typical	-	-	-	-	Typical	-	-	-	-	-	-		
1484	*Eucalyptus tereticornis*	Forest Red Gum	280		280	22.0	6.0	3.4	1.9	Regular	-	-	-	-	-	Typical	-	-	-	-	Typical	-	-	-	-	-	-		
1485	*Corymbia citriodora*	Spotted Gum	370		370	25.0	8.0	4.4	2.2	Regular	-	-	-	-	-	Typical	-	-	-	-	Typical	-	-	-	-	-	-		
1486	*Lophostemon suaveolens*	Swamp Box	220		220	11.0	4.0	2.6	1.8	Regular	-	-	-	-	-	Typical	-	-	-	-	Typical	-	-	-	-	-	-		
1487	*Eucalyptus moluccana*	Gum-topped Box	300		300	16.0	6.0	3.6	2.0	Regular	-	-	-	-	-	Typical	-	-	-	-	Typical	-	-	-	-	-	-		
1488	*Eucalyptus moluccana*	Gum-topped Box	230		230	17.0	5.0	2.8	1.8	Regular	-	-	-	-	-	Typical	-	-	-	-	Typical	-	-	-	-	-	-		
1489	*Corymbia citriodora*	Spotted Gum	260		260	19.0	5.0	3.1	1.9	Regular	-	-	-	-	-	Typical	-	-	-	-	Typical	-	-	-	-	-	-		
1490	*Eucalyptus moluccana*	Gum-topped Box	470		470	21.0	7.0	5.6	2.4	Regular	-	-	-	-	-	Typical	-	-	-	-	Typical	-	-	-	-	-	-		
1491	*Allocasuarina littoralis*	Black Sheoak	210		210	13.0	4.0	2.5	1.7	Regular	-	-	-	-	-	Typical	-	-	-	-	Typical	-	-	-	-	-	-		
1492	*Allocasuarina littoralis*	Black Sheoak	200		200	13.0	4.0	2.4	1.7	Regular	-	-	-	-	-	Typical	-	-	-	-	Typical	-	-	-	-	-	-		
1493	*Corymbia tessellaris*	Moreton Bay Ash	230		230	16.0	3.0	2.8	1.8	Regular	-	Thinning	Die-back	Epicormic	-	Poor	-	-	-	-	Typical	-	-	-	-	-	-		
1494	*Eucalyptus tereticornis*	Forest Red Gum	350		350	22.0	5.0	4.2	2.1	Regular	-	-	-	-	-	Typical	-	-	-	-	Typical	-	-	-	-	-	-		
1495	*Lophostemon suaveolens*	Swamp Box	450		450	17.0	8.0	5.4	2.4	Regular	-	-	-	-	-	Typical	-	-	Trunk Dmg.	-	Typical	-	-	-	-	-	-		
1496	*Lophostemon suaveolens*	Swamp Box	310		310	16.0	5.0	3.7	2.0	Regular	-	-	-	-	-	Typical	-	-	-	-	Typical	-	-	-	-	-	-		
1497	*Melaleuca quinquenervia*	Broad-leaved Paperbark	230	310, 240, 200	497	15.0	9.0	6.0	2.5	Regular	-	-	-	-	-	Typical	-	-	-	-	Typical	-	-	-	-	-	-		
1498	*Lophostemon suaveolens*	Swamp Box	240		240	12.0	4.0	2.9	1.8	Regular	-	-	-	-	-	Typical	-	-	-	-	Typical	-	-	-	-	-	-		
1499	*Melaleuca quinquenervia*	Broad-leaved Paperbark	220	200	297	12.0	5.0	3.6	2.0	Regular	-	-	-	-	-	Typical	-	-	-	-	Typical	-	-	-	-	-	-		
1500	*Eucalyptus tereticornis*	Forest Red Gum	400		400	22.0	9.0	4.8	2.3	Regular	-	-	-	-	-	Typical	-	-	-	-	Typical	-	-	-	-	-	-		
1501	*Corymbia intermedia*	Pink Bloodwood	460		460	28.0	14.0	5.5	2.4	Regular	-	-	-	-	-	Typical	-	-	-	-	Typical	-	-	-	-	-	-		
1502	*Lophostemon suaveolens*	Swamp Box	200		200	13.0	5.0	2.4	1.7	Regular	-	-	-	-	-	Typical	-	-	-	-	Typical	-	-	-	-	-	-		
1503	*Eucalyptus tereticornis*	Forest Red Gum	570		570	34.0	14.0	6.8	2.6	Regular	-	Thinning	Die-back	-	-	Typical	-	-	-	-	Typical	-	-	-	-	-	-		
1504	*Lophostemon suaveolens*	Swamp Box	220		220	14.0	4.0	2.6	1.8	Regular	-	-	-	-	-	Typical	-	-	-	-	Typical	-	-	-	-	-	-		
1505	*Corymbia citriodora*	Spotted Gum	610		610	35.0	14.0	7.3	2.7	Regular	-	-	-	-	-	Typical	-	-	-	-	Typical	-	-	-	-	-	-		
1506	*Corymbia intermedia*	Pink Bloodwood	340		340	26.0	9.0	4.1	2.1	Regular	-	-	-	-	-	Typical	-	-	-	-	Typical	-	-	-	-	-	-		
1507	*Eucalyptus tereticornis*	Forest Red Gum	480	300	566	34.0	9.0	6.8	2.6	Regular	-	-	-	-	-	Typical	-	-	-	-	Typical	-	-	-	-	-	-		
1508	*Melaleuca quinquenervia*	Broad-leaved Paperbark	310		310	15.0	6.0	3.7	2.0	Regular	-	-	-	-	-	Typical	-	-	-	-	Typical	-	-	-	-	-	-		
1509	*Lophostemon suaveolens*	Swamp Box	260		260	13.0	4.0	3.1	1.9	Regular	-	-	-	-	-	Typical	-	-	-	-	Typical	-	-	-	-	-	-		
1510	*Melaleuca quinquenervia*	Broad-leaved Paperbark	200		200	12.0	4.0	2.4	1.7	Regular	-	-	-	-	-	Typical	-	-	-	-	Typical	-	-	-	-	-	-		
1511	*Eucalyptus tereticornis*	Forest Red Gum	710		710	21.0	8.0	8.5	2.9	Regular	-	Thinning	-	-	Lopped	Typical	-	-	Trunk Dmg.	-	Typical	-	-	-	-	-	-		
1512	*Corymbia intermedia*	Pink Bloodwood	260		260	21.0	8.0	3.1	1.9	Regular	-	-	-	-	-	Typical	-	-	-	-	Typical	-	-	-	-	-	-		
1513	*Eucalyptus tereticornis*	Forest Red Gum	490		490	27.0	6.0	5.9	2.5	Regular	-	Thinning	Die-back	Epicormic	-	Poor	-	-	-	-	Typical	-	-	-	-	-	-		
1514	*Lophostemon suaveolens*	Swamp Box	230		230	10.0	4.0	2.8	1.8	Regular	-	-	-	-	-	Typical	-	-	-	-	Typical	-	-	-	-	-	-		
1515	*Angophora leiocarpa*	Smooth-barked Apple	200		200	17.0	4.0	2.4	1.7	Regular	-	-	-	-	-	Typical	-	-	-	-	Typical	-	-	-	-	-	-		
1516	*Lophostemon suaveolens*	Swamp Box	210		210	10.0	4.0	2.5	1.7	Regular	-	-	-	-	-	Typical	-	-	-	-	Typical	-	-	-	-	-	-		
1517	*Corymbia intermedia*	Pink Bloodwood	220		220	16.0	6.0	2.6	1.8	Regular	-	-	-	-	-	Typical	-	-	-	-	Typical	-	-	-	-	-	-		

Specimen Details										Canopy Condition Details							Trunk Condition Details					Fauna Details and Habitat Value								
Tree ID	Botanical Name	Common Name	Trunk DBH (mm)	Additional Trunks DBH (mm)	Total DBH (mm) [AS 4970-2009]	Height (m)	Spread (m)	Tree Protection Zone (m)	Structural Root Zone (m)	Canopy Form	Spreading	Thinning	Die-Back	Epicormic Growth	Lopped	Canopy Health	Leaning	Vines	Trunk Damage	Fire Damage	Trunk Health	Scats	Scratches	Hollows	Nest	Termite Nest	Habitat Value	Retention	Additional Notes
1518	*Corymbia intermedia*	Pink Bloodwood	290		290	18.0	4.0	3.5	2.0	Regular	-	-	-	-	-	Typical	-	-	-	-	Typical	-	-	-	-	-	-		
1519	*Melaleuca quinquenervia*	Broad-leaved Paperbark	280		280	13.0	5.0	3.4	1.9	Regular	-	-	-	-	-	Typical	-	-	-	-	Typical	-	-	-	Small	-	-		
1520	*Melaleuca quinquenervia*	Broad-leaved Paperbark	270	260	375	13.0	6.0	4.5	2.2	Regular	-	-	-	-	-	Typical	-	-	-	-	Typical	-	-	-	-	-	-		
1521	*Melaleuca quinquenervia*	Broad-leaved Paperbark	300		300	14.0	6.0	3.6	2.0	Regular	-	-	-	-	-	Typical	-	-	-	-	Typical	-	-	-	-	-	-		
1522	*Corymbia intermedia*	Pink Bloodwood	220		220	15.0	5.0	2.6	1.8	One-sided	-	Thinning	Die-back	-	-	Typical	-	-	-	-	Typical	-	-	-	-	-	-		
1523	*Eucalyptus tereticornis*	Forest Red Gum	490		490	15.0	5.0	5.9	2.5	Regular	-	Thinning	-	Epicormic	Lopped	Typical	-	-	-	-	Typical	-	-	-	-	-	-		
1524	*Angophora leiocarpa*	Smooth-barked Apple	210		210	17.0	3.0	2.5	1.7	Regular	-	-	-	-	-	Typical	-	-	-	-	Typical	-	-	-	-	-	-		
1525	*Corymbia citriodora*	Spotted Gum	290		290	22.0	5.0	3.5	2.0	Regular	-	-	-	-	-	Typical	-	-	-	-	Typical	-	-	-	-	-	-		
1526	*Corymbia intermedia*	Pink Bloodwood	310		310	17.0	6.0	3.7	2.0	Regular	-	-	-	-	-	Typical	-	-	-	-	Typical	-	-	-	-	-	-		
1527	*Eucalyptus tereticornis*	Forest Red Gum	340		340	21.0	4.0	4.1	2.1	Regular	-	-	-	-	-	Typical	-	-	-	-	Typical	-	-	-	-	-	-		
1528	*Corymbia citriodora*	Spotted Gum	200		200	18.0	3.0	2.4	1.7	Regular	-	-	-	-	-	Typical	-	-	-	-	Typical	-	-	-	-	-	-		
1529	*Eucalyptus tereticornis*	Forest Red Gum	300		300	23.0	8.0	3.6	2.0	Regular	-	-	-	-	-	Typical	-	-	-	-	Typical	-	-	-	-	-	-		
1530	**DEAD/STAG**		700		700	35.0	12.0	8.4	2.8	Regular	-	-	-	-	-	Typical	-	-	-	-	Typical	-	-	-	-	-	-		
1531	*Eucalyptus siderophloia*	Grey Ironbark	510		510	32.0	12.0	6.1	2.5	One-sided	-	-	-	-	-	Typical	-	-	-	-	Typical	-	-	-	-	Termites	-		
1532	*Allocasuarina littoralis*	Black Sheoak	230		230	14.0	5.0	2.8	1.8	Regular	-	-	-	-	-	Typical	-	-	-	-	Typical	-	-	-	-	-	-		
1533	*Allocasuarina littoralis*	Black Sheoak	200		200	12.0	4.0	2.4	1.7	Regular	-	-	-	-	-	Typical	-	-	-	-	Typical	-	-	-	-	-	-		
1534	*Corymbia citriodora*	Spotted Gum	310		310	23.0	5.0	3.7	2.0	Regular	-	-	-	-	-	Typical	-	-	-	-	Typical	-	-	-	-	-	-		
1535	*Corymbia citriodora*	Spotted Gum	300		300	26.0	8.0	3.6	2.0	Regular	-	-	-	-	-	Typical	-	-	-	-	Typical	-	-	-	-	-	-		
1536	*Corymbia intermedia*	Pink Bloodwood	300		300	23.0	9.0	3.6	2.0	Regular	-	-	-	-	-	Typical	-	-	-	-	Typical	-	-	-	-	-	-		
1537	*Corymbia citriodora*	Spotted Gum	460		460	23.0	8.0	5.5	2.4	One-sided	-	-	-	-	-	Typical	-	-	-	-	Typical	-	-	-	-	-	-		
1538	*Eucalyptus tereticornis*	Forest Red Gum	630		630	34.0	12.0	7.6	2.7	Regular	-	Thinning	Die-back	Epicormic	-	Poor	-	-	-	-	Typical	-	-	-	-	-	-		
1539	*Melaleuca quinquenervia*	Broad-leaved Paperbark	390		390	16.0	7.0	4.7	2.2	Regular	-	-	-	-	-	Typical	-	-	-	-	Typical	-	-	-	-	-	-		
1540	*Lophostemon suaveolens*	Swamp Box	240		240	14.0	5.0	2.9	1.8	Regular	-	-	-	-	-	Typical	-	-	-	-	Typical	-	-	-	-	-	-		
1541	*Eucalyptus tereticornis*	Forest Red Gum	460		460	28.0	14.0	5.5	2.4	Regular	-	-	-	-	-	Typical	-	-	-	-	Typical	-	-	-	-	-	-		
1542	*Lophostemon suaveolens*	Swamp Box	260		260	16.0	6.0	3.1	1.9	Regular	-	-	-	-	-	Typical	-	-	-	-	Typical	-	-	-	-	-	-		
1543	*Lophostemon suaveolens*	Swamp Box	240		240	15.0	5.0	2.9	1.8	Regular	-	-	-	-	-	Typical	-	-	-	-	Typical	-	-	-	-	-	-		
1544	*Lophostemon suaveolens*	Swamp Box	300		300	16.0	6.0	3.6	2.0	Regular	-	-	-	-	-	Typical	-	-	-	-	Typical	-	-	-	-	-	-		
1545	*Lophostemon suaveolens*	Swamp Box	220		220	13.0	4.0	2.6	1.8	Regular	-	-	-	-	-	Typical	-	-	-	-	Typical	-	-	-	-	-	-		
1546	*Corymbia intermedia*	Pink Bloodwood	350		350	24.0	8.0	4.2	2.1	Regular	-	-	-	-	-	Typical	-	-	-	-	Typical	-	-	-	-	-	-		
1547	*Corymbia intermedia*	Pink Bloodwood	230		230	22.0	6.0	2.8	1.8	Regular	-	Thinning	Die-back	-	-	Typical	-	-	-	-	Typical	-	-	-	-	-	-		
1548	*Lophostemon suaveolens*	Swamp Box	300		300	16.0	7.0	3.6	2.0	Regular	-	-	-	-	-	Typical	-	-	-	-	Typical	-	-	-	-	-	-		
1549	*Corymbia intermedia*	Pink Bloodwood	550		550	36.0	14.0	6.6	2.6	Regular	-	-	-	-	-	Typical	-	-	-	-	Typical	-	-	-	-	-	-		
1550	*Lophostemon suaveolens*	Swamp Box	320		320	13.0	4.0	3.8	2.1	One-sided	-	-	-	-	-	Typical	-	-	-	-	Typical	-	-	-	-	-	-		
1551	*Lophostemon suaveolens*	Swamp Box	200		200	11.0	4.0	2.4	1.7	Regular	-	-	-	-	-	Typical	-	-	-	-	Typical	-	-	-	-	-	-		
1552	*Lophostemon suaveolens*	Swamp Box	220		220	14.0	3.0	2.6	1.8	Regular	-	-	-	-	-	Typical	-	-	-	-	Typical	-	-	-	-	-	-		
1553	*Corymbia intermedia*	Pink Bloodwood	200		200	15.0	5.0	2.4	1.7	Regular	-	-	-	-	-	Typical	-	-	-	-	Typical	-	-	-	-	-	-		
1554	*Lophostemon suaveolens*	Swamp Box	270		270	14.0	4.0	3.2	1.9	Regular	-	-	-	-	Lopped	Typical	-	-	-	-	Typical	-	-	-	-	-	-		
1555	*Lophostemon suaveolens*	Swamp Box	230		230	11.0	3.0	2.8	1.8	Regular	-	-	-	-	Lopped	Typical	-	-	-	-	Typical	-	-	-	-	-	-		

Specimen Details										Canopy Condition Details							Trunk Condition Details					Fauna Details and Habitat Value								
Tree ID	Botanical Name	Common Name	Trunk DBH (mm)	Additional Trunks DBH (mm)	Total DBH (mm) [AS 4970-2009]	Height (m)	Spread (m)	Tree Protection Zone (m)	Structural Root Zone (m)	Canopy Form	Spreading	Thinning	Die-Back	Epicormic Growth	Lopped	Canopy Health	Leaning	Vines	Trunk Damage	Fire Damage	Trunk Health	Scats	Scratches	Hollows	Nest	Termite Nest	Habitat Value	Retention	Additional Notes
1556	*Lophostemon suaveolens*	Swamp Box	260		260	14.0	6.0	3.1	1.9	Regular	-	-	-	-	-	Typical	-	-	-	-	Typical	-	-	-	-	-	-		
1557	*Corymbia intermedia*	Pink Bloodwood	230		230	17.0	5.0	2.8	1.8	Regular	-	-	-	-	-	Typical	-	-	-	-	Typical	-	-	-	-	-	-		
1558	*Lophostemon suaveolens*	Swamp Box	300		300	15.0	6.0	3.6	2.0	Regular	-	-	-	-	-	Typical	-	-	-	-	Typical	-	-	-	-	-	-		
1559	*Melaleuca quinquenervia*	Broad-leaved Paperbark	300	300	424	17.0	9.0	5.1	2.3	Regular	-	-	-	-	-	Typical	-	-	-	-	Typical	-	-	-	-	-	-		
1560	*Lophostemon suaveolens*	Swamp Box	230		230	16.0	6.0	2.8	1.8	Regular	-	-	-	-	-	Typical	-	-	-	-	Typical	-	-	-	-	-	-		
1561	*Lophostemon suaveolens*	Swamp Box	300		300	16.0	7.0	3.6	2.0	Regular	-	-	-	-	-	Typical	-	-	-	-	Typical	-	-	-	-	-	-		
1562	*Corymbia intermedia*	Pink Bloodwood	300		300	18.0	6.0	3.6	2.0	Regular	-	-	-	-	-	Typical	-	-	-	-	Typical	-	-	-	-	-	-		
1563	*Lophostemon suaveolens*	Swamp Box	210		210	13.0	5.0	2.5	1.7	Regular	-	-	-	-	-	Typical	-	-	-	-	Typical	-	-	-	-	-	-		
1564	*Lophostemon suaveolens*	Swamp Box	310		310	15.0	6.0	3.7	2.0	Regular	-	-	-	-	-	Typical	-	-	-	-	Typical	-	-	-	-	-	-		
1565	*Lophostemon suaveolens*	Swamp Box	200		200	13.0	5.0	2.4	1.7	Regular	-	-	-	-	-	Typical	-	-	-	-	Typical	-	-	-	-	-	-		
1566	*Corymbia citriodora*	Spotted Gum	470		470	28.0	12.0	5.6	2.4	Regular	-	-	-	-	-	Typical	-	-	-	-	Typical	-	-	-	-	-	-		
1567	*Alphitonia excelsa*	Red Ash	170	100	197	12.0	5.0	2.4	1.7	Regular	-	-	-	-	-	Typical	-	-	-	-	Typical	-	-	-	-	-	-		
1568	*Lophostemon suaveolens*	Swamp Box	430		430	18.0	8.0	5.2	2.3	Regular	-	-	-	-	-	Typical	-	-	-	-	Typical	-	-	-	-	-	-		
1569	*Corymbia intermedia*	Pink Bloodwood	220		220	17.0	4.0	2.6	1.8	Regular	-	-	-	-	-	Typical	-	-	-	-	Typical	-	-	-	-	-	-		
1570	*Allocasuarina littoralis*	Black Sheoak	200		200	13.0	5.0	2.4	1.7	Regular	-	-	-	-	-	Typical	-	-	-	-	Typical	-	-	-	-	-	-		
1571	*Angophora leiocarpa*	Smooth-barked Apple	250		250	21.0	5.0	3.0	1.8	Regular	-	-	-	-	-	Typical	-	-	-	-	Typical	-	-	-	-	-	-		
1572	*Lophostemon suaveolens*	Swamp Box	200		200	13.0	5.0	2.4	1.7	Regular	-	-	-	-	-	Typical	-	-	-	-	Typical	-	-	-	-	-	-		
1573	*Corymbia citriodora*	Spotted Gum	220		220	23.0	4.0	2.6	1.8	Regular	-	-	-	-	-	Typical	-	-	-	-	Typical	-	-	-	-	-	-		
1574	*Corymbia citriodora*	Spotted Gum	280		280	12.0	4.0	3.4	1.9	Regular	-	-	-	-	Lopped	Typical	-	-	-	-	Typical	-	-	-	-	-	-		
1575	*Melaleuca quinquenervia*	Broad-leaved Paperbark	280	280, 290	491	16.0	8.0	5.9	2.5	Regular	-	-	-	-	-	Typical	-	-	-	-	Typical	-	-	-	-	-	-		
1576	*Acacia disparrima*	Hickory Wattle	260		260	11.0	6.0	3.1	1.9	Regular	-	-	-	-	-	Typical	-	-	-	-	Typical	-	-	-	-	-	-		
1577	*Eucalyptus tereticornis*	Forest Red Gum	1400		1400	32.0	16.0	15.0	3.8	Regular	-	Thinning	Die-back	-	-	Typical	-	-	-	-	Typical	-	-	Large	-	-	High		
1578	*Lophostemon suaveolens*	Swamp Box	280		280	16.0	6.0	3.4	1.9	Regular	-	-	-	-	-	Typical	-	-	-	-	Typical	-	-	-	-	-	-		
1579	*Allocasuarina littoralis*	Black Sheoak	230		230	12.0	4.0	2.8	1.8	Regular	-	-	-	-	-	Typical	-	-	-	-	Typical	-	-	-	-	-	-		
1580	*Allocasuarina littoralis*	Black Sheoak	200		200	13.0	4.0	2.4	1.7	Regular	-	-	-	-	-	Typical	-	-	-	-	Typical	-	-	-	-	-	-		
1581	*Melaleuca quinquenervia*	Broad-leaved Paperbark	300	260, 240, 250	527	17.0	9.0	6.3	2.5	Regular	-	-	-	-	-	Typical	-	-	-	-	Typical	-	-	-	-	-	-		
1582	*Allocasuarina littoralis*	Black Sheoak	240		240	14.0	5.0	2.9	1.8	Regular	-	-	-	-	-	Typical	-	-	-	-	Typical	-	-	-	-	-	-		
1583	*Corymbia citriodora*	Spotted Gum	400		400	32.0	7.0	4.8	2.3	Regular	-	-	-	-	-	Typical	-	-	-	-	Typical	-	-	-	-	-	-		
1584	*Petalostigma pubescens*	Quinine Bush	240		240	11.0	7.0	2.9	1.8	Regular	-	-	-	-	-	Typical	-	-	-	-	Typical	-	-	-	-	-	-		
1585	*Lophostemon suaveolens*	Swamp Box	660		660	18.0	12.0	7.9	2.8	Regular	-	-	-	-	-	Typical	-	-	-	-	Typical	-	-	-	-	-	-		
1586	*Petalostigma pubescens*	Quinine Bush	200		200	7.0	6.0	2.4	1.7	Regular	-	-	-	-	-	Typical	-	-	-	-	Typical	-	-	-	-	-	-		
1587	*Corymbia tessellaris*	Moreton Bay Ash	300		300	19.0	3.0	3.6	2.0	Regular	-	Thinning	Die-back	Epicormic	-	Poor	-	-	-	-	Typical	-	-	-	-	-	-		
1588	*Corymbia citriodora*	Spotted Gum	270		270	19.0	6.0	3.2	1.9	Regular	-	-	-	-	-	Typical	-	-	-	-	Typical	-	-	-	-	-	-		
1589	*Corymbia citriodora*	Spotted Gum	430		430	22.0	11.0	5.2	2.3	Regular	-	Thinning	Die-back	-	-	Poor	-	-	-	-	Typical	-	-	-	Small	-	-		
1590	*Eucalyptus moluccana*	Gum-topped Box	480		480	29.0	14.0	5.8	2.4	Regular	-	-	-	-	-	Typical	-	-	-	-	Typical	-	-	-	-	-	-		
1591	*Alphitonia excelsa*	Red Ash	220		220	12.0	5.0	2.6	1.8	Regular	-	-	-	-	-	Typical	-	-	-	-	Typical	-	-	-	-	-	-		
1592	*Corymbia citriodora*	Spotted Gum	260		260	21.0	3.0	3.1	1.9	Regular	-	-	-	-	-	Typical	-	-	-	-	Typical	-	-	-	-	-	-		
1593	*Eucalyptus moluccana*	Gum-topped Box	330	280	433	24.0	9.0	5.2	2.3	Regular	-	-	-	-	-	Typical	-	-	-	-	Typical	-	-	-	-	-	-		

Specimen Details										Canopy Condition Details							Trunk Condition Details					Fauna Details and Habitat Value								
Tree ID	Botanical Name	Common Name	Trunk DBH (mm)	Additional Trunks DBH (mm)	Total DBH (mm) [AS 4970-2009]	Height (m)	Spread (m)	Tree Protection Zone (m)	Structural Root Zone (m)	Canopy Form	Spreading	Thinning	Die-Back	Epicormic Growth	Lopped	Canopy Health	Leaning	Vines	Trunk Damage	Fire Damage	Trunk Health	Scats	Scratches	Hollows	Nest	Termite Nest	Habitat Value	Retention	Additional Notes
1594	*Corymbia citriodora*	Spotted Gum	480		480	32.0	12.0	5.8	2.4	Regular	-	-	-	-	-	Typical	-	-	-	-	Typical	-	-	-	-	-	-		
1595	*Allocasuarina littoralis*	Black Sheoak	230		230	13.0	5.0	2.8	1.8	Regular	-	-	-	-	-	Typical	-	-	-	-	Typical	-	-	-	-	-	-		
1596	*Corymbia tessellaris*	Moreton Bay Ash	320		320	30.0	12.0	3.8	2.1	Regular	-	Thinning	Die-back	Epicormic	-	Poor	-	-	-	-	Typical	-	-	-	-	-	-		
1597	*Corymbia citriodora*	Spotted Gum	470		470	26.0	8.0	5.6	2.4	One-sided	-	-	-	-	-	Typical	-	-	-	-	Typical	-	-	-	-	-	-		
1598	*Corymbia intermedia*	Pink Bloodwood	220		220	16.0	6.0	2.6	1.8	Regular	-	-	-	-	-	Typical	-	-	-	-	Typical	-	-	-	-	-	-		
1599	*Corymbia citriodora*	Spotted Gum	460		460	27.0	8.0	5.5	2.4	Regular	-	-	-	-	-	Typical	-	-	-	-	Typical	-	-	-	-	-	-		
1600	*Corymbia intermedia*	Pink Bloodwood	280		280	18.0	6.0	3.4	1.9	Regular	-	Thinning	Die-back	Epicormic	-	Poor	-	-	-	-	Typical	-	-	-	-	-	-		
1601	*Corymbia citriodora*	Spotted Gum	590		590	32.0	9.0	7.1	2.7	Regular	-	-	-	-	-	Typical	-	-	-	-	Typical	-	-	-	-	-	-		
1602	*Angophora leiocarpa*	Smooth-barked Apple	200		200	17.0	4.0	2.4	1.7	Regular	-	-	-	-	-	Typical	-	-	-	-	Typical	-	-	-	-	-	-		
1603	*Eucalyptus tereticornis*	Forest Red Gum	200		200	16.0	2.0	2.4	1.7	Regular	-	-	-	-	-	Typical	-	-	-	-	Typical	-	-	-	-	-	-		
1604	*Corymbia citriodora*	Spotted Gum	520		520	13.0	3.0	6.2	2.5	Regular	-	-	-	-	Lopped	Typical	-	-	-	-	Typical	-	-	-	-	-	-		
1605	*Corymbia citriodora*	Spotted Gum	420		420	27.0	9.0	5.0	2.3	Regular	-	-	-	-	-	Typical	-	-	-	-	Typical	-	-	-	-	-	-		
1606	*Petalostigma pubescens*	Quinine Bush	220		220	8.0	6.0	2.6	1.8	Regular	-	-	-	-	-	Typical	-	-	-	-	Typical	-	-	-	-	Termites	-		
1607	*Lophostemon suaveolens*	Swamp Box	220		220	13.0	5.0	2.6	1.8	Regular	-	-	-	-	-	Typical	-	-	-	-	Typical	-	-	-	-	-	-		
1608	*Eucalyptus siderophloia*	Grey Ironbark	320		320	21.0	8.0	3.8	2.1	Regular	-	-	-	-	-	Typical	-	-	-	-	Typical	-	-	-	-	-	-		
1609	*Corymbia citriodora*	Spotted Gum	480		480	36.0	8.0	5.8	2.4	Regular	-	Thinning	Die-back	Epicormic	-	Typical	-	-	-	-	Typical	-	-	Small	-	-	-		
1610	*Corymbia citriodora*	Spotted Gum	510		510	32.0	9.0	6.1	2.5	Regular	-	-	-	-	-	Typical	-	-	-	-	Typical	-	-	-	-	-	-		
1611	*Lophostemon suaveolens*	Swamp Box	210		210	13.0	5.0	2.5	1.7	Regular	-	-	-	-	-	Typical	-	-	-	-	Typical	-	-	-	-	-	-		
1612	*Corymbia citriodora*	Spotted Gum	480		480	36.0	9.0	5.8	2.4	Regular	-	-	-	-	-	Typical	-	-	-	-	Typical	-	-	-	-	-	-		
1613	*Corymbia citriodora*	Spotted Gum	200		200	16.0	5.0	2.4	1.7	Regular	-	-	-	-	-	Typical	-	-	-	-	Typical	-	-	-	-	-	-		
1614	*Corymbia citriodora*	Spotted Gum	510		510	28.0	9.0	6.1	2.5	Regular	-	-	-	-	-	Typical	-	-	-	-	Typical	-	-	-	-	-	-		
1615	*Lophostemon suaveolens*	Swamp Box	490		490	15.0	6.0	5.9	2.5	Regular	-	-	-	-	-	Typical	-	-	Trunk Dmg.	-	Typical	-	-	-	-	-	-		
1616	*Eucalyptus tereticornis*	Forest Red Gum	520		520	23.0	8.0	6.2	2.5	Regular	-	Thinning	Die-back	-	-	Poor	-	-	-	-	Typical	-	-	-	-	Termites	-		
1617	*Corymbia citriodora*	Spotted Gum	280		280	27.0	9.0	3.4	1.9	Regular	-	-	-	-	-	Typical	-	-	-	-	Typical	-	-	-	-	-	-		
1618	*Eucalyptus tereticornis*	Forest Red Gum	300		300	21.0	8.0	3.6	2.0	Regular	-	-	-	-	-	Typical	-	-	-	-	Typical	-	-	-	-	-	-		
1619	*Eucalyptus siderophloia*	Grey Ironbark	230		230	19.0	6.0	2.8	1.8	Regular	-	-	-	-	-	Typical	-	-	-	-	Typical	-	-	-	-	-	-		
1620	*Lophostemon suaveolens*	Swamp Box	230		230	14.0	6.0	2.8	1.8	Regular	-	-	-	-	-	Typical	-	-	-	-	Typical	-	-	-	-	-	-		
1621	*Lophostemon suaveolens*	Swamp Box	200		200	9.0	4.0	2.4	1.7	Regular	-	-	-	-	-	Typical	-	-	-	-	Typical	-	-	-	-	-	-		
1622	*Alphitonia excelsa*	Red Ash	260		260	13.0	6.0	3.1	1.9	Regular	-	-	-	-	-	Typical	-	-	-	-	Typical	-	-	-	-	-	-		
1623	**DEAD/STAG**		280		280	8.0	1.0	3.4	1.9	Regular	-	-	-	-	-	Typical	-	-	-	-	Typical	-	-	Small	-	Termites	-		
1624	*Corymbia citriodora*	Spotted Gum	520		520	32.0	12.0	6.2	2.5	Regular	-	-	-	-	-	Typical	-	-	-	-	Typical	-	-	-	-	-	-		
1625	*Lophostemon suaveolens*	Swamp Box	200		200	9.0	4.0	2.4	1.7	Regular	-	-	-	-	-	Typical	-	-	-	-	Typical	-	-	-	-	-	-		
1626	*Eucalyptus tereticornis*	Forest Red Gum	250		250	22.0	6.0	3.0	1.8	Regular	-	-	-	-	-	Typical	-	-	-	-	Typical	-	-	-	-	-	-		
1627	*Corymbia citriodora*	Spotted Gum	290		290	19.0	5.0	3.5	2.0	Regular	-	-	-	-	-	Typical	-	-	-	-	Typical	-	-	-	-	-	-		
1628	*Lophostemon suaveolens*	Swamp Box	200		200	9.0	4.0	2.4	1.7	Regular	-	-	-	-	-	Typical	-	-	-	-	Typical	-	-	-	-	-	-		
1629	*Eucalyptus tereticornis*	Forest Red Gum	290		290	24.0	8.0	3.5	2.0	Regular	-	-	-	-	-	Typical	-	-	-	-	Typical	-	-	-	-	-	-		
1630	*Lophostemon suaveolens*	Swamp Box	200		200	13.0	3.0	2.4	1.7	Regular	-	-	-	-	-	Typical	-	-	-	-	Typical	-	-	-	-	-	-		
1631	*Lophostemon suaveolens*	Swamp Box	200		200	11.0	4.0	2.4	1.7	Regular	-	-	-	-	-	Typical	-	-	-	-	Typical	-	-	-	-	-	-		

Specimen Details										Canopy Condition Details							Trunk Condition Details					Fauna Details and Habitat Value								
Tree ID	Botanical Name	Common Name	Trunk DBH (mm)	Additional Trunks DBH (mm)	Total DBH (mm) [AS 4970-2009]	Height (m)	Spread (m)	Tree Protection Zone (m)	Structural Root Zone (m)	Canopy Form	Spreading	Thinning	Die-Back	Epicormic Growth	Lopped	Canopy Health	Leaning	Vines	Trunk Damage	Fire Damage	Trunk Health	Scats	Scratches	Hollows	Nest	Termite Nest	Habitat Value	Retention	Additional Notes
1632	*Eucalyptus tereticornis*	Forest Red Gum	270		270	21.0	5.0	3.2	1.9	Regular	-	-	-	-	-	Typical	-	-	-	-	Typical	-	-	-	-	-	-		
1633	*Lophostemon suaveolens*	Swamp Box	320	260	412	15.0	7.0	4.9	2.3	Regular	-	-	-	-	-	Typical	-	-	-	-	Typical	-	-	-	-	-	-		
1634	*Lophostemon suaveolens*	Swamp Box	200		200	12.0	5.0	2.4	1.7	Regular	-	-	-	-	-	Typical	-	-	-	-	Typical	-	-	-	-	-	-		
1635	**DEAD/STAG**		490		490	26.0	4.0	5.9	2.5	Regular	-	-	-	-	-	Typical	-	-	-	-	Typical	-	-	Small	-	-	-		
1636	*Lophostemon suaveolens*	Swamp Box	230		230	13.0	4.0	2.8	1.8	Regular	-	-	-	-	-	Typical	-	-	-	-	Typical	-	-	-	-	-	-		
1637	*Eucalyptus tereticornis*	Forest Red Gum	420		420	26.0	12.0	5.0	2.3	Regular	-	-	-	-	-	Typical	-	-	-	-	Typical	-	-	-	-	-	-		
1638	*Lophostemon suaveolens*	Swamp Box	230		230	13.0	5.0	2.8	1.8	Regular	-	-	-	-	-	Typical	-	-	-	-	Typical	-	-	-	-	-	-		
1639	*Lophostemon suaveolens*	Swamp Box	220		220	13.0	4.0	2.6	1.8	Regular	-	-	-	-	-	Typical	-	-	-	-	Typical	-	-	-	-	-	-		
1640	*Angophora leiocarpa*	Smooth-barked Apple	220		220	21.0	4.0	2.6	1.8	Regular	-	-	-	-	-	Typical	-	-	-	-	Typical	-	-	-	-	-	-		
1641	*Lophostemon suaveolens*	Swamp Box	260		260	17.0	5.0	3.1	1.9	Regular	-	-	-	-	-	Typical	-	-	-	-	Typical	-	-	-	-	-	-		
1642	*Corymbia tessellaris*	Moreton Bay Ash	280	130	309	23.0	8.0	3.7	2.0	Regular	-	Thinning	Die-back	-	-	Typical	-	-	-	-	Typical	-	-	-	-	-	-		
1643	*Lophostemon suaveolens*	Swamp Box	200		200	15.0	5.0	2.4	1.7	Regular	-	-	-	-	-	Typical	-	-	-	-	Typical	-	-	-	-	-	-		
1644	*Corymbia intermedia*	Pink Bloodwood	210		210	21.0	5.0	2.5	1.7	Regular	-	-	-	-	-	Typical	-	-	-	-	Typical	-	-	-	-	-	-		
1645	*Lophostemon suaveolens*	Swamp Box	200		200	12.0	3.0	2.4	1.7	Regular	-	-	-	-	-	Typical	-	-	-	-	Typical	-	-	-	-	-	-		
1646	*Lophostemon suaveolens*	Swamp Box	210		210	13.0	5.0	2.5	1.7	Regular	-	-	-	-	-	Typical	-	-	-	-	Typical	-	-	-	-	-	-		
1647	*Eucalyptus tereticornis*	Forest Red Gum	360		360	26.0	8.0	4.3	2.2	Regular	-	-	-	-	-	Typical	-	-	-	-	Typical	-	-	-	-	-	-		
1648	*Lophostemon suaveolens*	Swamp Box	300		300	14.0	5.0	3.6	2.0	Regular	-	-	-	-	-	Typical	-	-	-	-	Typical	-	-	-	-	-	-		
1649	*Lophostemon suaveolens*	Swamp Box	270		270	16.0	6.0	3.2	1.9	Regular	-	-	-	-	-	Typical	-	-	-	-	Typical	-	-	-	-	-	-		
1650	*Corymbia citriodora*	Spotted Gum	420		420	25.0	8.0	5.0	2.3	Regular	-	-	-	-	-	Typical	-	-	-	-	Typical	-	-	-	-	-	-		
1651	*Corymbia citriodora*	Spotted Gum	270		270	25.0	4.0	3.2	1.9	Regular	-	-	-	-	-	Typical	-	-	-	-	Typical	-	-	-	-	-	-		
1652	*Corymbia citriodora*	Spotted Gum	560		560	32.0	14.0	6.7	2.6	Regular	-	-	-	-	-	Typical	-	-	-	-	Typical	-	-	-	-	-	-		
1653	*Corymbia tessellaris*	Moreton Bay Ash	400		400	29.0	8.0	4.8	2.3	Regular	-	-	-	-	-	Typical	-	-	-	-	Typical	-	-	-	-	-	-		
1654	*Corymbia tessellaris*	Moreton Bay Ash	200		200	17.0	6.0	2.4	1.7	Regular	-	-	-	-	-	Typical	-	-	-	-	Typical	-	-	-	-	-	-		
1655	*Eucalyptus siderophloia*	Grey Ironbark	270		270	15.0	5.0	3.2	1.9	Regular	-	-	-	-	-	Typical	-	-	-	-	Typical	-	-	-	-	-	-		
1656	*Corymbia tessellaris*	Moreton Bay Ash	220		220	25.0	3.0	2.6	1.8	Regular	-	Thinning	Die-back	Epicormic	-	Poor	-	-	-	-	Typical	-	-	-	-	-	-		
1657	*Angophora leiocarpa*	Smooth-barked Apple	200		200	17.0	5.0	2.4	1.7	Regular	-	-	-	-	-	Typical	-	-	-	-	Typical	-	-	-	-	-	-		
1658	*Eucalyptus tereticornis*	Forest Red Gum	320		320	27.0	6.0	3.8	2.1	Regular	-	-	-	-	-	Typical	-	-	-	-	Typical	-	-	-	-	-	-		
1659	*Eucalyptus siderophloia*	Grey Ironbark	230		230	22.0	6.0	2.8	1.8	Regular	-	-	-	-	-	Typical	-	-	-	-	Typical	-	-	-	-	-	-		
1660	*Corymbia citriodora*	Spotted Gum	440		440	22.0	7.0	5.3	2.3	One-sided	-	-	Die-back	-	-	Typical	-	-	-	-	Typical	-	-	-	-	-	-		
1661	*Corymbia tessellaris*	Moreton Bay Ash	270		270	22.0	8.0	3.2	1.9	Regular	-	-	-	-	-	Typical	-	-	-	-	Typical	-	-	-	-	-	-		
1662	*Eucalyptus tereticornis*	Forest Red Gum	280		280	28.0	8.0	3.4	1.9	Regular	-	-	-	-	-	Typical	-	-	-	-	Typical	-	-	-	-	-	-		
1663	*Lophostemon suaveolens*	Swamp Box	310		310	14.0	6.0	3.7	2.0	Regular	-	-	-	-	-	Typical	-	-	-	-	Typical	-	-	-	-	-	-		
1664	*Lophostemon suaveolens*	Swamp Box	290		290	13.0	6.0	3.5	2.0	Regular	-	-	-	-	-	Typical	-	-	-	-	Typical	-	-	-	-	-	-		
1665	*Eucalyptus tereticornis*	Forest Red Gum	540		540	32.0	12.0	6.5	2.6	Regular	-	-	-	-	-	Typical	-	-	-	-	Typical	-	-	-	-	-	-		
1666	*Alphitonia excelsa*	Red Ash	240		240	13.0	6.0	2.9	1.8	Regular	-	-	-	-	-	Typical	-	-	-	-	Typical	-	-	-	-	-	-		
1667	*Alphitonia excelsa*	Red Ash	220		220	12.0	5.0	2.6	1.8	Regular	-	-	-	-	-	Typical	-	-	-	-	Typical	-	-	-	-	-	-		
1668	*Lophostemon suaveolens*	Swamp Box	270		270	13.0	6.0	3.2	1.9	Regular	-	-	-	-	-	Typical	-	-	-	-	Typical	-	-	-	-	-	-		
1669	*Alphitonia excelsa*	Red Ash	230		230	13.0	6.0	2.8	1.8	Regular	-	-	-	-	-	Typical	-	-	-	-	Typical	-	-	-	-	-	-		

Specimen Details										Canopy Condition Details							Trunk Condition Details					Fauna Details and Habitat Value								
Tree ID	Botanical Name	Common Name	Trunk DBH (mm)	Additional Trunks DBH (mm)	Total DBH (mm) [AS 4970-2009]	Height (m)	Spread (m)	Tree Protection Zone (m)	Structural Root Zone (m)	Canopy Form	Spreading	Thinning	Die-Back	Epicormic Growth	Lopped	Canopy Health	Leaning	Vines	Trunk Damage	Fire Damage	Trunk Health	Scats	Scratches	Hollows	Nest	Termite Nest	Habitat Value	Retention	Additional Notes
1670	*Eucalyptus tereticornis*	Forest Red Gum	270		270	16.0	9.0	3.2	1.9	Regular	-	Thinning	-	-	-	Poor	Major	-	-	-	Poor	-	-	-	-	-	-		
1671	*Alphitonia excelsa*	Red Ash	260		260	13.0	6.0	3.1	1.9	Regular	-	-	-	-	-	Typical	-	-	-	-	Typical	-	-	-	-	-	-		
1672	*Eucalyptus tereticornis*	Forest Red Gum	410		410	26.0	8.0	4.9	2.3	Regular	-	-	-	-	-	Typical	-	-	-	-	Typical	-	-	-	-	-	-		
1673	*Lophostemon suaveolens*	Swamp Box	200		200	12.0	4.0	2.4	1.7	Regular	-	-	-	-	-	Typical	-	-	-	-	Typical	-	-	-	-	-	-		
1674	*Alphitonia excelsa*	Red Ash	230		230	14.0	6.0	2.8	1.8	Regular	-	-	-	-	-	Typical	-	-	-	-	Typical	-	-	-	-	-	-		
1675	*Lophostemon suaveolens*	Swamp Box	300		300	15.0	6.0	3.6	2.0	Regular	-	-	-	-	-	Typical	-	-	-	-	Typical	-	-	-	-	-	-		
1676	*Lophostemon suaveolens*	Swamp Box	200		200	15.0	4.0	2.4	1.7	Regular	-	-	-	-	-	Typical	-	-	-	-	Typical	-	-	-	-	-	-		
1677	*Lophostemon suaveolens*	Swamp Box	230		230	16.0	6.0	2.8	1.8	Regular	-	-	-	-	-	Typical	-	-	-	-	Typical	-	-	-	-	-	-		
1678	*Eucalyptus siderophloia*	Grey Ironbark	430		430	29.0	12.0	5.2	2.3	Regular	-	-	-	-	-	Typical	-	-	-	-	Typical	-	-	-	-	-	-		
1679	*Lophostemon suaveolens*	Swamp Box	230		230	13.0	5.0	2.8	1.8	Regular	-	-	-	-	-	Typical	-	-	-	-	Typical	-	-	-	-	-	-		
1680	*Lophostemon suaveolens*	Swamp Box	230		230	14.0	5.0	2.8	1.8	Regular	-	-	-	-	-	Typical	-	-	-	-	Typical	-	-	-	-	-	-		
1681	*Lophostemon suaveolens*	Swamp Box	200		200	11.0	4.0	2.4	1.7	Regular	-	-	-	-	-	Typical	-	-	-	-	Typical	-	-	-	-	-	-		
1682	*Angophora leiocarpa*	Smooth-barked Apple	200		200	15.0	4.0	2.4	1.7	Regular	-	-	-	-	-	Typical	-	-	-	-	Typical	-	-	-	-	-	-		
1683	*Eucalyptus tereticornis*	Forest Red Gum	390		390	27.0	12.0	4.7	2.2	Regular	-	-	-	-	-	Typical	-	-	-	-	Typical	-	-	-	-	-	-		
1684	*Lophostemon suaveolens*	Swamp Box	260		260	14.0	6.0	3.1	1.9	Regular	-	-	-	-	-	Typical	-	-	-	-	Typical	-	-	-	-	-	-		
1685	*Lophostemon suaveolens*	Swamp Box	240		240	13.0	5.0	2.9	1.8	Regular	-	-	-	-	-	Typical	-	-	-	-	Typical	-	-	-	-	-	-		
1686	*Lophostemon suaveolens*	Swamp Box	230	170	286	15.0	6.0	3.4	2.0	Regular	-	-	-	-	-	Typical	-	-	-	-	Typical	-	-	-	-	-	-		
1687	*Lophostemon suaveolens*	Swamp Box	220		220	13.0	5.0	2.6	1.8	Regular	-	-	-	-	-	Typical	-	-	-	-	Typical	-	-	-	-	-	-		
1688	*Eucalyptus tereticornis*	Forest Red Gum	430		430	26.0	12.0	5.2	2.3	Regular	-	-	-	-	-	Typical	-	-	-	-	Typical	-	-	-	-	-	-		
1689	*Eucalyptus siderophloia*	Grey Ironbark	540		540	27.0	12.0	6.5	2.6	One-sided	-	Thinning	Die-back	-	-	Typical	-	-	-	-	Typical	-	-	-	-	-	-		
1690	*Lophostemon suaveolens*	Swamp Box	200		200	12.0	4.0	2.4	1.7	Regular	-	-	-	-	-	Typical	-	-	-	-	Typical	-	-	-	-	-	-		
1691	*Corymbia tessellaris*	Moreton Bay Ash	380		380	19.0	8.0	4.6	2.2	Regular	-	-	-	-	-	Typical	-	-	-	-	Typical	-	-	-	-	-	-		
1692	*Corymbia citriodora*	Spotted Gum	230		230	19.0	7.0	2.8	1.8	Regular	-	-	-	-	-	Typical	-	-	-	-	Typical	-	-	-	-	-	-		
1693	*Acacia disparrima*	Hickory Wattle	220		220	11.0	6.0	2.6	1.8	Regular	-	-	-	-	-	Typical	-	-	-	-	Typical	-	-	-	-	-	-		
1694	*Corymbia citriodora*	Spotted Gum	380		380	28.0	7.0	4.6	2.2	Regular	-	-	-	-	-	Typical	-	-	-	-	Typical	-	-	-	-	-	-		
1695	*Angophora leiocarpa*	Smooth-barked Apple	210		210	16.0	4.0	2.5	1.7	Regular	-	-	-	-	-	Typical	-	-	-	-	Typical	-	-	-	-	-	-		
1696	*Corymbia citriodora*	Spotted Gum	410		410	32.0	9.0	4.9	2.3	Regular	-	-	-	-	-	Typical	-	-	-	-	Typical	-	-	-	-	-	-		
1697	*Corymbia citriodora*	Spotted Gum	460		460	33.0	11.0	5.5	2.4	Regular	-	-	-	-	-	Typical	-	-	-	-	Typical	-	-	-	-	-	-		
1698	*Corymbia citriodora*	Spotted Gum	200		200	26.0	5.0	2.4	1.7	Regular	-	-	-	-	-	Typical	-	-	-	-	Typical	-	-	-	-	-	-		
1699	*Corymbia citriodora*	Spotted Gum	210		210	26.0	5.0	2.5	1.7	Regular	-	-	-	-	-	Typical	-	-	-	-	Typical	-	-	-	-	-	-		
1700	*Acacia disparrima*	Hickory Wattle	240	220	326	12.0	5.0	3.9	2.1	One-sided	-	Thinning	-	-	-	Typical	-	-	-	-	Typical	-	-	-	-	-	-		
1701	*Alphitonia excelsa*	Red Ash	270		270	11.0	7.0	3.2	1.9	One-sided	-	Thinning	-	-	-	Typical	Minor	-	-	-	Typical	-	-	-	-	-	-		
1702	*Lophostemon suaveolens*	Swamp Box	250	190	314	13.0	6.0	3.8	2.0	Regular	-	-	-	-	-	Typical	-	-	-	-	Typical	-	-	-	-	-	-		
1703	*Corymbia citriodora*	Spotted Gum	280		280	25.0	7.0	3.4	1.9	Regular	-	-	-	-	-	Typical	-	-	-	-	Typical	-	-	-	-	-	-		
1704	*Lophostemon suaveolens*	Swamp Box	240		240	13.0	6.0	2.9	1.8	Regular	-	-	-	-	-	Typical	-	-	-	-	Typical	-	-	-	-	-	-		
1705	*Corymbia citriodora*	Spotted Gum	240		240	19.0	6.0	2.9	1.8	Regular	-	-	-	-	-	Typical	-	-	Trunk Dmg.	-	Poor	-	-	-	-	-	-		
1706	*Lophostemon suaveolens*	Swamp Box	280		280	13.0	6.0	3.4	1.9	Regular	-	-	-	-	-	Typical	-	-	-	-	Typical	-	-	-	-	-	-		
1707	*Corymbia citriodora*	Spotted Gum	400		400	28.0	12.0	4.8	2.3	Regular	-	-	-	-	-	Typical	-	-	-	-	Typical	-	-	-	-	-	-		

Specimen Details										Canopy Condition Details							Trunk Condition Details					Fauna Details and Habitat Value								
Tree ID	Botanical Name	Common Name	Trunk DBH (mm)	Additional Trunks DBH (mm)	Total DBH (mm) [AS 4970-2009]	Height (m)	Spread (m)	Tree Protection Zone (m)	Structural Root Zone (m)	Canopy Form	Spreading	Thinning	Die-Back	Epicormic Growth	Lopped	Canopy Health	Leaning	Vines	Trunk Damage	Fire Damage	Trunk Health	Scats	Scratches	Hollows	Nest	Termite Nest	Habitat Value	Retention	Additional Notes
1708	*Lophostemon suaveolens*	Swamp Box	210		210	14.0	5.0	2.5	1.7	Regular	-	-	-	-	-	Typical	-	-	-	-	Typical	-	-	-	-	-	-		
1709	*Corymbia citriodora*	Spotted Gum	240		240	18.0	4.0	2.9	1.8	One-sided	-	-	Die-back	-	-	Typical	-	-	-	-	Typical	-	-	-	-	-	-		
1710	*Lophostemon suaveolens*	Swamp Box	220		220	13.0	5.0	2.6	1.8	Regular	-	-	-	-	-	Typical	-	-	-	-	Typical	-	-	-	-	-	-		
1711	*Corymbia citriodora*	Spotted Gum	250		250	21.0	6.0	3.0	1.8	Regular	-	-	-	-	-	Typical	-	-	-	-	Typical	-	-	-	-	-	-		
1712	*Corymbia citriodora*	Spotted Gum	340		340	23.0	9.0	4.1	2.1	Regular	-	-	-	-	-	Typical	-	-	-	-	Typical	-	-	-	-	-	-		
1713	*Eucalyptus tereticornis*	Forest Red Gum	200		200	18.0	3.0	2.4	1.7	Regular	-	Thinning	Die-back	Epicormic	-	Poor	-	-	-	-	Typical	-	-	-	-	-	-		
1714	*Corymbia citriodora*	Spotted Gum	410		410	32.0	9.0	4.9	2.3	One-sided	-	Thinning	Die-back	-	-	Poor	-	-	-	-	Typical	-	-	-	-	-	-		
1715	*Corymbia citriodora*	Spotted Gum	380		380	26.0	11.0	4.6	2.2	Regular	-	-	-	-	-	Typical	-	-	-	-	Typical	-	-	-	-	-	-		
1716	*Corymbia citriodora*	Spotted Gum	410		410	28.0	7.0	4.9	2.3	Regular	-	Thinning	Die-back	Epicormic	-	Poor	-	-	-	-	Typical	-	-	-	-	-	-		
1717	*Corymbia citriodora*	Spotted Gum	580		580	36.0	14.0	7.0	2.6	Regular	-	-	-	-	-	Typical	-	-	-	-	Typical	-	-	-	-	-	-		
1718	*Corymbia citriodora*	Spotted Gum	620		620	34.0	14.0	7.4	2.7	Regular	-	-	Die-back	-	-	Typical	-	-	-	-	Typical	-	-	-	-	-	-		
1719	*Eucalyptus tereticornis*	Forest Red Gum	240		240	19.0	5.0	2.9	1.8	Regular	-	-	-	-	-	Typical	-	-	-	-	Typical	-	-	-	-	-	-		
1720	*Corymbia citriodora*	Spotted Gum	540		540	36.0	12.0	6.5	2.6	Regular	-	-	-	-	-	Typical	-	-	-	-	Typical	-	-	-	-	-	-		
1721	*Eucalyptus tereticornis*	Forest Red Gum	220		220	14.0	4.0	2.6	1.8	Regular	-	-	-	-	-	Typical	-	-	-	-	Typical	-	-	-	-	-	-		
1722	*Corymbia citriodora*	Spotted Gum	660		660	36.0	12.0	7.9	2.8	Regular	-	-	-	-	-	Typical	-	-	-	-	Typical	-	-	-	-	-	-		
1723	*Corymbia citriodora*	Spotted Gum	420		420	29.0	12.0	5.0	2.3	Regular	-	-	-	-	-	Typical	-	-	-	-	Typical	-	-	-	-	-	-		
1724	*Corymbia tessellaris*	Moreton Bay Ash	250		250	17.0	6.0	3.0	1.8	Regular	-	-	-	-	-	Typical	-	-	-	-	Typical	-	-	-	-	-	-		
1725	*Corymbia tessellaris*	Moreton Bay Ash	240		240	16.0	3.0	2.9	1.8	Regular	-	Thinning	Die-back	-	-	Poor	-	-	-	-	Typical	-	-	-	-	-	-		
1726	*Lophostemon suaveolens*	Swamp Box	240		240	11.0	4.0	2.9	1.8	Regular	-	-	-	-	-	Typical	-	-	-	-	Typical	-	-	-	-	-	-		
1727	*Corymbia tessellaris*	Moreton Bay Ash	230		230	18.0	5.0	2.8	1.8	Regular	-	-	-	-	-	Typical	-	-	-	-	Typical	-	-	-	-	-	-		
1728	*Eucalyptus siderophloia*	Grey Ironbark	320		320	21.0	8.0	3.8	2.1	Regular	-	-	-	-	-	Typical	-	-	-	-	Typical	-	-	-	-	-	-		
1729	*Corymbia citriodora*	Spotted Gum	400		400	23.0	5.0	4.8	2.3	Regular	-	-	-	-	-	Typical	-	-	-	-	Typical	-	-	-	-	-	-		
1730	*Corymbia citriodora*	Spotted Gum	330		330	26.0	9.0	4.0	2.1	Regular	-	-	-	-	-	Typical	-	-	-	-	Typical	-	-	-	-	-	-		
1731	*Corymbia citriodora*	Spotted Gum	630		630	36.0	14.0	7.6	2.7	Regular	-	-	-	-	-	Typical	-	-	-	-	Typical	-	-	-	-	-	-		
1732	*Eucalyptus moluccana*	Gum-topped Box	520		520	26.0	12.0	6.2	2.5	Regular	-	-	-	-	-	Typical	-	-	Trunk Dmg.	-	Typical	-	-	-	Small	Termites	-		
1733	*Eucalyptus moluccana*	Gum-topped Box	390		390	27.0	8.0	4.7	2.2	Regular	-	-	-	-	-	Typical	-	-	-	-	Typical	-	-	-	-	-	-		
1734	*Eucalyptus moluccana*	Gum-topped Box	310		310	19.0	6.0	3.7	2.0	Regular	-	-	-	-	-	Typical	-	-	Trunk Dmg.	-	Typical	-	-	-	-	-	-		
1735	*Eucalyptus moluccana*	Gum-topped Box	280		280	18.0	6.0	3.4	1.9	Regular	-	-	-	-	-	Typical	-	-	Trunk Dmg.	-	Typical	-	-	-	-	-	-		
1736	*Corymbia citriodora*	Spotted Gum	290		290	21.0	6.0	3.5	2.0	Regular	-	Thinning	-	-	-	Typical	-	-	-	-	Typical	-	-	-	-	-	-		
1737	*Eucalyptus moluccana*	Gum-topped Box	500		500	33.0	14.0	6.0	2.5	Regular	-	-	-	-	-	Typical	-	-	Trunk Dmg.	-	Typical	-	-	-	-	Termites	-		
1738	*Eucalyptus siderophloia*	Grey Ironbark	380		380	17.0	7.0	4.6	2.2	Regular	-	Thinning	Die-back	-	-	Typical	-	-	-	-	Typical	-	-	-	-	-	-		
1739	*Eucalyptus siderophloia*	Grey Ironbark	220		220	13.0	3.0	2.6	1.8	Regular	-	-	-	-	-	Typical	-	-	-	-	Typical	-	-	-	-	-	-		
1740	*Lophostemon suaveolens*	Swamp Box	210	60, 70	229	7.0	4.0	2.8	1.8	Regular	-	-	-	-	-	Typical	-	-	-	-	Typical	-	-	-	-	-	-		
1741	*Corymbia citriodora*	Spotted Gum	270		270	21.0	8.0	3.2	1.9	Regular	-	-	-	-	-	Typical	-	-	-	-	Typical	-	-	-	-	-	-		
1742	*Corymbia tessellaris*	Moreton Bay Ash	180	120	216	21.0	3.0	2.6	1.7	Regular	-	-	-	-	-	Typical	-	-	-	-	Typical	-	-	-	-	-	-		
1743	*Lophostemon suaveolens*	Swamp Box	220	170	278	9.0	4.0	3.3	1.9	Regular	-	-	-	-	-	Typical	-	-	-	-	Typical	-	-	-	-	-	-		
1744	*Corymbia citriodora*	Spotted Gum	230		230	22.0	7.0	2.8	1.8	Regular	-	-	-	-	-	Typical	-	-	-	-	Typical	-	-	-	-	-	-		
1745	*Lophostemon suaveolens*	Swamp Box	300	280	410	10.0	6.0	4.9	2.3	Regular	-	-	-	-	-	Typical	-	-	-	-	Typical	-	-	-	-	-	-		

Specimen Details										Canopy Condition Details							Trunk Condition Details					Fauna Details and Habitat Value								
Tree ID	Botanical Name	Common Name	Trunk DBH (mm)	Additional Trunks DBH (mm)	Total DBH (mm) [AS 4970-2009]	Height (m)	Spread (m)	Tree Protection Zone (m)	Structural Root Zone (m)	Canopy Form	Spreading	Thinning	Die-back	Epicormic Growth	Lopped	Canopy Health	Leaning	Vines	Trunk Damage	Fire Damage	Trunk Health	Scats	Scratches	Hollows	Nest	Termite Nest	Habitat Value	Retention	Additional Notes
1746	*Eucalyptus siderophloia*	Grey Ironbark	420		420	22.0	8.0	5.0	2.3	Regular	-	Thinning	Die-back	-	-	Typical	-	-	-	-	Typical	-	-	-	-	-	-		
1747	*Corymbia citriodora*	Spotted Gum	250		250	19.0	3.0	3.0	1.8	Regular	-	-	-	-	-	Typical	-	-	-	-	Typical	-	-	-	-	-	-		
1748	*Lophostemon suaveolens*	Swamp Box	530		530	16.0	8.0	6.4	2.5	Regular	-	-	-	-	-	Typical	-	-	-	-	Typical	-	-	-	-	-	-		
1749	*Lophostemon suaveolens*	Swamp Box	620		620	18.0	10.0	7.4	2.7	Regular	-	-	-	-	-	Typical	-	-	-	-	Typical	-	-	-	-	-	-		
1750	*Lophostemon suaveolens*	Swamp Box	330		330	9.0	3.0	4.0	2.1	Regular	-	-	-	-	-	Typical	-	-	-	-	Typical	-	-	-	-	-	-		
1751	*Corymbia citriodora*	Spotted Gum	240		240	18.0	4.0	2.9	1.8	Regular	-	-	-	-	-	Typical	-	-	-	-	Typical	-	-	-	-	-	-		
1752	*Lophostemon suaveolens*	Swamp Box	210		210	7.0	5.0	2.5	1.7	Regular	-	-	-	-	-	Typical	-	-	-	-	Typical	-	-	-	-	-	-		
1753	*Acacia concurrens*	Black Wattle	220	180	284	7.0	7.0	3.4	2.0	Regular	-	-	-	-	-	Typical	-	-	-	-	Typical	-	-	-	-	-	-		
1754	*Corymbia citriodora*	Spotted Gum	250		250	22.0	6.0	3.0	1.8	Regular	-	-	-	-	-	Typical	-	-	-	-	Typical	-	-	-	-	-	-		
1755	*Corymbia tessellaris*	Moreton Bay Ash	260		260	20.0	5.0	3.1	1.9	Regular	-	-	-	-	-	Typical	-	-	-	-	Typical	-	-	-	-	-	-		
1756	*Corymbia tessellaris*	Moreton Bay Ash	340		340	21.0	10.0	4.1	2.1	Regular	-	-	-	-	-	Typical	-	-	-	-	Typical	-	-	-	-	-	-		
1757	*Corymbia intermedia*	Pink Bloodwood	210		210	10.0	2.0	2.5	1.7	Regular	-	-	-	-	-	Typical	-	-	-	-	Typical	-	-	-	-	-	-		
1758	*Petalostigma pubescens*	Quinine Bush	240		240	6.0	6.0	2.9	1.8	Regular	-	-	-	-	-	Typical	-	-	-	-	Typical	-	-	-	-	-	-		
1759	*Corymbia citriodora*	Spotted Gum	210		210	14.0	2.0	2.5	1.7	Regular	-	-	-	-	-	Typical	-	-	-	-	Typical	-	-	-	-	-	-		
1760	*Petalostigma pubescens*	Quinine Bush	240	240	339	7.0	8.0	4.1	2.1	Regular	-	-	-	-	-	Typical	-	-	-	-	Typical	-	-	-	-	-	-		
1761	*Corymbia tessellaris*	Moreton Bay Ash	320		320	20.0	5.0	3.8	2.1	Regular	-	-	-	-	-	Typical	-	-	-	-	Typical	-	-	-	-	-	-		
1762	*Petalostigma pubescens*	Quinine Bush	170	150, 200, 110	322	5.0	7.0	3.9	2.1	Regular	-	-	-	-	-	Typical	-	-	-	-	Typical	-	-	-	-	-	-		
1763	*Petalostigma pubescens*	Quinine Bush	150	100	180	5.0	4.0	2.2	1.6	Regular	-	-	-	-	-	Typical	-	-	-	-	Typical	-	-	-	-	-	-		
1764	*Corymbia intermedia*	Pink Bloodwood	230		230	10.0	2.0	2.8	1.8	Regular	-	-	-	-	-	Typical	-	-	-	-	Typical	-	-	-	-	-	-		
1765	*Eucalyptus siderophloia*	Grey Ironbark	230		230	22.0	6.0	2.8	1.8	Regular	-	-	-	-	-	Typical	-	-	-	-	Typical	-	-	-	-	-	-		
1766	*Eucalyptus tereticornis*	Forest Red Gum	230		230	14.0	3.0	2.8	1.8	Regular	-	-	-	-	-	Typical	-	-	-	-	Typical	-	-	-	-	-	-		
1767	*Corymbia intermedia*	Pink Bloodwood	210		210	12.0	2.0	2.5	1.7	Regular	-	-	-	-	-	Typical	-	-	-	-	Typical	-	-	-	-	-	-		
1768	*Corymbia intermedia*	Pink Bloodwood	300		300	9.0	3.0	3.6	2.0	Regular	-	Thinning	Die-back	-	-	Poor	-	-	-	-	Typical	-	-	-	-	-	-		
1769	*Lophostemon suaveolens*	Swamp Box	220		220	5.0	1.0	2.6	1.8	Regular	-	-	Die-back	Epicormic	-	Poor	-	-	-	-	Typical	-	-	-	-	-	-		
1770	*Lophostemon suaveolens*	Swamp Box	290		290	9.0	5.0	3.5	2.0	Regular	-	-	-	-	-	Typical	-	-	-	-	Typical	-	-	-	-	-	-		
1771	*Lophostemon suaveolens*	Swamp Box	230		230	8.0	2.0	2.8	1.8	Regular	-	-	-	-	-	Typical	-	-	-	-	Typical	-	-	-	-	-	-		
1772	*Lophostemon suaveolens*	Swamp Box	210		210	16.0	3.0	2.5	1.7	Regular	-	-	-	-	-	Typical	-	-	-	-	Typical	-	-	-	-	-	-		
1773	*Lophostemon suaveolens*	Swamp Box	230		230	12.0	3.0	2.8	1.8	Regular	-	-	-	-	-	Typical	-	-	-	-	Typical	-	-	-	-	-	-		
1774	*Lophostemon suaveolens*	Swamp Box	210		210	12.0	2.0	2.5	1.7	Regular	-	-	-	-	-	Typical	-	-	-	-	Typical	-	-	-	-	-	-		
1775	*Lophostemon suaveolens*	Swamp Box	210		210	8.0	2.0	2.5	1.7	Regular	-	-	-	-	-	Typical	-	-	-	-	Typical	-	-	-	-	-	-		
1776	*Lophostemon suaveolens*	Swamp Box	260		260	8.0	3.0	3.1	1.9	Regular	-	-	-	-	-	Typical	-	-	-	-	Typical	-	-	-	-	-	-		
1777	*Corymbia tessellaris*	Moreton Bay Ash	200		200	18.0	6.0	2.4	1.7	Regular	-	-	-	-	-	Typical	-	-	-	-	Typical	-	-	-	-	-	-		
1778	*Lophostemon suaveolens*	Swamp Box	210		210	10.0	3.0	2.5	1.7	Regular	-	-	-	-	-	Typical	-	-	-	-	Typical	-	-	-	-	-	-		
1779	*Lophostemon suaveolens*	Swamp Box	210		210	8.0	2.0	2.5	1.7	Regular	-	-	-	-	-	Typical	-	-	-	-	Typical	-	-	-	-	-	-		
1780	*Lophostemon suaveolens*	Swamp Box	210		210	11.0	2.0	2.5	1.7	Regular	-	-	-	-	-	Typical	-	-	-	-	Typical	-	-	-	-	-	-		
1781	*Lophostemon suaveolens*	Swamp Box	210		210	10.0	3.0	2.5	1.7	Regular	-	-	-	-	-	Typical	-	-	-	-	Typical	-	-	-	-	-	-		
1782	*Lophostemon suaveolens*	Swamp Box	210		210	12.0	3.0	2.5	1.7	Regular	-	-	-	-	-	Typical	-	-	-	-	Typical	-	-	-	-	-	-		
1783	*Lophostemon suaveolens*	Swamp Box	220		220	11.0	3.0	2.6	1.8	Regular	-	-	-	-	-	Typical	-	-	-	-	Typical	-	-	-	-	-	-		

Specimen Details										Canopy Condition Details							Trunk Condition Details					Fauna Details and Habitat Value								
Tree ID	Botanical Name	Common Name	Trunk DBH (mm)	Additional Trunks DBH (mm)	Total DBH (mm) [AS 4970-2009]	Height (m)	Spread (m)	Tree Protection Zone (m)	Structural Root Zone (m)	Canopy Form	Spreading	Thinning	Die-Back	Epicormic Growth	Lopped	Canopy Health	Leaning	Vines	Trunk Damage	Fire Damage	Trunk Health	Scats	Scratches	Hollows	Nest	Termite Nest	Habitat Value	Retention	Additional Notes
1784	*Corymbia intermedia*	Pink Bloodwood	310	100	326	20.0	5.0	3.9	2.1	Regular	-	-	-	-	-	Typical	-	-	-	-	Typical	-	-	-	-	-	-		
1785	*Eucalyptus tereticornis*	Forest Red Gum	480		480	22.0	11.0	5.8	2.4	Regular	-	-	-	-	-	Typical	-	-	-	-	Typical	-	-	-	-	-	-		
1786	*Corymbia intermedia*	Pink Bloodwood	280		280	12.0	4.0	3.4	1.9	Regular	-	-	-	-	-	Typical	-	-	-	-	Typical	-	-	-	-	-	-		
1787	*Corymbia intermedia*	Pink Bloodwood	520		520	17.0	5.0	6.2	2.5	Regular	-	Thinning	Die-back	-	-	Typical	-	-	-	-	Typical	-	-	-	-	-	-		
1788	*Corymbia tessellaris*	Moreton Bay Ash	280		280	25.0	8.0	3.4	1.9	Regular	-	-	-	-	-	Typical	-	-	-	-	Typical	-	-	-	-	-	-		
1789	*Angophora subvelutina*	Broad-leaved Apple	400		400	15.0	9.0	4.8	2.3	Regular	-	-	-	-	-	Typical	-	-	-	-	Typical	-	-	-	-	-	-		
1790	*Angophora subvelutina*	Broad-leaved Apple	500		500	19.0	11.0	6.0	2.5	Regular	-	-	-	-	-	Typical	-	-	-	-	Typical	-	-	-	-	-	-		
1791	*Corymbia citriodora*	Spotted Gum	240		240	18.0	3.0	2.9	1.8	Regular	-	Thinning	Die-back	-	-	Poor	-	-	-	-	Typical	-	-	-	-	-	-		
1792	*Corymbia citriodora*	Spotted Gum	330	540	633	28.0	12.0	7.6	2.7	Regular	-	-	-	-	-	Typical	-	-	-	-	Typical	-	-	-	-	-	-		
1793	*Eucalyptus tereticornis*	Forest Red Gum	450		450	30.0	13.0	5.4	2.4	Regular	-	-	-	-	-	Typical	-	-	-	-	Typical	-	-	-	-	-	-		
1794	*Corymbia citriodora*	Spotted Gum	200		200	16.0	2.0	2.4	1.7	Regular	-	-	-	-	-	Typical	-	-	-	-	Typical	-	-	-	-	-	-		
1795	*Lophostemon suaveolens*	Swamp Box	220		220	8.0	2.0	2.6	1.8	Regular	-	-	-	-	-	Typical	-	-	-	-	Typical	-	-	-	-	-	-		
1796	*Corymbia citriodora*	Spotted Gum	310		310	19.0	2.0	3.7	2.0	Regular	-	Thinning	Die-back	-	-	Typical	-	-	-	-	Typical	-	-	-	-	-	-		
1797	*Corymbia citriodora*	Spotted Gum	210		210	25.0	6.0	2.5	1.7	Regular	-	-	-	-	-	Typical	-	-	-	-	Typical	-	-	-	-	-	-		
1798	*Angophora subvelutina*	Broad-leaved Apple	320		320	25.0	10.0	3.8	2.1	Regular	-	-	-	-	-	Typical	-	-	-	-	Typical	-	-	-	-	-	-		
1799	*Angophora subvelutina*	Broad-leaved Apple	300		300	21.0	9.0	3.6	2.0	Regular	-	-	-	-	-	Typical	-	-	-	-	Typical	-	-	-	-	-	-		
1800	*Casuarina cunninghamiana*	River Sheoak	280		280	17.0	5.0	3.4	1.9	Regular	-	-	-	-	-	Typical	-	-	-	-	Typical	-	-	-	-	-	-		
1801	*Casuarina cunninghamiana*	River Sheoak	280		280	14.0	5.0	3.4	1.9	Regular	-	-	-	-	-	Typical	-	-	-	-	Typical	-	-	-	-	-	-		
1802	*Casuarina cunninghamiana*	River Sheoak	220		220	13.0	4.0	2.6	1.8	Regular	-	-	-	-	-	Typical	Major	-	-	-	Typical	-	-	-	-	-	-		
1803	*Melaleuca viminalis*	Weeping Bottlebrush	200		200	8.0	5.0	2.4	1.7	Regular	-	-	-	-	-	Typical	-	-	-	-	Typical	-	-	-	-	-	-		
1804	*Eucalyptus tereticornis*	Forest Red Gum	630		630	28.0	14.0	7.6	2.7	Regular	-	-	-	-	-	Typical	-	-	-	-	Typical	-	-	-	-	-	-		
1805	*Eucalyptus tereticornis*	Forest Red Gum	610		610	29.0	11.0	7.3	2.7	Regular	-	-	-	-	-	Typical	-	-	-	-	Typical	-	-	-	-	-	-		
1806	*Corymbia intermedia*	Pink Bloodwood	290		290	13.0	5.0	3.5	2.0	Regular	-	-	-	-	-	Typical	-	-	-	-	Typical	-	-	-	-	-	-		
1807	*Eucalyptus tereticornis*	Forest Red Gum	220		220	16.0	2.0	2.6	1.8	Regular	-	-	-	-	-	Typical	-	-	-	-	Typical	-	-	-	-	-	-		
1808	*Lophostemon suaveolens*	Swamp Box	270		270	15.0	4.0	3.2	1.9	Regular	-	-	-	-	-	Typical	-	-	-	-	Typical	-	-	-	-	-	-		
1809	*Lophostemon suaveolens*	Swamp Box	220	220	311	10.0	5.0	3.7	2.0	Regular	-	-	-	-	-	Typical	-	-	-	-	Typical	-	-	-	-	-	-		
1810	*Lophostemon suaveolens*	Swamp Box	280		280	7.0	3.0	3.4	1.9	Regular	-	-	-	-	-	Typical	-	-	-	-	Typical	-	-	-	-	-	-		
1811	*Lophostemon suaveolens*	Swamp Box	290	150	326	14.0	3.0	3.9	2.1	Regular	-	-	-	-	-	Typical	-	-	-	-	Typical	-	-	-	-	-	-		
1812	*Lophostemon suaveolens*	Swamp Box	240		240	11.0	2.0	2.9	1.8	Regular	-	-	-	-	-	Typical	-	-	-	-	Typical	-	-	-	-	-	-		
1813	*Lophostemon suaveolens*	Swamp Box	220		220	15.0	2.0	2.6	1.8	Regular	-	-	-	-	-	Typical	-	-	-	-	Typical	-	-	-	-	-	-		
1814	*Eucalyptus tereticornis*	Forest Red Gum	290		290	7.0	4.0	3.5	2.0	Regular	-	-	-	-	-	Typical	-	-	-	-	Typical	-	-	-	-	-	-		
1815	*Lophostemon suaveolens*	Swamp Box	230		230	7.0	2.0	2.8	1.8	Regular	-	-	-	-	-	Typical	-	-	-	-	Typical	-	-	-	-	-	-		
1816	*Alphitonia excelsa*	Red Ash	330		330	16.0	5.0	4.0	2.1	Regular	-	-	-	-	-	Typical	-	-	-	-	Typical	-	-	-	-	-	-		
1817	*Corymbia citriodora*	Spotted Gum	200		200	10.0	3.0	2.4	1.7	Regular	-	-	-	-	-	Typical	-	-	-	-	Typical	-	-	-	-	-	-		
1818	*Acacia concurrens*	Black Wattle	200		200	3.0	3.0	2.4	1.7	Regular	-	-	-	-	-	Typical	-	-	-	-	Typical	-	-	-	-	-	-		
1819	*Corymbia citriodora*	Spotted Gum	340		340	19.0	5.0	4.1	2.1	Regular	-	-	-	-	-	Typical	-	-	-	-	Typical	-	-	-	-	-	-		
1820	*Eucalyptus tereticornis*	Forest Red Gum	350		350	20.0	5.0	4.2	2.1	Regular	-	-	-	-	-	Typical	-	-	-	-	Typical	-	-	-	-	-	-		
1821	*Angophora subvelutina*	Broad-leaved Apple	220		220	6.0	2.0	2.6	1.8	Regular	-	-	-	-	-	Typical	-	-	-	-	Typical	-	-	-	-	-	-		

Specimen Details										Canopy Condition Details							Trunk Condition Details					Fauna Details and Habitat Value								
Tree ID	Botanical Name	Common Name	Trunk DBH (mm)	Additional Trunks DBH (mm)	Total DBH (mm) [AS 4970-2009]	Height (m)	Spread (m)	Tree Protection Zone (m)	Structural Root Zone (m)	Canopy Form	Spreading	Thinning	Die-Back	Epicormic Growth	Lopped	Canopy Health	Leaning	Vines	Trunk Damage	Fire Damage	Trunk Health	Scats	Scratches	Hollows	Nest	Termite Nest	Habitat Value	Retention	Additional Notes
1822	*Eucalyptus tereticornis*	Forest Red Gum	690		690	28.0	12.0	8.3	2.8	Regular	-	-	-	-	-	Typical	-	-	-	-	Typical	-	-	-	-	-	-		
1823	*Lophostemon suaveolens*	Swamp Box	320		320	10.0	4.0	3.8	2.1	Regular	-	-	-	-	-	Typical	-	-	-	-	Typical	-	-	-	-	-	-		
1824	*Acacia concurrens*	Black Wattle	180	130, 100	244	7.0	6.0	2.9	1.8	Regular	-	-	-	-	-	Typical	-	-	-	-	Typical	-	-	-	-	-	-		
1825	*Lophostemon suaveolens*	Swamp Box	200	140	244	7.0	3.0	2.9	1.8	Regular	-	-	-	-	-	Typical	-	-	-	-	Typical	-	-	-	-	-	-		
1826	*Angophora subvelutina*	Broad-leaved Apple	290		290	7.0	3.0	3.5	2.0	Regular	-	Thinning	Die-back	-	-	Typical	Major	-	-	-	Typical	-	-	-	-	-	-		
1827	*Corymbia tessellaris*	Moreton Bay Ash	480		480	31.0	12.0	5.8	2.4	Regular	-	-	-	-	-	Typical	-	-	-	-	Typical	-	-	-	-	-	-		
1828	*Corymbia tessellaris*	Moreton Bay Ash	420		420	32.0	10.0	5.0	2.3	Regular	-	-	-	-	-	Typical	-	-	-	-	Typical	-	-	-	-	-	-		
1829	*Corymbia tessellaris*	Moreton Bay Ash	490		490	30.0	13.0	5.9	2.5	Regular	-	-	-	-	-	Typical	-	-	-	-	Typical	-	-	-	-	-	-		
1830	*Lophostemon suaveolens*	Swamp Box	280		280	13.0	4.0	3.4	1.9	Regular	-	-	-	-	-	Typical	-	-	-	-	Typical	-	-	-	-	-	-		
1831	*Lophostemon suaveolens*	Swamp Box	240		240	18.0	4.0	2.9	1.8	Regular	-	-	-	-	-	Typical	-	-	-	-	Typical	-	-	-	-	-	-		
1832	*Casuarina cunninghamiana*	River Sheoak	300		300	15.0	4.0	3.6	2.0	Regular	-	-	-	-	-	Typical	-	-	-	-	Typical	-	-	-	-	-	-		
1833	*Eucalyptus tereticornis*	Forest Red Gum	430		430	26.0	6.0	5.2	2.3	Regular	-	Thinning	-	-	-	Typical	-	-	-	-	Typical	-	-	-	-	-	-		
1834	*Eucalyptus siderophloia*	Grey Ironbark	360		360	25.0	9.0	4.3	2.2	Regular	-	-	-	-	-	Typical	-	-	-	-	Typical	-	-	-	-	-	-		
1835	*Eucalyptus siderophloia*	Grey Ironbark	440		440	31.0	12.0	5.3	2.3	Regular	-	-	-	-	-	Typical	-	-	Trunk Dmg.	-	Typical	-	-	-	-	-	-		
1836	*Eucalyptus tereticornis*	Forest Red Gum	290		290	24.0	6.0	3.5	2.0	Regular	-	Thinning	-	-	-	Typical	-	-	-	-	Typical	-	-	-	-	-	-		
1837	*Eucalyptus tereticornis*	Forest Red Gum	640		640	29.0	16.0	7.7	2.7	Regular	-	-	-	-	-	Typical	-	-	-	-	Typical	-	-	-	-	-	-		
1838	*Eucalyptus tereticornis*	Forest Red Gum	250		250	16.0	5.0	3.0	1.8	Regular	-	Thinning	Die-back	-	-	Typical	-	-	-	-	Typical	-	-	-	-	-	-		
1839	*Eucalyptus tereticornis*	Forest Red Gum	240		240	18.0	7.0	2.9	1.8	Regular	-	-	-	-	-	Typical	-	-	-	-	Typical	-	-	-	-	-	-		
1840	*Eucalyptus tereticornis*	Forest Red Gum	560		560	30.0	16.0	6.7	2.6	Regular	-	Thinning	-	-	-	Typical	-	-	-	-	Typical	-	-	-	-	-	-		
1841	*Eucalyptus tereticornis*	Forest Red Gum	280		280	25.0	5.0	3.4	1.9	Regular	-	Thinning	Die-back	-	-	Typical	-	-	-	-	Typical	-	-	-	-	-	-		
1842	*Eucalyptus tereticornis*	Forest Red Gum	350		350	30.0	6.0	4.2	2.1	Regular	-	Thinning	Die-back	-	-	Typical	-	-	-	-	Typical	-	-	-	-	-	-		
1843	*Corymbia intermedia*	Pink Bloodwood	270	260	375	18.0	5.0	4.5	2.2	Regular	-	Thinning	Die-back	-	-	Typical	-	-	-	-	Typical	-	-	-	-	-	-		
1844	*Eucalyptus tereticornis*	Forest Red Gum	320		320	28.0	7.0	3.8	2.1	Regular	-	-	-	-	-	Typical	-	-	-	-	Typical	-	-	-	-	-	-		
1845	*Lophostemon suaveolens*	Swamp Box	250		250	10.0	8.0	3.0	1.8	Regular	-	-	-	-	-	Typical	-	-	-	-	Typical	-	-	-	-	-	-		
1846	*Corymbia citriodora*	Spotted Gum	650		650	34.0	15.0	7.8	2.8	Regular	-	-	-	-	-	Typical	-	-	-	-	Typical	-	-	-	-	-	-		
1847	*Corymbia citriodora*	Spotted Gum	470		470	30.0	4.0	5.6	2.4	Regular	-	Thinning	Die-back	-	-	Poor	-	-	Trunk Dmg.	-	Typical	-	-	-	-	-	-		
1848	*Eucalyptus tereticornis*	Forest Red Gum	240		240	20.0	6.0	2.9	1.8	Regular	-	-	-	-	-	Typical	-	-	-	-	Typical	-	-	-	-	-	-		
1849	*Lophostemon suaveolens*	Swamp Box	200		200	6.0	3.0	2.4	1.7	Regular	-	-	-	-	-	Typical	-	-	-	-	Typical	-	-	-	-	-	-		
1850	*Corymbia citriodora*	Spotted Gum	250		250	23.0	6.0	3.0	1.8	Regular	-	-	-	-	-	Typical	-	-	-	-	Typical	-	-	-	-	-	-		
1851	*Eucalyptus tereticornis*	Forest Red Gum	210		210	14.0	2.0	2.5	1.7	Regular	-	-	-	-	-	Typical	-	-	-	-	Typical	-	-	-	-	-	-		
1852	*Corymbia citriodora*	Spotted Gum	220		220	14.0	4.0	2.6	1.8	Regular	-	-	-	-	-	Typical	-	-	-	-	Typical	-	-	-	-	-	-		
1853	*Eucalyptus tereticornis*	Forest Red Gum	210		210	12.0	2.0	2.5	1.7	Regular	-	-	-	-	-	Typical	-	-	-	-	Typical	-	-	-	-	-	-		
1854	*Lophostemon suaveolens*	Swamp Box	240		240	10.0	3.0	2.9	1.8	Regular	-	-	-	-	-	Typical	-	-	-	-	Typical	-	-	-	-	-	-		
1855	*Corymbia intermedia*	Pink Bloodwood	210		210	15.0	2.0	2.5	1.7	Regular	-	Thinning	Die-back	-	-	Poor	-	-	-	-	Typical	-	-	-	-	-	-		
1856	*Lophostemon suaveolens*	Swamp Box	250		250	8.0	2.0	3.0	1.8	Regular	-	-	-	-	-	Typical	-	-	-	-	Typical	-	-	-	-	-	-		
1857	*Corymbia intermedia*	Pink Bloodwood	310		310	22.0	3.0	3.7	2.0	Regular	-	Thinning	Die-back	-	-	Typical	-	-	-	-	Typical	-	-	-	-	-	-		
1858	*Lophostemon suaveolens*	Swamp Box	210		210	9.0	1.0	2.5	1.7	Regular	-	-	-	-	-	Typical	-	-	-	-	Typical	-	-	-	-	-	-		
1859	*Corymbia citriodora*	Spotted Gum	240		240	23.0	7.0	2.9	1.8	Regular	-	-	-	-	-	Typical	-	-	-	-	Typical	-	-	-	-	-	-		

Specimen Details										Canopy Condition Details							Trunk Condition Details					Fauna Details and Habitat Value								
Tree ID	Botanical Name	Common Name	Trunk DBH (mm)	Additional Trunks DBH (mm)	Total DBH (mm) [AS 4970-2009]	Height (m)	Spread (m)	Tree Protection Zone (m)	Structural Root Zone (m)	Canopy Form	Spreading	Thinning	Die-Back	Epicormic Growth	Lopped	Canopy Health	Leaning	Vines	Trunk Damage	Fire Damage	Trunk Health	Scats	Scratches	Hollows	Nest	Termite Nest	Habitat Value	Retention	Additional Notes
1860	*Corymbia citriodora*	Spotted Gum	200		200	18.0	4.0	2.4	1.7	Regular	-	-	-	-	-	Typical	-	-	-	-	Typical	-	-	-	-	-	-		
1861	*Lophostemon suaveolens*	Swamp Box	170	130	214	8.0	3.0	2.6	1.7	Regular	-	Thinning	-	-	-	Typical	-	-	-	-	Typical	-	-	-	-	-	-		
1862	*Allocasuarina littoralis*	Black Sheoak	260		260	13.0	3.0	3.1	1.9	Regular	-	-	-	-	-	Typical	-	-	-	-	Typical	-	-	-	-	-	-		
1863	*Eucalyptus tereticornis*	Forest Red Gum	350		350	27.0	6.0	4.2	2.1	Regular	-	-	-	-	-	Typical	-	-	-	-	Typical	-	-	-	-	-	-		
1864	*Lophostemon suaveolens*	Swamp Box	210		210	14.0	3.0	2.5	1.7	Regular	-	-	-	-	-	Typical	-	-	-	-	Typical	-	-	-	-	-	-		
1865	*Corymbia tessellaris*	Moreton Bay Ash	310		310	26.0	6.0	3.7	2.0	Regular	-	-	-	-	-	Typical	-	-	-	-	Typical	-	-	-	-	-	-		
1866	*Eucalyptus tereticornis*	Forest Red Gum	360		360	25.0	7.0	4.3	2.2	Regular	-	Thinning	Die-back	-	-	Typical	-	-	-	-	Typical	-	-	-	-	-	-		
1867	*Lophostemon suaveolens*	Swamp Box	420		420	19.0	7.0	5.0	2.3	Regular	-	-	-	-	-	Typical	-	-	-	-	Typical	-	-	-	-	-	-		
1868	*Lophostemon suaveolens*	Swamp Box	270		270	13.0	4.0	3.2	1.9	Regular	-	-	-	-	-	Typical	-	-	-	-	Typical	-	-	-	-	-	-		
1869	*Lophostemon suaveolens*	Swamp Box	260		260	7.0	6.0	3.1	1.9	Regular	-	-	-	-	-	Typical	-	-	-	-	Typical	-	-	-	-	-	-		
1870	*Acacia concurrens*	Black Wattle	140	130	191	10.0	4.0	2.3	1.7	Regular	-	-	-	-	-	Typical	-	-	-	-	Typical	-	-	-	-	-	-		
1871	*Acacia concurrens*	Black Wattle	120	120, 150, 140, 120	292	9.0	6.0	3.5	2.0	Regular	-	-	-	-	-	Typical	-	-	-	-	Typical	-	-	-	-	-	-		
1872	*Corymbia intermedia*	Pink Bloodwood	280		280	18.0	5.0	3.4	1.9	Regular	-	-	-	-	-	Typical	-	-	-	-	Typical	-	-	-	-	-	-		
1873	*Lophostemon suaveolens*	Swamp Box	310		310	14.0	2.0	3.7	2.0	Regular	-	-	-	-	-	Typical	-	-	-	-	Typical	-	-	-	-	-	-		
1874	*Eucalyptus tereticornis*	Forest Red Gum	410		410	30.0	10.0	4.9	2.3	Regular	-	Thinning	Die-back	-	-	Poor	-	-	-	-	Typical	-	-	-	-	-	-		
1875	*Corymbia citriodora*	Spotted Gum	310		310	12.0	2.0	3.7	2.0	Regular	-	-	-	-	-	Typical	-	-	-	-	Typical	-	-	-	-	-	-		
1876	*Angophora leiocarpa*	Smooth-barked Apple	220		220	7.0	2.0	2.6	1.8	Regular	-	Thinning	Die-back	Epicormic	-	Typical	-	-	-	-	Typical	-	-	-	-	-	-		
1877	*Corymbia citriodora*	Spotted Gum	200		200	15.0	2.0	2.4	1.7	Regular	-	Thinning	-	-	-	Typical	-	-	-	-	Typical	-	-	-	-	-	-		
1878	*Eucalyptus tereticornis*	Forest Red Gum	200		200	16.0	3.0	2.4	1.7	Regular	-	Thinning	Die-back	-	-	Typical	-	-	-	-	Typical	-	-	-	-	-	-		
1879	*Allocasuarina littoralis*	Black Sheoak	200		200	8.0	4.0	2.4	1.7	Regular	-	-	-	-	-	Typical	-	-	-	-	Typical	-	-	-	-	-	-		
1880	*Angophora leiocarpa*	Smooth-barked Apple	230		230	12.0	3.0	2.8	1.8	Regular	-	-	-	-	-	Typical	-	-	-	-	Typical	-	-	-	-	-	-		
1881	*Angophora leiocarpa*	Smooth-barked Apple	220		220	19.0	4.0	2.6	1.8	Regular	-	-	-	-	-	Typical	-	-	-	-	Typical	-	-	-	-	-	-		
1882	*Eucalyptus tereticornis*	Forest Red Gum	440		440	29.0	9.0	5.3	2.3	Regular	-	Thinning	Die-back	-	-	Typical	-	-	-	-	Typical	-	-	-	-	-	-		
1883	*Melaleuca quinquenervia*	Broad-leaved Paperbark	270	300	404	12.0	5.0	4.8	2.3	Regular	-	-	-	-	-	Typical	-	-	-	-	Typical	-	-	-	-	-	-		
1884	*Melaleuca quinquenervia*	Broad-leaved Paperbark	290		290	7.0	4.0	3.5	2.0	Regular	-	-	-	-	-	Typical	-	-	-	-	Typical	-	-	-	-	-	-		
1885	*Melaleuca quinquenervia*	Broad-leaved Paperbark	330	260	420	12.0	6.0	5.0	2.3	Regular	-	-	-	-	-	Typical	-	-	-	-	Typical	-	-	-	-	-	-		
1886	*Lophostemon suaveolens*	Swamp Box	210		210	15.0	3.0	2.5	1.7	Regular	-	-	-	-	-	Typical	-	-	-	-	Typical	-	-	-	-	-	-		
1887	*Angophora leiocarpa*	Smooth-barked Apple	330		330	30.0	10.0	4.0	2.1	Regular	-	-	-	-	-	Typical	-	-	-	-	Typical	-	-	-	-	-	-		
1888	*Melaleuca quinquenervia*	Broad-leaved Paperbark	150	180	234	10.0	2.0	2.8	1.8	Regular	-	-	-	-	-	Typical	-	-	-	-	Typical	-	-	-	-	-	-		
1889	*Angophora leiocarpa*	Smooth-barked Apple	230		230	12.0	2.0	2.8	1.8	Regular	-	Thinning	Die-back	Epicormic	-	Poor	-	-	-	-	Typical	-	-	-	-	-	-		
1890	*Corymbia intermedia*	Pink Bloodwood	250		250	19.0	4.0	3.0	1.8	Regular	-	-	-	-	-	Typical	-	-	-	-	Typical	-	-	-	-	-	-		
1891	*Eucalyptus tereticornis*	Forest Red Gum	360		360	29.0	7.0	4.3	2.2	Regular	-	Thinning	Die-back	-	-	Poor	-	-	-	-	Typical	-	-	-	-	-	-		
1892	*Corymbia intermedia*	Pink Bloodwood	200		200	16.0	3.0	2.4	1.7	Regular	-	-	-	-	-	Typical	-	-	-	-	Typical	-	-	-	-	-	-		
1893	*Angophora leiocarpa*	Smooth-barked Apple	320		320	15.0	5.0	3.8	2.1	Regular	-	Thinning	Die-back	Epicormic	-	Poor	-	-	-	-	Typical	-	-	-	-	-	-		
1894	*Corymbia intermedia*	Pink Bloodwood	220		220	21.0	4.0	2.6	1.8	Regular	-	-	-	-	-	Typical	-	-	-	-	Typical	-	-	-	-	-	-		
1895	*Eucalyptus tereticornis*	Forest Red Gum	470		470	35.0	15.0	5.6	2.4	Regular	-	Thinning	-	Epicormic	-	Typical	-	-	-	-	Typical	-	-	-	-	-	-		
1896	*Angophora leiocarpa*	Smooth-barked Apple	200		200	15.0	3.0	2.4	1.7	Regular	-	-	-	-	-	Typical	-	-	-	-	Typical	-	-	-	-	-	-		
1897	*Melaleuca quinquenervia*	Broad-leaved Paperbark	220		220	9.0	4.0	2.6	1.8	Regular	-	-	-	-	-	Typical	-	-	-	-	Typical	-	-	-	-	-	-		

Specimen Details										Canopy Condition Details							Trunk Condition Details					Fauna Details and Habitat Value								
Tree ID	Botanical Name	Common Name	Trunk DBH (mm)	Additional Trunks DBH (mm)	Total DBH (mm) [AS 4970-2009]	Height (m)	Spread (m)	Tree Protection Zone (m)	Structural Root Zone (m)	Canopy Form	Spreading	Thinning	Die-Back	Epicormic Growth	Lopped	Canopy Health	Leaning	Vines	Trunk Damage	Fire Damage	Trunk Health	Scats	Scratches	Hollows	Nest	Termite Nest	Habitat Value	Retention	Additional Notes
1898	*Melaleuca quinquenervia*	Broad-leaved Paperbark	230		230	14.0	3.0	2.8	1.8	Regular	-	-	-	-	-	Typical	-	-	-	-	Typical	-	-	-	-	-	-		
1899	*Eucalyptus tereticornis*	Forest Red Gum	330		330	29.0	8.0	4.0	2.1	Regular	-	Thinning	Die-back	-	-	Typical	-	-	-	-	Typical	-	-	-	-	-	-		
1900	*Melaleuca quinquenervia*	Broad-leaved Paperbark	220		220	9.0	3.0	2.6	1.8	Regular	-	-	-	-	-	Typical	-	-	-	-	Typical	-	-	-	-	-	-		
1901	*Melaleuca quinquenervia*	Broad-leaved Paperbark	240	200	312	9.0	2.0	3.7	2.0	Regular	-	-	-	-	-	Typical	-	-	-	-	Typical	-	-	-	-	-	-		
1902	*Angophora leiocarpa*	Smooth-barked Apple	210		210	15.0	5.0	2.5	1.7	Regular	-	-	-	-	-	Typical	-	-	-	-	Typical	-	-	-	-	-	-		
1903	*Corymbia tessellaris*	Moreton Bay Ash	240		240	29.0	6.0	2.9	1.8	Regular	-	-	-	-	-	Typical	-	-	-	-	Typical	-	-	-	-	-	-		
1904	*Allocasuarina littoralis*	Black Sheoak	240		240	12.0	2.0	2.9	1.8	Regular	-	-	-	-	-	Typical	-	-	-	-	Typical	-	-	-	-	-	-		
1905	*Angophora leiocarpa*	Smooth-barked Apple	210		210	18.0	2.0	2.5	1.7	Regular	-	-	-	-	-	Typical	-	-	-	-	Typical	-	-	-	-	-	-		
1906	*Angophora leiocarpa*	Smooth-barked Apple	200		200	20.0	4.0	2.4	1.7	Regular	-	-	-	-	-	Typical	-	-	-	-	Typical	-	-	-	-	-	-		
1907	*Angophora leiocarpa*	Smooth-barked Apple	200		200	15.0	2.0	2.4	1.7	Regular	-	-	-	-	-	Typical	-	-	-	-	Typical	-	-	-	-	-	-		
1908	*Angophora leiocarpa*	Smooth-barked Apple	210		210	20.0	4.0	2.5	1.7	Regular	-	-	-	-	-	Typical	-	-	-	-	Typical	-	-	-	-	-	-		
1909	*Angophora leiocarpa*	Smooth-barked Apple	210		210	8.0	3.0	2.5	1.7	Regular	-	-	-	-	-	Typical	-	-	-	-	Typical	-	-	-	-	-	-		
1910	*Eucalyptus siderophloia*	Grey Ironbark	220		220	16.0	4.0	2.6	1.8	Regular	-	-	-	-	-	Typical	-	-	-	-	Typical	-	-	-	-	-	-		
1911	*Melaleuca quinquenervia*	Broad-leaved Paperbark	220		220	8.0	4.0	2.6	1.8	Regular	-	-	-	-	-	Typical	-	-	-	-	Typical	-	-	-	-	-	-		
1912	*Corymbia citriodora*	Spotted Gum	400		400	18.0	8.0	4.8	2.3	Regular	-	-	-	-	-	Typical	Major	-	-	-	Typical	-	-	-	-	-	-		
1913	*Corymbia intermedia*	Pink Bloodwood	250		250	17.0	5.0	3.0	1.8	Regular	-	-	-	-	-	Typical	-	-	-	-	Typical	-	-	-	-	-	-		
1914	*Angophora leiocarpa*	Smooth-barked Apple	230		230	30.0	6.0	2.8	1.8	Regular	-	-	-	-	-	Typical	-	-	-	-	Typical	-	-	-	-	-	-		
1915	*Eucalyptus tereticornis*	Forest Red Gum	300		300	19.0	3.0	3.6	2.0	Regular	-	Thinning	Die-back	-	-	Typical	-	-	-	-	Typical	-	-	-	-	-	-		
1916	*Eucalyptus tereticornis*	Forest Red Gum	340		340	15.0	4.0	4.1	2.1	Regular	-	-	-	-	-	Typical	-	-	-	-	Typical	-	-	-	-	-	-		
1917	*Corymbia intermedia*	Pink Bloodwood	250		250	18.0	6.0	3.0	1.8	Regular	-	-	-	-	-	Typical	-	-	-	-	Typical	-	-	-	-	-	-		
1918	*Eucalyptus tereticornis*	Forest Red Gum	200		200	9.0	2.0	2.4	1.7	Regular	-	Thinning	Die-back	-	-	Poor	-	-	-	-	Typical	-	-	-	-	-	-		
1919	*Eucalyptus tereticornis*	Forest Red Gum	280		280	19.0	4.0	3.4	1.9	Regular	-	Thinning	Die-back	-	-	Poor	-	-	-	-	Typical	-	-	-	-	-	-		
1920	*Angophora leiocarpa*	Smooth-barked Apple	290		290	15.0	5.0	3.5	2.0	Regular	-	-	-	-	-	Typical	-	-	-	-	Typical	-	-	-	-	-	-		
1921	*Angophora leiocarpa*	Smooth-barked Apple	220		220	19.0	4.0	2.6	1.8	Regular	-	Thinning	Die-back	-	-	Poor	-	-	-	-	Typical	-	-	-	-	-	-		
1922	*Lophostemon suaveolens*	Swamp Box	200		200	10.0	2.0	2.4	1.7	Regular	-	-	-	-	-	Typical	-	-	-	-	Typical	-	-	-	-	-	-		
1923	*Allocasuarina littoralis*	Black Sheoak	230		230	12.0	3.0	2.8	1.8	Regular	-	-	-	-	-	Typical	-	-	-	-	Typical	-	-	-	-	-	-		
1924	*Lophostemon suaveolens*	Swamp Box	220		220	11.0	2.0	2.6	1.8	Regular	-	-	-	-	-	Typical	-	-	-	-	Typical	-	-	-	-	-	-		
1925	*Allocasuarina littoralis*	Black Sheoak	250		250	12.0	3.0	3.0	1.8	Regular	-	-	-	-	-	Typical	-	-	-	-	Typical	-	-	-	-	-	-		
1926	*Corymbia intermedia*	Pink Bloodwood	270		270	24.0	8.0	3.2	1.9	Regular	-	Thinning	-	-	-	Typical	-	-	-	-	Typical	-	-	-	-	-	-		
1927	*Eucalyptus tereticornis*	Forest Red Gum	230		230	29.0	5.0	2.8	1.8	Regular	-	Thinning	Die-back	-	-	Poor	-	-	-	-	Typical	-	-	-	-	-	-		
1928	*Lophostemon suaveolens*	Swamp Box	210		210	11.0	3.0	2.5	1.7	Regular	-	-	-	-	-	Typical	-	-	-	-	Typical	-	-	-	-	-	-		
1929	*Lophostemon suaveolens*	Swamp Box	200		200	12.0	3.0	2.4	1.7	Regular	-	-	-	-	-	Typical	-	-	-	-	Typical	-	-	-	-	-	-		
1930	*Allocasuarina littoralis*	Black Sheoak	200		200	7.0	1.0	2.4	1.7	Regular	-	Thinning	Die-back	-	-	Typical	-	-	-	-	Typical	-	-	-	-	-	-		
1931	*Allocasuarina littoralis*	Black Sheoak	210		210	9.0	3.0	2.5	1.7	Regular	-	-	-	-	-	Typical	-	-	-	-	Typical	-	-	-	-	-	-		
1932	*Lophostemon suaveolens*	Swamp Box	230		230	12.0	4.0	2.8	1.8	Regular	-	-	-	-	-	Typical	-	-	-	-	Typical	-	-	-	-	-	-		
1933	*Angophora leiocarpa*	Smooth-barked Apple	270	130	300	18.0	5.0	3.6	2.0	Regular	-	-	-	-	-	Typical	-	-	-	-	Typical	-	-	-	-	-	-		
1934	*Angophora leiocarpa*	Smooth-barked Apple	260		260	18.0	5.0	3.1	1.9	Regular	-	-	-	-	-	Typical	-	-	-	-	Typical	-	-	-	-	-	-		
1935	*Angophora leiocarpa*	Smooth-barked Apple	260		260	17.0	5.0	3.1	1.9	Regular	-	-	-	-	-	Typical	-	-	-	-	Typical	-	-	-	-	-	-		

Specimen Details										Canopy Condition Details							Trunk Condition Details					Fauna Details and Habitat Value								
Tree ID	Botanical Name	Common Name	Trunk DBH (mm)	Additional Trunks DBH (mm)	Total DBH (mm) [AS 4970-2009]	Height (m)	Spread (m)	Tree Protection Zone (m)	Structural Root Zone (m)	Canopy Form	Spreading	Thinning	Die-Back	Epicormic Growth	Lopped	Canopy Health	Leaning	Vines	Trunk Damage	Fire Damage	Trunk Health	Scats	Scratches	Hollows	Nest	Termite Nest	Habitat Value	Retention	Additional Notes
1936	*Lophostemon suaveolens*	Swamp Box	220		220	10.0	4.0	2.6	1.8	Regular	-	-	-	-	-	Typical	-	-	-	-	Typical	-	-	-	-	-	-		
1937	*Corymbia citriodora*	Spotted Gum	420		420	28.0	12.0	5.0	2.3	Regular	-	-	-	-	-	Typical	-	-	-	-	Typical	-	-	-	-	-	-		
1938	*Eucalyptus tereticornis*	Forest Red Gum	240		240	18.0	5.0	2.9	1.8	Regular	-	-	-	-	-	Typical	-	-	-	-	Typical	-	-	-	-	-	-		
1939	*Lophostemon suaveolens*	Swamp Box	200		200	7.0	2.0	2.4	1.7	Regular	-	-	-	-	-	Typical	-	-	-	-	Typical	-	-	-	-	-	-		
1940	*Eucalyptus tereticornis*	Forest Red Gum	340		340	29.0	11.0	4.1	2.1	Regular	-	-	-	-	-	Typical	-	-	-	-	Typical	-	-	-	-	-	-		
1941	*Eucalyptus tereticornis*	Forest Red Gum	200		200	15.0	1.0	2.4	1.7	Regular	-	Thinning	Die-back	-	-	Poor	-	-	-	-	Typical	-	-	-	-	-	-		
1942	*Angophora leiocarpa*	Smooth-barked Apple	330		330	13.0	3.0	4.0	2.1	Regular	-	-	-	-	-	Typical	-	-	-	-	Typical	-	-	-	-	-	-		
1943	*Lophostemon suaveolens*	Swamp Box	250		250	16.0	4.0	3.0	1.8	Regular	-	Thinning	Die-back	-	-	Typical	-	-	-	-	Typical	-	-	-	-	-	-		
1944	*Lophostemon suaveolens*	Swamp Box	320		320	15.0	3.0	3.8	2.1	Regular	-	-	-	-	-	Typical	-	-	-	-	Typical	-	-	-	-	-	-		
1945	*Lophostemon suaveolens*	Swamp Box	350		350	12.0	2.0	4.2	2.1	Regular	-	Thinning	Die-back	-	-	Poor	-	-	-	-	Typical	-	-	-	-	-	-		
1946	*Lophostemon suaveolens*	Swamp Box	250		250	14.0	3.0	3.0	1.8	Regular	-	Thinning	Die-back	-	-	Typical	-	-	-	-	Typical	-	-	-	-	-	-		
1947	*Lophostemon suaveolens*	Swamp Box	260		260	11.0	3.0	3.1	1.9	Regular	-	-	-	-	-	Typical	-	-	-	-	Typical	-	-	-	-	-	-		
1948	*Alphitonia excelsa*	Red Ash	220		220	8.0	4.0	2.6	1.8	Regular	-	-	-	-	-	Typical	-	-	-	-	Typical	-	-	-	-	-	-		
1949	*Lophostemon suaveolens*	Swamp Box	250		250	11.0	3.0	3.0	1.8	Regular	-	-	-	-	-	Typical	-	-	-	-	Typical	-	-	-	-	-	-		
1950	*Angophora leiocarpa*	Smooth-barked Apple	340		340	20.0	6.0	4.1	2.1	Regular	-	Thinning	Die-back	-	-	Typical	-	-	-	-	Typical	-	-	-	-	-	-		
1951	*Lophostemon suaveolens*	Swamp Box	250		250	10.0	2.0	3.0	1.8	Regular	-	Thinning	Die-back	-	-	Typical	-	-	-	-	Typical	-	-	-	-	-	-		
1952	*Alphitonia excelsa*	Red Ash	280		280	16.0	3.0	3.4	1.9	Regular	-	-	-	-	-	Typical	-	-	-	-	Typical	-	-	-	-	-	-		
1953	*Lophostemon suaveolens*	Swamp Box	210		210	7.0	2.0	2.5	1.7	Regular	-	-	-	-	-	Typical	-	-	-	-	Typical	-	-	-	-	-	-		
1954	*Eucalyptus tereticornis*	Forest Red Gum	380		380	16.0	4.0	4.6	2.2	Regular	-	-	-	-	-	Typical	-	-	-	-	Typical	-	-	-	-	-	-		
1955	*Lophostemon suaveolens*	Swamp Box	270		270	7.0	3.0	3.2	1.9	Regular	-	-	-	-	-	Typical	-	-	-	-	Typical	-	-	-	-	-	-		
1956	*Lophostemon suaveolens*	Swamp Box	200		200	6.0	1.0	2.4	1.7	Regular	-	-	-	-	-	Typical	-	-	-	-	Typical	-	-	-	-	-	-		
1957	*Corymbia citriodora*	Spotted Gum	460		460	30.0	12.0	5.5	2.4	Regular	-	Thinning	Die-back	-	-	Poor	-	-	-	-	Typical	-	-	-	-	-	-		
1958	*Eucalyptus tereticornis*	Forest Red Gum	240		240	14.0	3.0	2.9	1.8	Regular	-	-	-	-	-	Typical	-	-	-	-	Typical	-	Old	-	-	-	-		
1959	*Corymbia citriodora*	Spotted Gum	290		290	16.0	4.0	3.5	2.0	Regular	-	-	-	-	-	Typical	-	-	-	-	Typical	-	-	-	-	-	-		
1960	*Eucalyptus tereticornis*	Forest Red Gum	290		290	16.0	4.0	3.5	2.0	Regular	-	-	-	-	-	Typical	-	-	-	-	Typical	-	-	-	-	-	-		
1961	*Eucalyptus tereticornis*	Forest Red Gum	220		220	13.0	3.0	2.6	1.8	Regular	-	-	-	-	-	Typical	-	-	-	-	Typical	-	-	-	-	-	-		
1962	*Lophostemon suaveolens*	Swamp Box	250		250	14.0	2.0	3.0	1.8	Regular	-	-	-	-	-	Typical	-	-	-	-	Typical	-	-	-	-	-	-		
1963	*Lophostemon suaveolens*	Swamp Box	250		250	16.0	4.0	3.0	1.8	Regular	-	-	-	-	-	Typical	-	-	-	-	Typical	-	-	-	-	-	-		
1964	*Lophostemon suaveolens*	Swamp Box	210		210	15.0	4.0	2.5	1.7	Regular	-	-	-	-	-	Typical	-	-	-	-	Typical	-	-	-	-	-	-		
1965	*Lophostemon suaveolens*	Swamp Box	250		250	10.0	3.0	3.0	1.8	Regular	-	-	-	-	-	Typical	-	-	-	-	Typical	-	-	-	-	-	-		
1966	*Lophostemon suaveolens*	Swamp Box	220		220	10.0	2.0	2.6	1.8	Regular	-	-	-	-	-	Typical	-	-	-	-	Typical	-	-	-	-	-	-		
1967	*Lophostemon suaveolens*	Swamp Box	200		200	7.0	2.0	2.4	1.7	Regular	-	-	-	-	-	Typical	-	-	-	-	Typical	-	-	-	-	-	-		
1968	*Lophostemon suaveolens*	Swamp Box	330		330	13.0	3.0	4.0	2.1	Regular	-	-	-	-	-	Typical	-	-	-	-	Typical	-	-	-	-	-	-		
1969	*Corymbia intermedia*	Pink Bloodwood	330		330	20.0	8.0	4.0	2.1	Regular	-	Thinning	-	-	-	Typical	-	-	-	-	Typical	-	-	-	-	-	-		
1970	*Alphitonia excelsa*	Red Ash	260		260	9.0	5.0	3.1	1.9	Regular	-	-	-	-	-	Typical	-	-	Trunk Dmg.	-	Typical	-	-	-	-	-	-		
1971	*Acacia concurrens*	Black Wattle	210		210	6.0	4.0	2.5	1.7	Regular	-	-	-	-	-	Typical	-	-	-	-	Typical	-	-	-	-	-	-		
1972	*Petalostigma pubescens*	Quinine Bush	310		310	8.0	2.0	3.7	2.0	Regular	-	Thinning	Die-back	-	-	Typical	-	-	-	-	Typical	-	-	-	-	-	-		
1973	*Petalostigma pubescens*	Quinine Bush	200		200	7.0	5.0	2.4	1.7	Regular	-	Thinning	-	Epicormic	-	Typical	-	-	-	-	Typical	-	-	-	-	-	-		

Specimen Details										Canopy Condition Details							Trunk Condition Details					Fauna Details and Habitat Value								
Tree ID	Botanical Name	Common Name	Trunk DBH (mm)	Additional Trunks DBH (mm)	Total DBH (mm) [AS 4970-2009]	Height (m)	Spread (m)	Tree Protection Zone (m)	Structural Root Zone (m)	Canopy Form	Spreading	Thinning	Die-Back	Epicormic Growth	Lopped	Canopy Health	Leaning	Vines	Trunk Damage	Fire Damage	Trunk Health	Scats	Scratches	Hollows	Nest	Termite Nest	Habitat Value	Retention	Additional Notes
1974	*Eucalyptus moluccana*	Gum-topped Box	270		270	13.0	3.0	3.2	1.9	Regular	-	-	-	-	-	Typical	-	-	-	-	Typical	-	-	-	-	-	-		
1975	*Eucalyptus tereticornis*	Forest Red Gum	290		290	17.0	5.0	3.5	2.0	Regular	-	Thinning	Die-back	-	-	Typical	-	-	-	-	Typical	-	-	-	-	-	-		
1976	*Petalostigma pubescens*	Quinine Bush	190	250, 200	372	7.0	9.0	4.5	2.2	Regular	-	-	-	-	-	Typical	-	-	-	-	Typical	-	-	-	-	-	-		
1977	*Corymbia citriodora*	Spotted Gum	270		270	15.0	9.0	3.2	1.9	Regular	-	-	-	-	-	Typical	-	-	-	-	Typical	-	-	-	-	-	-		
1978	*Eucalyptus tereticornis*	Forest Red Gum	300		300	25.0	8.0	3.6	2.0	Regular	-	-	-	-	-	Typical	-	-	-	-	Typical	-	-	-	-	-	-		
1979	*Petalostigma pubescens*	Quinine Bush	340		340	6.0	6.0	4.1	2.1	Regular	-	-	-	-	-	Typical	-	-	-	-	Typical	-	-	-	-	-	-		
1980	*Corymbia intermedia*	Pink Bloodwood	320		320	23.0	6.0	3.8	2.1	Regular	-	Thinning	-	-	-	Typical	-	-	-	-	Typical	-	-	-	-	-	-		
1981	*Eucalyptus moluccana*	Gum-topped Box	300		300	15.0	4.0	3.6	2.0	Regular	-	-	-	-	-	Typical	-	-	-	-	Typical	-	-	-	-	-	-		
1982	*Eucalyptus moluccana*	Gum-topped Box	330		330	11.0	3.0	4.0	2.1	Regular	-	-	-	-	-	Typical	-	-	-	-	Typical	-	-	-	-	-	-		
1983	*Eucalyptus moluccana*	Gum-topped Box	200	150	250	10.0	3.0	3.0	1.8	Regular	-	-	-	-	-	Typical	-	-	-	-	Typical	-	-	-	-	-	-		
1984	*Eucalyptus moluccana*	Gum-topped Box	170	130	214	10.0	3.0	2.6	1.7	Regular	-	-	-	-	-	Typical	-	-	-	-	Typical	-	-	-	-	-	-		
1985	*Eucalyptus tereticornis*	Forest Red Gum	300		300	15.0	4.0	3.6	2.0	Regular	-	Thinning	Die-back	-	-	Poor	Minor	-	-	-	Typical	-	-	-	-	-	-		
1986	*Melaleuca quinquenervia*	Broad-leaved Paperbark	370		370	15.0	9.0	4.4	2.2	Regular	-	-	-	-	-	Typical	-	-	-	-	Typical	-	-	-	-	-	-		
1987	*Lophostemon suaveolens*	Swamp Box	200		200	7.0	2.0	2.4	1.7	Regular	-	-	-	-	-	Typical	-	-	-	-	Typical	-	-	-	-	-	-		
1988	*Lophostemon suaveolens*	Swamp Box	220		220	7.0	2.0	2.6	1.8	Regular	-	-	-	-	-	Typical	-	-	-	-	Typical	-	-	-	-	Termites	-		
1989	*Lophostemon suaveolens*	Swamp Box	180	130	222	10.0	3.0	2.7	1.8	Regular	-	-	-	-	-	Typical	-	-	-	-	Typical	-	-	-	-	-	-		
1990	*Angophora leiocarpa*	Smooth-barked Apple	200		200	12.0	2.0	2.4	1.7	Regular	-	Thinning	Die-back	-	-	Typical	-	-	-	-	Typical	-	-	-	-	-	-		
1991	*Lophostemon suaveolens*	Swamp Box	230		230	14.0	3.0	2.8	1.8	Regular	-	-	-	-	-	Typical	-	-	-	-	Typical	-	-	-	-	-	-		
1992	*Lophostemon suaveolens*	Swamp Box	210		210	10.0	2.0	2.5	1.7	Regular	-	-	-	-	-	Typical	-	-	-	-	Typical	-	-	-	-	-	-		
1993	*Angophora leiocarpa*	Smooth-barked Apple	200		200	10.0	3.0	2.4	1.7	Regular	-	-	-	-	-	Typical	-	-	-	-	Typical	-	-	-	-	-	-		
1994	*Eucalyptus tereticornis*	Forest Red Gum	250		250	14.0	3.0	3.0	1.8	Regular	-	-	-	-	-	Typical	-	-	-	-	Typical	-	-	-	-	-	-		
1995	*Lophostemon suaveolens*	Swamp Box	200		200	9.0	3.0	2.4	1.7	Regular	-	-	-	-	-	Typical	-	-	-	-	Typical	-	-	-	-	-	-		
1996	*Corymbia citriodora*	Spotted Gum	350		350	22.0	7.0	4.2	2.1	Regular	-	-	-	-	-	Typical	-	-	-	-	Typical	-	-	-	-	-	-		
1997	*Eucalyptus tereticornis*	Forest Red Gum	240		240	22.0	8.0	2.9	1.8	Regular	-	-	-	-	-	Typical	-	-	-	-	Typical	-	-	-	-	-	-		
1998	*Eucalyptus tereticornis*	Forest Red Gum	560		560	30.0	12.0	6.7	2.6	Regular	-	-	-	-	-	Typical	-	-	-	-	Typical	-	-	-	-	-	-		
1999	*Corymbia intermedia*	Pink Bloodwood	290		290	17.0	3.0	3.5	2.0	Regular	-	-	-	-	-	Typical	-	-	-	-	Typical	-	-	-	-	-	-		
2000	*Angophora leiocarpa*	Smooth-barked Apple	320		320	14.0	4.0	3.8	2.1	Regular	-	-	-	-	-	Typical	-	-	-	-	Typical	-	-	-	-	-	-		
2001	*Melaleuca quinquenervia*	Broad-leaved Paperbark	200		200	7.0	2.0	2.4	1.7	Regular	-	-	-	-	-	Typical	-	-	-	-	Typical	-	-	-	-	-	-		
2002	*Angophora leiocarpa*	Smooth-barked Apple	240		240	18.0	3.0	2.9	1.8	Regular	-	-	-	-	-	Typical	-	-	-	-	Typical	-	-	-	-	-	-		
2003	*Corymbia intermedia*	Pink Bloodwood	330		330	20.0	5.0	4.0	2.1	Regular	-	Thinning	Die-back	Epicormic	-	Typical	-	-	-	-	Typical	-	-	-	-	-	-		
2004	*Corymbia intermedia*	Pink Bloodwood	280		280	19.0	3.0	3.4	1.9	Regular	-	-	-	-	-	Typical	-	-	-	-	Typical	-	-	-	-	-	-		
2005	*Eucalyptus tereticornis*	Forest Red Gum	220		220	17.0	6.0	2.6	1.8	Regular	-	Thinning	-	-	-	Typical	-	-	-	-	Typical	-	-	-	-	-	-		
2006	*Corymbia intermedia*	Pink Bloodwood	250		250	8.0	2.0	3.0	1.8	Regular	-	-	-	-	-	Typical	-	-	Trunk Dmg.	-	Typical	-	-	-	-	-	-		
2007	*Corymbia citriodora*	Spotted Gum	240		240	20.0	5.0	2.9	1.8	Regular	-	-	-	-	-	Typical	-	-	-	-	Typical	-	-	-	-	-	-		
2008	*Corymbia citriodora*	Spotted Gum	240		240	19.0	4.0	2.9	1.8	Regular	-	-	-	-	-	Typical	-	-	-	-	Typical	-	-	-	-	-	-		
2009	*Corymbia intermedia*	Pink Bloodwood	210		210	15.0	5.0	2.5	1.7	Regular	-	Thinning	-	-	-	Typical	-	-	-	-	Typical	-	-	-	-	-	-		
2010	*Corymbia citriodora*	Spotted Gum	280		280	20.0	5.0	3.4	1.9	Regular	-	-	-	-	-	Typical	-	-	-	-	Typical	-	-	-	-	-	-		
2011	*Corymbia citriodora*	Spotted Gum	210		210	15.0	2.0	2.5	1.7	Regular	-	-	-	-	-	Typical	-	-	-	-	Typical	-	-	-	-	-	-		

Specimen Details										Canopy Condition Details							Trunk Condition Details					Fauna Details and Habitat Value								
Tree ID	Botanical Name	Common Name	Trunk DBH (mm)	Additional Trunks DBH (mm)	Total DBH (mm) [AS 4970-2009]	Height (m)	Spread (m)	Tree Protection Zone (m)	Structural Root Zone (m)	Canopy Form	Spreading	Thinning	Die-Back	Epicormic Growth	Lopped	Canopy Health	Leaning	Vines	Trunk Damage	Fire Damage	Trunk Health	Scats	Scratches	Hollows	Nest	Termite Nest	Habitat Value	Retention	Additional Notes
2012	*Corymbia citriodora*	Spotted Gum	230		230	19.0	4.0	2.8	1.8	Regular	-	-	-	-	-	Typical	-	-	-	-	Typical	-	-	-	-	-	-		
2013	*Corymbia citriodora*	Spotted Gum	260		260	19.0	5.0	3.1	1.9	Regular	-	-	-	-	-	Typical	-	-	-	-	Typical	-	-	-	-	-	-		
2014	*Corymbia citriodora*	Spotted Gum	260		260	14.0	4.0	3.1	1.9	Regular	-	-	-	-	-	Typical	-	-	-	-	Typical	-	-	-	-	-	-		
2015	*Corymbia citriodora*	Spotted Gum	320		320	19.0	6.0	3.8	2.1	Regular	-	-	-	-	-	Typical	-	-	-	-	Typical	-	-	-	-	-	-		
2016	*Corymbia citriodora*	Spotted Gum	220		220	16.0	5.0	2.6	1.8	Regular	-	-	-	-	-	Typical	-	-	-	-	Typical	-	-	-	-	-	-		
2017	*Corymbia citriodora*	Spotted Gum	320		320	20.0	4.0	3.8	2.1	Regular	-	-	-	-	-	Typical	-	-	-	-	Typical	-	-	-	-	-	-		
2018	*Corymbia citriodora*	Spotted Gum	320		320	18.0	6.0	3.8	2.1	Regular	-	-	-	-	-	Typical	-	-	-	-	Typical	-	-	-	-	-	-		
2019	*Corymbia citriodora*	Spotted Gum	240		240	10.0	3.0	2.9	1.8	Regular	-	-	-	-	-	Typical	-	-	-	-	Typical	-	-	-	-	-	-		
2020	*Corymbia citriodora*	Spotted Gum	260		260	21.0	5.0	3.1	1.9	Regular	-	-	-	-	-	Typical	-	-	-	-	Typical	-	-	-	-	-	-		
2021	*Corymbia citriodora*	Spotted Gum	260		260	14.0	2.0	3.1	1.9	Regular	-	-	-	-	-	Typical	-	-	-	-	Typical	-	-	-	-	-	-		
2022	*Eucalyptus tereticornis*	Forest Red Gum	300		300	16.0	4.0	3.6	2.0	Regular	-	-	-	-	-	Typical	-	-	-	-	Typical	-	-	-	-	-	-		
2023	*Corymbia intermedia*	Pink Bloodwood	230		230	8.0	2.0	2.8	1.8	Regular	-	-	-	-	-	Typical	-	-	-	-	Typical	-	-	-	-	-	-		
2024	*Corymbia citriodora*	Spotted Gum	470		470	20.0	7.0	5.6	2.4	Regular	-	-	-	-	-	Typical	-	-	-	-	Typical	-	-	-	-	-	-		
2025	*Corymbia tessellaris*	Moreton Bay Ash	230		230	15.0	2.0	2.8	1.8	Regular	-	-	-	-	-	Typical	-	-	-	-	Typical	-	-	-	-	-	-		
2026	*Corymbia tessellaris*	Moreton Bay Ash	250		250	13.0	4.0	3.0	1.8	Regular	-	-	-	-	-	Typical	-	-	-	-	Typical	-	-	-	-	-	-		
2027	*Corymbia tessellaris*	Moreton Bay Ash	210		210	17.0	4.0	2.5	1.7	Regular	-	-	-	-	-	Typical	-	-	-	-	Typical	-	-	-	-	-	-		
2028	*Lophostemon suaveolens*	Swamp Box	220		220	12.0	2.0	2.6	1.8	Regular	-	-	-	-	-	Typical	-	-	-	-	Typical	-	-	-	-	-	-		
2029	*Alphitonia excelsa*	Red Ash	220		220	10.0	2.0	2.6	1.8	Regular	-	-	-	-	-	Typical	-	-	Trunk Dmg.	-	Typical	-	-	-	-	-	-		
2030	*Lophostemon suaveolens*	Swamp Box	440		440	18.0	6.0	5.3	2.3	Regular	-	-	-	-	-	Typical	-	-	Trunk Dmg.	-	Typical	-	-	-	-	-	-		
2031	*Lophostemon suaveolens*	Swamp Box	260		260	17.0	3.0	3.1	1.9	Regular	-	-	-	-	-	Typical	-	-	-	-	Typical	-	-	-	-	-	-		
2032	*Corymbia tessellaris*	Moreton Bay Ash	200		200	18.0	3.0	2.4	1.7	Regular	-	-	-	-	-	Typical	-	-	-	-	Typical	-	-	-	-	-	-		
2033	*Lophostemon suaveolens*	Swamp Box	260		260	9.0	2.0	3.1	1.9	Regular	-	-	-	-	-	Typical	-	-	-	-	Typical	-	-	-	-	-	-		
2034	*Lophostemon suaveolens*	Swamp Box	230		230	15.0	3.0	2.8	1.8	Regular	-	-	-	-	-	Typical	-	-	-	-	Typical	-	-	-	-	-	-		
2035	*Corymbia citriodora*	Spotted Gum	310		310	22.0	5.0	3.7	2.0	Regular	-	-	-	-	-	Typical	-	-	-	-	Typical	-	-	-	-	-	-		
2036	*Lophostemon suaveolens*	Swamp Box	300		300	16.0	3.0	3.6	2.0	Regular	-	-	-	-	-	Typical	-	-	-	-	Typical	-	-	-	-	-	-		
2037	*Angophora leiocarpa*	Smooth-barked Apple	230		230	15.0	5.0	2.8	1.8	Regular	-	-	-	-	-	Typical	-	-	-	-	Typical	-	-	-	-	-	-		
2038	*Corymbia intermedia*	Pink Bloodwood	200		200	10.0	3.0	2.4	1.7	Regular	-	-	-	-	-	Typical	-	-	-	-	Typical	-	-	-	-	-	-		
2039	*Angophora leiocarpa*	Smooth-barked Apple	250		250	17.0	5.0	3.0	1.8	Regular	-	Thinning	-	-	-	Typical	-	-	-	-	Typical	-	-	-	-	-	-		
2040	*Lophostemon suaveolens*	Swamp Box	340		340	10.0	5.0	4.1	2.1	Regular	-	-	-	-	-	Typical	-	-	-	-	Typical	-	-	-	-	-	-		
2041	*Corymbia citriodora*	Spotted Gum	320		320	14.0	5.0	3.8	2.1	Regular	-	-	-	-	-	Typical	Minor	-	-	-	Typical	-	-	-	-	-	-		
2042	*Corymbia intermedia*	Pink Bloodwood	270		270	20.0	5.0	3.2	1.9	Regular	-	-	-	-	-	Typical	-	-	-	-	Typical	-	-	-	-	-	-		
2043	*Lophostemon suaveolens*	Swamp Box	210		210	2.0	1.0	2.5	1.7	Regular	-	-	-	-	-	Typical	-	-	Trunk Dmg.	-	Poor	-	-	-	-	-	-		
2044	*Angophora leiocarpa*	Smooth-barked Apple	310		310	17.0	7.0	3.7	2.0	Regular	-	-	-	-	-	Typical	-	-	-	-	Typical	-	-	-	-	-	-		
2045	*Corymbia intermedia*	Pink Bloodwood	250		250	16.0	3.0	3.0	1.8	Regular	-	-	-	-	-	Typical	-	-	-	-	Typical	-	-	-	-	-	-		
2046	*Corymbia citriodora*	Spotted Gum	270		270	18.0	3.0	3.2	1.9	Regular	-	-	-	-	-	Typical	-	-	-	-	Typical	-	-	-	-	-	-		
2047	*Corymbia citriodora*	Spotted Gum	370	200	421	18.0	10.0	5.0	2.3	Regular	-	-	-	-	-	Typical	-	-	-	-	Typical	-	-	-	-	-	-		
2048	*Corymbia intermedia*	Pink Bloodwood	620		620	20.0	13.0	7.4	2.7	One-sided	-	-	-	-	-	Typical	-	-	-	-	Typical	-	-	-	-	-	-		
2049	*Corymbia citriodora*	Spotted Gum	200		200	10.0	2.0	2.4	1.7	Regular	-	-	-	-	-	Typical	-	-	-	-	Typical	-	-	-	-	-	-		

Specimen Details										Canopy Condition Details							Trunk Condition Details					Fauna Details and Habitat Value								
Tree ID	Botanical Name	Common Name	Trunk DBH (mm)	Additional Trunks DBH (mm)	Total DBH (mm) [AS 4970-2009]	Height (m)	Spread (m)	Tree Protection Zone (m)	Structural Root Zone (m)	Canopy Form	Spreading	Thinning	Die-Back	Epicormic Growth	Lopped	Canopy Health	Leaning	Vines	Trunk Damage	Fire Damage	Trunk Health	Scats	Scratches	Hollows	Nest	Termite Nest	Habitat Value	Retention	Additional Notes
2050	*Petalostigma pubescens*	Quinine Bush	200		200	5.0	4.0	2.4	1.7	Regular	-	-	-	-	-	Typical	-	-	-	-	Typical	-	-	-	-	-	-		
2051	**DEAD/STAG**		200		200	6.0	4.0	2.4	1.7	Regular	-	-	-	-	-	Typical	-	-	-	-	Typical	-	-	-	-	-	-		
2052	*Corymbia citriodora*	Spotted Gum	260		260	20.0	8.0	3.1	1.9	Regular	-	-	-	-	-	Typical	-	-	-	-	Typical	-	-	-	-	-	-		
2053	*Corymbia citriodora*	Spotted Gum	230		230	17.0	5.0	2.8	1.8	Regular	-	-	-	-	-	Typical	-	-	-	-	Typical	-	-	-	-	-	-		
2054	*Eucalyptus tereticornis*	Forest Red Gum	470		470	20.0	7.0	5.6	2.4	Regular	-	-	-	-	-	Typical	-	-	-	-	Typical	-	-	-	-	-	-		
2055	*Angophora leiocarpa*	Smooth-barked Apple	510		510	13.0	5.0	6.1	2.5	Regular	-	Thinning	Die-back	-	-	Poor	-	-	Trunk Dmg.	-	Typical	-	New	Large	Small	-	-		
2056	*Petalostigma pubescens*	Quinine Bush	210		210	6.0	4.0	2.5	1.7	Regular	-	-	-	-	-	Typical	-	-	-	-	Typical	-	-	-	-	-	-		
2057	*Angophora leiocarpa*	Smooth-barked Apple	240		240	8.0	5.0	2.9	1.8	Regular	-	-	-	-	-	Typical	Major	-	-	-	Typical	-	-	-	-	-	-		
2058	*Corymbia intermedia*	Pink Bloodwood	230		230	10.0	2.0	2.8	1.8	Regular	-	-	-	-	Lopped	Typical	-	-	-	-	Typical	-	-	-	-	-	-		
2059	*Acacia concurrens*	Black Wattle	330		330	12.0	5.0	4.0	2.1	Regular	-	-	-	-	-	Typical	-	-	-	-	Typical	-	-	-	-	-	-		
2060	*Corymbia intermedia*	Pink Bloodwood	340		340	15.0	3.0	4.1	2.1	Regular	-	-	-	-	-	Typical	-	-	-	-	Typical	-	-	-	-	-	-		
2061	*Corymbia intermedia*	Pink Bloodwood	410		410	20.0	7.0	4.9	2.3	Regular	-	-	-	-	-	Typical	-	-	Trunk Dmg.	-	Typical	-	-	-	-	-	-		
2062	**DEAD/STAG**		240		240	9.0	1.0	2.9	1.8	Regular	-	-	-	-	-	Typical	-	-	-	-	Typical	-	-	Large	-	-	-		
2063	*Eucalyptus siderophloia*	Grey Ironbark	300		300	14.0	7.0	3.6	2.0	One-sided	-	-	-	-	-	Typical	-	-	-	-	Typical	-	-	-	-	-	-		
2064	*Corymbia intermedia*	Pink Bloodwood	200		200	7.0	2.0	2.4	1.7	Regular	-	-	-	-	-	Typical	-	-	-	-	Typical	-	-	-	-	-	-		
2065	*Eucalyptus siderophloia*	Grey Ironbark	220		220	10.0	2.0	2.6	1.8	Regular	-	Thinning	Die-back	-	-	Typical	-	-	-	-	Typical	-	-	-	-	-	-		
2066	*Corymbia citriodora*	Spotted Gum	470		470	31.0	9.0	5.6	2.4	Regular	-	-	-	-	-	Typical	-	-	-	-	Typical	-	-	-	-	-	-		
2067	*Lophostemon suaveolens*	Swamp Box	200		200	8.0	2.0	2.4	1.7	Regular	-	-	-	-	-	Typical	-	-	-	-	Typical	-	-	-	-	-	-		
2068	*Alphitonia excelsa*	Red Ash	220		220	6.0	4.0	2.6	1.8	Regular	-	-	-	-	-	Typical	-	-	-	-	Typical	-	-	-	-	-	-		
2069	*Corymbia citriodora*	Spotted Gum	280		280	17.0	5.0	3.4	1.9	Regular	-	-	-	-	-	Typical	-	-	-	-	Typical	-	-	-	-	-	-		
2070	*Petalostigma pubescens*	Quinine Bush	200		200	3.0	2.0	2.4	1.7	Regular	-	-	-	-	-	Typical	-	-	-	-	Typical	-	-	-	-	-	-		
2071	*Eucalyptus tereticornis*	Forest Red Gum	300		300	11.0	4.0	3.6	2.0	Regular	-	-	-	-	-	Typical	-	-	-	-	Typical	-	-	-	-	-	-		
2072	*Eucalyptus crebra*	Narrow-leaved Ironbark	250		250	11.0	2.0	3.0	1.8	Regular	-	Thinning	Die-back	-	-	Poor	-	-	-	-	Typical	-	-	-	-	-	-		
2073	*Corymbia intermedia*	Pink Bloodwood	340		340	18.0	4.0	4.1	2.1	Regular	-	Thinning	Die-back	-	-	Typical	-	-	-	-	Typical	-	-	-	-	-	-		
2074	*Eucalyptus tereticornis*	Forest Red Gum	420		420	19.0	5.0	5.0	2.3	Regular	-	Thinning	Die-back	-	-	Poor	-	-	Trunk Dmg.	-	Typical	-	-	-	-	-	-		
2075	*Corymbia citriodora*	Spotted Gum	500		500	22.0	11.0	6.0	2.5	Regular	-	Thinning	Die-back	-	-	Typical	-	-	-	-	Typical	-	-	-	-	-	-		
2076	*Eucalyptus seeana*	Narrow-leaved Gum	340		340	15.0	5.0	4.1	2.1	Regular	-	-	-	-	-	Typical	-	-	-	-	Typical	-	-	-	-	-	-		
2077	*Lophostemon suaveolens*	Swamp Box	200		200	5.0	2.0	2.4	1.7	Regular	-	-	-	-	-	Typical	-	-	-	-	Typical	-	-	-	-	-	-		
2078	*Corymbia intermedia*	Pink Bloodwood	310		310	22.0	9.0	3.7	2.0	Regular	-	-	-	-	-	Typical	-	-	-	-	Typical	-	-	-	-	-	-		
2079	*Lophostemon suaveolens*	Swamp Box	200		200	7.0	2.0	2.4	1.7	Regular	-	-	-	-	-	Typical	-	-	-	-	Typical	-	-	-	-	-	-		
2080	*Corymbia citriodora*	Spotted Gum	440		440	23.0	10.0	5.3	2.3	Regular	-	-	-	-	-	Typical	-	-	-	-	Typical	-	-	-	-	-	-		
2081	*Lophostemon suaveolens*	Swamp Box	250		250	8.0	3.0	3.0	1.8	Regular	-	-	-	-	-	Typical	-	-	-	-	Typical	-	-	-	-	-	-		
2082	*Lophostemon suaveolens*	Swamp Box	220		220	8.0	4.0	2.6	1.8	Regular	-	-	-	-	-	Typical	-	-	-	-	Typical	-	-	-	-	-	-		
2083	*Corymbia tessellaris*	Moreton Bay Ash	210		210	20.0	4.0	2.5	1.7	Regular	-	Thinning	-	-	-	Typical	-	-	-	-	Typical	-	-	-	-	-	-		
2084	*Lophostemon suaveolens*	Swamp Box	200		200	7.0	2.0	2.4	1.7	Regular	-	-	-	-	-	Typical	-	-	-	-	Typical	-	-	-	-	-	-		
2085	*Lophostemon suaveolens*	Swamp Box	240		240	10.0	2.0	2.9	1.8	Regular	-	-	-	-	-	Typical	-	-	-	-	Typical	-	-	-	-	-	-		
2086	*Lophostemon suaveolens*	Swamp Box	220		220	10.0	2.0	2.6	1.8	Regular	-	-	-	-	-	Typical	-	-	-	-	Typical	-	-	-	-	-	-		
2087	*Eucalyptus tereticornis*	Forest Red Gum	210		210	18.0	3.0	2.5	1.7	Regular	-	-	-	-	-	Typical	-	-	-	-	Typical	-	-	-	-	-	-		

Specimen Details										Canopy Condition Details							Trunk Condition Details					Fauna Details and Habitat Value								
Tree ID	Botanical Name	Common Name	Trunk DBH (mm)	Additional Trunks DBH (mm)	Total DBH (mm) [AS 4970-2009]	Height (m)	Spread (m)	Tree Protection Zone (m)	Structural Root Zone (m)	Canopy Form	Spreading	Thinning	Die-Back	Epicormic Growth	Lopped	Canopy Health	Leaning	Vines	Trunk Damage	Fire Damage	Trunk Health	Scats	Scratches	Hollows	Nest	Termite Nest	Habitat Value	Retention	Additional Notes
2088	*Lophostemon suaveolens*	Swamp Box	210		210	10.0	3.0	2.5	1.7	Regular	-	-	-	-	-	Typical	-	-	-	-	Typical	-	-	-	-	-	-		
2089	*Lophostemon suaveolens*	Swamp Box	210		210	11.0	3.0	2.5	1.7	Regular	-	-	-	-	-	Typical	-	-	-	-	Typical	-	-	-	-	-	-		
2090	*Eucalyptus siderophloia*	Grey Ironbark	250		250	16.0	5.0	3.0	1.8	Regular	-	-	Die-back	-	-	Typical	-	-	-	-	Typical	-	-	-	-	-	-		
2091	*Lophostemon suaveolens*	Swamp Box	200		200	10.0	3.0	2.4	1.7	Regular	-	-	-	-	-	Typical	-	-	-	-	Typical	-	-	-	-	-	-		
2092	*Corymbia citriodora*	Spotted Gum	240		240	18.0	3.0	2.9	1.8	Regular	-	-	-	-	-	Typical	-	-	-	-	Typical	-	-	-	-	-	-		
2093	*Lophostemon suaveolens*	Swamp Box	210		210	12.0	3.0	2.5	1.7	Regular	-	-	-	-	-	Typical	-	-	-	-	Typical	-	-	-	-	-	-		
2094	*Lophostemon suaveolens*	Swamp Box	210		210	15.0	3.0	2.5	1.7	Regular	-	-	-	-	-	Typical	-	-	-	-	Typical	-	-	-	-	-	-		
2095	*Lophostemon suaveolens*	Swamp Box	310		310	15.0	3.0	3.7	2.0	Regular	-	-	-	-	-	Typical	-	-	-	-	Typical	-	-	-	-	-	-		
2096	*Lophostemon suaveolens*	Swamp Box	220		220	9.0	2.0	2.6	1.8	Regular	-	-	-	-	-	Typical	-	-	-	-	Typical	-	-	-	-	-	-		
2097	*Eucalyptus crebra*	Narrow-leaved Ironbark	220		220	14.0	6.0	2.6	1.8	Regular	-	-	-	-	-	Typical	-	-	-	-	Typical	-	-	-	-	-	-		
2098	*Corymbia citriodora*	Spotted Gum	220		220	16.0	4.0	2.6	1.8	Regular	-	-	-	-	-	Typical	-	-	-	-	Typical	-	-	-	-	-	-		
2099	*Corymbia citriodora*	Spotted Gum	350		350	28.0	9.0	4.2	2.1	Regular	-	-	-	-	-	Typical	-	-	-	-	Typical	-	-	-	-	-	-		
2100	*Corymbia citriodora*	Spotted Gum	270		270	18.0	4.0	3.2	1.9	Regular	-	-	-	-	-	Typical	-	-	-	-	Typical	-	-	-	-	-	-		
2101	*Corymbia citriodora*	Spotted Gum	370		370	23.0	7.0	4.4	2.2	Regular	-	-	Die-back	-	-	Typical	-	-	-	-	Typical	-	-	Small	-	-	-		
2102	*Corymbia tessellaris*	Moreton Bay Ash	250		250	17.0	4.0	3.0	1.8	Regular	-	-	-	-	-	Typical	-	-	-	-	Typical	-	-	-	-	-	-		
2103	*Corymbia tessellaris*	Moreton Bay Ash	210		210	11.0	3.0	2.5	1.7	Regular	-	-	-	-	-	Typical	-	-	-	-	Typical	-	-	-	-	-	-		
2104	*Corymbia citriodora*	Spotted Gum	250		250	13.0	3.0	3.0	1.8	Regular	-	Thinning	Die-back	-	-	Typical	-	-	-	-	Typical	-	-	-	-	-	-		
2105	*Corymbia citriodora*	Spotted Gum	400		400	19.0	7.0	4.8	2.3	Regular	-	-	-	-	-	Typical	-	-	-	-	Typical	-	-	-	-	-	-		
2106	*Corymbia tessellaris*	Moreton Bay Ash	270		270	12.0	4.0	3.2	1.9	Regular	-	-	-	-	-	Typical	-	-	-	-	Typical	-	-	-	-	-	-		
2107	*Eucalyptus crebra*	Narrow-leaved Ironbark	620		620	24.0	12.0	7.4	2.7	Regular	-	Thinning	Die-back	-	-	Typical	-	-	-	-	Typical	-	-	Large	-	-	-		
2108	*Acacia concurrens*	Black Wattle	220		220	10.0	2.0	2.6	1.8	Regular	-	-	-	-	-	Typical	-	-	-	-	Typical	-	-	-	-	-	-		
2109	*Eucalyptus siderophloia*	Grey Ironbark	310		310	22.0	6.0	3.7	2.0	One-sided	-	-	-	-	-	Typical	-	-	-	-	Typical	-	-	-	-	-	-		
2110	*Eucalyptus siderophloia*	Grey Ironbark	230		230	12.0	2.0	2.8	1.8	Regular	-	Thinning	Die-back	Epicormic	-	Poor	-	-	-	-	Typical	-	-	-	-	-	-		
2111	*Eucalyptus tereticornis*	Forest Red Gum	350		350	26.0	6.0	4.2	2.1	Regular	-	-	-	-	-	Typical	-	-	-	-	Typical	-	-	-	-	-	-		
2112	*Lophostemon suaveolens*	Swamp Box	300		300	15.0	5.0	3.6	2.0	Regular	-	-	-	-	-	Typical	-	-	-	-	Typical	-	-	-	-	-	-		
2113	*Eucalyptus siderophloia*	Grey Ironbark	370		370	25.0	8.0	4.4	2.2	Regular	-	-	-	-	-	Typical	-	-	-	-	Typical	-	-	-	-	-	-		
2114	*Eucalyptus crebra*	Narrow-leaved Ironbark	310		310	26.0	5.0	3.7	2.0	Regular	-	Thinning	Die-back	-	-	Typical	-	-	-	-	Typical	-	-	-	-	-	-		
2115	*Lophostemon suaveolens*	Swamp Box	270		270	12.0		3.2	1.9	Regular	-	-	-	-	-	Typical	-	-	-	-	Typical	-	-	-	-	-	-		
2116	*Eucalyptus crebra*	Narrow-leaved Ironbark	320		320	22.0	10.0	3.8	2.1	Regular	-	-	-	-	-	Typical	-	-	-	-	Typical	-	-	-	-	-	-		
2117	*Eucalyptus crebra*	Narrow-leaved Ironbark	200		200	10.0	4.0	2.4	1.7	Regular	-	Thinning	Die-back	-	-	Typical	-	-	-	-	Typical	-	-	-	-	-	-		
2118	*Corymbia tessellaris*	Moreton Bay Ash	210		210	10.0	4.0	2.5	1.7	Regular	-	-	-	-	-	Typical	-	-	-	-	Typical	-	-	-	-	-	-		
2119	*Eucalyptus tereticornis*	Forest Red Gum	300		300	20.0	6.0	3.6	2.0	Regular	-	-	-	-	-	Typical	-	-	-	-	Typical	-	-	-	-	-	-		
2120	*Eucalyptus tereticornis*	Forest Red Gum	400		400	23.0	7.0	4.8	2.3	Regular	-	-	-	-	-	Typical	-	-	-	-	Typical	-	-	-	-	-	-		
2121	*Lophostemon suaveolens*	Swamp Box	230		230	8.0	3.0	2.8	1.8	Regular	-	-	-	-	-	Typical	-	-	-	-	Typical	-	-	-	-	-	-		
2122	*Eucalyptus tereticornis*	Forest Red Gum	240		240	12.0	3.0	2.9	1.8	Regular	-	Thinning	Die-back	-	-	Poor	-	-	-	-	Typical	-	-	-	-	-	-		
2123	*Corymbia citriodora*	Spotted Gum	240		240	18.0	4.0	2.9	1.8	Regular	-	-	-	-	-	Typical	-	-	-	-	Typical	-	-	-	-	-	-		
2124	*Corymbia intermedia*	Pink Bloodwood	200		200	10.0	2.0	2.4	1.7	Regular	-	-	-	-	-	Typical	-	-	-	-	Typical	-	-	-	-	-	-		
2125	*Acacia concurrens*	Black Wattle	150	130	198	6.0	3.0	2.4	1.7	Regular	-	-	-	-	-	Typical	-	-	-	-	Typical	-	-	-	-	-	-		

Specimen Details										Canopy Condition Details							Trunk Condition Details					Fauna Details and Habitat Value								
Tree ID	Botanical Name	Common Name	Trunk DBH (mm)	Additional Trunks DBH (mm)	Total DBH (mm) [AS 4970-2009]	Height (m)	Spread (m)	Tree Protection Zone (m)	Structural Root Zone (m)	Canopy Form	Spreading	Thinning	Die-Back	Epicormic Growth	Lopped	Canopy Health	Leaning	Vines	Trunk Damage	Fire Damage	Trunk Health	Scats	Scratches	Hollows	Nest	Termite Nest	Habitat Value	Retention	Additional Notes
2126	*Eucalyptus crebra*	Narrow-leaved Ironbark	290		290	15.0	5.0	3.5	2.0	Regular	-	Thinning	Die-back	-	-	Poor	-	-	-	-	Typical	-	-	-	-	-	-		
2127	*Lophostemon suaveolens*	Swamp Box	230		230	9.0	2.0	2.8	1.8	Regular	-	Thinning	Die-back	-	-	Typical	-	-	-	-	Typical	-	-	-	-	-	-		
2128	*Lophostemon suaveolens*	Swamp Box	250		250	14.0	3.0	3.0	1.8	Regular	-	-	-	-	-	Typical	-	-	-	-	Typical	-	-	-	-	-	-		
2129	*Lophostemon suaveolens*	Swamp Box	220		220	7.0	2.0	2.6	1.8	Regular	-	-	-	-	-	Typical	-	-	-	-	Typical	-	-	-	-	-	-		
2130	*Acacia concurrens*	Black Wattle	240		240	6.0	3.0	2.9	1.8	Regular	-	-	-	-	-	Typical	-	-	-	-	Typical	-	-	-	-	-	-		
2131	*Eucalyptus crebra*	Narrow-leaved Ironbark	290		290	16.0	5.0	3.5	2.0	Regular	-	Thinning	Die-back	-	-	Typical	-	-	-	-	Typical	-	-	-	-	-	-		
2132	*Corymbia citriodora*	Spotted Gum	330		330	25.0	5.0	4.0	2.1	Regular	-	-	-	-	-	Typical	-	-	-	-	Typical	-	-	-	-	-	-		
2133	*Eucalyptus tereticornis*	Forest Red Gum	300		300	18.0	5.0	3.6	2.0	Regular	-	-	-	-	-	Typical	-	-	-	-	Typical	-	-	-	-	-	-		
2134	*Eucalyptus tereticornis*	Forest Red Gum	410		410	29.0	10.0	4.9	2.3	Regular	-	-	-	-	-	Typical	-	-	-	-	Typical	-	-	-	-	-	-		
2135	*Corymbia citriodora*	Spotted Gum	260		260	19.0	3.0	3.1	1.9	Regular	-	Thinning	Die-back	-	-	Typical	-	-	-	-	Typical	-	-	-	-	-	-		
2136	*Corymbia citriodora*	Spotted Gum	300		300	21.0	6.0	3.6	2.0	Regular	-	-	-	-	-	Typical	-	-	-	-	Typical	-	-	-	-	-	-		
2137	*Corymbia citriodora*	Spotted Gum	510		510	31.0	12.0	6.1	2.5	Regular	-	Thinning	-	-	-	Typical	-	-	-	-	Typical	-	-	-	-	-	-		
2138	*Eucalyptus crebra*	Narrow-leaved Ironbark	230		230	15.0	4.0	2.8	1.8	Regular	-	-	-	-	-	Typical	-	-	-	-	Typical	-	-	-	-	-	-		
2139	*Corymbia citriodora*	Spotted Gum	490		490	29.0	11.0	5.9	2.5	Regular	-	Thinning	Die-back	-	-	Typical	-	-	-	-	Typical	-	-	-	-	-	-		
2140	*Corymbia citriodora*	Spotted Gum	260		260	14.0	4.0	3.1	1.9	Regular	-	-	Die-back	-	-	Typical	-	-	-	-	Typical	-	-	-	-	-	-		
2141	*Corymbia citriodora*	Spotted Gum	500		500	30.0	13.0	6.0	2.5	Regular	-	-	-	-	-	Typical	-	-	-	-	Typical	-	-	-	-	-	-		
2142	*Corymbia citriodora*	Spotted Gum	200		200	19.0	6.0	2.4	1.7	Regular	-	-	-	-	-	Typical	-	-	-	-	Typical	-	-	-	-	-	-		
2143	*Eucalyptus tereticornis*	Forest Red Gum	250		250	23.0	9.0	3.0	1.8	Regular	-	-	-	-	-	Typical	-	-	-	-	Typical	-	-	-	-	-	-		
2144	*Corymbia citriodora*	Spotted Gum	510		510	32.0	14.0	6.1	2.5	Regular	-	-	-	-	-	Typical	-	-	-	-	Typical	-	-	-	-	-	-		
2145	*Corymbia citriodora*	Spotted Gum	230		230	25.0	4.0	2.8	1.8	Regular	-	-	-	-	-	Typical	-	-	-	-	Typical	-	-	-	-	-	-		
2146	*Corymbia tessellaris*	Moreton Bay Ash	230		230	18.0	4.0	2.8	1.8	Regular	-	-	-	-	-	Typical	-	-	-	-	Typical	-	-	-	-	-	-		
2147	*Corymbia citriodora*	Spotted Gum	450		450	15.0	5.0	5.4	2.4	Regular	-	-	-	-	-	Typical	-	-	Trunk Dmg.	-	Typical	-	-	-	-	-	-		
2148	*Corymbia citriodora*	Spotted Gum	250		250	19.0	5.0	3.0	1.8	Regular	-	-	-	-	-	Typical	-	-	Trunk Dmg.	-	Typical	-	-	-	-	-	-		
2149	*Eucalyptus moluccana*	Gum-topped Box	370		370	21.0	6.0	4.4	2.2	Regular	-	-	-	-	-	Typical	-	-	Trunk Dmg.	-	Typical	-	-	-	-	-	-		
2150	*Eucalyptus moluccana*	Gum-topped Box	320		320	21.0	10.0	3.8	2.1	Regular	-	-	-	-	-	Typical	-	-	-	-	Typical	-	-	-	-	-	-		
2151	*Corymbia tessellaris*	Moreton Bay Ash	210		210	13.0	4.0	2.5	1.7	One-sided	-	-	-	-	-	Typical	-	-	-	-	Typical	-	-	-	-	-	-		
2152	*Corymbia tessellaris*	Moreton Bay Ash	250		250	20.0	3.0	3.0	1.8	Regular	-	Thinning	Die-back	-	-	Typical	-	-	-	-	Typical	-	-	-	-	-	-		
2153	*Corymbia tessellaris*	Moreton Bay Ash	230		230	21.0	6.0	2.8	1.8	Regular	-	-	-	-	-	Typical	-	-	-	-	Typical	-	-	-	-	-	-		
2154	*Corymbia intermedia*	Pink Bloodwood	240		240	20.0	5.0	2.9	1.8	Regular	-	-	-	-	-	Typical	-	-	-	-	Typical	-	-	-	-	-	-		
2155	*Melaleuca quinquenervia*	Broad-leaved Paperbark	270		270	14.0	5.0	3.2	1.9	Regular	-	-	-	-	-	Typical	-	-	-	-	Typical	-	-	-	-	-	-		
2156	*Eucalyptus tereticornis*	Forest Red Gum	520		520	18.0	7.0	6.2	2.5	Regular	-	-	-	-	-	Typical	-	-	-	-	Typical	-	-	-	-	-	-		
2157	*Melaleuca quinquenervia*	Broad-leaved Paperbark	250		250	11.0	4.0	3.0	1.8	Regular	-	-	-	-	-	Typical	-	-	-	-	Typical	-	-	-	-	-	-		
2158	*Eucalyptus tereticornis*	Forest Red Gum	530		530	22.0	7.0	6.4	2.5	Regular	-	-	-	-	-	Typical	-	-	Trunk Dmg.	-	Typical	-	-	-	-	-	-		
2159	*Melaleuca quinquenervia*	Broad-leaved Paperbark	230		230	11.0	4.0	2.8	1.8	Regular	-	-	-	-	-	Typical	-	-	-	-	Typical	-	-	-	-	-	-		
2160	*Eucalyptus tereticornis*	Forest Red Gum	480		480	22.0	8.0	5.8	2.4	Regular	-	-	-	-	-	Typical	-	-	-	-	Typical	-	-	-	-	-	-		
2161	*Lophostemon suaveolens*	Swamp Box	350		350	15.0	6.0	4.2	2.1	Regular	-	-	-	-	-	Typical	-	-	-	-	Typical	-	-	-	-	-	-		
2162	*Melaleuca quinquenervia*	Broad-leaved Paperbark	330		330	14.0	5.0	4.0	2.1	Regular	-	-	-	-	-	Typical	-	-	-	-	Typical	-	-	-	-	-	-		
2163	*Lophostemon suaveolens*	Swamp Box	210		210	12.0	4.0	2.5	1.7	Regular	-	-	-	-	-	Typical	-	-	-	-	Typical	-	-	-	-	-	-		

Specimen Details										Canopy Condition Details							Trunk Condition Details					Fauna Details and Habitat Value								
Tree ID	Botanical Name	Common Name	Trunk DBH (mm)	Additional Trunks DBH (mm)	Total DBH (mm) [AS 4970-2009]	Height (m)	Spread (m)	Tree Protection Zone (m)	Structural Root Zone (m)	Canopy Form	Spreading	Thinning	Die-Back	Epicormic Growth	Lopped	Canopy Health	Leaning	Vines	Trunk Damage	Fire Damage	Trunk Health	Scats	Scratches	Hollows	Nest	Termite Nest	Habitat Value	Retention	Additional Notes
2164	*Melaleuca quinquenervia*	Broad-leaved Paperbark	240	220	326	14.0	7.0	3.9	2.1	Regular	-	-	-	-	-	Typical	-	-	-	-	Typical	-	-	-	-	-	-		
2165	*Melaleuca quinquenervia*	Broad-leaved Paperbark	290		290	12.0	5.0	3.5	2.0	Regular	-	-	-	-	-	Typical	-	-	-	-	Typical	-	-	-	-	-	-		
2166	*Eucalyptus tereticornis*	Forest Red Gum	280		280	22.0	4.0	3.4	1.9	Regular	-	-	-	-	-	Typical	-	-	-	-	Typical	-	-	-	-	-	-		
2167	*Corymbia intermedia*	Pink Bloodwood	280		280	15.0	5.0	3.4	1.9	One-sided	-	-	-	-	-	Typical	-	-	-	-	Typical	-	-	-	-	-	-		
2168	*Melaleuca quinquenervia*	Broad-leaved Paperbark	220		220	10.0	4.0	2.6	1.8	Regular	-	-	-	-	-	Typical	-	-	-	-	Typical	-	-	-	-	-	-		
2169	*Melaleuca quinquenervia*	Broad-leaved Paperbark	200	170	262	13.0	4.0	3.1	1.9	Regular	-	-	-	-	-	Typical	-	-	-	-	Typical	-	-	-	-	-	-		
2170	*Eucalyptus tereticornis*	Forest Red Gum	620		620	24.0	10.0	7.4	2.7	Regular	-	-	-	-	-	Typical	-	-	-	-	Typical	-	-	-	-	-	-		
2171	*Lophostemon suaveolens*	Swamp Box	300		300	16.0	6.0	3.6	2.0	Regular	-	-	-	-	-	Typical	-	-	-	-	Typical	-	-	-	-	-	-		
2172	*Eucalyptus seeana*	Narrow-leaved Gum	330		330	18.0	7.0	4.0	2.1	Regular	-	Thinning	Die-back	-	-	Poor	-	-	-	-	Typical	-	-	-	-	-	-		
2173	*Eucalyptus tereticornis*	Forest Red Gum	420		420	22.0	8.0	5.0	2.3	Regular	-	Thinning	Die-back	-	-	Typical	-	-	-	-	Typical	-	-	-	-	-	-		
2174	*Corymbia intermedia*	Pink Bloodwood	360		360	18.0	6.0	4.3	2.2	Regular	-	-	-	-	-	Typical	-	-	-	-	Typical	-	-	-	-	-	-		
2175	*Melaleuca quinquenervia*	Broad-leaved Paperbark	200		200	11.0	4.0	2.4	1.7	Regular	-	-	-	-	-	Typical	-	-	-	-	Typical	-	-	-	-	-	-		
2176	*Melaleuca quinquenervia*	Broad-leaved Paperbark	240		240	13.0	5.0	2.9	1.8	Regular	-	-	-	-	-	Typical	-	-	-	-	Typical	-	-	-	-	-	-		
2177	*Corymbia intermedia*	Pink Bloodwood	230		230	17.0	6.0	2.8	1.8	Regular	-	-	-	-	-	Typical	-	-	-	-	Typical	-	-	-	-	-	-		
2178	*Melaleuca quinquenervia*	Broad-leaved Paperbark	200		200	12.0	4.0	2.4	1.7	Regular	-	-	-	-	-	Typical	-	-	-	-	Typical	-	-	-	-	-	-		
2179	*Melaleuca quinquenervia*	Broad-leaved Paperbark	200	160	256	13.0	6.0	3.1	1.9	Regular	-	-	-	-	-	Typical	-	-	-	-	Typical	-	-	-	-	-	-		
2180	*Melaleuca quinquenervia*	Broad-leaved Paperbark	200		200	13.0	5.0	2.4	1.7	Regular	-	-	-	-	-	Typical	-	-	-	-	Typical	-	-	-	-	-	-		
2181	*Melaleuca quinquenervia*	Broad-leaved Paperbark	210		210	12.0	4.0	2.5	1.7	Regular	-	-	-	-	-	Typical	-	-	-	-	Typical	-	-	-	-	-	-		
2182	*Lophostemon confertus*	Brush Box	280		280	13.0	5.0	3.4	1.9	Regular	-	-	-	-	-	Typical	-	-	-	-	Typical	-	-	-	-	-	-		
2183	*Melaleuca quinquenervia*	Broad-leaved Paperbark	260	170	311	12.0	6.0	3.7	2.0	Regular	-	-	-	-	-	Typical	-	-	-	-	Typical	-	-	-	-	-	-		
2184	*Acacia disparrima*	Hickory Wattle	260		260	13.0	5.0	3.1	1.9	Regular	-	Thinning	Die-back	-	-	Poor	-	-	-	-	Typical	-	-	-	-	-	-		
2185	*Corymbia intermedia*	Pink Bloodwood	220		220	18.0	6.0	2.6	1.8	Regular	-	-	-	-	-	Typical	-	-	-	-	Typical	-	-	-	-	-	-		
2186	*Melaleuca quinquenervia*	Broad-leaved Paperbark	230		230	12.0	5.0	2.8	1.8	Regular	-	-	-	-	-	Typical	-	-	-	-	Typical	-	-	-	-	-	-		
2187	*Corymbia intermedia*	Pink Bloodwood	270		270	17.0	5.0	3.2	1.9	Regular	-	-	-	-	-	Typical	-	-	-	-	Typical	-	-	-	-	-	-		
2188	*Corymbia intermedia*	Pink Bloodwood	340		340	18.0	6.0	4.1	2.1	Regular	-	-	-	-	-	Typical	-	-	-	-	Typical	-	-	-	-	-	-		
2189	*Corymbia intermedia*	Pink Bloodwood	260		260	17.0	5.0	3.1	1.9	Regular	-	-	-	-	-	Typical	-	-	-	-	Typical	-	-	-	-	-	-		
2190	*Corymbia intermedia*	Pink Bloodwood	220		220	12.0	4.0	2.6	1.8	One-sided	-	-	-	-	-	Typical	-	-	-	-	Typical	-	-	-	-	-	-		
2191	*Corymbia intermedia*	Pink Bloodwood	200		200	16.0	4.0	2.4	1.7	Regular	-	-	-	-	-	Typical	-	-	-	-	Typical	-	-	-	-	-	-		
2192	*Corymbia intermedia*	Pink Bloodwood	260		260	19.0	5.0	3.1	1.9	Regular	-	-	-	-	-	Typical	-	-	-	-	Typical	-	-	-	-	-	-		
2193	*Corymbia intermedia*	Pink Bloodwood	340		340	22.0	6.0	4.1	2.1	Regular	-	-	-	-	-	Typical	-	-	-	-	Typical	-	-	-	-	-	-		
2194	*Melaleuca quinquenervia*	Broad-leaved Paperbark	200	140	244	13.0	5.0	2.9	1.8	Regular	-	-	-	-	-	Typical	-	-	-	-	Typical	-	-	-	-	-	-		
2195	*Eucalyptus tereticornis*	Forest Red Gum	600		600	24.0	9.0	7.2	2.7	Regular	-	Thinning	-	-	-	Typical	-	-	-	-	Typical	-	-	-	-	-	-		
2196	*Melaleuca quinquenervia*	Broad-leaved Paperbark	560		560	13.0	6.0	6.7	2.6	Regular	-	Thinning	Die-back	-	-	Typical	-	-	-	-	Typical	-	-	-	-	-	-		
2197	*Angophora leiocarpa*	Smooth-barked Apple	230		230	16.0	6.0	2.8	1.8	Regular	-	-	-	-	-	Typical	-	-	-	-	Typical	-	-	-	-	-	-		
2198	*Melaleuca quinquenervia*	Broad-leaved Paperbark	200		200	12.0	3.0	2.4	1.7	Regular	-	-	-	-	-	Typical	-	-	-	-	Typical	-	-	-	-	-	-		
2199	*Melaleuca quinquenervia*	Broad-leaved Paperbark	240		240	12.0	4.0	2.9	1.8	Regular	-	-	-	-	-	Typical	-	-	-	-	Typical	-	-	-	-	-	-		
2200	*Melaleuca quinquenervia*	Broad-leaved Paperbark	200		200	11.0	5.0	2.4	1.7	Regular	-	-	-	-	-	Typical	Minor	-	-	-	Typical	-	-	-	-	-	-		
2201	*Corymbia intermedia*	Pink Bloodwood	460		460	22.0	8.0	5.5	2.4	Regular	-	-	-	-	-	Typical	-	-	-	-	Typical	-	-	-	-	-	-		

Specimen Details										Canopy Condition Details							Trunk Condition Details					Fauna Details and Habitat Value								
Tree ID	Botanical Name	Common Name	Trunk DBH (mm)	Additional Trunks DBH (mm)	Total DBH (mm) [AS 4970-2009]	Height (m)	Spread (m)	Tree Protection Zone (m)	Structural Root Zone (m)	Canopy Form	Spreading	Thinning	Die-Back	Epicormic Growth	Lopped	Canopy Health	Leaning	Vines	Trunk Damage	Fire Damage	Trunk Health	Scats	Scratches	Hollows	Nest	Termite Nest	Habitat Value	Retention	Additional Notes
2202	*Corymbia intermedia*	Pink Bloodwood	320		320	21.0	3.0	3.8	2.1	Regular	-	Thinning	Die-back	-	-	Typical	-	-	-	-	Typical	-	-	-	-	-	-		
2203	*Melaleuca quinquenervia*	Broad-leaved Paperbark	250	200	320	12.0	5.0	3.8	2.1	Regular	-	-	-	-	-	Typical	-	-	-	-	Typical	-	-	-	-	-	-		
2204	*Eucalyptus tereticornis*	Forest Red Gum	420		420	23.0	7.0	5.0	2.3	Regular	-	Thinning	-	-	-	Typical	-	-	-	-	Typical	-	-	-	-	-	-		
2205	*Lophostemon suaveolens*	Swamp Box	240		240	12.0	4.0	2.9	1.8	Regular	-	Thinning	-	-	-	Typical	-	-	-	-	Typical	-	-	-	-	Termites	-		
2206	*Eucalyptus tereticornis*	Forest Red Gum	340		340	21.0	6.0	4.1	2.1	Regular	-	-	-	-	-	Typical	-	-	-	-	Typical	-	-	-	-	-	-		
2207	*Angophora leiocarpa*	Smooth-barked Apple	360		360	19.0	7.0	4.3	2.2	Regular	-	-	-	-	-	Typical	-	-	-	-	Typical	-	-	-	-	-	-		
2208	*Melaleuca quinquenervia*	Broad-leaved Paperbark	250		250	13.0	5.0	3.0	1.8	Regular	-	-	-	-	-	Typical	-	-	-	-	Typical	-	-	-	-	-	-		
2209	*Melaleuca quinquenervia*	Broad-leaved Paperbark	210		210	12.0	4.0	2.5	1.7	Regular	-	-	-	-	-	Typical	-	-	-	-	Typical	-	-	-	-	-	-		
2210	*Melaleuca quinquenervia*	Broad-leaved Paperbark	200		200	13.0	5.0	2.4	1.7	Regular	-	-	-	-	-	Typical	-	-	-	-	Typical	-	-	-	-	-	-		
2211	*Angophora leiocarpa*	Smooth-barked Apple	230		230	16.0	5.0	2.8	1.8	Regular	-	Thinning	Die-back	-	-	Poor	-	-	-	-	Typical	-	-	-	-	-	-		
2212	*Melaleuca quinquenervia*	Broad-leaved Paperbark	220		220	11.0	5.0	2.6	1.8	Regular	-	-	-	-	-	Typical	-	-	-	-	Typical	-	-	-	-	-	-		
2213	*Angophora leiocarpa*	Smooth-barked Apple	200		200	11.0	3.0	2.4	1.7	Regular	-	-	-	-	-	Typical	-	-	-	-	Typical	-	-	-	-	-	-		
2214	*Melaleuca quinquenervia*	Broad-leaved Paperbark	260		260	12.0	5.0	3.1	1.9	Regular	-	-	-	-	-	Typical	-	-	-	-	Typical	-	-	-	-	-	-		
2215	*Lophostemon suaveolens*	Swamp Box	260		260	14.0	5.0	3.1	1.9	Regular	-	-	-	-	-	Typical	-	-	-	-	Typical	-	-	-	-	-	-		
2216	*Eucalyptus tereticornis*	Forest Red Gum	380		380	23.0	7.0	4.6	2.2	Regular	-	Thinning	Die-back	-	-	Poor	-	-	-	-	Typical	-	-	-	-	-	-		
2217	*Corymbia intermedia*	Pink Bloodwood	300		300	19.0	4.0	3.6	2.0	Regular	-	Thinning	Die-back	-	-	Poor	-	-	-	-	Typical	-	-	-	-	-	-		
2218	*Lophostemon suaveolens*	Swamp Box	230	100	251	12.0	3.0	3.0	1.9	Regular	-	Thinning	Die-back	Epicormic	-	Poor	-	-	-	-	Typical	-	-	-	-	-	-		
2219	*Eucalyptus tereticornis*	Forest Red Gum	470		470	23.0	7.0	5.6	2.4	Regular	-	-	-	-	-	Typical	-	-	-	-	Typical	-	-	-	-	-	-		
2220	*Corymbia intermedia*	Pink Bloodwood	320		320	18.0	6.0	3.8	2.1	Regular	-	Thinning	Die-back	-	-	Typical	-	-	-	-	Typical	-	-	-	-	-	-		
2221	*Melaleuca quinquenervia*	Broad-leaved Paperbark	320		320	14.0	6.0	3.8	2.1	Regular	-	-	-	-	-	Typical	-	-	-	-	Typical	-	-	-	-	-	-		
2222	*Melaleuca quinquenervia*	Broad-leaved Paperbark	220	220	311	12.0	5.0	3.7	2.0	Regular	-	-	-	-	-	Typical	Minor	-	-	-	Typical	-	-	-	-	-	-		
2223	*Melaleuca quinquenervia*	Broad-leaved Paperbark	250		250	12.0	5.0	3.0	1.8	Regular	-	-	-	-	-	Typical	-	-	-	-	Typical	-	-	-	-	-	-		
2224	*Corymbia intermedia*	Pink Bloodwood	200		200	16.0	3.0	2.4	1.7	Regular	-	Thinning	Die-back	Epicormic	-	Poor	-	-	-	-	Typical	-	-	-	-	-	-		
2225	*Melaleuca quinquenervia*	Broad-leaved Paperbark	220		220	12.0	3.0	2.6	1.8	Regular	-	-	-	-	-	Typical	-	-	-	-	Typical	-	-	-	-	-	-		
2226	*Melaleuca quinquenervia*	Broad-leaved Paperbark	270		270	14.0	5.0	3.2	1.9	Regular	-	-	-	-	-	Typical	-	-	-	-	Typical	-	-	-	-	-	-		
2227	*Melaleuca quinquenervia*	Broad-leaved Paperbark	290		290	15.0	6.0	3.5	2.0	Regular	-	-	-	-	-	Typical	-	-	-	-	Typical	-	-	-	-	-	-		
2228	*Eucalyptus tereticornis*	Forest Red Gum	340		340	20.0	7.0	4.1	2.1	Regular	-	-	-	-	-	Typical	-	-	-	-	Typical	-	-	-	-	-	-		
2229	*Eucalyptus tereticornis*	Forest Red Gum	280		280	22.0	5.0	3.4	1.9	Regular	-	Thinning	Die-back	-	-	Poor	-	-	-	-	Typical	-	-	-	-	-	-		
2230	*Melaleuca quinquenervia*	Broad-leaved Paperbark	230		230	13.0	4.0	2.8	1.8	Regular	-	-	-	-	-	Typical	-	-	-	-	Typical	-	-	-	-	-	-		
2231	*Eucalyptus tereticornis*	Forest Red Gum	310		310	23.0	5.0	3.7	2.0	Regular	-	-	-	-	-	Typical	-	-	-	-	Typical	-	-	-	-	-	-		
2232	*Eucalyptus tereticornis*	Forest Red Gum	380		380	22.0	5.0	4.6	2.2	Regular	-	Thinning	Die-back	-	-	Typical	-	-	-	-	Typical	-	-	-	-	-	-		
2233	*Melaleuca quinquenervia*	Broad-leaved Paperbark	230		230	11.0	6.0	2.8	1.8	Regular	-	-	-	-	-	Typical	-	-	-	-	Typical	-	-	-	-	-	-		
2234	*Lophostemon suaveolens*	Swamp Box	200		200	11.0	4.0	2.4	1.7	Regular	-	-	-	-	-	Typical	-	-	-	-	Typical	-	-	-	-	-	-		
2235	*Melaleuca quinquenervia*	Broad-leaved Paperbark	220	200, 180	348	13.0	6.0	4.2	2.1	Regular	-	-	-	-	-	Typical	-	-	-	-	Typical	-	-	-	-	-	-		
2236	*Melaleuca quinquenervia*	Broad-leaved Paperbark	450	280	530	14.0	6.0	6.4	2.5	Regular	-	-	-	-	-	Typical	-	-	-	-	Typical	-	-	-	-	-	-		
2237	*Melaleuca quinquenervia*	Broad-leaved Paperbark	300		300	13.0	5.0	3.6	2.0	Regular	-	-	-	-	-	Typical	-	-	-	-	Typical	-	-	-	-	-	-		
2238	*Lophostemon suaveolens*	Swamp Box	200		200	11.0	4.0	2.4	1.7	Regular	-	-	-	-	-	Typical	-	-	-	-	Typical	-	-	-	-	-	-		
2239	*Lophostemon suaveolens*	Swamp Box	200		200	11.0	5.0	2.4	1.7	Regular	-	-	-	-	-	Typical	-	-	-	-	Typical	-	-	-	-	-	-		

Specimen Details										Canopy Condition Details							Trunk Condition Details					Fauna Details and Habitat Value								
Tree ID	Botanical Name	Common Name	Trunk DBH (mm)	Additional Trunks DBH (mm)	Total DBH (mm) [AS 4970-2009]	Height (m)	Spread (m)	Tree Protection Zone (m)	Structural Root Zone (m)	Canopy Form	Spreading	Thinning	Die-Back	Epicormic Growth	Lopped	Canopy Health	Leaning	Vines	Trunk Damage	Fire Damage	Trunk Health	Scats	Scratches	Hollows	Nest	Termite Nest	Habitat Value	Retention	Additional Notes
2240	*Lophostemon suaveolens*	Swamp Box	220		220	12.0	4.0	2.6	1.8	Regular	-	-	-	-	-	Typical	-	-	-	-	Typical	-	-	-	-	-	-		
2241	*Melaleuca quinquenervia*	Broad-leaved Paperbark	370		370	14.0	6.0	4.4	2.2	Regular	-	-	-	-	-	Typical	-	-	-	-	Typical	-	-	-	-	-	-		
2242	*Eucalyptus tereticornis*	Forest Red Gum	490		490	22.0	8.0	5.9	2.5	Regular	-	Thinning	Die-back	-	-	Typical	-	-	-	-	Typical	-	-	-	-	-	-		
2243	*Lophostemon suaveolens*	Swamp Box	260		260	12.0	4.0	3.1	1.9	Regular	-	-	-	-	-	Typical	-	-	-	-	Typical	-	-	-	-	-	-		
2244	*Lophostemon suaveolens*	Swamp Box	200		200	12.0	4.0	2.4	1.7	Regular	-	-	-	-	-	Typical	-	-	-	-	Typical	-	-	-	-	-	-		
2245	*Lophostemon suaveolens*	Swamp Box	200		200	12.0	4.0	2.4	1.7	Regular	-	-	-	-	-	Typical	-	-	-	-	Typical	-	-	-	-	-	-		
2246	*Lophostemon suaveolens*	Swamp Box	280		280	15.0	5.0	3.4	1.9	Regular	-	-	-	-	-	Typical	-	-	-	-	Typical	-	-	-	-	-	-		
2247	*Melaleuca quinquenervia*	Broad-leaved Paperbark	300		300	16.0	6.0	3.6	2.0	Regular	-	-	-	-	-	Typical	-	-	-	-	Typical	-	-	-	-	-	-		
2248	*Melaleuca quinquenervia*	Broad-leaved Paperbark	300		300	15.0	5.0	3.6	2.0	Regular	-	-	-	-	-	Typical	-	-	-	-	Typical	-	-	-	-	-	-		
2249	*Melaleuca quinquenervia*	Broad-leaved Paperbark	290	170	336	11.0	6.0	4.0	2.1	Regular	-	-	-	-	-	Typical	-	-	-	-	Typical	-	-	-	-	-	-		
2250	*Eucalyptus tereticornis*	Forest Red Gum	270		270	22.0	5.0	3.2	1.9	Regular	-	Thinning	Die-back	-	-	Poor	-	-	-	-	Typical	-	-	-	-	-	-		
2251	*Angophora leiocarpa*	Smooth-barked Apple	330		330	23.0	8.0	4.0	2.1	Regular	-	-	-	-	-	Typical	-	-	-	-	Typical	-	-	-	-	-	-		
2252	*Angophora leiocarpa*	Smooth-barked Apple	200		200	13.0	3.0	2.4	1.7	Regular	-	Thinning	Die-back	-	-	Poor	-	-	-	-	Typical	-	-	-	-	-	-		
2253	*Corymbia intermedia*	Pink Bloodwood	230		230	16.0	6.0	2.8	1.8	Regular	-	-	-	-	-	Typical	-	-	-	-	Typical	-	-	-	-	-	-		
2254	*Eucalyptus seeana*	Narrow-leaved Gum	210		210	13.0	3.0	2.5	1.7	Regular	-	Thinning	Die-back	-	-	Poor	-	-	-	-	Typical	-	-	-	-	-	-		
2255	*Eucalyptus tereticornis*	Forest Red Gum	270		270	16.0	6.0	3.2	1.9	Regular	-	Thinning	Die-back	Epicormic	-	Poor	-	-	-	-	Typical	-	-	-	-	-	-		
2256	*Angophora leiocarpa*	Smooth-barked Apple	210		210	13.0	4.0	2.5	1.7	Regular	-	Thinning	-	-	-	Typical	-	-	-	-	Typical	-	-	-	-	-	-		
2257	*Lophostemon suaveolens*	Swamp Box	210		210	12.0	5.0	2.5	1.7	Regular	-	-	-	-	-	Typical	-	-	-	-	Typical	-	-	-	-	-	-		
2258	*Lophostemon suaveolens*	Swamp Box	220		220	13.0	4.0	2.6	1.8	Regular	-	-	-	-	-	Typical	-	-	-	-	Typical	-	-	-	-	-	-		
2259	*Angophora leiocarpa*	Smooth-barked Apple	240		240	13.0	5.0	2.9	1.8	Regular	-	Thinning	Die-back	-	-	Typical	Minor	-	-	-	Typical	-	-	-	-	-	-		
2260	*Allocasuarina littoralis*	Black Sheoak	250		250	12.0	6.0	3.0	1.8	Regular	-	Thinning	-	-	-	Typical	-	-	-	-	Typical	-	-	-	-	-	-		
2261	*Allocasuarina littoralis*	Black Sheoak	200		200	12.0	5.0	2.4	1.7	Regular	-	-	-	-	-	Typical	-	-	-	-	Typical	-	-	-	-	-	-		
2262	*Allocasuarina littoralis*	Black Sheoak	200		200	11.0	5.0	2.4	1.7	Regular	-	-	-	-	-	Typical	-	-	-	-	Typical	-	-	-	-	-	-		
2263	*Corymbia intermedia*	Pink Bloodwood	310		310	18.0	7.0	3.7	2.0	Regular	-	-	-	-	-	Typical	-	-	-	-	Typical	-	-	-	-	-	-		
2264	*Angophora leiocarpa*	Smooth-barked Apple	310		310	17.0	7.0	3.7	2.0	Regular	-	Thinning	Die-back	-	-	Poor	-	-	-	-	Typical	-	-	-	-	-	-		
2265	*Allocasuarina littoralis*	Black Sheoak	200		200	10.0	4.0	2.4	1.7	Regular	-	-	-	-	-	Typical	-	-	-	-	Typical	-	-	-	-	-	-		
2266	*Allocasuarina littoralis*	Black Sheoak	280		280	12.0	6.0	3.4	1.9	Regular	-	-	-	-	-	Typical	-	-	-	-	Typical	-	-	-	-	-	-		
2267	*Allocasuarina littoralis*	Black Sheoak	200		200	12.0	4.0	2.4	1.7	Regular	-	-	-	-	-	Typical	-	-	-	-	Typical	-	-	-	-	-	-		
2268	*Allocasuarina littoralis*	Black Sheoak	210		210	12.0	4.0	2.5	1.7	Regular	-	-	-	-	-	Typical	-	-	-	-	Typical	-	-	-	-	-	-		
2269	*Corymbia citriodora*	Spotted Gum	460		460	27.0	8.0	5.5	2.4	Regular	-	-	-	-	-	Typical	-	-	-	-	Typical	-	-	-	-	-	-		
2270	*Allocasuarina littoralis*	Black Sheoak	200		200	11.0	4.0	2.4	1.7	Regular	-	-	-	-	-	Typical	-	-	-	-	Typical	-	-	-	-	-	-		
2271	*Corymbia intermedia*	Pink Bloodwood	360		360	16.0	6.0	4.3	2.2	Regular	-	Thinning	Die-back	-	-	Typical	-	-	-	-	Typical	-	-	-	-	-	-		
2272	*Corymbia intermedia*	Pink Bloodwood	320		320	16.0	6.0	3.8	2.1	Regular	-	-	-	-	-	Typical	-	-	-	-	Typical	-	-	-	-	-	-		
2273	*Corymbia intermedia*	Pink Bloodwood	270		270	14.0	6.0	3.2	1.9	Regular	-	-	-	-	-	Typical	-	-	-	-	Typical	-	-	-	-	-	-		
2274	*Corymbia intermedia*	Pink Bloodwood	500		500	18.0	8.0	6.0	2.5	Regular	-	-	-	-	-	Typical	-	-	-	-	Typical	-	-	-	-	-	-		
2275	*Eucalyptus tereticornis*	Forest Red Gum	320		320	19.0	5.0	3.8	2.1	Regular	-	-	-	-	-	Typical	-	-	-	-	Typical	-	-	-	-	-	-		
2276	*Eucalyptus siderophloia*	Grey Ironbark	310		310	23.0	7.0	3.7	2.0	Regular	-	-	-	-	-	Typical	-	-	-	-	Typical	-	-	-	-	-	-		
2277	*Corymbia citriodora*	Spotted Gum	220		220	18.0	6.0	2.6	1.8	Regular	-	Thinning	Die-back	-	-	Poor	-	-	-	-	Typical	-	-	-	-	-	-		

Specimen Details										Canopy Condition Details							Trunk Condition Details					Fauna Details and Habitat Value								
Tree ID	Botanical Name	Common Name	Trunk DBH (mm)	Additional Trunks DBH (mm)	Total DBH (mm) [AS 4970-2009]	Height (m)	Spread (m)	Tree Protection Zone (m)	Structural Root Zone (m)	Canopy Form	Spreading	Thinning	Die-Back	Epicormic Growth	Lopped	Canopy Health	Leaning	Vines	Trunk Damage	Fire Damage	Trunk Health	Scats	Scratches	Hollows	Nest	Termite Nest	Habitat Value	Retention	Additional Notes
2278	*Corymbia citriodora*	Spotted Gum	220		220	21.0	5.0	2.6	1.8	Regular	-	-	-	-	-	Typical	-	-	-	-	Typical	-	-	-	-	-	-		
2279	*Corymbia citriodora*	Spotted Gum	250		250	18.0	5.0	3.0	1.8	Regular	-	-	-	-	-	Typical	-	-	-	-	Typical	-	-	-	-	-	-		
2280	*Corymbia citriodora*	Spotted Gum	280		280	20.0	7.0	3.4	1.9	Regular	-	-	-	-	-	Typical	-	-	-	-	Typical	-	-	-	-	-	-		
2281	*Corymbia citriodora*	Spotted Gum	250		250	17.0	7.0	3.0	1.8	Regular	-	-	-	-	-	Typical	-	-	-	-	Typical	-	-	-	-	-	-		
2282	*Corymbia intermedia*	Pink Bloodwood	260		260	14.0	5.0	3.1	1.9	Regular	-	-	-	-	-	Typical	-	-	-	-	Typical	-	-	-	-	-	-		
2283	*Eucalyptus siderophloia*	Grey Ironbark	260		260	17.0	6.0	3.1	1.9	Regular	-	-	-	-	-	Typical	-	-	-	-	Typical	-	-	-	-	-	-		
2284	*Corymbia citriodora*	Spotted Gum	270		270	24.0	7.0	3.2	1.9	Regular	-	-	-	-	-	Typical	-	-	-	-	Typical	-	-	-	-	-	-		
2285	*Corymbia tessellaris*	Moreton Bay Ash	220		220	16.0	5.0	2.6	1.8	Regular	-	-	-	-	-	Typical	-	-	-	-	Typical	-	-	-	-	-	-		
2286	*Lophostemon suaveolens*	Swamp Box	220		220	12.0	5.0	2.6	1.8	Regular	-	-	-	-	-	Typical	-	-	-	-	Typical	-	-	-	-	-	-		
2287	*Corymbia citriodora*	Spotted Gum	330		330	18.0	7.0	4.0	2.1	Regular	-	-	-	-	-	Typical	-	-	-	-	Typical	-	-	-	-	-	-		
2288	*Lophostemon suaveolens*	Swamp Box	220		220	12.0	5.0	2.6	1.8	Regular	-	-	-	-	-	Typical	-	-	-	-	Typical	-	-	-	-	-	-		
2289	*Lophostemon suaveolens*	Swamp Box	250		250	12.0	5.0	3.0	1.8	Regular	-	-	-	-	-	Typical	-	-	-	-	Typical	-	-	-	-	-	-		
2290	*Corymbia citriodora*	Spotted Gum	510	280	582	26.0	11.0	7.0	2.6	Regular	-	Thinning	-	-	-	Typical	-	-	-	-	Typical	-	-	-	-	-	-		
2291	*Corymbia citriodora*	Spotted Gum	300	220, 220	432	17.0	7.0	5.2	2.3	Regular	-	-	-	-	-	Typical	-	-	-	-	Typical	-	-	-	-	-	-		
2292	*Eucalyptus tereticornis*	Forest Red Gum	210		210	19.0	5.0	2.5	1.7	One-sided	-	-	-	-	-	Typical	-	-	-	-	Typical	-	-	-	-	-	-		
2293	*Eucalyptus tereticornis*	Forest Red Gum	290		290	22.0	6.0	3.5	2.0	Regular	-	-	-	-	-	Typical	-	-	-	-	Typical	-	-	-	-	-	-		
2294	*Corymbia citriodora*	Spotted Gum	290		290	21.0	6.0	3.5	2.0	Regular	-	-	-	-	-	Typical	-	-	-	-	Typical	-	-	-	-	-	-		
2295	*Corymbia citriodora*	Spotted Gum	380		380	26.0	8.0	4.6	2.2	Regular	-	-	-	-	-	Typical	-	-	-	-	Typical	-	-	-	-	-	-		
2296	*Corymbia citriodora*	Spotted Gum	320		320	17.0	6.0	3.8	2.1	One-sided	-	-	-	-	-	Typical	-	-	-	-	Typical	-	-	-	Small	-	-		
2297	*Eucalyptus tereticornis*	Forest Red Gum	420		420	21.0	6.0	5.0	2.3	Regular	-	-	-	-	-	Typical	-	-	-	-	Typical	-	-	-	-	-	-		
2298	*Corymbia citriodora*	Spotted Gum	310		310	19.0	7.0	3.7	2.0	Regular	-	-	-	-	-	Typical	-	-	-	-	Typical	-	-	-	-	-	-		
2299	*Corymbia citriodora*	Spotted Gum	330		330	17.0	8.0	4.0	2.1	Regular	-	-	-	-	-	Typical	-	-	-	-	Typical	-	-	-	-	-	-		
2300	*Corymbia tessellaris*	Moreton Bay Ash	200		200	16.0	4.0	2.4	1.7	Regular	-	Thinning	Die-back	-	-	Typical	-	-	-	-	Typical	-	-	-	-	-	-		
2301	*Corymbia citriodora*	Spotted Gum	300		300	23.0	9.0	3.6	2.0	Regular	-	-	-	-	-	Typical	-	-	-	-	Typical	-	-	-	-	-	-		
2302	*Corymbia citriodora*	Spotted Gum	200		200	14.0	5.0	2.4	1.7	Regular	-	-	-	-	-	Typical	-	-	-	-	Typical	-	-	-	-	-	-		
2303	*Corymbia citriodora*	Spotted Gum	330		330	23.0	6.0	4.0	2.1	Regular	-	-	-	-	-	Typical	-	-	-	-	Typical	-	-	-	-	-	-		
2304	*Corymbia citriodora*	Spotted Gum	230		230	18.0	5.0	2.8	1.8	Regular	-	-	-	-	-	Typical	-	-	-	-	Typical	-	-	-	-	-	-		
2305	*Corymbia citriodora*	Spotted Gum	330		330	19.0	7.0	4.0	2.1	Regular	-	-	-	-	-	Typical	-	-	-	-	Typical	-	-	-	-	-	-		
2306	*Angophora leiocarpa*	Smooth-barked Apple	240		240	14.0	6.0	2.9	1.8	Regular	-	-	-	-	-	Typical	-	-	-	-	Typical	-	-	-	-	-	-		
2307	*Acacia disparrima*	Hickory Wattle	200		200	10.0	5.0	2.4	1.7	Regular	-	-	-	-	-	Typical	-	-	-	-	Typical	-	-	-	-	-	-		
2308	*Lophostemon suaveolens*	Swamp Box	210		210	8.0	3.0	2.5	1.7	Regular	-	-	-	-	-	Typical	-	-	-	-	Typical	-	-	-	-	-	-		
2309	*Eucalyptus tereticornis*	Forest Red Gum	200		200	15.0	5.0	2.4	1.7	Regular	-	-	-	-	-	Typical	-	-	-	-	Typical	-	-	-	-	-	-		
2310	*Lophostemon suaveolens*	Swamp Box	200		200	8.0	3.0	2.4	1.7	Regular	-	-	-	-	-	Typical	-	-	-	-	Typical	-	-	-	-	-	-		
2311	*Corymbia citriodora*	Spotted Gum	240		240	18.0	5.0	2.9	1.8	Regular	-	-	-	-	-	Typical	-	-	-	-	Typical	-	-	-	-	-	-		
2312	*Corymbia citriodora*	Spotted Gum	280		280	18.0	6.0	3.4	1.9	Regular	-	Thinning	Die-back	Epicormic	-	Poor	-	-	-	-	Typical	-	-	-	-	-	-		
2313	*Corymbia tessellaris*	Moreton Bay Ash	230		230	17.0	2.0	2.8	1.8	Regular	-	Thinning	Die-back	Epicormic	-	Poor	-	-	-	-	Typical	-	-	-	-	-	-		
2314	*Eucalyptus tereticornis*	Forest Red Gum	280		280	17.0	5.0	3.4	1.9	Regular	-	-	-	-	-	Typical	-	-	-	-	Typical	-	-	-	-	-	-		
2315	*Corymbia citriodora*	Spotted Gum	400		400	26.0	8.0	4.8	2.3	Regular	-	-	-	-	-	Typical	-	-	-	-	Typical	-	-	-	-	-	-		

Specimen Details										Canopy Condition Details							Trunk Condition Details					Fauna Details and Habitat Value								
Tree ID	Botanical Name	Common Name	Trunk DBH (mm)	Additional Trunks DBH (mm)	Total DBH (mm) [AS 4970-2009]	Height (m)	Spread (m)	Tree Protection Zone (m)	Structural Root Zone (m)	Canopy Form	Spreading	Thinning	Die-Back	Epicormic Growth	Lopped	Canopy Health	Leaning	Vines	Trunk Damage	Fire Damage	Trunk Health	Scats	Scratches	Hollows	Nest	Termite Nest	Habitat Value	Retention	Additional Notes
2316	*Eucalyptus tereticornis*	Forest Red Gum	300		300	18.0	4.0	3.6	2.0	Regular	-	-	-	-	-	Typical	-	-	-	-	Typical	-	-	-	-	-	-		
2317	*Lophostemon suaveolens*	Swamp Box	200		200	11.0	3.0	2.4	1.7	Regular	-	-	-	-	-	Typical	-	-	-	-	Typical	-	-	-	-	-	-		
2318	*Lophostemon suaveolens*	Swamp Box	200		200	9.0	3.0	2.4	1.7	Regular	-	-	-	-	-	Typical	-	-	-	-	Typical	-	-	-	-	-	-		
2319	*Angophora leiocarpa*	Smooth-barked Apple	490		490	20.0	9.0	5.9	2.5	Regular	-	Thinning	Die-back	Epicormic	-	Poor	-	-	-	-	Typical	-	-	-	-	-	-		
2320	*Allocasuarina littoralis*	Black Sheoak	230		230	11.0	5.0	2.8	1.8	Regular	-	Thinning	Die-back	-	-	Typical	-	-	-	-	Typical	-	-	-	-	-	-		
2321	*Lophostemon suaveolens*	Swamp Box	240		240	12.0	4.0	2.9	1.8	Regular	-	-	-	-	-	Typical	-	-	-	-	Typical	-	-	-	-	-	-		
2322	*Lophostemon suaveolens*	Swamp Box	300		300	14.0	5.0	3.6	2.0	Regular	-	-	-	-	-	Typical	-	-	-	-	Typical	-	-	-	-	-	-		
2323	*Lophostemon suaveolens*	Swamp Box	240		240	13.0	3.0	2.9	1.8	Regular	-	-	-	-	-	Typical	-	-	-	-	Typical	-	-	-	-	-	-		
2324	*Corymbia tessellaris*	Moreton Bay Ash	300		300	19.0	4.0	3.6	2.0	Regular	-	-	-	-	-	Typical	-	-	-	-	Typical	-	-	-	-	-	-		
2325	*Corymbia citriodora*	Spotted Gum	270		270	22.0	5.0	3.2	1.9	Regular	-	-	-	-	-	Typical	-	-	-	-	Typical	-	-	-	-	-	-		
2326	*Corymbia citriodora*	Spotted Gum	430		430	24.0	9.0	5.2	2.3	Regular	-	-	-	-	-	Typical	-	-	-	-	Typical	-	-	-	-	-	-		
2327	*Corymbia citriodora*	Spotted Gum	490		490	28.0	11.0	5.9	2.5	Regular	-	Thinning	Die-back	Epicormic	-	Poor	-	-	-	-	Typical	-	-	-	-	-	-		
2328	*Eucalyptus seeana*	Narrow-leaved Gum	300		300	16.0	8.0	3.6	2.0	Regular	-	Thinning	Die-back	Epicormic	-	Poor	-	-	-	-	Typical	-	-	-	-	-	-		
2329	*Melaleuca quinquenervia*	Broad-leaved Paperbark	300	170	345	13.0	6.0	4.1	2.1	Regular	-	-	-	-	-	Typical	-	-	-	-	Typical	-	-	-	-	-	-		
2330	*Corymbia citriodora*	Spotted Gum	370		370	18.0	8.0	4.4	2.2	Regular	-	Thinning	Die-back	-	-	Typical	-	-	-	-	Typical	-	-	-	-	-	-		
2331	*Eucalyptus tereticornis*	Forest Red Gum	400		400	22.0	9.0	4.8	2.3	Regular	-	-	-	-	-	Typical	-	-	-	-	Typical	-	-	-	-	-	-		
2332	*Eucalyptus seeana*	Narrow-leaved Gum	390		390	17.0	9.0	4.7	2.2	Regular	-	-	-	-	-	Typical	-	-	-	-	Typical	-	-	-	-	-	-		
2333	*Allocasuarina littoralis*	Black Sheoak	200		200	11.0	4.0	2.4	1.7	Regular	-	-	-	-	-	Typical	-	-	-	-	Typical	-	-	-	-	-	-		
2334	*Lophostemon suaveolens*	Swamp Box	540		540	15.0	8.0	6.5	2.6	Regular	-	-	-	-	-	Typical	-	-	-	-	Typical	-	-	-	-	-	-		
2335	*Corymbia citriodora*	Spotted Gum	380		380	21.0	8.0	4.6	2.2	Regular	-	-	-	-	-	Typical	-	-	-	-	Typical	-	-	-	-	-	-		
2336	*Corymbia intermedia*	Pink Bloodwood	200		200	15.0	5.0	2.4	1.7	Regular	-	-	-	-	-	Typical	-	-	-	-	Typical	-	-	-	-	-	-		
2337	*Allocasuarina littoralis*	Black Sheoak	260		260	12.0	4.0	3.1	1.9	Regular	-	-	-	-	-	Typical	-	-	Trunk Dmg.	-	Typical	-	-	-	-	-	-		
2338	*Angophora leiocarpa*	Smooth-barked Apple	230		230	17.0	5.0	2.8	1.8	Regular	-	Thinning	Die-back	-	-	Typical	-	-	-	-	Typical	-	-	-	-	-	-		
2339	*Melaleuca quinquenervia*	Broad-leaved Paperbark	320		320	13.0	6.0	3.8	2.1	Regular	-	-	-	-	-	Typical	-	-	-	-	Typical	-	-	-	-	-	-		
2340	*Eucalyptus tereticornis*	Forest Red Gum	250		250	19.0	5.0	3.0	1.8	Regular	-	Thinning	Die-back	-	-	Poor	-	-	-	-	Typical	-	-	-	-	-	-		
2341	*Corymbia intermedia*	Pink Bloodwood	300		300	18.0	7.0	3.6	2.0	Regular	-	-	-	-	-	Typical	-	-	-	-	Typical	-	-	-	-	-	-		
2342	*Eucalyptus tereticornis*	Forest Red Gum	470		470	25.0	12.0	5.6	2.4	Regular	-	-	-	-	-	Typical	-	-	-	-	Typical	-	-	-	-	-	-		
2343	*Eucalyptus tereticornis*	Forest Red Gum	200		200	19.0	3.0	2.4	1.7	Regular	-	Thinning	Die-back	-	-	Poor	-	-	-	-	Typical	-	-	-	-	-	-		
2344	*Corymbia intermedia*	Pink Bloodwood	270		270	18.0	6.0	3.2	1.9	Regular	-	-	-	-	-	Typical	-	-	-	-	Typical	-	-	-	-	-	-		
2345	*Corymbia intermedia*	Pink Bloodwood	250		250	18.0	6.0	3.0	1.8	Regular	-	-	-	-	-	Typical	-	-	-	-	Typical	-	-	-	-	-	-		
2346	*Corymbia intermedia*	Pink Bloodwood	280		280	17.0	7.0	3.4	1.9	Regular	-	-	-	-	-	Typical	-	-	-	-	Typical	-	-	-	-	-	-		
2347	*Lophostemon suaveolens*	Swamp Box	340		340	14.0	6.0	4.1	2.1	Regular	-	-	-	-	-	Typical	-	-	-	-	Typical	-	-	-	-	-	-		
2348	*Alphitonia excelsa*	Red Ash	200		200	11.0	4.0	2.4	1.7	Regular	-	-	-	-	-	Typical	-	-	Trunk Dmg.	-	Typical	-	-	-	-	-	-		
2349	*Allocasuarina littoralis*	Black Sheoak	200		200	11.0	4.0	2.4	1.7	Regular	-	-	-	-	-	Typical	-	-	-	-	Typical	-	-	-	-	-	-		
2350	*Eucalyptus seeana*	Narrow-leaved Gum	320		320	16.0	7.0	3.8	2.1	Regular	-	-	-	-	-	Typical	-	-	-	-	Typical	-	-	-	-	-	-		
2351	*Corymbia citriodora*	Spotted Gum	400		400	24.0	8.0	4.8	2.3	Regular	-	-	-	-	-	Typical	-	-	-	-	Typical	-	-	-	-	-	-		
2352	*Lophostemon suaveolens*	Swamp Box	200		200	11.0	4.0	2.4	1.7	Regular	-	-	-	-	-	Typical	-	-	-	-	Typical	-	-	-	-	-	-		
2353	*Corymbia intermedia*	Pink Bloodwood	280		280	15.0	6.0	3.4	1.9	Regular	-	-	-	-	-	Typical	-	-	-	-	Typical	-	-	-	-	-	-		

Specimen Details										Canopy Condition Details							Trunk Condition Details					Fauna Details and Habitat Value								
Tree ID	Botanical Name	Common Name	Trunk DBH (mm)	Additional Trunks DBH (mm)	Total DBH (mm) [AS 4970-2009]	Height (m)	Spread (m)	Tree Protection Zone (m)	Structural Root Zone (m)	Canopy Form	Spreading	Thinning	Die-Back	Epicormic Growth	Lopped	Canopy Health	Leaning	Vines	Trunk Damage	Fire Damage	Trunk Health	Scats	Scratches	Hollows	Nest	Termite Nest	Habitat Value	Retention	Additional Notes
2354	*Lophostemon suaveolens*	Swamp Box	210		210	10.0	4.0	2.5	1.7	Regular	-	-	-	-	-	Typical	-	-	-	-	Typical	-	-	-	-	-	-		
2355	*Melaleuca quinquenervia*	Broad-leaved Paperbark	320		320	17.0	9.0	3.8	2.1	Regular	-	-	-	-	-	Typical	-	-	-	-	Typical	-	-	-	-	-	-		
2356	*Melaleuca quinquenervia*	Broad-leaved Paperbark	220		220	12.0	4.0	2.6	1.8	Regular	-	-	-	-	-	Typical	-	-	-	-	Typical	-	-	-	-	-	-		
2357	*Lophostemon suaveolens*	Swamp Box	200		200	11.0	4.0	2.4	1.7	Regular	-	-	-	-	-	Typical	-	-	-	-	Typical	-	-	-	-	-	-		
2358	*Eucalyptus seeana*	Narrow-leaved Gum	500		500	21.0	12.0	6.0	2.5	Regular	-	-	-	-	-	Typical	-	-	-	-	Typical	-	-	-	-	-	-		
2359	*Allocasuarina littoralis*	Black Sheoak	220		220	13.0	4.0	2.6	1.8	Regular	-	-	-	-	-	Typical	-	-	-	-	Typical	-	-	-	-	-	-		
2360	*Allocasuarina littoralis*	Black Sheoak	260		260	13.0	7.0	3.1	1.9	Regular	-	-	-	-	-	Typical	-	-	-	-	Typical	-	-	-	-	-	-		
2361	*Lophostemon suaveolens*	Swamp Box	630		630	15.0	6.0	7.6	2.7	Regular	-	-	-	-	-	Typical	-	-	-	-	Typical	-	-	-	-	-	-		
2362	*Eucalyptus tereticornis*	Forest Red Gum	300		300	17.0	5.0	3.6	2.0	Regular	-	-	-	-	-	Typical	-	-	-	-	Typical	-	-	-	-	-	-		
2363	*Eucalyptus tereticornis*	Forest Red Gum	360		360	19.0	6.0	4.3	2.2	Regular	-	Thinning	Die-back	-	-	Typical	-	-	-	-	Typical	-	-	-	-	-	-		
2364	*Corymbia intermedia*	Pink Bloodwood	360		360	17.0	6.0	4.3	2.2	Regular	-	-	-	-	-	Typical	-	-	-	-	Typical	-	-	-	-	Termites	-		
2365	*Acacia disparrima*	Hickory Wattle	270		270	13.0	4.0	3.2	1.9	One-sided	-	-	-	-	-	Typical	-	-	-	-	Typical	-	-	-	-	-	-		
2366	*Corymbia citriodora*	Spotted Gum	200		200	15.0	3.0	2.4	1.7	Regular	-	-	-	-	-	Typical	-	-	-	-	Typical	-	-	-	-	-	-		
2367	*Angophora leiocarpa*	Smooth-barked Apple	270		270	16.0	5.0	3.2	1.9	Regular	-	Thinning	-	-	-	Typical	-	-	-	-	Typical	-	-	-	-	-	-		
2368	*Lophostemon suaveolens*	Swamp Box	240		240	14.0	5.0	2.9	1.8	Regular	-	-	-	-	-	Typical	-	-	-	-	Typical	-	-	-	-	-	-		
2369	*Lophostemon suaveolens*	Swamp Box	260		260	13.0	5.0	3.1	1.9	Regular	-	-	-	-	-	Typical	-	-	-	-	Typical	-	-	-	-	-	-		
2370	*Melaleuca quinquenervia*	Broad-leaved Paperbark	310		310	14.0	6.0	3.7	2.0	Regular	-	-	-	-	-	Typical	-	-	-	-	Typical	-	-	-	-	-	-		
2371	*Corymbia intermedia*	Pink Bloodwood	320		320	15.0	6.0	3.8	2.1	Regular	-	-	-	-	-	Typical	-	-	-	-	Typical	-	-	-	-	-	-		
2372	*Angophora leiocarpa*	Smooth-barked Apple	480		480	24.0	11.0	5.8	2.4	Regular	-	-	-	-	-	Typical	-	-	-	-	Typical	-	-	-	-	-	-		
2373	**DEAD/STAG**		420		420	19.0	6.0	5.0	2.3	Regular	-	-	-	-	-	Typical	-	-	-	-	Typical	-	-	Small	-	-	-		
2374	*Corymbia intermedia*	Pink Bloodwood	210		210	13.0	3.0	2.5	1.7	Regular	-	-	-	-	-	Typical	-	-	-	-	Typical	-	-	-	-	Termites	-		
2375	*Acacia disparrima*	Hickory Wattle	200		200	11.0	4.0	2.4	1.7	Regular	-	-	-	-	-	Typical	-	-	-	-	Typical	-	-	-	-	-	-		
2376	*Lophostemon suaveolens*	Swamp Box	200		200	10.0	4.0	2.4	1.7	Regular	-	-	-	-	-	Typical	-	-	-	-	Typical	-	-	-	-	-	-		
2377	*Corymbia intermedia*	Pink Bloodwood	440		440	22.0	11.0	5.3	2.3	Regular	-	-	-	-	-	Typical	-	-	-	-	Typical	-	-	-	-	-	-		
2378	*Eucalyptus tereticornis*	Forest Red Gum	330		330	20.0	7.0	4.0	2.1	Regular	-	-	-	-	-	Typical	-	-	-	-	Typical	-	-	-	-	-	-		
2379	*Lophostemon suaveolens*	Swamp Box	280		280	13.0	5.0	3.4	1.9	Regular	-	-	-	-	-	Typical	-	-	-	-	Typical	-	-	-	-	-	-		
2380	*Melaleuca quinquenervia*	Broad-leaved Paperbark	280		280	13.0	6.0	3.4	1.9	Regular	-	-	-	-	-	Typical	-	-	-	-	Typical	-	-	-	-	-	-		
2381	*Eucalyptus tereticornis*	Forest Red Gum	430		430	21.0	9.0	5.2	2.3	Regular	-	-	Die-back	-	-	Typical	-	-	-	-	Typical	-	-	-	-	-	-		
2382	*Lophostemon suaveolens*	Swamp Box	230		230	12.0	4.0	2.8	1.8	Regular	-	-	-	-	-	Typical	-	-	-	-	Typical	-	-	-	-	-	-		
2383	*Lophostemon suaveolens*	Swamp Box	220		220	12.0	3.0	2.6	1.8	Regular	-	-	-	-	-	Typical	-	-	-	-	Typical	-	-	-	-	-	-		
2384	*Lophostemon suaveolens*	Swamp Box	220		220	12.0	3.0	2.6	1.8	Regular	-	-	-	-	-	Typical	-	-	-	-	Typical	-	-	-	-	-	-		
2385	*Melaleuca quinquenervia*	Broad-leaved Paperbark	330		330	14.0	4.0	4.0	2.1	Regular	-	-	-	-	-	Typical	-	-	-	-	Typical	-	-	-	-	-	-		
2386	*Lophostemon suaveolens*	Swamp Box	200		200	11.0	3.0	2.4	1.7	Regular	-	-	-	-	-	Typical	-	-	-	-	Typical	-	-	-	-	-	-		
2387	*Lophostemon suaveolens*	Swamp Box	650		650	15.0	6.0	7.8	2.8	One-sided	-	-	-	-	-	Typical	-	-	Trunk Dmg.	Fire Dmg.	Typical	-	-	-	-	-	-		
2388	*Corymbia citriodora*	Spotted Gum	600		600	23.0	8.0	7.2	2.7	Regular	-	-	-	-	-	Typical	-	-	Trunk Dmg.	-	Typical	-	-	-	-	-	-		
2389	*Lophostemon suaveolens*	Swamp Box	210		210	12.0	4.0	2.5	1.7	Regular	-	-	-	-	-	Typical	-	-	-	-	Typical	-	-	-	-	-	-		
2390	*Melaleuca quinquenervia*	Broad-leaved Paperbark	240		240	12.0	4.0	2.9	1.8	Regular	-	-	-	-	-	Typical	-	-	-	-	Typical	-	-	-	-	-	-		
2391	*Lophostemon suaveolens*	Swamp Box	240		240	11.0	4.0	2.9	1.8	Regular	-	-	-	-	-	Typical	-	-	-	-	Typical	-	-	-	-	-	-		

Specimen Details										Canopy Condition Details							Trunk Condition Details					Fauna Details and Habitat Value								
Tree ID	Botanical Name	Common Name	Trunk DBH (mm)	Additional Trunks DBH (mm)	Total DBH (mm) [AS 4970-2009]	Height (m)	Spread (m)	Tree Protection Zone (m)	Structural Root Zone (m)	Canopy Form	Spreading	Thinning	Die-Back	Epicormic Growth	Lopped	Canopy Health	Leaning	Vines	Trunk Damage	Fire Damage	Trunk Health	Scats	Scratches	Hollows	Nest	Termite Nest	Habitat Value	Retention	Additional Notes
2392	*Melaleuca quinquenervia*	Broad-leaved Paperbark	270		270	17.0	5.0	3.2	1.9	Regular	-	-	-	-	-	Typical	-	-	-	-	Typical	-	-	-	-	-	-		
2393	*Corymbia citriodora*	Spotted Gum	400		400	22.0	9.0	4.8	2.3	Regular	-	-	-	-	-	Typical	-	-	-	-	Typical	-	-	-	-	-	-		
2394	*Lophostemon suaveolens*	Swamp Box	320		320	13.0	5.0	3.8	2.1	Regular	-	-	-	-	-	Typical	-	-	-	-	Typical	-	-	-	-	-	-		
2395	*Lophostemon suaveolens*	Swamp Box	250	180	308	13.0	5.0	3.7	2.0	Regular	-	-	-	-	-	Typical	-	-	-	-	Typical	-	-	-	-	Termites	-		
2396	*Lophostemon suaveolens*	Swamp Box	200		200	11.0	3.0	2.4	1.7	Regular	-	-	-	-	-	Typical	-	-	-	-	Typical	-	-	-	-	-	-		
2397	*Lophostemon suaveolens*	Swamp Box	230		230	13.0	3.0	2.8	1.8	Regular	-	-	-	-	-	Typical	-	-	-	-	Typical	-	-	-	-	-	-		
2398	*Melaleuca quinquenervia*	Broad-leaved Paperbark	280		280	11.0	4.0	3.4	1.9	Regular	-	-	-	-	-	Typical	-	-	-	-	Typical	-	-	-	-	-	-		
2399	*Lophostemon suaveolens*	Swamp Box	200		200	12.0	3.0	2.4	1.7	Regular	-	-	-	-	-	Typical	-	-	-	-	Typical	-	-	-	-	-	-		
2400	*Eucalyptus tereticornis*	Forest Red Gum	470		470	23.0	8.0	5.6	2.4	Regular	-	-	-	-	-	Typical	-	-	-	-	Typical	-	-	-	-	-	-		
2401	*Melaleuca quinquenervia*	Broad-leaved Paperbark	200		200	11.0	3.0	2.4	1.7	Regular	-	-	-	-	-	Typical	-	-	-	-	Typical	-	-	-	-	-	-		
2402	*Lophostemon suaveolens*	Swamp Box	240		240	15.0	5.0	2.9	1.8	Regular	-	-	-	-	-	Typical	-	-	-	-	Typical	-	-	-	-	-	-		
2403	*Melaleuca quinquenervia*	Broad-leaved Paperbark	230	220	318	16.0	6.0	3.8	2.0	One-sided	-	-	-	-	-	Typical	-	-	-	-	Typical	-	-	-	-	-	-		
2404	*Melaleuca quinquenervia*	Broad-leaved Paperbark	350		350	13.0	5.0	4.2	2.1	Regular	-	-	-	-	-	Typical	-	-	-	-	Typical	-	-	-	-	-	-		
2405	*Lophostemon suaveolens*	Swamp Box	230		230	12.0	5.0	2.8	1.8	Regular	-	-	-	-	-	Typical	-	-	-	-	Typical	-	-	-	-	-	-		
2406	*Corymbia intermedia*	Pink Bloodwood	520		520	26.0	6.0	6.2	2.5	Regular	-	Thinning	Die-back	Epicormic	-	Poor	-	-	-	-	Typical	-	-	-	-	-	-		
2407	*Angophora leiocarpa*	Smooth-barked Apple	300		300	21.0	6.0	3.6	2.0	Regular	-	-	-	-	-	Typical	-	-	-	-	Typical	-	-	-	-	-	-		
2408	*Corymbia citriodora*	Spotted Gum	490		490	24.0	9.0	5.9	2.5	Regular	-	-	-	-	-	Typical	-	-	-	-	Typical	-	-	-	-	-	-		
2409	*Corymbia intermedia*	Pink Bloodwood	320		320	13.0	6.0	3.8	2.1	Regular	-	-	-	-	-	Typical	-	-	-	-	Typical	-	-	-	-	-	-		
2410	*Corymbia intermedia*	Pink Bloodwood	210		210	13.0	3.0	2.5	1.7	Regular	-	-	-	-	-	Typical	-	-	-	-	Typical	-	-	-	-	-	-		
2411	*Corymbia citriodora*	Spotted Gum	350		350	13.0	5.0	4.2	2.1	Irregular	-	-	-	-	-	Typical	Minor	-	-	-	Typical	-	-	-	-	-	-		
2412	*Eucalyptus tereticornis*	Forest Red Gum	240		240	11.0	5.0	2.9	1.8	Regular	-	Thinning	-	-	-	Typical	-	-	-	-	Typical	-	-	-	-	-	-		
2413	*Corymbia citriodora*	Spotted Gum	240		240	15.0	4.0	2.9	1.8	Regular	-	-	-	-	-	Typical	-	-	-	-	Typical	-	-	-	-	-	-		
2414	*Corymbia intermedia*	Pink Bloodwood	220		220	12.0	4.0	2.6	1.8	Regular	-	-	-	-	-	Typical	-	-	-	-	Typical	-	-	-	-	-	-		
2415	*Melaleuca quinquenervia*	Broad-leaved Paperbark	370		370	10.0	3.0	4.4	2.2	Regular	-	-	Die-back	-	-	Typical	-	-	-	-	Typical	-	-	-	-	-	-		
2416	*Corymbia intermedia*	Pink Bloodwood	390		390	18.0	6.0	4.7	2.2	Regular	-	-	Die-back	-	-	Typical	-	-	-	-	Typical	-	-	-	-	-	-		
2417	*Corymbia citriodora*	Spotted Gum	460		460	16.0	7.0	5.5	2.4	Regular	-	-	Die-back	-	-	Typical	-	-	-	-	Typical	-	-	-	-	-	-		
2418	*Corymbia intermedia*	Pink Bloodwood	290		290	14.0	4.0	3.5	2.0	Regular	-	-	-	-	-	Typical	-	-	-	-	Typical	-	-	-	-	-	-		
2419	*Corymbia citriodora*	Spotted Gum	210		210	15.0	3.0	2.5	1.7	Regular	-	-	-	-	-	Typical	-	-	-	-	Typical	-	-	-	-	-	-		
2420	*Eucalyptus tereticornis*	Forest Red Gum	240		240	15.0	5.0	2.9	1.8	Regular	-	-	-	-	-	Typical	-	-	-	-	Typical	-	-	-	-	-	-		
2421	*Corymbia intermedia*	Pink Bloodwood	420		420	15.0	10.0	5.0	2.3	Regular	-	-	-	-	-	Typical	-	-	-	-	Typical	-	-	-	-	-	-		
2422	*Melaleuca quinquenervia*	Broad-leaved Paperbark	330		330	12.0	6.0	4.0	2.1	Regular	-	-	-	-	-	Typical	-	-	-	-	Typical	-	-	-	-	-	-		
2423	*Lophostemon suaveolens*	Swamp Box	210		210	15.0	4.0	2.5	1.7	Regular	-	-	-	-	-	Typical	-	-	-	-	Typical	-	-	-	-	-	-		
2424	*Corymbia intermedia*	Pink Bloodwood	220		220	10.0	4.0	2.6	1.8	Regular	-	-	-	-	-	Typical	-	-	-	-	Typical	-	-	-	-	-	-		
2425	*Angophora leiocarpa*	Smooth-barked Apple	250		250	15.0	4.0	3.0	1.8	Regular	-	Thinning	Die-back	-	-	Typical	-	-	-	-	Typical	-	-	-	-	-	-		
2426	*Eucalyptus seeana*	Narrow-leaved Gum	210		210	8.0	5.0	2.5	1.7	Regular	-	-	Die-back	-	-	Typical	-	-	-	-	Typical	-	-	-	-	-	-		
2427	*Melaleuca quinquenervia*	Broad-leaved Paperbark	520	320	611	11.0	8.0	7.3	2.7	Regular	-	-	-	-	-	Typical	-	-	-	-	Typical	-	-	-	-	-	-		
2428	*Lophostemon suaveolens*	Swamp Box	200		200	11.0	3.0	2.4	1.7	Regular	-	-	-	-	-	Typical	-	-	-	-	Typical	-	-	-	-	-	-		
2429	*Lophostemon suaveolens*	Swamp Box	210		210	12.0	3.0	2.5	1.7	Regular	-	-	-	-	-	Typical	-	-	-	-	Typical	-	-	-	-	-	-		

Specimen Details										Canopy Condition Details							Trunk Condition Details					Fauna Details and Habitat Value								
Tree ID	Botanical Name	Common Name	Trunk DBH (mm)	Additional Trunks DBH (mm)	Total DBH (mm) [AS 4970-2009]	Height (m)	Spread (m)	Tree Protection Zone (m)	Structural Root Zone (m)	Canopy Form	Spreading	Thinning	Die-Back	Epicormic Growth	Lopped	Canopy Health	Leaning	Vines	Trunk Damage	Fire Damage	Trunk Health	Scats	Scratches	Hollows	Nest	Termite Nest	Habitat Value	Retention	Additional Notes
2430	*Corymbia citriodora*	Spotted Gum	210		210	17.0	3.0	2.5	1.7	Regular	-	-	-	-	-	Typical	-	-	-	-	Typical	-	-	-	-	-	-		
2431	*Eucalyptus tereticornis*	Forest Red Gum	690		690	18.0	12.0	8.3	2.8	Regular	-	-	-	-	-	Typical	-	-	-	-	Typical	-	-	-	-	-	-		
2432	*Corymbia intermedia*	Pink Bloodwood	260		260	12.0	4.0	3.1	1.9	Regular	-	-	-	-	-	Typical	-	-	-	-	Typical	-	-	-	-	-	-		
2433	*Corymbia intermedia*	Pink Bloodwood	380		380	12.0	5.0	4.6	2.2	Regular	-	-	-	-	-	Typical	-	-	-	-	Typical	-	-	-	-	-	-		
2434	*Melaleuca quinquenervia*	Broad-leaved Paperbark	210		210	8.0	2.0	2.5	1.7	Regular	-	-	-	-	-	Typical	-	-	-	-	Typical	-	-	-	-	-	-		
2435	*Corymbia intermedia*	Pink Bloodwood	220		220	13.0	3.0	2.6	1.8	Regular	-	-	-	-	-	Typical	-	-	-	-	Typical	-	-	-	-	-	-		
2436	*Angophora leiocarpa*	Smooth-barked Apple	360	230	427	15.0	7.0	5.1	2.3	Regular	-	-	-	-	-	Typical	-	-	-	-	Typical	-	-	-	-	-	-		
2437	*Corymbia intermedia*	Pink Bloodwood	200		200	7.0	2.0	2.4	1.7	Regular	-	-	-	Epicormic	-	Typical	-	-	-	-	Typical	-	-	-	-	-	-		
2438	*Eucalyptus tereticornis*	Forest Red Gum	280		280	14.0	6.0	3.4	1.9	Regular	-	-	-	-	-	Typical	-	-	-	-	Typical	-	Old	-	-	-	-		
2439	*Eucalyptus tereticornis*	Forest Red Gum	400		400	15.0	7.0	4.8	2.3	Regular	-	Thinning	Die-back	-	-	Typical	-	-	-	-	Typical	-	-	-	-	-	-		
2440	**DEAD/STAG**		700		700	10.0	1.0	8.4	2.8	Regular	-	-	-	-	-	Typical	-	-	-	-	Typical	-	-	-	-	-	-		
2441	*Corymbia intermedia*	Pink Bloodwood	170	180, 150	289	8.0	2.0	3.5	2.0	Regular	-	-	-	-	-	Typical	-	-	-	-	Typical	-	-	-	-	-	-		
2442	*Melaleuca quinquenervia*	Broad-leaved Paperbark	180	220	284	7.0	4.0	3.4	2.0	Regular	-	-	-	-	-	Typical	-	-	-	-	Typical	-	-	-	-	-	-		
2443	*Corymbia intermedia*	Pink Bloodwood	280		280	13.0	5.0	3.4	1.9	Regular	-	-	-	-	-	Typical	-	-	-	-	Typical	-	-	-	-	-	-		
2444	*Corymbia intermedia*	Pink Bloodwood	230		230	13.0	4.0	2.8	1.8	Regular	-	-	-	-	-	Typical	-	-	-	-	Typical	-	-	-	-	Termites	-		
2445	*Corymbia intermedia*	Pink Bloodwood	320		320	14.0	3.0	3.8	2.1	Regular	-	-	-	-	-	Typical	-	-	-	-	Typical	-	-	-	-	-	-		
2446	*Corymbia intermedia*	Pink Bloodwood	360		360	15.0	7.0	4.3	2.2	Regular	-	Thinning	-	-	-	Typical	-	-	-	-	Typical	-	-	-	-	-	-		
2447	*Corymbia intermedia*	Pink Bloodwood	300		300	12.0	5.0	3.6	2.0	Regular	-	Thinning	Die-back	-	-	Typical	-	-	Trunk Dmg.	-	Typical	-	-	-	-	-	-		
2448	*Angophora leiocarpa*	Smooth-barked Apple	230		230	13.0	5.0	2.8	1.8	Regular	-	-	-	-	-	Typical	-	-	-	-	Typical	-	-	-	-	-	-		
2449	*Corymbia intermedia*	Pink Bloodwood	320		320	15.0	6.0	3.8	2.1	Regular	-	-	-	-	-	Typical	-	-	-	-	Typical	-	-	-	-	-	-		
2450	*Corymbia citriodora*	Spotted Gum	210		210	15.0	2.0	2.5	1.7	Regular	-	-	-	-	-	Typical	-	-	-	-	Typical	-	-	-	-	-	-		
2451	*Corymbia citriodora*	Spotted Gum	220		220	15.0	5.0	2.6	1.8	Regular	-	-	-	-	-	Typical	Minor	-	-	-	Typical	-	-	-	-	-	-		
2452	*Angophora leiocarpa*	Smooth-barked Apple	200		200	11.0	4.0	2.4	1.7	Regular	-	-	-	-	-	Typical	-	-	-	-	Typical	-	-	-	-	-	-		
2453	*Corymbia citriodora*	Spotted Gum	220		220	15.0	3.0	2.6	1.8	Regular	-	Thinning	-	-	-	Typical	-	-	-	-	Typical	-	-	-	-	-	-		
2454	*Allocasuarina littoralis*	Black Sheoak	210		210	10.0	3.0	2.5	1.7	Regular	-	-	-	-	-	Typical	-	-	-	-	Typical	-	-	-	-	-	-		
2455	*Corymbia citriodora*	Spotted Gum	160	100, 140	235	11.0	4.0	2.8	1.8	Regular	-	-	-	-	-	Typical	-	-	-	-	Typical	-	-	-	-	-	-		
2456	*Angophora leiocarpa*	Smooth-barked Apple	250		250	8.0	5.0	3.0	1.8	Regular	-	Thinning	-	-	-	Typical	-	-	-	-	Typical	-	-	-	-	-	-		
2457	*Lophostemon suaveolens*	Swamp Box	220		220	7.0	3.0	2.6	1.8	Regular	-	-	-	-	-	Typical	-	-	-	-	Typical	-	-	-	-	Termites	-		
2458	*Melaleuca quinquenervia*	Broad-leaved Paperbark	200		200	6.0	3.0	2.4	1.7	Regular	-	-	-	-	-	Typical	-	-	-	-	Typical	-	-	-	-	-	-		
2459	*Melaleuca quinquenervia*	Broad-leaved Paperbark	200		200	5.0	3.0	2.4	1.7	Regular	-	-	-	-	-	Typical	-	-	-	-	Typical	-	-	-	-	-	-		
2460	*Melaleuca quinquenervia*	Broad-leaved Paperbark	200		200	5.0	3.0	2.4	1.7	Regular	-	-	-	-	-	Typical	-	-	-	-	Typical	-	-	-	-	-	-		
2461	*Melaleuca quinquenervia*	Broad-leaved Paperbark	210	210, 280	408	8.0	5.0	4.9	2.3	Regular	-	-	-	-	-	Typical	-	-	-	-	Typical	-	-	-	-	-	-		
2462	*Melaleuca quinquenervia*	Broad-leaved Paperbark	360		360	9.0	4.0	4.3	2.2	Regular	-	-	-	-	-	Typical	-	-	-	-	Typical	-	-	-	-	-	-		
2463	*Corymbia intermedia*	Pink Bloodwood	330		330	13.0	6.0	4.0	2.1	Regular	-	-	Die-back	-	-	Poor	-	-	-	-	Typical	-	-	-	-	-	-		
2464	*Melaleuca quinquenervia*	Broad-leaved Paperbark	320		320	10.0	5.0	3.8	2.1	Regular	-	-	-	-	-	Typical	-	-	-	-	Typical	-	-	-	-	-	-		
2465	*Lophostemon suaveolens*	Swamp Box	230		230	9.0	4.0	2.8	1.8	Regular	-	-	-	-	-	Typical	-	-	-	-	Typical	-	-	-	-	-	-		
2466	*Melaleuca quinquenervia*	Broad-leaved Paperbark	240		240	11.0	3.0	2.9	1.8	Regular	-	-	-	-	-	Typical	-	-	-	-	Typical	-	-	-	-	-	-		
2467	*Melaleuca quinquenervia*	Broad-leaved Paperbark	230		230	10.0	3.0	2.8	1.8	Regular	-	-	-	-	-	Typical	-	-	-	-	Typical	-	-	-	-	-	-		

Specimen Details										Canopy Condition Details							Trunk Condition Details					Fauna Details and Habitat Value								
Tree ID	Botanical Name	Common Name	Trunk DBH (mm)	Additional Trunks DBH (mm)	Total DBH (mm) [AS 4970-2009]	Height (m)	Spread (m)	Tree Protection Zone (m)	Structural Root Zone (m)	Canopy Form	Spreading	Thinning	Die-Back	Epicormic Growth	Lopped	Canopy Health	Leaning	Vines	Trunk Damage	Fire Damage	Trunk Health	Scats	Scratches	Hollows	Nest	Termite Nest	Habitat Value	Retention	Additional Notes
2468	*Melaleuca quinquenervia*	Broad-leaved Paperbark	300		300	10.0	2.0	3.6	2.0	Regular	-	-	-	-	-	Typical	-	-	-	-	Typical	-	-	-	-	-	-		
2469	*Melaleuca quinquenervia*	Broad-leaved Paperbark	250		250	15.0	3.0	3.0	1.8	Regular	-	-	-	-	-	Typical	-	-	-	-	Typical	-	-	-	-	-	-		
2470	*Melaleuca quinquenervia*	Broad-leaved Paperbark	210		210	11.0	2.0	2.5	1.7	Regular	-	-	-	-	-	Typical	-	-	-	-	Typical	-	-	-	-	-	-		
2471	*Melaleuca quinquenervia*	Broad-leaved Paperbark	220		220	10.0	2.0	2.6	1.8	Regular	-	-	-	-	-	Typical	-	-	-	-	Typical	-	-	-	-	-	-		
2472	*Melaleuca quinquenervia*	Broad-leaved Paperbark	200		200	8.0	2.0	2.4	1.7	Regular	-	-	-	-	-	Typical	-	-	-	-	Typical	-	-	-	-	-	-		
2473	*Melaleuca quinquenervia*	Broad-leaved Paperbark	220		220	10.0	4.0	2.6	1.8	Regular	-	-	-	-	-	Typical	-	-	-	-	Typical	-	-	-	-	-	-		
2474	*Melaleuca quinquenervia*	Broad-leaved Paperbark	250		250	12.0	4.0	3.0	1.8	Regular	-	-	-	-	-	Typical	-	-	-	-	Typical	-	-	-	-	-	-		
2475	*Eucalyptus tereticornis*	Forest Red Gum	330		330	14.0	3.0	4.0	2.1	Regular	-	Thinning	Die-back	-	-	Poor	-	-	-	-	Typical	-	-	-	-	-	-		
2476	*Corymbia intermedia*	Pink Bloodwood	230		230	10.0	2.0	2.8	1.8	Regular	-	Thinning	Die-back	-	-	Poor	-	-	-	-	Typical	-	-	-	-	-	-		
2477	*Melaleuca quinquenervia*	Broad-leaved Paperbark	270		270	11.0	2.0	3.2	1.9	Regular	-	-	-	-	-	Typical	-	-	-	-	Typical	-	-	-	-	-	-		
2478	*Melaleuca quinquenervia*	Broad-leaved Paperbark	240		240	6.0	4.0	2.9	1.8	Regular	-	-	-	-	-	Typical	-	-	-	-	Typical	-	-	-	-	-	-		
2479	*Corymbia intermedia*	Pink Bloodwood	210		210	10.0	2.0	2.5	1.7	Regular	-	-	-	-	-	Typical	-	-	-	-	Typical	-	-	-	-	-	-		
2480	*Melaleuca quinquenervia*	Broad-leaved Paperbark	230		230	8.0	3.0	2.8	1.8	Regular	-	-	-	-	-	Typical	-	-	-	-	Typical	-	-	-	-	-	-		
2481	*Lophostemon suaveolens*	Swamp Box	210		210	10.0	3.0	2.5	1.7	Regular	-	-	-	-	-	Typical	-	-	-	-	Typical	-	-	-	-	-	-		
2482	*Melaleuca quinquenervia*	Broad-leaved Paperbark	200	220	297	10.0	5.0	3.6	2.0	Regular	-	-	-	-	-	Typical	-	-	-	-	Typical	-	-	-	-	-	-		
2483	*Angophora leiocarpa*	Smooth-barked Apple	370		370	20.0	8.0	4.4	2.2	Regular	-	-	-	-	-	Typical	-	-	-	-	Typical	-	-	-	-	-	-		
2484	*Lophostemon suaveolens*	Swamp Box	210		210	12.0	3.0	2.5	1.7	Regular	-	-	-	-	-	Typical	-	-	-	-	Typical	-	-	-	-	-	-		
2485	*Eucalyptus tereticornis*	Forest Red Gum	400		400	13.0	5.0	4.8	2.3	Regular	-	-	-	-	-	Typical	Minor	-	-	-	Typical	-	-	-	-	-	-		
2486	*Angophora leiocarpa*	Smooth-barked Apple	350		350	13.0	7.0	4.2	2.1	Regular	-	Thinning	-	-	-	Typical	-	-	-	-	Typical	-	-	-	-	-	-		
2487	*Melaleuca quinquenervia*	Broad-leaved Paperbark	200		200	10.0	2.0	2.4	1.7	Regular	-	-	-	-	-	Typical	-	-	-	-	Typical	-	-	-	-	-	-		
2488	*Angophora leiocarpa*	Smooth-barked Apple	240		240	10.0	4.0	2.9	1.8	Regular	-	Thinning	Die-back	-	-	Typical	-	-	-	-	Typical	-	-	-	-	-	-		
2489	*Corymbia intermedia*	Pink Bloodwood	220		220	9.0	3.0	2.6	1.8	Regular	-	-	Die-back	-	-	Typical	-	-	-	-	Typical	-	-	-	-	-	-		
2490	*Eucalyptus tereticornis*	Forest Red Gum	200		200	8.0	3.0	2.4	1.7	Regular	-	-	-	-	-	Typical	-	-	-	-	Typical	-	-	-	-	-	-		
2491	*Lophostemon suaveolens*	Swamp Box	180	210	277	7.0	3.0	3.3	1.9	Regular	-	-	-	-	-	Typical	-	-	-	-	Typical	-	-	-	-	-	-		
2492	*Acacia disparrima*	Hickory Wattle	190	160	248	6.0	4.0	3.0	1.8	Regular	-	-	-	-	-	Typical	-	-	-	-	Typical	-	-	-	-	-	-		
2493	*Acacia disparrima*	Hickory Wattle	250		250	5.0	3.0	3.0	1.8	Regular	-	-	-	-	-	Typical	-	-	-	-	Typical	-	-	-	-	-	-		
2494	*Angophora leiocarpa*	Smooth-barked Apple	230		230	8.0	3.0	2.8	1.8	Regular	-	-	-	-	-	Typical	Major	-	-	-	Typical	-	-	-	-	-	-		
2495	*Angophora leiocarpa*	Smooth-barked Apple	200		200	10.0	4.0	2.4	1.7	Regular	-	-	-	-	-	Typical	-	-	-	-	Typical	-	-	-	-	-	-		
2496	*Lophostemon suaveolens*	Swamp Box	260		260	11.0	3.0	3.1	1.9	Regular	-	-	-	-	-	Typical	-	-	-	-	Typical	-	-	-	-	-	-		
2497	*Acacia disparrima*	Hickory Wattle	260		260	6.0	5.0	3.1	1.9	Regular	-	-	-	-	-	Typical	-	-	-	-	Typical	-	-	-	-	-	-		
2498	*Corymbia citriodora*	Spotted Gum	290		290	10.0	3.0	3.5	2.0	Regular	-	-	-	-	-	Typical	-	-	-	-	Typical	-	-	-	-	-	-		
2499	*Lophostemon suaveolens*	Swamp Box	220		220	11.0	3.0	2.6	1.8	Regular	-	-	-	-	-	Typical	-	-	-	-	Typical	-	-	-	-	-	-		
2500	*Lophostemon suaveolens*	Swamp Box	200		200	9.0	2.0	2.4	1.7	Regular	-	-	-	-	-	Typical	-	-	-	-	Typical	-	-	-	-	-	-		
2501	*Acacia disparrima*	Hickory Wattle	210		210	6.0	4.0	2.5	1.7	Regular	-	-	-	-	-	Typical	-	-	-	-	Typical	-	-	-	-	-	-		
2502	*Eucalyptus tereticornis*	Forest Red Gum	230		230	16.0	4.0	2.8	1.8	Regular	-	Thinning	-	-	-	Typical	-	-	-	-	Typical	-	-	-	-	-	-		
2503	*Allocasuarina littoralis*	Black Sheoak	270		270	10.0	4.0	3.2	1.9	Regular	-	-	-	-	-	Typical	-	-	-	-	Typical	-	-	-	-	-	-		
2504	*Allocasuarina littoralis*	Black Sheoak	220		220	10.0	2.0	2.6	1.8	Regular	-	-	-	-	-	Typical	-	-	-	-	Typical	-	-	-	-	-	-		
2505	*Angophora leiocarpa*	Smooth-barked Apple	240		240	10.0	4.0	2.9	1.8	Regular	-	-	-	-	-	Typical	-	-	-	-	Typical	-	-	-	-	-	-		

Specimen Details										Canopy Condition Details							Trunk Condition Details					Fauna Details and Habitat Value								
Tree ID	Botanical Name	Common Name	Trunk DBH (mm)	Additional Trunks DBH (mm)	Total DBH (mm) [AS 4970-2009]	Height (m)	Spread (m)	Tree Protection Zone (m)	Structural Root Zone (m)	Canopy Form	Spreading	Thinning	Die-back	Epicormic Growth	Lopped	Canopy Health	Leaning	Vines	Trunk Damage	Fire Damage	Trunk Health	Scats	Scratches	Hollows	Nest	Termite Nest	Habitat Value	Retention	Additional Notes
2506	*Corymbia intermedia*	Pink Bloodwood	280		280	17.0	7.0	3.4	1.9	Regular	-	-	Die-back	-	-	Typical	-	-	-	-	Typical	-	-	-	-	Termites	-		
2507	*Eucalyptus tereticornis*	Forest Red Gum	290		290	13.0	4.0	3.5	2.0	Regular	-	Thinning	Die-back	-	-	Typical	-	-	-	-	Typical	-	-	-	-	-	-		
2508	*Lophostemon suaveolens*	Swamp Box	210		210	10.0	2.0	2.5	1.7	Regular	-	-	-	-	-	Typical	-	-	-	-	Typical	-	-	-	-	-	-		
2509	*Lophostemon suaveolens*	Swamp Box	250		250	10.0	3.0	3.0	1.8	Regular	-	-	-	-	-	Typical	-	-	-	-	Typical	-	-	-	-	-	-		
2510	*Eucalyptus tereticornis*	Forest Red Gum	280		280	16.0	2.0	3.4	1.9	Regular	-	-	-	-	-	Typical	-	-	-	-	Typical	-	-	-	-	-	-		
2511	*Eucalyptus tereticornis*	Forest Red Gum	250		250	15.0	2.0	3.0	1.8	Regular	-	-	-	-	-	Typical	-	-	-	-	Typical	-	-	-	-	-	-		
2512	*Eucalyptus crebra*	Narrow-leaved Ironbark	220		220	17.0	4.0	2.6	1.8	Regular	-	-	-	-	-	Typical	-	-	-	-	Typical	-	-	-	-	-	-		
2513	*Lophostemon suaveolens*	Swamp Box	200		200	8.0	2.0	2.4	1.7	Regular	-	-	-	-	-	Typical	-	-	-	-	Typical	-	-	-	-	-	-		
2514	*Eucalyptus crebra*	Narrow-leaved Ironbark	200		200	13.0	2.0	2.4	1.7	Regular	-	Thinning	Die-back	-	-	Typical	-	-	Trunk Dmg.	-	Typical	-	-	-	-	-	-		
2515	*Corymbia citriodora*	Spotted Gum	210		210	13.0	5.0	2.5	1.7	Regular	-	-	-	-	-	Typical	-	-	-	-	Typical	-	-	-	-	-	-		
2516	*Acacia disparrima*	Hickory Wattle	200		200	6.0	5.0	2.4	1.7	Regular	-	-	-	-	-	Typical	-	-	-	-	Typical	-	-	-	-	-	-		
2517	*Lophostemon suaveolens*	Swamp Box	210		210	7.0	3.0	2.5	1.7	Regular	-	-	-	-	-	Typical	-	-	-	-	Typical	-	-	-	-	-	-		
2518	*Corymbia tessellaris*	Moreton Bay Ash	210		210	15.0	3.0	2.5	1.7	Regular	-	-	-	-	-	Typical	-	-	-	-	Typical	-	-	-	-	-	-		
2519	*Corymbia tessellaris*	Moreton Bay Ash	270		270	10.0	4.0	3.2	1.9	Regular	-	-	-	-	-	Typical	-	-	-	-	Typical	-	-	-	-	-	-		
2520	*Corymbia citriodora*	Spotted Gum	440		440	17.0	6.0	5.3	2.3	Regular	-	-	Die-back	-	-	Typical	-	-	-	-	Typical	-	-	-	-	-	-		
2521	*Acacia disparrima*	Hickory Wattle	230		230	6.0	4.0	2.8	1.8	Regular	-	-	-	-	-	Typical	-	-	-	-	Typical	-	-	-	-	-	-		
2522	*Corymbia citriodora*	Spotted Gum	360		360	18.0	9.0	4.3	2.2	Regular	-	-	-	-	-	Typical	-	-	-	-	Typical	-	-	-	-	-	-		
2523	*Corymbia citriodora*	Spotted Gum	360		360	20.0	8.0	4.3	2.2	Regular	-	Thinning	Die-back	-	-	Typical	-	-	-	-	Typical	-	-	-	-	-	-		
2524	*Corymbia citriodora*	Spotted Gum	260		260	17.0	7.0	3.1	1.9	Regular	-	Thinning	Die-back	-	-	Typical	-	-	-	-	Typical	-	-	-	-	-	-		
2525	*Eucalyptus tereticornis*	Forest Red Gum	940		940	20.0	9.0	11.3	3.2	Regular	-	Thinning	Die-back	-	-	Typical	-	-	-	-	Typical	-	New	Small	-	-	-		
2526	*Corymbia citriodora*	Spotted Gum	400		400	16.0	6.0	4.8	2.3	Regular	-	-	Die-back	-	-	Typical	-	-	-	-	Typical	-	-	-	-	-	-		
2527	*Eucalyptus tereticornis*	Forest Red Gum	240		240	16.0	3.0	2.9	1.8	Regular	-	-	-	-	-	Typical	-	-	-	-	Typical	-	-	-	-	-	-		
2528	*Eucalyptus tereticornis*	Forest Red Gum	400		400	19.0	7.0	4.8	2.3	Regular	-	Thinning	Die-back	-	-	Typical	-	-	-	-	Typical	-	-	-	-	-	-		
2529	*Eucalyptus tereticornis*	Forest Red Gum	210		210	17.0	5.0	2.5	1.7	Regular	-	-	-	-	-	Typical	-	-	-	-	Typical	-	-	-	-	-	-		
2530	*Allocasuarina littoralis*	Black Sheoak	220		220	6.0	3.0	2.6	1.8	Regular	-	-	-	-	-	Typical	-	-	-	-	Typical	-	-	-	-	-	-		
2531	*Corymbia citriodora*	Spotted Gum	350		350	14.0	9.0	4.2	2.1	Regular	-	-	-	-	-	Typical	-	-	-	-	Typical	-	-	-	-	-	-		
2532	*Corymbia citriodora*	Spotted Gum	380		380	18.0	7.0	4.6	2.2	Regular	-	-	-	-	-	Typical	-	-	-	-	Typical	-	-	-	-	-	-		
2533	*Eucalyptus tereticornis*	Forest Red Gum	210		210	10.0	4.0	2.5	1.7	Regular	-	Thinning	Die-back	-	-	Typical	-	-	-	-	Typical	-	-	-	-	-	-		
2534	*Allocasuarina littoralis*	Black Sheoak	200		200	5.0	4.0	2.4	1.7	Regular	-	Thinning	Die-back	-	-	Poor	-	-	-	-	Typical	-	-	-	-	-	-		
2535	*Alphitonia excelsa*	Red Ash	200		200	6.0	4.0	2.4	1.7	Regular	-	-	-	-	-	Typical	-	-	-	-	Typical	-	-	-	-	-	-		
2536	*Allocasuarina littoralis*	Black Sheoak	200		200	7.0	3.0	2.4	1.7	Regular	-	-	-	-	-	Typical	-	-	-	-	Typical	-	-	-	-	-	-		
2537	*Eucalyptus tereticornis*	Forest Red Gum	230		230	13.0	3.0	2.8	1.8	Regular	-	-	-	-	-	Typical	-	-	-	-	Typical	-	-	-	-	-	-		
2538	*Corymbia citriodora*	Spotted Gum	210		210	15.0	3.0	2.5	1.7	Regular	-	-	-	-	-	Typical	-	-	-	-	Typical	-	-	-	-	-	-		
2539	*Eucalyptus siderophloia*	Grey Ironbark	240		240	15.0	5.0	2.9	1.8	Regular	-	-	-	-	-	Typical	-	-	-	-	Typical	-	-	-	-	-	-		
2540	*Lophostemon suaveolens*	Swamp Box	270		270	10.0	2.0	3.2	1.9	Regular	-	-	-	-	-	Typical	-	-	-	-	Typical	-	-	-	-	-	-		
2541	*Eucalyptus crebra*	Narrow-leaved Ironbark	200		200	11.0	1.0	2.4	1.7	Regular	-	Thinning	Die-back	Epicormic	-	Poor	-	-	-	-	Typical	-	-	-	-	-	-		
2542	*Corymbia citriodora*	Spotted Gum	360		360	14.0	5.0	4.3	2.2	Regular	-	-	Die-back	-	-	Typical	-	-	-	-	Typical	-	-	-	-	-	-		
2543	*Corymbia citriodora*	Spotted Gum	370		370	13.0	6.0	4.4	2.2	Regular	-	Thinning	Die-back	-	-	Typical	-	-	-	-	Typical	-	-	-	-	-	-		

Specimen Details										Canopy Condition Details							Trunk Condition Details					Fauna Details and Habitat Value								
Tree ID	Botanical Name	Common Name	Trunk DBH (mm)	Additional Trunks DBH (mm)	Total DBH (mm) [AS 4970-2009]	Height (m)	Spread (m)	Tree Protection Zone (m)	Structural Root Zone (m)	Canopy Form	Spreading	Thinning	Die-Back	Epicormic Growth	Lopped	Canopy Health	Leaning	Vines	Trunk Damage	Fire Damage	Trunk Health	Scats	Scratches	Hollows	Nest	Termite Nest	Habitat Value	Retention	Additional Notes
2544	*Lophostemon suaveolens*	Swamp Box	810		810	12.0	7.0	9.7	3.0	Regular	-	-	-	-	-	Typical	-	-	Trunk Dmg.	-	Typical	-	-	-	-	-	-		
2545	*Corymbia citriodora*	Spotted Gum	440		440	20.0	8.0	5.3	2.3	Regular	-	-	-	-	-	Typical	-	-	-	-	Typical	-	-	-	-	-	-		
2546	*Corymbia citriodora*	Spotted Gum	380		380	13.0	6.0	4.6	2.2	Regular	-	-	-	-	-	Typical	Minor	-	-	-	Typical	-	-	-	-	-	-		
2547	*Corymbia intermedia*	Pink Bloodwood	300		300	11.0	4.0	3.6	2.0	Regular	-	-	-	-	-	Typical	-	-	-	-	Typical	-	-	-	-	-	-		
2548	*Corymbia citriodora*	Spotted Gum	220		220	12.0	3.0	2.6	1.8	Regular	-	Thinning	Die-back	-	-	Typical	-	-	-	-	Typical	-	-	-	-	-	-		
2549	**DEAD/STAG**		670		670	14.0	5.0	8.0	2.8	Regular	-	-	-	-	-	Typical	-	-	-	-	Typical	-	-	Small	-	-	-		
2550	*Corymbia citriodora*	Spotted Gum	270		270	14.0	4.0	3.2	1.9	One-sided	-	-	-	Epicormic	-	Typical	-	-	-	-	Typical	-	-	-	-	-	-		
2551	*Corymbia citriodora*	Spotted Gum	280		280	12.0	4.0	3.4	1.9	One-sided	-	-	-	-	-	Typical	-	-	-	-	Typical	-	-	-	-	-	-		
2552	*Eucalyptus siderophloia*	Grey Ironbark	370		370	15.0	5.0	4.4	2.2	Regular	-	-	Die-back	Epicormic	-	Typical	-	-	-	-	Typical	-	-	-	-	-	-		
2553	*Eucalyptus crebra*	Narrow-leaved Ironbark	390		390	15.0	8.0	4.7	2.2	Regular	-	Thinning	Die-back	-	-	Typical	-	-	-	-	Typical	-	-	-	-	-	-		
2554	*Corymbia intermedia*	Pink Bloodwood	260		260	10.0	3.0	3.1	1.9	Regular	-	-	-	-	-	Typical	-	-	-	-	Typical	-	-	-	-	-	-		
2555	*Alphitonia excelsa*	Red Ash	200		200	7.0	4.0	2.4	1.7	Regular	-	-	-	-	-	Typical	-	-	-	-	Typical	-	-	-	-	-	-		
2556	*Acacia disparrima*	Hickory Wattle	210		210	7.0	3.0	2.5	1.7	Regular	-	-	-	-	-	Typical	-	-	-	-	Typical	-	-	-	-	-	-		
2557	*Corymbia citriodora*	Spotted Gum	250		250	15.0	4.0	3.0	1.8	Regular	-	-	-	-	-	Typical	-	-	-	-	Typical	-	-	-	-	-	-		
2558	*Eucalyptus seeana*	Narrow-leaved Gum	200	250	320	10.0	4.0	3.8	2.1	Regular	-	-	-	-	-	Typical	-	-	-	-	Typical	-	-	-	-	-	-		
2559	*Petalostigma pubescens*	Quinine Bush	200		200	6.0	3.0	2.4	1.7	Regular	-	-	-	-	-	Typical	-	-	-	-	Typical	-	-	-	-	-	-		
2560	*Eucalyptus tereticornis*	Forest Red Gum	270		270	15.0	4.0	3.2	1.9	Regular	-	Thinning	Die-back	-	-	Typical	-	-	-	-	Typical	-	-	-	-	-	-		
2561	*Allocasuarina littoralis*	Black Sheoak	200		200	10.0	3.0	2.4	1.7	Regular	-	-	-	-	-	Typical	-	-	-	-	Typical	-	-	-	-	-	-		
2562	*Eucalyptus tereticornis*	Forest Red Gum	200		200	12.0	2.0	2.4	1.7	Regular	-	Thinning	Die-back	-	-	Typical	-	-	-	-	Typical	-	-	-	-	-	-		
2563	*Eucalyptus tereticornis*	Forest Red Gum	420		420	17.0	11.0	5.0	2.3	Regular	-	-	-	-	-	Typical	-	-	-	-	Typical	-	-	-	-	-	-		
2564	*Eucalyptus seeana*	Narrow-leaved Gum	360		360	13.0	7.0	4.3	2.2	Regular	-	-	-	-	-	Typical	-	-	-	-	Typical	-	-	-	-	-	-		
2565	*Corymbia intermedia*	Pink Bloodwood	250		250	10.0	5.0	3.0	1.8	Regular	-	-	-	-	-	Typical	-	-	-	-	Typical	-	-	-	-	-	-		
2566	*Corymbia intermedia*	Pink Bloodwood	340		340	15.0	4.0	4.1	2.1	Regular	-	-	Die-back	-	-	Typical	-	-	-	-	Typical	-	-	-	-	-	-		
2567	*Lophostemon suaveolens*	Swamp Box	250		250	12.0	4.0	3.0	1.8	Regular	-	-	-	-	-	Typical	-	-	-	-	Typical	-	-	-	-	-	-		
2568	*Melaleuca quinquenervia*	Broad-leaved Paperbark	240		240	13.0	4.0	2.9	1.8	Regular	-	-	-	-	-	Typical	-	-	-	-	Typical	-	-	-	-	-	-		
2569	*Eucalyptus tereticornis*	Forest Red Gum	930		930	15.0	10.0	11.2	3.2	Regular	-	Thinning	Die-back	-	-	Typical	-	-	-	-	Typical	-	-	Large	-	-	High		
2570	*Eucalyptus seeana*	Narrow-leaved Gum	340		340	15.0	6.0	4.1	2.1	Regular	-	Thinning	Die-back	-	-	Typical	-	-	-	-	Typical	-	-	-	-	-	-		
2571	*Eucalyptus seeana*	Narrow-leaved Gum	230		230	12.0	5.0	2.8	1.8	Regular	-	Thinning	Die-back	-	-	Typical	-	-	-	-	Typical	-	-	-	-	-	-		
2572	*Corymbia intermedia*	Pink Bloodwood	390		390	18.0	8.0	4.7	2.2	Regular	-	-	-	-	-	Typical	-	-	-	-	Typical	-	-	-	-	-	-		
2573	*Eucalyptus tereticornis*	Forest Red Gum	580		580	17.0	7.0	7.0	2.6	Regular	-	Thinning	Die-back	-	-	Typical	-	-	-	-	Typical	-	-	-	-	-	-		
2574	*Corymbia citriodora*	Spotted Gum	320		320	14.0	5.0	3.8	2.1	Regular	-	-	-	-	-	Typical	-	-	-	-	Typical	-	-	-	-	-	-		
2575	*Angophora leiocarpa*	Smooth-barked Apple	270		270	12.0	4.0	3.2	1.9	Regular	-	-	Die-back	-	-	Typical	-	-	-	-	Typical	-	-	-	-	-	-		
2576	*Angophora leiocarpa*	Smooth-barked Apple	300		300	12.0	5.0	3.6	2.0	Regular	-	-	-	-	-	Typical	-	-	-	-	Typical	-	-	-	-	-	-		
2577	*Eucalyptus tereticornis*	Forest Red Gum	1000		1000	16.0	7.0	12.0	3.3	Regular	-	Thinning	Die-back	Epicormic	-	Poor	-	-	-	-	Typical	-	-	-	-	-	-		
2578	*Allocasuarina littoralis*	Black Sheoak	220		220	10.0	3.0	2.6	1.8	Regular	-	-	-	-	-	Typical	-	-	-	-	Typical	-	-	-	-	-	-		
2579	*Acacia disparrima*	Hickory Wattle	290		290	10.0	3.0	3.5	2.0	Regular	-	Thinning	Die-back	-	-	Typical	-	-	-	-	Typical	-	-	-	-	-	-		
2580	*Acacia disparrima*	Hickory Wattle	230	220	318	10.0	4.0	3.8	2.0	Regular	-	-	Die-back	-	-	Typical	-	-	-	-	Typical	-	-	-	-	-	-		
2581	*Acacia disparrima*	Hickory Wattle	230		230	12.0	3.0	2.8	1.8	Regular	-	-	-	-	-	Typical	Minor	-	-	-	Typical	-	-	-	-	-	-		

Specimen Details										Canopy Condition Details							Trunk Condition Details					Fauna Details and Habitat Value								
Tree ID	Botanical Name	Common Name	Trunk DBH (mm)	Additional Trunks DBH (mm)	Total DBH (mm) [AS 4970-2009]	Height (m)	Spread (m)	Tree Protection Zone (m)	Structural Root Zone (m)	Canopy Form	Spreading	Thinning	Die-Back	Epicormic Growth	Lopped	Canopy Health	Leaning	Vines	Trunk Damage	Fire Damage	Trunk Health	Scats	Scratches	Hollows	Nest	Termite Nest	Habitat Value	Retention	Additional Notes
2582	*Eucalyptus crebra*	Narrow-leaved Ironbark	270		270	16.0	4.0	3.2	1.9	Regular	-	-	-	-	-	Typical	-	-	-	-	Typical	-	-	-	-	-	-		
2583	*Corymbia intermedia*	Pink Bloodwood	230		230	12.0	2.0	2.8	1.8	Regular	-	Thinning	Die-back	-	-	Typical	-	-	-	-	Typical	-	-	-	-	-	-		
2584	*Acacia disparrima*	Hickory Wattle	210		210	13.0	2.0	2.5	1.7	Regular	-	-	-	-	-	Typical	Minor	-	-	-	Typical	-	-	-	-	-	-		
2585	*Corymbia citriodora*	Spotted Gum	270		270	13.0	5.0	3.2	1.9	Regular	-	-	-	-	-	Typical	-	-	-	-	Typical	-	-	-	-	-	-		
2586	*Corymbia intermedia*	Pink Bloodwood	250		250	15.0	4.0	3.0	1.8	Regular	-	-	-	-	-	Typical	-	-	-	-	Typical	-	-	-	-	-	-		
2587	*Eucalyptus tereticornis*	Forest Red Gum	250		250	12.0	2.0	3.0	1.8	Regular	-	-	-	-	-	Typical	-	-	-	-	Typical	-	-	-	-	-	-		
2588	*Lophostemon suaveolens*	Swamp Box	220		220	10.0	2.0	2.6	1.8	Regular	-	Thinning	Die-back	-	-	Typical	-	-	-	-	Typical	-	-	-	-	-	-		
2589	*Corymbia citriodora*	Spotted Gum	220		220	13.0	3.0	2.6	1.8	Regular	-	-	-	-	-	Typical	-	-	-	-	Typical	-	-	-	-	-	-		
2590	*Angophora leiocarpa*	Smooth-barked Apple	220		220	13.0	2.0	2.6	1.8	Regular	-	-	-	-	-	Typical	-	-	-	-	Typical	-	-	-	-	-	-		
2591	*Corymbia intermedia*	Pink Bloodwood	250		250	10.0	4.0	3.0	1.8	Regular	-	-	Die-back	Epicormic	-	Typical	-	-	-	-	Typical	-	-	-	-	-	-		
2592	*Eucalyptus tereticornis*	Forest Red Gum	380		380	15.0	6.0	4.6	2.2	Regular	-	Thinning	Die-back	-	-	Poor	-	-	-	-	Typical	-	-	-	-	-	-		
2593	*Corymbia citriodora*	Spotted Gum	460		460	15.0	8.0	5.5	2.4	Regular	-	-	-	-	-	Typical	-	-	-	-	Typical	-	-	-	-	-	-		
2594	*Eucalyptus siderophloia*	Grey Ironbark	230		230	10.0	3.0	2.8	1.8	Regular	-	-	-	-	-	Typical	-	-	-	-	Typical	-	-	-	-	-	-		
2595	*Corymbia intermedia*	Pink Bloodwood	270		270	14.0	6.0	3.2	1.9	Regular	-	-	-	-	-	Typical	-	-	-	-	Typical	-	-	-	-	-	-		
2596	*Corymbia citriodora*	Spotted Gum	260		260	13.0	3.0	3.1	1.9	Regular	-	-	-	-	-	Typical	-	-	-	-	Typical	-	-	-	-	-	-		
2597	*Corymbia intermedia*	Pink Bloodwood	230		230	10.0	3.0	2.8	1.8	Regular	-	-	-	-	-	Typical	-	-	-	-	Typical	-	-	-	-	Termites	-		
2598	*Eucalyptus seeana*	Narrow-leaved Gum	400		400	27.0	7.0	4.8	2.3	Regular	-	-	-	-	-	Typical	-	-	-	-	Typical	-	-	-	-	-	-		
2599	*Corymbia intermedia*	Pink Bloodwood	280		280	15.0	5.0	3.4	1.9	Regular	-	-	-	-	-	Typical	-	-	-	-	Typical	-	-	-	-	-	-		
2600	*Lophostemon suaveolens*	Swamp Box	240		240	12.0	4.0	2.9	1.8	Regular	-	-	-	-	-	Typical	-	-	-	-	Typical	-	-	-	-	-	-		
2601	*Corymbia intermedia*	Pink Bloodwood	710		710	17.0	10.0	8.5	2.9	Regular	-	-	Die-back	-	-	Typical	-	-	-	-	Typical	-	-	Small	-	-	-		
2602	*Corymbia intermedia*	Pink Bloodwood	310		310	15.0	4.0	3.7	2.0	Regular	-	-	-	-	-	Typical	-	-	-	-	Typical	-	-	-	-	-	-		
2603	*Eucalyptus tereticornis*	Forest Red Gum	380		380	12.0	8.0	4.6	2.2	Regular	-	-	-	-	-	Typical	-	-	-	-	Typical	-	-	-	-	-	-		
2604	*Angophora leiocarpa*	Smooth-barked Apple	220		220	13.0	3.0	2.6	1.8	Regular	-	-	-	-	-	Typical	-	-	-	-	Typical	-	-	-	-	-	-		
2605	*Lophostemon suaveolens*	Swamp Box	330		330	11.0	3.0	4.0	2.1	Regular	-	-	-	-	-	Typical	-	-	-	-	Typical	-	-	-	-	-	-		
2606	*Angophora leiocarpa*	Smooth-barked Apple	240		240	17.0	5.0	2.9	1.8	Regular	-	-	-	-	-	Typical	-	-	-	-	Typical	-	-	-	-	-	-		
2607	*Melaleuca quinquenervia*	Broad-leaved Paperbark	220		220	6.0	2.0	2.6	1.8	Regular	-	-	-	-	-	Typical	-	-	-	-	Typical	-	-	-	-	-	-		
2608	*Corymbia intermedia*	Pink Bloodwood	200		200	15.0	3.0	2.4	1.7	Regular	-	-	-	-	-	Typical	-	-	-	-	Typical	-	-	-	-	-	-		
2609	*Corymbia citriodora*	Spotted Gum	300		300	7.0	1.0	3.6	2.0	Regular	-	-	-	-	Lopped	Poor	-	-	-	-	Typical	-	-	-	-	-	-		
2610	*Corymbia citriodora*	Spotted Gum	390		390	25.0	6.0	4.7	2.2	Regular	-	-	Die-back	-	-	Typical	-	-	-	-	Typical	-	-	-	-	-	-		
2611	*Melaleuca quinquenervia*	Broad-leaved Paperbark	200		200	6.0	2.0	2.4	1.7	Regular	-	-	-	-	-	Typical	-	-	-	-	Typical	-	-	-	-	-	-		
2612	*Corymbia citriodora*	Spotted Gum	210		210	6.0	2.0	2.5	1.7	Regular	-	-	-	-	-	Typical	-	-	-	-	Typical	-	-	-	-	-	-		
2613	*Lophostemon suaveolens*	Swamp Box	280		280	17.0	4.0	3.4	1.9	Regular	-	-	-	-	-	Typical	-	-	-	-	Typical	-	-	-	-	-	-		
2614	*Eucalyptus tereticornis*	Forest Red Gum	460		460	18.0	7.0	5.5	2.4	Regular	-	Thinning	Die-back	-	-	Typical	-	-	-	-	Typical	-	-	-	-	-	-		
2615	*Melaleuca viminalis*	Weeping Bottlebrush	200		200	11.0	6.0	2.4	1.7	Regular	-	-	-	-	-	Typical	-	-	-	-	Typical	-	-	-	-	-	-		
2616	*Melaleuca viminalis*	Weeping Bottlebrush	200		200	10.0	5.0	2.4	1.7	Regular	-	-	-	-	-	Typical	Major	-	-	-	Typical	-	-	-	-	-	-		
2617	*Allocasuarina littoralis*	Black Sheoak	260	230	347	14.0	6.0	4.2	2.1	Irregular	-	-	-	-	-	Typical	Major	-	-	-	Typical	-	-	-	-	-	-		
2618	*Melaleuca viminalis*	Weeping Bottlebrush	220		220	5.0	1.0	2.6	1.8	Regular	-	-	-	-	-	Typical	Major	-	-	-	Typical	-	-	-	-	-	-		
2619	*Allocasuarina littoralis*	Black Sheoak	280	280	396	19.0	7.0	4.8	2.2	Regular	-	-	-	-	-	Typical	-	-	-	-	Typical	-	-	-	-	-	-		

Specimen Details										Canopy Condition Details							Trunk Condition Details					Fauna Details and Habitat Value								
Tree ID	Botanical Name	Common Name	Trunk DBH (mm)	Additional Trunks DBH (mm)	Total DBH (mm) [AS 4970-2009]	Height (m)	Spread (m)	Tree Protection Zone (m)	Structural Root Zone (m)	Canopy Form	Spreading	Thinning	Die-Back	Epicormic Growth	Lopped	Canopy Health	Leaning	Vines	Trunk Damage	Fire Damage	Trunk Health	Scats	Scratches	Hollows	Nest	Termite Nest	Habitat Value	Retention	Additional Notes
2620	*Allocasuarina littoralis*	Black Sheoak	240	90, 110, 90, 200	355	20.0	5.0	4.3	2.1	Regular	-	-	-	-	-	Typical	-	-	-	-	Typical	-	-	-	-	-	-		
2621	*Allocasuarina littoralis*	Black Sheoak	210		210	23.0	6.0	2.5	1.7	Regular	-	-	-	-	-	Typical	-	-	-	-	Typical	-	-	-	-	-	-		
2622	*Allocasuarina littoralis*	Black Sheoak	730		730	23.0	8.0	8.8	2.9	Regular	-	-	-	-	-	Typical	-	-	-	-	Typical	-	-	-	-	-	-		
2623	*Lophostemon suaveolens*	Swamp Box	310		310	12.0	4.0	3.7	2.0	Regular	-	-	-	-	-	Typical	-	-	-	-	Typical	-	-	-	-	-	-		
2624	*Allocasuarina littoralis*	Black Sheoak	470		470	24.0	10.0	5.6	2.4	Regular	-	-	-	-	-	Typical	-	-	-	-	Typical	-	-	-	-	-	-		
2625	*Lophostemon suaveolens*	Swamp Box	270		270	10.0	4.0	3.2	1.9	Regular	-	-	-	-	-	Typical	-	-	-	-	Typical	-	-	-	-	-	-		
2626	*Allocasuarina littoralis*	Black Sheoak	340		340	20.0	5.0	4.1	2.1	Regular	-	-	Die-back	-	-	Typical	-	-	-	-	Typical	-	-	-	-	-	-		
2627	*Allocasuarina littoralis*	Black Sheoak	240	290	376	20.0	10.0	4.5	2.2	Irregular	-	-	-	-	-	Typical	Major	-	-	-	Typical	-	-	-	-	-	-		
2628	*Melaleuca viminalis*	Weeping Bottlebrush	210	200	290	10.0	8.0	3.5	2.0	Irregular	-	-	-	-	-	Typical	Major	-	-	-	Typical	-	-	-	-	-	-		
2629	*Melaleuca viminalis*	Weeping Bottlebrush	180	140	228	7.0	3.0	2.7	1.8	Regular	-	-	-	-	-	Typical	-	-	-	-	Typical	-	-	-	-	-	-		
2630	*Melaleuca viminalis*	Weeping Bottlebrush	110	190, 140, 130, 140	323	5.0	5.0	3.9	2.1	Regular	-	-	-	-	-	Typical	Major	-	-	-	Typical	-	-	-	-	-	-		
2631	*Allocasuarina littoralis*	Black Sheoak	260		260	12.0	2.0	3.1	1.9	Regular	-	-	-	-	-	Typical	Major	-	-	-	Typical	-	-	-	-	-	-		
2632	*Allocasuarina littoralis*	Black Sheoak	250		250	13.0	3.0	3.0	1.8	Regular	-	-	-	-	-	Typical	-	-	-	-	Typical	-	-	-	-	-	-		
2633	*Allocasuarina littoralis*	Black Sheoak	300	310	431	16.0	7.0	5.2	2.3	Regular	-	-	-	-	-	Typical	-	-	-	-	Typical	-	-	-	-	-	-		
2634	*Allocasuarina littoralis*	Black Sheoak	210		210	15.0	5.0	2.5	1.7	Regular	-	-	-	-	-	Typical	-	-	-	-	Typical	-	-	-	-	-	-		
2635	*Eucalyptus tereticornis*	Forest Red Gum	530		530	26.0	11.0	6.4	2.5	Regular	-	-	-	-	-	Typical	-	-	-	-	Typical	-	-	-	-	-	-		
2636	*Eucalyptus tereticornis*	Forest Red Gum	580		580	24.0	8.0	7.0	2.6	Regular	-	-	-	-	-	Typical	-	-	-	-	Typical	-	-	-	-	-	-		
2637	*Melaleuca viminalis*	Weeping Bottlebrush	210	120	242	5.0	2.0	2.9	1.8	Regular	-	-	-	-	-	Typical	Major	-	-	-	Typical	-	-	-	-	-	-		
2638	*Allocasuarina littoralis*	Black Sheoak	380		380	18.0	6.0	4.6	2.2	Regular	-	-	-	-	-	Typical	-	-	-	-	Typical	-	-	-	-	-	-		
2639	*Eucalyptus tereticornis*	Forest Red Gum	1020		1020	30.0	12.0	12.2	3.3	Regular	-	-	-	-	-	Typical	-	-	-	-	Typical	-	Old	Large	-	-	-		
2640	*Allocasuarina littoralis*	Black Sheoak	330		330	17.0	7.0	4.0	2.1	Regular	-	-	-	-	-	Typical	-	-	-	-	Typical	-	-	-	-	-	-		
2641	*Allocasuarina littoralis*	Black Sheoak	410		410	20.0	9.0	4.9	2.3	Regular	-	-	-	-	-	Typical	-	-	-	-	Typical	-	-	-	-	-	-		
2642	*Allocasuarina littoralis*	Black Sheoak	340	250	422	16.0	7.0	5.1	2.3	Regular	-	-	-	-	-	Typical	-	-	-	-	Typical	-	-	-	-	-	-		
2643	*Lophostemon suaveolens*	Swamp Box	470		470	16.0	8.0	5.6	2.4	Regular	-	-	-	-	-	Typical	-	-	-	-	Typical	-	-	-	-	-	-		
2644	*Eucalyptus siderophloia*	Grey Ironbark	300		300	20.0	4.0	3.6	2.0	Regular	-	-	Die-back	-	-	Typical	-	-	-	-	Typical	-	-	-	-	-	-		
2645	*Corymbia citriodora*	Spotted Gum	220		220	18.0	5.0	2.6	1.8	Regular	-	-	-	-	-	Typical	-	-	-	-	Typical	-	-	-	-	-	-		
2646	*Eucalyptus tereticornis*	Forest Red Gum	400		400	18.0	9.0	4.8	2.3	Regular	-	-	-	-	-	Typical	-	-	-	-	Typical	-	-	-	-	-	-		
2647	*Eucalyptus tereticornis*	Forest Red Gum	390		390	20.0	10.0	4.7	2.2	Regular	-	-	-	-	-	Typical	-	-	-	-	Typical	-	-	-	-	-	-		
2648	*Eucalyptus tereticornis*	Forest Red Gum	390		390	27.0	8.0	4.7	2.2	Regular	-	-	-	-	-	Typical	-	-	-	-	Typical	-	-	-	-	-	-		
2649	**DEAD/STAG**		440		440	6.0	1.0	5.3	2.3	Regular	-	-	-	-	-	Typical	-	-	-	-	Typical	-	-	Large	-	-	-		
2650	*Eucalyptus crebra*	Narrow-leaved Ironbark	300		300	16.0	9.0	3.6	2.0	Regular	-	-	Die-back	-	-	Typical	-	-	-	-	Typical	-	-	-	-	-	-		
2651	*Corymbia citriodora*	Spotted Gum	280		280	17.0	6.0	3.4	1.9	Regular	-	-	-	-	-	Typical	-	-	-	-	Typical	-	-	-	-	-	-		
2652	*Corymbia citriodora*	Spotted Gum	320		320	18.0	5.0	3.8	2.1	Regular	-	-	Die-back	-	-	Typical	-	-	-	-	Typical	-	-	-	-	-	-		
2653	*Eucalyptus crebra*	Narrow-leaved Ironbark	310		310	21.0	6.0	3.7	2.0	Regular	-	-	Die-back	-	-	Typical	-	-	-	-	Typical	-	-	-	-	-	-		
2654	*Corymbia citriodora*	Spotted Gum	370		370	26.0	7.0	4.4	2.2	Regular	-	-	-	-	-	Typical	-	-	-	-	Typical	-	-	-	-	-	-		
2655	*Eucalyptus crebra*	Narrow-leaved Ironbark	220		220	16.0	3.0	2.6	1.8	Regular	-	Thinning	-	-	-	Typical	-	-	-	-	Typical	-	-	-	-	-	-		
2656	*Corymbia citriodora*	Spotted Gum	360		360	15.0	5.0	4.3	2.2	Regular	-	-	Die-back	-	-	Typical	-	-	-	-	Typical	-	-	-	-	-	-		
2657	*Corymbia citriodora*	Spotted Gum	220		220	20.0	4.0	2.6	1.8	Regular	-	-	-	-	-	Typical	-	-	-	-	Typical	-	-	-	-	-	-		

Specimen Details										Canopy Condition Details							Trunk Condition Details					Fauna Details and Habitat Value								
Tree ID	Botanical Name	Common Name	Trunk DBH (mm)	Additional Trunks DBH (mm)	Total DBH (mm) [AS 4970-2009]	Height (m)	Spread (m)	Tree Protection Zone (m)	Structural Root Zone (m)	Canopy Form	Spreading	Thinning	Die-Back	Epicormic Growth	Lopped	Canopy Health	Leaning	Vines	Trunk Damage	Fire Damage	Trunk Health	Scats	Scratches	Hollows	Nest	Termite Nest	Habitat Value	Retention	Additional Notes
2658	*Corymbia citriodora*	Spotted Gum	300		300	25.0	9.0	3.6	2.0	Regular	-	-	-	-	-	Typical	-	-	-	-	Typical	-	-	-	-	-	-		
2659	*Corymbia citriodora*	Spotted Gum	220		220	15.0	3.0	2.6	1.8	Regular	-	-	-	-	-	Typical	-	-	-	-	Typical	-	-	-	-	-	-		
2660	*Corymbia citriodora*	Spotted Gum	220		220	16.0	3.0	2.6	1.8	Regular	-	-	-	-	-	Typical	-	-	-	-	Typical	-	-	-	-	-	-		
2661	*Corymbia citriodora*	Spotted Gum	250		250	14.0	5.0	3.0	1.8	Regular	-	-	-	-	-	Typical	Minor	-	-	-	Typical	-	-	-	-	-	-		
2662	*Corymbia citriodora*	Spotted Gum	210		210	16.0	3.0	2.5	1.7	Regular	-	-	-	-	-	Typical	-	-	-	-	Typical	-	-	-	-	-	-		
2663	*Corymbia citriodora*	Spotted Gum	200		200	16.0	4.0	2.4	1.7	Regular	-	-	-	-	-	Typical	-	-	-	-	Typical	-	-	-	-	-	-		
2664	*Eucalyptus crebra*	Narrow-leaved Ironbark	200		200	20.0	4.0	2.4	1.7	Regular	-	-	Die-back	-	-	Typical	-	-	-	-	Typical	-	-	-	-	-	-		
2665	*Corymbia citriodora*	Spotted Gum	200		200	12.0	3.0	2.4	1.7	Regular	-	-	-	-	-	Typical	-	-	-	-	Typical	-	-	-	-	-	-		
2666	*Corymbia citriodora*	Spotted Gum	200		200	13.0	3.0	2.4	1.7	Regular	-	-	-	-	-	Typical	-	-	-	-	Typical	-	-	-	-	-	-		
2667	*Corymbia citriodora*	Spotted Gum	340		340	21.0	6.0	4.1	2.1	Regular	-	-	-	-	-	Typical	-	-	-	-	Typical	-	-	-	-	-	-		
2668	*Corymbia citriodora*	Spotted Gum	240		240	13.0	5.0	2.9	1.8	Regular	-	-	-	-	-	Typical	-	-	-	-	Typical	-	-	-	-	-	-		
2669	*Corymbia citriodora*	Spotted Gum	370		370	20.0	8.0	4.4	2.2	Regular	-	-	Die-back	-	-	Typical	-	-	-	-	Typical	-	-	-	-	-	-		
2670	*Lophostemon suaveolens*	Swamp Box	250	290	383	11.0	5.0	4.6	2.2	Regular	-	-	-	-	-	Typical	-	-	-	-	Typical	-	-	-	-	-	-		
2671	*Eucalyptus crebra*	Narrow-leaved Ironbark	240		240	14.0	4.0	2.9	1.8	Regular	-	-	Die-back	-	-	Typical	-	-	-	-	Typical	-	-	-	-	-	-		
2672	*Corymbia citriodora*	Spotted Gum	230		230	17.0	5.0	2.8	1.8	Regular	-	-	-	-	-	Typical	-	-	-	-	Typical	-	-	-	-	-	-		
2673	*Corymbia citriodora*	Spotted Gum	200		200	14.0	2.0	2.4	1.7	Regular	-	-	-	-	-	Typical	-	-	-	-	Typical	-	-	-	-	-	-		
2674	*Corymbia citriodora*	Spotted Gum	200		200	15.0	4.0	2.4	1.7	Regular	-	Thinning	-	-	-	Typical	-	-	-	-	Typical	-	-	-	-	-	-		
2675	*Eucalyptus crebra*	Narrow-leaved Ironbark	200		200	13.0	6.0	2.4	1.7	Regular	-	-	-	-	-	Typical	-	-	-	-	Typical	-	-	-	-	-	-		
2676	*Corymbia tessellaris*	Moreton Bay Ash	210		210	10.0	3.0	2.5	1.7	Regular	-	-	-	-	-	Typical	-	-	-	-	Typical	-	-	-	-	-	-		
2677	*Eucalyptus tereticornis*	Forest Red Gum	220		220	16.0	5.0	2.6	1.8	Regular	-	-	-	-	-	Typical	-	-	-	-	Typical	-	-	-	-	-	-		
2678	**DEAD/STAG**		360		360	16.0	4.0	4.3	2.2	Regular	-	-	-	-	-	Typical	-	-	-	-	Typical	-	-	Small	-	-	-		
2679	*Corymbia citriodora*	Spotted Gum	230		230	19.0	5.0	2.8	1.8	Regular	-	-	-	-	-	Typical	-	-	-	-	Typical	-	-	-	-	-	-		
2680	*Corymbia citriodora*	Spotted Gum	210		210	12.0	5.0	2.5	1.7	One-sided	-	-	-	-	-	Typical	-	-	-	-	Typical	-	-	-	-	-	-		
2681	**DEAD/STAG**		430		430	9.0	1.0	5.2	2.3	Regular	-	-	-	-	-	Typical	-	-	-	-	Typical	-	-	Small	-	-	-		
2682	*Corymbia intermedia*	Pink Bloodwood	260		260	11.0	5.0	3.1	1.9	Regular	-	-	-	-	-	Typical	-	-	-	-	Typical	-	-	-	-	-	-		
2683	*Corymbia citriodora*	Spotted Gum	200		200	13.0	1.0	2.4	1.7	Regular	-	-	Die-back	-	-	Poor	-	-	-	-	Typical	-	-	-	-	-	-		
2684	*Corymbia citriodora*	Spotted Gum	270		270	20.0	3.0	3.2	1.9	Regular	-	-	-	-	-	Typical	-	-	-	-	Typical	-	-	-	-	-	-		
2685	*Corymbia citriodora*	Spotted Gum	470		470	27.0	7.0	5.6	2.4	Regular	-	-	-	-	-	Typical	-	-	-	-	Typical	-	-	-	-	-	-		
2686	*Corymbia citriodora*	Spotted Gum	400		400	27.0	7.0	4.8	2.3	Regular	-	-	-	-	-	Typical	-	-	-	-	Typical	-	-	-	-	-	-		
2687	*Corymbia citriodora*	Spotted Gum	300		300	21.0	8.0	3.6	2.0	Regular	-	-	-	-	-	Typical	-	-	-	-	Typical	-	-	-	-	-	-		
2688	*Corymbia citriodora*	Spotted Gum	340		340	22.0	7.0	4.1	2.1	Regular	-	-	-	-	-	Typical	-	-	-	-	Typical	-	-	-	-	-	-		
2689	*Corymbia citriodora*	Spotted Gum	290		290	24.0	5.0	3.5	2.0	Regular	-	-	-	-	-	Typical	-	-	-	-	Typical	-	-	-	-	-	-		
2690	*Corymbia citriodora*	Spotted Gum	380		380	19.0	6.0	4.6	2.2	Regular	-	-	-	-	-	Typical	-	-	-	-	Typical	-	-	-	-	-	-		
2691	*Corymbia citriodora*	Spotted Gum	300		300	27.0	6.0	3.6	2.0	Regular	-	-	-	-	-	Typical	-	-	-	-	Typical	-	-	-	-	-	-		
2692	*Corymbia citriodora*	Spotted Gum	270		270	22.0	8.0	3.2	1.9	Regular	-	-	-	-	-	Typical	-	-	-	-	Typical	-	-	-	-	-	-		
2693	*Corymbia citriodora*	Spotted Gum	370		370	20.0	8.0	4.4	2.2	Regular	-	-	-	-	-	Typical	-	-	-	-	Typical	-	-	-	-	-	-		
2694	*Corymbia citriodora*	Spotted Gum	400		400	28.0	9.0	4.8	2.3	Regular	-	-	-	-	-	Typical	-	-	-	-	Typical	-	-	-	-	-	-		
2695	*Eucalyptus crebra*	Narrow-leaved Ironbark	220		220	13.0	3.0	2.6	1.8	Regular	-	-	Die-back	-	-	Typical	-	-	-	-	Typical	-	-	-	-	-	-		

Specimen Details										Canopy Condition Details							Trunk Condition Details					Fauna Details and Habitat Value								
Tree ID	Botanical Name	Common Name	Trunk DBH (mm)	Additional Trunks DBH (mm)	Total DBH (mm) [AS 4970-2009]	Height (m)	Spread (m)	Tree Protection Zone (m)	Structural Root Zone (m)	Canopy Form	Spreading	Thinning	Die-Back	Epicormic Growth	Lopped	Canopy Health	Leaning	Vines	Trunk Damage	Fire Damage	Trunk Health	Scats	Scratches	Hollows	Nest	Termite Nest	Habitat Value	Retention	Additional Notes
2696	*Corymbia citriodora*	Spotted Gum	260		260	15.0	4.0	3.1	1.9	Regular	-	Thinning	Die-back	-	-	Typical	-	-	-	-	Typical	-	-	-	-	-	-		
2697	*Eucalyptus tereticornis*	Forest Red Gum	770		770	26.0	10.0	9.2	3.0	Regular	-	Thinning	Die-back	-	-	Poor	-	-	-	-	Typical	-	-	Large	-	-	-		
2698	*Corymbia citriodora*	Spotted Gum	600		600	30.0	14.0	7.2	2.7	Regular	-	-	-	-	-	Typical	-	-	-	-	Typical	-	-	-	-	-	-		
2699	*Corymbia intermedia*	Pink Bloodwood	260		260	15.0	5.0	3.1	1.9	Regular	-	-	-	-	-	Typical	-	-	-	-	Typical	-	-	-	-	-	-		
2700	*Corymbia citriodora*	Spotted Gum	130	340	364	17.0	6.0	4.4	2.2	Regular	-	-	-	-	-	Typical	-	-	-	-	Typical	-	-	-	-	-	-		
2701	*Corymbia citriodora*	Spotted Gum	380		380	27.0	8.0	4.6	2.2	Irregular	-	-	-	-	-	Typical	-	-	-	-	Typical	-	-	-	-	-	-		
2702	*Corymbia citriodora*	Spotted Gum	300		300	20.0	4.0	3.6	2.0	Regular	-	-	-	-	-	Typical	-	-	-	-	Typical	-	-	-	-	-	-		
2703	*Corymbia citriodora*	Spotted Gum	320		320	26.0	8.0	3.8	2.1	Regular	-	-	-	-	-	Typical	-	-	-	-	Typical	-	-	-	-	-	-		
2704	*Acacia disparrima*	Hickory Wattle	230		230	9.0	4.0	2.8	1.8	Regular	-	-	-	-	-	Typical	-	-	-	-	Typical	-	-	-	-	-	-		
2705	*Lophostemon suaveolens*	Swamp Box	220		220	12.0	4.0	2.6	1.8	Regular	-	-	-	-	-	Typical	-	-	-	-	Typical	-	-	-	-	-	-		
2706	*Lophostemon suaveolens*	Swamp Box	400	200	447	16.0	4.0	5.4	2.4	Regular	-	-	-	-	-	Typical	-	-	-	-	Typical	-	-	-	-	-	-		
2707	*Acacia disparrima*	Hickory Wattle	200		200	12.0	3.0	2.4	1.7	Regular	-	-	-	-	-	Typical	-	-	-	-	Typical	-	-	-	-	-	-		
2708	*Acacia disparrima*	Hickory Wattle	200		200	5.0	3.0	2.4	1.7	Regular	-	-	-	-	-	Typical	-	-	-	-	Typical	-	-	-	-	-	-		
2709	*Lophostemon suaveolens*	Swamp Box	160	150	219	8.0	1.0	2.6	1.7	Regular	-	-	-	-	-	Typical	-	-	-	-	Typical	-	-	-	-	-	-		
2710	*Lophostemon suaveolens*	Swamp Box	240		240	13.0	3.0	2.9	1.8	Regular	-	-	-	-	-	Typical	-	-	-	-	Typical	-	-	-	-	-	-		
2711	*Corymbia tessellaris*	Moreton Bay Ash	360		360	20.0	8.0	4.3	2.2	Regular	-	-	-	-	-	Typical	-	-	-	-	Typical	-	-	-	-	-	-		
2712	*Lophostemon suaveolens*	Swamp Box	380		380	16.0	4.0	4.6	2.2	Regular	-	-	-	-	-	Typical	-	-	-	-	Typical	-	-	-	-	-	-		
2713	*Corymbia citriodora*	Spotted Gum	400		400	21.0	9.0	4.8	2.3	Regular	-	-	-	-	-	Typical	-	-	-	-	Typical	-	-	-	-	-	-		
2714	*Eucalyptus siderophloia*	Grey Ironbark	380		380	19.0	7.0	4.6	2.2	Regular	-	-	-	-	-	Typical	-	-	-	-	Typical	-	-	-	-	-	-		
2715	*Corymbia tessellaris*	Moreton Bay Ash	350		350	21.0	7.0	4.2	2.1	Regular	-	-	-	-	-	Typical	-	-	-	-	Typical	-	-	-	-	-	-		
2716	*Lophostemon suaveolens*	Swamp Box	210		210	11.0	3.0	2.5	1.7	Regular	-	-	-	-	-	Typical	-	-	-	-	Typical	-	-	-	-	-	-		
2717	*Corymbia intermedia*	Pink Bloodwood	265		265	15.0	5.0	3.2	1.9	Regular	-	-	-	-	-	Typical	-	-	-	-	Typical	-	-	-	-	-	-		
2718	*Acacia disparrima*	Hickory Wattle	250		250	10.0	4.0	3.0	1.8	Regular	-	-	-	-	-	Typical	-	-	-	-	Typical	-	-	-	-	-	-		
2719	*Acacia disparrima*	Hickory Wattle	260		260	11.0	4.0	3.1	1.9	One-sided	-	-	-	-	-	Typical	-	-	-	-	Typical	-	-	-	-	-	-		
2720	*Corymbia intermedia*	Pink Bloodwood	265		265	9.0	3.0	3.2	1.9	Regular	-	-	-	-	Lopped	Typical	-	-	-	-	Typical	-	-	-	-	-	-		
2721	*Lophostemon suaveolens*	Swamp Box	275		275	11.0	4.0	3.3	1.9	Regular	-	-	-	-	-	Typical	-	-	-	-	Typical	-	-	-	-	-	-		
2722	*Acacia disparrima*	Hickory Wattle	270		270	11.0	6.0	3.2	1.9	Regular	-	-	-	-	-	Typical	-	-	-	-	Typical	-	-	-	-	-	-		
2723	*Lophostemon suaveolens*	Swamp Box	285	210	354	12.0	5.0	4.2	2.1	Regular	-	-	-	-	-	Typical	-	-	-	-	Typical	-	-	-	-	-	-		
2724	*Lophostemon suaveolens*	Swamp Box	200		200	11.0	3.0	2.4	1.7	Regular	-	-	-	-	-	Typical	-	-	-	-	Typical	-	-	-	-	-	-		
2725	*Eucalyptus tereticornis*	Forest Red Gum	320		320	19.0	5.0	3.8	2.1	Regular	-	-	-	-	-	Typical	-	-	-	-	Typical	-	-	-	-	-	-		
2726	*Eucalyptus crebra*	Narrow-leaved Ironbark	260		260	17.0	6.0	3.1	1.9	Regular	-	-	-	-	-	Typical	-	-	-	-	Typical	-	-	-	-	-	-		
2727	*Corymbia intermedia*	Pink Bloodwood	200	95	221	14.0	5.0	2.7	1.8	Regular	-	-	-	-	-	Typical	-	-	-	-	Typical	-	-	-	-	-	-		
2728	*Lophostemon suaveolens*	Swamp Box	230		230	10.0	5.0	2.8	1.8	Regular	-	-	-	-	-	Typical	Minor	-	-	-	Typical	-	-	-	-	-	-		
2729	*Corymbia tessellaris*	Moreton Bay Ash	210		210	15.0	3.0	2.5	1.7	Regular	-	-	-	-	-	Typical	-	-	-	-	Typical	-	-	-	-	-	-		
2730	*Angophora floribunda*	Rough-barked Apple	240		240	13.0	4.0	2.9	1.8	One-sided	-	-	-	-	-	Typical	-	-	-	-	Typical	-	-	-	-	-	-		
2731	*Lophostemon suaveolens*	Swamp Box	200		200	12.0	5.0	2.4	1.7	Regular	-	-	-	-	-	Typical	-	-	-	-	Typical	-	-	-	-	-	-		
2732	*Angophora floribunda*	Rough-barked Apple	220		220	14.0	5.0	2.6	1.8	Regular	-	-	-	-	-	Typical	-	-	-	-	Typical	-	-	-	-	-	-		
2733	*Corymbia intermedia*	Pink Bloodwood	710		710	29.0	14.0	8.5	2.9	Regular	-	-	-	-	-	Typical	-	-	-	-	Typical	-	-	-	-	-	-		

Specimen Details										Canopy Condition Details							Trunk Condition Details					Fauna Details and Habitat Value								
Tree ID	Botanical Name	Common Name	Trunk DBH (mm)	Additional Trunks DBH (mm)	Total DBH (mm) [AS 4970-2009]	Height (m)	Spread (m)	Tree Protection Zone (m)	Structural Root Zone (m)	Canopy Form	Spreading	Thinning	Die-Back	Epicormic Growth	Lopped	Canopy Health	Leaning	Vines	Trunk Damage	Fire Damage	Trunk Health	Scats	Scratches	Hollows	Nest	Termite Nest	Habitat Value	Retention	Additional Notes
2734	*Eucalyptus tereticornis*	Forest Red Gum	320		320	19.0	5.0	3.8	2.1	Regular	-	-	-	-	-	Typical	-	-	-	-	Typical	-	-	-	-	-	-		
2735	*Eucalyptus tereticornis*	Forest Red Gum	360		360	21.0	6.0	4.3	2.2	Regular	-	-	-	-	-	Typical	-	-	-	-	Typical	-	-	-	-	-	-		
2736	*Acacia disparrima*	Hickory Wattle	210		210	11.0	4.0	2.5	1.7	Regular	-	Thinning	Die-back	-	-	Poor	-	-	-	-	Typical	-	-	-	-	-	-		
2737	*Corymbia intermedia*	Pink Bloodwood	220		220	14.0	5.0	2.6	1.8	Regular	-	-	-	-	-	Typical	-	-	-	-	Typical	-	-	-	-	-	-		
2738	*Angophora floribunda*	Rough-barked Apple	620		620	19.0	14.0	7.4	2.7	Regular	-	-	-	-	-	Typical	-	-	-	-	Typical	-	-	-	-	-	-		nest box
2739	*Lophostemon suaveolens*	Swamp Box	220		220	12.0	4.0	2.6	1.8	Regular	-	-	-	-	-	Typical	-	-	-	-	Typical	-	-	-	-	-	-		
2740	*Casuarina cunninghamiana*	River Sheoak	260		260	17.0	5.0	3.1	1.9	Regular	-	-	-	-	-	Typical	Minor	-	-	-	Typical	-	-	-	-	-	-		
2741	*Acacia disparrima*	Hickory Wattle	200		200	11.0	4.0	2.4	1.7	Regular	-	-	-	-	-	Typical	-	-	-	-	Typical	-	-	-	-	-	-		
2742	*Lophostemon suaveolens*	Swamp Box	250		250	13.0	5.0	3.0	1.8	Regular	-	-	-	-	-	Typical	-	-	-	-	Typical	-	-	-	-	-	-		
2743	*Lophostemon suaveolens*	Swamp Box	280		280	15.0	5.0	3.4	1.9	Regular	-	-	-	-	-	Typical	-	-	-	-	Typical	-	-	-	-	-	-		nest box
2744	*Angophora floribunda*	Rough-barked Apple	365		365	18.0	6.0	4.4	2.2	Regular	-	-	-	-	-	Typical	-	-	-	-	Typical	-	-	-	-	-	-		
2745	*Corymbia tessellaris*	Moreton Bay Ash	390		390	24.0	7.0	4.7	2.2	Regular	-	-	-	-	-	Typical	-	-	-	-	Typical	-	-	-	-	-	-		
2746	*Acacia disparrima*	Hickory Wattle	210	150	258	13.0	7.0	3.1	1.9	Regular	-	-	-	-	-	Typical	-	-	-	-	Typical	-	-	-	-	-	-		
2747	*Corymbia intermedia*	Pink Bloodwood	200		200	16.0	4.0	2.4	1.7	Regular	-	-	-	-	-	Typical	-	-	-	-	Typical	-	-	-	-	-	-		
2748	*Angophora floribunda*	Rough-barked Apple	310		310	17.0	7.0	3.7	2.0	Regular	-	-	-	-	-	Typical	-	-	-	-	Typical	-	-	-	-	-	-		
2749	*Casuarina cunninghamiana*	River Sheoak	420		420	24.0	7.0	5.0	2.3	Regular	-	-	-	-	-	Typical	-	-	-	-	Typical	-	-	-	-	-	-		
2750	*Casuarina cunninghamiana*	River Sheoak	280		280	26.0	4.0	3.4	1.9	Regular	-	-	-	-	-	Typical	-	-	-	-	Typical	-	-	-	-	-	-		
2751	*Casuarina cunninghamiana*	River Sheoak	210		210	23.0	4.0	2.5	1.7	Regular	-	-	-	-	-	Typical	-	-	-	-	Typical	-	-	-	-	-	-		
2752	*Casuarina cunninghamiana*	River Sheoak	300		300	23.0	6.0	3.6	2.0	Regular	-	-	-	-	-	Typical	-	-	-	-	Typical	-	-	-	-	-	-		
2753	*Casuarina cunninghamiana*	River Sheoak	260		260	26.0	7.0	3.1	1.9	Regular	-	-	-	-	-	Typical	-	-	-	-	Typical	-	-	-	-	-	-		
2754	*Casuarina cunninghamiana*	River Sheoak	290		290	26.0	5.0	3.5	2.0	Regular	-	-	-	-	-	Typical	-	-	-	-	Typical	-	-	-	-	-	-		
2755	*Casuarina cunninghamiana*	River Sheoak	360	180	402	26.0	7.0	4.8	2.3	Regular	-	-	-	-	-	Typical	-	-	-	-	Typical	-	-	-	-	-	-		
2756	*Casuarina cunninghamiana*	River Sheoak	210		210	21.0	4.0	2.5	1.7	Regular	-	-	-	-	-	Typical	-	-	-	-	Typical	-	-	-	-	-	-		
2757	*Casuarina cunninghamiana*	River Sheoak	200		200	21.0	5.0	2.4	1.7	Regular	-	-	-	-	-	Typical	-	-	-	-	Typical	-	-	-	-	-	-		
2758	*Acacia disparrima*	Hickory Wattle	250		250	13.0	6.0	3.0	1.8	Regular	-	-	-	-	-	Typical	-	-	-	-	Typical	-	-	-	-	-	-		
2759	*Eucalyptus tereticornis*	Forest Red Gum	630		630	26.0	12.0	7.6	2.7	Regular	-	-	-	-	-	Typical	-	-	-	-	Typical	-	-	-	-	-	-		
2760	*Casuarina cunninghamiana*	River Sheoak	320		320	18.0	8.0	3.8	2.1	Regular	-	-	-	-	-	Typical	Minor	-	-	-	Typical	-	-	-	-	-	-		
2761	*Casuarina cunninghamiana*	River Sheoak	220		220	9.0	7.0	2.6	1.8	One-sided	-	-	-	-	-	Typical	Major	-	-	-	Typical	-	-	-	-	-	-		
2762	*Casuarina cunninghamiana*	River Sheoak	460		460	26.0	9.0	5.5	2.4	Regular	-	-	-	-	-	Typical	-	-	-	-	Typical	-	-	-	-	-	-		
2763	*Melaleuca viminalis*	Weeping Bottlebrush	220		220	9.0	7.0	2.6	1.8	Regular	-	-	-	-	-	Typical	-	-	-	-	Typical	-	-	-	-	-	-		
2764	*Casuarina cunninghamiana*	River Sheoak	420	460	623	22.0	9.0	7.5	2.7	Regular	-	-	-	-	-	Typical	-	-	-	-	Typical	-	-	-	-	-	-		
2765	*Euodia Elleryana*	Corkwood	300		300	12.0	7.0	3.6	2.0	Regular	-	-	-	-	-	Typical	-	-	-	-	Typical	-	-	-	-	-	-		
2766	*Euodia Elleryana*	Corkwood	230		230	9.0	6.0	2.8	1.8	Regular	-	-	-	-	-	Typical	-	-	-	-	Typical	-	-	-	-	-	-		
2767	*Casuarina cunninghamiana*	River Sheoak	270		270	12.0	9.0	3.2	1.9	Regular	-	-	-	-	-	Typical	Major	-	-	-	Typical	-	-	-	-	-	-		
2768	*Casuarina cunninghamiana*	River Sheoak	490		490	22.0	9.0	5.9	2.5	Regular	-	-	-	-	-	Typical	-	-	-	-	Typical	-	-	-	-	-	-		
2769	*Acacia disparrima*	Hickory Wattle	230		230	9.0	7.0	2.8	1.8	Regular	-	-	-	-	-	Typical	Minor	-	-	-	Typical	-	-	-	-	-	-		
2770	*Angophora floribunda*	Rough-barked Apple	220		220	16.0	6.0	2.6	1.8	Regular	-	-	-	-	-	Typical	-	-	-	-	Typical	-	-	-	-	-	-		
2771	*Euodia Elleryana*	Corkwood	220		220	9.0	6.0	2.6	1.8	Regular	-	-	-	-	-	Typical	Minor	-	-	-	Typical	-	-	-	-	-	-		

Specimen Details										Canopy Condition Details							Trunk Condition Details					Fauna Details and Habitat Value								
Tree ID	Botanical Name	Common Name	Trunk DBH (mm)	Additional Trunks DBH (mm)	Total DBH (mm) [AS 4970-2009]	Height (m)	Spread (m)	Tree Protection Zone (m)	Structural Root Zone (m)	Canopy Form	Spreading	Thinning	Die-Back	Epicormic Growth	Lopped	Canopy Health	Leaning	Vines	Trunk Damage	Fire Damage	Trunk Health	Scats	Scratches	Hollows	Nest	Termite Nest	Habitat Value	Retention	Additional Notes
2772	*Euodia Elleryana*	Corkwood	200	140	244	9.0	6.0	2.9	1.8	Regular	-	-	-	-	-	Typical	Minor	-	-	-	Typical	-	-	-	-	-	-		
2773	*Angophora floribunda*	Rough-barked Apple	350		350	21.0	5.0	4.2	2.1	Regular	-	-	-	-	-	Typical	-	-	-	-	Typical	-	-	-	-	-	-		
2774	*Angophora floribunda*	Rough-barked Apple	420		420	21.0	7.0	5.0	2.3	Regular	-	-	-	-	-	Typical	-	-	-	-	Typical	-	-	-	-	-	-		
2775	*Eucalyptus tereticornis*	Forest Red Gum	260		260	19.0	4.0	3.1	1.9	Regular	-	-	-	-	-	Typical	-	-	-	-	Typical	-	-	-	-	-	-		
2776	*Eucalyptus tereticornis*	Forest Red Gum	280		280	18.0	5.0	3.4	1.9	Regular	-	-	-	-	-	Typical	-	-	-	-	Typical	-	-	-	-	-	-		
2777	*Angophora floribunda*	Rough-barked Apple	260		260	16.0	5.0	3.1	1.9	Regular	-	-	-	-	-	Typical	-	-	-	-	Typical	-	-	-	-	-	-		
2778	*Angophora floribunda*	Rough-barked Apple	300		300	17.0	5.0	3.6	2.0	Regular	-	-	-	-	-	Typical	-	-	-	-	Typical	-	-	-	-	-	-		
2779	*Angophora floribunda*	Rough-barked Apple	260		260	14.0	5.0	3.1	1.9	Regular	-	-	-	-	-	Typical	-	-	-	-	Typical	-	-	-	-	-	-		
2780	*Angophora floribunda*	Rough-barked Apple	250		250	16.0	5.0	3.0	1.8	Regular	-	-	-	-	-	Typical	-	-	-	-	Typical	-	-	-	-	-	-		
2781	*Eucalyptus tereticornis*	Forest Red Gum	230		230	16.0	4.0	2.8	1.8	Regular	-	-	-	-	-	Typical	-	-	-	-	Typical	-	-	-	-	-	-		
2782	*Angophora floribunda*	Rough-barked Apple	270		270	17.0	4.0	3.2	1.9	Regular	-	-	-	-	-	Typical	-	-	-	-	Typical	-	-	-	-	-	-		
2783	*Angophora floribunda*	Rough-barked Apple	300		300	17.0	5.0	3.6	2.0	Regular	-	-	-	-	-	Typical	-	-	-	-	Typical	-	-	-	-	-	-		
2784	*Angophora floribunda*	Rough-barked Apple	370	230	436	15.0	7.0	5.2	2.3	Regular	-	-	-	-	-	Typical	-	-	-	-	Typical	-	-	-	-	-	-		
2785	*Angophora floribunda*	Rough-barked Apple	280		280	17.0	5.0	3.4	1.9	Regular	-	-	-	-	-	Typical	-	-	-	-	Typical	-	-	-	-	-	-		
2786	*Angophora floribunda*	Rough-barked Apple	200		200	13.0	5.0	2.4	1.7	Regular	-	-	-	-	-	Typical	-	-	-	-	Typical	-	-	-	-	-	-		
2787	*Casuarina cunninghamiana*	River Sheoak	420		420	17.0	7.0	5.0	2.3	Regular	-	-	-	-	-	Typical	-	-	-	-	Typical	-	-	-	-	-	-		
2788	*Melaleuca viminalis*	Weeping Bottlebrush	220		220	12.0	6.0	2.6	1.8	Regular	-	-	-	-	-	Typical	-	-	-	-	Typical	-	-	-	-	-	-		
2789	*Melaleuca viminalis*	Weeping Bottlebrush	240		240	12.0	5.0	2.9	1.8	Regular	-	-	-	-	-	Typical	-	-	-	-	Typical	-	-	-	-	-	-		
2790	*Casuarina cunninghamiana*	River Sheoak	460		460	18.0	6.0	5.5	2.4	Regular	-	-	-	-	-	Typical	-	-	-	-	Typical	-	-	-	-	-	-		
2791	*Casuarina cunninghamiana*	River Sheoak	360		360	18.0	6.0	4.3	2.2	Regular	-	-	-	-	-	Typical	-	-	-	-	Typical	-	-	-	-	-	-		
2792	*Casuarina cunninghamiana*	River Sheoak	480		480	19.0	7.0	5.8	2.4	Regular	-	-	-	-	-	Typical	-	-	-	-	Typical	-	-	-	-	-	-		
2793	*Casuarina cunninghamiana*	River Sheoak	400		400	20.0	7.0	4.8	2.3	Regular	-	-	-	-	-	Typical	-	-	-	-	Typical	-	-	-	-	-	-		
2794	*Casuarina cunninghamiana*	River Sheoak	230		230	17.0	5.0	2.8	1.8	Regular	-	-	-	-	-	Typical	-	-	-	-	Typical	-	-	-	-	-	-		
2795	*Melaleuca viminalis*	Weeping Bottlebrush	230		230	6.0	6.0	2.8	1.8	Regular	-	-	-	-	-	Typical	Major	-	-	-	Typical	-	-	-	-	-	-		
2796	*Lophostemon suaveolens*	Swamp Box	280		280	14.0	6.0	3.4	1.9	Regular	-	-	-	-	-	Typical	-	-	-	-	Typical	-	-	-	-	-	-		
2797	*Casuarina cunninghamiana*	River Sheoak	250		250	21.0	5.0	3.0	1.8	Regular	-	-	-	-	-	Typical	-	-	-	-	Typical	-	-	-	-	-	-		
2798	*Casuarina cunninghamiana*	River Sheoak	220		220	18.0	5.0	2.6	1.8	Regular	-	-	-	-	-	Typical	-	-	-	-	Typical	-	-	-	-	-	-		
2799	*Casuarina cunninghamiana*	River Sheoak	380		380	18.0	8.0	4.6	2.2	Regular	-	-	-	-	-	Typical	-	-	-	-	Typical	-	-	-	-	-	-		
2800	*Alphitonia excelsa*	Red Ash	220		220	12.0	5.0	2.6	1.8	Regular	-	-	-	-	-	Typical	-	-	-	-	Typical	-	-	-	-	-	-		
2801	*Casuarina cunninghamiana*	River Sheoak	400		400	24.0	9.0	4.8	2.3	Regular	-	-	-	-	-	Typical	-	-	-	-	Typical	-	-	-	-	-	-		
2802	*Casuarina cunninghamiana*	River Sheoak	460	260	528	22.0	9.0	6.3	2.5	Regular	-	-	-	-	-	Typical	-	-	-	-	Typical	-	-	-	-	-	-		
2803	*Casuarina cunninghamiana*	River Sheoak	420		420	23.0	9.0	5.0	2.3	Regular	-	-	-	-	-	Typical	-	-	-	-	Typical	-	-	-	-	-	-		
2804	*Casuarina cunninghamiana*	River Sheoak	420		420	19.0	9.0	5.0	2.3	Regular	-	-	-	-	-	Typical	-	-	-	-	Typical	-	-	-	-	-	-		
2805	*Casuarina cunninghamiana*	River Sheoak	270		270	18.0	6.0	3.2	1.9	Regular	-	-	-	-	-	Typical	-	-	-	-	Typical	-	-	-	-	-	-		
2806	*Casuarina cunninghamiana*	River Sheoak	360		360	19.0	7.0	4.3	2.2	One-sided	-	-	-	-	-	Typical	-	-	-	-	Typical	-	-	-	-	-	-		
2807	*Casuarina cunninghamiana*	River Sheoak	260		260	17.0	6.0	3.1	1.9	Regular	-	-	-	-	-	Typical	-	-	-	-	Typical	-	-	-	-	-	-		
2808	*Casuarina cunninghamiana*	River Sheoak	460		460	23.0	9.0	5.5	2.4	Regular	-	-	-	-	-	Typical	-	-	-	-	Typical	-	-	-	-	-	-		
2809	*Euodia Elleryana*	Corkwood	310		310	10.0	5.0	3.7	2.0	Regular	-	-	-	-	-	Typical	-	-	-	-	Typical	-	-	-	-	-	-		

Specimen Details										Canopy Condition Details							Trunk Condition Details					Fauna Details and Habitat Value								
Tree ID	Botanical Name	Common Name	Trunk DBH (mm)	Additional Trunks DBH (mm)	Total DBH (mm) [AS 4970-2009]	Height (m)	Spread (m)	Tree Protection Zone (m)	Structural Root Zone (m)	Canopy Form	Spreading	Thinning	Die-Back	Epicormic Growth	Lopped	Canopy Health	Leaning	Vines	Trunk Damage	Fire Damage	Trunk Health	Scats	Scratches	Hollows	Nest	Termite Nest	Habitat Value	Retention	Additional Notes
2810	*Casuarina cunninghamiana*	River Sheoak	270		270	14.0	4.0	3.2	1.9	Regular	-	-	-	-	Lopped	Typical	-	-	-	-	Typical	-	-	-	-	-	-		
2811	*Casuarina cunninghamiana*	River Sheoak	270		270	17.0	5.0	3.2	1.9	Regular	-	-	-	-	-	Typical	-	-	-	-	Typical	-	-	-	-	-	-		
2812	*Casuarina cunninghamiana*	River Sheoak	420		420	21.0	7.0	5.0	2.3	Regular	-	-	-	-	-	Typical	-	-	-	-	Typical	-	-	-	-	-	-		
2813	*Casuarina cunninghamiana*	River Sheoak	360		360	18.0	7.0	4.3	2.2	Regular	-	-	-	-	-	Typical	-	-	-	-	Typical	-	-	-	-	-	-		
2814	*Lophostemon suaveolens*	Swamp Box	230		230	12.0	4.0	2.8	1.8	Regular	-	-	-	-	-	Typical	-	-	-	-	Typical	-	-	-	-	-	-		
2815	*Eucalyptus tereticornis*	Forest Red Gum	530		530	22.0	9.0	6.4	2.5	Regular	-	-	-	-	-	Typical	-	-	-	-	Typical	-	-	-	-	-	-		
2816	*Acacia disparrima*	Hickory Wattle	200	190, 150	314	13.0	7.0	3.8	2.0	Regular	-	-	-	-	-	Typical	-	-	-	-	Typical	-	-	-	-	-	-		
2817	*Eucalyptus tereticornis*	Forest Red Gum	265		265	16.0	5.0	3.2	1.9	Regular	-	-	-	-	-	Typical	-	-	-	-	Typical	-	-	-	-	-	-		
2818	*Eucalyptus tereticornis*	Forest Red Gum	485		485	19.0	7.0	5.8	2.4	Regular	-	-	-	-	-	Typical	-	-	-	-	Typical	-	-	-	-	-	-		
2819	*Lophostemon suaveolens*	Swamp Box	200		200	12.0	3.0	2.4	1.7	Regular	-	-	-	-	-	Typical	-	-	-	-	Typical	-	-	-	-	-	-		
2820	*Lophostemon suaveolens*	Swamp Box	220		220	12.0	4.0	2.6	1.8	Regular	-	-	-	-	-	Typical	-	-	-	-	Typical	-	-	-	-	-	-		
2821	*Lophostemon suaveolens*	Swamp Box	320		320	13.0	5.0	3.8	2.1	Regular	-	-	-	-	-	Typical	-	-	-	-	Typical	-	-	-	-	-	-		
2822	*Corymbia citriodora*	Spotted Gum	330		330	15.0	7.0	4.0	2.1	Regular	-	-	-	-	-	Typical	-	-	-	-	Typical	-	-	-	-	-	-		
2823	*Corymbia citriodora*	Spotted Gum	330		330	17.0	6.0	4.0	2.1	Regular	-	-	-	-	-	Typical	-	-	-	-	Typical	-	-	-	-	-	-		
2824	*Corymbia citriodora*	Spotted Gum	280		280	21.0	6.0	3.4	1.9	Regular	-	-	-	-	-	Typical	-	-	-	-	Typical	-	-	-	-	-	-		
2825	*Corymbia intermedia*	Pink Bloodwood	560		560	26.0	10.0	6.7	2.6	Regular	-	-	-	-	-	Typical	-	-	-	-	Typical	-	-	-	-	-	-		
2826	*Corymbia tessellaris*	Moreton Bay Ash	330		330	24.0	6.0	4.0	2.1	Regular	-	-	-	-	-	Typical	-	-	-	-	Typical	-	-	-	-	-	-		
2827	*Alphitonia excelsa*	Red Ash	190		190	11.0	4.0	2.3	1.6	Regular	-	-	-	-	-	Typical	-	-	-	-	Typical	-	-	-	-	-	-		
2828	*Corymbia tessellaris*	Moreton Bay Ash	200		200	4.0	1.0	2.4	1.7	Regular	-	-	-	-	Lopped	Typical	-	-	-	-	Typical	-	-	-	-	-	-		
2829	*Angophora subvelutina*	Broad-leaved Apple	520		520	20.0	11.0	6.2	2.5	Regular	-	-	-	-	-	Typical	-	-	-	-	Typical	-	-	-	-	-	-		
2830	*Eucalyptus tereticornis*	Forest Red Gum	600		600	27.0	12.0	7.2	2.7	Regular	-	-	-	-	-	Typical	-	-	-	-	Typical	-	-	-	-	-	-		
2831	*Lophostemon suaveolens*	Swamp Box	390		390	19.0	6.0	4.7	2.2	Regular	-	-	-	-	-	Typical	-	-	-	-	Typical	-	-	-	-	-	-		
2832	*Lophostemon suaveolens*	Swamp Box	330		330	13.0	6.0	4.0	2.1	Regular	-	-	-	-	-	Typical	-	Introduced	-	-	Typical	-	-	-	-	-	-		
2833	*Lophostemon suaveolens*	Swamp Box	340		340	14.0	6.0	4.1	2.1	Regular	-	Thinning	-	-	-	Typical	-	-	-	-	Typical	-	-	-	-	-	-		
2834	*Corymbia tessellaris*	Moreton Bay Ash	420		420	24.0	8.0	5.0	2.3	Regular	-	-	-	-	-	Typical	-	-	Trunk Dmg.	-	Typical	-	-	-	-	-	-		
2835	*Angophora subvelutina*	Broad-leaved Apple	290		290	20.0	8.0	3.5	2.0	Regular	-	-	-	-	-	Typical	-	-	-	-	Typical	-	-	-	-	-	-		
2836	*Lophostemon suaveolens*	Swamp Box	180		180	11.0	3.0	2.2	1.6	Regular	-	-	-	-	-	Typical	-	-	-	-	Typical	-	-	-	-	-	-		
2837	*Lophostemon suaveolens*	Swamp Box	320		320	17.0	6.0	3.8	2.1	Regular	-	-	-	-	-	Typical	-	-	-	-	Typical	-	-	-	-	-	-		
2838	*Lophostemon suaveolens*	Swamp Box	270		270	15.0	5.0	3.2	1.9	Regular	-	-	-	-	-	Typical	-	-	-	-	Typical	-	-	-	-	-	-		
2839	*Corymbia tessellaris*	Moreton Bay Ash	230		230	20.0	7.0	2.8	1.8	Regular	-	-	-	-	-	Typical	-	-	-	-	Typical	-	-	-	-	-	-		
2840	*Corymbia tessellaris*	Moreton Bay Ash	260		260	23.0	7.0	3.1	1.9	Regular	-	-	-	-	-	Typical	-	-	-	-	Typical	-	-	-	-	-	-		
2841	*Acacia disparrima*	Hickory Wattle	150		150	10.0	4.0	2.0	1.5	Regular	-	-	-	-	-	Typical	-	-	-	-	Typical	-	-	-	-	-	-		
2842	*Eucalyptus crebra*	Narrow-leaved Ironbark	160		160	9.0	3.0	2.0	1.5	Regular	-	-	-	-	-	Typical	-	-	-	-	Typical	-	-	-	-	-	-		
2843	*Angophora subvelutina*	Broad-leaved Apple	540		540	26.0	12.0	6.5	2.6	Regular	-	-	-	-	-	Typical	-	-	-	-	Typical	-	-	-	-	-	-		
2844	*Angophora subvelutina*	Broad-leaved Apple	450		450	26.0	8.0	5.4	2.4	Regular	-	-	-	-	-	Typical	-	-	-	-	Typical	-	-	-	-	-	-		
2845	*Lophostemon suaveolens*	Swamp Box	180		180	14.0	4.0	2.2	1.6	Regular	-	-	-	-	-	Typical	-	-	-	-	Typical	-	-	-	-	-	-		
2846	*Corymbia tessellaris*	Moreton Bay Ash	280		280	20.0	8.0	3.4	1.9	Regular	-	-	-	-	-	Typical	-	-	-	-	Typical	-	-	-	-	-	-		
2847	*Corymbia tessellaris*	Moreton Bay Ash	150		150	20.0	4.0	2.0	1.5	Regular	-	-	-	-	-	Typical	-	-	-	-	Typical	-	-	-	-	-	-		

Specimen Details										Canopy Condition Details							Trunk Condition Details					Fauna Details and Habitat Value								
Tree ID	Botanical Name	Common Name	Trunk DBH (mm)	Additional Trunks DBH (mm)	Total DBH (mm) [AS 4970-2009]	Height (m)	Spread (m)	Tree Protection Zone (m)	Structural Root Zone (m)	Canopy Form	Spreading	Thinning	Die-Back	Epicormic Growth	Lopped	Canopy Health	Leaning	Vines	Trunk Damage	Fire Damage	Trunk Health	Scats	Scratches	Hollows	Nest	Termite Nest	Habitat Value	Retention	Additional Notes
2848	*Eucalyptus tereticornis*	Forest Red Gum	180		180	11.0	4.0	2.2	1.6	Regular	-	-	-	-	-	Typical	-	-	-	-	Typical	-	-	-	-	-	-		
2849	*Corymbia tessellaris*	Moreton Bay Ash	210		210	16.0	5.0	2.5	1.7	Regular	-	-	-	-	-	Typical	-	-	-	-	Typical	-	-	-	-	-	-		
2850	*Angophora subvelutina*	Broad-leaved Apple	220		220	17.0	5.0	2.6	1.8	Regular	-	-	-	-	-	Typical	-	-	-	-	Typical	-	-	-	-	-	-		
2851	*Eucalyptus tereticornis*	Forest Red Gum	660		660	27.0	9.0	7.9	2.8	Regular	-	-	-	-	-	Typical	-	-	-	-	Typical	-	-	-	-	-	-		
2852	*Angophora subvelutina*	Broad-leaved Apple	300		300	15.0	5.0	3.6	2.0	Regular	-	-	-	-	-	Typical	-	-	-	-	Typical	-	-	-	-	-	-		
2853	*Eucalyptus crebra*	Narrow-leaved Ironbark	300		300	18.0	6.0	3.6	2.0	Regular	-	Thinning	Die-back	-	-	Typical	-	-	-	-	Typical	-	-	-	-	-	-		
2854	*Corymbia tessellaris*	Moreton Bay Ash	300		300	20.0	8.0	3.6	2.0	Regular	-	-	-	-	-	Typical	-	-	-	-	Typical	-	-	-	-	-	-		
2855	*Angophora subvelutina*	Broad-leaved Apple	210		210	13.0	3.0	2.5	1.7	Regular	-	-	-	-	-	Typical	-	-	-	-	Typical	-	-	-	-	-	-		
2856	*Angophora subvelutina*	Broad-leaved Apple	670		670	25.0	12.0	8.0	2.8	Regular	-	-	-	-	-	Typical	-	-	-	-	Typical	-	-	-	-	-	-		
2857	*Angophora subvelutina*	Broad-leaved Apple	420		420	20.0	10.0	5.0	2.3	Regular	-	-	-	-	-	Typical	-	-	-	-	Typical	-	-	-	-	-	-		
2858	*Eucalyptus tereticornis*	Forest Red Gum	470		470	27.0	9.0	5.6	2.4	Regular	-	-	-	-	-	Typical	-	-	-	-	Typical	-	-	-	-	-	-		
2859	*Acacia disparrima*	Hickory Wattle	190		190	10.0	6.0	2.3	1.6	Regular	-	-	-	-	-	Typical	-	-	-	-	Typical	-	-	-	-	-	-		
2860	*Eucalyptus tereticornis*	Forest Red Gum	440		440	24.0	7.0	5.3	2.3	Regular	-	-	-	-	-	Typical	-	-	-	-	Typical	-	-	-	-	-	-		
2861	*Alphitonia excelsa*	Red Ash	150	120	192	10.0	4.0	2.3	1.7	Regular	-	-	-	-	-	Typical	-	-	-	-	Typical	-	-	-	-	-	-		
2862	*Eucalyptus tereticornis*	Forest Red Gum	730		730	28.0	13.0	8.8	2.9	Regular	-	-	-	-	-	Typical	-	-	-	-	Typical	-	-	-	-	-	-		
2863	*Acacia concurrens*	Black Wattle	160		160	8.0	3.0	2.0	1.5	Regular	-	-	-	-	-	Typical	-	-	-	-	Typical	-	-	-	-	-	-		
2864	*Angophora subvelutina*	Broad-leaved Apple	490		490	20.0	9.0	5.9	2.5	Regular	-	-	Die-back	-	-	Typical	-	-	Trunk Dmg.	-	Typical	-	-	-	-	-	-		
2865	*Eucalyptus tereticornis*	Forest Red Gum	530		530	29.0	10.0	6.4	2.5	Regular	-	-	-	-	-	Typical	-	-	-	-	Typical	-	-	-	-	-	-		
2866	*Lophostemon suaveolens*	Swamp Box	190		190	12.0	2.0	2.3	1.6	Regular	-	-	-	-	-	Typical	-	-	-	-	Typical	-	-	-	-	-	-		
2867	*Lophostemon suaveolens*	Swamp Box	180		180	10.0	2.0	2.2	1.6	Regular	-	-	-	-	-	Typical	-	-	-	-	Typical	-	-	-	-	-	-		
2868	*Angophora subvelutina*	Broad-leaved Apple	380		380	20.0	9.0	4.6	2.2	Regular	-	-	-	-	-	Typical	-	-	-	-	Typical	-	-	-	-	-	-		
2869	*Angophora subvelutina*	Broad-leaved Apple	220		220	11.0	4.0	2.6	1.8	Regular	-	-	-	-	-	Typical	-	-	-	-	Typical	-	-	-	-	-	-		
2870	*Eucalyptus tereticornis*	Forest Red Gum	410		410	28.0	9.0	4.9	2.3	Regular	-	-	-	-	-	Typical	-	-	-	-	Typical	-	-	-	-	-	-		
2871	*Acacia disparrima*	Hickory Wattle	250		250	7.0	4.0	3.0	1.8	Regular	-	-	-	-	-	Typical	-	-	-	-	Typical	-	-	-	-	-	-		
2872	*Acacia disparrima*	Hickory Wattle	120		120	10.0	3.0	2.0	1.4	Regular	-	-	-	-	-	Typical	-	-	-	-	Typical	-	-	-	-	-	-		
2873	*Corymbia tessellaris*	Moreton Bay Ash	160		160	15.0	5.0	2.0	1.5	Regular	-	-	-	-	-	Typical	-	-	-	-	Typical	-	-	-	-	-	-		
2874	*Corymbia tessellaris*	Moreton Bay Ash	240		240	20.0	8.0	2.9	1.8	Regular	-	-	-	-	-	Typical	-	-	-	-	Typical	-	-	-	-	-	-		
2875	*Corymbia tessellaris*	Moreton Bay Ash	160		160	16.0	5.0	2.0	1.5	Regular	-	-	-	-	-	Typical	-	-	-	-	Typical	-	-	-	-	-	-		
2876	*Angophora subvelutina*	Broad-leaved Apple	150		150	6.0	3.0	2.0	1.5	Regular	-	-	-	-	-	Typical	-	-	-	-	Typical	-	-	-	-	-	-		
2877	*Lophostemon suaveolens*	Swamp Box	200		200	11.0	2.0	2.4	1.7	Regular	-	-	-	-	-	Typical	-	-	-	-	Typical	-	-	-	-	-	-		
2878	*Eucalyptus tereticornis*	Forest Red Gum	230		230	17.0	4.0	2.8	1.8	Regular	-	-	-	-	-	Typical	-	-	-	-	Typical	-	-	-	-	-	-		
2879	*Lophostemon suaveolens*	Swamp Box	240		240	13.0	4.0	2.9	1.8	Regular	-	-	-	-	-	Typical	-	-	-	-	Typical	-	-	-	-	-	-		
2880	*Eucalyptus tereticornis*	Forest Red Gum	460		460	29.0	10.0	5.5	2.4	Regular	-	-	-	-	-	Typical	-	-	-	-	Typical	-	-	-	-	-	-		
2881	*Corymbia intermedia*	Pink Bloodwood	360		360	20.0	6.0	4.3	2.2	Regular	-	-	-	-	-	Typical	-	-	-	-	Typical	-	-	-	-	-	-		
2882	*Eucalyptus tereticornis*	Forest Red Gum	280	200, 120	364	16.0	5.0	4.4	2.2	Regular	-	-	-	-	-	Typical	-	-	-	-	Typical	-	-	-	-	-	-		
2883	*Corymbia citriodora*	Spotted Gum	140	150	205	13.0	2.0	2.5	1.7	Regular	-	-	-	-	-	Typical	-	-	-	-	Typical	-	-	-	-	-	-		
2884	*Corymbia citriodora*	Spotted Gum	130	80	153	13.0	2.0	2.0	1.5	Regular	-	-	-	-	-	Typical	-	-	-	-	Typical	-	-	-	-	-	-		
2885	*Eucalyptus tereticornis*	Forest Red Gum	240		240	16.0	6.0	2.9	1.8	Regular	-	-	-	-	-	Typical	-	-	-	-	Typical	-	-	-	-	-	-		

Specimen Details										Canopy Condition Details							Trunk Condition Details					Fauna Details and Habitat Value								
Tree ID	Botanical Name	Common Name	Trunk DBH (mm)	Additional Trunks DBH (mm)	Total DBH (mm) [AS 4970-2009]	Height (m)	Spread (m)	Tree Protection Zone (m)	Structural Root Zone (m)	Canopy Form	Spreading	Thinning	Die-Back	Epicormic Growth	Lopped	Canopy Health	Leaning	Vines	Trunk Damage	Fire Damage	Trunk Health	Scats	Scratches	Hollows	Nest	Termite Nest	Habitat Value	Retention	Additional Notes
2886	*Lophostemon suaveolens*	Swamp Box	150		150	7.0	1.0	2.0	1.5	Regular	-	-	-	-	-	Typical	-	-	-	-	Typical	-	-	-	-	-	-		
2887	*Eucalyptus tereticornis*	Forest Red Gum	440		440	28.0	10.0	5.3	2.3	Regular	-	-	-	-	-	Typical	-	-	Trunk Dmg.	-	Typical	-	-	-	-	-	-		
2888	*Lophostemon suaveolens*	Swamp Box	160		160	6.0	1.0	2.0	1.5	Regular	-	-	-	-	-	Typical	-	-	-	-	Typical	-	-	-	-	-	-		
2889	*Corymbia citriodora*	Spotted Gum	160		160	9.0	2.0	2.0	1.5	Regular	-	-	-	-	-	Typical	-	-	-	-	Typical	-	-	-	-	-	-		
2890	*Lophostemon suaveolens*	Swamp Box	160		160	8.0	2.0	2.0	1.5	Regular	-	-	-	-	-	Typical	-	-	-	-	Typical	-	-	-	-	-	-		
2891	*Eucalyptus tereticornis*	Forest Red Gum	1080		1080	32.0	15.0	13.0	3.4	Regular	-	Thinning	Die-back	-	-	Typical	-	-	-	-	Typical	-	-	Large	-	-	-		
2892	*Angophora subvelutina*	Broad-leaved Apple	290		290	15.0	6.0	3.5	2.0	Regular	-	-	-	-	-	Typical	-	-	-	-	Typical	-	-	-	-	-	-		
2893	*Eucalyptus crebra*	Narrow-leaved Ironbark	450		450	26.0	8.0	5.4	2.4	Regular	-	-	-	-	-	Typical	-	-	-	-	Typical	-	-	-	-	-	-		
2894	*Eucalyptus tereticornis*	Forest Red Gum	380		380	26.0	8.0	4.6	2.2	Regular	-	-	-	-	-	Typical	-	-	-	-	Typical	-	-	-	-	-	-		
2895	*Lophostemon suaveolens*	Swamp Box	200		200	16.0	5.0	2.4	1.7	Regular	-	-	-	-	-	Typical	-	-	-	-	Typical	-	-	-	-	-	-		
2896	*Corymbia intermedia*	Pink Bloodwood	270	330	426	17.0	9.0	5.1	2.3	Regular	-	-	-	-	-	Typical	-	-	-	-	Typical	-	-	-	-	-	-		nestbox
2897	*Melaleuca irbyana*	Swamp Tea Tree	260		260	7.0	6.0	3.1	1.9	Regular	-	-	-	-	-	Typical	-	-	-	-	Typical	-	-	-	-	-	-		
2898	*Eucalyptus tereticornis*	Forest Red Gum	680		680	34.0	14.0	8.2	2.8	Regular	-	-	Die-back	-	-	Typical	-	-	-	-	Typical	-	-	-	-	-	-		
2899	*Corymbia tessellaris*	Moreton Bay Ash	450		450	27.0	10.0	5.4	2.4	Regular	-	-	-	-	-	Typical	-	-	-	-	Typical	-	-	-	-	-	-		
2900	*Corymbia tessellaris*	Moreton Bay Ash	380		380	25.0	6.0	4.6	2.2	One-sided	-	-	-	-	-	Typical	-	-	-	-	Typical	-	-	-	-	-	-		
2901	*Angophora subvelutina*	Broad-leaved Apple	600		600	27.0	12.0	7.2	2.7	Regular	-	-	-	-	-	Typical	-	-	-	-	Typical	-	-	-	-	-	-		
2902	*Angophora subvelutina*	Broad-leaved Apple	200		200	14.0	4.0	2.4	1.7	Regular	-	-	Die-back	-	-	Typical	-	-	-	-	Typical	-	-	-	-	-	-		
2903	*Casuarina cunninghamiana*	River Sheoak	460		460	22.0	7.0	5.5	2.4	Regular	-	-	-	-	-	Typical	-	-	-	-	Typical	-	-	-	-	-	-		
2904	*Melaleuca viminalis*	Weeping Bottlebrush	230		230	10.0	6.0	2.8	1.8	Regular	-	-	-	-	-	Typical	Minor	-	-	-	Typical	-	-	-	-	-	-		
2905	*Melaleuca viminalis*	Weeping Bottlebrush	260		260	6.0	8.0	3.1	1.9	Regular	-	-	-	-	-	Typical	Major	-	-	-	Typical	-	-	-	-	-	-		
2906	*Eucalyptus tereticornis*	Forest Red Gum	320		320	24.0	7.0	3.8	2.1	Regular	-	Thinning	Die-back	-	-	Typical	-	-	-	-	Typical	-	-	-	-	-	-		
2907	*Alphitonia excelsa*	Red Ash	210		210	9.0	4.0	2.5	1.7	Regular	-	-	-	-	-	Typical	-	-	-	-	Typical	-	-	-	-	-	-		
2908	*Alphitonia excelsa*	Red Ash	150		150	9.0	5.0	2.0	1.5	Regular	-	-	-	-	-	Typical	-	-	-	-	Typical	-	-	-	-	-	-		
2909	*Alphitonia excelsa*	Red Ash	150		150	9.0	5.0	2.0	1.5	Regular	-	-	-	-	-	Typical	-	-	-	-	Typical	-	-	-	-	-	-		
2910	*Melaleuca linariifolia*	Snow-in-summer	290		290	15.0	7.0	3.5	2.0	Regular	-	-	-	-	-	Typical	-	-	-	-	Typical	-	-	-	-	-	-		
2911	*Eucalyptus tereticornis*	Forest Red Gum	530		530	22.0	12.0	6.4	2.5	Regular	-	-	-	-	-	Typical	-	-	-	-	Typical	-	-	-	-	-	-		
2912	*Corymbia citriodora*	Spotted Gum	150		150	14.0	4.0	2.0	1.5	One-sided	-	-	Die-back	-	-	Typical	-	-	Trunk Dmg.	-	Typical	-	-	-	-	-	-		
2913	*Alphitonia excelsa*	Red Ash	150		150	11.0	5.0	2.0	1.5	Regular	-	-	-	-	-	Typical	-	-	-	-	Typical	-	-	-	-	-	-		
2914	*Alphitonia excelsa*	Red Ash	185		185	12.0	4.0	2.2	1.6	Regular	-	-	-	-	-	Typical	-	-	-	-	Typical	-	-	-	-	-	-		
2915	*Alphitonia excelsa*	Red Ash	150	130	198	11.0	4.0	2.4	1.7	Regular	-	-	-	-	-	Typical	-	-	-	-	Typical	-	-	-	-	-	-		
2916	*Acacia disparrima*	Hickory Wattle	140	140, 130	237	11.0	4.0	2.8	1.8	Regular	-	-	-	-	-	Typical	-	-	-	-	Typical	-	-	-	-	-	-		
2917	*Acacia disparrima*	Hickory Wattle	150	130, 120	232	11.0	6.0	2.8	1.8	Regular	-	-	-	-	-	Typical	-	-	-	-	Typical	-	-	-	-	-	-		
2918	*Angophora subvelutina*	Broad-leaved Apple	210		210	13.0	4.0	2.5	1.7	Regular	-	-	-	-	-	Typical	-	-	-	-	Typical	-	-	-	-	-	-		nest box
2919	*Corymbia intermedia*	Pink Bloodwood	240		240	15.0	5.0	2.9	1.8	Regular	-	-	-	-	-	Typical	-	-	-	-	Typical	-	-	-	-	-	-		
2920	*Angophora subvelutina*	Broad-leaved Apple	400		400	21.0	5.0	4.8	2.3	One-sided	-	Thinning	Die-back	Epicormic	-	Poor	-	-	-	-	Typical	-	-	-	-	-	-		
2921	*Eucalyptus tereticornis*	Forest Red Gum	115		115	29.0	16.0	2.0	1.3	Regular	-	-	Die-back	-	-	Typical	-	-	-	-	Typical	-	-	Small	-	-	-		
2922	*Acacia disparrima*	Hickory Wattle	160		160	9.0	5.0	2.0	1.5	Regular	-	-	-	-	-	Typical	-	-	-	-	Typical	-	-	-	-	-	-		
2923	*Alphitonia excelsa*	Red Ash	135	135	191	11.0	4.0	2.3	1.7	Regular	-	-	-	-	-	Typical	-	-	-	-	Typical	-	-	-	-	-	-		

Specimen Details										Canopy Condition Details							Trunk Condition Details					Fauna Details and Habitat Value								
Tree ID	Botanical Name	Common Name	Trunk DBH (mm)	Additional Trunks DBH (mm)	Total DBH (mm) [AS 4970-2009]	Height (m)	Spread (m)	Tree Protection Zone (m)	Structural Root Zone (m)	Canopy Form	Spreading	Thinning	Die-Back	Epicormic Growth	Lopped	Canopy Health	Leaning	Vines	Trunk Damage	Fire Damage	Trunk Health	Scats	Scratches	Hollows	Nest	Termite Nest	Habitat Value	Retention	Additional Notes
2924	*Waterhousia floribunda*	Weeping Lilli Pilli	290	230	370	12.0	5.0	4.4	2.2	Regular	-	-	-	-	-	Typical	-	-	-	-	Typical	-	-	-	-	-	-		
2925	*Angophora subvelutina*	Broad-leaved Apple	365		365	17.0	7.0	4.4	2.2	One-sided	-	-	-	-	-	Typical	-	-	-	-	Typical	-	-	-	-	-	-		
2926	*Corymbia tessellaris*	Moreton Bay Ash	660		660	28.0	9.0	7.9	2.8	Regular	-	Thinning	Die-back	-	-	Typical	-	-	Trunk Dmg.	-	Typical	-	-	-	-	-	-		
2927	*Lophostemon suaveolens*	Swamp Box	260		260	13.0	5.0	3.1	1.9	Regular	-	-	-	-	-	Typical	-	-	-	-	Typical	-	-	-	-	-	-		
2928	*Corymbia tessellaris*	Moreton Bay Ash	480		480	23.0	7.0	5.8	2.4	Regular	-	Thinning	Die-back	-	-	Poor	-	-	Trunk Dmg.	-	Typical	-	-	-	-	-	-		
2929	*Corymbia tessellaris*	Moreton Bay Ash	150		150	17.0	4.0	2.0	1.5	Regular	-	-	-	-	-	Typical	-	-	-	-	Typical	-	-	-	-	-	-		
2930	*Lophostemon suaveolens*	Swamp Box	220		220	11.0	5.0	2.6	1.8	Regular	-	-	-	-	-	Typical	-	-	-	-	Typical	-	-	-	-	-	-		
2931	*Eucalyptus tereticornis*	Forest Red Gum	190		190	15.0	4.0	2.3	1.6	Regular	-	-	-	-	-	Typical	-	-	-	-	Typical	-	-	-	-	-	-		
2932	*Melaleuca viminalis*	Weeping Bottlebrush	230	150, 160, 160	356	9.0	6.0	4.3	2.1	Regular	-	-	-	-	-	Typical	-	-	-	-	Typical	-	-	-	-	-	-		
2933	*Melaleuca viminalis*	Weeping Bottlebrush	250		250	6.0	5.0	3.0	1.8	Regular	-	-	-	-	-	Typical	Minor	-	-	-	Typical	-	-	-	-	-	-		
2934	*Acacia concurrens*	Black Wattle	165		165	8.0	6.0	2.0	1.6	Regular	-	Thinning	Die-back	-	-	Poor	Minor	-	-	-	Typical	-	-	-	-	-	-		
2935	*Acacia disparrima*	Hickory Wattle	165		165	9.0	5.0	2.0	1.6	Regular	-	-	-	-	-	Typical	-	-	-	-	Typical	-	-	-	-	-	-		
2936	*Allocasuarina littoralis*	Black Sheoak	265		265	16.0	7.0	3.2	1.9	Regular	-	-	-	-	-	Typical	-	-	-	-	Typical	-	-	-	-	-	-		
2937	*Angophora subvelutina*	Broad-leaved Apple	610		610	26.0	9.0	7.3	2.7	Regular	-	-	-	-	-	Typical	-	-	-	-	Typical	-	-	-	-	-	-		
2938	*Angophora subvelutina*	Broad-leaved Apple	460		460	19.0	11.0	5.5	2.4	Regular	-	-	-	-	-	Typical	-	-	-	-	Typical	-	-	-	-	-	-		
2939	*Angophora subvelutina*	Broad-leaved Apple	710		710	27.0	14.0	8.5	2.9	Regular	-	-	-	-	-	Typical	-	-	-	-	Typical	-	-	-	-	-	-		
2940	*Angophora subvelutina*	Broad-leaved Apple	460		460	23.0	8.0	5.5	2.4	Regular	-	-	-	-	-	Typical	-	-	-	-	Typical	-	-	-	-	-	-		
2941	*Lophostemon suaveolens*	Swamp Box	210		210	9.0	4.0	2.5	1.7	Regular	-	-	-	-	-	Typical	-	-	-	-	Typical	-	-	-	-	-	-		
2942	*Lophostemon suaveolens*	Swamp Box	270		270	11.0	5.0	3.2	1.9	Regular	-	-	-	-	-	Typical	-	-	-	-	Typical	-	-	-	-	-	-		
2943	*Angophora subvelutina*	Broad-leaved Apple	490		490	19.0	9.0	5.9	2.5	Regular	-	Thinning	Die-back	-	-	Poor	-	-	-	-	Typical	-	-	-	-	-	-		
2944	*Angophora subvelutina*	Broad-leaved Apple	460		460	21.0	9.0	5.5	2.4	Regular	-	-	-	-	-	Typical	-	-	-	-	Typical	-	-	-	-	-	-		
2945	*Angophora subvelutina*	Broad-leaved Apple	520		520	28.0	11.0	6.2	2.5	Regular	-	-	-	-	-	Typical	-	-	-	-	Typical	-	-	-	-	-	-		
2946	*Angophora subvelutina*	Broad-leaved Apple	580		580	27.0	12.0	7.0	2.6	Regular	-	-	-	-	-	Typical	-	-	-	-	Typical	-	-	-	-	-	-		
2947	*Angophora subvelutina*	Broad-leaved Apple	380		380	21.0	8.0	4.6	2.2	One-sided	-	-	-	-	-	Typical	-	-	-	-	Typical	-	-	-	-	-	-		
2948	*Angophora subvelutina*	Broad-leaved Apple	620		620	23.0	9.0	7.4	2.7	One-sided	-	-	-	-	-	Typical	-	-	-	-	Typical	-	-	-	-	-	-		
2949	*Alphitonia excelsa*	Red Ash	165		165	8.0	5.0	2.0	1.6	Regular	-	-	-	-	-	Typical	-	-	-	-	Typical	-	-	-	-	-	-		
2950	*Acacia disparrima*	Hickory Wattle	210		210	12.0	5.0	2.5	1.7	Regular	-	-	-	-	-	Typical	-	-	-	-	Typical	-	-	-	-	-	-		
2951	*Eucalyptus tereticornis*	Forest Red Gum	710		710	34.0	12.0	8.5	2.9	Regular	-	-	-	-	-	Typical	-	-	-	-	Typical	-	-	-	-	-	-		
2952	*Angophora subvelutina*	Broad-leaved Apple	410		410	21.0	9.0	4.9	2.3	Regular	-	-	-	-	-	Typical	-	-	-	-	Typical	-	-	-	-	-	-		
2953	*Lophostemon suaveolens*	Swamp Box	165		165	10.0	3.0	2.0	1.6	Regular	-	-	-	-	-	Typical	-	-	-	-	Typical	-	-	-	-	-	-		
2954	*Angophora subvelutina*	Broad-leaved Apple	300		300	18.0	7.0	3.6	2.0	Regular	-	-	-	-	-	Typical	-	-	-	-	Typical	-	-	-	-	-	-		
2955	*Angophora subvelutina*	Broad-leaved Apple	320		320	23.0	7.0	3.8	2.1	Regular	-	-	-	-	-	Typical	-	-	-	-	Typical	-	-	-	-	-	-		
2956	*Angophora subvelutina*	Broad-leaved Apple	460		460	23.0	8.0	5.5	2.4	Regular	-	-	-	-	-	Typical	-	-	-	-	Typical	-	-	-	-	-	-		
2957	*Angophora subvelutina*	Broad-leaved Apple	320		320	15.0	6.0	3.8	2.1	Regular	-	-	-	-	-	Typical	-	-	-	-	Typical	-	-	-	-	-	-		
2958	*Acacia disparrima*	Hickory Wattle	165	100	193	9.0	6.0	2.3	1.7	One-sided	-	-	-	-	-	Typical	-	-	-	-	Typical	-	-	-	-	-	-		
2959	*Angophora subvelutina*	Broad-leaved Apple	180		180	9.0	3.0	2.2	1.6	Regular	-	Thinning	Die-back	-	-	Poor	-	-	-	-	Typical	-	-	-	-	-	-		
2960	*Angophora subvelutina*	Broad-leaved Apple	320		320	16.0	7.0	3.8	2.1	Regular	-	-	-	-	-	Typical	-	-	-	-	Typical	-	-	-	-	-	-		
2961	*Angophora subvelutina*	Broad-leaved Apple	330		330	16.0	7.0	4.0	2.1	Regular	-	-	-	-	-	Typical	-	-	-	-	Typical	-	-	-	-	-	-		

Specimen Details										Canopy Condition Details							Trunk Condition Details					Fauna Details and Habitat Value								
Tree ID	Botanical Name	Common Name	Trunk DBH (mm)	Additional Trunks DBH (mm)	Total DBH (mm) [AS 4970-2009]	Height (m)	Spread (m)	Tree Protection Zone (m)	Structural Root Zone (m)	Canopy Form	Spreading	Thinning	Die-Back	Epicormic Growth	Lopped	Canopy Health	Leaning	Vines	Trunk Damage	Fire Damage	Trunk Health	Scats	Scratches	Hollows	Nest	Termite Nest	Habitat Value	Retention	Additional Notes
2962	*Alphitonia excelsa*	Red Ash	165		165	12.0	5.0	2.0	1.6	Regular	-	-	-	-	-	Typical	-	-	-	-	Typical	-	-	-	-	-	-		
2963	*Angophora subvelutina*	Broad-leaved Apple	390		390	17.0	9.0	4.7	2.2	Regular	-	-	-	-	-	Typical	-	-	-	-	Typical	-	-	-	-	-	-		
2964	*Eucalyptus tereticornis*	Forest Red Gum	500		500	26.0	11.0	6.0	2.5	Regular	-	Thinning	-	-	-	Typical	-	-	-	-	Typical	-	-	-	-	-	-		
2965	*Angophora subvelutina*	Broad-leaved Apple	360		360	17.0	6.0	4.3	2.2	One-sided	-	-	-	-	-	Typical	-	-	-	-	Typical	-	-	-	-	-	-		
2966	*Eucalyptus tereticornis*	Forest Red Gum	540		540	28.0	8.0	6.5	2.6	Regular	-	-	-	-	-	Typical	-	-	Trunk Dmg.	-	Typical	-	-	-	-	-	-		
2967	*Angophora subvelutina*	Broad-leaved Apple	500		500	16.0	9.0	6.0	2.5	Regular	-	-	-	-	-	Typical	-	-	-	-	Typical	-	-	-	-	-	-		
2968	*Angophora subvelutina*	Broad-leaved Apple	200		200	11.0	4.0	2.4	1.7	Regular	-	-	-	-	-	Typical	-	-	-	-	Typical	-	-	-	-	-	-		
2969	*Eucalyptus tereticornis*	Forest Red Gum	330		330	19.0	5.0	4.0	2.1	Regular	-	-	-	-	-	Typical	-	-	-	-	Typical	-	-	-	-	-	-		
2970	*Corymbia tessellaris*	Moreton Bay Ash	165		165	11.0	4.0	2.0	1.6	Regular	-	-	-	-	-	Typical	-	-	-	-	Typical	-	-	-	-	-	-		
2971	*Corymbia tessellaris*	Moreton Bay Ash	230		230	18.0	6.0	2.8	1.8	Regular	-	-	-	-	-	Typical	-	-	-	-	Typical	-	-	-	-	-	-		
2972	*Eucalyptus tereticornis*	Forest Red Gum	530		530	22.0	9.0	6.4	2.5	Regular	-	-	-	-	-	Typical	-	-	-	-	Typical	-	-	-	-	-	-		
2973	*Acacia disparrima*	Hickory Wattle	230		230	9.0	6.0	2.8	1.8	Regular	-	-	-	-	-	Typical	-	-	-	-	Typical	-	-	-	-	-	-		
2974	*Eucalyptus tereticornis*	Forest Red Gum	265		265	17.0	6.0	3.2	1.9	Regular	-	-	-	-	-	Typical	-	-	-	-	Typical	-	-	-	-	-	-		
2975	*Eucalyptus tereticornis*	Forest Red Gum	485		485	27.0	9.0	5.8	2.4	Regular	-	-	-	-	-	Typical	-	-	-	-	Typical	-	-	-	-	-	-		
2976	*Eucalyptus tereticornis*	Forest Red Gum	740		740	32.0	14.0	8.9	2.9	Regular	-	-	-	-	-	Typical	-	-	-	-	Typical	-	-	-	-	-	-		
2977	*Eucalyptus tereticornis*	Forest Red Gum	400		400	23.0	7.0	4.8	2.3	Regular	-	-	Die-back	-	-	Typical	-	-	Trunk Dmg.	-	Typical	-	-	-	-	-	-		
2978	*Corymbia citriodora*	Spotted Gum	550		550	26.0	11.0	6.6	2.6	Regular	-	-	Die-back	-	-	Typical	-	-	-	-	Typical	-	-	-	-	-	-		
2979	*Eucalyptus tereticornis*	Forest Red Gum	200		200	17.0	4.0	2.4	1.7	Regular	-	Thinning	Die-back	-	-	Poor	-	-	-	-	Typical	-	-	-	-	-	-		
2980	*Eucalyptus moluccana*	Gum-topped Box	330		330	17.0	5.0	4.0	2.1	Regular	-	-	-	-	-	Typical	Minor	-	-	-	Typical	-	-	-	-	-	-		
2981	*Eucalyptus moluccana*	Gum-topped Box	430		430	22.0	7.0	5.2	2.3	Regular	-	-	-	-	-	Typical	-	-	-	-	Typical	-	-	-	-	-	-		
2982	*Angophora leiocarpa*	Smooth-barked Apple	180		180	11.0	4.0	2.2	1.6	Regular	-	-	-	-	-	Typical	-	-	-	-	Typical	-	-	-	-	-	-		
2983	*Lophostemon suaveolens*	Swamp Box	150		150	7.0	2.0	2.0	1.5	Regular	-	-	-	-	-	Typical	-	-	-	-	Typical	-	-	-	-	-	-		
2984	*Eucalyptus moluccana*	Gum-topped Box	260		260	12.0	3.0	3.1	1.9	Regular	-	-	-	-	-	Typical	-	-	-	-	Typical	-	-	-	-	-	-		
2985	*Eucalyptus tereticornis*	Forest Red Gum	185		185	13.0	3.0	2.2	1.6	Regular	-	-	-	-	-	Typical	-	-	-	-	Typical	-	-	-	-	-	-		
2986	*Angophora leiocarpa*	Smooth-barked Apple	220		220	13.0	3.0	2.6	1.8	Regular	-	-	-	-	-	Typical	-	-	-	-	Typical	-	-	-	-	-	-		
2987	*Corymbia torelliana*	Cadaghi	260		260	11.0	6.0	3.1	1.9	Regular	-	-	-	-	-	Typical	-	-	-	-	Typical	-	-	-	-	-	-		
2988	*Eucalyptus moluccana*	Gum-topped Box	160		160	12.0	2.0	2.0	1.5	Regular	-	-	-	-	-	Typical	-	-	-	-	Typical	-	-	-	-	-	-		
2989	*Eucalyptus tereticornis*	Forest Red Gum	370		370	17.0	5.0	4.4	2.2	Regular	-	-	-	-	-	Typical	-	-	-	-	Typical	-	-	-	-	-	-		
2990	*Eucalyptus moluccana*	Gum-topped Box	380		380	21.0	8.0	4.6	2.2	Regular	-	-	-	-	-	Typical	-	-	-	-	Typical	-	-	-	-	-	-		
2991	*Eucalyptus tereticornis*	Forest Red Gum	320		320	18.0	6.0	3.8	2.1	Regular	-	-	-	-	-	Typical	Minor	-	Trunk Dmg.	-	Typical	-	-	-	-	-	-		
2992	*Eucalyptus tereticornis*	Forest Red Gum	690		690	32.0	14.0	8.3	2.8	Regular	-	-	-	-	-	Typical	-	-	-	-	Typical	-	-	-	-	-	-		
2993	*Eucalyptus tereticornis*	Forest Red Gum	200		200	16.0	4.0	2.4	1.7	Regular	-	-	-	-	-	Typical	-	-	-	-	Typical	-	-	-	-	-	-		
2994	*Eucalyptus tereticornis*	Forest Red Gum	520	260	581	23.0	9.0	7.0	2.6	Regular	-	-	-	-	-	Typical	-	-	-	-	Typical	-	-	-	-	-	-		
2995	*Lophostemon suaveolens*	Swamp Box	220	100	242	11.0	6.0	2.9	1.8	Regular	-	-	-	-	-	Typical	-	-	-	-	Typical	-	-	-	-	-	-		
2996	*Lophostemon suaveolens*	Swamp Box	285		285	13.0	6.0	3.4	2.0	Regular	-	-	-	-	-	Typical	-	-	-	-	Typical	-	-	-	-	-	-		
2997	*Eucalyptus crebra*	Narrow-leaved Ironbark	285		285	17.0	6.0	3.4	2.0	Regular	-	-	-	-	-	Typical	-	-	-	-	Typical	-	-	-	-	-	-		
2998	*Corymbia tessellaris*	Moreton Bay Ash	220		220	16.0	5.0	2.6	1.8	Regular	-	-	-	-	-	Typical	-	-	-	-	Typical	-	-	-	-	-	-		
2999	*Corymbia tessellaris*	Moreton Bay Ash	130		130	15.0	4.0	2.0	1.4	Regular	-	-	-	-	-	Typical	-	-	-	-	Typical	-	-	-	-	-	-		

Specimen Details										Canopy Condition Details							Trunk Condition Details					Fauna Details and Habitat Value								
Tree ID	Botanical Name	Common Name	Trunk DBH (mm)	Additional Trunks DBH (mm)	Total DBH (mm) [AS 4970-2009]	Height (m)	Spread (m)	Tree Protection Zone (m)	Structural Root Zone (m)	Canopy Form	Spreading	Thinning	Die-Back	Epicormic Growth	Lopped	Canopy Health	Leaning	Vines	Trunk Damage	Fire Damage	Trunk Health	Scats	Scratches	Hollows	Nest	Termite Nest	Habitat Value	Retention	Additional Notes
3000	*Lophostemon suaveolens*	Swamp Box	220		220	14.0	5.0	2.6	1.8	Regular	-	-	-	-	-	Typical	-	-	-	-	Typical	-	-	-	-	-	-		
3001	*Eucalyptus crebra*	Narrow-leaved Ironbark	280		280	21.0	9.0	3.4	1.9	Regular	-	-	-	-	-	Typical	-	-	-	-	Typical	-	-	-	-	-	-		
3002	*Allocasuarina littoralis*	Black Sheoak	190		190	12.0	4.0	2.3	1.6	Regular	-	-	-	-	-	Typical	-	-	-	-	Typical	-	-	-	-	-	-		
3003	*Allocasuarina littoralis*	Black Sheoak	130		130	12.0	3.0	2.0	1.4	Regular	-	-	-	-	-	Typical	-	-	-	-	Typical	-	-	-	-	-	-		
3004	*Allocasuarina littoralis*	Black Sheoak	200		200	16.0	5.0	2.4	1.7	Regular	-	-	-	-	-	Typical	-	-	-	-	Typical	-	-	-	-	-	-		
3005	*Allocasuarina littoralis*	Black Sheoak	170		170	12.0	4.0	2.0	1.6	Regular	-	-	-	-	-	Typical	-	-	-	-	Typical	-	-	-	-	-	-		
3006	*Corymbia citriodora*	Spotted Gum	150		150	16.0	4.0	2.0	1.5	Regular	-	-	-	-	-	Typical	-	-	-	-	Typical	-	-	-	-	-	-		
3007	*Corymbia citriodora*	Spotted Gum	160		160	15.0	3.0	2.0	1.5	Regular	-	-	-	-	-	Typical	-	-	-	-	Typical	-	-	-	-	-	-		
3008	*Allocasuarina littoralis*	Black Sheoak	200		200	10.0	4.0	2.4	1.7	One-sided	-	-	-	-	-	Typical	-	-	-	-	Typical	-	-	-	-	-	-		
3009	*Corymbia citriodora*	Spotted Gum	140		140	12.0	3.0	2.0	1.4	Regular	-	-	-	-	-	Typical	-	-	-	-	Typical	-	-	-	-	-	-		
3010	*Allocasuarina littoralis*	Black Sheoak	220		220	13.0	4.0	2.6	1.8	Regular	-	-	-	-	-	Typical	-	-	-	-	Typical	-	-	-	-	-	-		
3011	*Eucalyptus tereticornis*	Forest Red Gum	180		180	15.0	5.0	2.2	1.6	Regular	-	-	-	-	-	Typical	-	-	-	-	Typical	-	-	-	-	-	-		
3012	*Acacia disparrima*	Hickory Wattle	190	150	242	10.0	4.0	2.9	1.8	Regular	-	-	-	-	-	Typical	-	-	-	-	Typical	-	-	-	-	-	-		
3013	*Corymbia tessellaris*	Moreton Bay Ash	100		100	9.0	1.0	2.0	1.3	Regular	-	Thinning	Die-back	Epicormic	-	Poor	-	-	-	-	Typical	-	-	-	-	-	-		
3014	*Allocasuarina littoralis*	Black Sheoak	150	120	192	16.0	5.0	2.3	1.7	Regular	-	-	-	-	-	Typical	-	-	-	-	Typical	-	-	-	-	-	-		
3015	*Corymbia intermedia*	Pink Bloodwood	120		120	11.0	1.0	2.0	1.4	Regular	-	-	-	-	-	Typical	-	-	-	-	Typical	-	-	-	-	-	-		
3016	*Acacia concurrens*	Black Wattle	150		150	12.0	5.0	2.0	1.5	Regular	-	-	-	-	-	Typical	-	-	-	-	Typical	-	-	-	-	-	-		
3017	*Lophostemon suaveolens*	Swamp Box	280		280	12.0	7.0	3.4	1.9	Regular	-	Thinning	Die-back	-	-	Poor	-	-	-	-	Typical	-	-	-	-	-	-		
3018	*Acacia disparrima*	Hickory Wattle	220		220	13.0	4.0	2.6	1.8	Regular	-	-	-	-	-	Typical	-	-	-	-	Typical	-	-	-	-	-	-		
3019	*Acacia disparrima*	Hickory Wattle	110		110	11.0	3.0	2.0	1.3	Regular	-	-	-	-	-	Typical	-	-	-	-	Typical	-	-	-	-	-	-		
3020	*Corymbia citriodora*	Spotted Gum	110		110	12.0	3.0	2.0	1.3	Regular	-	-	-	-	-	Typical	-	-	-	-	Typical	-	-	-	-	-	-		
3021	*Corymbia citriodora*	Spotted Gum	140		140	15.0	3.0	2.0	1.4	Regular	-	-	-	-	-	Typical	-	-	-	-	Typical	-	-	-	-	-	-		
3022	*Corymbia citriodora*	Spotted Gum	130		130	10.0	3.0	2.0	1.4	Regular	-	-	-	-	-	Typical	-	-	-	-	Typical	-	-	-	-	-	-		
3023	*Corymbia citriodora*	Spotted Gum	110		110	10.0	2.0	2.0	1.3	Regular	-	-	-	-	-	Typical	-	-	-	-	Typical	-	-	-	-	-	-		
3024	*Corymbia intermedia*	Pink Bloodwood	100	80	128	10.0	2.0	2.0	1.4	Regular	-	-	-	-	-	Typical	-	-	-	-	Typical	-	-	-	-	-	-		
3025	*Lophostemon suaveolens*	Swamp Box	100		100	10.0	2.0	2.0	1.3	Regular	-	-	-	-	-	Typical	-	-	-	-	Typical	-	-	-	-	-	-		
3026	*Eucalyptus siderophloia*	Grey Ironbark	110		110	7.0	1.0	2.0	1.3	Regular	-	-	-	-	-	Typical	-	-	-	-	Typical	-	-	-	-	-	-		
3027	*Corymbia citriodora*	Spotted Gum	100		100	10.0	1.0	2.0	1.3	Regular	-	-	-	-	-	Typical	-	-	-	-	Typical	-	-	-	-	-	-		
3028	*Corymbia citriodora*	Spotted Gum	110		110	13.0	2.0	2.0	1.3	Regular	-	-	-	-	-	Typical	-	-	-	-	Typical	-	-	-	-	-	-		
3029	*Acacia disparrima*	Hickory Wattle	130	130	184	12.0	4.0	2.2	1.6	Regular	-	-	-	-	-	Typical	-	-	-	-	Typical	-	-	-	-	-	-		
3030	*Corymbia intermedia*	Pink Bloodwood	130		130	12.0	2.0	2.0	1.4	Regular	-	-	-	-	-	Typical	-	-	-	-	Typical	-	-	-	-	-	-		
3031	*Lophostemon suaveolens*	Swamp Box	120		120	13.0	3.0	2.0	1.4	Regular	-	-	-	-	-	Typical	-	-	-	-	Typical	-	-	-	-	-	-		
3032	*Corymbia citriodora*	Spotted Gum	120		120	17.0	3.0	2.0	1.4	Regular	-	-	-	-	-	Typical	-	-	-	-	Typical	-	-	-	-	-	-		
3033	*Acacia disparrima*	Hickory Wattle	210		210	12.0	4.0	2.5	1.7	Regular	-	-	-	-	-	Typical	-	-	-	-	Typical	-	-	-	-	-	-		
3034	*Eucalyptus tereticornis*	Forest Red Gum	290		290	20.0	7.0	3.5	2.0	Regular	-	-	-	-	-	Typical	-	-	-	-	Typical	-	-	-	-	-	-		
3035	*Allocasuarina littoralis*	Black Sheoak	200		200	14.0	4.0	2.4	1.7	Regular	-	-	-	-	-	Typical	-	-	-	-	Typical	-	-	-	-	-	-		
3036	*Corymbia citriodora*	Spotted Gum	140		140	17.0	3.0	2.0	1.4	One-sided	-	-	-	-	-	Typical	-	-	-	-	Typical	-	-	-	-	-	-		
3037	*Lophostemon suaveolens*	Swamp Box	110		110	11.0	4.0	2.0	1.3	Regular	-	-	-	-	-	Typical	-	-	-	-	Typical	-	-	-	-	-	-		

Specimen Details										Canopy Condition Details							Trunk Condition Details					Fauna Details and Habitat Value								
Tree ID	Botanical Name	Common Name	Trunk DBH (mm)	Additional Trunks DBH (mm)	Total DBH (mm) [AS 4970-2009]	Height (m)	Spread (m)	Tree Protection Zone (m)	Structural Root Zone (m)	Canopy Form	Spreading	Thinning	Die-Back	Epicormic Growth	Lopped	Canopy Health	Leaning	Vines	Trunk Damage	Fire Damage	Trunk Health	Scats	Scratches	Hollows	Nest	Termite Nest	Habitat Value	Retention	Additional Notes
3038	*Corymbia intermedia*	Pink Bloodwood	110		110	12.0	2.0	2.0	1.3	Regular	-	-	-	-	-	Typical	-	-	-	-	Typical	-	-	-	-	-	-		
3039	*Acacia leiocalyx*	Early Flowering Black Wattle	110		110	13.0	3.0	2.0	1.3	Regular	-	-	-	-	-	Typical	-	-	-	-	Typical	-	-	-	-	-	-		
3040	*Lophostemon suaveolens*	Swamp Box	180		180	15.0	5.0	2.2	1.6	Regular	-	-	-	-	-	Typical	-	-	-	-	Typical	-	-	-	-	-	-		
3041	*Corymbia citriodora*	Spotted Gum	150		150	17.0	4.0	2.0	1.5	One-sided	-	-	-	-	-	Typical	-	-	-	-	Typical	-	-	-	-	-	-		
3042	*Acacia disparrima*	Hickory Wattle	150	180	234	15.0	5.0	2.8	1.8	Regular	-	-	-	-	-	Typical	-	-	-	-	Typical	-	-	-	-	-	-		
3043	*Lophostemon suaveolens*	Swamp Box	250		250	13.0	7.0	3.0	1.8	Regular	-	-	-	-	-	Typical	-	-	-	-	Typical	-	-	-	-	-	-		
3044	*Acacia disparrima*	Hickory Wattle	200		200	10.0	5.0	2.4	1.7	One-sided	-	-	-	-	-	Typical	Major	-	-	-	Typical	-	-	-	-	-	-		
3045	*Acacia disparrima*	Hickory Wattle	120		120	12.0	4.0	2.0	1.4	Regular	-	-	-	-	-	Typical	-	-	-	-	Typical	-	-	-	-	-	-		
3046	*Acacia disparrima*	Hickory Wattle	170		170	12.0	4.0	2.0	1.6	Regular	-	-	-	-	-	Typical	-	-	-	-	Typical	-	-	-	-	-	-		
3047	*Corymbia tessellaris*	Moreton Bay Ash	160		160	13.0	4.0	2.0	1.5	Regular	-	-	-	-	-	Typical	-	-	-	-	Typical	-	-	-	-	-	-		
3048	*Corymbia tessellaris*	Moreton Bay Ash	140		140	16.0	4.0	2.0	1.4	Regular	-	-	-	-	-	Typical	-	-	-	-	Typical	-	-	-	-	-	-		
3049	*Corymbia citriodora*	Spotted Gum	100		100	13.0	2.0	2.0	1.3	Regular	-	-	-	-	-	Typical	-	-	-	-	Typical	-	-	-	-	-	-		
3050	*Corymbia intermedia*	Pink Bloodwood	220		220	12.0	4.0	2.6	1.8	Regular	-	-	-	-	-	Typical	-	-	Trunk Dmg.	-	Typical	-	-	-	-	-	-		
3051	*Corymbia citriodora*	Spotted Gum	110		110	12.0	2.0	2.0	1.3	Regular	-	-	-	-	-	Typical	Major	-	-	-	Typical	-	-	-	-	-	-		
3052	*Corymbia tessellaris*	Moreton Bay Ash	170		170	14.0	3.0	2.0	1.6	Regular	-	-	-	-	-	Typical	-	-	-	-	Typical	-	-	-	-	-	-		
3053	*Acacia leiocalyx*	Early Flowering Black Wattle	100		100	9.0	3.0	2.0	1.3	Regular	-	-	-	-	-	Typical	-	-	-	-	Typical	-	-	-	-	-	-		
3054	*Acacia leiocalyx*	Early Flowering Black Wattle	110		110	10.0	3.0	2.0	1.3	Regular	-	-	-	-	-	Typical	-	-	-	-	Typical	-	-	-	-	-	-		
3055	*Acacia disparrima*	Hickory Wattle	230	200, 200	365	12.0	7.0	4.4	2.2	Regular	-	Thinning	Die-back	-	-	Poor	-	-	-	-	Typical	-	-	-	-	-	-		
3056	*Corymbia citriodora*	Spotted Gum	420		420	22.0	9.0	5.0	2.3	Regular	-	-	-	-	-	Typical	-	-	-	-	Typical	-	-	-	-	-	-		
3057	*Corymbia tessellaris*	Moreton Bay Ash	100		100	9.0	2.0	2.0	1.3	Regular	-	-	-	-	-	Typical	-	-	-	-	Typical	-	-	-	-	-	-		
3058	*Corymbia citriodora*	Spotted Gum	410		410	23.0	12.0	4.9	2.3	Regular	-	-	-	-	-	Typical	-	-	-	-	Typical	-	-	-	-	-	-		
3059	*Corymbia citriodora*	Spotted Gum	120		120	14.0	3.0	2.0	1.4	Regular	-	-	-	-	-	Typical	-	-	-	-	Typical	-	-	-	-	-	-		
3060	*Corymbia citriodora*	Spotted Gum	400	230	461	22.0	9.0	5.5	2.4	Regular	-	-	-	-	-	Typical	-	-	-	-	Typical	-	-	-	-	-	-		
3061	*Corymbia citriodora*	Spotted Gum	110		110	14.0	2.0	2.0	1.3	Regular	-	-	-	-	-	Typical	-	-	-	-	Typical	-	-	-	-	-	-		
3062	*Corymbia citriodora*	Spotted Gum	130		130	13.0	1.0	2.0	1.4	Regular	-	Thinning	Die-back	Epicormic	-	Poor	-	-	-	-	Typical	-	-	-	-	-	-		
3063	*Corymbia citriodora*	Spotted Gum	120		120	14.0	3.0	2.0	1.4	Regular	-	-	-	-	-	Typical	-	-	-	-	Typical	-	-	-	-	-	-		
3064	*Corymbia citriodora*	Spotted Gum	220		220	14.0	4.0	2.6	1.8	One-sided	-	Thinning	-	-	-	Typical	-	-	-	-	Typical	-	-	-	-	-	-		
3065	*Acacia disparrima*	Hickory Wattle	150		150	10.0	5.0	2.0	1.5	Regular	-	-	-	-	-	Typical	-	-	-	-	Typical	-	-	-	-	-	-		
3066	*Corymbia citriodora*	Spotted Gum	170		170	18.0	4.0	2.0	1.6	Regular	-	-	-	-	-	Typical	-	-	-	-	Typical	-	-	-	-	-	-		
3067	*Acacia disparrima*	Hickory Wattle	180		180	10.0	6.0	2.2	1.6	Regular	-	-	-	-	-	Typical	-	-	-	-	Typical	-	-	-	-	-	-		
3068	*Eucalyptus tereticornis*	Forest Red Gum	290	200	352	18.0	9.0	4.2	2.1	Regular	-	-	-	-	-	Typical	-	-	-	-	Typical	-	-	-	-	-	-		
3069	*Corymbia citriodora*	Spotted Gum	200		200	15.0	6.0	2.4	1.7	Regular	-	-	-	-	-	Typical	-	-	-	-	Typical	-	-	-	-	-	-		
3070	*Corymbia citriodora*	Spotted Gum	210		210	18.0	5.0	2.5	1.7	Regular	-	-	-	-	-	Typical	-	-	-	-	Typical	-	-	-	-	-	-		
3071	*Eucalyptus tereticornis*	Forest Red Gum	230		230	15.0	5.0	2.8	1.8	Regular	-	-	-	-	-	Typical	-	-	-	-	Typical	-	-	-	-	-	-		
3072	*Eucalyptus tereticornis*	Forest Red Gum	350		350	20.0	5.0	4.2	2.1	Regular	-	-	-	-	-	Typical	-	-	-	-	Typical	-	-	-	-	-	-		
3073	*Corymbia citriodora*	Spotted Gum	170		170	17.0	2.0	2.0	1.6	Regular	-	-	-	-	-	Typical	-	-	-	-	Typical	-	-	-	-	-	-		
3074	*Acacia leiocalyx*	Early Flowering Black Wattle	100		100	9.0	3.0	2.0	1.3	Regular	-	-	-	-	-	Typical	-	-	-	-	Typical	-	-	-	-	-	-		
3075	*Corymbia tessellaris*	Moreton Bay Ash	220		220	17.0	4.0	2.6	1.8	Regular	-	-	-	-	-	Typical	-	-	-	-	Typical	-	-	-	-	-	-		

Specimen Details										Canopy Condition Details							Trunk Condition Details					Fauna Details and Habitat Value								
Tree ID	Botanical Name	Common Name	Trunk DBH (mm)	Additional Trunks DBH (mm)	Total DBH (mm) [AS 4970-2009]	Height (m)	Spread (m)	Tree Protection Zone (m)	Structural Root Zone (m)	Canopy Form	Spreading	Thinning	Die-Back	Epicormic Growth	Lopped	Canopy Health	Leaning	Vines	Trunk Damage	Fire Damage	Trunk Health	Scats	Scratches	Hollows	Nest	Termite Nest	Habitat Value	Retention	Additional Notes
3076	*Acacia disparrima*	Hickory Wattle	200		200	10.0	4.0	2.4	1.7	One-sided	-	-	-	-	-	Typical	-	-	-	-	Typical	-	-	-	-	-	-		
3077	*Corymbia tessellaris*	Moreton Bay Ash	140		140	11.0	3.0	2.0	1.4	One-sided	-	-	-	-	-	Typical	-	-	-	-	Typical	-	-	-	-	-	-		
3078	*Eucalyptus tereticornis*	Forest Red Gum	400		400	24.0	9.0	4.8	2.3	Regular	-	-	-	-	-	Typical	-	-	-	-	Typical	-	-	-	-	-	-		
3079	*Acacia disparrima*	Hickory Wattle	170		170	12.0	7.0	2.0	1.6	Regular	-	-	-	-	-	Typical	-	-	-	-	Typical	-	-	-	-	-	-		
3080	*Angophora leiocarpa*	Smooth-barked Apple	290		290	20.0	8.0	3.5	2.0	Regular	-	-	-	-	-	Typical	-	-	-	-	Typical	-	-	-	-	-	-		
3081	*Corymbia citriodora*	Spotted Gum	140		140	18.0	1.0	2.0	1.4	Regular	-	Thinning	Die-back	Epicormic	-	Poor	-	-	-	-	Typical	-	-	-	-	-	-		
3082	*Corymbia citriodora*	Spotted Gum	100		100	11.0	2.0	2.0	1.3	Regular	-	-	-	-	-	Typical	-	-	-	-	Typical	-	-	-	-	-	-		
3083	*Corymbia citriodora*	Spotted Gum	240		240	20.0	5.0	2.9	1.8	Regular	-	-	-	-	-	Typical	-	-	-	-	Typical	-	-	-	-	-	-		
3084	*Eucalyptus tereticornis*	Forest Red Gum	430		430	23.0	10.0	5.2	2.3	Regular	-	-	-	-	-	Typical	-	-	-	-	Typical	-	-	-	-	-	-		
3085	*Lophostemon suaveolens*	Swamp Box	220		220	12.0	6.0	2.6	1.8	Regular	-	-	-	-	-	Typical	-	-	-	-	Typical	-	-	-	-	-	-		
3086	*Eucalyptus tereticornis*	Forest Red Gum	240		240	14.0	1.0	2.9	1.8	Regular	-	Thinning	Die-back	Epicormic	-	Poor	-	-	-	-	Typical	-	-	-	-	-	-		
3087	*Eucalyptus tereticornis*	Forest Red Gum	300		300	18.0	8.0	3.6	2.0	Regular	-	Thinning	Die-back	Epicormic	-	Poor	-	-	-	-	Typical	-	-	-	-	-	-		
3088	*Angophora leiocarpa*	Smooth-barked Apple	360		360	17.0	10.0	4.3	2.2	Regular	-	-	-	-	-	Typical	-	-	-	-	Typical	-	-	-	-	-	-		
3089	*Corymbia citriodora*	Spotted Gum	120		120	11.0	3.0	2.0	1.4	Regular	-	-	-	-	-	Typical	-	-	-	-	Typical	-	-	-	-	-	-		
3090	*Eucalyptus crebra*	Narrow-leaved Ironbark	300		300	20.0	9.0	3.6	2.0	Regular	-	-	-	-	-	Typical	-	-	-	-	Typical	-	-	-	-	-	-		
3091	*Corymbia citriodora*	Spotted Gum	100		100	12.0	2.0	2.0	1.3	Regular	-	-	-	-	-	Typical	-	-	-	-	Typical	-	-	-	-	-	-		
3092	*Eucalyptus tereticornis*	Forest Red Gum	410		410	20.0	10.0	4.9	2.3	Regular	-	Thinning	-	-	-	Typical	-	-	-	-	Typical	-	-	-	-	-	-		
3093	*Acacia disparrima*	Hickory Wattle	120		120	9.0	3.0	2.0	1.4	Regular	-	-	-	-	-	Typical	-	-	-	-	Typical	-	-	-	-	-	-		
3094	*Corymbia tessellaris*	Moreton Bay Ash	110		110	10.0	2.0	2.0	1.3	Regular	-	-	-	-	-	Typical	-	-	-	-	Typical	-	-	-	-	-	-		
3095	*Corymbia tessellaris*	Moreton Bay Ash	310	100	326	14.0	5.0	3.9	2.1	Regular	-	-	-	-	-	Typical	-	-	-	-	Typical	-	-	-	-	-	-		
3096	*Eucalyptus tereticornis*	Forest Red Gum	260		260	16.0	4.0	3.1	1.9	Regular	-	-	-	-	-	Typical	-	-	-	-	Typical	-	-	-	-	-	-		
3097	*Eucalyptus tereticornis*	Forest Red Gum	280		280	17.0	4.0	3.4	1.9	Regular	-	Thinning	Die-back	Epicormic	-	Poor	-	-	-	-	Typical	-	-	-	-	-	-		
3098	*Angophora leiocarpa*	Smooth-barked Apple	220		220	16.0	7.0	2.6	1.8	Regular	-	-	-	-	-	Typical	-	-	-	-	Typical	-	-	-	-	-	-		
3099	*Angophora leiocarpa*	Smooth-barked Apple	280		280	16.0	7.0	3.4	1.9	Regular	-	-	-	-	-	Typical	-	-	-	-	Typical	-	-	-	-	-	-		
3100	*Eucalyptus crebra*	Narrow-leaved Ironbark	230		230	15.0	4.0	2.8	1.8	Regular	-	-	-	-	-	Typical	-	-	-	-	Typical	-	-	-	-	-	-		
3101	*Angophora leiocarpa*	Smooth-barked Apple	190	110	220	17.0	5.0	2.6	1.8	Regular	-	-	-	-	-	Typical	-	-	-	-	Typical	-	-	-	-	-	-		
3102	*Angophora leiocarpa*	Smooth-barked Apple	130	110	170	10.0	5.0	2.0	1.6	Regular	-	-	-	-	-	Typical	-	-	-	-	Typical	-	-	-	-	-	-		
3103	*Acacia leiocalyx*	Early Flowering Black Wattle	110		110	8.0	3.0	2.0	1.3	Regular	-	-	-	-	-	Typical	-	-	-	-	Typical	-	-	-	-	-	-		
3104	*Acacia disparrima*	Hickory Wattle	180	150	234	10.0	6.0	2.8	1.8	Regular	-	-	Die-back	-	-	Poor	-	-	-	-	Typical	-	-	-	-	-	-		
3105	*Acacia disparrima*	Hickory Wattle	130		130	10.0	3.0	2.0	1.4	Regular	-	-	-	-	-	Typical	-	-	-	-	Typical	-	-	-	-	-	-		
3106	*Acacia disparrima*	Hickory Wattle	390		390	12.0	6.0	4.7	2.2	Regular	-	Thinning	Die-back	-	-	Poor	-	-	-	-	Typical	-	-	-	-	-	-		
3107	*Eucalyptus tereticornis*	Forest Red Gum	280		280	17.0	6.0	3.4	1.9	One-sided	-	-	-	-	-	Typical	-	-	-	-	Typical	-	-	-	-	-	-		
3108	*Eucalyptus tereticornis*	Forest Red Gum	140		140	14.0	3.0	2.0	1.4	Regular	-	-	-	-	-	Typical	-	-	-	-	Typical	-	-	-	-	-	-		
3109	*Angophora leiocarpa*	Smooth-barked Apple	100		100	8.0	2.0	2.0	1.3	Regular	-	-	-	-	-	Typical	-	-	-	-	Typical	-	-	-	-	-	-		
3110	*Eucalyptus tereticornis*	Forest Red Gum	190		190	12.0	3.0	2.3	1.6	Regular	-	Thinning	Die-back	Epicormic	-	Poor	-	-	-	-	Typical	-	-	-	-	-	-		
3111	*Angophora leiocarpa*	Smooth-barked Apple	430		430	18.0	8.0	5.2	2.3	Regular	-	-	-	-	-	Typical	-	-	-	-	Typical	-	-	-	-	-	-		
3112	*Corymbia tessellaris*	Moreton Bay Ash	120		120	12.0	3.0	2.0	1.4	Regular	-	-	-	-	-	Typical	-	-	-	-	Typical	-	-	-	-	-	-		
3113	*Acacia leiocalyx*	Early Flowering Black Wattle	140		140	9.0	4.0	2.0	1.4	Regular	-	-	-	-	-	Typical	-	-	-	-	Typical	-	-	-	-	-	-		

Specimen Details										Canopy Condition Details							Trunk Condition Details					Fauna Details and Habitat Value								
Tree ID	Botanical Name	Common Name	Trunk DBH (mm)	Additional Trunks DBH (mm)	Total DBH (mm) [AS 4970-2009]	Height (m)	Spread (m)	Tree Protection Zone (m)	Structural Root Zone (m)	Canopy Form	Spreading	Thinning	Die-Back	Epicormic Growth	Lopped	Canopy Health	Leaning	Vines	Trunk Damage	Fire Damage	Trunk Health	Scats	Scratches	Hollows	Nest	Termite Nest	Habitat Value	Retention	Additional Notes
3114	*Corymbia tessellaris*	Moreton Bay Ash	160		160	14.0	4.0	2.0	1.5	Regular	-	-	-	-	-	Typical	-	-	-	-	Typical	-	-	-	-	-	-		
3115	*Eucalyptus tereticornis*	Forest Red Gum	300		300	21.0	6.0	3.6	2.0	One-sided	-	Thinning	Die-back	Epicormic	-	Poor	-	-	-	-	Typical	-	-	-	-	-	-		
3116	*Corymbia intermedia*	Pink Bloodwood	220		220	17.0	4.0	2.6	1.8	Regular	-	Thinning	Die-back	Epicormic	-	Poor	-	-	-	-	Typical	-	-	-	-	-	-		
3117	*Eucalyptus tereticornis*	Forest Red Gum	230		230	20.0	4.0	2.8	1.8	Regular	-	-	-	-	-	Typical	-	-	-	-	Typical	-	-	-	-	-	-		
3118	*Eucalyptus tereticornis*	Forest Red Gum	300		300	17.0	6.0	3.6	2.0	Regular	-	-	-	-	-	Typical	-	-	-	-	Typical	-	-	-	-	-	-		
3119	*Corymbia citriodora*	Spotted Gum	160		160	16.0	4.0	2.0	1.5	Regular	-	-	-	-	-	Typical	-	-	-	-	Typical	-	-	-	-	-	-		
3120	*Angophora leiocarpa*	Smooth-barked Apple	120		120	10.0	3.0	2.0	1.4	Regular	-	-	-	-	-	Typical	-	-	-	-	Typical	-	-	-	-	-	-		
3121	*Eucalyptus tereticornis*	Forest Red Gum	120		120	7.0	1.0	2.0	1.4	Regular	-	Thinning	Die-back	Epicormic	-	Poor	-	-	-	-	Typical	-	-	-	-	-	-		
3122	*Acacia disparrima*	Hickory Wattle	200		200	10.0	6.0	2.4	1.7	Regular	-	-	-	-	-	Typical	-	-	-	-	Typical	-	-	-	-	-	-		
3123	*Eucalyptus siderophloia*	Grey Ironbark	130		130	11.0	2.0	2.0	1.4	Regular	-	Thinning	Die-back	Epicormic	-	Poor	-	-	-	-	Typical	-	-	-	-	-	-		
3124	*Eucalyptus tereticornis*	Forest Red Gum	440		440	22.0	9.0	5.3	2.3	Regular	-	-	-	-	-	Typical	-	-	-	-	Typical	-	-	-	-	-	-		
3125	*Eucalyptus tereticornis*	Forest Red Gum	140		140	10.0	3.0	2.0	1.4	Regular	-	-	-	-	-	Typical	-	-	-	-	Typical	-	-	-	-	-	-		
3126	*Lophostemon suaveolens*	Swamp Box	230	100	251	14.0	5.0	3.0	1.9	Regular	-	-	-	-	-	Typical	-	-	-	-	Typical	-	-	-	-	-	-		
3127	*Corymbia tessellaris*	Moreton Bay Ash	160		160	16.0	4.0	2.0	1.5	Regular	-	-	-	-	-	Typical	-	-	-	-	Typical	-	-	-	-	-	-		
3128	*Eucalyptus crebra*	Narrow-leaved Ironbark	220		220	17.0	4.0	2.6	1.8	Regular	-	-	-	-	-	Typical	-	-	-	-	Typical	-	-	-	-	-	-		
3129	*Corymbia citriodora*	Spotted Gum	220		220	20.0	7.0	2.6	1.8	Regular	-	-	-	-	-	Typical	-	-	-	-	Typical	-	-	-	-	-	-		
3130	*Corymbia intermedia*	Pink Bloodwood	160		160	15.0	3.0	2.0	1.5	Regular	-	-	-	-	-	Typical	-	-	-	-	Typical	-	-	-	-	-	-		
3131	*Angophora leiocarpa*	Smooth-barked Apple	210		210	21.0	4.0	2.5	1.7	Regular	-	-	-	-	-	Typical	-	-	-	-	Typical	-	-	-	-	-	-		
3132	*Corymbia intermedia*	Pink Bloodwood	210		210	15.0	3.0	2.5	1.7	Regular	-	-	-	-	-	Typical	-	-	-	-	Typical	-	-	-	-	-	-		
3133	*Corymbia tessellaris*	Moreton Bay Ash	160		160	16.0	3.0	2.0	1.5	One-sided	-	-	-	-	-	Typical	-	-	-	-	Typical	-	-	-	-	-	-		
3134	*Acacia disparrima*	Hickory Wattle	150		150	9.0	5.0	2.0	1.5	Regular	-	-	-	-	-	Typical	-	-	-	-	Typical	-	-	-	-	-	-		
3135	*Corymbia intermedia*	Pink Bloodwood	150		150	12.0	3.0	2.0	1.5	Regular	-	-	-	-	-	Typical	-	-	-	-	Typical	-	-	-	-	-	-		
3136	*Corymbia citriodora*	Spotted Gum	380		380	22.0	6.0	4.6	2.2	Regular	-	Thinning	Die-back	Epicormic	-	Poor	-	-	-	-	Typical	-	-	-	-	-	-		
3137	*Angophora subvelutina*	Broad-leaved Apple	240		240	18.0	9.0	2.9	1.8	Regular	-	-	-	-	-	Typical	-	-	-	-	Typical	-	-	-	-	-	-		
3138	*Eucalyptus crebra*	Narrow-leaved Ironbark	210		210	22.0	4.0	2.5	1.7	Regular	-	-	-	-	-	Typical	-	-	-	-	Typical	-	-	-	-	-	-		
3139	*Eucalyptus crebra*	Narrow-leaved Ironbark	210		210	19.0	5.0	2.5	1.7	Regular	-	-	-	-	-	Typical	-	-	-	-	Typical	-	-	-	-	-	-		
3140	*Lophostemon suaveolens*	Swamp Box	250		250	20.0	8.0	3.0	1.8	Regular	-	-	-	-	-	Typical	-	-	-	-	Typical	-	-	-	-	-	-		
3141	*Acacia disparrima*	Hickory Wattle	120		120	8.0	2.0	2.0	1.4	Regular	-	Thinning	Die-back	-	-	Poor	-	-	-	-	Typical	-	-	-	-	-	-		
3142	*Corymbia intermedia*	Pink Bloodwood	160		160	17.0	4.0	2.0	1.5	Regular	-	-	-	-	-	Typical	-	-	-	-	Typical	-	-	-	-	-	-		
3143	*Corymbia citriodora*	Spotted Gum	250		250	18.0	7.0	3.0	1.8	Regular	-	-	-	-	-	Typical	-	-	-	-	Typical	-	-	-	-	-	-		
3144	*Corymbia citriodora*	Spotted Gum	220		220	18.0	7.0	2.6	1.8	Regular	-	-	-	-	-	Typical	-	-	-	-	Typical	-	-	-	-	-	-		
3145	*Corymbia citriodora*	Spotted Gum	110		110	16.0	3.0	2.0	1.3	Regular	-	-	-	-	-	Typical	-	-	-	-	Typical	-	-	-	-	-	-		
3146	*Lophostemon suaveolens*	Swamp Box	140		140	14.0	3.0	2.0	1.4	Regular	-	-	-	-	-	Typical	-	-	-	-	Typical	-	-	-	-	-	-		
3147	*Corymbia intermedia*	Pink Bloodwood	130		130	13.0	3.0	2.0	1.4	Regular	-	-	-	-	-	Typical	-	-	-	-	Typical	-	-	-	-	-	-		
3148	*Corymbia citriodora*	Spotted Gum	140		140	19.0	2.0	2.0	1.4	Regular	-	-	-	-	-	Typical	-	-	-	-	Typical	-	-	-	-	-	-		
3149	*Corymbia tessellaris*	Moreton Bay Ash	240		240	22.0	8.0	2.9	1.8	Regular	-	-	-	-	-	Typical	-	-	-	-	Typical	-	-	-	-	-	-		
3150	*Eucalyptus siderophloia*	Grey Ironbark	500		500	24.0	12.0	6.0	2.5	Regular	-	-	-	-	-	Typical	-	-	-	-	Typical	-	-	-	-	-	-		
3151	*Corymbia citriodora*	Spotted Gum	190		190	23.0	6.0	2.3	1.6	Regular	-	-	-	-	-	Typical	-	-	-	-	Typical	-	-	-	-	-	-		

Specimen Details										Canopy Condition Details							Trunk Condition Details					Fauna Details and Habitat Value								
Tree ID	Botanical Name	Common Name	Trunk DBH (mm)	Additional Trunks DBH (mm)	Total DBH (mm) [AS 4970-2009]	Height (m)	Spread (m)	Tree Protection Zone (m)	Structural Root Zone (m)	Canopy Form	Spreading	Thinning	Die-Back	Epicormic Growth	Lopped	Canopy Health	Leaning	Vines	Trunk Damage	Fire Damage	Trunk Health	Scats	Scratches	Hollows	Nest	Termite Nest	Habitat Value	Retention	Additional Notes
3152	*Corymbia tessellaris*	Moreton Bay Ash	200		200	16.0	5.0	2.4	1.7	Regular	-	-	-	-	-	Typical	-	-	-	-	Typical	-	-	-	-	-	-		
3153	*Corymbia citriodora*	Spotted Gum	510		510	23.0	12.0	6.1	2.5	Regular	-	-	-	-	-	Typical	-	-	-	-	Typical	-	-	-	-	-	-		
3154	*Eucalyptus tereticornis*	Forest Red Gum	240		240	23.0	5.0	2.9	1.8	Regular	-	-	-	-	-	Typical	-	-	-	-	Typical	-	-	-	-	-	-		
3155	*Eucalyptus tereticornis*	Forest Red Gum	220		220	20.0	5.0	2.6	1.8	Regular	-	-	-	-	-	Typical	-	-	-	-	Typical	-	-	-	-	-	-		
3156	*Corymbia citriodora*	Spotted Gum	240		240	20.0	8.0	2.9	1.8	Regular	-	-	-	-	-	Typical	-	-	-	-	Typical	-	-	-	-	-	-		
3157	*Eucalyptus crebra*	Narrow-leaved Ironbark	130		130	8.0	5.0	2.0	1.4	Regular	-	-	-	-	-	Typical	-	-	-	-	Typical	-	-	-	-	-	-		
3158	*Eucalyptus tereticornis*	Forest Red Gum	300		300	22.0	8.0	3.6	2.0	Regular	-	-	-	-	-	Typical	-	-	-	-	Typical	-	-	-	-	-	-		
3159	*Eucalyptus tereticornis*	Forest Red Gum	240		240	19.0	6.0	2.9	1.8	Regular	-	-	-	-	-	Typical	-	-	-	-	Typical	-	-	-	-	-	-		
3160	*Petalostigma pubescens*	Quinine Bush	120		120	12.0	2.0	2.0	1.4	Regular	-	-	-	-	-	Typical	-	-	-	-	Typical	-	-	-	-	-	-		
3161	*Angophora subvelutina*	Broad-leaved Apple	180		180	10.0	4.0	2.2	1.6	Regular	-	-	-	-	-	Typical	Minor	-	-	-	Typical	-	-	-	-	-	-		
3162	*Lophostemon suaveolens*	Swamp Box	150		150	16.0	5.0	2.0	1.5	Regular	-	-	-	-	-	Typical	-	-	-	-	Typical	-	-	-	-	-	-		
3163	*Eucalyptus tereticornis*	Forest Red Gum	480		480	22.0	10.0	5.8	2.4	Regular	-	-	-	-	-	Typical	-	-	-	-	Typical	-	-	-	-	-	-		
3164	*Corymbia citriodora*	Spotted Gum	400		400	25.0	11.0	4.8	2.3	Regular	-	-	-	-	-	Typical	-	-	-	-	Typical	-	-	-	-	-	-		
3165	*Corymbia citriodora*	Spotted Gum	140		140	16.0	4.0	2.0	1.4	Regular	-	-	-	-	-	Typical	-	-	-	-	Typical	-	-	-	-	-	-		
3166	*Corymbia citriodora*	Spotted Gum	260		260	17.0	5.0	3.1	1.9	Regular	-	-	-	-	-	Typical	-	-	-	-	Typical	-	-	-	-	-	-		
3167	*Corymbia intermedia*	Pink Bloodwood	180		180	16.0	4.0	2.2	1.6	Regular	-	-	-	-	-	Typical	-	-	-	-	Typical	-	-	-	-	-	-		
3168	*Corymbia citriodora*	Spotted Gum	120		120	13.0	3.0	2.0	1.4	Regular	-	-	-	-	-	Typical	-	-	-	-	Typical	-	-	-	-	-	-		
3169	*Corymbia citriodora*	Spotted Gum	110		110	13.0	2.0	2.0	1.3	Regular	-	-	-	-	-	Typical	-	-	-	-	Typical	-	-	-	-	-	-		
3170	*Corymbia citriodora*	Spotted Gum	230		230	17.0	5.0	2.8	1.8	Regular	-	-	-	-	-	Typical	-	-	-	-	Typical	-	-	-	-	-	-		
3171	*Corymbia citriodora*	Spotted Gum	220		220	18.0	5.0	2.6	1.8	Regular	-	-	-	-	-	Typical	-	-	-	-	Typical	-	-	-	-	-	-		
3172	*Corymbia citriodora*	Spotted Gum	210		210	17.0	4.0	2.5	1.7	Regular	-	-	-	-	-	Typical	-	-	-	-	Typical	-	-	-	-	-	-		
3173	*Corymbia citriodora*	Spotted Gum	200		200	16.0	4.0	2.4	1.7	Regular	-	-	-	-	-	Typical	-	-	-	-	Typical	-	-	-	-	-	-		
3174	*Corymbia citriodora*	Spotted Gum	210		210	18.0	5.0	2.5	1.7	Regular	-	-	-	-	-	Typical	-	-	-	-	Typical	-	-	-	-	-	-		
3175	*Corymbia citriodora*	Spotted Gum	110		110	12.0	3.0	2.0	1.3	Regular	-	-	-	-	-	Typical	-	-	-	-	Typical	-	-	-	-	-	-		
3176	*Corymbia citriodora*	Spotted Gum	200		200	17.0	4.0	2.4	1.7	Regular	-	-	-	-	-	Typical	-	-	-	-	Typical	-	-	-	-	-	-		
3177	*Corymbia intermedia*	Pink Bloodwood	220		220	17.0	3.0	2.6	1.8	Regular	-	-	-	-	-	Typical	-	-	-	-	Typical	-	-	-	-	-	-		
3178	*Corymbia citriodora*	Spotted Gum	110		110	12.0	2.0	2.0	1.3	Regular	-	-	-	-	-	Typical	-	-	-	-	Typical	-	-	-	-	-	-		
3179	*Corymbia citriodora*	Spotted Gum	280		280	21.0	8.0	3.4	1.9	Regular	-	-	-	-	-	Typical	-	-	-	-	Typical	-	-	-	-	-	-		
3180	*Eucalyptus crebra*	Narrow-leaved Ironbark	330		330	23.0	10.0	4.0	2.1	Regular	-	-	-	-	-	Typical	-	-	-	-	Typical	-	-	-	-	-	-		
3181	*Corymbia tessellaris*	Moreton Bay Ash	180	180	255	19.0	9.0	3.1	1.9	Regular	-	-	-	-	-	Typical	-	-	-	-	Typical	-	-	-	-	-	-		
3182	*Corymbia citriodora*	Spotted Gum	230		230	18.0	5.0	2.8	1.8	Regular	-	Thinning	Die-back	Epicormic	-	Poor	-	-	-	-	Typical	-	-	-	-	-	-		
3183	*Corymbia citriodora*	Spotted Gum	100		100	14.0	2.0	2.0	1.3	Regular	-	-	-	-	-	Typical	-	-	-	-	Typical	-	-	-	-	-	-		
3184	*Eucalyptus crebra*	Narrow-leaved Ironbark	230		230	22.0	8.0	2.8	1.8	Regular	-	-	-	-	-	Typical	-	-	-	-	Typical	-	-	-	-	-	-		
3185	*Eucalyptus tereticornis*	Forest Red Gum	200		200	18.0	5.0	2.4	1.7	Regular	-	-	-	-	-	Typical	-	-	-	-	Typical	-	-	-	-	-	-		
3186	*Eucalyptus siderophloia*	Grey Ironbark	600		600	22.0	14.0	7.2	2.7	Regular	-	Thinning	Die-back	Epicormic	-	Poor	-	-	-	-	Typical	-	-	-	-	-	-		
3187	*Corymbia citriodora*	Spotted Gum	160		160	17.0	4.0	2.0	1.5	Regular	-	-	-	-	-	Typical	-	-	-	-	Typical	-	-	-	-	-	-		
3188	*Corymbia tessellaris*	Moreton Bay Ash	120		120	9.0	1.0	2.0	1.4	Regular	-	-	-	-	-	Typical	-	-	-	-	Typical	-	-	-	-	-	-		
3189	*Corymbia citriodora*	Spotted Gum	130		130	17.0	3.0	2.0	1.4	Regular	-	-	-	-	-	Typical	-	-	-	-	Typical	-	-	-	-	-	-		

Specimen Details										Canopy Condition Details							Trunk Condition Details					Fauna Details and Habitat Value								
Tree ID	Botanical Name	Common Name	Trunk DBH (mm)	Additional Trunks DBH (mm)	Total DBH (mm) [AS 4970-2009]	Height (m)	Spread (m)	Tree Protection Zone (m)	Structural Root Zone (m)	Canopy Form	Spreading	Thinning	Die-Back	Epicormic Growth	Lopped	Canopy Health	Leaning	Vines	Trunk Damage	Fire Damage	Trunk Health	Scats	Scratches	Hollows	Nest	Termite Nest	Habitat Value	Retention	Additional Notes
3190	*Eucalyptus crebra*	Narrow-leaved Ironbark	150		150	12.0	2.0	2.0	1.5	Regular	-	Thinning	Die-back	Epicormic	-	Poor	-	-	-	-	Typical	-	-	-	-	-	-		
3191	*Corymbia intermedia*	Pink Bloodwood	140		140	12.0	3.0	2.0	1.4	Regular	-	-	-	-	-	Typical	-	-	-	-	Typical	-	-	-	-	-	-		
3192	*Corymbia citriodora*	Spotted Gum	190		190	18.0	5.0	2.3	1.6	Regular	-	-	-	-	-	Typical	-	-	-	-	Typical	-	-	-	-	-	-		
3193	*Corymbia intermedia*	Pink Bloodwood	190		190	17.0	5.0	2.3	1.6	Regular	-	-	-	-	-	Typical	-	-	-	-	Typical	-	-	-	-	-	-		
3194	*Acacia disparrima*	Hickory Wattle	120		120	10.0	4.0	2.0	1.4	Regular	-	-	-	-	-	Typical	-	-	-	-	Typical	-	-	-	-	-	-		
3195	*Lophostemon suaveolens*	Swamp Box	160		160	13.0	4.0	2.0	1.5	Regular	-	-	-	-	-	Typical	-	-	-	-	Typical	-	-	-	-	-	-		
3196	*Corymbia intermedia*	Pink Bloodwood	280		280	20.0	7.0	3.4	1.9	Regular	-	-	-	-	-	Typical	-	-	-	-	Typical	-	-	-	-	-	-		
3197	*Eucalyptus crebra*	Narrow-leaved Ironbark	250		250	19.0	5.0	3.0	1.8	Regular	-	-	-	-	-	Typical	-	-	-	-	Typical	-	-	-	-	-	-		
3198	*Eucalyptus tereticornis*	Forest Red Gum	480		480	25.0	14.0	5.8	2.4	Regular	-	-	-	-	-	Typical	-	-	-	-	Typical	-	-	-	-	-	-		
3199	*Corymbia citriodora*	Spotted Gum	310		310	18.0	5.0	3.7	2.0	Regular	-	-	-	-	-	Typical	-	-	-	-	Typical	-	-	-	-	-	-		
3200	*Eucalyptus tereticornis*	Forest Red Gum	460		460	24.0	16.0	5.5	2.4	Regular	-	-	-	-	-	Typical	-	-	-	-	Typical	-	-	-	-	-	-		
3201	*Eucalyptus tereticornis*	Forest Red Gum	500		500	25.0	16.0	6.0	2.5	Regular	-	-	-	-	-	Typical	-	-	-	-	Typical	-	-	-	-	-	-		
3202	*Corymbia intermedia*	Pink Bloodwood	200		200	18.0	5.0	2.4	1.7	Regular	-	-	-	-	-	Typical	-	-	-	-	Typical	-	-	-	-	-	-		
3203	*Corymbia intermedia*	Pink Bloodwood	230		230	17.0	5.0	2.8	1.8	Regular	-	-	-	-	-	Typical	-	-	-	-	Typical	-	-	-	-	-	-		
3204	*Eucalyptus tereticornis*	Forest Red Gum	400		400	25.0	10.0	4.8	2.3	Regular	-	-	-	-	-	Typical	-	-	-	-	Typical	-	-	-	-	-	-		
3205	*Corymbia intermedia*	Pink Bloodwood	140		140	13.0	3.0	2.0	1.4	Regular	-	-	-	-	-	Typical	-	-	-	-	Typical	-	-	-	-	-	-		
3206	*Corymbia intermedia*	Pink Bloodwood	110		110	10.0	3.0	2.0	1.3	Regular	-	-	-	-	-	Typical	-	-	-	-	Typical	-	-	-	-	-	-		
3207	*Eucalyptus tereticornis*	Forest Red Gum	320		320	23.0	6.0	3.8	2.1	Regular	-	-	-	-	-	Typical	-	-	-	-	Typical	-	-	-	-	-	-		
3208	*Lophostemon suaveolens*	Swamp Box	200		200	15.0	4.0	2.4	1.7	Regular	-	-	-	-	-	Typical	-	-	-	-	Typical	-	-	-	-	-	-		
3209	*Lophostemon suaveolens*	Swamp Box	100		100	7.0	2.0	2.0	1.3	Regular	-	-	-	-	-	Typical	-	-	-	-	Typical	-	-	-	-	-	-		
3210	*Lophostemon suaveolens*	Swamp Box	150		150	10.0	4.0	2.0	1.5	Regular	-	-	-	-	-	Typical	-	-	-	-	Typical	-	-	-	-	-	-		
3211	*Corymbia intermedia*	Pink Bloodwood	160	150	219	12.0	4.0	2.6	1.7	Regular	-	-	-	-	-	Typical	-	-	-	-	Typical	-	-	-	-	-	-		
3212	*Lophostemon suaveolens*	Swamp Box	220		220	18.0	7.0	2.6	1.8	Regular	-	-	-	-	-	Typical	-	-	-	-	Typical	-	-	-	-	-	-		
3213	*Eucalyptus tereticornis*	Forest Red Gum	130		130	9.0	3.0	2.0	1.4	Regular	-	-	-	-	-	Typical	-	-	-	-	Typical	-	-	-	-	-	-		
3214	*Eucalyptus crebra*	Narrow-leaved Ironbark	340		340	24.0	12.0	4.1	2.1	Regular	-	-	-	-	-	Typical	-	-	-	-	Typical	-	-	-	-	-	-		
3215	*Acacia disparrima*	Hickory Wattle	200		200	11.0	4.0	2.4	1.7	Regular	-	-	-	-	-	Typical	-	-	-	-	Typical	-	-	-	-	-	-		
3216	*Angophora subvelutina*	Broad-leaved Apple	120		120	9.0	2.0	2.0	1.4	Regular	-	-	-	-	-	Typical	-	-	-	-	Typical	-	-	-	-	-	-		
3217	*Alphitonia excelsa*	Red Ash	180		180	17.0	7.0	2.2	1.6	Regular	-	-	-	-	-	Typical	-	-	-	-	Typical	-	-	-	-	-	-		
3218	*Acacia disparrima*	Hickory Wattle	180		180	13.0	6.0	2.2	1.6	Regular	-	-	-	-	-	Typical	-	-	-	-	Typical	-	-	-	-	-	-		
3219	*Acacia disparrima*	Hickory Wattle	130		130	8.0	7.0	2.0	1.4	Regular	-	-	-	-	-	Typical	-	-	-	-	Typical	-	-	-	-	-	-		
3220	*Acacia disparrima*	Hickory Wattle	320		320	16.0	6.0	3.8	2.1	Regular	-	-	-	-	-	Typical	-	-	-	-	Typical	-	-	-	-	-	-		
3221	*Angophora subvelutina*	Broad-leaved Apple	280	190	338	20.0	10.0	4.1	2.1	Regular	-	-	-	-	-	Typical	-	-	-	-	Typical	-	-	-	-	-	-		
3222	*Acacia disparrima*	Hickory Wattle	210		210	16.0	6.0	2.5	1.7	Regular	-	-	-	-	-	Typical	-	-	-	-	Typical	-	-	-	-	-	-		
3223	*Corymbia tessellaris*	Moreton Bay Ash	150		150	12.0	3.0	2.0	1.5	Regular	-	-	-	-	-	Typical	-	-	-	-	Typical	-	-	-	-	-	-		
3224	*Acacia disparrima*	Hickory Wattle	150		150	15.0	5.0	2.0	1.5	Regular	-	-	-	-	-	Typical	-	-	-	-	Typical	-	-	-	-	-	-		
3225	*Eucalyptus crebra*	Narrow-leaved Ironbark	160		160	16.0	3.0	2.0	1.5	Regular	-	-	-	-	-	Typical	-	-	-	-	Typical	-	-	-	-	-	-		
3226	*Corymbia tessellaris*	Moreton Bay Ash	100		100	14.0	3.0	2.0	1.3	One-sided	-	-	-	-	-	Typical	-	-	-	-	Typical	-	-	-	-	-	-		
3227	*Acacia disparrima*	Hickory Wattle	140		140	13.0	3.0	2.0	1.4	Regular	-	-	-	-	-	Typical	-	-	-	-	Typical	-	-	-	-	-	-		

Specimen Details										Canopy Condition Details							Trunk Condition Details					Fauna Details and Habitat Value								
Tree ID	Botanical Name	Common Name	Trunk DBH (mm)	Additional Trunks DBH (mm)	Total DBH (mm) [AS 4970-2009]	Height (m)	Spread (m)	Tree Protection Zone (m)	Structural Root Zone (m)	Canopy Form	Spreading	Thinning	Die-Back	Epicormic Growth	Lopped	Canopy Health	Leaning	Vines	Trunk Damage	Fire Damage	Trunk Health	Scats	Scratches	Hollows	Nest	Termite Nest	Habitat Value	Retention	Additional Notes
3228	*Corymbia intermedia*	Pink Bloodwood	100		100	8.0	1.0	2.0	1.3	Regular	-	-	-	-	-	Typical	-	-	-	-	Typical	-	-	-	-	-	-		
3229	*Acacia disparrima*	Hickory Wattle	200		200	14.0	8.0	2.4	1.7	Regular	-	-	-	-	-	Typical	-	-	-	-	Typical	-	-	-	-	-	-		
3230	*Acacia disparrima*	Hickory Wattle	120		120	14.0	4.0	2.0	1.4	Regular	-	-	-	-	-	Typical	-	-	-	-	Typical	-	-	-	-	-	-		
3231	*Corymbia intermedia*	Pink Bloodwood	100		100	12.0	2.0	2.0	1.3	Regular	-	-	-	-	-	Typical	-	-	-	-	Typical	-	-	-	-	-	-		
3232	*Corymbia intermedia*	Pink Bloodwood	100		100	10.0	2.0	2.0	1.3	Regular	-	-	-	-	-	Typical	-	-	-	-	Typical	-	-	-	-	-	-		
3233	*Eucalyptus crebra*	Narrow-leaved Ironbark	140		140	15.0	5.0	2.0	1.4	Regular	-	-	-	-	-	Typical	-	-	-	-	Typical	-	-	-	-	-	-		
3234	*Acacia disparrima*	Hickory Wattle	150		150	16.0	5.0	2.0	1.5	Regular	-	-	-	-	-	Typical	-	-	-	-	Typical	-	-	-	-	-	-		
3235	*Acacia disparrima*	Hickory Wattle	140		140	14.0	5.0	2.0	1.4	Regular	-	-	-	-	-	Typical	-	-	-	-	Typical	-	-	-	-	-	-		
3236	*Lophostemon suaveolens*	Swamp Box	150		150	13.0	4.0	2.0	1.5	Regular	-	-	-	-	-	Typical	-	-	-	-	Typical	-	-	-	-	-	-		
3237	*Acacia disparrima*	Hickory Wattle	130		130	10.0	3.0	2.0	1.4	Regular	-	Thinning	Die-back	-	-	Poor	-	-	-	-	Typical	-	-	-	-	-	-		
3238	*Acacia disparrima*	Hickory Wattle	120		120	10.0	3.0	2.0	1.4	Regular	-	Thinning	Die-back	-	-	Typical	-	-	-	-	Typical	-	-	-	-	-	-		
3239	*Corymbia intermedia*	Pink Bloodwood	240	280	369	18.0	7.0	4.4	2.2	Regular	-	-	-	-	-	Typical	-	-	-	-	Typical	-	-	-	-	-	-		
3240	*Acacia leiocalyx*	Early Flowering Black Wattle	120		120	10.0	5.0	2.0	1.4	Regular	-	-	-	-	-	Typical	-	-	-	-	Typical	-	-	-	-	-	-		
3241	*Eucalyptus tereticornis*	Forest Red Gum	600		600	25.0	12.0	7.2	2.7	Regular	-	-	-	-	-	Typical	-	-	-	-	Typical	-	-	-	-	-	-		
3242	*Corymbia citriodora*	Spotted Gum	310		310	22.0	10.0	3.7	2.0	Regular	-	-	-	-	-	Typical	-	-	-	-	Typical	-	-	-	-	-	-		
3243	*Corymbia tessellaris*	Moreton Bay Ash	480		480	25.0	9.0	5.8	2.4	Regular	-	Thinning	Die-back	Epicormic	-	Poor	-	-	-	-	Typical	-	-	-	-	-	-		
3244	*Angophora subvelutina*	Broad-leaved Apple	260		260	16.0	8.0	3.1	1.9	Regular	-	-	-	-	-	Typical	-	-	-	-	Typical	-	-	-	-	-	-		
3245	*Lophostemon suaveolens*	Swamp Box	220		220	16.0	7.0	2.6	1.8	Regular	-	-	-	-	-	Typical	-	-	-	-	Typical	-	-	-	-	-	-		
3246	*Eucalyptus crebra*	Narrow-leaved Ironbark	150		150	17.0	4.0	2.0	1.5	Regular	-	-	-	-	-	Typical	-	-	-	-	Typical	-	-	-	-	-	-		
3247	*Eucalyptus tereticornis*	Forest Red Gum	360		360	23.0	10.0	4.3	2.2	Regular	-	-	-	-	-	Typical	-	-	-	-	Typical	-	-	-	-	-	-		
3248	*Lophostemon suaveolens*	Swamp Box	260		260	18.0	9.0	3.1	1.9	Regular	-	-	-	-	-	Typical	-	-	-	-	Typical	-	-	-	-	-	-		
3249	*Lophostemon suaveolens*	Swamp Box	280		280	20.0	10.0	3.4	1.9	Regular	-	-	-	-	-	Typical	-	-	-	-	Typical	-	-	-	-	-	-		
3250	*Corymbia intermedia*	Pink Bloodwood	320		320	20.0	11.0	3.8	2.1	Regular	-	-	-	-	-	Typical	-	-	-	-	Typical	-	-	-	-	-	-		
3251	*Lophostemon suaveolens*	Swamp Box	230		230	18.0	9.0	2.8	1.8	Regular	-	-	-	-	-	Typical	-	-	-	-	Typical	-	-	-	-	-	-		
3252	*Angophora subvelutina*	Broad-leaved Apple	300		300	11.0	5.0	3.6	2.0	Regular	-	-	-	-	-	Typical	Major	-	-	-	Typical	-	-	-	-	-	-		
3253	*Alphitonia excelsa*	Red Ash	150		150	14.0	3.0	2.0	1.5	Regular	-	-	-	-	-	Typical	-	-	-	-	Typical	-	-	-	-	-	-		
3254	*Alphitonia excelsa*	Red Ash	200		200	16.0	6.0	2.4	1.7	Regular	-	-	-	-	-	Typical	-	-	-	-	Typical	-	-	-	-	-	-		
3255	*Corymbia intermedia*	Pink Bloodwood	100		100	10.0	2.0	2.0	1.3	Regular	-	-	-	-	-	Typical	-	-	-	-	Typical	-	-	-	-	-	-		
3256	*Acacia disparrima*	Hickory Wattle	380	300	484	17.0	10.0	5.8	2.4	Regular	-	-	-	-	-	Typical	-	-	-	-	Typical	-	-	-	-	-	-		
3257	*Alphitonia excelsa*	Red Ash	350		350	16.0	12.0	4.2	2.1	Regular	-	-	-	-	-	Typical	-	-	-	-	Typical	-	-	-	-	-	-		
3258	*Eucalyptus crebra*	Narrow-leaved Ironbark	380		380	25.0	12.0	4.6	2.2	Regular	-	-	-	-	-	Typical	-	-	-	-	Typical	-	-	-	-	-	-		
3259	*Acacia disparrima*	Hickory Wattle	120		120	12.0	4.0	2.0	1.4	Regular	-	-	-	-	-	Typical	-	-	-	-	Typical	-	-	-	-	-	-		
3260	*Casuarina cunninghamiana*	River Sheoak	340		340	20.0	11.0	4.1	2.1	Regular	-	-	-	-	-	Typical	-	-	-	-	Typical	-	-	-	-	-	-		
3261	*Casuarina cunninghamiana*	River Sheoak	420		420	23.0	12.0	5.0	2.3	Regular	-	-	-	-	-	Typical	-	-	-	-	Typical	-	-	-	-	-	-		
3262	*Melaleuca viminalis*	Weeping Bottlebrush	280		280	16.0	6.0	3.4	1.9	Regular	-	-	-	-	-	Typical	-	-	-	-	Typical	-	-	-	-	-	-		
3263	*Acacia leiocalyx*	Early Flowering Black Wattle	180		180	14.0	6.0	2.2	1.6	Regular	-	-	-	-	-	Typical	-	-	-	-	Typical	-	-	-	-	-	-		
3264	*Casuarina cunninghamiana*	River Sheoak	350		350	19.0	11.0	4.2	2.1	Regular	-	-	-	-	-	Typical	-	-	-	-	Typical	-	-	-	-	-	-		
3265	*Eucalyptus tereticornis*	Forest Red Gum	380		380	25.0	14.0	4.6	2.2	Regular	-	-	-	-	-	Typical	-	-	-	-	Typical	-	-	-	-	-	-		

Specimen Details										Canopy Condition Details							Trunk Condition Details					Fauna Details and Habitat Value								
Tree ID	Botanical Name	Common Name	Trunk DBH (mm)	Additional Trunks DBH (mm)	Total DBH (mm) [AS 4970-2009]	Height (m)	Spread (m)	Tree Protection Zone (m)	Structural Root Zone (m)	Canopy Form	Spreading	Thinning	Die-Back	Epicormic Growth	Lopped	Canopy Health	Leaning	Vines	Trunk Damage	Fire Damage	Trunk Health	Scats	Scratches	Hollows	Nest	Termite Nest	Habitat Value	Retention	Additional Notes
3266	*Melaleuca viminalis*	Weeping Bottlebrush	170		170	10.0	5.0	2.0	1.6	Regular	-	-	-	-	-	Typical	-	-	-	-	Typical	-	-	-	-	-	-		
3267	*Casuarina cunninghamiana*	River Sheoak	280		280	20.0	10.0	3.4	1.9	Regular	-	-	-	-	-	Typical	-	-	-	-	Typical	-	-	-	-	-	-		
3268	*Casuarina cunninghamiana*	River Sheoak	220		220	16.0	8.0	2.6	1.8	Regular	-	-	-	-	-	Typical	Major	-	-	-	Typical	-	-	-	-	-	-		
3269	*Casuarina cunninghamiana*	River Sheoak	310		310	23.0	10.0	3.7	2.0	Regular	-	-	-	-	-	Typical	-	-	-	-	Typical	-	-	-	-	-	-		
3270	*Corymbia citriodora*	Spotted Gum	110		110	11.0	2.0	2.0	1.3	Regular	-	-	-	-	-	Typical	-	-	-	-	Typical	-	-	-	-	-	-		
3271	*Corymbia citriodora*	Spotted Gum	160		160	12.0	3.0	2.0	1.5	Regular	-	-	-	-	-	Typical	-	-	-	-	Typical	-	-	-	-	-	-		
3272	*Lophostemon suaveolens*	Swamp Box	120		120	10.0	3.0	2.0	1.4	Regular	-	-	-	-	-	Typical	-	-	-	-	Typical	-	-	-	-	-	-		
3273	*Lophostemon suaveolens*	Swamp Box	100		100	8.0	2.0	2.0	1.3	Regular	-	-	-	-	-	Typical	-	-	-	-	Typical	-	-	-	-	-	-		
3274	*Lophostemon suaveolens*	Swamp Box	100	79, 60	141	9.0	3.0	2.0	1.5	Regular	-	-	-	-	-	Typical	-	-	-	-	Typical	-	-	-	-	-	-		
3275	*Lophostemon suaveolens*	Swamp Box	140		140	12.0	4.0	2.0	1.4	Regular	-	-	-	-	-	Typical	-	-	-	-	Typical	-	-	-	-	-	-		
3276	*Acacia concurrens*	Black Wattle	120		120	8.0	4.0	2.0	1.4	Regular	-	-	-	-	-	Typical	-	-	-	-	Typical	-	-	-	-	-	-		
3277	*Eucalyptus tereticornis*	Forest Red Gum	110		110	7.0	2.0	2.0	1.3	Regular	-	-	-	-	-	Typical	-	-	-	-	Typical	-	-	-	-	-	-		
3278	*Eucalyptus crebra*	Narrow-leaved Ironbark	110		110	15.0	2.0	2.0	1.3	Regular	-	-	-	-	-	Typical	-	-	-	-	Typical	-	-	-	-	-	-		
3279	*Acacia disparrima*	Hickory Wattle	130		130	7.0	3.0	2.0	1.4	Regular	-	-	-	-	-	Typical	-	-	-	-	Typical	-	-	-	-	-	-		
3280	*Acacia leiocalyx*	Early Flowering Black Wattle	120		120	6.0	3.0	2.0	1.4	Regular	-	-	-	-	-	Typical	-	-	-	-	Typical	-	-	-	-	-	-		
3281	*Eucalyptus tereticornis*	Forest Red Gum	120		120	7.0	2.0	2.0	1.4	Regular	-	-	-	-	-	Typical	-	-	-	-	Typical	-	-	-	-	-	-		
3282	*Allocasuarina littoralis*	Black Sheoak	110		110	6.0	3.0	2.0	1.3	Regular	-	-	-	-	-	Typical	-	-	-	-	Typical	-	-	-	-	-	-		
3283	*Angophora leiocarpa*	Smooth-barked Apple	150	110	186	10.0	4.0	2.2	1.6	Regular	-	-	-	-	-	Typical	-	-	-	-	Typical	-	-	-	-	-	-		
3284	*Corymbia citriodora*	Spotted Gum	120		120	10.0	2.0	2.0	1.4	Regular	-	-	-	-	-	Typical	-	-	-	-	Typical	-	-	-	-	-	-		
3285	*Corymbia citriodora*	Spotted Gum	120		120	12.0	3.0	2.0	1.4	Regular	-	-	-	-	-	Typical	-	-	-	-	Typical	-	-	-	-	-	-		
3286	*Eucalyptus tereticornis*	Forest Red Gum	110		110	11.0	3.0	2.0	1.3	Regular	-	-	-	-	-	Typical	-	-	-	-	Typical	-	-	-	-	-	-		
3287	*Corymbia citriodora*	Spotted Gum	160		160	15.0	2.0	2.0	1.5	Regular	-	-	-	-	-	Typical	-	-	-	-	Typical	-	-	-	-	-	-		
3288	*Corymbia citriodora*	Spotted Gum	100	80, 50	137	13.0	3.0	2.0	1.4	Regular	-	-	-	-	-	Typical	-	-	-	-	Typical	-	-	-	-	-	-		
3289	*Corymbia citriodora*	Spotted Gum	100		100	12.0	2.0	2.0	1.3	Regular	-	-	-	-	-	Typical	-	-	-	-	Typical	-	-	-	-	-	-		
3290	*Corymbia citriodora*	Spotted Gum	150		150	13.0	4.0	2.0	1.5	Regular	-	-	-	-	-	Typical	-	-	-	-	Typical	-	-	-	-	-	-		
3291	*Corymbia citriodora*	Spotted Gum	120		120	15.0	1.0	2.0	1.4	Regular	-	-	-	-	-	Typical	-	-	-	-	Typical	-	-	-	-	-	-		
3292	*Corymbia citriodora*	Spotted Gum	170		170	17.0	5.0	2.0	1.6	Regular	-	-	-	-	-	Typical	-	-	-	-	Typical	-	-	-	-	-	-		
3293	*Acacia leiocalyx*	Early Flowering Black Wattle	130	100	164	10.0	4.0	2.0	1.5	Regular	-	-	-	-	-	Typical	-	-	-	-	Typical	-	-	-	-	-	-		
3294	*Acacia leiocalyx*	Early Flowering Black Wattle	200		200	10.0	5.0	2.4	1.7	Regular	-	-	-	-	-	Typical	-	-	-	-	Typical	-	-	-	-	-	-		
3295	*Corymbia tessellaris*	Moreton Bay Ash	170		170	13.0	3.0	2.0	1.6	Regular	-	-	-	-	-	Typical	-	-	-	-	Typical	-	-	-	-	-	-		
3296	*Eucalyptus crebra*	Narrow-leaved Ironbark	460	380, 320	677	19.0	9.0	8.1	2.8	Regular	-	-	-	-	-	Typical	-	-	-	-	Typical	-	-	-	-	-	-		
3297	*Eucalyptus crebra*	Narrow-leaved Ironbark	145		145	11.0	2.0	2.0	1.5	Regular	-	-	-	-	-	Typical	-	-	-	-	Typical	-	-	-	-	-	-		
3298	*Corymbia tessellaris*	Moreton Bay Ash	160		160	14.0	1.0	2.0	1.5	Regular	-	Thinning	Die-back	-	-	Poor	-	-	-	-	Typical	-	-	-	-	-	-		
3299	*Allocasuarina littoralis*	Black Sheoak	120		120	10.0	3.0	2.0	1.4	Regular	-	-	-	-	-	Typical	-	-	-	-	Typical	-	-	-	-	-	-		
3300	*Acacia concurrens*	Black Wattle	125		125	9.0	3.0	2.0	1.4	Regular	-	-	-	-	-	Typical	-	-	-	-	Typical	-	-	-	-	-	-		
3301	*Allocasuarina littoralis*	Black Sheoak	145		145	12.0	4.0	2.0	1.5	Regular	-	-	-	-	-	Typical	-	-	-	-	Typical	-	-	-	-	-	-		
3302	*Corymbia tessellaris*	Moreton Bay Ash	350		350	19.0	8.0	4.2	2.1	Regular	-	-	-	-	-	Typical	-	-	-	-	Typical	-	-	-	-	-	-		
3303	*Corymbia tessellaris*	Moreton Bay Ash	150		150	13.0	3.0	2.0	1.5	Regular	-	-	-	-	-	Typical	-	-	-	-	Typical	-	-	-	-	-	-		

Specimen Details										Canopy Condition Details							Trunk Condition Details					Fauna Details and Habitat Value								
Tree ID	Botanical Name	Common Name	Trunk DBH (mm)	Additional Trunks DBH (mm)	Total DBH (mm) [AS 4970-2009]	Height (m)	Spread (m)	Tree Protection Zone (m)	Structural Root Zone (m)	Canopy Form	Spreading	Thinning	Die-Back	Epicormic Growth	Lopped	Canopy Health	Leaning	Vines	Trunk Damage	Fire Damage	Trunk Health	Scats	Scratches	Hollows	Nest	Termite Nest	Habitat Value	Retention	Additional Notes
3304	*Corymbia tessellaris*	Moreton Bay Ash	165		165	14.0	3.0	2.0	1.6	Regular	-	-	-	-	-	Typical	-	-	-	-	Typical	-	-	-	-	-	-		
3305	*Corymbia tessellaris*	Moreton Bay Ash	155		155	13.0	4.0	2.0	1.5	Regular	-	-	-	-	-	Typical	-	-	-	-	Typical	-	-	-	-	-	-		
3306	*Lophostemon suaveolens*	Swamp Box	260		260	13.0	6.0	3.1	1.9	Regular	-	-	-	-	-	Typical	-	-	-	-	Typical	-	-	-	-	-	-		
3307	*Eucalyptus tereticornis*	Forest Red Gum	520		520	26.0	9.0	6.2	2.5	Regular	-	-	-	-	-	Typical	-	-	-	-	Typical	-	-	-	-	-	-		
3308	*Allocasuarina littoralis*	Black Sheoak	155		155	12.0	5.0	2.0	1.5	Regular	-	-	-	-	-	Typical	-	-	-	-	Typical	-	-	-	-	-	-		
3309	*Allocasuarina littoralis*	Black Sheoak	120		120	10.0	4.0	2.0	1.4	Regular	-	-	-	-	-	Typical	-	-	-	-	Typical	-	-	-	-	-	-		
3310	*Petalostigma pubescens*	Quinine Bush	140	100	172	9.0	6.0	2.1	1.6	Regular	-	-	-	-	-	Typical	-	-	-	-	Typical	-	-	-	-	-	-		
3311	*Corymbia citriodora*	Spotted Gum	190		190	17.0	5.0	2.3	1.6	Regular	-	-	-	-	-	Typical	-	-	-	-	Typical	-	-	-	-	-	-		
3312	*Corymbia citriodora*	Spotted Gum	180		180	13.0	4.0	2.2	1.6	Regular	-	-	-	-	-	Typical	-	-	-	-	Typical	-	-	-	-	-	-		
3313	*Corymbia citriodora*	Spotted Gum	125		125	11.0	3.0	2.0	1.4	Regular	-	-	-	-	-	Typical	-	-	-	-	Typical	-	-	-	-	-	-		
3314	*Corymbia tessellaris*	Moreton Bay Ash	105		105	10.0	1.0	2.0	1.3	Regular	-	-	-	-	-	Typical	-	-	-	-	Typical	-	-	-	-	-	-		
3315	*Allocasuarina littoralis*	Black Sheoak	200		200	12.0	4.0	2.4	1.7	Regular	-	-	-	-	-	Typical	-	-	-	-	Typical	-	-	-	-	-	-		
3316	*Lophostemon suaveolens*	Swamp Box	185		185	9.0	4.0	2.2	1.6	Regular	-	-	-	-	-	Typical	-	-	-	-	Typical	-	-	-	-	-	-		
3317	*Allocasuarina littoralis*	Black Sheoak	125		125	10.0	4.0	2.0	1.4	Regular	-	-	-	-	-	Typical	-	-	-	-	Typical	-	-	-	-	-	-		
3318	*Petalostigma pubescens*	Quinine Bush	125		125	7.0	4.0	2.0	1.4	Regular	-	-	-	-	-	Typical	-	-	-	-	Typical	-	-	-	-	-	-		
3319	*Allocasuarina littoralis*	Black Sheoak	145		145	11.0	4.0	2.0	1.5	Regular	-	-	-	-	-	Typical	-	-	-	-	Typical	-	-	-	-	-	-		
3320	*Corymbia intermedia*	Pink Bloodwood	100		100	9.0	1.0	2.0	1.3	Regular	-	-	-	-	-	Typical	-	-	-	-	Typical	-	-	-	-	-	-		
3321	*Allocasuarina littoralis*	Black Sheoak	185		185	11.0	4.0	2.2	1.6	Regular	-	-	-	-	-	Typical	-	-	-	-	Typical	-	-	-	-	-	-		
3322	*Petalostigma pubescens*	Quinine Bush	160	60, 60	181	9.0	4.0	2.2	1.6	Regular	-	-	-	-	-	Typical	-	-	-	-	Typical	-	-	-	-	-	-		
3323	*Corymbia citriodora*	Spotted Gum	260		260	18.0	5.0	3.1	1.9	Regular	-	-	-	-	-	Typical	-	-	-	-	Typical	-	-	-	-	-	-		
3324	*Allocasuarina littoralis*	Black Sheoak	185		185	11.0	5.0	2.2	1.6	Regular	-	-	-	-	-	Typical	-	-	-	-	Typical	-	-	-	-	-	-		
3325	*Corymbia citriodora*	Spotted Gum	155		155	14.0	3.0	2.0	1.5	Regular	-	-	-	-	-	Typical	-	-	-	-	Typical	-	-	-	-	-	-		
3326	*Corymbia citriodora*	Spotted Gum	130		130	13.0	4.0	2.0	1.4	Regular	-	-	-	-	-	Typical	-	-	-	-	Typical	-	-	-	-	-	-		
3327	*Corymbia citriodora*	Spotted Gum	120		120	15.0	4.0	2.0	1.4	Regular	-	-	-	-	-	Typical	-	-	-	-	Typical	-	-	-	-	-	-		
3328	*Corymbia citriodora*	Spotted Gum	185		185	16.0	3.0	2.2	1.6	Regular	-	-	-	-	-	Typical	Minor	-	-	-	Typical	-	-	-	-	-	-		
3329	*Allocasuarina littoralis*	Black Sheoak	195		195	11.0	3.0	2.3	1.7	Regular	-	-	-	-	-	Typical	-	-	-	-	Typical	-	-	-	-	-	-		
3330	*Corymbia citriodora*	Spotted Gum	100		100	11.0	1.0	2.0	1.3	Regular	-	-	-	-	-	Typical	-	-	-	-	Typical	-	-	-	-	-	-		
3331	*Allocasuarina littoralis*	Black Sheoak	155		155	10.0	3.0	2.0	1.5	Regular	-	-	-	-	-	Typical	-	-	-	-	Typical	-	-	-	-	-	-		
3332	*Allocasuarina littoralis*	Black Sheoak	145		145	13.0	4.0	2.0	1.5	Regular	-	-	-	-	-	Typical	-	-	-	-	Typical	-	-	-	-	-	-		
3333	*Allocasuarina littoralis*	Black Sheoak	130	110	170	10.0	4.0	2.0	1.6	Regular	-	-	-	-	-	Typical	-	-	-	-	Typical	-	-	-	-	-	-		
3334	*Acacia disparrima*	Hickory Wattle	100	85	131	10.0	4.0	2.0	1.4	Regular	-	-	-	-	-	Typical	-	-	-	-	Typical	-	-	-	-	-	-		
3335	*Corymbia intermedia*	Pink Bloodwood	110		110	16.0	2.0	2.0	1.3	Regular	-	-	-	-	-	Typical	-	-	-	-	Typical	-	-	-	-	-	-		
3336	*Eucalyptus tereticornis*	Forest Red Gum	380		380	20.0	6.0	4.6	2.2	Regular	-	-	-	-	-	Typical	-	-	-	-	Typical	-	-	-	-	-	-		
3337	*Acacia disparrima*	Hickory Wattle	145		145	9.0	4.0	2.0	1.5	Regular	-	-	-	-	-	Typical	-	-	-	-	Typical	-	-	-	-	-	-		
3338	*Acacia disparrima*	Hickory Wattle	100	80	128	9.0	5.0	2.0	1.4	Regular	-	-	-	-	-	Typical	-	-	-	-	Typical	-	-	-	-	-	-		
3339	*Eucalyptus crebra*	Narrow-leaved Ironbark	170		170	17.0	4.0	2.0	1.6	Regular	-	-	-	-	-	Typical	-	-	-	-	Typical	-	-	-	-	-	-		
3340	*Eucalyptus tereticornis*	Forest Red Gum	160		160	15.0	3.0	2.0	1.5	Regular	-	-	-	-	-	Typical	-	-	-	-	Typical	-	-	-	-	-	-		
3341	*Corymbia intermedia*	Pink Bloodwood	490		490	18.0	8.0	5.9	2.5	Regular	-	-	-	-	-	Typical	-	-	-	-	Typical	-	-	-	-	-	-		

Specimen Details										Canopy Condition Details							Trunk Condition Details					Fauna Details and Habitat Value							
Tree ID	Botanical Name	Common Name	Trunk DBH (mm)	Additional Trunks DBH (mm)	Total DBH (mm) [AS 4970-2009]	Height (m)	Spread (m)	Tree Protection Zone (m)	Structural Root Zone (m)	Canopy Form	Spreading	Thinning	Die-Back	Epicormic Growth	Lopped	Canopy Health	Leaning	Vines	Trunk Damage	Fire Damage	Trunk Health	Scats	Scratches	Hollows	Nest	Termite Nest	Habitat Value	Retention	Additional Notes
3342	*Acacia disparrima*	Hickory Wattle	210		210	10.0	6.0	2.5	1.7	Regular	-	Thinning	Die-back	-	-	Poor	Minor	-	-	-	Typical	-	-	-	-	-	-		
3343	*Eucalyptus tereticornis*	Forest Red Gum	250		250	18.0	5.0	3.0	1.8	Regular	-	-	-	-	-	Typical	-	-	-	-	Typical	-	-	-	-	-	-		
3344	*Eucalyptus tereticornis*	Forest Red Gum	230		230	18.0	4.0	2.8	1.8	Regular	-	-	-	-	-	Typical	-	-	-	-	Typical	-	-	-	-	-	-		
3345	*Eucalyptus crebra*	Narrow-leaved Ironbark	190		190	17.0	5.0	2.3	1.6	Regular	-	-	-	-	-	Typical	-	-	-	-	Typical	-	-	-	-	-	-		
3346	*Corymbia intermedia*	Pink Bloodwood	115		115	10.0	2.0	2.0	1.3	Regular	-	-	-	-	-	Typical	-	-	-	-	Typical	-	-	-	-	-	-		
3347	*Corymbia intermedia*	Pink Bloodwood	260		260	16.0	6.0	3.1	1.9	Regular	-	-	-	-	-	Typical	-	-	-	-	Typical	-	-	-	-	-	-		
3348	*Allocasuarina littoralis*	Black Sheoak	140	140	198	11.0	5.0	2.4	1.7	Regular	-	-	-	-	-	Typical	-	-	-	-	Typical	-	-	-	-	-	-		
3349	*Corymbia citriodora*	Spotted Gum	270		270	20.0	7.0	3.2	1.9	Regular	-	-	-	-	-	Typical	-	-	-	-	Typical	-	-	-	-	-	-		
3350	*Corymbia citriodora*	Spotted Gum	180		180	18.0	5.0	2.2	1.6	Regular	-	-	-	-	-	Typical	-	-	-	-	Typical	-	-	-	-	-	-		
3351	*Lophostemon suaveolens*	Swamp Box	160		160	10.0	4.0	2.0	1.5	Regular	-	-	-	-	-	Typical	-	-	-	-	Typical	-	-	-	-	-	-		
3352	*Corymbia intermedia*	Pink Bloodwood	165		165	14.0	5.0	2.0	1.6	Regular	-	-	-	-	-	Typical	-	-	-	-	Typical	-	-	-	-	-	-		
3353	*Corymbia citriodora*	Spotted Gum	150		150	17.0	5.0	2.0	1.5	Regular	-	-	-	-	-	Typical	-	-	-	-	Typical	-	-	-	-	-	-		
3354	*Corymbia citriodora*	Spotted Gum	120		120	14.0	1.0	2.0	1.4	Regular	-	-	-	-	-	Typical	-	-	-	-	Typical	-	-	-	-	-	-		
3355	*Corymbia citriodora*	Spotted Gum	130		130	15.0	2.0	2.0	1.4	Regular	-	-	-	-	-	Typical	-	-	-	-	Typical	-	-	-	-	-	-		
3356	*Corymbia citriodora*	Spotted Gum	165		165	18.0	3.0	2.0	1.6	Regular	-	-	-	-	-	Typical	-	-	-	-	Typical	-	-	-	-	-	-		
3357	*Acacia disparrima*	Hickory Wattle	140	100	172	8.0	4.0	2.1	1.6	Regular	-	-	-	-	-	Typical	-	-	-	-	Typical	-	-	-	-	-	-		
3358	*Acacia disparrima*	Hickory Wattle	160		160	8.0	4.0	2.0	1.5	Regular	-	-	-	-	-	Typical	-	-	-	-	Typical	-	-	-	-	-	-		
3359	*Corymbia citriodora*	Spotted Gum	165		165	18.0	3.0	2.0	1.6	Regular	-	-	-	-	-	Typical	-	-	-	-	Typical	-	-	-	-	-	-		
3360	*Corymbia citriodora*	Spotted Gum	145		145	13.0	4.0	2.0	1.5	Regular	-	-	-	-	-	Typical	-	-	-	-	Typical	-	-	-	-	-	-		
3361	*Corymbia citriodora*	Spotted Gum	100		100	11.0	2.0	2.0	1.3	Regular	-	-	-	-	-	Typical	-	-	-	-	Typical	-	-	-	-	-	-		
3362	*Corymbia citriodora*	Spotted Gum	105		105	12.0	3.0	2.0	1.3	Regular	-	-	-	-	-	Typical	-	-	-	-	Typical	-	-	-	-	-	-		
3363	*Corymbia citriodora*	Spotted Gum	225		225	17.0	5.0	2.7	1.8	Regular	-	-	-	-	-	Typical	-	-	-	-	Typical	-	-	-	-	-	-		
3364	*Corymbia citriodora*	Spotted Gum	145		145	13.0	3.0	2.0	1.5	Regular	-	-	-	-	-	Typical	-	-	-	-	Typical	-	-	-	-	-	-		
3365	*Corymbia citriodora*	Spotted Gum	370		370	21.0	7.0	4.4	2.2	Regular	-	-	-	-	-	Typical	-	-	-	-	Typical	-	-	-	-	-	-		
3366	*Acacia disparrima*	Hickory Wattle	165		165	6.0	3.0	2.0	1.6	Regular	-	-	-	-	-	Typical	-	-	-	-	Typical	-	-	-	-	-	-		
3367	**DEAD/STAG**		930		930	16.0	5.0	11.2	3.2	Regular	-	-	-	-	-	Typical	-	-	-	-	Typical	-	-	Large	-	-	High		
3368	*Acacia disparrima*	Hickory Wattle	150		150	9.0	4.0	2.0	1.5	Regular	-	-	-	-	-	Typical	-	-	-	-	Typical	-	-	-	-	-	-		
3369	*Acacia disparrima*	Hickory Wattle	200		200	9.0	5.0	2.4	1.7	Regular	-	-	-	-	-	Typical	-	-	-	-	Typical	-	-	-	-	-	-		
3370	*Acacia disparrima*	Hickory Wattle	220		220	9.0	6.0	2.6	1.8	Regular	-	-	-	-	-	Typical	-	-	-	-	Typical	-	-	-	-	-	-		
3371	*Corymbia citriodora*	Spotted Gum	175		175	9.0	2.0	2.1	1.6	Regular	-	-	-	-	-	Typical	-	-	-	-	Typical	-	-	-	-	-	-		
3372	*Acacia disparrima*	Hickory Wattle	200		200	10.0	5.0	2.4	1.7	Regular	-	-	-	-	-	Typical	-	-	-	-	Typical	-	-	-	-	-	-		
3373	*Corymbia citriodora*	Spotted Gum	165		165	16.0	3.0	2.0	1.6	Regular	-	-	-	-	-	Typical	-	-	-	-	Typical	-	-	-	-	-	-		
3374	*Acacia disparrima*	Hickory Wattle	120		120	8.0	4.0	2.0	1.4	Regular	-	-	-	-	-	Typical	-	-	-	-	Typical	-	-	-	-	-	-		
3375	*Corymbia citriodora*	Spotted Gum	350		350	18.0	8.0	4.2	2.1	Regular	-	-	-	-	-	Typical	-	-	-	-	Typical	-	-	-	-	-	-		
3376	*Corymbia tessellaris*	Moreton Bay Ash	490		490	18.0	7.0	5.9	2.5	Regular	-	-	-	-	-	Typical	-	-	-	-	Typical	-	-	-	-	-	-		
3377	*Corymbia citriodora*	Spotted Gum	160		160	17.0	4.0	2.0	1.5	Regular	-	-	-	-	-	Typical	-	-	-	-	Typical	-	-	-	-	-	-		
3378	*Corymbia citriodora*	Spotted Gum	190		190	17.0	5.0	2.3	1.6	Regular	-	-	-	-	-	Typical	-	-	-	-	Typical	-	-	-	-	-	-		
3379	*Eucalyptus crebra*	Narrow-leaved Ironbark	165		165	13.0	3.0	2.0	1.6	Regular	-	-	-	-	-	Typical	-	-	-	-	Typical	-	-	-	-	-	-		

Specimen Details										Canopy Condition Details							Trunk Condition Details					Fauna Details and Habitat Value								
Tree ID	Botanical Name	Common Name	Trunk DBH (mm)	Additional Trunks DBH (mm)	Total DBH (mm) [AS 4970-2009]	Height (m)	Spread (m)	Tree Protection Zone (m)	Structural Root Zone (m)	Canopy Form	Spreading	Thinning	Die-Back	Epicormic Growth	Lopped	Canopy Health	Leaning	Vines	Trunk Damage	Fire Damage	Trunk Health	Scats	Scratches	Hollows	Nest	Termite Nest	Habitat Value	Retention	Additional Notes
3380	*Corymbia citriodora*	Spotted Gum	330		330	22.0	4.0	4.0	2.1	Regular	-	Thinning	Die-back	-	-	Poor	-	-	-	-	Typical	-	-	-	-	-	-		
3381	*Alphitonia excelsa*	Red Ash	105		105	10.0	3.0	2.0	1.3	Regular	-	-	-	-	-	Typical	-	-	-	-	Typical	-	-	-	-	-	-		
3382	*Corymbia citriodora*	Spotted Gum	185		185	16.0	5.0	2.2	1.6	Regular	-	-	-	-	-	Typical	-	-	-	-	Typical	-	-	-	-	-	-		
3383	*Corymbia citriodora*	Spotted Gum	210		210	19.0	6.0	2.5	1.7	Regular	-	-	-	-	-	Typical	-	-	-	-	Typical	-	-	-	-	-	-		
3384	*Corymbia citriodora*	Spotted Gum	170	90, 80, 80, 70	234	16.0	6.0	2.8	1.8	Regular	-	-	-	-	-	Typical	-	-	-	-	Typical	-	-	-	-	-	-		
3385	*Corymbia citriodora*	Spotted Gum	230		230	16.0	6.0	2.8	1.8	Regular	-	-	-	-	-	Typical	-	-	-	-	Typical	-	-	-	-	-	-		
3386	*Corymbia citriodora*	Spotted Gum	140		140	18.0	4.0	2.0	1.4	Regular	-	-	-	-	-	Typical	-	-	-	-	Typical	-	-	-	-	-	-		
3387	*Corymbia citriodora*	Spotted Gum	125		125	17.0	3.0	2.0	1.4	Regular	-	-	-	-	-	Typical	-	-	-	-	Typical	-	-	-	-	-	-		
3388	*Corymbia citriodora*	Spotted Gum	200		200	17.0	5.0	2.4	1.7	Regular	-	-	-	-	-	Typical	-	-	-	-	Typical	-	-	-	-	-	-		
3389	*Corymbia citriodora*	Spotted Gum	125		125	16.0	6.0	2.0	1.4	Regular	-	-	-	-	-	Typical	-	-	-	-	Typical	-	-	-	-	-	-		
3390	*Acacia leiocalyx*	Early Flowering Black Wattle	120		120	9.0	4.0	2.0	1.4	Regular	-	-	-	-	-	Typical	-	-	-	-	Typical	-	-	-	-	-	-		
3391	*Corymbia citriodora*	Spotted Gum	120		120	13.0	4.0	2.0	1.4	Regular	-	-	-	-	-	Typical	-	-	-	-	Typical	-	-	-	-	-	-		
3392	*Eucalyptus tereticornis*	Forest Red Gum	110		110	10.0	3.0	2.0	1.3	Regular	-	-	-	-	-	Typical	-	-	-	-	Typical	-	-	-	-	-	-		
3393	*Eucalyptus tereticornis*	Forest Red Gum	130		130	14.0	3.0	2.0	1.4	Regular	-	-	-	-	-	Typical	-	-	-	-	Typical	-	-	-	-	-	-		
3394	*Corymbia citriodora*	Spotted Gum	190		190	18.0	5.0	2.3	1.6	Regular	-	-	-	-	-	Typical	-	-	-	-	Typical	-	-	-	-	-	-		
3395	*Corymbia tessellaris*	Moreton Bay Ash	270		270	17.0	6.0	3.2	1.9	Regular	-	-	-	-	-	Typical	-	-	-	-	Typical	-	-	-	-	-	-		
3396	*Eucalyptus crebra*	Narrow-leaved Ironbark	200		200	17.0	4.0	2.4	1.7	Regular	-	-	-	-	-	Typical	-	-	-	-	Typical	-	-	-	-	-	-		
3397	*Eucalyptus tereticornis*	Forest Red Gum	185		185	17.0	3.0	2.2	1.6	Regular	-	-	-	-	-	Typical	-	-	-	-	Typical	-	-	-	-	-	-		
3398	*Corymbia citriodora*	Spotted Gum	260		260	18.0	6.0	3.1	1.9	Regular	-	-	-	-	-	Typical	-	-	-	-	Typical	-	-	-	-	-	-		
3399	*Eucalyptus tereticornis*	Forest Red Gum	285		285	17.0	7.0	3.4	2.0	Regular	-	-	-	-	-	Typical	-	-	-	-	Typical	-	-	-	-	-	-		
3400	*Corymbia citriodora*	Spotted Gum	125		125	17.0	3.0	2.0	1.4	Regular	-	-	-	-	-	Typical	-	-	-	-	Typical	-	-	-	-	-	-		
3401	*Acacia disparrima*	Hickory Wattle	200		200	7.0	5.0	2.4	1.7	Regular	-	-	-	-	-	Typical	-	-	-	-	Typical	-	-	-	-	-	-		
3402	*Acacia leiocalyx*	Early Flowering Black Wattle	105		105	9.0	4.0	2.0	1.3	Regular	-	-	-	-	-	Typical	-	-	-	-	Typical	-	-	-	-	-	-		
3403	*Corymbia tessellaris*	Moreton Bay Ash	175		175	12.0	5.0	2.1	1.6	Regular	-	-	-	-	-	Typical	-	-	-	-	Typical	-	-	-	-	-	-		
3404	*Eucalyptus tereticornis*	Forest Red Gum	620		620	22.0	9.0	7.4	2.7	Regular	-	-	Die-back	-	-	Typical	-	-	-	-	Typical	-	-	Small	-	-	-		
3405	*Eucalyptus tereticornis*	Forest Red Gum	520		520	26.0	9.0	6.2	2.5	Regular	-	-	-	-	-	Typical	-	-	-	-	Typical	-	-	-	-	-	-		
3406	*Acacia disparrima*	Hickory Wattle	175		175	8.0	5.0	2.1	1.6	Regular	-	-	-	-	-	Typical	-	-	-	-	Typical	-	-	-	-	-	-		
3407	*Corymbia citriodora*	Spotted Gum	220		220	18.0	6.0	2.6	1.8	Regular	-	-	-	-	-	Typical	-	-	-	-	Typical	-	-	-	-	-	-		
3408	*Acacia disparrima*	Hickory Wattle	110		110	7.0	4.0	2.0	1.3	Regular	-	-	-	-	-	Typical	-	-	-	-	Typical	-	-	-	-	-	-		
3409	*Eucalyptus crebra*	Narrow-leaved Ironbark	120		120	9.0	4.0	2.0	1.4	Regular	-	-	-	-	-	Typical	-	-	-	-	Typical	-	-	-	-	-	-		
3410	*Acacia disparrima*	Hickory Wattle	330		330	9.0	8.0	4.0	2.1	Regular	-	-	-	-	-	Typical	-	-	-	-	Typical	-	-	-	-	-	-		
3411	*Corymbia citriodora*	Spotted Gum	190		190	21.0	5.0	2.3	1.6	Regular	-	-	-	-	-	Typical	-	-	-	-	Typical	-	-	-	-	-	-		
3412	*Corymbia citriodora*	Spotted Gum	320		320	23.0	11.0	3.8	2.1	Regular	-	-	-	-	-	Typical	-	-	-	-	Typical	-	-	-	-	-	-		
3413	*Eucalyptus crebra*	Narrow-leaved Ironbark	330		330	21.0	9.0	4.0	2.1	Regular	-	-	-	-	-	Typical	-	-	-	-	Typical	-	-	-	-	-	-		
3414	*Corymbia citriodora*	Spotted Gum	525		525	28.0	14.0	6.3	2.5	Regular	-	-	-	-	-	Typical	-	-	-	-	Typical	-	-	-	-	-	-		
3415	*Eucalyptus tereticornis*	Forest Red Gum	160		160	15.0	5.0	2.0	1.5	Regular	-	-	-	-	-	Typical	-	-	-	-	Typical	-	-	-	-	-	-		
3416	*Corymbia citriodora*	Spotted Gum	420		420	29.0	12.0	5.0	2.3	Regular	-	-	-	-	-	Typical	-	-	-	-	Typical	-	-	-	-	-	-		
3417	*Corymbia citriodora*	Spotted Gum	100		100	13.0	2.0	2.0	1.3	Regular	-	-	-	-	-	Typical	-	-	-	-	Typical	-	-	-	-	-	-		

Specimen Details										Canopy Condition Details							Trunk Condition Details					Fauna Details and Habitat Value								
Tree ID	Botanical Name	Common Name	Trunk DBH (mm)	Additional Trunks DBH (mm)	Total DBH (mm) [AS 4970-2009]	Height (m)	Spread (m)	Tree Protection Zone (m)	Structural Root Zone (m)	Canopy Form	Spreading	Thinning	Die-Back	Epicormic Growth	Lopped	Canopy Health	Leaning	Vines	Trunk Damage	Fire Damage	Trunk Health	Scats	Scratches	Hollows	Nest	Termite Nest	Habitat Value	Retention	Additional Notes
3418	*Eucalyptus crebra*	Narrow-leaved Ironbark	170		170	13.0	4.0	2.0	1.6	Regular	-	-	-	-	-	Typical	-	-	-	-	Typical	-	-	-	-	-	-		
3419	*Acacia leiocalyx*	Early Flowering Black Wattle	125		125	7.0	4.0	2.0	1.4	Regular	-	-	-	-	-	Typical	-	-	-	-	Typical	-	-	-	-	-	-		
3420	*Acacia disparrima*	Hickory Wattle	270		270	9.0	5.0	3.2	1.9	Regular	-	-	-	-	-	Typical	-	-	-	-	Typical	-	-	-	-	-	-		
3421	*Acacia disparrima*	Hickory Wattle	220		220	10.0	5.0	2.6	1.8	Regular	-	-	-	-	-	Typical	-	-	-	-	Typical	-	-	-	-	-	-		
3422	*Eucalyptus tereticornis*	Forest Red Gum	360		360	21.0	9.0	4.3	2.2	Regular	-	-	-	-	-	Typical	-	-	-	-	Typical	-	-	-	-	-	-		
3423	*Acacia disparrima*	Hickory Wattle	175	170	244	10.0	7.0	2.9	1.8	Regular	-	-	-	-	-	Typical	-	-	-	-	Typical	-	-	-	-	-	-		
3424	*Eucalyptus tereticornis*	Forest Red Gum	140		140	9.0	5.0	2.0	1.4	Regular	-	-	-	-	-	Typical	Major	-	-	-	Typical	-	-	-	-	-	-		
3425	*Lophostemon suaveolens*	Swamp Box	180		180	7.0	4.0	2.2	1.6	Regular	-	-	-	-	-	Typical	-	-	-	-	Typical	-	-	-	-	-	-		
3426	*Acacia disparrima*	Hickory Wattle	220		220	10.0	5.0	2.6	1.8	Regular	-	-	-	-	-	Typical	-	-	-	-	Typical	-	-	-	-	-	-		
3427	*Corymbia tessellaris*	Moreton Bay Ash	150		150	11.0	4.0	2.0	1.5	Regular	-	-	-	-	-	Typical	-	-	-	-	Typical	-	-	-	-	-	-		
3428	*Corymbia citriodora*	Spotted Gum	110		110	16.0	2.0	2.0	1.3	Regular	-	-	-	-	-	Typical	-	-	-	-	Typical	-	-	-	-	-	-		
3429	*Corymbia citriodora*	Spotted Gum	130		130	16.0	3.0	2.0	1.4	Regular	-	-	-	-	-	Typical	-	-	-	-	Typical	-	-	-	-	-	-		
3430	*Eucalyptus crebra*	Narrow-leaved Ironbark	250		250	17.0	7.0	3.0	1.8	Regular	-	-	-	-	-	Typical	-	-	-	-	Typical	-	-	-	-	-	-		
3431	*Corymbia citriodora*	Spotted Gum	165		165	17.0	4.0	2.0	1.6	Regular	-	-	-	-	-	Typical	-	-	-	-	Typical	-	-	-	-	-	-		
3432	*Alphitonia excelsa*	Red Ash	105	100	145	8.0	4.0	2.0	1.5	Regular	-	-	-	-	-	Typical	-	-	-	-	Typical	-	-	-	-	-	-		
3433	*Alphitonia excelsa*	Red Ash	120		120	7.0	3.0	2.0	1.4	Regular	-	-	-	-	-	Typical	-	-	-	-	Typical	-	-	-	-	-	-		
3434	*Alphitonia excelsa*	Red Ash	130		130	7.0	4.0	2.0	1.4	One-sided	-	-	-	-	-	Typical	Minor	-	-	-	Typical	-	-	-	-	-	-		
3435	*Angophora leiocarpa*	Smooth-barked Apple	185		185	16.0	5.0	2.2	1.6	Regular	-	-	-	-	-	Typical	-	-	-	-	Typical	-	-	-	-	-	-		
3436	*Angophora leiocarpa*	Smooth-barked Apple	15		15	16.0	3.0	2.0	0.6	Regular	-	-	-	-	-	Typical	-	-	-	-	Typical	-	-	-	-	-	-		
3437	*Angophora leiocarpa*	Smooth-barked Apple	220		220	8.0	7.0	2.6	1.8	One-sided	-	-	-	-	-	Typical	Minor	-	-	-	Typical	-	-	-	-	-	-		
3438	*Acacia disparrima*	Hickory Wattle	145		145	9.0	5.0	2.0	1.5	Regular	-	-	-	-	-	Typical	-	-	-	-	Typical	-	-	-	-	-	-		
3439	*Corymbia tessellaris*	Moreton Bay Ash	185		185	15.0	3.0	2.2	1.6	Regular	-	Thinning	Die-back	Epicormic	-	Poor	-	-	-	-	Typical	-	-	-	-	-	-		
3440	*Corymbia citriodora*	Spotted Gum	210		210	17.0	6.0	2.5	1.7	Regular	-	-	-	-	-	Typical	-	-	-	-	Typical	-	-	-	-	-	-		
3441	*Corymbia citriodora*	Spotted Gum	240		240	16.0	6.0	2.9	1.8	Regular	-	Thinning	Die-back	-	Lopped	Poor	-	-	-	-	Typical	-	-	-	-	-	-		
3442	*Corymbia citriodora*	Spotted Gum	145		145	12.0	6.0	2.0	1.5	One-sided	-	-	Die-back	-	-	Typical	Minor	-	-	-	Typical	-	-	-	-	-	-		
3443	*Angophora leiocarpa*	Smooth-barked Apple	420		420	18.0	12.0	5.0	2.3	Regular	-	-	-	-	-	Typical	-	-	-	-	Typical	-	-	-	-	-	-		
3444	*Eucalyptus crebra*	Narrow-leaved Ironbark	250		250	18.0	6.0	3.0	1.8	Regular	-	-	-	-	-	Typical	-	-	-	-	Typical	-	-	-	-	-	-		
3445	*Acacia disparrima*	Hickory Wattle	100		100	9.0	4.0	2.0	1.3	Regular	-	-	-	-	-	Typical	-	-	-	-	Typical	-	-	-	-	-	-		
3446	*Acacia disparrima*	Hickory Wattle	110		110	9.0	4.0	2.0	1.3	Regular	-	-	-	-	-	Typical	-	-	-	-	Typical	-	-	-	-	-	-		
3447	*Acacia concurrens*	Black Wattle	125		125	9.0	5.0	2.0	1.4	Regular	-	-	-	-	-	Typical	-	-	-	-	Typical	-	-	-	-	-	-		
3448	*Eucalyptus tereticornis*	Forest Red Gum	150		150	16.0	5.0	2.0	1.5	Regular	-	-	-	-	-	Typical	-	-	-	-	Typical	-	-	-	-	-	-		
3449	*Angophora leiocarpa*	Smooth-barked Apple	300	170	345	22.0	9.0	4.1	2.1	Regular	-	-	-	-	-	Typical	-	-	-	-	Typical	-	-	-	-	-	-		
3450	*Eucalyptus tereticornis*	Forest Red Gum	230		230	17.0	6.0	2.8	1.8	Regular	-	Thinning	Die-back	-	-	Poor	-	-	-	-	Typical	-	-	-	-	-	-		
3451	*Acacia disparrima*	Hickory Wattle	145		145	8.0	5.0	2.0	1.5	Regular	-	-	-	-	-	Typical	-	-	-	-	Typical	-	-	-	-	-	-		
3452	*Corymbia citriodora*	Spotted Gum	230		230	17.0	6.0	2.8	1.8	Regular	-	-	-	-	-	Typical	-	-	-	-	Typical	-	-	-	-	-	-		
3453	*Acacia disparrima*	Hickory Wattle	105		105	7.0	4.0	2.0	1.3	Regular	-	-	-	-	-	Typical	-	-	-	-	Typical	-	-	-	-	-	-		
3454	*Eucalyptus tereticornis*	Forest Red Gum	225		225	17.0	6.0	2.7	1.8	Regular	-	-	-	-	-	Typical	-	-	-	-	Typical	-	-	-	-	-	-		
3455	*Eucalyptus tereticornis*	Forest Red Gum	320		320	19.0	6.0	3.8	2.1	Regular	-	-	-	-	-	Typical	-	-	-	-	Typical	-	-	-	-	-	-		

Specimen Details										Canopy Condition Details							Trunk Condition Details					Fauna Details and Habitat Value								
Tree ID	Botanical Name	Common Name	Trunk DBH (mm)	Additional Trunks DBH (mm)	Total DBH (mm) [AS 4970-2009]	Height (m)	Spread (m)	Tree Protection Zone (m)	Structural Root Zone (m)	Canopy Form	Spreading	Thinning	Die-Back	Epicormic Growth	Lopped	Canopy Health	Leaning	Vines	Trunk Damage	Fire Damage	Trunk Health	Scats	Scratches	Hollows	Nest	Termite Nest	Habitat Value	Retention	Additional Notes
3456	*Corymbia citriodora*	Spotted Gum	370		370	19.0	9.0	4.4	2.2	Regular	-	-	-	-	-	Typical	-	-	-	-	Typical	-	-	-	-	-	-		
3457	*Corymbia intermedia*	Pink Bloodwood	230		230	17.0	6.0	2.8	1.8	Regular	-	-	-	-	-	Typical	-	-	-	-	Typical	-	-	-	-	-	-		
3458	*Corymbia intermedia*	Pink Bloodwood	300		300	17.0	7.0	3.6	2.0	Regular	-	-	-	-	-	Typical	-	-	-	-	Typical	-	-	-	-	-	-		
3459	*Acacia disparrima*	Hickory Wattle	155		155	8.0	4.0	2.0	1.5	Regular	-	-	-	-	-	Typical	-	-	-	-	Typical	-	-	-	-	-	-		
3460	*Acacia disparrima*	Hickory Wattle	130		130	7.0	4.0	2.0	1.4	Regular	-	-	-	-	-	Typical	-	-	-	-	Typical	-	-	-	-	-	-		
3461	*Eucalyptus tereticornis*	Forest Red Gum	260		260	17.0	5.0	3.1	1.9	Regular	-	Thinning	Die-back	-	-	Poor	-	-	-	-	Typical	-	-	-	-	-	-		
3462	*Corymbia citriodora*	Spotted Gum	100		100	12.0	3.0	2.0	1.3	Regular	-	-	-	-	-	Typical	-	-	-	-	Typical	-	-	-	-	-	-		
3463	*Corymbia citriodora*	Spotted Gum	190		190	14.0	4.0	2.3	1.6	Regular	-	-	-	-	-	Typical	-	-	-	-	Typical	-	-	-	-	-	-		
3464	*Eucalyptus crebra*	Narrow-leaved Ironbark	140		140	13.0	2.0	2.0	1.4	Regular	-	-	-	-	-	Typical	-	-	-	-	Typical	-	-	-	-	-	-		
3465	*Eucalyptus tereticornis*	Forest Red Gum	100		100	9.0	3.0	2.0	1.3	One-sided	-	-	-	-	-	Typical	-	-	-	-	Typical	-	-	-	-	-	-		
3466	*Corymbia tessellaris*	Moreton Bay Ash	300		300	18.0	7.0	3.6	2.0	Regular	-	-	-	-	-	Typical	-	-	-	-	Typical	-	-	-	-	-	-		
3467	*Corymbia tessellaris*	Moreton Bay Ash	300		300	18.0	6.0	3.6	2.0	Regular	-	-	-	-	-	Typical	-	-	-	-	Typical	-	-	-	-	-	-		
3468	*Corymbia intermedia*	Pink Bloodwood	150		150	14.0	3.0	2.0	1.5	Regular	-	-	-	-	-	Typical	-	-	-	-	Typical	-	-	-	-	-	-		
3469	*Eucalyptus crebra*	Narrow-leaved Ironbark	360		360	19.0	7.0	4.3	2.2	Regular	-	-	-	-	-	Typical	-	-	-	-	Typical	-	-	-	-	-	-		
3470	*Eucalyptus crebra*	Narrow-leaved Ironbark	140		140	13.0	3.0	2.0	1.4	Regular	-	-	-	-	-	Typical	-	-	-	-	Typical	-	-	-	-	-	-		
3471	*Corymbia tessellaris*	Moreton Bay Ash	300		300	17.0	7.0	3.6	2.0	Regular	-	-	-	-	-	Typical	-	-	-	-	Typical	-	-	-	-	-	-		
3472	*Eucalyptus crebra*	Narrow-leaved Ironbark	135		135	11.0	3.0	2.0	1.4	Regular	-	-	-	-	-	Typical	-	-	-	-	Typical	-	-	-	-	-	-		
3473	*Corymbia citriodora*	Spotted Gum	175		175	19.0	2.0	2.1	1.6	Regular	-	-	-	-	-	Typical	-	-	-	-	Typical	-	-	-	-	-	-		
3474	*Eucalyptus tereticornis*	Forest Red Gum	17		17	9.0	3.0	2.0	0.6	Regular	-	Thinning	Die-back	-	-	Poor	-	-	-	-	Typical	-	-	-	-	-	-		
3475	*Corymbia intermedia*	Pink Bloodwood	160		160	13.0	4.0	2.0	1.5	Regular	-	-	-	-	-	Typical	-	-	-	-	Typical	-	-	-	-	-	-		
3476	*Corymbia citriodora*	Spotted Gum	360		360	27.0	9.0	4.3	2.2	Regular	-	-	-	-	-	Typical	-	-	-	-	Typical	-	-	-	-	-	-		
3477	*Eucalyptus crebra*	Narrow-leaved Ironbark	130		130	11.0	1.0	2.0	1.4	Regular	-	-	-	-	-	Typical	-	-	-	-	Typical	-	-	-	-	-	-		
3478	*Corymbia citriodora*	Spotted Gum	280		280	22.0	6.0	3.4	1.9	Regular	-	-	-	-	-	Typical	-	-	-	-	Typical	-	-	-	-	-	-		
3479	*Lophostemon suaveolens*	Swamp Box	150		150	7.0	3.0	2.0	1.5	Regular	-	-	-	-	-	Typical	-	-	-	-	Typical	-	-	-	-	-	-		
3480	*Corymbia citriodora*	Spotted Gum	250		250	22.0	4.0	3.0	1.8	Regular	-	-	-	-	-	Typical	-	-	-	-	Typical	-	-	-	-	-	-		
3481	*Eucalyptus tereticornis*	Forest Red Gum	180		180	15.0	5.0	2.2	1.6	Regular	-	-	-	-	-	Typical	-	-	-	-	Typical	-	-	-	-	-	-		
3482	*Corymbia citriodora*	Spotted Gum	620		620	26.0	11.0	7.4	2.7	Regular	-	-	-	-	-	Typical	-	-	-	-	Typical	-	-	-	-	-	-		
3483	*Eucalyptus crebra*	Narrow-leaved Ironbark	150		150	14.0	4.0	2.0	1.5	Regular	-	-	-	-	-	Typical	-	-	-	-	Typical	-	-	-	-	-	-		
3484	*Corymbia intermedia*	Pink Bloodwood	165		165	15.0	5.0	2.0	1.6	Regular	-	-	-	-	-	Typical	-	-	-	-	Typical	-	-	-	-	-	-		
3485	*Corymbia citriodora*	Spotted Gum	100		100	11.0	2.0	2.0	1.3	Regular	-	-	-	-	-	Typical	-	-	-	-	Typical	-	-	-	-	-	-		
3486	*Acacia disparrima*	Hickory Wattle	160	150	219	11.0	5.0	2.6	1.7	Regular	-	-	-	-	-	Typical	-	-	-	-	Typical	-	-	-	-	-	-		
3487	*Corymbia citriodora*	Spotted Gum	255		255	19.0	6.0	3.1	1.9	Regular	-	-	-	-	-	Typical	-	-	-	-	Typical	-	-	-	-	-	-		
3488	*Acacia disparrima*	Hickory Wattle	140	100	172	9.0	5.0	2.1	1.6	Regular	-	-	-	-	-	Typical	-	-	-	-	Typical	-	-	-	-	-	-		
3489	*Acacia disparrima*	Hickory Wattle	105		105	9.0	4.0	2.0	1.3	Regular	-	-	-	-	-	Typical	-	-	-	-	Typical	-	-	-	-	-	-		
3490	*Acacia disparrima*	Hickory Wattle	105		105	9.0	4.0	2.0	1.3	Regular	-	-	-	-	-	Typical	-	-	-	-	Typical	-	-	-	-	-	-		
3491	*Acacia disparrima*	Hickory Wattle	100	100, 50, 70, 70	180	10.0	5.0	2.2	1.6	Regular	-	-	-	-	-	Typical	-	-	-	-	Typical	-	-	-	-	-	-		
3492	*Corymbia tessellaris*	Moreton Bay Ash	100		100	10.0	3.0	2.0	1.3	Regular	-	-	-	-	-	Typical	-	-	-	-	Typical	-	-	-	-	-	-		
3493	*Eucalyptus tereticornis*	Forest Red Gum	190		190	18.0	6.0	2.3	1.6	Regular	-	-	-	-	-	Typical	-	-	-	-	Typical	-	-	-	-	-	-		

Specimen Details										Canopy Condition Details							Trunk Condition Details					Fauna Details and Habitat Value								
Tree ID	Botanical Name	Common Name	Trunk DBH (mm)	Additional Trunks DBH (mm)	Total DBH (mm) [AS 4970-2009]	Height (m)	Spread (m)	Tree Protection Zone (m)	Structural Root Zone (m)	Canopy Form	Spreading	Thinning	Die-Back	Epicormic Growth	Lopped	Canopy Health	Leaning	Vines	Trunk Damage	Fire Damage	Trunk Health	Scats	Scratches	Hollows	Nest	Termite Nest	Habitat Value	Retention	Additional Notes
3494	*Acacia disparrima*	Hickory Wattle	190		190	11.0	5.0	2.3	1.6	Regular	-	-	-	-	-	Typical	-	-	-	-	Typical	-	-	-	-	-	-		
3495	*Corymbia tessellaris*	Moreton Bay Ash	200		200	16.0	5.0	2.4	1.7	Regular	-	-	-	-	-	Typical	-	-	-	-	Typical	-	-	-	-	-	-		
3496	*Corymbia tessellaris*	Moreton Bay Ash	150		150	15.0	5.0	2.0	1.5	Regular	-	-	-	-	-	Typical	-	-	-	-	Typical	-	-	-	-	-	-		
3497	*Corymbia tessellaris*	Moreton Bay Ash	155		155	17.0	6.0	2.0	1.5	Regular	-	-	-	-	-	Typical	-	-	-	-	Typical	-	-	-	-	-	-		
3498	*Corymbia tessellaris*	Moreton Bay Ash	165		165	16.0	5.0	2.0	1.6	Regular	-	-	-	-	-	Typical	-	-	-	-	Typical	-	-	-	-	-	-		
3499	*Acacia disparrima*	Hickory Wattle	140		140	9.0	5.0	2.0	1.4	Regular	-	-	-	-	-	Typical	-	-	-	-	Typical	-	-	-	-	-	-		
3500	*Acacia disparrima*	Hickory Wattle	140		140	11.0	5.0	2.0	1.4	Regular	-	-	-	-	-	Typical	-	-	-	-	Typical	-	-	-	-	-	-		
3501	*Eucalyptus crebra*	Narrow-leaved Ironbark	230		230	17.0	4.0	2.8	1.8	Regular	-	-	-	-	-	Typical	-	-	-	-	Typical	-	-	-	-	-	-		
3502	*Petalostigma pubescens*	Quinine Bush	100	100	141	7.0	4.0	2.0	1.5	Regular	-	-	-	-	-	Typical	-	-	-	-	Typical	-	-	-	-	-	-		
3503	*Lophostemon suaveolens*	Swamp Box	160		160	11.0	5.0	2.0	1.5	Regular	-	-	-	-	-	Typical	-	-	-	-	Typical	-	-	-	-	-	-		
3504	*Eucalyptus tereticornis*	Forest Red Gum	300	170	345	18.0	7.0	4.1	2.1	Regular	-	-	-	-	-	Typical	-	-	-	-	Typical	-	-	-	-	-	-		
3505	*Angophora subvelutina*	Broad-leaved Apple	230		230	14.0	4.0	2.8	1.8	Regular	-	-	-	-	-	Typical	-	-	-	-	Typical	-	-	-	-	-	-		
3506	*Lophostemon suaveolens*	Swamp Box	160		160	11.0	4.0	2.0	1.5	Regular	-	-	-	-	-	Typical	-	-	-	-	Typical	-	-	-	-	-	-		
3507	*Lophostemon suaveolens*	Swamp Box	200		200	13.0	5.0	2.4	1.7	Regular	-	-	-	-	-	Typical	-	-	-	-	Typical	-	-	-	-	-	-		
3508	*Eucalyptus tereticornis*	Forest Red Gum	240		240	17.0	5.0	2.9	1.8	Regular	-	-	-	-	-	Typical	-	-	-	-	Typical	-	-	-	-	-	-		
3509	*Acacia disparrima*	Hickory Wattle	150	130	198	9.0	7.0	2.4	1.7	Regular	-	-	-	-	-	Typical	-	-	-	-	Typical	-	-	-	-	-	-		
3510	*Eucalyptus tereticornis*	Forest Red Gum	450		450	23.0	12.0	5.4	2.4	Regular	-	-	-	-	-	Typical	-	-	-	-	Typical	-	-	-	-	-	-		
3511	*Acacia disparrima*	Hickory Wattle	140		140	9.0	4.0	2.0	1.4	Regular	-	-	-	-	-	Typical	-	-	-	-	Typical	-	-	-	-	-	-		
3512	*Eucalyptus tereticornis*	Forest Red Gum	190		190	16.0	5.0	2.3	1.6	Regular	-	-	-	-	-	Typical	-	-	-	-	Typical	-	-	-	-	-	-		
3513	*Eucalyptus crebra*	Narrow-leaved Ironbark	320		320	18.0	8.0	3.8	2.1	Regular	-	-	-	-	-	Typical	-	-	-	-	Typical	-	-	-	-	-	-		
3514	*Corymbia citriodora*	Spotted Gum	165	100	193	15.0	5.0	2.3	1.7	Regular	-	-	-	-	-	Typical	-	-	-	-	Typical	-	-	-	-	-	-		
3515	*Corymbia citriodora*	Spotted Gum	360		360	22.0	8.0	4.3	2.2	Regular	-	-	-	-	-	Typical	-	-	-	-	Typical	-	-	-	-	-	-		
3516	*Alphitonia excelsa*	Red Ash	145		145	9.0	3.0	2.0	1.5	Regular	-	-	-	-	-	Typical	-	-	-	-	Typical	-	-	-	-	-	-		
3517	*Corymbia citriodora*	Spotted Gum	105		105	13.0	4.0	2.0	1.3	Regular	-	-	-	-	-	Typical	-	-	-	-	Typical	-	-	-	-	-	-		
3518	*Eucalyptus tereticornis*	Forest Red Gum	130		130	11.0	3.0	2.0	1.4	Regular	-	-	-	-	-	Typical	-	-	-	-	Typical	-	-	-	-	-	-		
3519	*Acacia disparrima*	Hickory Wattle	130		130	8.0	3.0	2.0	1.4	Regular	-	-	-	-	-	Typical	-	-	-	-	Typical	-	-	-	-	-	-		
3520	*Corymbia citriodora*	Spotted Gum	125	80	148	11.0	3.0	2.0	1.5	Regular	-	-	-	-	-	Typical	-	-	-	-	Typical	-	-	-	-	-	-		
3521	*Corymbia citriodora*	Spotted Gum	220		220	19.0	4.0	2.6	1.8	Regular	-	-	-	-	-	Typical	-	-	-	-	Typical	-	-	-	-	-	-		
3522	*Corymbia citriodora*	Spotted Gum	100		100	7.0	2.0	2.0	1.3	Regular	-	-	-	-	-	Typical	-	-	-	-	Typical	-	-	-	-	-	-		
3523	*Corymbia citriodora*	Spotted Gum	320		320	18.0	7.0	3.8	2.1	Regular	-	-	-	-	-	Typical	-	-	-	-	Typical	-	-	-	-	-	-		
3524	*Alphitonia excelsa*	Red Ash	170		170	10.0	3.0	2.0	1.6	Regular	-	-	-	-	-	Typical	-	-	-	-	Typical	-	-	-	-	-	-		
3525	*Corymbia citriodora*	Spotted Gum	160		160	14.0	3.0	2.0	1.5	Regular	-	-	-	-	-	Typical	-	-	-	-	Typical	-	-	-	-	-	-		
3526	*Corymbia citriodora*	Spotted Gum	105		105	14.0	1.0	2.0	1.3	Regular	-	-	-	-	-	Typical	-	-	-	-	Typical	-	-	-	-	-	-		
3527	*Corymbia citriodora*	Spotted Gum	100		100	12.0	2.0	2.0	1.3	Regular	-	-	-	-	-	Typical	-	-	-	-	Typical	-	-	-	-	-	-		
3528	*Corymbia citriodora*	Spotted Gum	210		210	17.0	6.0	2.5	1.7	Regular	-	-	-	-	-	Typical	-	-	-	-	Typical	-	-	-	-	-	-		
3529	*Corymbia citriodora*	Spotted Gum	300		300	19.0	7.0	3.6	2.0	Regular	-	-	-	-	-	Typical	-	-	-	-	Typical	-	-	-	-	-	-		
3530	*Corymbia citriodora*	Spotted Gum	140		140	16.0	3.0	2.0	1.4	Regular	-	-	-	-	-	Typical	-	-	-	-	Typical	-	-	-	-	-	-		
3531	*Acacia concurrens*	Black Wattle	145		145	8.0	4.0	2.0	1.5	Regular	-	-	-	-	-	Typical	-	-	-	-	Typical	-	-	-	-	-	-		

Specimen Details										Canopy Condition Details							Trunk Condition Details					Fauna Details and Habitat Value								
Tree ID	Botanical Name	Common Name	Trunk DBH (mm)	Additional Trunks DBH (mm)	Total DBH (mm) [AS 4970-2009]	Height (m)	Spread (m)	Tree Protection Zone (m)	Structural Root Zone (m)	Canopy Form	Spreading	Thinning	Die-Back	Epicormic Growth	Lopped	Canopy Health	Leaning	Vines	Trunk Damage	Fire Damage	Trunk Health	Scats	Scratches	Hollows	Nest	Termite Nest	Habitat Value	Retention	Additional Notes
3532	*Eucalyptus tereticornis*	Forest Red Gum	330		330	18.0	7.0	4.0	2.1	Regular	-	-	-	-	-	Typical	-	-	-	-	Typical	-	-	-	-	-	-		
3533	*Corymbia citriodora*	Spotted Gum	140		140	13.0	2.0	2.0	1.4	Regular	-	-	-	-	-	Typical	-	-	-	-	Typical	-	-	-	-	-	-		
3534	*Lophostemon suaveolens*	Swamp Box	180	120	216	10.0	3.0	2.6	1.7	Regular	-	-	-	-	-	Typical	-	-	-	-	Typical	-	-	-	-	-	-		
3535	*Corymbia citriodora*	Spotted Gum	145		145	12.0	3.0	2.0	1.5	Regular	-	-	-	-	-	Typical	-	-	-	-	Typical	-	-	-	-	-	-		
3536	*Corymbia citriodora*	Spotted Gum	220		220	17.0	2.0	2.6	1.8	Regular	-	-	-	-	-	Typical	-	-	-	-	Typical	-	-	-	-	-	-		
3537	*Corymbia tessellaris*	Moreton Bay Ash	165		165	12.0	3.0	2.0	1.6	Regular	-	-	-	-	-	Typical	-	-	-	-	Typical	-	-	-	-	-	-		
3538	*Eucalyptus tereticornis*	Forest Red Gum	230		230	13.0	4.0	2.8	1.8	Regular	-	-	-	-	-	Typical	-	-	-	-	Typical	-	-	-	-	-	-		
3539	*Corymbia citriodora*	Spotted Gum	120		120	11.0	2.0	2.0	1.4	Regular	-	-	-	-	-	Typical	-	-	-	-	Typical	-	-	-	-	-	-		
3540	*Corymbia citriodora*	Spotted Gum	185		185	16.0	3.0	2.2	1.6	Regular	-	-	-	-	-	Typical	-	-	-	-	Typical	-	-	-	-	-	-		
3541	*Allocasuarina littoralis*	Black Sheoak	140		140	9.0	3.0	2.0	1.4	Regular	-	-	-	-	-	Typical	-	-	-	-	Typical	-	-	-	-	-	-		
3542	*Corymbia citriodora*	Spotted Gum	160		160	12.0	3.0	2.0	1.5	Regular	-	-	-	-	-	Typical	-	-	-	-	Typical	-	-	-	-	-	-		
3543	*Corymbia citriodora*	Spotted Gum	185		185	14.0	4.0	2.2	1.6	Regular	-	-	-	-	-	Typical	-	-	-	-	Typical	-	-	-	-	-	-		
3544	*Corymbia citriodora*	Spotted Gum	175		175	13.0	2.0	2.1	1.6	Regular	-	-	-	-	-	Typical	-	-	-	-	Typical	-	-	-	-	-	-		
3545	*Corymbia intermedia*	Pink Bloodwood	130	50	139	11.0	3.0	2.0	1.4	Regular	-	-	-	-	-	Typical	-	-	-	-	Typical	-	-	-	-	-	-		
3546	*Corymbia tessellaris*	Moreton Bay Ash	300		300	18.0	6.0	3.6	2.0	Regular	-	-	-	-	-	Typical	-	-	-	-	Typical	-	-	-	-	-	-		
3547	*Corymbia citriodora*	Spotted Gum	145		145	13.0	4.0	2.0	1.5	Regular	-	-	-	-	-	Typical	-	-	-	-	Typical	-	-	-	-	-	-		
3548	*Lophostemon suaveolens*	Swamp Box	160		160	12.0	3.0	2.0	1.5	Regular	-	-	-	-	-	Typical	-	-	-	-	Typical	-	-	-	-	-	-		
3549	*Lophostemon suaveolens*	Swamp Box	175	120	212	12.0	5.0	2.5	1.7	Regular	-	-	-	-	-	Typical	-	-	-	-	Typical	-	-	-	-	-	-		
3550	*Corymbia intermedia*	Pink Bloodwood	260		260	15.0	4.0	3.1	1.9	Regular	-	-	-	-	-	Typical	-	-	-	-	Typical	-	-	-	-	-	-		
3551	*Corymbia intermedia*	Pink Bloodwood	300		300	17.0	5.0	3.6	2.0	Regular	-	-	-	-	-	Typical	-	-	-	-	Typical	-	-	-	-	-	-		
3552	*Corymbia intermedia*	Pink Bloodwood	165	165	233	12.0	4.0	2.8	1.8	Regular	-	-	-	-	-	Typical	-	-	-	-	Typical	-	-	-	-	-	-		
3553	*Corymbia intermedia*	Pink Bloodwood	100		100	8.0	1.0	2.0	1.3	Regular	-	-	-	-	-	Typical	-	-	-	-	Typical	-	-	-	-	-	-		
3554	*Alphitonia excelsa*	Red Ash	120		120	7.0	3.0	2.0	1.4	Regular	-	-	-	-	-	Typical	-	-	-	-	Typical	-	-	-	-	-	-		
3555	*Eucalyptus crebra*	Narrow-leaved Ironbark	190	130	230	11.0	3.0	2.8	1.8	Regular	-	-	-	-	-	Typical	-	-	-	-	Typical	-	-	-	-	-	-		
3556	*Eucalyptus crebra*	Narrow-leaved Ironbark	120		120	11.0	2.0	2.0	1.4	Regular	-	-	-	-	-	Typical	-	-	-	-	Typical	-	-	-	-	-	-		
3557	*Eucalyptus tereticornis*	Forest Red Gum	145		145	13.0	3.0	2.0	1.5	Regular	-	-	-	-	-	Typical	-	-	-	-	Typical	-	-	-	-	-	-		
3558	*Eucalyptus tereticornis*	Forest Red Gum	300		300	19.0	6.0	3.6	2.0	Regular	-	-	-	-	-	Typical	-	-	-	-	Typical	-	-	-	-	-	-		
3559	*Eucalyptus crebra*	Narrow-leaved Ironbark	140		140	13.0	3.0	2.0	1.4	Regular	-	-	-	-	-	Typical	-	-	-	-	Typical	-	-	-	-	-	-		
3560	*Acacia disparrima*	Hickory Wattle	230		230	11.0	6.0	2.8	1.8	Regular	-	-	-	-	-	Typical	-	-	-	-	Typical	-	-	-	-	-	-		
3561	*Acacia disparrima*	Hickory Wattle	145		145	9.0	5.0	2.0	1.5	Regular	-	-	-	-	-	Typical	-	-	-	-	Typical	-	-	-	-	-	-		
3562	*Corymbia intermedia*	Pink Bloodwood	340		340	19.0	9.0	4.1	2.1	Regular	-	-	-	-	-	Typical	-	-	-	-	Typical	-	-	-	-	-	-		
3563	*Lophostemon suaveolens*	Swamp Box	100		100	7.0	3.0	2.0	1.3	Regular	-	-	-	-	-	Typical	-	-	-	-	Typical	-	-	-	-	-	-		
3564	*Eucalyptus crebra*	Narrow-leaved Ironbark	105		105	7.0	2.0	2.0	1.3	Regular	-	-	-	-	-	Typical	-	-	-	-	Typical	-	-	-	-	-	-		
3565	*Lophostemon suaveolens*	Swamp Box	200		200	10.0	4.0	2.4	1.7	Regular	-	-	-	-	-	Typical	-	-	-	-	Typical	-	-	-	-	-	-		
3566	*Acacia disparrima*	Hickory Wattle	155	90	179	11.0	5.0	2.2	1.6	One-sided	-	-	-	-	-	Typical	-	-	-	-	Typical	-	-	-	-	-	-		
3567	*Lophostemon suaveolens*	Swamp Box	180		180	9.0	4.0	2.2	1.6	Regular	-	-	-	-	-	Typical	-	-	-	-	Typical	-	-	-	-	-	-		
3568	*Lophostemon suaveolens*	Swamp Box	125		125	9.0	3.0	2.0	1.4	Regular	-	-	-	-	-	Typical	-	-	-	-	Typical	-	-	-	-	-	-		
3569	*Lophostemon suaveolens*	Swamp Box	140		140	9.0	3.0	2.0	1.4	Regular	-	-	-	-	-	Typical	-	-	-	-	Typical	-	-	-	-	-	-		

Specimen Details										Canopy Condition Details							Trunk Condition Details					Fauna Details and Habitat Value								
Tree ID	Botanical Name	Common Name	Trunk DBH (mm)	Additional Trunks DBH (mm)	Total DBH (mm) [AS 4970-2009]	Height (m)	Spread (m)	Tree Protection Zone (m)	Structural Root Zone (m)	Canopy Form	Spreading	Thinning	Die-Back	Epicormic Growth	Lopped	Canopy Health	Leaning	Vines	Trunk Damage	Fire Damage	Trunk Health	Scats	Scratches	Hollows	Nest	Termite Nest	Habitat Value	Retention	Additional Notes
3570	*Lophostemon suaveolens*	Swamp Box	100		100	8.0	2.0	2.0	1.3	Regular	-	-	-	-	-	Typical	-	-	-	-	Typical	-	-	-	-	-	-		
3571	*Corymbia intermedia*	Pink Bloodwood	100		100	7.0	1.0	2.0	1.3	Regular	-	-	-	-	-	Typical	-	-	-	-	Typical	-	-	-	-	-	-		
3572	*Corymbia intermedia*	Pink Bloodwood	370		370	20.0	8.0	4.4	2.2	Regular	-	-	-	-	-	Typical	-	-	-	-	Typical	-	-	-	-	-	-		
3573	*Angophora subvelutina*	Broad-leaved Apple	230		230	17.0	8.0	2.8	1.8	Regular	-	-	-	-	-	Typical	-	-	-	-	Typical	-	-	-	-	-	-		
3574	*Angophora subvelutina*	Broad-leaved Apple	135		135	11.0	3.0	2.0	1.4	Regular	-	-	-	-	-	Typical	-	-	-	-	Typical	-	-	-	-	-	-		
3575	*Alphitonia excelsa*	Red Ash	175		175	11.0	5.0	2.1	1.6	Regular	-	-	-	-	-	Typical	-	-	-	-	Typical	-	-	-	-	-	-		
3576	*Acacia disparrima*	Hickory Wattle	210		210	12.0	6.0	2.5	1.7	Regular	-	-	-	-	-	Typical	-	-	-	-	Typical	-	-	-	-	-	-		
3577	*Corymbia tessellaris*	Moreton Bay Ash	145		145	16.0	5.0	2.0	1.5	Regular	-	-	-	-	-	Typical	-	-	-	-	Typical	-	-	-	-	-	-		
3578	*Acacia disparrima*	Hickory Wattle	185		185	12.0	7.0	2.2	1.6	Regular	-	-	-	-	-	Typical	-	-	-	-	Typical	-	-	-	-	-	-		
3579	*Corymbia tessellaris*	Moreton Bay Ash	500		500	26.0	14.0	6.0	2.5	Regular	-	-	-	-	-	Typical	-	-	-	-	Typical	-	-	-	-	-	-		
3580	*Alphitonia excelsa*	Red Ash	140		140	11.0	5.0	2.0	1.4	Regular	-	-	-	-	-	Typical	-	-	-	-	Typical	-	-	-	-	-	-		
3581	*Eucalyptus crebra*	Narrow-leaved Ironbark	230		230	19.0	7.0	2.8	1.8	Regular	-	-	-	-	-	Typical	-	-	-	-	Typical	-	-	-	-	-	-		
3582	*Corymbia intermedia*	Pink Bloodwood	260		260	17.0	6.0	3.1	1.9	Regular	-	-	-	-	-	Typical	-	-	-	-	Typical	-	-	-	-	-	-		
3583	*Eucalyptus tereticornis*	Forest Red Gum	310		310	23.0	6.0	3.7	2.0	Regular	-	-	-	-	-	Typical	-	-	-	-	Typical	-	-	-	-	-	-		
3584	*Lophostemon suaveolens*	Swamp Box	230		230	13.0	6.0	2.8	1.8	Regular	-	-	-	-	-	Typical	-	-	-	-	Typical	-	-	-	-	-	-		
3585	*Corymbia tessellaris*	Moreton Bay Ash	200		200	16.0	4.0	2.4	1.7	Regular	-	-	-	-	-	Typical	-	-	-	-	Typical	-	-	-	-	-	-		
3586	*Lophostemon suaveolens*	Swamp Box	160		160	11.0	5.0	2.0	1.5	Regular	-	-	-	-	-	Typical	-	-	-	-	Typical	-	-	-	-	-	-		
3587	*Lophostemon suaveolens*	Swamp Box	200		200	12.0	4.0	2.4	1.7	Regular	-	-	-	-	-	Typical	-	-	-	-	Typical	-	-	-	-	-	-		
3588	*Eucalyptus crebra*	Narrow-leaved Ironbark	150		150	14.0	3.0	2.0	1.5	Regular	-	-	-	-	-	Typical	-	-	-	-	Typical	-	-	-	-	-	-		
3589	*Corymbia tessellaris*	Moreton Bay Ash	195		195	14.0	5.0	2.3	1.7	Regular	-	-	-	-	-	Typical	-	-	-	-	Typical	-	-	-	-	-	-		
3590	*Corymbia tessellaris*	Moreton Bay Ash	135		135	11.0	3.0	2.0	1.4	Regular	-	-	-	-	-	Typical	-	-	-	-	Typical	-	-	-	-	-	-		
3591	*Corymbia intermedia*	Pink Bloodwood	135		135	16.0	3.0	2.0	1.4	Regular	-	-	-	-	-	Typical	-	-	-	-	Typical	-	-	-	-	-	-		
3592	*Lophostemon suaveolens*	Swamp Box	180		180	12.0	5.0	2.2	1.6	Regular	-	-	-	-	-	Typical	-	-	-	-	Typical	-	-	-	-	-	-		
3593	*Corymbia tessellaris*	Moreton Bay Ash	125		125	11.0	4.0	2.0	1.4	Regular	-	-	-	-	-	Typical	-	-	-	-	Typical	-	-	-	-	-	-		
3594	*Corymbia tessellaris*	Moreton Bay Ash	110		110	11.0	2.0	2.0	1.3	Regular	-	-	-	-	-	Typical	-	-	-	-	Typical	-	-	-	-	-	-		
3595	*Acacia disparrima*	Hickory Wattle	185	150	238	12.0	6.0	2.9	1.8	Regular	-	-	-	-	-	Typical	-	-	-	-	Typical	-	-	-	-	-	-		
3596	*Lophostemon suaveolens*	Swamp Box	110		110	12.0	4.0	2.0	1.3	Regular	-	-	-	-	-	Typical	-	-	-	-	Typical	-	-	-	-	-	-		
3597	*Acacia disparrima*	Hickory Wattle	130		130	10.0	4.0	2.0	1.4	Regular	-	-	-	-	-	Typical	-	-	-	-	Typical	-	-	-	-	-	-		
3598	*Corymbia tessellaris*	Moreton Bay Ash	260		260	18.0	5.0	3.1	1.9	Regular	-	-	-	-	-	Typical	-	-	-	-	Typical	-	-	-	-	-	-		
3599	*Lophostemon suaveolens*	Swamp Box	290		290	12.0	6.0	3.5	2.0	Regular	-	-	-	-	-	Typical	-	-	-	-	Typical	-	-	-	-	-	-		
3600	*Eucalyptus tereticornis*	Forest Red Gum	550		550	24.0	9.0	6.6	2.6	Regular	-	-	-	-	-	Typical	-	-	-	-	Typical	-	-	-	-	-	-		
3601	*Alphitonia excelsa*	Red Ash	125		125	9.0	4.0	2.0	1.4	Regular	-	-	-	-	-	Typical	-	-	-	-	Typical	-	-	-	-	-	-		
3602	*Lophostemon suaveolens*	Swamp Box	145		145	12.0	5.0	2.0	1.5	Regular	-	-	-	-	-	Typical	-	-	-	-	Typical	-	-	-	-	-	-		
3603	*Acacia disparrima*	Hickory Wattle	220		220	11.0	5.0	2.6	1.8	Regular	-	-	-	-	-	Typical	-	-	-	-	Typical	-	-	-	-	-	-		
3604	*Alphitonia excelsa*	Red Ash	130		130	10.0	3.0	2.0	1.4	Regular	-	-	-	-	-	Typical	-	-	-	-	Typical	-	-	-	-	-	-		
3605	*Eucalyptus crebra*	Narrow-leaved Ironbark	280		280	22.0	9.0	3.4	1.9	Regular	-	-	-	-	-	Typical	-	-	-	-	Typical	-	-	-	-	-	-		
3606	*Lophostemon suaveolens*	Swamp Box	270		270	13.0	6.0	3.2	1.9	Regular	-	-	-	-	-	Typical	-	-	-	-	Typical	-	-	-	-	-	-		
3607	*Eucalyptus crebra*	Narrow-leaved Ironbark	185		185	16.0	4.0	2.2	1.6	Regular	-	-	-	-	-	Typical	-	-	-	-	Typical	-	-	-	-	-	-		

Specimen Details										Canopy Condition Details							Trunk Condition Details					Fauna Details and Habitat Value								
Tree ID	Botanical Name	Common Name	Trunk DBH (mm)	Additional Trunks DBH (mm)	Total DBH (mm) [AS 4970-2009]	Height (m)	Spread (m)	Tree Protection Zone (m)	Structural Root Zone (m)	Canopy Form	Spreading	Thinning	Die-Back	Epicormic Growth	Lopped	Canopy Health	Leaning	Vines	Trunk Damage	Fire Damage	Trunk Health	Scats	Scratches	Hollows	Nest	Termite Nest	Habitat Value	Retention	Additional Notes
3608	*Lophostemon suaveolens*	Swamp Box	265		265	13.0	6.0	3.2	1.9	Regular	-	-	-	-	-	Typical	-	-	-	-	Typical	-	-	-	-	-	-		
3609	*Corymbia citriodora*	Spotted Gum	140		140	16.0	3.0	2.0	1.4	Regular	-	-	-	-	-	Typical	-	-	-	-	Typical	-	-	-	-	-	-		
3610	*Corymbia citriodora*	Spotted Gum	230		230	18.0	5.0	2.8	1.8	Regular	-	-	-	-	-	Typical	-	-	-	-	Typical	-	-	-	-	-	-		
3611	*Corymbia citriodora*	Spotted Gum	130		130	14.0	2.0	2.0	1.4	Regular	-	-	-	-	-	Typical	-	-	-	-	Typical	-	-	-	-	-	-		
3612	*Acacia disparrima*	Hickory Wattle	190		190	9.0	4.0	2.3	1.6	Regular	-	-	-	-	-	Typical	-	-	-	-	Typical	-	-	-	-	-	-		
3613	*Acacia disparrima*	Hickory Wattle	155		155	9.0	5.0	2.0	1.5	Regular	-	-	-	-	-	Typical	-	-	-	-	Typical	-	-	-	-	-	-		
3614	*Acacia disparrima*	Hickory Wattle	160		160	10.0	5.0	2.0	1.5	Regular	-	-	-	-	-	Typical	-	-	-	-	Typical	-	-	-	-	-	-		
3615	*Eucalyptus tereticornis*	Forest Red Gum	530		530	24.0	11.0	6.4	2.5	Regular	-	-	-	-	-	Typical	-	-	-	-	Typical	-	-	-	-	-	-		
3616	*Corymbia citriodora*	Spotted Gum	130		130	13.0	3.0	2.0	1.4	Regular	-	-	-	-	-	Typical	-	-	-	-	Typical	-	-	-	-	-	-		
3617	*Corymbia citriodora*	Spotted Gum	105		105	10.0	1.0	2.0	1.3	Regular	-	-	-	-	-	Typical	-	-	-	-	Typical	-	-	-	-	-	-		
3618	*Angophora subvelutina*	Broad-leaved Apple	110		110	9.0	3.0	2.0	1.3	Regular	-	-	-	-	-	Typical	-	-	-	-	Typical	-	-	-	-	-	-		
3619	*Angophora subvelutina*	Broad-leaved Apple	155		155	12.0	4.0	2.0	1.5	Regular	-	-	-	-	-	Typical	-	-	-	-	Typical	-	-	-	-	-	-		
3620	*Corymbia citriodora*	Spotted Gum	180		180	17.0	5.0	2.2	1.6	Regular	-	-	-	-	-	Typical	-	-	-	-	Typical	-	-	-	-	-	-		
3621	*Alphitonia excelsa*	Red Ash	145		145	5.0	6.0	2.0	1.5	Regular	-	-	-	-	-	Typical	Major	-	-	-	Typical	-	-	-	-	-	-		
3622	*Casuarina cunninghamiana*	River Sheoak	340		340	17.0	8.0	4.1	2.1	Regular	-	-	-	-	-	Typical	-	-	-	-	Typical	-	-	-	-	-	-		
3623	*Casuarina cunninghamiana*	River Sheoak	200		200	15.0	5.0	2.4	1.7	Regular	-	-	-	-	-	Typical	-	-	-	-	Typical	-	-	-	-	-	-		
3624	*Casuarina cunninghamiana*	River Sheoak	280		280	17.0	7.0	3.4	1.9	Regular	-	-	-	-	-	Typical	-	-	-	-	Typical	-	-	-	-	-	-		
3625	*Corymbia tessellaris*	Moreton Bay Ash	145		145	17.0	3.0	2.0	1.5	Regular	-	-	-	-	-	Typical	-	-	-	-	Typical	-	-	-	-	-	-		
3626	*Casuarina cunninghamiana*	River Sheoak	310		310	18.0	7.0	3.7	2.0	Regular	-	-	-	-	-	Typical	-	-	-	-	Typical	-	-	-	-	-	-		
3627	*Melaleuca viminalis*	Weeping Bottlebrush	130		130	6.0	5.0	2.0	1.4	Regular	-	-	-	-	-	Typical	-	-	-	-	Typical	-	-	-	-	-	-		
3628	*Acacia leiocalyx*	Early Flowering Black Wattle	155		155	9.0	4.0	2.0	1.5	Regular	-	-	-	-	-	Typical	-	-	-	-	Typical	-	-	-	-	-	-		
3629	*Melaleuca viminalis*	Weeping Bottlebrush	200	145	247	10.0	7.0	3.0	1.8	Regular	-	-	-	-	-	Typical	-	-	-	-	Typical	-	-	-	-	-	-		
3630	*Eucalyptus tereticornis*	Forest Red Gum	320		320	17.0	7.0	3.8	2.1	Regular	-	-	-	-	-	Typical	-	-	-	-	Typical	-	-	-	-	-	-		
3631	*Melaleuca viminalis*	Weeping Bottlebrush	140		140	5.0	5.0	2.0	1.4	Regular	-	-	-	-	-	Typical	-	-	-	-	Typical	-	-	-	-	-	-		
3632	*Melaleuca viminalis*	Weeping Bottlebrush	165		165	6.0	6.0	2.0	1.6	Regular	-	-	-	-	-	Typical	Major	-	-	-	Typical	-	-	-	-	-	-		
3633	*Casuarina cunninghamiana*	River Sheoak	210		210	9.0	6.0	2.5	1.7	Regular	-	-	-	-	-	Typical	Minor	-	-	-	Typical	-	-	-	-	-	-		
3634	*Casuarina cunninghamiana*	River Sheoak	260		260	17.0	5.0	3.1	1.9	Regular	-	-	-	-	-	Typical	-	-	-	-	Typical	-	-	-	-	-	-		
3635	*Casuarina cunninghamiana*	River Sheoak	200		200	15.0	6.0	2.4	1.7	Regular	-	-	-	-	-	Typical	-	-	-	-	Typical	-	-	-	-	-	-		
3636	*Casuarina cunninghamiana*	River Sheoak	340		340	19.0	7.0	4.1	2.1	Regular	-	-	-	-	-	Typical	-	-	-	-	Typical	-	-	-	-	-	-		
3637	*Melaleuca viminalis*	Weeping Bottlebrush	150	100	180	7.0	6.0	2.2	1.6	Regular	-	-	-	-	-	Typical	-	-	-	-	Typical	-	-	-	-	-	-		
3638	*Casuarina cunninghamiana*	River Sheoak	265		265	16.0	6.0	3.2	1.9	Regular	-	-	-	-	-	Typical	-	-	-	-	Typical	-	-	-	-	-	-		
3639	*Melaleuca viminalis*	Weeping Bottlebrush	185		185	7.0	6.0	2.2	1.6	Regular	-	-	-	-	-	Typical	-	-	-	-	Typical	-	-	-	-	-	-		
3640	*Lophostemon suaveolens*	Swamp Box	130		130	9.0	4.0	2.0	1.4	Regular	-	-	-	-	-	Typical	-	-	-	-	Typical	-	-	-	-	-	-		
3641	*Lophostemon suaveolens*	Swamp Box	145		145	10.0	4.0	2.0	1.5	Regular	-	-	-	-	-	Typical	-	-	-	-	Typical	-	-	-	-	-	-		
3642	*Eucalyptus tereticornis*	Forest Red Gum	130		130	10.0	2.0	2.0	1.4	Regular	-	-	-	-	-	Typical	-	-	-	-	Typical	-	-	-	-	-	-		
3643	*Corymbia citriodora*	Spotted Gum	130		130	11.0	3.0	2.0	1.4	Regular	-	-	-	-	-	Typical	-	-	-	-	Typical	-	-	-	-	-	-		
3644	*Eucalyptus crebra*	Narrow-leaved Ironbark	175		175	18.0	6.0	2.1	1.6	Regular	-	-	-	-	-	Typical	-	-	-	-	Typical	-	-	-	-	-	-		
3645	*Lophostemon suaveolens*	Swamp Box	160		160	7.0	3.0	2.0	1.5	Regular	-	-	-	-	-	Typical	-	-	-	-	Typical	-	-	-	-	-	-		

Specimen Details										Canopy Condition Details							Trunk Condition Details					Fauna Details and Habitat Value								
Tree ID	Botanical Name	Common Name	Trunk DBH (mm)	Additional Trunks DBH (mm)	Total DBH (mm) [AS 4970-2009]	Height (m)	Spread (m)	Tree Protection Zone (m)	Structural Root Zone (m)	Canopy Form	Spreading	Thinning	Die-Back	Epicormic Growth	Lopped	Canopy Health	Leaning	Vines	Trunk Damage	Fire Damage	Trunk Health	Scats	Scratches	Hollows	Nest	Termite Nest	Habitat Value	Retention	Additional Notes
3646	*Corymbia tessellaris*	Moreton Bay Ash	180		180	13.0	5.0	2.2	1.6	Regular	-	-	-	-	-	Typical	-	-	-	-	Typical	-	-	-	-	-	-		
3647	*Acacia disparrima*	Hickory Wattle	200		200	9.0	5.0	2.4	1.7	Regular	-	Thinning	Die-back	Epicormic	-	Poor	-	-	-	-	Typical	-	-	-	-	-	-		
3648	*Acacia disparrima*	Hickory Wattle	180		180	9.0	4.0	2.2	1.6	Regular	-	Thinning	Die-back	-	-	Poor	-	-	-	-	Typical	-	-	-	-	-	-		
3649	*Corymbia citriodora*	Spotted Gum	145		145	15.0	3.0	2.0	1.5	Regular	-	-	-	-	-	Typical	-	-	-	-	Typical	-	-	-	-	-	-		
3650	*Corymbia intermedia*	Pink Bloodwood	165		165	12.0	4.0	2.0	1.6	Regular	-	-	-	-	-	Typical	-	-	-	-	Typical	-	-	-	-	-	-		
3651	*Corymbia tessellaris*	Moreton Bay Ash	140		140	14.0	3.0	2.0	1.4	Regular	-	-	-	-	-	Typical	-	-	-	-	Typical	-	-	-	-	-	-		
3652	*Corymbia tessellaris*	Moreton Bay Ash	210		210	16.0	6.0	2.5	1.7	Regular	-	-	-	-	-	Typical	-	-	-	-	Typical	-	-	-	-	-	-		
3653	*Corymbia tessellaris*	Moreton Bay Ash	210		210	17.0	3.0	2.5	1.7	Regular	-	-	-	-	-	Typical	-	-	-	-	Typical	-	-	-	-	-	-		
3654	*Corymbia tessellaris*	Moreton Bay Ash	190		190	13.0	4.0	2.3	1.6	Regular	-	-	-	-	-	Typical	-	-	-	-	Typical	-	-	-	-	-	-		
3655	*Eucalyptus tereticornis*	Forest Red Gum	460		460	22.0	9.0	5.5	2.4	Regular	-	-	-	-	-	Typical	-	-	-	-	Typical	-	-	-	-	-	-		
3656	*Eucalyptus tereticornis*	Forest Red Gum	420		420	23.0	8.0	5.0	2.3	Regular	-	-	-	-	-	Typical	-	-	-	-	Typical	-	-	-	-	-	-		
3657	*Eucalyptus crebra*	Narrow-leaved Ironbark	180		180	15.0	4.0	2.2	1.6	Regular	-	-	-	-	-	Typical	-	-	-	-	Typical	-	-	-	-	-	-		
3658	*Eucalyptus tereticornis*	Forest Red Gum	310		310	19.0	6.0	3.7	2.0	Regular	-	-	-	-	-	Typical	-	-	-	-	Typical	-	-	-	-	-	-		
3659	*Corymbia intermedia*	Pink Bloodwood	260		260	16.0	5.0	3.1	1.9	Regular	-	-	-	-	-	Typical	-	-	-	-	Typical	-	-	-	-	-	-		
3660	*Corymbia tessellaris*	Moreton Bay Ash	175	145	227	12.0	5.0	2.7	1.8	Regular	-	-	-	-	-	Typical	-	-	-	-	Typical	-	-	-	-	-	-		
3661	*Acacia disparrima*	Hickory Wattle	340		340	10.0	8.0	4.1	2.1	Regular	-	-	-	-	-	Typical	-	-	-	-	Typical	-	-	-	-	-	-		
3662	*Corymbia citriodora*	Spotted Gum	130		130	13.0	3.0	2.0	1.4	Regular	-	-	-	-	-	Typical	-	-	-	-	Typical	-	-	-	-	-	-		
3663	*Eucalyptus tereticornis*	Forest Red Gum	120		120	8.0	2.0	2.0	1.4	Regular	-	-	-	-	-	Typical	-	-	-	-	Typical	-	-	-	-	-	-		
3664	*Corymbia citriodora*	Spotted Gum	155		155	12.0	3.0	2.0	1.5	Regular	-	-	-	-	-	Typical	-	-	-	-	Typical	-	-	-	-	-	-		
3665	*Corymbia citriodora*	Spotted Gum	170		170	15.0	5.0	2.0	1.6	Regular	-	-	-	-	-	Typical	-	-	-	-	Typical	-	-	-	-	-	-		
3666	*Corymbia citriodora*	Spotted Gum	140		140	13.0	4.0	2.0	1.4	Regular	-	-	-	-	-	Typical	-	-	-	-	Typical	-	-	-	-	-	-		
3667	*Corymbia citriodora*	Spotted Gum	200		200	17.0	4.0	2.4	1.7	Regular	-	-	-	-	-	Typical	-	-	-	-	Typical	-	-	-	-	-	-		
3668	*Corymbia citriodora*	Spotted Gum	165		165	16.0	4.0	2.0	1.6	Regular	-	-	-	-	-	Typical	-	-	-	-	Typical	-	-	-	-	-	-		
3669	*Corymbia citriodora*	Spotted Gum	110		110	13.0	2.0	2.0	1.3	Regular	-	-	-	-	-	Typical	-	-	-	-	Typical	-	-	-	-	-	-		
3670	*Corymbia citriodora*	Spotted Gum	160		160	14.0	3.0	2.0	1.5	Regular	-	-	-	-	-	Typical	-	-	-	-	Typical	-	-	-	-	-	-		
3671	*Corymbia citriodora*	Spotted Gum	125		125	12.0	3.0	2.0	1.4	Regular	-	-	-	-	-	Typical	-	-	-	-	Typical	-	-	-	-	-	-		
3672	*Corymbia citriodora*	Spotted Gum	160		160	14.0	2.0	2.0	1.5	Regular	-	-	-	-	-	Typical	-	-	-	-	Typical	-	-	-	-	-	-		
3673	*Corymbia citriodora*	Spotted Gum	140		140	12.0	2.0	2.0	1.4	Regular	-	-	-	-	-	Typical	-	-	-	-	Typical	-	-	-	-	-	-		
3674	*Corymbia citriodora*	Spotted Gum	130	80	153	11.0	2.0	2.0	1.5	Regular	-	-	-	-	-	Typical	-	-	-	-	Typical	-	-	-	-	-	-		
3675	*Corymbia citriodora*	Spotted Gum	200		200	15.0	2.0	2.4	1.7	Regular	-	-	-	-	-	Typical	-	-	-	-	Typical	-	-	-	-	-	-		
3676	*Corymbia citriodora*	Spotted Gum	140		140	14.0	2.0	2.0	1.4	Regular	-	-	-	-	-	Typical	-	-	-	-	Typical	-	-	-	-	-	-		
3677	*Corymbia citriodora*	Spotted Gum	110		110	11.0	1.0	2.0	1.3	Regular	-	-	-	-	-	Typical	-	-	-	-	Typical	-	-	-	-	-	-		
3678	*Corymbia citriodora*	Spotted Gum	150		150	15.0	2.0	2.0	1.5	Regular	-	-	-	-	-	Typical	-	-	-	-	Typical	-	-	-	-	-	-		
3679	*Corymbia citriodora*	Spotted Gum	300	150, 150	367	17.0	5.0	4.4	2.2	Regular	-	-	-	-	-	Typical	-	-	-	-	Typical	-	-	-	-	-	-		
3680	*Eucalyptus tereticornis*	Forest Red Gum	370		370	22.0	8.0	4.4	2.2	One-sided	-	-	-	-	-	Typical	-	-	-	-	Typical	-	-	-	-	-	-		
3681	*Acacia disparrima*	Hickory Wattle	130		130	4.0	2.0	2.0	1.4	One-sided	-	-	-	-	-	Typical	-	-	-	-	Typical	-	-	-	-	-	-		
3682	*Acacia concurrens*	Black Wattle	120		120	10.0	2.0	2.0	1.4	Regular	-	-	-	-	-	Typical	-	-	-	-	Typical	-	-	-	-	-	-		
3683	*Acacia disparrima*	Hickory Wattle	110		110	10.0	1.0	2.0	1.3	Regular	-	-	-	-	-	Typical	-	-	-	-	Typical	-	-	-	-	-	-		

Specimen Details										Canopy Condition Details							Trunk Condition Details					Fauna Details and Habitat Value								
Tree ID	Botanical Name	Common Name	Trunk DBH (mm)	Additional Trunks DBH (mm)	Total DBH (mm) [AS 4970-2009]	Height (m)	Spread (m)	Tree Protection Zone (m)	Structural Root Zone (m)	Canopy Form	Spreading	Thinning	Die-Back	Epicormic Growth	Lopped	Canopy Health	Leaning	Vines	Trunk Damage	Fire Damage	Trunk Health	Scats	Scratches	Hollows	Nest	Termite Nest	Habitat Value	Retention	Additional Notes
3684	*Corymbia citriodora*	Spotted Gum	190		190	17.0	3.0	2.3	1.6	Regular	-	-	-	-	-	Typical	-	-	-	-	Typical	-	-	-	-	-	-		
3685	*Corymbia citriodora*	Spotted Gum	120		120	13.0	2.0	2.0	1.4	Regular	-	-	-	-	-	Typical	-	-	-	-	Typical	-	-	-	-	-	-		
3686	*Acacia disparrima*	Hickory Wattle	120		120	9.0	2.0	2.0	1.4	Regular	-	-	-	-	-	Typical	-	-	-	-	Typical	-	-	-	-	-	-		
3687	*Eucalyptus crebra*	Narrow-leaved Ironbark	140		140	11.0	3.0	2.0	1.4	Regular	-	-	-	-	-	Typical	-	-	-	-	Typical	-	-	-	-	-	-		
3688	*Alphitonia excelsa*	Red Ash	130		130	10.0	1.0	2.0	1.4	Regular	-	-	-	-	-	Typical	-	-	-	-	Typical	-	-	-	-	-	-		
3689	*Acacia concurrens*	Black Wattle	150		150	8.0	2.0	2.0	1.5	Regular	-	Thinning	Die-back	-	-	Poor	-	-	-	-	Typical	-	-	-	-	-	-		
3690	*Corymbia citriodora*	Spotted Gum	150		150	14.0	2.0	2.0	1.5	Regular	-	-	-	-	-	Typical	-	-	-	-	Typical	-	-	-	-	-	-		
3691	*Corymbia citriodora*	Spotted Gum	140		140	12.0	1.0	2.0	1.4	Regular	-	-	-	-	-	Typical	-	-	-	-	Typical	-	-	-	-	-	-		
3692	*Corymbia citriodora*	Spotted Gum	170		170	15.0	3.0	2.0	1.6	One-sided	-	-	-	-	-	Typical	-	-	-	-	Typical	-	-	-	-	-	-		
3693	*Eucalyptus siderophloia*	Grey Ironbark	210		210	16.0	3.0	2.5	1.7	Regular	-	-	-	-	-	Typical	-	-	-	-	Typical	-	-	-	-	-	-		
3694	*Eucalyptus tereticornis*	Forest Red Gum	250		250	18.0	3.0	3.0	1.8	One-sided	-	-	-	-	-	Typical	-	-	-	-	Typical	-	-	-	-	-	-		
3695	*Corymbia citriodora*	Spotted Gum	510		510	26.0	12.0	6.1	2.5	Regular	-	-	-	-	-	Typical	-	-	-	-	Typical	-	-	-	-	-	-		
3696	*Eucalyptus tereticornis*	Forest Red Gum	290		290	18.0	5.0	3.5	2.0	Regular	-	-	-	-	-	Typical	-	-	-	-	Typical	-	-	-	-	-	-		
3697	*Corymbia citriodora*	Spotted Gum	320		320	20.0	5.0	3.8	2.1	Regular	-	Thinning	Die-back	-	-	Poor	-	-	-	-	Typical	-	-	-	-	-	-		
3698	*Corymbia citriodora*	Spotted Gum	150		150	11.0	2.0	2.0	1.5	Regular	-	-	-	-	-	Typical	Major	-	-	-	Typical	-	-	-	-	-	-		
3699	*Corymbia citriodora*	Spotted Gum	150		150	16.0	1.0	2.0	1.5	Regular	-	Thinning	Die-back	Epicormic	-	Poor	-	-	-	-	Typical	-	-	-	-	-	-		
3700	*Corymbia citriodora*	Spotted Gum	480		480	22.0	12.0	5.8	2.4	Regular	-	-	-	-	-	Typical	-	-	-	-	Typical	-	-	-	-	-	-		
3701	*Corymbia citriodora*	Spotted Gum	310		310	25.0	6.0	3.7	2.0	One-sided	-	-	-	-	-	Typical	-	-	-	-	Typical	-	-	-	-	-	-		
3702	*Eucalyptus tereticornis*	Forest Red Gum	300		300	23.0	8.0	3.6	2.0	Regular	-	-	-	-	-	Typical	-	-	-	-	Typical	-	-	-	-	-	-		
3703	*Corymbia citriodora*	Spotted Gum	540		540	25.0	9.0	6.5	2.6	Regular	-	-	-	-	-	Typical	-	-	-	-	Typical	-	-	-	-	-	-		
3704	*Corymbia citriodora*	Spotted Gum	380		380	25.0	9.0	4.6	2.2	One-sided	-	-	-	-	-	Typical	-	-	-	-	Typical	-	-	-	-	-	-		
3705	*Eucalyptus crebra*	Narrow-leaved Ironbark	160		160	9.0	3.0	2.0	1.5	Regular	-	-	-	-	-	Typical	Major	-	-	-	Typical	-	-	-	-	-	-		
3706	*Corymbia tessellaris*	Moreton Bay Ash	220		220	17.0	5.0	2.6	1.8	Regular	-	-	-	-	-	Typical	-	-	-	-	Typical	-	-	-	-	-	-		
3707	*Corymbia tessellaris*	Moreton Bay Ash	210		210	17.0	4.0	2.5	1.7	Regular	-	Thinning	-	-	-	Typical	-	-	-	-	Typical	-	-	-	-	-	-		
3708	*Corymbia citriodora*	Spotted Gum	330		330	17.0	5.0	4.0	2.1	One-sided	-	-	-	-	-	Typical	-	-	-	-	Typical	-	-	-	-	-	-		
3709	*Eucalyptus crebra*	Narrow-leaved Ironbark	160		160	15.0	3.0	2.0	1.5	Regular	-	-	-	-	-	Typical	-	-	-	-	Typical	-	-	-	-	-	-		
3710	*Corymbia citriodora*	Spotted Gum	380		380	16.0	8.0	4.6	2.2	Regular	-	Thinning	Die-back	Epicormic	-	Poor	-	-	-	-	Typical	-	-	-	-	-	-		
3711	*Corymbia citriodora*	Spotted Gum	330		330	18.0	8.0	4.0	2.1	Regular	-	-	-	-	-	Typical	-	-	-	-	Typical	-	-	-	-	-	-		
3712	*Eucalyptus tereticornis*	Forest Red Gum	180		180	12.0	2.0	2.2	1.6	Regular	-	-	-	-	-	Typical	-	-	-	-	Typical	-	-	-	-	-	-		
3713	*Eucalyptus crebra*	Narrow-leaved Ironbark	130		130	10.0	2.0	2.0	1.4	Regular	-	-	-	-	-	Typical	-	-	-	-	Typical	-	-	-	-	-	-		
3714	*Eucalyptus crebra*	Narrow-leaved Ironbark	170		170	15.0	2.0	2.0	1.6	Regular	-	-	-	-	-	Typical	-	-	-	-	Typical	-	-	-	-	-	-		
3715	*Eucalyptus crebra*	Narrow-leaved Ironbark	180		180	13.0	3.0	2.2	1.6	Regular	-	-	-	-	-	Typical	-	-	-	-	Typical	-	-	-	-	-	-		
3716	*Corymbia citriodora*	Spotted Gum	190		190	16.0	3.0	2.3	1.6	Regular	-	-	-	-	-	Typical	-	-	-	-	Typical	-	-	-	-	-	-		
3717	*Corymbia tessellaris*	Moreton Bay Ash	180		180	14.0	3.0	2.2	1.6	Regular	-	-	-	-	-	Typical	-	-	-	-	Typical	-	-	-	-	-	-		
3718	*Acacia disparrima*	Hickory Wattle	130		130	10.0	2.0	2.0	1.4	Regular	-	Thinning	Die-back	-	-	Poor	-	-	-	-	Typical	-	-	-	-	-	-		
3719	*Alphitonia excelsa*	Red Ash	120		120	9.0	2.0	2.0	1.4	Regular	-	-	-	-	-	Typical	-	-	-	-	Typical	-	-	-	-	-	-		
3720	*Angophora leiocarpa*	Smooth-barked Apple	230		230	16.0	3.0	2.8	1.8	Regular	-	-	-	-	-	Typical	-	-	-	-	Typical	-	-	-	-	-	-		
3721	*Corymbia citriodora*	Spotted Gum	210		210	17.0	3.0	2.5	1.7	Regular	-	-	-	-	-	Typical	-	-	-	-	Typical	-	-	-	-	-	-		

Specimen Details										Canopy Condition Details							Trunk Condition Details					Fauna Details and Habitat Value								
Tree ID	Botanical Name	Common Name	Trunk DBH (mm)	Additional Trunks DBH (mm)	Total DBH (mm) [AS 4970-2009]	Height (m)	Spread (m)	Tree Protection Zone (m)	Structural Root Zone (m)	Canopy Form	Spreading	Thinning	Die-Back	Epicormic Growth	Lopped	Canopy Health	Leaning	Vines	Trunk Damage	Fire Damage	Trunk Health	Scats	Scratches	Hollows	Nest	Termite Nest	Habitat Value	Retention	Additional Notes
3722	*Corymbia tessellaris*	Moreton Bay Ash	120		120	10.0	2.0	2.0	1.4	One-sided	-	-	-	-	-	Typical	-	-	-	-	Typical	-	-	-	-	-	-		
3723	*Corymbia citriodora*	Spotted Gum	550		550	23.0	11.0	6.6	2.6	Regular	-	-	-	-	-	Typical	-	-	-	-	Typical	-	-	-	-	-	-		
3724	*Corymbia citriodora*	Spotted Gum	200		200	16.0	4.0	2.4	1.7	Regular	-	-	-	-	-	Typical	-	-	-	-	Typical	-	-	-	-	-	-		
3725	*Corymbia tessellaris*	Moreton Bay Ash	100		100	8.0	1.0	2.0	1.3	Regular	-	-	-	-	-	Typical	-	-	-	-	Typical	-	-	-	-	-	-		
3726	*Corymbia citriodora*	Spotted Gum	410		410	20.0	9.0	4.9	2.3	Regular	-	-	-	-	-	Typical	-	-	-	-	Typical	-	-	-	-	-	-		
3727	*Corymbia tessellaris*	Moreton Bay Ash	110		110	10.0	1.0	2.0	1.3	Regular	-	-	-	-	-	Typical	-	-	-	-	Typical	-	-	-	-	-	-		
3728	*Eucalyptus crebra*	Narrow-leaved Ironbark	160		160	14.0	2.0	2.0	1.5	Regular	-	-	-	-	-	Typical	-	-	-	-	Typical	-	-	-	-	-	-		
3729	*Eucalyptus crebra*	Narrow-leaved Ironbark	170		170	10.0	1.0	2.0	1.6	Regular	-	Thinning	Die-back	Epicormic	-	Poor	-	-	-	-	Typical	-	-	-	-	-	-		
3730	*Corymbia citriodora*	Spotted Gum	250		250	17.0	3.0	3.0	1.8	One-sided	-	-	-	-	-	Typical	-	-	-	-	Typical	-	-	-	-	-	-		
3731	*Acacia disparrima*	Hickory Wattle	140		140	8.0	2.0	2.0	1.4	Regular	-	-	-	-	-	Typical	-	-	-	-	Typical	-	-	-	-	-	-		
3732	*Eucalyptus crebra*	Narrow-leaved Ironbark	170		170	13.0	1.0	2.0	1.6	Regular	-	Thinning	Die-back	Epicormic	-	Poor	-	-	-	-	Typical	-	-	-	-	-	-		
3733	*Allocasuarina littoralis*	Black Sheoak	140		140	7.0	2.0	2.0	1.4	Regular	-	-	-	-	-	Typical	-	-	-	-	Typical	-	-	-	-	-	-		
3734	*Eucalyptus crebra*	Narrow-leaved Ironbark	150		150	12.0	1.0	2.0	1.5	Regular	-	-	-	-	-	Typical	-	-	-	-	Typical	-	-	-	-	-	-		
3735	*Corymbia citriodora*	Spotted Gum	230		230	18.0	3.0	2.8	1.8	Regular	-	-	-	-	-	Typical	-	-	-	-	Typical	-	-	-	-	-	-		
3736	*Eucalyptus tereticornis*	Forest Red Gum	300		300	20.0	5.0	3.6	2.0	Regular	-	-	-	-	-	Typical	-	-	-	-	Typical	-	-	-	-	-	-		
3737	*Corymbia citriodora*	Spotted Gum	250		250	18.0	7.0	3.0	1.8	One-sided	-	-	-	-	-	Typical	-	-	-	-	Typical	-	-	-	-	-	-		
3738	*Corymbia citriodora*	Spotted Gum	520		520	27.0	15.0	6.2	2.5	Regular	-	-	-	-	-	Typical	-	-	-	-	Typical	-	-	-	-	-	-		
3739	*Acacia disparrima*	Hickory Wattle	180	100	206	9.0	2.0	2.5	1.7	Regular	-	-	-	-	-	Typical	-	-	-	-	Typical	-	-	-	-	-	-		
3740	*Eucalyptus crebra*	Narrow-leaved Ironbark	150		150	12.0	2.0	2.0	1.5	Regular	-	-	-	-	-	Typical	-	-	-	-	Typical	-	-	-	-	-	-		
3741	*Eucalyptus tereticornis*	Forest Red Gum	220		220	16.0	3.0	2.6	1.8	One-sided	-	-	-	-	-	Typical	-	-	-	-	Typical	-	-	-	-	-	-		
3742	*Acacia disparrima*	Hickory Wattle	120		120	7.0	1.0	2.0	1.4	Regular	-	-	-	-	-	Typical	-	-	-	-	Typical	-	-	-	-	-	-		
3743	*Alphitonia excelsa*	Red Ash	120		120	8.0	2.0	2.0	1.4	Regular	-	-	-	-	-	Typical	-	-	-	-	Typical	-	-	-	-	-	-		
3744	*Corymbia citriodora*	Spotted Gum	120		120	16.0	2.0	2.0	1.4	Regular	-	-	-	-	-	Typical	-	-	-	-	Typical	-	-	-	-	-	-		
3745	*Corymbia citriodora*	Spotted Gum	110	130	170	11.0	3.0	2.0	1.6	Regular	-	-	-	-	-	Typical	-	-	-	-	Typical	-	-	-	-	-	-		
3746	*Acacia disparrima*	Hickory Wattle	110		110	6.0	2.0	2.0	1.3	Regular	-	-	-	-	-	Typical	-	-	-	-	Typical	-	-	-	-	-	-		
3747	*Eucalyptus crebra*	Narrow-leaved Ironbark	130		130	14.0	2.0	2.0	1.4	Regular	-	Thinning	Die-back	Epicormic	-	Poor	-	-	-	-	Typical	-	-	-	-	-	-		
3748	*Acacia disparrima*	Hickory Wattle	140		140	6.0	2.0	2.0	1.4	Regular	-	-	-	-	-	Typical	-	-	-	-	Typical	-	-	-	-	-	-		
3749	*Corymbia citriodora*	Spotted Gum	250		250	17.0	3.0	3.0	1.8	Regular	-	-	-	-	-	Typical	-	-	-	-	Typical	-	-	-	-	-	-		
3750	*Acacia disparrima*	Hickory Wattle	110		110	7.0	2.0	2.0	1.3	Regular	-	-	-	-	-	Typical	-	-	-	-	Typical	-	-	-	-	-	-		
3751	*Corymbia citriodora*	Spotted Gum	230		230	16.0	4.0	2.8	1.8	Regular	-	-	-	-	-	Typical	-	-	-	-	Typical	-	-	-	-	-	-		
3752	*Corymbia citriodora*	Spotted Gum	430		430	26.0	9.0	5.2	2.3	Regular	-	-	-	-	-	Typical	-	-	-	-	Typical	-	-	-	-	-	-		
3753	*Corymbia citriodora*	Spotted Gum	120		120	13.0	1.0	2.0	1.4	One-sided	-	-	-	-	-	Typical	-	-	-	-	Typical	-	-	-	-	-	-		
3754	*Eucalyptus tereticornis*	Forest Red Gum	180		180	10.0	2.0	2.2	1.6	Regular	-	-	-	-	-	Typical	-	-	-	-	Typical	-	-	-	-	-	-		
3755	*Acacia leiocalyx*	Early Flowering Black Wattle	120		120	8.0	2.0	2.0	1.4	Regular	-	-	-	-	-	Typical	-	-	-	-	Typical	-	-	-	-	-	-		
3756	*Corymbia citriodora*	Spotted Gum	110		110	10.0	1.0	2.0	1.3	Regular	-	-	-	-	-	Typical	-	-	-	-	Typical	-	-	-	-	-	-		
3757	*Acacia disparrima*	Hickory Wattle	170		170	10.0	2.0	2.0	1.6	Regular	-	-	-	-	-	Typical	-	-	-	-	Typical	-	-	-	-	-	-		
3758	*Corymbia tessellaris*	Moreton Bay Ash	120		120	14.0	2.0	2.0	1.4	Regular	-	-	-	-	-	Typical	-	-	-	-	Typical	-	-	-	-	-	-		
3759	*Corymbia citriodora*	Spotted Gum	110		110	13.0	1.0	2.0	1.3	Regular	-	-	-	-	-	Typical	-	-	-	-	Typical	-	-	-	-	-	-		

Specimen Details										Canopy Condition Details							Trunk Condition Details					Fauna Details and Habitat Value								
Tree ID	Botanical Name	Common Name	Trunk DBH (mm)	Additional Trunks DBH (mm)	Total DBH (mm) [AS 4970-2009]	Height (m)	Spread (m)	Tree Protection Zone (m)	Structural Root Zone (m)	Canopy Form	Spreading	Thinning	Die-Back	Epicormic Growth	Lopped	Canopy Health	Leaning	Vines	Trunk Damage	Fire Damage	Trunk Health	Scats	Scratches	Hollows	Nest	Termite Nest	Habitat Value	Retention	Additional Notes
3760	*Corymbia citriodora*	Spotted Gum	160		160	14.0	3.0	2.0	1.5	One-sided	-	-	-	-	-	Typical	-	-	-	-	Typical	-	-	-	-	-	-		
3761	*Corymbia citriodora*	Spotted Gum	210		210	17.0	3.0	2.5	1.7	Regular	-	-	-	-	-	Typical	-	-	-	-	Typical	-	-	-	-	-	-		
3762	*Corymbia citriodora*	Spotted Gum	180		180	17.0	2.0	2.2	1.6	Regular	-	-	-	-	-	Typical	-	-	-	-	Typical	-	-	-	-	-	-		
3763	*Acacia disparrima*	Hickory Wattle	160	110	194	10.0	2.0	2.3	1.7	Regular	-	-	-	-	-	Typical	-	-	-	-	Typical	-	-	-	-	-	-		
3764	*Acacia disparrima*	Hickory Wattle	150		150	9.0	2.0	2.0	1.5	Regular	-	-	-	-	-	Typical	-	-	-	-	Typical	-	-	-	-	-	-		
3765	*Corymbia citriodora*	Spotted Gum	150		150	16.0	2.0	2.0	1.5	Regular	-	-	-	-	-	Typical	-	-	-	-	Typical	-	-	-	-	-	-		
3766	*Corymbia citriodora*	Spotted Gum	130		130	12.0	1.0	2.0	1.4	Regular	-	-	-	-	-	Typical	-	-	-	-	Typical	-	-	-	-	-	-		
3767	*Acacia disparrima*	Hickory Wattle	270		270	15.0	4.0	3.2	1.9	Regular	-	Thinning	Die-back	Epicormic	-	Poor	-	-	-	-	Typical	-	-	-	-	-	-		
3768	*Acacia disparrima*	Hickory Wattle	160		160	12.0	3.0	2.0	1.5	Regular	-	-	-	-	-	Typical	-	-	-	-	Typical	-	-	-	-	-	-		
3769	*Acacia disparrima*	Hickory Wattle	120		120	11.0	2.0	2.0	1.4	Regular	-	-	-	-	-	Typical	-	-	-	-	Typical	-	-	-	-	-	-		
3770	*Acacia disparrima*	Hickory Wattle	120		120	11.0	2.0	2.0	1.4	Regular	-	-	-	-	-	Typical	-	-	-	-	Typical	-	-	-	-	-	-		
3771	*Acacia disparrima*	Hickory Wattle	160	110	194	12.0	2.0	2.3	1.7	Regular	-	-	-	-	-	Typical	-	-	-	-	Typical	-	-	-	-	-	-		
3772	*Acacia disparrima*	Hickory Wattle	140		140	11.0	2.0	2.0	1.4	Regular	-	-	-	-	-	Typical	-	-	-	-	Typical	-	-	-	-	-	-		
3773	*Corymbia citriodora*	Spotted Gum	260		260	17.0	5.0	3.1	1.9	Regular	-	-	-	-	-	Typical	-	-	-	-	Typical	-	-	-	-	-	-		
3774	*Corymbia citriodora*	Spotted Gum	180		180	17.0	2.0	2.2	1.6	Regular	-	-	-	-	-	Typical	-	-	-	-	Typical	-	-	-	-	-	-		
3775	*Acacia disparrima*	Hickory Wattle	150		150	9.0	2.0	2.0	1.5	One-sided	-	Thinning	Die-back	-	-	Poor	-	-	-	-	Typical	-	-	-	-	-	-		
3776	*Corymbia citriodora*	Spotted Gum	400		400	25.0	12.0	4.8	2.3	Regular	-	-	-	-	-	Typical	-	-	-	-	Typical	-	-	-	-	-	-		
3777	*Acacia disparrima*	Hickory Wattle	290		290	14.0	5.0	3.5	2.0	Regular	-	-	-	-	-	Typical	-	-	-	-	Typical	-	-	-	-	-	-		
3778	*Acacia concurrens*	Black Wattle	120		120	9.0	2.0	2.0	1.4	Regular	-	-	-	-	-	Typical	-	-	-	-	Typical	-	-	-	-	-	-		
3779	*Corymbia citriodora*	Spotted Gum	110		110	14.0	2.0	2.0	1.3	Regular	-	-	-	-	-	Typical	-	-	-	-	Typical	-	-	-	-	-	-		
3780	*Corymbia citriodora*	Spotted Gum	400		400	20.0	7.0	4.8	2.3	Regular	-	-	-	-	-	Typical	-	-	-	-	Typical	-	-	-	-	-	-		
3781	*Corymbia citriodora*	Spotted Gum	100		100	10.0	1.0	2.0	1.3	Regular	-	-	-	-	-	Typical	-	-	-	-	Typical	-	-	-	-	-	-		
3782	*Corymbia citriodora*	Spotted Gum	250		250	19.0	5.0	3.0	1.8	One-sided	-	-	-	-	-	Typical	-	-	-	-	Typical	-	-	-	-	-	-		
3783	*Corymbia citriodora*	Spotted Gum	140		140	15.0	2.0	2.0	1.4	Regular	-	-	-	-	-	Typical	-	-	-	-	Typical	-	-	-	-	-	-		
3784	*Corymbia citriodora*	Spotted Gum	240		240	23.0	6.0	2.9	1.8	Regular	-	Thinning	-	Epicormic	-	Typical	-	-	-	-	Typical	-	-	-	-	-	-		
3785	*Corymbia citriodora*	Spotted Gum	120		120	12.0	1.0	2.0	1.4	Regular	-	-	-	-	-	Typical	-	-	-	-	Typical	-	-	-	-	-	-		
3786	*Acacia disparrima*	Hickory Wattle	220		220	12.0	3.0	2.6	1.8	Regular	-	-	-	-	-	Typical	-	-	-	-	Typical	-	-	-	-	-	-		
3787	*Corymbia citriodora*	Spotted Gum	160		160	14.0	2.0	2.0	1.5	One-sided	-	-	-	-	-	Typical	-	-	-	-	Typical	-	-	-	-	-	-		
3788	*Acacia concurrens*	Black Wattle	130		130	10.0	3.0	2.0	1.4	Regular	-	-	-	-	-	Typical	-	-	-	-	Typical	-	-	-	-	-	-		
3789	*Acacia disparrima*	Hickory Wattle	140		140	6.0	1.0	2.0	1.4	Regular	-	Thinning	Die-back	-	-	Poor	-	-	-	-	Typical	-	-	-	-	-	-		
3790	*Acacia disparrima*	Hickory Wattle	150		150	10.0	2.0	2.0	1.5	Regular	-	-	-	-	-	Typical	-	-	-	-	Typical	-	-	-	-	-	-		
3791	*Acacia disparrima*	Hickory Wattle	130		130	8.0	2.0	2.0	1.4	One-sided	-	-	-	-	-	Typical	Minor	-	-	-	Typical	-	-	-	-	-	-		
3792	*Corymbia citriodora*	Spotted Gum	140		140	11.0	2.0	2.0	1.4	Regular	-	-	-	-	-	Typical	-	-	-	-	Typical	-	-	-	-	-	-		
3793	*Corymbia citriodora*	Spotted Gum	130		130	14.0	2.0	2.0	1.4	Regular	-	-	-	-	-	Typical	-	-	-	-	Typical	-	-	-	-	-	-		
3794	*Acacia disparrima*	Hickory Wattle	200		200	10.0	3.0	2.4	1.7	One-sided	-	-	-	-	-	Typical	-	Native	-	-	Typical	-	-	-	-	-	-		
3795	*Corymbia citriodora*	Spotted Gum	110		110	10.0	1.0	2.0	1.3	Regular	-	-	-	-	-	Typical	-	-	-	-	Typical	-	-	-	-	-	-		
3796	*Corymbia citriodora*	Spotted Gum	120		120	9.0	1.0	2.0	1.4	Regular	-	-	-	-	-	Typical	-	-	-	-	Typical	-	-	-	-	-	-		
3797	*Corymbia citriodora*	Spotted Gum	140		140	13.0	2.0	2.0	1.4	One-sided	-	-	-	-	-	Typical	-	-	-	-	Typical	-	-	-	-	-	-		

Specimen Details										Canopy Condition Details							Trunk Condition Details					Fauna Details and Habitat Value								
Tree ID	Botanical Name	Common Name	Trunk DBH (mm)	Additional Trunks DBH (mm)	Total DBH (mm) [AS 4970-2009]	Height (m)	Spread (m)	Tree Protection Zone (m)	Structural Root Zone (m)	Canopy Form	Spreading	Thinning	Die-Back	Epicormic Growth	Lopped	Canopy Health	Leaning	Vines	Trunk Damage	Fire Damage	Trunk Health	Scats	Scratches	Hollows	Nest	Termite Nest	Habitat Value	Retention	Additional Notes
3798	*Acacia disparrima*	Hickory Wattle	210		210	13.0	3.0	2.5	1.7	Regular	-	-	-	-	-	Typical	-	-	-	-	Typical	-	-	-	-	-	-		
3799	*Acacia disparrima*	Hickory Wattle	170		170	10.0	2.0	2.0	1.6	Regular	-	-	-	-	-	Typical	-	-	-	-	Typical	-	-	-	-	-	-		
3800	*Acacia disparrima*	Hickory Wattle	120		120	12.0	2.0	2.0	1.4	Regular	-	-	-	-	-	Typical	-	-	-	-	Typical	-	-	-	-	-	-		
3801	*Acacia disparrima*	Hickory Wattle	170		170	12.0	3.0	2.0	1.6	Regular	-	-	-	-	-	Typical	-	-	-	-	Typical	-	-	-	-	-	-		
3802	*Acacia disparrima*	Hickory Wattle	140		140	11.0	2.0	2.0	1.4	Regular	-	-	-	-	-	Typical	-	-	-	-	Typical	-	-	-	-	-	-		
3803	*Acacia disparrima*	Hickory Wattle	130		130	12.0	3.0	2.0	1.4	Regular	-	-	-	-	-	Typical	-	-	-	-	Typical	-	-	-	-	-	-		
3804	*Eucalyptus tereticornis*	Forest Red Gum	150		150	15.0	2.0	2.0	1.5	Regular	-	-	-	-	-	Typical	-	-	-	-	Typical	-	-	-	-	-	-		
3805	*Corymbia citriodora*	Spotted Gum	120		120	13.0	2.0	2.0	1.4	Regular	-	-	-	-	-	Typical	-	-	-	-	Typical	-	-	-	-	-	-		
3806	*Corymbia citriodora*	Spotted Gum	160		160	16.0	3.0	2.0	1.5	Regular	-	-	-	-	-	Typical	-	-	-	-	Typical	-	-	-	-	-	-		
3807	*Corymbia citriodora*	Spotted Gum	270		270	19.0	5.0	3.2	1.9	Regular	-	-	-	-	-	Typical	-	-	-	-	Typical	-	-	-	-	-	-		
3808	*Acacia concurrens*	Black Wattle	120		120	6.0	2.0	2.0	1.4	Regular	-	-	-	-	-	Typical	-	-	-	-	Typical	-	-	-	-	-	-		
3809	*Corymbia citriodora*	Spotted Gum	200	100	224	18.0	3.0	2.7	1.8	Regular	-	-	-	-	-	Typical	-	-	-	-	Typical	-	-	-	-	-	-		
3810	*Acacia disparrima*	Hickory Wattle	110		110	10.0	2.0	2.0	1.3	Regular	-	-	-	-	-	Typical	-	-	-	-	Typical	-	-	-	-	-	-		
3811	*Corymbia citriodora*	Spotted Gum	250		250	19.0	5.0	3.0	1.8	Regular	-	-	-	-	-	Typical	-	-	-	-	Typical	-	-	-	-	-	-		
3812	*Acacia disparrima*	Hickory Wattle	190	200	276	12.0	3.0	3.3	1.9	Regular	-	-	-	-	-	Typical	-	-	-	-	Typical	-	-	-	-	-	-		
3813	*Acacia disparrima*	Hickory Wattle	300	130	327	12.0	3.0	3.9	2.1	Regular	-	-	-	-	-	Typical	-	-	-	-	Typical	-	-	-	-	-	-		
3814	*Acacia disparrima*	Hickory Wattle	160	180	241	9.0	2.0	2.9	1.8	Regular	-	-	-	-	-	Typical	-	-	-	-	Typical	-	-	-	-	-	-		
3815	*Acacia disparrima*	Hickory Wattle	190		190	15.0	3.0	2.3	1.6	Regular	-	-	-	-	-	Typical	-	-	-	-	Typical	-	-	-	-	-	-		
3816	*Acacia disparrima*	Hickory Wattle	160		160	15.0	2.0	2.0	1.5	Regular	-	-	-	-	-	Typical	-	-	-	-	Typical	-	-	-	-	Termite nest	-		
3817	*Corymbia citriodora*	Spotted Gum	190		190	16.0	3.0	2.3	1.6	Regular	-	-	-	-	-	Typical	-	-	-	-	Typical	-	-	-	-	-	-		
3818	*Corymbia citriodora*	Spotted Gum	120		120	15.0	2.0	2.0	1.4	Regular	-	-	-	-	-	Typical	-	-	-	-	Typical	-	-	-	-	-	-		
3819	*Corymbia citriodora*	Spotted Gum	180		180	16.0	2.0	2.2	1.6	Regular	-	-	-	-	-	Typical	-	-	-	-	Typical	-	-	-	-	-	-		
3820	*Acacia disparrima*	Hickory Wattle	210	210	297	10.0	4.0	3.6	2.0	Regular	-	-	Die-back	-	-	Typical	-	-	-	-	Typical	-	-	-	-	-	-		
3821	*Acacia disparrima*	Hickory Wattle	260	140	295	14.0	4.0	3.5	2.0	Regular	-	-	-	-	-	Typical	-	-	-	-	Typical	-	-	-	-	-	-		
3822	*Acacia disparrima*	Hickory Wattle	190	180	262	8.0	3.0	3.1	1.9	Regular	-	-	-	-	-	Typical	-	-	-	-	Typical	-	-	-	-	-	-		
3823	*Corymbia citriodora*	Spotted Gum	190	130	230	18.0	3.0	2.8	1.8	Regular	-	-	-	-	-	Typical	-	-	-	-	Typical	-	-	-	-	-	-		
3824	*Corymbia citriodora*	Spotted Gum	200		200	17.0	3.0	2.4	1.7	Regular	-	-	-	-	-	Typical	-	-	-	-	Typical	-	-	-	-	-	-		
3825	*Corymbia citriodora*	Spotted Gum	120		120	14.0	2.0	2.0	1.4	Regular	-	-	-	-	-	Typical	-	-	-	-	Typical	-	-	-	-	-	-		
3826	*Acacia concurrens*	Black Wattle	100	90	135	10.0	2.0	2.0	1.4	Regular	-	-	-	-	-	Typical	-	-	-	-	Typical	-	-	-	-	-	-		
3827	*Corymbia citriodora*	Spotted Gum	110		110	13.0	2.0	2.0	1.3	One-sided	-	-	-	-	-	Typical	-	-	-	-	Typical	-	-	-	-	-	-		
3828	*Acacia disparrima*	Hickory Wattle	140		140	9.0	2.0	2.0	1.4	Regular	-	-	-	-	-	Typical	-	-	-	-	Typical	-	-	-	-	-	-		
3829	*Corymbia citriodora*	Spotted Gum	150		150	15.0	3.0	2.0	1.5	Regular	-	-	-	-	-	Typical	-	-	-	-	Typical	-	-	-	-	-	-		
3830	*Eucalyptus tereticornis*	Forest Red Gum	300	310	431	19.0	4.0	5.2	2.3	Regular	-	Thinning	Die-back	Epicormic	-	Poor	-	-	-	-	Typical	-	-	-	-	-	-		
3831	*Acacia concurrens*	Black Wattle	130		130	10.0	2.0	2.0	1.4	Regular	-	-	-	-	-	Typical	-	-	-	-	Typical	-	-	-	-	-	-		
3832	*Corymbia citriodora*	Spotted Gum	260		260	24.0	8.0	3.1	1.9	Regular	-	-	-	-	-	Typical	-	-	-	-	Typical	-	-	-	-	-	-		
3833	*Lophostemon suaveolens*	Swamp Box	120		120	7.0	2.0	2.0	1.4	Regular	-	-	-	-	-	Typical	-	-	-	-	Typical	-	-	-	-	-	-		
3834	*Corymbia citriodora*	Spotted Gum	240		240	15.0	6.0	2.9	1.8	Regular	-	-	-	-	-	Typical	-	-	-	-	Typical	-	-	-	-	-	-		
3835	*Eucalyptus siderophloia*	Grey Ironbark	110		110	8.0	3.0	2.0	1.3	Regular	-	-	-	-	-	Typical	-	-	-	-	Typical	-	-	-	-	-	-		

Specimen Details										Canopy Condition Details							Trunk Condition Details					Fauna Details and Habitat Value								
Tree ID	Botanical Name	Common Name	Trunk DBH (mm)	Additional Trunks DBH (mm)	Total DBH (mm) [AS 4970-2009]	Height (m)	Spread (m)	Tree Protection Zone (m)	Structural Root Zone (m)	Canopy Form	Spreading	Thinning	Die-Back	Epicormic Growth	Lopped	Canopy Health	Leaning	Vines	Trunk Damage	Fire Damage	Trunk Health	Scats	Scratches	Hollows	Nest	Termite Nest	Habitat Value	Retention	Additional Notes
3836	*Corymbia citriodora*	Spotted Gum	130		130	10.0	3.0	2.0	1.4	Regular	-	Thinning	-	-	-	Poor	-	-	-	-	Typical	-	-	-	-	-	-		
3837	*Corymbia citriodora*	Spotted Gum	160		160	12.0	4.0	2.0	1.5	One-sided	-	-	-	-	-	Typical	-	-	-	-	Typical	-	-	-	-	-	-		
3838	*Corymbia tessellaris*	Moreton Bay Ash	100	100, 100	173	9.0	3.0	2.1	1.6	Regular	-	-	-	-	-	Typical	-	-	-	-	Typical	-	-	-	-	-	-		
3839	*Corymbia citriodora*	Spotted Gum	160		160	12.0	3.0	2.0	1.5	Regular	-	Thinning	Die-back	-	-	Poor	-	-	-	-	Typical	-	-	-	-	-	-		
3840	*Corymbia citriodora*	Spotted Gum	210		210	15.0	6.0	2.5	1.7	Regular	-	-	-	-	-	Typical	-	-	-	-	Typical	-	-	-	-	-	-		
3841	*Corymbia citriodora*	Spotted Gum	230		230	14.0	5.0	2.8	1.8	One-sided	-	-	-	-	-	Typical	-	-	-	-	Typical	-	-	-	-	-	-		
3842	*Corymbia citriodora*	Spotted Gum	120		120	10.0	3.0	2.0	1.4	Regular	-	-	-	-	-	Typical	-	-	-	-	Typical	-	-	-	-	-	-		
3843	*Corymbia tessellaris*	Moreton Bay Ash	120		120	9.0	3.0	2.0	1.4	Regular	-	-	-	-	-	Typical	-	-	-	-	Typical	-	-	-	-	-	-		
3844	*Eucalyptus crebra*	Narrow-leaved Ironbark	230		230	16.0	7.0	2.8	1.8	Regular	-	-	-	-	-	Typical	-	-	-	-	Typical	-	-	-	-	-	-		
3845	*Corymbia citriodora*	Spotted Gum	140	140	198	13.0	4.0	2.4	1.7	Regular	-	-	-	-	-	Typical	-	-	-	-	Typical	-	-	-	-	-	-		
3846	*Corymbia citriodora*	Spotted Gum	160		160	10.0	3.0	2.0	1.5	Regular	-	-	-	-	-	Typical	-	-	-	-	Typical	-	-	-	-	-	-		
3847	*Corymbia citriodora*	Spotted Gum	110	90	142	9.0	3.0	2.0	1.5	Regular	-	-	-	-	-	Typical	-	-	-	-	Typical	-	-	-	-	-	-		
3848	*Eucalyptus crebra*	Narrow-leaved Ironbark	200		200	14.0	6.0	2.4	1.7	Regular	-	-	-	-	-	Typical	-	-	-	-	Typical	-	-	-	-	-	-		
3849	*Corymbia citriodora*	Spotted Gum	90		90	8.0	2.0	2.0	1.2	Regular	-	-	-	-	-	Typical	-	-	-	-	Typical	-	-	-	-	-	-		
3850	*Corymbia citriodora*	Spotted Gum	130		130	8.0	3.0	2.0	1.4	Regular	-	-	-	-	-	Typical	-	-	-	-	Typical	-	-	-	-	-	-		
3851	*Acacia disparrima*	Hickory Wattle	110		110	7.0	4.0	2.0	1.3	Regular	-	-	-	-	-	Typical	-	-	-	-	Typical	-	-	-	-	-	-		
3852	*Eucalyptus crebra*	Narrow-leaved Ironbark	230		230	16.0	6.0	2.8	1.8	Regular	-	-	-	-	-	Typical	-	-	-	-	Typical	-	-	-	-	-	-		
3853	*Corymbia citriodora*	Spotted Gum	250	160	297	13.0	7.0	3.6	2.0	Regular	-	-	-	-	-	Typical	-	-	-	-	Typical	-	-	-	-	-	-		
3854	*Corymbia citriodora*	Spotted Gum	100		100	10.0	3.0	2.0	1.3	Regular	-	-	-	-	-	Typical	-	-	-	-	Typical	-	-	-	-	-	-		
3855	*Corymbia citriodora*	Spotted Gum	140		140	15.0	5.0	2.0	1.4	Regular	-	-	-	-	-	Typical	-	-	-	-	Typical	-	-	-	-	-	-		
3856	*Corymbia citriodora*	Spotted Gum	110		110	12.0	3.0	2.0	1.3	Regular	-	-	-	-	-	Typical	-	-	-	-	Typical	-	-	-	-	-	-		
3857	*Corymbia citriodora*	Spotted Gum	100		100	9.0	3.0	2.0	1.3	Regular	-	-	-	-	-	Typical	-	-	-	-	Typical	-	-	-	-	-	-		
3858	*Corymbia citriodora*	Spotted Gum	130		130	10.0	3.0	2.0	1.4	Regular	-	-	-	-	-	Typical	-	-	-	-	Typical	-	-	-	-	-	-		
3859	*Acacia disparrima*	Hickory Wattle	120		120	7.0	4.0	2.0	1.4	Regular	-	-	-	-	-	Typical	-	-	-	-	Typical	-	-	-	-	-	-		
3860	*Acacia leiocalyx*	Early Flowering Black Wattle	140		140	7.0	5.0	2.0	1.4	Regular	-	-	-	-	-	Typical	-	-	-	-	Typical	-	-	-	-	-	-		
3861	*Corymbia citriodora*	Spotted Gum	110		110	9.0	3.0	2.0	1.3	Regular	-	-	-	-	-	Typical	-	-	-	-	Typical	-	-	-	-	-	-		
3862	*Eucalyptus tereticornis*	Forest Red Gum	190		190	16.0	6.0	2.3	1.6	Regular	-	-	-	-	-	Typical	-	-	-	-	Typical	-	-	-	-	-	-		
3863	*Corymbia citriodora*	Spotted Gum	280		280	20.0	7.0	3.4	1.9	Regular	-	-	-	-	-	Typical	-	-	-	-	Typical	-	-	-	-	-	-		
3864	*Eucalyptus tereticornis*	Forest Red Gum	240		240	16.0	5.0	2.9	1.8	Regular	-	Thinning	Die-back	-	-	Poor	-	-	-	-	Typical	-	-	-	-	-	-		
3865	*Corymbia citriodora*	Spotted Gum	200		200	16.0	6.0	2.4	1.7	Regular	-	-	-	-	-	Typical	-	-	-	-	Typical	-	-	-	-	-	-		
3866	*Eucalyptus tereticornis*	Forest Red Gum	250		250	17.0	6.0	3.0	1.8	Regular	-	-	-	-	-	Typical	-	-	-	-	Typical	-	-	-	-	-	-		
3867	*Corymbia citriodora*	Spotted Gum	190		190	13.0	4.0	2.3	1.6	Regular	-	-	-	-	-	Typical	-	-	-	-	Typical	-	-	-	-	-	-		
3868	*Eucalyptus tereticornis*	Forest Red Gum	210		210	13.0	5.0	2.5	1.7	Regular	-	-	-	-	-	Typical	-	-	-	-	Typical	-	-	-	-	-	-		
3869	*Acacia leiocalyx*	Early Flowering Black Wattle	130		130	7.0	4.0	2.0	1.4	Regular	-	-	-	-	-	Typical	-	-	-	-	Typical	-	-	-	-	-	-		
3870	*Corymbia citriodora*	Spotted Gum	110		110	9.0	3.0	2.0	1.3	Regular	-	Thinning	Die-back	-	-	Poor	-	-	-	-	Typical	-	-	-	-	-	-		
3871	*Corymbia citriodora*	Spotted Gum	170		170	14.0	5.0	2.0	1.6	Regular	-	-	-	-	-	Typical	-	-	-	-	Typical	-	-	-	-	-	-		
3872	*Eucalyptus crebra*	Narrow-leaved Ironbark	140		140	10.0	4.0	2.0	1.4	Regular	-	-	-	-	-	Typical	-	-	-	-	Typical	-	-	-	-	Termite nest	-		
3873	*Corymbia citriodora*	Spotted Gum	130		130	11.0	3.0	2.0	1.4	Regular	-	-	-	-	-	Typical	-	-	-	-	Typical	-	-	-	-	-	-		

Specimen Details										Canopy Condition Details							Trunk Condition Details					Fauna Details and Habitat Value								
Tree ID	Botanical Name	Common Name	Trunk DBH (mm)	Additional Trunks DBH (mm)	Total DBH (mm) [AS 4970-2009]	Height (m)	Spread (m)	Tree Protection Zone (m)	Structural Root Zone (m)	Canopy Form	Spreading	Thinning	Die-Back	Epicormic Growth	Lopped	Canopy Health	Leaning	Vines	Trunk Damage	Fire Damage	Trunk Health	Scats	Scratches	Hollows	Nest	Termite Nest	Habitat Value	Retention	Additional Notes
3874	*Acacia disparrima*	Hickory Wattle	140		140	8.0	4.0	2.0	1.4	Regular	-	-	-	-	-	Typical	-	-	-	-	Typical	-	-	-	-	-	-		
3875	*Acacia disparrima*	Hickory Wattle	100		100	7.0	3.0	2.0	1.3	Regular	-	Thinning	Die-back	-	-	Typical	-	-	-	-	Typical	-	-	-	-	-	-		
3876	*Corymbia citriodora*	Spotted Gum	100		100	7.0	3.0	2.0	1.3	Regular	-	-	-	-	-	Typical	-	-	-	-	Typical	-	-	-	-	-	-		
3877	*Corymbia citriodora*	Spotted Gum	270		270	20.0	9.0	3.2	1.9	Regular	-	-	-	-	-	Typical	-	-	-	-	Typical	-	-	-	-	-	-		
3878	*Lophostemon suaveolens*	Swamp Box	100		100	7.0	3.0	2.0	1.3	Regular	-	-	-	-	-	Typical	-	-	-	-	Typical	-	-	-	-	-	-		
3879	*Corymbia citriodora*	Spotted Gum	340		340	21.0	10.0	4.1	2.1	Regular	-	-	-	-	-	Typical	-	-	-	-	Typical	-	-	-	-	-	-		
3880	*Eucalyptus crebra*	Narrow-leaved Ironbark	250		250	16.0	8.0	3.0	1.8	Regular	-	-	-	-	-	Typical	-	-	-	-	Typical	-	-	-	-	-	-		
3881	*Corymbia citriodora*	Spotted Gum	150		150	9.0	5.0	2.0	1.5	Regular	-	-	-	-	-	Typical	-	-	-	-	Typical	-	-	-	-	-	-		
3882	*Eucalyptus crebra*	Narrow-leaved Ironbark	120		120	9.0	3.0	2.0	1.4	Regular	-	-	-	-	-	Typical	-	-	-	-	Typical	-	-	-	-	-	-		
3883	*Corymbia citriodora*	Spotted Gum	120		120	9.0	3.0	2.0	1.4	Regular	-	-	-	-	-	Typical	-	-	-	-	Typical	-	-	-	-	-	-		
3884	*Corymbia citriodora*	Spotted Gum	100		100	8.0	3.0	2.0	1.3	Regular	-	-	-	-	-	Typical	-	-	-	-	Typical	-	-	-	-	-	-		
3885	*Corymbia citriodora*	Spotted Gum	100		100	8.0	3.0	2.0	1.3	Regular	-	-	-	-	-	Typical	-	-	-	-	Typical	-	-	-	-	-	-		
3886	*Corymbia citriodora*	Spotted Gum	100		100	8.0	2.0	2.0	1.3	Regular	-	Thinning	Die-back	-	-	Typical	-	-	-	-	Typical	-	-	-	-	-	-		
3887	*Eucalyptus tereticornis*	Forest Red Gum	140		140	11.0	4.0	2.0	1.4	Regular	-	-	-	-	-	Typical	-	-	-	-	Typical	-	-	-	-	-	-		
3888	*Acacia leiocalyx*	Early Flowering Black Wattle	150		150	8.0	4.0	2.0	1.5	Regular	-	-	-	-	-	Typical	-	-	-	-	Typical	-	-	-	-	-	-		
3889	*Corymbia citriodora*	Spotted Gum	120	120, 90	192	8.0	5.0	2.3	1.7	Regular	-	-	-	-	-	Typical	-	-	-	-	Typical	-	-	-	-	-	-		
3890	*Corymbia citriodora*	Spotted Gum	160		160	10.0	3.0	2.0	1.5	Regular	-	-	-	-	-	Typical	-	-	-	-	Typical	-	-	-	-	-	-		
3891	**DEAD/STAG**		120		120	10.0	2.0	2.0	1.4	Regular	-	Thinning	Die-back	-	-	Poor	-	-	-	-	Typical	-	-	-	-	-	-		
3892	*Acacia concurrens*	Black Wattle	160		160	8.0	5.0	2.0	1.5	Regular	-	-	-	-	-	Typical	-	-	-	-	Typical	-	-	-	-	-	-		
3893	*Corymbia citriodora*	Spotted Gum	160		160	14.0	5.0	2.0	1.5	Regular	-	-	-	-	-	Typical	-	-	-	-	Typical	-	-	-	-	-	-		
3894	*Corymbia citriodora*	Spotted Gum	270		270	18.0	7.0	3.2	1.9	Regular	-	-	-	-	-	Typical	-	-	-	-	Typical	-	-	-	-	-	-		
3895	*Corymbia citriodora*	Spotted Gum	170		170	17.0	6.0	2.0	1.6	Regular	-	-	-	-	-	Typical	-	-	-	-	Typical	-	-	-	-	-	-		
3896	*Acacia disparrima*	Hickory Wattle	220		220	12.0	8.0	2.6	1.8	Regular	-	-	-	-	-	Typical	-	-	-	-	Typical	-	-	-	-	-	-		
3897	*Corymbia citriodora*	Spotted Gum	110		110	9.0	2.0	2.0	1.3	Regular	-	-	-	-	-	Typical	-	-	-	-	Typical	-	-	-	-	-	-		
3898	*Corymbia citriodora*	Spotted Gum	180		180	14.0	6.0	2.2	1.6	Regular	-	-	-	-	-	Typical	-	-	-	-	Typical	-	-	-	-	-	-		
3899	*Corymbia citriodora*	Spotted Gum	100		100	9.0	2.0	2.0	1.3	Regular	-	-	-	-	-	Typical	-	-	-	-	Typical	-	-	-	-	-	-		
3900	*Corymbia citriodora*	Spotted Gum	100		100	9.0	2.0	2.0	1.3	Regular	-	Thinning	Die-back	-	-	Poor	-	-	-	-	Typical	-	-	-	-	-	-		
3901	*Corymbia citriodora*	Spotted Gum	160		160	16.0	5.0	2.0	1.5	Regular	-	-	-	-	-	Typical	-	-	-	-	Typical	-	-	-	-	-	-		
3902	*Acacia leiocalyx*	Early Flowering Black Wattle	150		150	7.0	5.0	2.0	1.5	Regular	-	-	-	-	-	Typical	-	-	-	-	Typical	-	-	-	-	-	-		
3903	*Corymbia tessellaris*	Moreton Bay Ash	170		170	12.0	3.0	2.0	1.6	Regular	-	-	-	-	-	Typical	-	-	-	-	Typical	-	-	-	-	-	-		
3904	*Corymbia citriodora*	Spotted Gum	140		140	10.0	3.0	2.0	1.4	Regular	-	-	-	-	-	Typical	-	-	-	-	Typical	-	-	-	-	-	-		
3905	*Acacia leiocalyx*	Early Flowering Black Wattle	130		130	7.0	5.0	2.0	1.4	Regular	-	-	-	-	-	Typical	-	-	-	-	Typical	-	-	-	-	-	-		
3906	*Corymbia citriodora*	Spotted Gum	350		350	18.0	7.0	4.2	2.1	Regular	-	-	-	-	-	Typical	-	-	-	-	Typical	-	-	-	-	-	-		
3907	*Corymbia citriodora*	Spotted Gum	250		250	18.0	7.0	3.0	1.8	Regular	-	Thinning	Die-back	-	-	Poor	-	-	-	-	Typical	-	-	-	-	-	-		
3908	*Acacia disparrima*	Hickory Wattle	120		120	7.0	4.0	2.0	1.4	Regular	-	-	-	-	-	Typical	-	-	-	-	Typical	-	-	-	-	-	-		
3909	*Corymbia citriodora*	Spotted Gum	220		220	16.0	6.0	2.6	1.8	Regular	-	-	-	-	-	Typical	-	-	-	-	Typical	-	-	-	-	-	-		
3910	*Acacia disparrima*	Hickory Wattle	180	150	234	8.0	3.0	2.8	1.8	Regular	-	Thinning	Die-back	-	-	Poor	-	-	-	-	Typical	-	-	-	-	-	-		
3911	*Corymbia citriodora*	Spotted Gum	110		110	10.0	2.0	2.0	1.3	Regular	-	-	-	-	-	Typical	-	-	-	-	Typical	-	-	-	-	-	-		

Specimen Details										Canopy Condition Details							Trunk Condition Details					Fauna Details and Habitat Value								
Tree ID	Botanical Name	Common Name	Trunk DBH (mm)	Additional Trunks DBH (mm)	Total DBH (mm) [AS 4970-2009]	Height (m)	Spread (m)	Tree Protection Zone (m)	Structural Root Zone (m)	Canopy Form	Spreading	Thinning	Die-Back	Epicormic Growth	Lopped	Canopy Health	Leaning	Vines	Trunk Damage	Fire Damage	Trunk Health	Scats	Scratches	Hollows	Nest	Termite Nest	Habitat Value	Retention	Additional Notes
3912	*Corymbia citriodora*	Spotted Gum	130		130	12.0	5.0	2.0	1.4	Regular	-	-	-	-	-	Typical	-	-	-	-	Typical	-	-	-	-	-	-		
3913	*Corymbia citriodora*	Spotted Gum	220		220	16.0	6.0	2.6	1.8	Regular	-	-	-	-	-	Typical	-	-	-	-	Typical	-	-	-	-	-	-		
3914	*Acacia disparrima*	Hickory Wattle	200		200	8.0	5.0	2.4	1.7	Regular	-	Thinning	Die-back	-	-	Poor	-	-	-	-	Typical	-	-	-	-	-	-		
3915	*Corymbia citriodora*	Spotted Gum	110		110	9.0	2.0	2.0	1.3	Regular	-	-	-	-	-	Typical	-	-	-	-	Typical	-	-	-	-	-	-		
3916	*Corymbia citriodora*	Spotted Gum	120		120	11.0	3.0	2.0	1.4	Regular	-	-	-	-	-	Typical	-	-	-	-	Typical	-	-	-	-	-	-		
3917	*Eucalyptus crebra*	Narrow-leaved Ironbark	230		230	18.0	7.0	2.8	1.8	Regular	-	-	-	-	-	Typical	-	-	-	-	Typical	-	-	-	-	-	-		
3918	*Corymbia citriodora*	Spotted Gum	280		280	21.0	7.0	3.4	1.9	Regular	-	-	-	-	-	Typical	-	-	-	-	Typical	-	-	-	-	-	-		
3919	*Corymbia citriodora*	Spotted Gum	110		110	10.0	2.0	2.0	1.3	Regular	-	-	-	-	-	Typical	-	-	-	-	Typical	-	-	-	-	-	-		
3920	*Acacia disparrima*	Hickory Wattle	170		170	8.0	5.0	2.0	1.6	Regular	-	-	-	-	-	Typical	-	-	-	-	Typical	-	-	-	-	-	-		
3921	*Corymbia citriodora*	Spotted Gum	280		280	19.0	7.0	3.4	1.9	Regular	-	-	-	-	-	Typical	-	-	-	-	Typical	-	-	-	-	-	-		
3922	*Acacia disparrima*	Hickory Wattle	150		150	8.0	5.0	2.0	1.5	Regular	-	-	-	-	-	Typical	-	-	-	-	Typical	-	-	-	-	-	-		
3923	*Acacia disparrima*	Hickory Wattle	150		150	9.0	4.0	2.0	1.5	Regular	-	-	-	-	-	Typical	-	-	-	-	Typical	-	-	-	-	-	-		
3924	*Acacia disparrima*	Hickory Wattle	140		140	8.0	4.0	2.0	1.4	Regular	-	-	-	-	-	Typical	-	-	-	-	Typical	-	-	-	-	-	-		
3925	*Acacia disparrima*	Hickory Wattle	150		150	10.0	7.0	2.0	1.5	Regular	-	-	-	-	-	Typical	-	-	-	-	Typical	-	-	-	-	-	-		
3926	*Acacia disparrima*	Hickory Wattle	130		130	8.0	4.0	2.0	1.4	Regular	-	-	-	-	-	Typical	-	-	-	-	Typical	-	-	-	-	-	-		
3927	*Acacia disparrima*	Hickory Wattle	220		220	9.0	5.0	2.6	1.8	Regular	-	-	-	-	-	Typical	-	-	-	-	Typical	-	-	-	-	-	-		
3928	*Acacia disparrima*	Hickory Wattle	180		180	9.0	5.0	2.2	1.6	Regular	-	-	-	-	-	Typical	-	-	-	-	Typical	-	-	-	-	-	-		
3929	*Corymbia citriodora*	Spotted Gum	220		220	19.0	6.0	2.6	1.8	Regular	-	-	-	-	-	Typical	-	-	-	-	Typical	-	-	-	-	-	-		
3930	*Acacia disparrima*	Hickory Wattle	190	160, 130	280	8.0	6.0	3.4	1.9	Regular	-	-	-	-	-	Typical	-	-	-	-	Typical	-	-	-	-	-	-		
3931	*Corymbia citriodora*	Spotted Gum	190		190	17.0	7.0	2.3	1.6	Regular	-	-	-	-	-	Typical	-	-	-	-	Typical	-	-	-	-	-	-		
3932	*Corymbia citriodora*	Spotted Gum	110		110	7.0	2.0	2.0	1.3	Regular	-	-	-	-	-	Typical	-	-	-	-	Typical	-	-	-	-	-	-		
3933	*Acacia disparrima*	Hickory Wattle	160		160	8.0	5.0	2.0	1.5	Regular	-	-	-	-	-	Typical	-	-	-	-	Typical	-	-	-	-	-	-		
3934	*Corymbia citriodora*	Spotted Gum	120		120	12.0	3.0	2.0	1.4	Regular	-	-	-	-	-	Typical	-	-	-	-	Typical	-	-	-	-	-	-		
3935	*Corymbia citriodora*	Spotted Gum	130		130	12.0	3.0	2.0	1.4	Regular	-	-	-	-	-	Typical	-	-	-	-	Typical	-	-	-	-	-	-		
3936	*Corymbia citriodora*	Spotted Gum	120		120	9.0	2.0	2.0	1.4	Regular	-	-	-	-	-	Typical	-	-	-	-	Typical	-	-	-	-	-	-		
3937	*Acacia disparrima*	Hickory Wattle	100		100	7.0	4.0	2.0	1.3	Regular	-	-	-	-	-	Typical	-	-	-	-	Typical	-	-	-	-	-	-		
3938	*Lophostemon suaveolens*	Swamp Box	140		140	9.0	4.0	2.0	1.4	Regular	-	-	-	-	-	Typical	-	-	-	-	Typical	-	-	-	-	-	-		
3939	*Acacia disparrima*	Hickory Wattle	110		110	8.0	4.0	2.0	1.3	Regular	-	-	-	-	-	Typical	-	-	-	-	Typical	-	-	-	-	-	-		
3940	*Corymbia citriodora*	Spotted Gum	120		120	11.0	3.0	2.0	1.4	Regular	-	-	-	-	-	Typical	-	-	-	-	Typical	-	-	-	-	-	-		
3941	*Corymbia citriodora*	Spotted Gum	260		260	18.0	3.0	3.1	1.9	One-sided	-	-	-	-	-	Typical	-	-	-	-	Typical	-	-	-	-	-	-		
3942	*Eucalyptus tereticornis*	Forest Red Gum	210		210	18.0	3.0	2.5	1.7	Regular	-	Thinning	Die-back	Epicormic	-	Poor	-	-	-	-	Typical	-	-	-	-	-	-		
3943	*Corymbia citriodora*	Spotted Gum	140		140	17.0	2.0	2.0	1.4	Regular	-	-	-	-	-	Typical	-	-	-	-	Typical	-	-	-	-	-	-		
3944	*Corymbia citriodora*	Spotted Gum	150		150	14.0	2.0	2.0	1.5	Regular	-	-	-	-	-	Typical	-	-	-	-	Typical	-	-	-	-	-	-		
3945	*Corymbia citriodora*	Spotted Gum	300		300	18.0	6.0	3.6	2.0	Regular	-	-	-	-	-	Typical	-	-	-	-	Typical	-	-	-	-	-	-		
3946	*Acacia disparrima*	Hickory Wattle	130		130	11.0	2.0	2.0	1.4	Regular	-	-	-	-	-	Typical	-	-	-	-	Typical	-	-	-	-	-	-		
3947	*Corymbia citriodora*	Spotted Gum	200		200	17.0	3.0	2.4	1.7	Regular	-	-	-	-	-	Typical	-	-	-	-	Typical	-	-	-	-	-	-		
3948	*Acacia disparrima*	Hickory Wattle	120		120	9.0	2.0	2.0	1.4	Regular	-	-	-	-	-	Typical	-	-	-	-	Typical	-	-	-	-	-	-		
3949	*Corymbia citriodora*	Spotted Gum	120		120	10.0	3.0	2.0	1.4	Regular	-	-	-	-	-	Typical	-	-	-	-	Typical	-	-	-	-	-	-		

Specimen Details										Canopy Condition Details							Trunk Condition Details					Fauna Details and Habitat Value								
Tree ID	Botanical Name	Common Name	Trunk DBH (mm)	Additional Trunks DBH (mm)	Total DBH (mm) [AS 4970-2009]	Height (m)	Spread (m)	Tree Protection Zone (m)	Structural Root Zone (m)	Canopy Form	Spreading	Thinning	Die-Back	Epicormic Growth	Lopped	Canopy Health	Leaning	Vines	Trunk Damage	Fire Damage	Trunk Health	Scats	Scratches	Hollows	Nest	Termite Nest	Habitat Value	Retention	Additional Notes
3950	*Corymbia citriodora*	Spotted Gum	110		110	10.0	3.0	2.0	1.3	Regular	-	-	-	-	-	Typical	-	-	-	-	Typical	-	-	-	-	-	-		
3951	*Corymbia citriodora*	Spotted Gum	240		240	17.0	6.0	2.9	1.8	Regular	-	-	-	-	-	Typical	-	-	-	-	Typical	-	-	-	-	-	-		
3952	*Corymbia citriodora*	Spotted Gum	190		190	17.0	3.0	2.3	1.6	Regular	-	-	-	-	-	Typical	-	-	-	-	Typical	-	-	-	-	-	-		
3953	*Corymbia citriodora*	Spotted Gum	260		260	18.0	8.0	3.1	1.9	Regular	-	-	-	-	-	Typical	-	-	-	-	Typical	-	-	-	-	-	-		
3954	*Corymbia citriodora*	Spotted Gum	140		140	14.0	2.0	2.0	1.4	Regular	-	-	-	-	-	Typical	-	-	-	-	Typical	-	-	-	-	-	-		
3955	*Acacia disparrima*	Hickory Wattle	130		130	8.0	2.0	2.0	1.4	Regular	-	-	-	-	-	Typical	-	-	-	-	Typical	-	-	-	-	-	-		

J:\6207 Flagstone City, Jimboombs (Peet Limited)\Working Files\AutoCAD\E - Vegetation (Assessment, Management and Rehabilitation) Plans\VMP Stage 1A-1D\6207 E 01 Vegetation Management Plan.dwg

APPENDIX 2
NESS Compliance

saunders havill group
Saunders Havill Group Pty Ltd ABN 24 144 972 949
Brisbane Emerald Gladstone
head office 9 Thompson St Bowen Hills Q 4006
phone 1300 123 SHG web www.saundershavill.com
surveying town planning urban design environmental management landscape architecture

DISCLAIMER:
Designs documented on this drawing are the property of Saunders Havill Group Pty Ltd and are not authorised for reproduction or use in whole or part without written permission.
These plans have been prepared for the exclusive use of the client. Saunders Havill Group do not accept responsibility for any use of or reliance upon the contents of these drawings by any third party. Confirm all dimensions on site and clarify any discrepancies prior to construction.

AMENDMENTS:

Issue	Date	Description	Checked
A	12/11/2014	CLIENT COMMENTS	MS
B	21/11/2014	SUBMISSION	MS
C	19/02/2015	EDQ RE-SUBMISSION	MS
D	29/09/2015	EDQ RE-SUBMISSION	MS
E	27/10/2015	UPDATED ENGINEERING BASE	MS
F	08/12/2015	UPDATED ENGINEERING BASE	MS

CLIENT: PEET FLAGSTONE CITY PTY LTD

PROJECT: FLAGSTONE WEST STAGE 1A-1D

SCALE: AS NOTED

environmental management

DRAWING: VEGETATION MANAGEMENT PLAN APPENDIX 2

DATE: December 15 | CHECKED: MS

CLIENT REF.: 6207 | DRAWN: TL

DRAWING No.: 6207 E 23 VMP F

Requirement (condition 25 of Approval)	Proposed strategy for Approved Land	Comment
Measures to conserve and enhance the site's biodiversity values (areas of ecological significance, waterways and vegetation management)	1. Identify values by ensuring a detailed significant biodiversity values assessment is completed in accordance the assessment standards contained in Guideline 14 (as to identifying significant terrestrial biodiversity values by robust field surveys and desktop assessments) for each context plan area (contained within a context plan area strategy – refer condition 4 of the Approval). 2. Use the information surveyed and identified in the significant biodiversity values assessment to prioritize environmental features within each context plan area. 3. Ensure land use planning and site design within each context plan area avoids impacting on highest priority environmental features 4. Where impacts cannot be avoided (essential services and infrastructure) minimize, mitigate and provide offsets for removed environmental features. 5. Use studies and surveys completed over the site over the long term currency of the project to create a real time database of flora and fauna records for the greater flagstone area. Database to be made available to Local, State and Commonwealth Governments 6. Prepare Vegetation Management Plans incorporating requirements of Australian Standard (AS 4970-2009) 7. Prepare Fauna Management Plans for each stage of development involving vegetation clearing works – Fauna Management to mandate the use of QPWS registered fauna spotters **STRETCH TARGET:** • Where feasible adopt components of the DRAFT Code of Practice for Welfare of Animals effected by Land Clearing as prepared by the Wildlife Warriors and Voiceless. • Prepare Weed Management and Rehabilitation Plans for retained creek lines, drainage tributaries and other existing or reinstated vegetation areas	A field survey was undertaken by two SHG ecologists across the site over three days to identify biodiversity values in accordance with Guideline 14. Desktop searches of Commonwealth, State and Local Government mapping was also analysed to identify biodiversity values across the site. These surveys were completed as part of the broader Context Plan submission in which this Stage 1 Application occurs. A detailed Implementation Guideline 14 Assessment Report was prepared and lodged with the Context Plan 1 submission which included the mapping of Significant Biodiversity Values for the Precinct 1 / Stage 1 area (Refer *Flagstone City ULDA Context Plan 1 – Natural Environment Assessment Report – 6207 E 23 October 2012 – ULDA Submission D)* A copy of the Significant Biodiversity Values plan from the above report is included as Appendices in this VMP package. For the Application Area 1 Significant Biodiversity Values are limited to remnant vegetation along Sandy Creek and the remnant vegetation along the Sandy Creek tributary. The project development area is almost entirely located within the previously cleared footprint not identified as retaining Significant Biodiversity Values. Beyond service and road crossings the development area predominantly retains, regrowth or other vegetation described as "significant Native Vegetation" under the Development Scheme. As the project only triggers minor lineal clearing for infrastructure a financial offset in accordance with accordance with the offset requirements of the Peet's EPBC Approval which is largely based on the parameters of Implementation Guideline 17. Section 15 (1) (a + b) of the Environmental Offset Act 2014 sets out when the State Government can apply an offset condition relative to when the Commonwealth Government has already made a determination. Broadly the EO Act establishes than when the Commonwealth applies and offset condition for a prescribed activity resulting in impacts on a prescribed matter (in this instance the Koala) the State cannot impose an offset condition for the same matter or activity. Peet will be complying with the offset requirements established through the EPBC Approval which cater for the entire Context Plan and result in a substantially large volume of costs than the isolated application of Implementation guideline 17 to this stage of works. The **Saunders Havill Group** maintains all records and data of ecological surveys as part of an ecological database for the project site. Data collected for this Stage 1 has been added to this information. This VMP Package and separately lodged FMP demonstrate compliance with Targets 6 and 7. **STRETCH TARGET (Response)** • The separately lodged Fauna Management Plan (FMP) adopt relevant components of the DRAFT Code of Practice for Welfare of Animals effected by Land Clearing as prepared by the Wildlife Warriors and Voiceless. • Weed Management Plans and Rehabilitation plans for Sandy Creek have been prepared, lodged, approved and commenced.

Requirement (condition 25 of Approval)	Proposed strategy for Approved Land	Comment
Strategies for the protection of remnant endangered vegetation containing endangered regional ecosystems where proven by ground truthing to be viable	8. Not applicable. As noted in Section 1, the Approved Land does not contain any endangered regional ecosystems (as defined).	Not applicable to this proposal. The proposed land to be developed avoids clearing of any remnant endangered regional ecosystems.
Management plans to be provided to address the clearing of non-viable remnant vegetation containing endangered regional ecosystems	9. Not applicable. As noted in Section 1, the Approved Land does not contain any endangered regional ecosystems (as defined).	Not applicable to this proposal. The proposed land to be developed avoids clearing of any remnant endangered regional ecosystems.
Rehabilitation strategies for any corridors of native vegetation to improve habitat extent and wildlife movement	10. Prepare detailed weed management and rehabilitation plans for Sandy Creek, Flagstone Creek and other ancillary fauna movement corridors and opportunities identified on Plan 5 (refer paragraph 5). • STRETCH TARGET 1: Reduce weed coverage within Sandy and Flagstone Creek to less than 20% within the confines of the Project area. • STRETCH TARGET 2: Increase the current diversity of species utilizing the Sandy and Flagstone Creek Corridors through weed removal and management. 11. Revegetate narrow points and degraded edges along Sandy and Flagstone Creek Channels to create a minimum consistent width of 100m 12. Maximize the success of revegetation programs through selecting a species palette based on pre-clear regional ecosystem data and existing survey results for native flora. 13. Within revegetation works proposed for creek lines and edge / buffer areas incorporate the locally occurring Threatened *Melaleuca irbyana* species. • STRETCH TARGET: Create a 1 hectare vegetation community on edge of Sandy and Flagstone Creek achieving the criteria and species mix to be defined as the *Melaleuca irbyana* Threatened Ecological Community (TEC) scheduled by the Commonwealth Department of the Environment. • STRETCH TARGET: Where supported by Regional Ecosystem pre-clear mapping and on-ground conditions incorporate species mix from RE 12.3.3 reinstating areas of Endangered Remnant on-site – Target introduce 3 hectares of Endangered Remnant mapping over the project site. 14. Include an offset nest box and habitat strategy for the replacement of lost habitat values from within the development site into the retained Significant Biodiversity Value Areas. • STRETCH TARGET: Through rehabilitation works and the nest box strategy target a no net loss in habitat features (hollows, outcrops, water sources) over the project site. 15. Liaise with local schools (Emmaus College and others) and integrate rehabilitation work with school curriculum and broader environmental education programs	Weed Management Plans and Rehabilitation plans for Sandy Creek have been prepared, lodged, approved and commenced. **STRETCH TARGET 1 AND 2 (Response)** • Approved Weed Management Plans are in place for both creek systems. Works have commenced on the eastern end of Sandy Creek, however its too early to measure the volume percentage of weed removal within this creek system. Works are towards achievement of this stretch target. • As per above works have only just commenced within a portion of Sandy Creek. Once all works within the site have been completed and maintained fauna and fauna surveys will occur in locations previously assessed to determine if an increase in diversity has been achieved. Works are towards achievement of this stretch target. Approved Weed Management and Rehabilitation plans are in place for Sandy Creek. A plan demonstrating compliance with the 100m corridor and 200m development setback is included as an appendices to this VMP package. Species selected within the approved Rehabilitation plans for Sandy Creek have been selected from the Pre-Clear and existing regional ecosystems for the area and incorporating endemic species recorded during site survey. No specific location within the rehabilitation works has been identified for specific revegetation of Melaleuca irbyana at this stage. Significant funds have been invested into the works to date with additional value add revegetation items including this to be added as the more development occurs. **STRETCH TARGETS (Response)** • As per above the precise location for establishing the 1 hectare area of Melaleuca irbyana has not been determined at this point given the early stages of development and significant resources already committed to weed management along this creek system. • The species lists for replanting within the approved Sandy Creek Rehabilitation Plans include species from Regional Ecosystem 12.3.3. Mapping of these areas as remnant is many years off as the revegetation cultivates to a level where transects can be completed. Works are towards achievement of this stretch target. The Fauna Management Plan includes specifications and nest box requirements for the clearing of trees retaining hollows. The specifications state that each hollow is to be replace 1 for 1 within the remnant creeks and gully lines surrounding the site. The Fauna Spotter is to determine the appropriate nest box types as part of pre-clearance surveys and reporting. **STRETCH TARGET (Response)** As set out in the FMP at a replacement ratio of 1:1 no net loss will occur for habitat features on trees proposed for removal.

Requirement (condition 25 of Approval)	Proposed strategy for Approved Land	Comment
Buffering to areas of environmental significance and which have associated conservation, biodiversity, habitat or scenic amenity values	• Design buffers for each identified significant environmental area (Plan 5) which protect and enhance the specific ecological or visual value listed for preservation. Buffers should be reflective of values being protected the relative risk and impacts of adjoining land use. • Refer to Plan 5 attached to this site strategy for areas listed for buffer design and Appendix 2 for an irnage of typical buffer solutions to be incorporate in site design. • For Sandy and Flagstone Creek provide average buffers of 50m to existing core conservation areas. Buffers to incorporate complimentary non-development land uses (vegetation retention, open space, storm water treatment and detention) • STRETCH TARGET: Maintain Sandy and Flagstone Creek within average 200m wide development free area of combined core conservation and buffer areas. • As part of the Detailed Significant Biodiversity Values Assessment for all ancillary environmental features include recommendations and justifications for buffers and development setbacks generally in accordance with the options provided in this site strategy in Appendix 2 (Typical buffer / land use interface outcomes). • Limit clearing and development to the ridgeline of Round Mountain as a scenic amenity feature within the Approved Land. Only selective clearing for scenic amenity and bush fire management to occur within the Round Mountain Buffer area. • Develop a Buffer Implementation Plan for each stage of works which interfaces with an identified ecological or scenic amenity value as depicted on Plan 5.	The project development area is almost entirely located within the previously cleared footprint not identified as retaining Significant Biodiversity Values. Beyond service and road crossings the development area predominantly retains, regrowth or other vegetation described as "significant Native Vegetation" under the Development Scheme. In accordance with the sections included within the NESS buffers well be made up of a mix of uses including landscaping, open space, storm water functions, revegetation and additional retention of non-remnant vegetation. **STRETCH TARGET (Response)** As demonstrated on the plan included in the Appendices to this VMP package Sandy Creek is maintained within a 200m non development corridor. It is noted that this application is for the southern side of Sandy Creek only with the proposal on the north side subject to change, however still required to demonstrate compliance with this Stretch Target.
Strategies to prevent land degradation	• Avoid clearing of vegetation within defined watercourses and the bed and banks of site creeks and remnant gully lines, except for essential infrastructure and for CPTED principles. • Avoid clearing of vegetation, where practical, on steep terrain greater than 20% except for essential infrastructure, bush fire mitigation and CPTED principles. • Where clearing within slope sensitive areas or areas adjoining ecological features cannot be avoided utilize machinery and techniques which minimize disturbance to existing ground surfaces. • Include a detailed Erosion and Sediment Control Plan for each stage of self-certified operational works submission. • Where clearing cannot be avoided in slope sensitive areas or areas adjoining ecological features minimize soil disturbance through selective clearing and or the sequencing of clearing to manageable areas. • The site has Emerson Class values of between 3 and 5, which are considered dispersive to marginally dispersive. Mitigation measures to be implemented during detailed design to mitigate the effects include vegetation or protection of batters, minimize velocity of stormwater flows, flattening of grades and stormwater detention.	Only clearing for roads or services occurs within defined watercourse areas. These items are considered essential infrastructure. Beyond these crossings clearing is limited to sporadically located individual trees. The land forms within the Stage 1 area do no exceed 20% grade. Clearing does not occur in slope sensitive areas within this Stage 1 application. Erosion and sediment plans are to be prepared by the project engineers for all site disturbing works. These should be referred to in response to these NESS Criteria.

Requirement (condition 25 of Approval)	Proposed strategy for Approved Land	Comment
Strategies to rehabilitate major drainage lines	• Carry out rehabilitation in accordance with the endorsed Rehabilitation Plan. • Retain all remnant gullies lines free from development except for essential infrastructure and for CPTED principles. • Retain native vegetation within the channel, bed and bank of creeks and retained gully lines • Undertake detailed weed management and revegetation using existing native species on site to strengthen the riparian vegetation cover and diversity through retained creeks and gully lines. • STRETCH TARGET: Where revegetation is required to offset clearing, a ratio of 3:1 will be provided in existing bushland areas	Rehabilitation is occurring in accordance with approved plans covering the entire length of Sandy Creek within the Peet Land holdings. Stage 1 occurs between a remnant creek and remnant gully line within only clearing occurring for road and sewer proposed over these watercourses. Native vegetation is retained through the bed and bank profile of both the creek and adjoining tributary. As noted weed management has already commenced along Sandy Creek in accordance with the approved rehabilitation plans for this area. **STRETCH TARGET (Response)** • Not applicable – no clearing triggering revegetation is triggered. As the project only triggers minor lineal clearing for infrastructure a financial offset in accordance with accordance with the offset requirements of the Peet's EPBC Approval which is largely based on the parameters of Implementation Guideline 17. Section 15 (1) (a + b) of the Environmental Offset Act 2014 sets out when the State Government can apply an offset condition relative to when the Commonwealth Government has already made a determination. Broadly the EO Act establishes than when the Commonwealth applies and offset condition for a prescribed activity resulting in impacts on a prescribed matter (in this instance the Koala) the State cannot impose an offset condition for the same matter or activity. Peet will be complying with the offset requirements established through the EPBC Approval which cater for the entire Context Plan and result in a substantially large volume of costs than the isolated application of Implementation guideline 17 to this stage of works
Strategies for bushfire management (Refer also to the strategy for management of regrowth)	• Prepare detailed bushfire management plan for each Plan of Development. • Protect significant biodiversity values from risk of bushfire by creating fire breaks, maintaining fire trails and reducing bush fire loads.	A Bushfire Management Plan has been prepared and lodged under separate cover. Post first review of this document and the VMP significant effort has gone into ensure both track clearing and fuel reduction zones endorsed on the BMP are reflected on the VMP.
Strategies for pest and weed management	• As part of the Significant Biodiversity Values Assessment survey, identify and map major infestations of environmental and declared weeds at the context plan stage. • Prepare detailed weed management and rehabilitation plans for each Plan of Development. • Explore methods for controlling domestic animals from impacting on core environmental features within each context plan area by implementing educational and control measures such as fact sheets, koala friendly fencing, native vegetation hedges as fencing, etc. • Monitor and report annually on all self-certified weed management and rehabilitation documentation • STRETCH TARGET: Eradicate all Class 2 and 3 pest weed species from the Approved Land progressively as development progresses.	As discussed through a separate endorsement Detailed Weed Management Plans for the Sandy Creek area have been lodged, approved and commenced. Initial monitoring pre and post works has only recently commenced with the first annual progress report yet to be required. At this stage no domestic pets occur within the site. The landscape plans for the application area include information of pet use within open space and facilities such as dog off leash areas. **STRETCH TARGET (Response)** • Approved Weed Management Plans have commenced for the Sandy Creek catchment and include removal of all Class 2 and 3 pest weeds from the area. Works are towards achievement of this stretch target.

Requirement (condition 25 of Approval)	Proposed strategy for Approved Land	Comment
Strategies for management of regrowth that is mapped as Category X	• Reduce bushfire risk by continual slashing and regrowth clearing of category X areas (only) and provide general grooming of the site by pneumatic tyred and tracked machinery • Where regrowth has a trunk diameter greater than 100mm measured at DBH, a request for confirmation that the regrowth is no Significant Vegetation as defined in the PDA Development Scheme will provided prior to clearing • Macerate or Mulch vegetation in-situ with minimal ground disturbance • Where ground disturbance cannot be avoided, immediately cover disturbed areas with mulch or suitable non-harmful chemical stabilizers. • Notify EDQ when clearing activities are being undertaken.	This NESS criteria relates to the maintenance of the site and does not relate to this area specific application linked to the Stage 1 development proposal.
Strategies for clearing of vegetation in existing road reserve (New Beith Road and Everdell Road and "Berry Park")	• Where required for infrastructure or development purposes, submit an application to EDQ for determination of any Significant Vegetation in accordance with the PDA Development Scheme; or • Identify the clearing within an ROL application and obtain approval at the same time	Noted – This VMP is submitted to cover the clearing of defined Significant Native Vegetation within the application area as specified within this NESS criteria.
Strategies for maximizing opportunities for innovation	• Incorporate innovative research techniques into the Significant Biodiversity Values Assessment, preparation of management plans, on ground construction and operational protection measures with each submission of a Context Plan, Plan of Development, Compliance or Operational Works submission.	This criteria is ongoing, however it is noted that as part of the detailed ecological assessment completed over the site the Saddler Springs Education Centre Spotted-tailed Quoll Detection Dog was engaged for 3 days to search for evidence of this species. This survey technique is unique with the Dogs used able to detect evidence of Quolls dated back for 12 months. Within the weed management works a number of leading practice techniques have been incorporated with the tried and proven methods for particularly species. This includes the adoption of organic based herbicides and specific low impact machinery.
Strategies for monitoring vegetation rehabilitation	• Include a detailed monitoring and reporting program with each stage of proposed works. The monitoring program should cover both the construction and operational phases of the proposed development.	Monitoring occurs annually in accordance with the NESS. Other specific monitoring events occur within specialty documents including: • Endorsed Weed Management Plans • Endorsed Rehabilitation Plans • Fauna Management Plans

J:\6207 Flagstone City, Jimboomba (Peet Limited)\Working Files\AutoCAD\E - Vegetation (Assessment, Management and Rehabilitation) Plans\VMP Stage 1A-1D\6207 E 01 Vegetation Management Plan.dwg

APPENDIX 3
Context Plan - Sandy Creek

saunders havill group
Saunders Havill Group Pty Ltd ABN 24 144 972 949
Brisbane • Emerald • Gladstone
head office 9 Thompson St Bowen Hills Q 4006
phone 1300 123 SHG web www.saundershavill.com
surveying • town planning • urban design • environmental management • landscape architecture

DISCLAIMER:
Designs documented on this drawing are the property of Saunders Havill Group Pty Ltd and are not authorised for reproduction or use in whole or part without written permission.

These plans have been prepared for the exclusive use of the client, Saunders Havill Group do not accept responsibility for any use of or reliance upon the contents of these drawings by any third party. Confirm all dimensions on site and clarify any discrepancies prior to construction.

APPROVED COMPANY ISO9001 Quality Management Systems
APPROVED COMPANY ISO14001 Environmental Management Systems

AMENDMENTS:

Issue	Date	Description	Checked
A	12/11/2014	CLIENT COMMENTS	MS
B	21/11/2014	SUBMISSION	MS
C	19/02/2015	EDQ RE-SUBMISSION	MS
D	29/09/2015	EDQ RE-SUBMISSION	MS
E	27/10/2015	UPDATED ENGINEERING BASE	MS
F	08/12/2015	UPDATED ENGINEERING BASE	MS

CLIENT: PEET FLAGSTONE CITY PTY LTD

PROJECT: FLAGSTONE WEST STAGE 1A-1D

SCALE: AS NOTED

environmental management

DRAWING: VEGETATION MANAGEMENT PLAN APPENDIX 3

DATE: December 15 | CHECKED: MS

CLIENT REF.: 6207 | DRAWN: TL

DRAWING No.: 6207 E 24 VMP F



saunders havill group

PEET

THESE PLANS HAVE BEEN PREPARED FOR THE EXCLUSIVE USE OF THE CLIENT. SAUNDERS HAVILL GROUP CANNOT ACCEPT RESPONSIBILITY FOR ANY USE OF OR RELIANCE UPON THE CONTENTS OF THESE DRAWING BY ANY THIRD PARTY.

CONFIRM ALL DIMENSIONS ON SITE PRIOR TO CONSTRUCTION AND DO NOT SCALE FROM THE DRAWINGS. ALL DIMENSIONS ARE IN MILLIMETRES. ANY DISCREPANCIES SHOULD BE CLARIFIED IN WRITING WITH SAUNDERS HAVILL GROUP PRIOR TO THE COMMENCEMENT OF WORK.

PRIOR TO ANY DEMOLITION, EXCAVATION OR CONSTRUCTION ON SITE, THE RELEVANT AUTHORITY SHOULD BE CONTACTED FOR FURTHER UNDER-GROUND SERVICES AND DETAILED LOCATIONS OF ALL SERVICES.

ISSUES:

Issue	Date	Description	Drawn	Checked
A	20/02/2015	Prelim Draft	AL	RM
B	30/09/2015	Layout Amend.	TC	AD
C	27/10/2015	Engineering Amend.	TC	AD
D	11/12/2015	Engineering Amend.	TC	AD

APPROVED COMPANY ISO 9001 Quality Management Systems QMS

APPROVED COMPANY ISO 14001 Environmental Management Systems QMS

Flagstone West Precinct 1

Sandy Creek Corridor - Width Assessment

Date | 11/12/2015

Scale | 1:3,500 @ A3

Data information:
Universal Transverse Mercator
GDA 1994 MGA Zone 56

Client | PEET

Project | Flagstone West

Address/RPD | Flagstone City

Source | QLD GIS Layers (QLD Gov. Info Services 2014), Aerial (Nearmap, 2014)

Plan 1

SHG File
6207 E 01 Sandy Creek Corridor D

J:\6207 Flagstone City, Jimboombs (Peet Limited)\Working Files\AutoCAD\E - Vegetation (Assessment, Management and Rehabilitation) Plans\VMP Stage 1A-1D\6207 E 01 Vegetation Management Plan.dwg

APPENDIX 4
Significant Biodiversity Values Plan

saunders havill group
Saunders Havill Group Pty Ltd ABN 24 144 972 949
Brisbane ● Emerald ● Gladstone
head office 9 Thompson St Bowen Hills Q 4006
phone 1300 123 SHG web www.saundershavill.com
surveying ● town planning ● urban design ● environmental management ● landscape architecture

DISCLAIMER:
Designs documented on this drawing are the property of Saunders Havill Group Pty Ltd and are not authorised for reproduction or use in whole or part without written permission.

These plans have been prepared for the exclusive use of the client, Saunders Havill Group do not accept responsibility for any use of or reliance upon the contents of these drawings by any third party. Confirm all dimensions on site and clarify any discrepancies prior to construction.

APPROVED COMPANY ISO9001 Quality Management Systems
APPROVED COMPANY ISO14001 Environmental Management Systems

AMENDMENTS:

Issue	Date	Description	Checked
A	12/11/2014	CLIENT COMMENTS	MS
B	21/11/2014	SUBMISSION	MS
C	19/02/2015	EDQ RE-SUBMISSION	MS
D	29/09/2015	EDQ RE-SUBMISSION	MS
E	27/10/2015	UPDATED ENGINEERING BASE	MS
F	08/12/2015	UPDATED ENGINEERING BASE	MS

CLIENT: PEET FLAGSTONE CITY PTY LTD

PROJECT: FLAGSTONE WEST STAGE 1A-1D

SCALE: AS NOTED


environmental management

DRAWING: VEGETATION MANAGEMENT PLAN APPENDIX 4

DATE: December 15 | CHECKED: MS

CLIENT REF.: 6207 | DRAWN: TL

DRAWING No.: 6207 E 25 VMP F

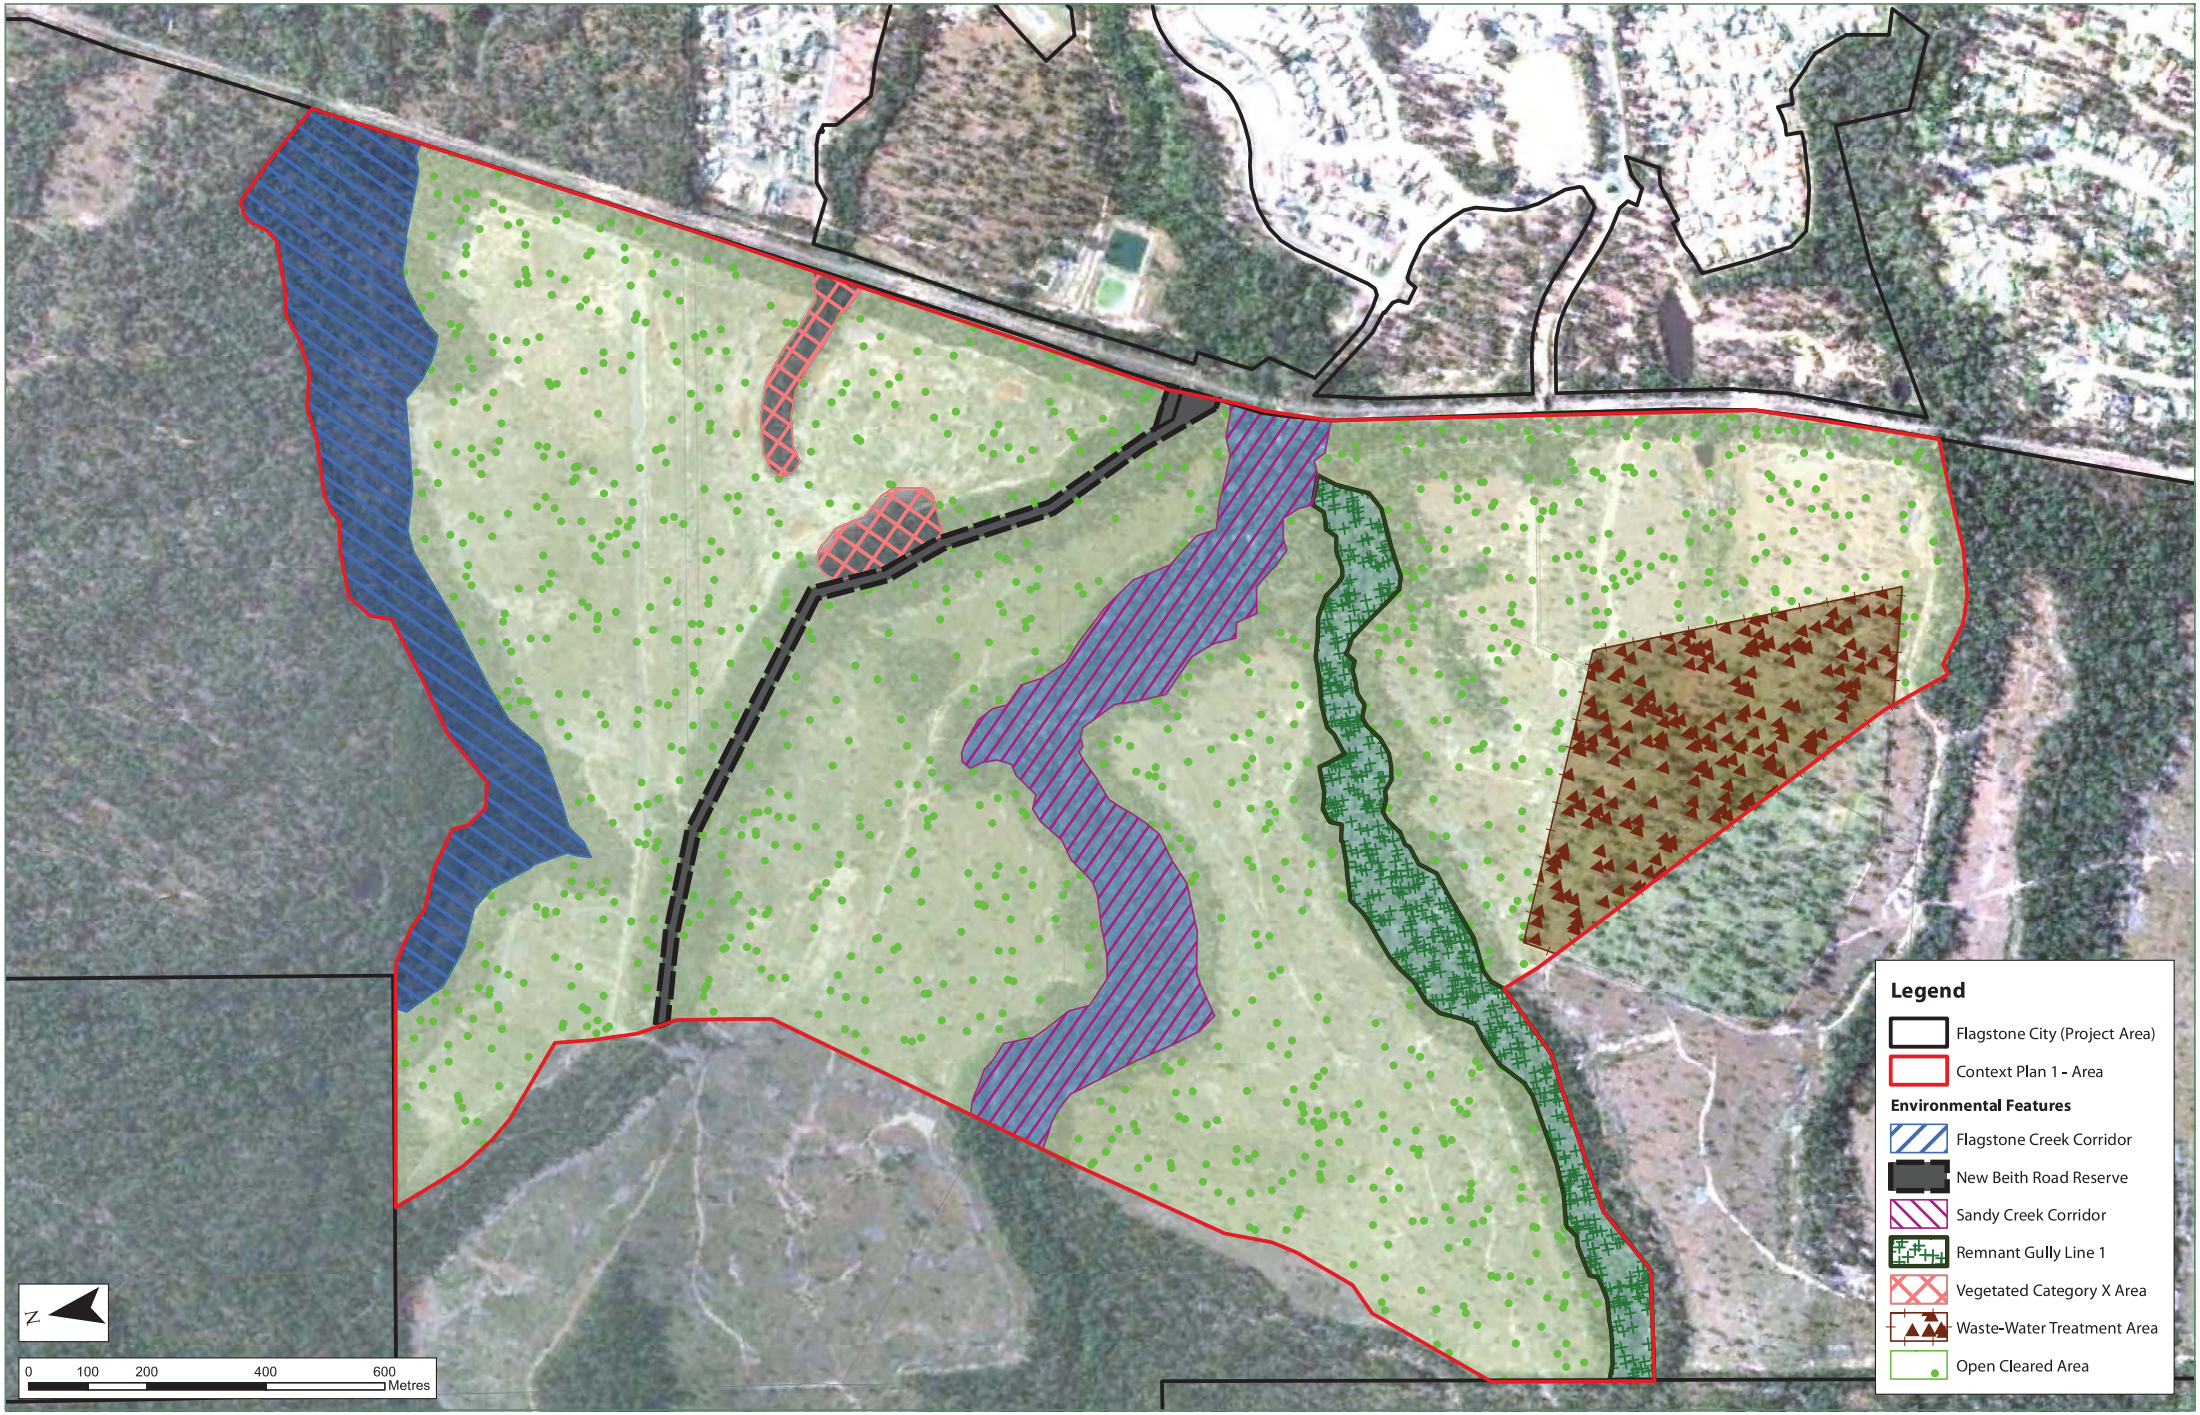

saunders havill group
web www.saundershavill.com
phone (07) 3251 9444 fax (07) 3251 9455
address 9 Thompson St Bowen Hills Q 4006

Flagstone City - Context Plan 1

Environmental Features

SHG File | 6207
Date | 18/09/2012
Scale | 1:9,000 @ A3
Data Information:
Universal Transverse Mercator
GDA 1994 MGA Zone 56

Client | Peet Limited
Project | Flagstone City
Source | DCBD (Derm 2012), Aerial (Google Earth, 2012)

Plan 1