PLANS AND DOCUMENTS
referred to in the PDA
DEVELOPMENT APPROVAL

Approval no: DEV2018/987/181

Date: 17/1/2024

Queensland Government

AURA

WESTERN LOCALITY

PRECINCTS 6, 11, 12 AND 14 (PARTS)

PLAN OF DEVELOPMENT

PREPARED BY URBIS FOR STOCKLAND
DECEMBER 2023

Stockland

URBIS

CONTENTS

1.0 EXPLANATORY CONTENT 4

1.1 Plan of development purpose 4
1.2 Land to which this POD relates 5
1.3 Interpretation 5
1.4 Relationships to other legislation 5
1.5 Explanation of plan of development structure and assessment process 5

2.0 APPROVED DEVELOPMENT (NO FURTHER ASSESSMENT) 10

2.1 Reconfiguration of a lot 10
2.2 Advertising devices 10
2.3 Car park (where associated with a display home and/or sales office) 10
2.4 Home based business 10
2.5 House or display home 10
2.6 Secondary Dwellings 10
2.7 Multiple residential (Duplex) and Mansion Homes 10
2.8 Park 10
2.9 Sales Office 10
2.10 Market 10

3.0 APPROVED DEVELOPMENT (COMPLIANCE ASSESSMENT) 12

3.1 Introduction 12
3.2 Sub-Precinct 1 16
3.3 Sub-Precinct 2 18
3.4 Sub-Precinct 3 20
3.5 Sub-Precinct 4 23
3.6 Sub-Precinct 5 26
3.7 Sub-Precinct 6 29
3.8 Sub-Precinct 7 32
3.9 Specific Use Criteria 35

APPENDICES A1

Appendix A
Definitions A3

Appendix B
Approved Reconfiguring A Lot Plans A9

Appendix C
Indicative Staging Plan A23

Appendix D
Approved Advertising Devices A25

Appendix E
Approved Plan Of Development Plans A27

Appendix F
Car/Bicycle Parking Rates A51

Appendix G
Residential Development Controls A55

Appendix H
Open Space Network Plan A67

Appendix I
Road Hierarchy A69

Appendix J
Connectivity Plan A87

Appendix K
Telecommunication Devices A91

SECTION 1

EXPLANATORY CONTENT

1.0 EXPLANATORY CONTENT

1.1 PLAN OF DEVELOPMENT PURPOSE

This Plan of Development (PoD) has been prepared in accordance with the requirements of the approved *Caloundra South Master Plan* (Approved 15 June 2012) and will direct the development of land included within the Western locality of the Master Plan.

This PoD refines the outcomes approved in the Master Plan.

This PoD describes the development that may occur and provides the assessment criteria and/or approved plans that development must meet in any future assessment process.

The *Caloundra South Urban Development Area Development Scheme* (approved October 2011) sets the Vision for this community. The *Caloundra South Master Plan* identifies a range of principles, land use areas, localities and Sub-Precinct entitlements and obligations. This PoD provides the instrument for the delivery of development that seeks to achieve the Vision and Principles outlined by these two documents. This Vision is graphically illustrated by ***Figure 1: Aura Western Locality – Illustrative Vision Plan***.

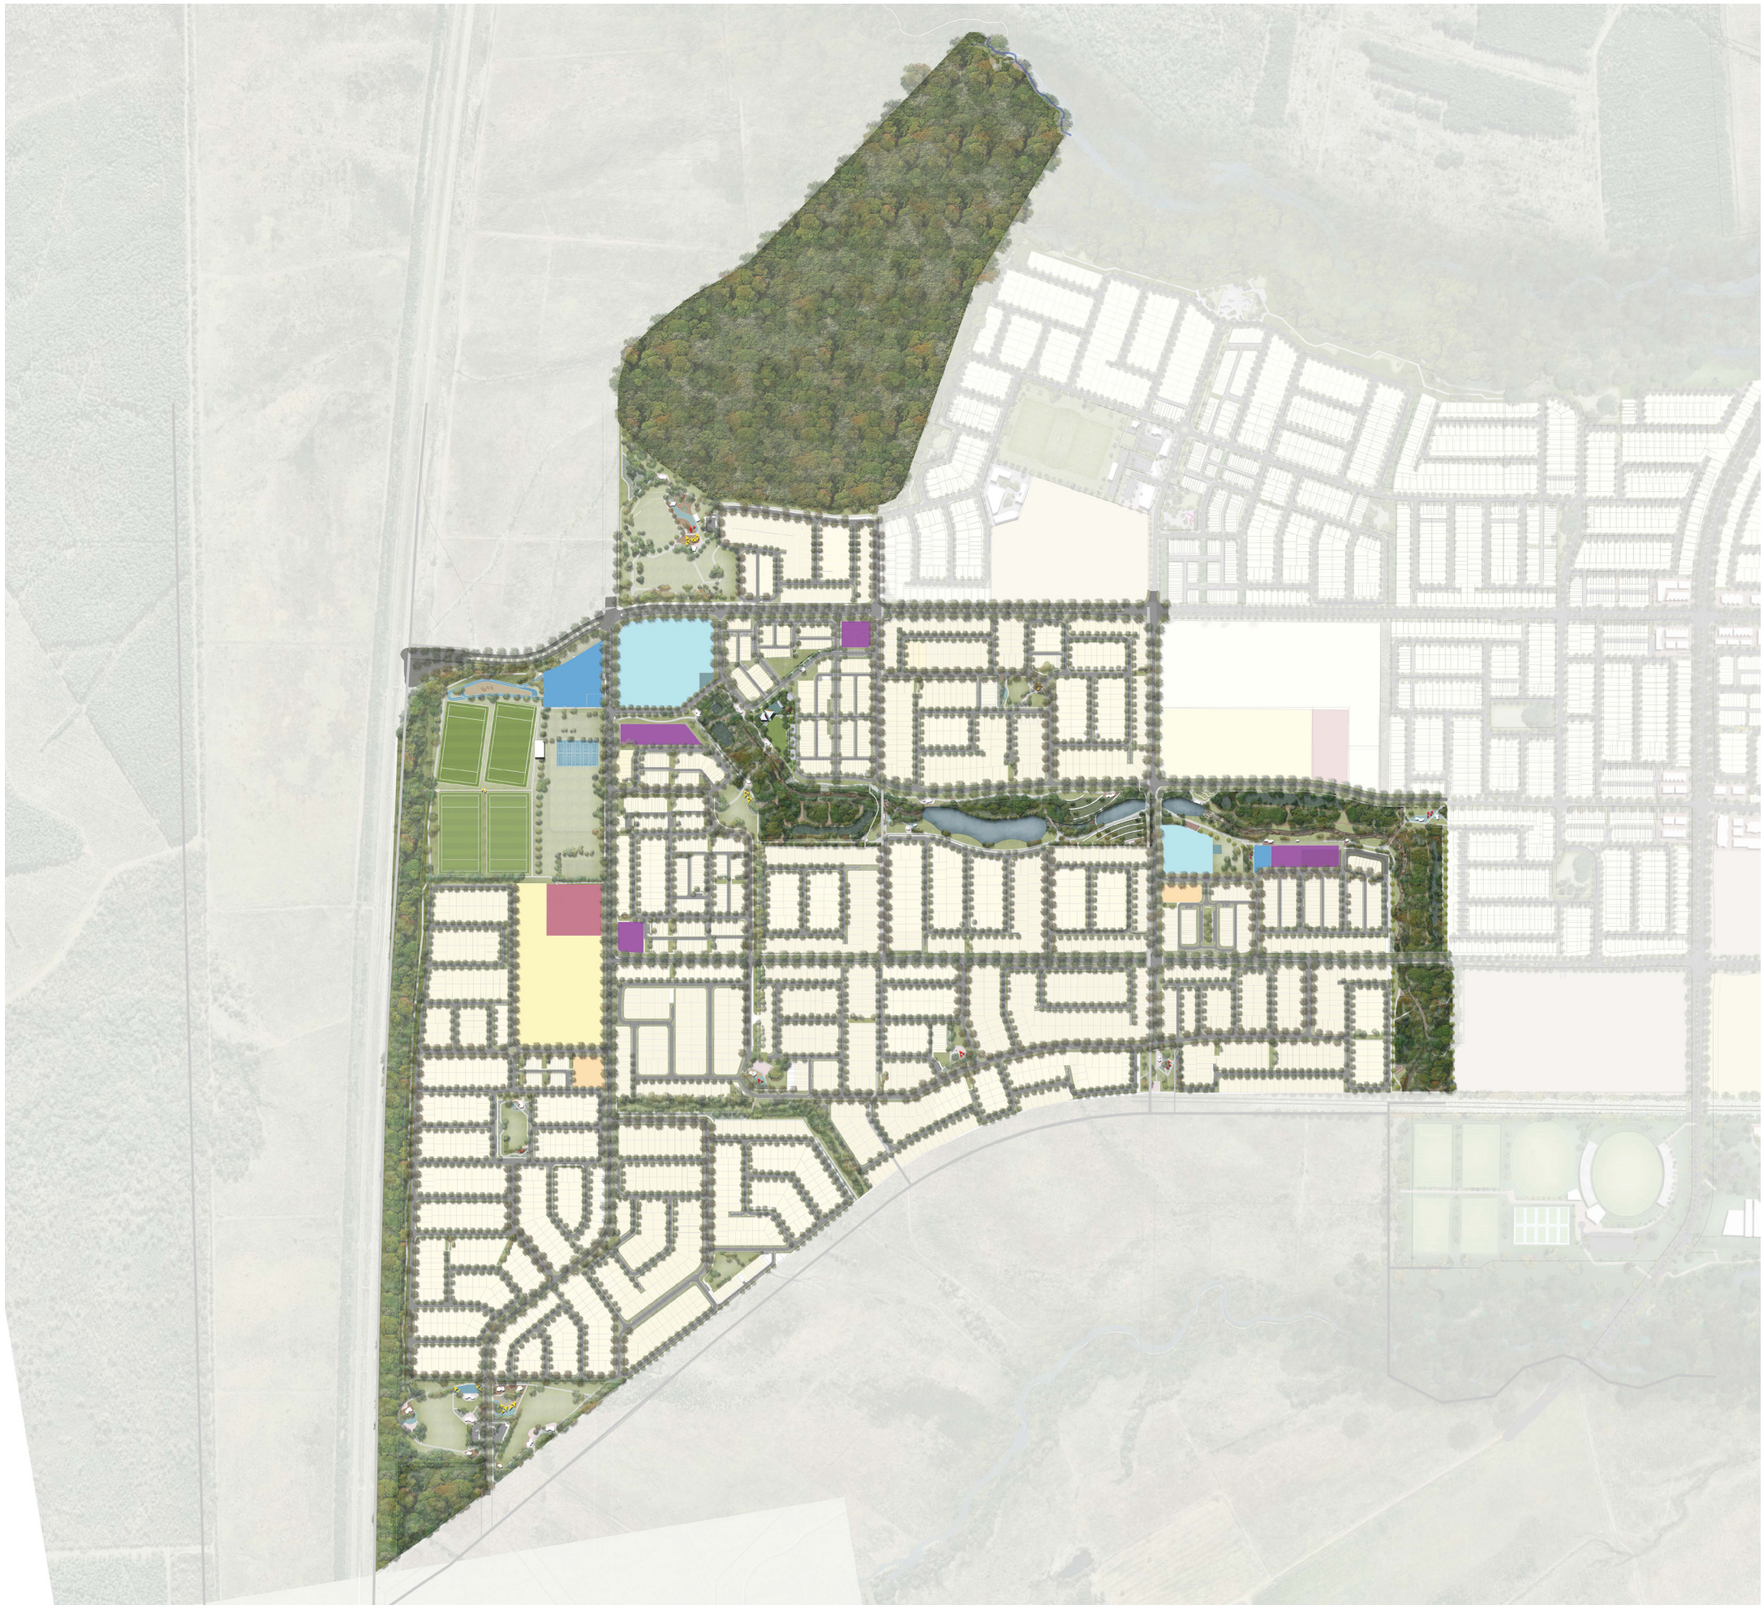

FIGURE 1: AURA WESTERN LOCALITY – ILLUSTRATIVE VISION PLAN

1.2 LAND TO WHICH THIS POD RELATES

This PoD relates to that part of the *Caloundra South Master Plan* described as the Western Locality – Precincts 6, 11, 12 and 14 (parts) within the *Caloundra South Master Plan* (15 June 2012). ***Figure 2: Land To Which This PoD Relates*** shows the boundary (defined by extent of the PoD area highlighted in blue) of the land to which this PoD relates.

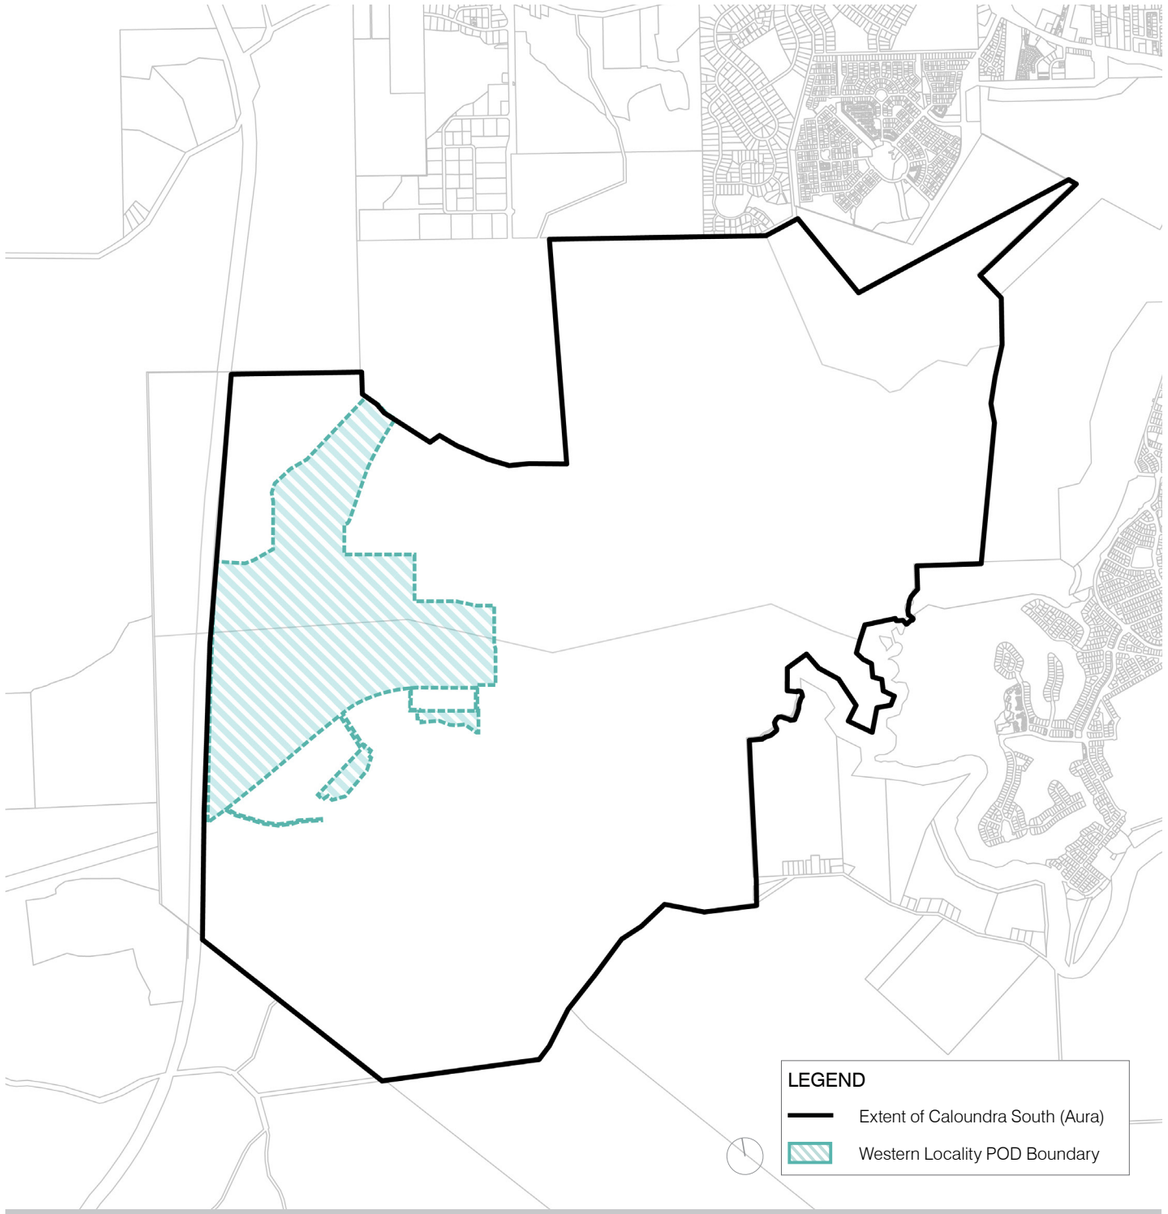

FIGURE 2: LAND TO WHICH THIS POD RELATES

1.3 INTERPRETATION

Terms used in this PoD have the meaning assigned by the *Economic Development Act 2012* (ED Act), the *Caloundra South UDA Development Scheme 2011* and the *Caloundra South Master Plan* (15 June 2012).

If there are any inconsistencies between the definitions in these documents, the inconsistency is to be resolved by using the definition contained in the documents in the following order:

a) The ED Act; or if there is no definition in the ED Act;
b) The Caloundra South UDA Development Scheme; or if there is no definition in the Caloundra South UDA Development Scheme;
c) Part 13 of the *Caloundra South Master Plan* (15 June 2012);
d) Any executed infrastructure agreement; and
e) The definitions in ***Appendix A*** of this PoD.

A reference in the PoD to a specific resource document or standard means the current version of that resource document or standard at the date of the approval of this PoD.

1.4 RELATIONSHIPS TO OTHER LEGISLATION

The Council's Planning Scheme only applies to the extent it is adopted into the PDA Development Scheme and Master Plan approval and then only to the extent the provisions so adopted are consistent with the PDA Development Scheme.

1.5 EXPLANATION OF PLAN OF DEVELOPMENT STRUCTURE AND ASSESSMENT PROCESS

The PoD consists of the components outlined by ***Table 1: Plan Of Development Structure*** below:

TABLE 1: PLAN OF DEVELOPMENT STRUCTURE

SECTION		EXPLANATION
Providing non-statutory context and understanding of the PoD and how it is to be used.	**Section 1** Explanatory Content	This section includes general explanatory content regarding the site and how the PoD document is used, including: • Relationship to all heads of power; • Structure of PoD; • How future assessment processes work; • The purpose of this document; • Land to which this PoD relates; • Rules for interpretation; • The relationship of this PoD to other legislation; and • The assessment process sought by this PoD.
Providing development criteria and plans that form the statutory element of the PoD.	**Section 2** Approved Development (No Further Assessment)	This section outlines all development that is Approved Development where in accordance with plans and criteria outlined in the PoD.
	Section 3 Approved Development (Compliance Assessment)	This section outlines all development that can be considered through compliance assessment. This section is organised by Sub-Precinct or Precinct and outlines the plans and criteria that are to be used in the compliance assessment process.

1.5.1 OVERALL OPERATION OF THIS POD AND RELATIONSHIPS TO OTHER APPROVALS

This PoD forms one element of the overall approval framework relevant to the Caloundra South Western Locality (CSWL) – Precincts 6, 11, 12 and 14 (parts).

The relationship of this PoD to other approvals or statutory obligations is outlined by ***Figure 3: PoD Relationships and Operational Overview***. This figure also provides a summary of the way in which future development can occur over the CSWL – Precincts 6, 11, 12 and 14 (parts), which are:

1. Approved Development (No Further Assessment): development in accordance with Plans and Development Controls comprising Exempt development, which may proceed to operational works and building works approvals;
2. Approved Development (Compliance Assessment): development in accordance with the PoD subject to Approved Compliance Assessment Process; and
3. Certification of Operational Works: certification of operational works is undertaken in accordance with the Self Certification Procedures Manual.

Further detail regarding each of these processes is outlined by Section 1.5.2 Future Development Delivery Processes.

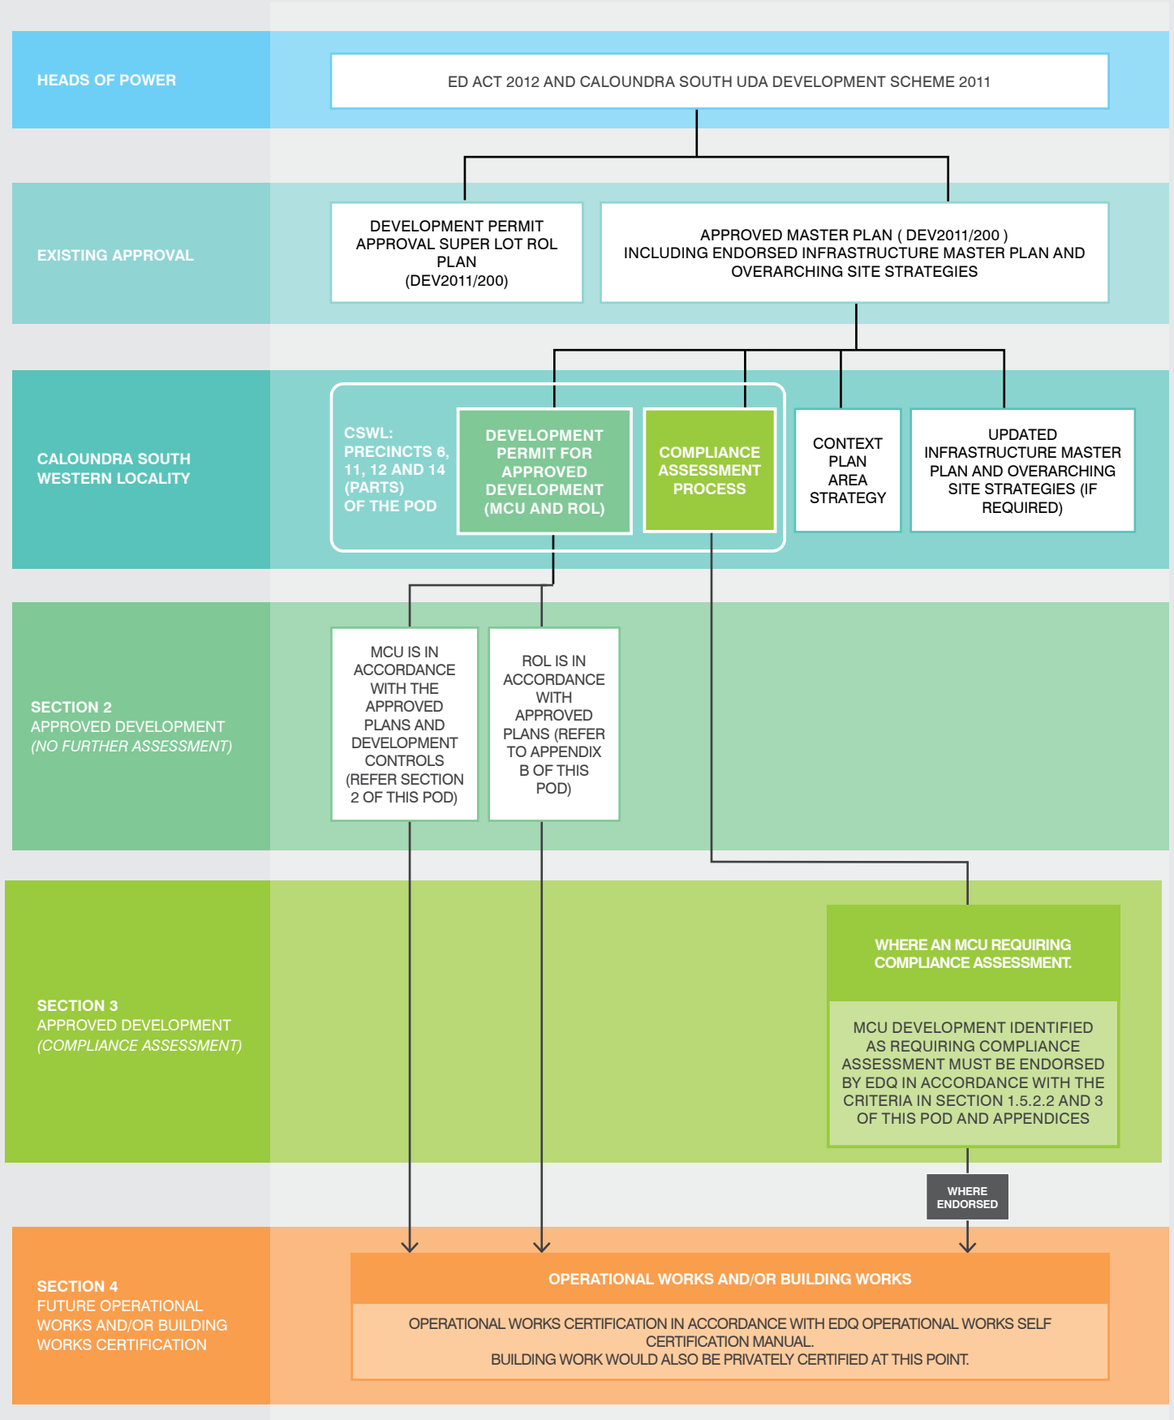

FIGURE 3: POD RELATIONSHIPS AND OPERATIONAL OVERVIEW

1.5.2 FUTURE DEVELOPMENT DELIVERY PROCESSES

1.5.2.1 APPROVED DEVELOPMENT (NO FURTHER ASSESSMENT)

Development within this section that is in accordance with the PoD is exempt development and may proceed to operational works and building works approvals.

A summary of this process and its intended operation is provided by ***Table 2: Approved Development (No Further Assessment) Process Summary*** and ***Figure 4: Approved Development (No Further Assessment) Operation***.

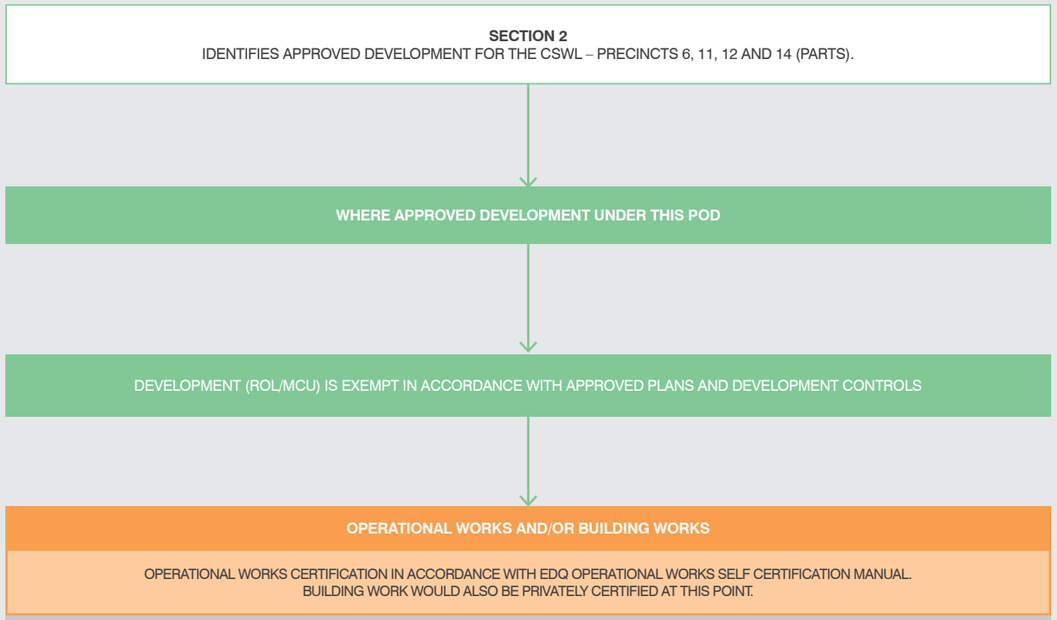

FIGURE 4: APPROVED DEVELOPMENT (NO FURTHER ASSESSMENT) OPERATION

TABLE 2: APPROVED DEVELOPMENT (NO FURTHER ASSESSMENT) PROCESS SUMMARY

SECTION	WHAT IS THE CONTENT?	WHEN DOES THIS SECTION APPLY?	HOW DOES IT WORK?	WHO ADMINISTERS THIS PROCESS?	WHY IS THIS PROCESS NEEDED?
Section 2 For development in accordance with the PoD that is exempt from further assessment.	This section includes:- • Approved Plans for Reconfiguring a Lot; • Approved Plans and development controls for approved uses.	Applies to development identified as Approved Development (RoL and MCU) in Section 2.	Approved Development is development that is exempt from further assessment where in accordance with approved plans and development controls.	Development in accordance with these plans and controls will proceed to certification of operational works and building works.	This section identifies development that does not need to undertake a Compliance Assessment process where in accordance with approved plans and development controls.

1.5.2.2 APPROVED DEVELOPMENT (COMPLIANCE ASSESSMENT)

Approved Development (Compliance Assessment) means the process of having Development plans, works, documents, reports, strategies or the like endorsed by EDQ.

A summary of this process and its intended operation is provided by ***Table 3: Approved Development (Compliance Assessment) Process Summary*** and ***Figure 5: Approved Development (Compliance Assessment) Operation***.

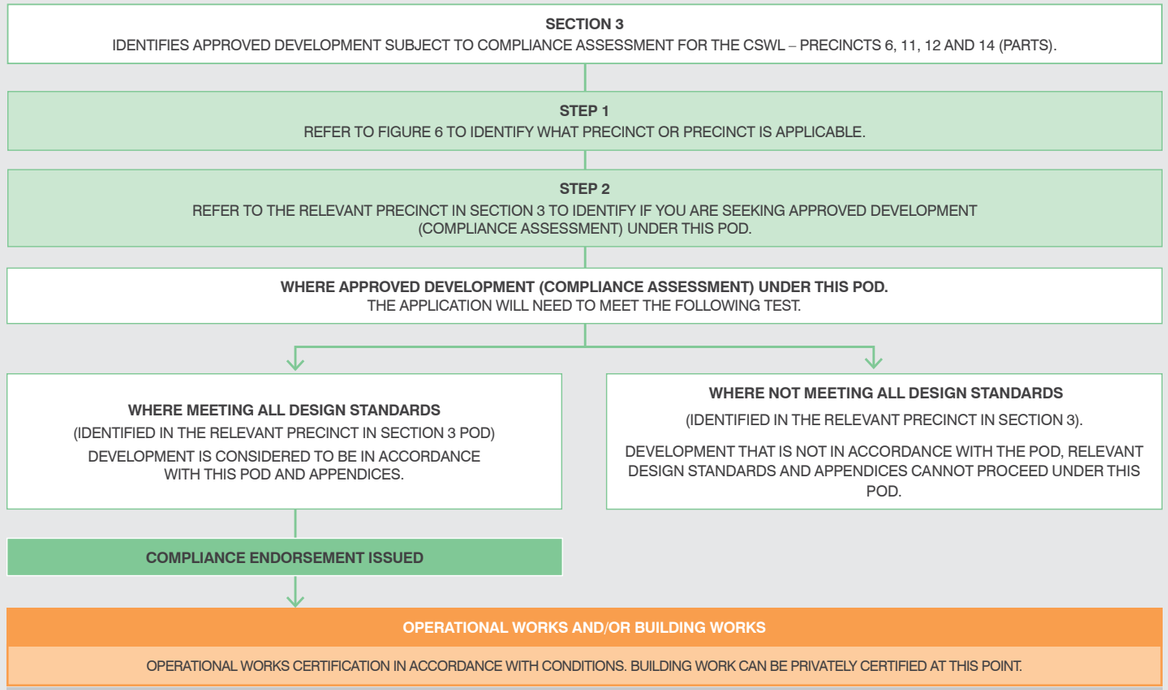

FIGURE 5: APPROVED DEVELOPMENT (COMPLIANCE ASSESSMENT) OPERATION

TABLE 3: APPROVED DEVELOPMENT (COMPLIANCE ASSESSMENT) PROCESS SUMMARY

SECTION	WHAT IS THE CONTENT?	WHEN DOES THIS SECTION APPLY?	HOW DOES IT WORK?	WHO ADMINISTERS THIS PROCESS?	WHY IS THIS PROCESS NEEDED?
Section 3 For development in accordance with the PoD that is Approved Development subject to Compliance Assessment.	This section is organised by precinct and includes:- • Precinct intent statements; • Uses that are Approved Development subject to Compliance Assessment; • Precinct design criteria; • Specific Use Criteria; and • Appendices.	Applies to development identified as Approved Development subject to Compliance Assessment in the relevant precinct in Section 3.	'Compliance Assessment' refers to the assessment process undertaken by EDQ and administered by way of a condition of approval.	Administered by EDQ.	This section is intended to facilitate future compliance assessment. Its benefits are:- • A more efficient planning process; • Provides flexibility for Stockland and the community; and • Resolves detailed design and technical requirements.

1.5.2.3 PRELIMINARY APPROVAL (FUTURE MCU)

For those land uses listed in Section 3.1.2 (table 9) of this Plan of Development, Preliminary Approval has been granted through the Master Plan approval under DEV2011/200.

SECTION 2

APPROVED DEVELOPMENT

(NO FURTHER ASSESSMENT)

2.0 APPROVED DEVELOPMENT (NO FURTHER ASSESSMENT)

This section of the PoD applies to development that is exempt from further assessment where in accordance with the plans and development controls outlined by this section (and related appendices) and may proceed to operational works and building works approvals.

The relevant process is further explained by Section 1 - Explanatory Content to this PoD. This section of the PoD is relevant to the following:

- Reconfiguring a Lot;
- Advertising Devices;
- Car Park (where associated with Display Home and/or Sales Office);
- Home Based Business;
- House or Display Home;
- Secondary Dwellings;
- Multiple Residential (Duplex);
- Multiple Residential (Triplex)
- Park;
- Sales Office (where not greater than 400m^2); and
- Market

This section includes the following components:

- Reconfiguring a Lot Plans;
- Plans and development controls for Advertising Devices;
- Plans and development controls for a Car Park (where associated with Display Home and/or Sales Office)
- Development controls for Home Based Business;
- Plans and development controls for House or Display Home;
- Development controls for Secondary Dwellings;
- Plans and development controls for Multiple Residential (Duplex);
- Plans and development controls for Multiple Residential (Triplex);
- Mansion Homes;
- Development controls for Park;
- Plans and development controls for Sales Office (where not greater than 400m^2); and
- Development controls for Market.

2.1 RECONFIGURATION OF A LOT

Reconfiguring a Lot plans have been prepared for the Western Locality – Precincts 6, 11, 12 and 14 (parts) which reflect the proposed lot layout. These plans are included in ***Appendix B*** of the PoD for ease of reference. Reconfiguring a Lot undertaken in accordance with these plans is Approved Development (No Further Assessment) and can proceed to operational works certification and plan sealing in accordance with the process outlined in Section 1.5.2.1.

2.2 ADVERTISING DEVICES

Advertising devices in accordance with the controls in ***Table 4: Advertising Devices Controls*** is Approved Development (No Further Assessment) and can proceed to certification of operational works and building works.

TABLE 4: ADVERTISING DEVICES CONTROLS

ADVERTISING DEVICE REQUIREMENTS
Advertising Devices are located generally in accordance with the approved PoD included in ***Appendix D*** and are to be in accordance with the criteria identified by ***Appendix D.***
OR
Advertising Devices are to be designed generally in accordance with the Sunshine Coast Council Planning Scheme requirements as set out in the Development Scheme.

2.3 CAR PARK (WHERE ASSOCIATED WITH A DISPLAY HOME AND/OR SALES OFFICE)

A Car Park (where associated with Display Home and/or Sales Office) is Approved Development (No Further Assessment) and can proceed to certification of operational works and building works where:-

- The use is provided in conjunction with a Display Home and/or Sales Office; and
- Complying with car parking in ***Appendix F.***

2.4 HOME BASED BUSINESS

A Home Based Business is exempt development where the use is in accordance with the provisions of the Home Based Business definition in ***Appendix A.***

2.5 HOUSE OR DISPLAY HOME

A House or Display Home in accordance with the plans and controls in ***Table 5: House Or Display Home Controls*** is Approved Development (No Further Assessment) and can proceed to certification of operational works and building works.

TABLE 5: HOUSE OR DISPLAY HOME CONTROLS

HOUSE OR DISPLAY HOME CONTROLS
Development for a House or Display Home is generally in accordance with the Approved Plan of Development in ***Appendix E*** and Residential Design Controls in ***Appendix G,*** complying with car parking in ***Appendix G.***

2.6 SECONDARY DWELLINGS

Secondary Dwellings are Approved Development (no further assessment) provided they meet all of the following criteria outlined in ***Table 6: Secondary Dwelling Controls*** below:

TABLE 6: SECONDARY DWELLING CONTROLS

SECONDARY DWELLING CONTROLS	
Floor Area of Secondary Dwelling	Maximum 45m^2 GFA (Note: GFA excludes the garage and a 4m^2 size covered entry porch area only).
Design and Siting of buildings and structures	To be in accordance with the relevant Allotment Diagram in ***Appendix G.*** Where not on a corner lot, the dwelling/ secondary dwelling must have the design effect of one (1) single residential dwelling from the road/street frontage or within public view.
Materials and detailing	Materials, detailing, colours and roof form are consistent with those of the primary house.
Outdoor Living Space	Minimum 9m^2 with a minimum dimension of 3m and directly accessible from a main living area.
Car Parking and Garaging	Minimum one space in addition to the primary dwelling requirement – with minimum dimensions of 5m x 3m.
Driveway	Shared minimum driveway with the primary house.
Front Entry	If the lot is on a corner – dedicated pedestrian entry and door visible from and addressing the secondary street.
Street Surveillance	On a single street frontage the secondary dwelling entry must be hidden from view from the street so as to give the effect that the home is one (1) single residential dwelling.
Letterboxes	Any Secondary Dwelling is not permitted its own letterbox and must be shared with the primary dwelling.
Titling	Any Secondary Dwelling is unable to be separately titled to the primary dwelling.
Rainwater Tank Requirements	The requirement of a 5000L rainwater tank is to be applied to the dwelling treated as one (1) combined dwelling.
Separate Services	No separate infrastructure servicing to the secondary dwelling is permitted (ie. water, gas, electricity).

2.7 MULTIPLE RESIDENTIAL (DUPLEX & TRIPLEX) AND MANSION HOMES

Multiple Residential (duplex & triplex) and Mansion Homes are Approved Development (No Further Assessment) and can proceed to certification of operational works and building works, where:

- The land is identified on the Approved Plan of Development included at ***Appendix E;*** and
- In accordance with the relevant criteria in ***Appendix G*** (1.1.1 - House & Multiple Residential Allotments, 1.1.2 Triplex and 1.1.19 Mansion Homes).

2.8 PARK

A Park is exempt development in accordance with Schedule 1 of the *Caloundra South Urban Development Area Development Scheme* and can proceed to certification of operational works and building works.

2.9 SALES OFFICE

A Sales Office is Approved Development (No Further Assessment) and can proceed to certification of operational works and building works, where in accordance with controls in ***Table 7: Sales Office Controls***.

TABLE 7: SALES OFFICE CONTROLS

SALES OFFICE CONTROLS
Complies with relevant controls of Section 3.9 and where complying with the car parking rates in ***Appendix F.***

2.10 MARKET

A Market is Approved Development (No Further Assessment) on the following lots only:

- The Civic Park Lot 850 and Town Square Lot 860;
- The Community Lots 853, 857, 858 and 880; and
- where the use is in accordance with the provision of the Market definition in ***Appendix A*** and the Specific Use Criteria in Section 3.9.

SECTION 3

APPROVED DEVELOPMENT

(COMPLIANCE ASSESSMENT)

3.0 APPROVED DEVELOPMENT *(COMPLIANCE ASSESSMENT AND PRELIMINARY APPROVAL MCU USES)*

3.1 INTRODUCTION

This section provides the Design Criteria for Approved Development (Compliance Assessment) for development under the process outlined in Section 1 – Explanatory Content to this PoD.

The land included within this Plan of Development has been divided into precincts and Sub-Precincts as shown in ***Figure 6: Western Locality Precincts And Sub-Precincts*** to facilitate the delivery of precinct or Sub-Precinct specific approved land uses summarised by Section 3.1.1.

This section of the PoD includes the following components for each Sub-Precinct:

1. A statement and illustration of overall intent;
2. Uses that are Approved Development subject to Compliance Assessment;
3. Specific design criteria; and
4. Criteria for changes to the Reconfiguring a Lot layout.

This section also includes Compliance Assessment requirements which apply to all Sub-Precincts for specific uses.

Where in conflict, the Sub-Precinct design criteria prevail over Section 3.9.

This section also identifies uses which comprise a Preliminary Approval. These are uses which will be assessable subject to future applications for a development permit.

3.1.1 SUMMARY OF COMPLIANCE ASSESSABLE USES

TABLE 8: COMPLIANCE ASSESSABLE USES

SUB-PRECINCT	APPROVED USES	TOTAL RESIDENTIAL LOTS (MINIMUM +/-15%)	TOTAL MULTIPLE RESIDENTIAL (OTHER THAN DUPLEXES, TRIPLEXES & MANSION HOMES) (MINIMUM +/-15%)	MAX RETAIL USE GFA	MAX COMMERCIAL USE GFA	EDUCATION AND COMMUNITY FACILITY PROVISION	TOTAL PARK AREA
1	N / A	N / A	N / A	N / A	N / A	N / A	39.2 ha Conservation
2	N / A	N / A	N / A	N / A	N / A	N / A	1.9 ha Local Linear Park 0.71 ha Local Recreation Park 16.8 ha Drainage Corridor
3	• Business • Child Care Centre • Community Facility • Fast Food Premises • Food Premises • Health Care Services • Market • Multiple Residential • Service Industry - a maximum of 250m² GFA • Shop • Shopping Centre	165 standard residential lots	70 dwellings	1,500m²	1,000m²	• 2 x 750m² land dedication for Neighbourhood Meeting Room Lots	0.5 ha Neighbourhood Recreation Park 0.34 ha Local Linear Park 400 m² Civic Park
4	• Community Facility • Educational Establishment • Outdoor Sport and Recreation • Indoor Sport and Recreation	N / A	N / A	N / A	N / A	• 750 m² land dedication for a Neighbourhood Meeting Room Lot • 1.0ha land dedication for a District Community Centre • 4.0ha P-6 State School • 1.08ha Emerging Community Lot	12.5 ha Major Sports Park 0.18 ha Local Linear Park 1.45 ha Highway Buffer (40m wide)
5	• Business • Fast Food Premises • Food Premises • Health Care Services • Indoor Entertainment (Tavern) • Market • Multiple Residential • Service Industry - a maximum of 250m² GFA • Shop • Shopping Centre	N / A	170 dwellings	5,000m²	2,000m²	N / A	500 m² Town Square 0.3 ha Local Linear Park

SUB-PRECINCT	APPROVED USES	TOTAL RESIDENTIAL LOTS (MINIMUM +/-15%)	TOTAL MULTIPLE RESIDENTIAL (OTHER THAN DUPLEXES, TRIPLEXES & MANSION HOMES) (MINIMUM +/-15%)	MAX RETAIL USE GFA	MAX COMMERCIAL USE GFA	EDUCATION AND COMMUNITY FACILITY PROVISION	TOTAL PARK AREA
6	• Multiple Residential	1116 standard residential lots 12 Multiple Residential Allotments (Duplex) (24 dwellings max.) 1 Mansion Home Allotments (4 dwellings max.) Total of 1144 max. dwellings including Multiple Residential dwellings	54 dwellings	N / A	N / A	N / A	5.0 ha District Recreation Park 0.35 ha District Linear Park 1.79 ha Neighbourhood Recreation Park 1.19 ha Local Linear Park
7	• Child Care Centre • Multiple Residential • Telecommunications Facility	1464 standard residential lots 31 Multiple Residential Allotments (Duplex) (62 dwellings max.) 2 Multiple Residential Allotments (Triplex) (6 dwellings max.) Total of 1532 max. dwellings including Multiple Residential dwellings	N / A	N / A	N / A	N / A	5.0 ha (total) District Recreation Park 1.4 ha District Linear Park 5.2 ha Highway Buffer (40m wide) 1.8 ha Neighbourhood Recreation Park 0.74 ha Local Recreation Park 0.78 ha Local Linear Park 4.0 ha Drainage Reserve / Corridors

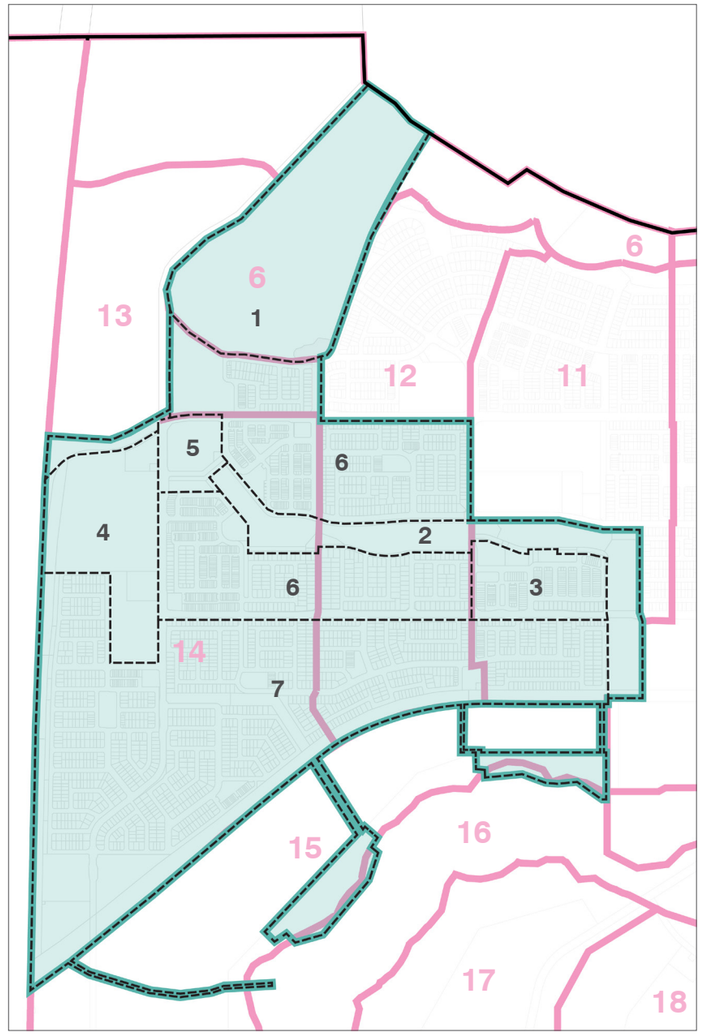

REFERENCE PLAN

3.1.2 SUMMARY OF PRELIMINARY APPROVAL (MCU USES)

The below uses in Table 9 have already been granted Preliminary Approval through the Master Plan Approval under DEV2011/200.

TABLE 9: PRELIMINARY APPROVAL (MCU USES)

SUB-PRECINCT	PRELIMINARY APPROVAL LAND USES	RELEVANT ASSESSMENT BENCHMARK
1	N / A	N / A
2	N / A	N / A
3	On Neighbourhood Centre Lot 851 • Indoor Sport and Recreation	Plan of Development for Aura Western Locality Precincts 6, 11, 12 and 14 Parts (May 2022)
4	N / A	N / A
5	On District Centre Lot 859 • Indoor Sport and Recreation • Service Station • Multiple Residential	Plan of Development for Aura Western Locality Precincts 6, 11, 12 and 14 Parts (May 2022)
6	N / A	N / A
7	N / A	N / A

TOTAL DWELLINGS - COMPARISON WITH MASTER PLAN

PRECINCT	TOTAL DWELLING YIELD - CURRENT APPLICATION (PARTS OF PRECINCTS 11, 12 & 14)	TOTAL DWELLING YIELD - APPROVED (IN PREVIOUS APPLICATION)	TOTAL CURRENT AND APPROVED DWELLING YIELD	TOTAL YIELD TARGET (+/- 15%) (MASTER PLAN)
11 (part)	**439 dw**	**766 dw**	**1,205 dw**	*1,250 dw*
12 (part)	**826 dw**	**339 dw**	**1,165 dw**	*1,500 dw*
13 (part)	**N / A**	**N / A**	**N / A**	*N / A*
14	**1,870 dw**	**N / A**	**1,870 dw**	*2,000 dw*
Total Yield	**3,135 dw**	**1,105 dw**	**4,240 dw**	*4,750 dw*

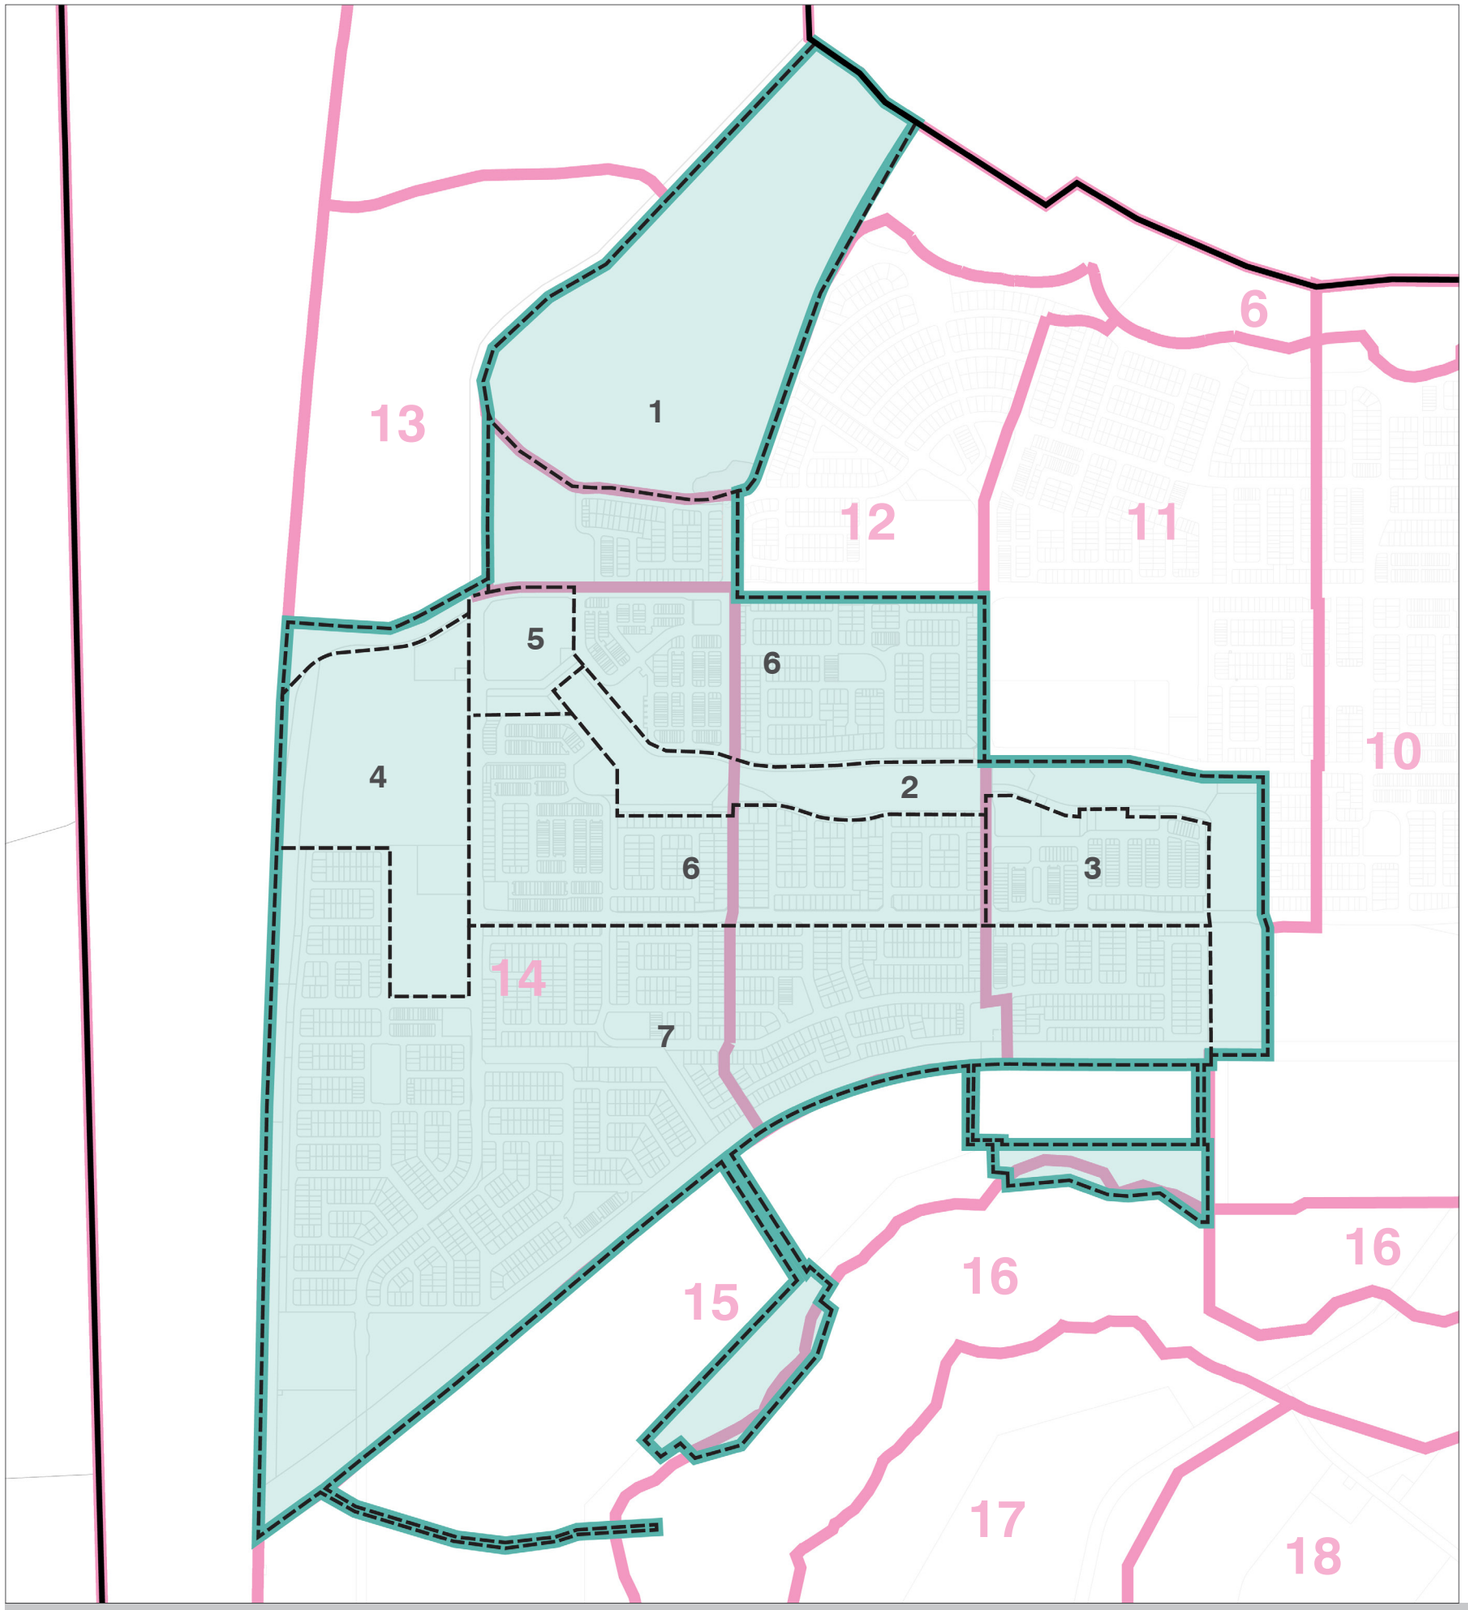

FIGURE 6: WESTERN LOCALITY PRECINCTS & SUB-PRECINCTS PLAN

REFERENCE PLAN

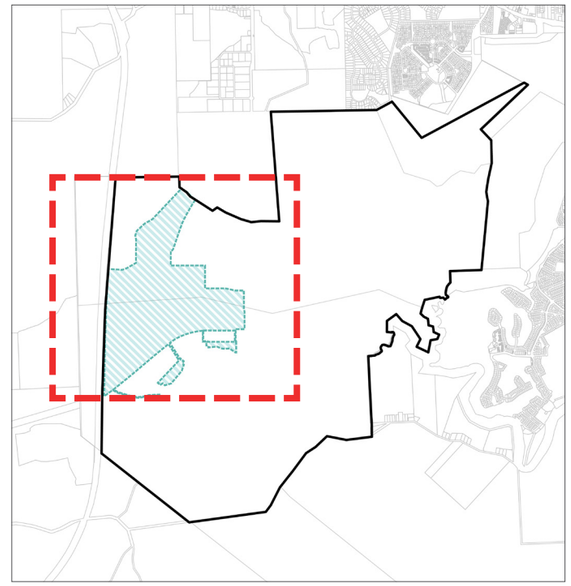

Aura Boundary
Western Locality PoD Boundary
Precinct Boundary
1 Precinct Number
Sub-Precinct Boundary
1 Sub-Precinct Number

3.2 SUB-PRECINCT 1

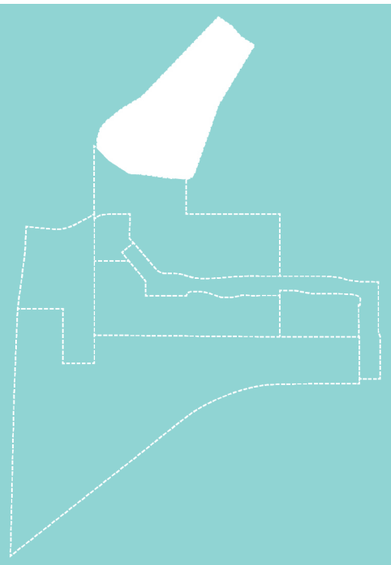

3.2.1 SUB-PRECINCT INTENT

This precinct seeks to provide for the protection and rehabilitation of the major waterways within the site and for a range of well-located passive recreation and educational activities that promote a diverse lifestyle, whilst recognising the ecological values of the area.

The Sub-Precinct allows only a limited range of low impact, low-intensity land uses to protect areas identified as having significant values for biological diversity, water catchment, ecological functioning or cultural values.

Figure 7: Sub-Precinct 1 Illustrative Intent Plan *provides an illustrative representation of the desired outcome for the precinct.*

FIGURE 7: SUB-PRECINCT 1 ILLUSTRATIVE INTENT PLAN

3.2.2 USES SUBJECT TO COMPLIANCE ASSESSMENT

The uses that comprise Approved Development subject to Compliance Assessment for Sub-Precinct 1 are outlined in ***Table 10: Uses Subject To Compliance Assessment (Where Not Exempt Or Where Not Meeting Exempt Criteria Under Section 2)*** below.

TABLE 10: USES SUBJECT TO COMPLIANCE ASSESSMENT (WHERE NOT EXEMPT OR WHERE NOT MEETING EXEMPT CRITERIA UNDER SECTION 2)

LAND USES
Uses Subject to Compliance Assessment
• Not Applicable for this sub-precinct

FIGURE 8: SUB-PRECINCT 1 FIXED ELEMENTS

3.3 SUB-PRECINCT 2

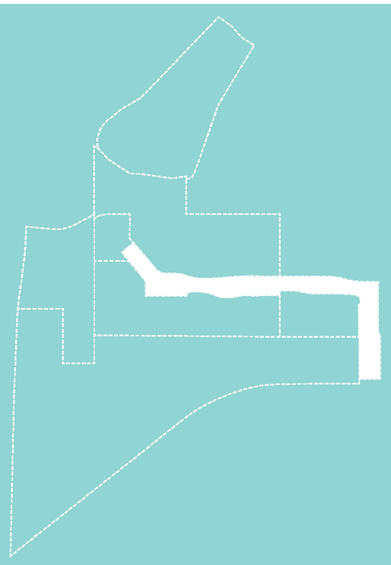

3.3.1 SUB-PRECINCT INTENT

This Sub-Precinct seeks to provide the key amenity driver, green spine and major stormwater drainage features for the Western Precinct: Aura Brook.

This green spine provides a major landscape feature within Aura, and the sub-precinct is designed to support formal and informal uses, as well as provide green relief within the Western Locality.

Within Aura Brook, there are multiple public spaces for people which all blur their edges with the functional elements of the corridor, creating a complex, connected, and holistic green spine.

Figure 9: Sub-Precinct 2 Illustrative Intent Plan provides an illustrative representation of the desired outcome for the precinct.

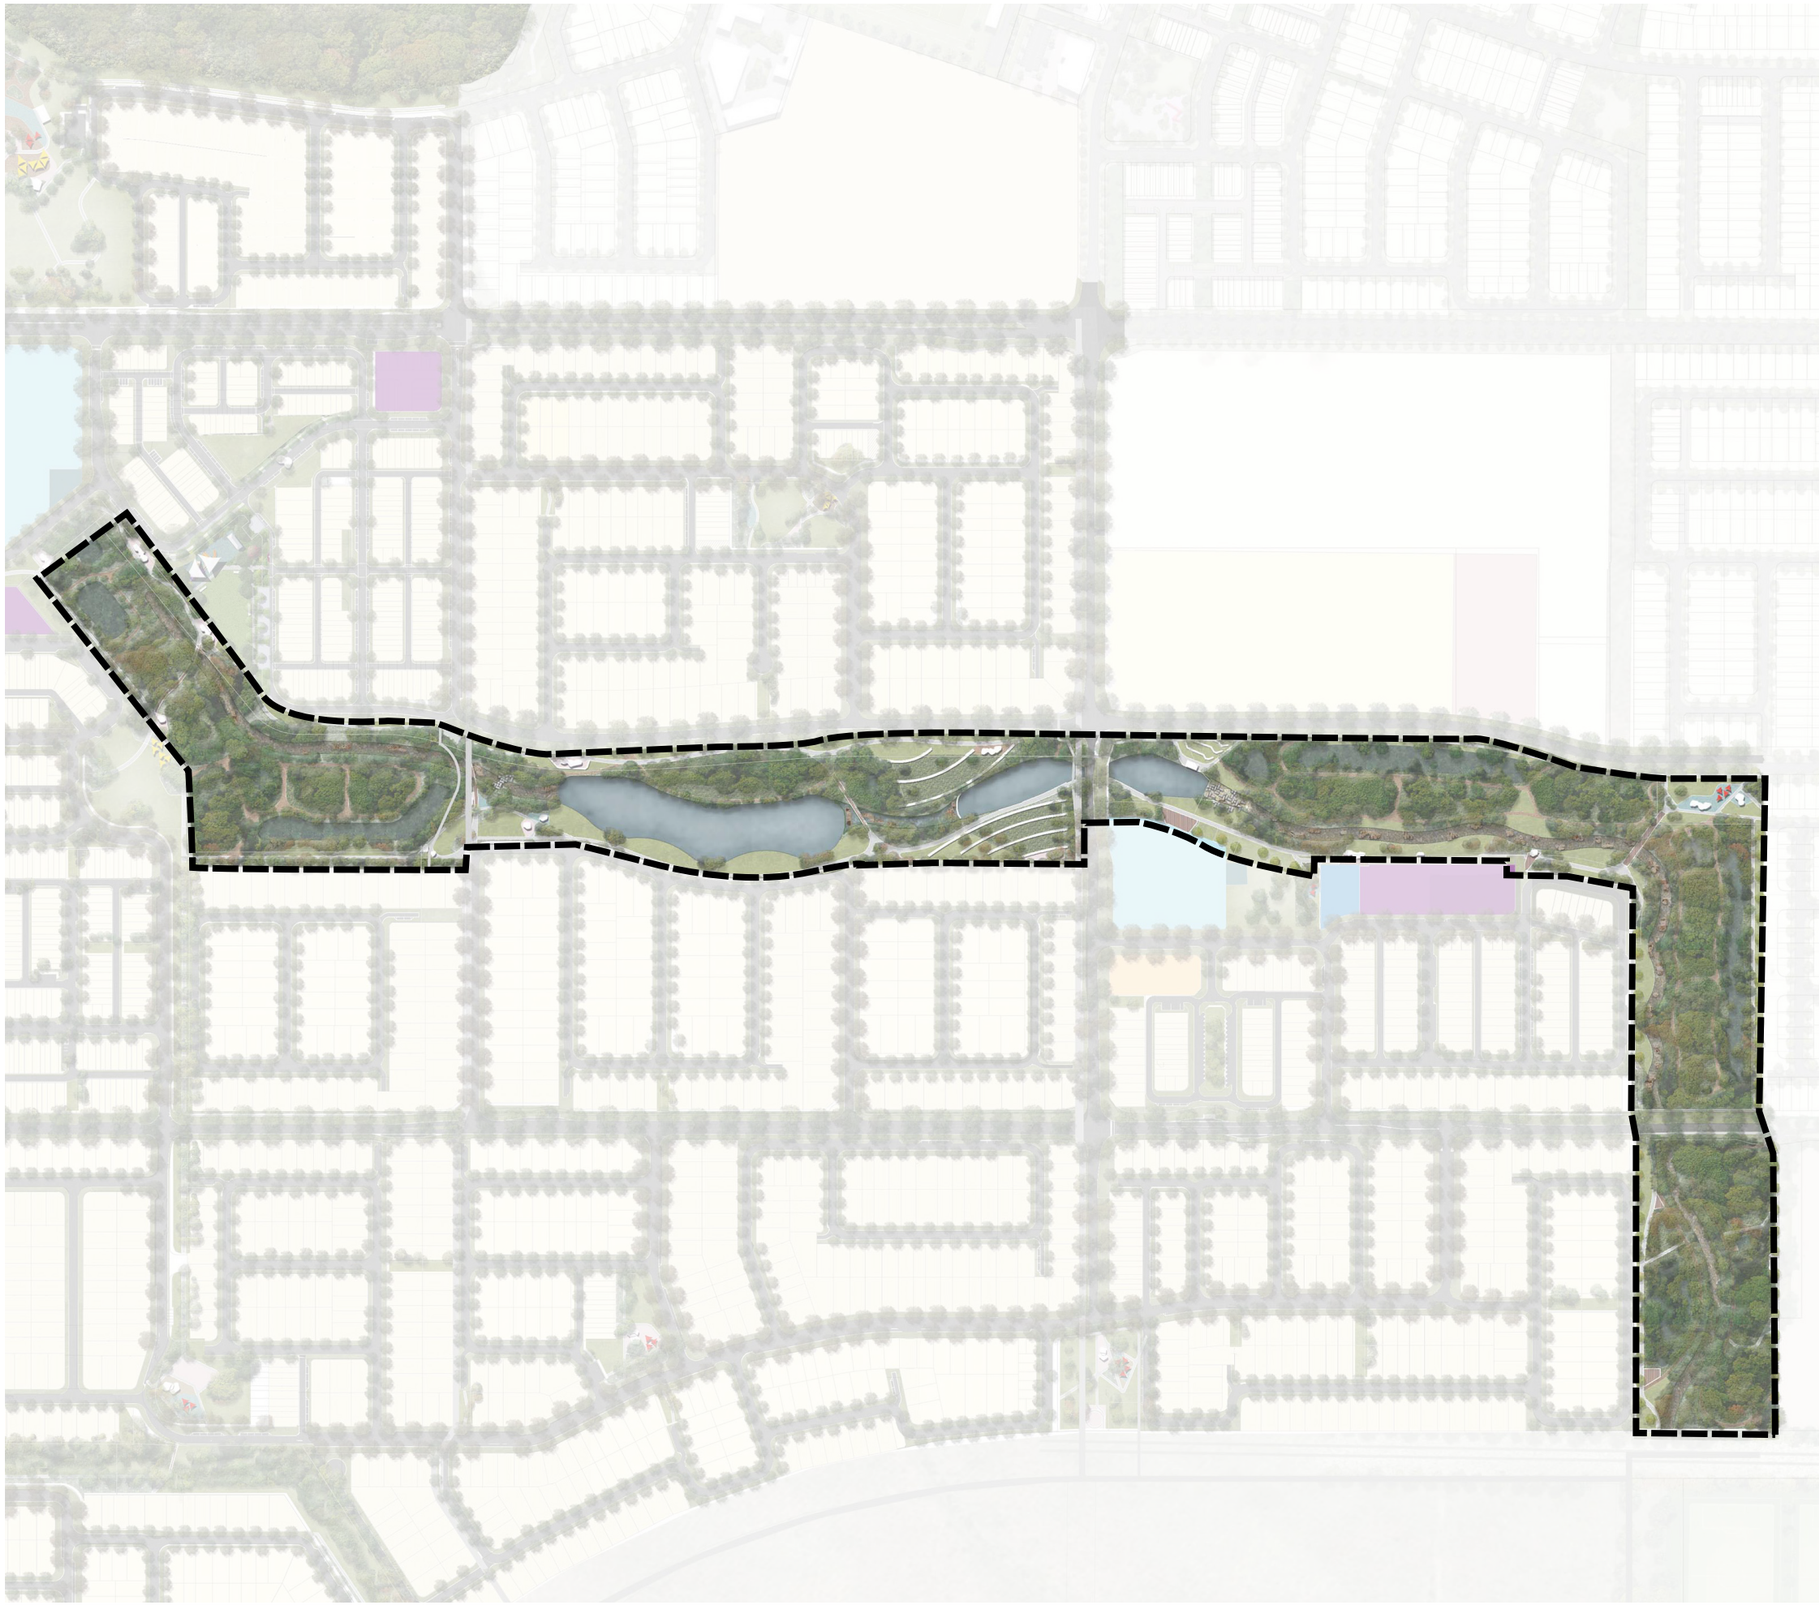

FIGURE 9: SUB-PRECINCT 2 ILLUSTRATIVE INTENT PLAN

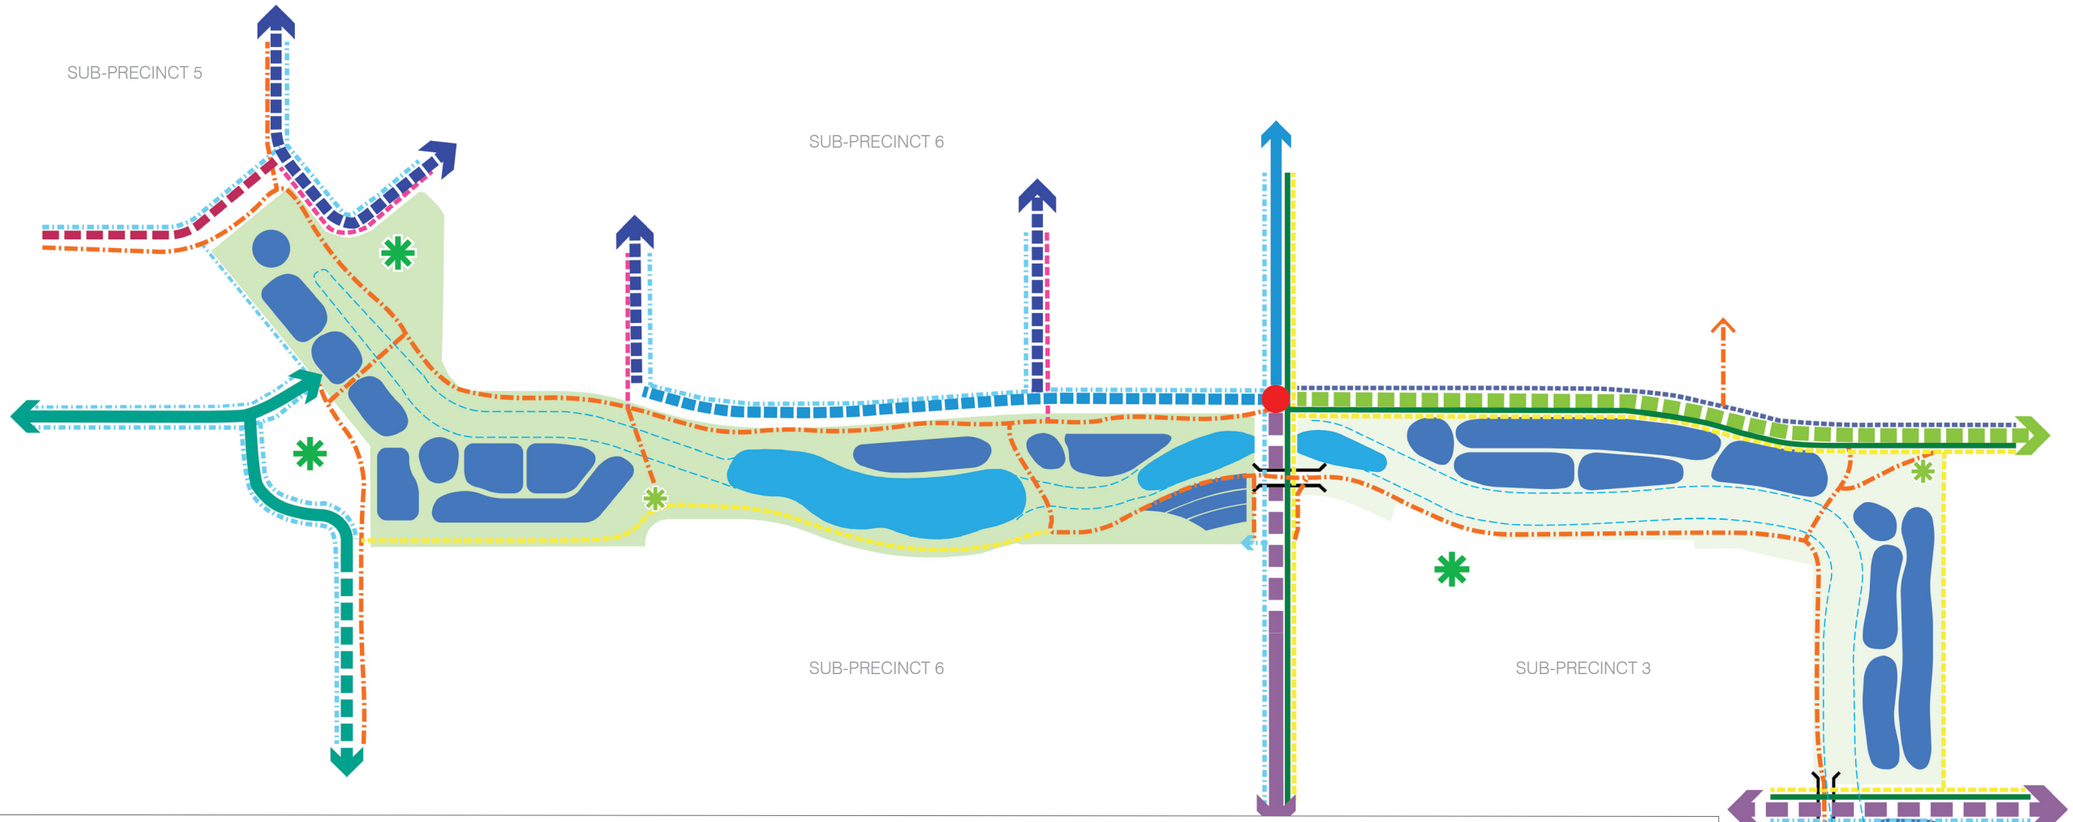

3.3.2 USES SUBJECT TO COMPLIANCE ASSESSMENT

The uses that comprise Approved Development subject to Compliance Assessment for Sub-Precinct 2 are outlined in ***Table 11: Uses Subject To Compliance Assessment (Where Not Exempt Or Where Not Meeting Exempt Criteria Under Section 2)*** below.

TABLE 11: **USES SUBJECT TO COMPLIANCE ASSESSMENT (WHERE NOT EXEMPT OR WHERE NOT MEETING EXEMPT CRITERIA UNDER SECTION 2)**

LAND USES
Uses Subject to Compliance Assessment
• Nil

LEGEND

LAND USES

- Drainage and Open Space
- Neighbourhood Recreation Park (indicative location)
- Local Recreation Park (indicative location)
- Indicative lake
- Indicative Wetlands / Bio-retention basins
- Indicative channel
- Indicative pedestrian underpass locations

ROAD NETWORK HIERARCHY

- Trunk Connector A (23.0m wide)
- Trunk Connector B1 (22.5m wide)
- Trunk Connector B2 (20.0m wide)
- Green Street (23.0m wide)
- Neighbourhood Connector A (20.0m wide)
- Neighbourhood Connector B (22.5m wide)
- Access Street - Urban A (17.5m)
- Access Street - Urban B (16.0m)

INTERSECTIONS

- Signalised Intersection (and associated pedestrian crossing)

PEDESTRIAN AND CYCLE LINKS

- 3.0m Wide Contraflow / Dedicated Cycle Path
- 3.0m Wide Shared Recreation Trail
- 2.5m Wide Off-Road Shared Path
- 2.0m Wide Off-Road Pedestrian Path
- 1.8m Wide Off-Road Pedestrian Path
- 1.5m Wide Off-Road Pedestrian Path

FIGURE 10: **SUB-PRECINCT 2 FIXED ELEMENTS**

3.4 SUB-PRECINCT 3

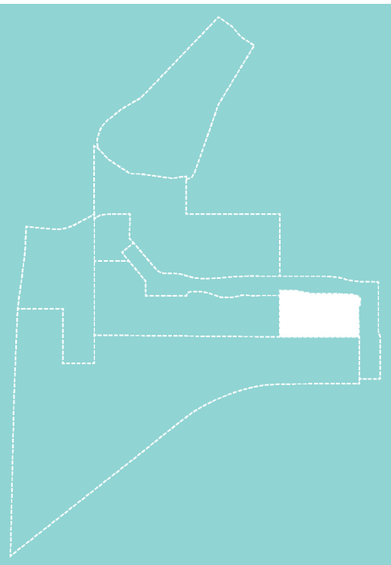

3.4.1 SUB-PRECINCT INTENT

This Sub-Precinct comprises a Neighbourhood Centre which forms a node within the Western Locality community and consists of a small retail and commercial centre, Community Facility and Child Care Centre intended to cater for a mix of businesses, small scale retail, health and community uses.

The residential area within this Sub-Precinct offers the opportunity to become an Innovation Precinct in the future, providing flexible housing outcomes which foster a creative approach to housing to allow people to live, work and create from home. This could include housing such as SoHo or live-in warehouses in the future. The proximity to the Neighbourhood Centre, Town Centre and Aura Brook encourages an integrated, creative outcome.

The built form of the Sub-Precinct reflects the residential nature of the surrounding area and is low-medium rise. Urban design and built form outcomes are to create a functional and attractive streetscape with buildings addressing the street and promoting overlooking of the street to maximise casual surveillance.

The public realm within the Sub-Precinct comprises a Neighbourhood Recreation Park located adjacent to the Neighbourhood Centre, Community Facility and Aura Brook.

The intent for all future planning of this Sub-Precinct is to blur the edges between the Neighbourhood Centre, Community Facility and Neighbourhood Recreation Park with the wider Aura Brook area. There will be an increased focus on Aura Brook for all building design, outdoor dining areas / public spaces, and the Civic Park. This provides the unique opportunity for uses to leverage off the amenity provided by the adjoining Brook and water bodies within it.

Figure 11: Sub-Precinct 3 Illustrative Intent Plan provides an illustrative representation of the desired outcome for the precinct.

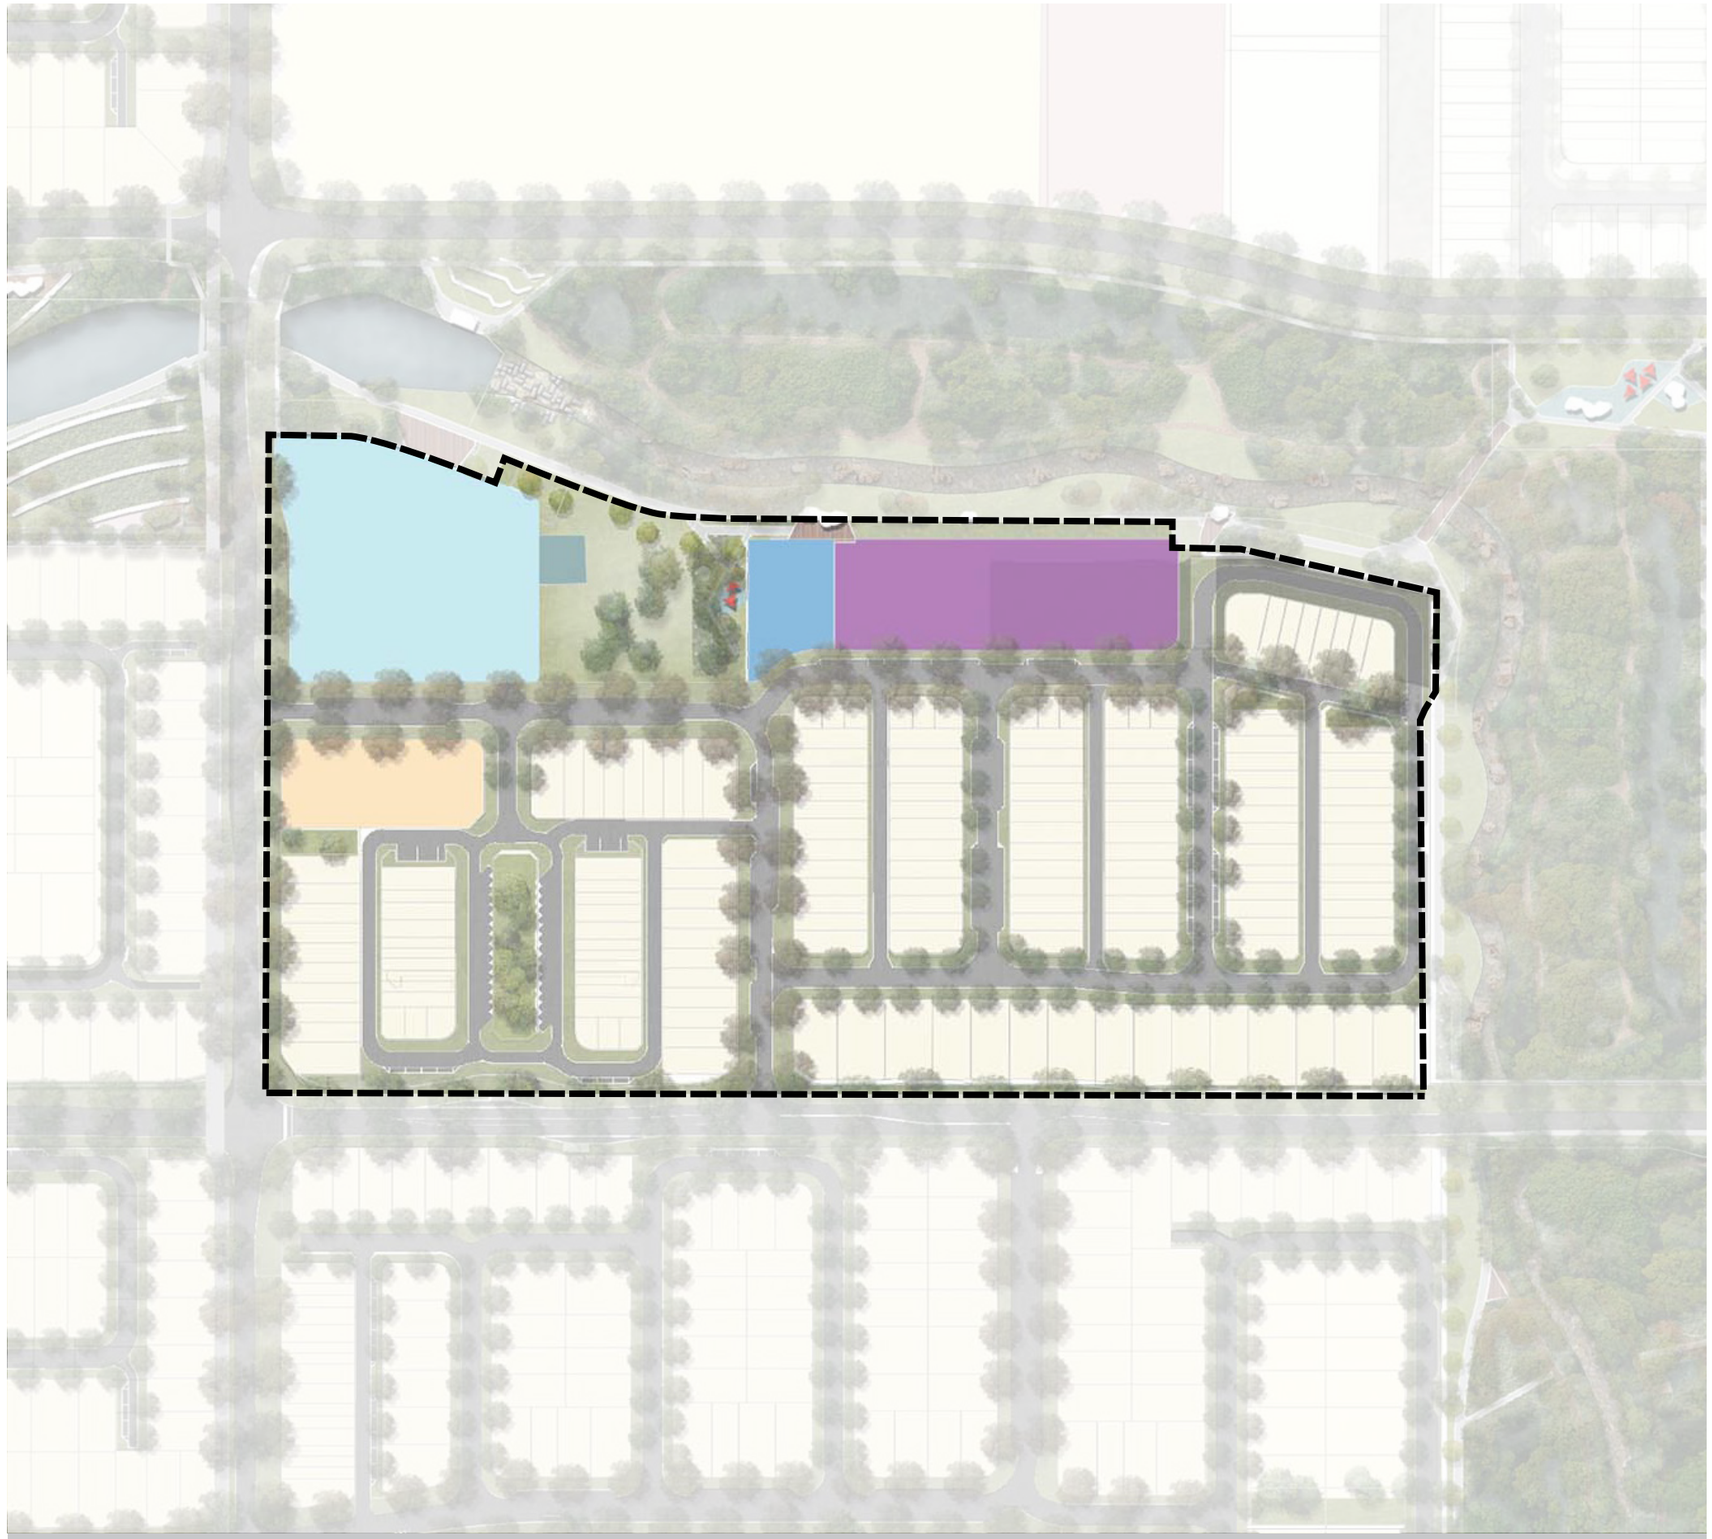

FIGURE 11: **SUB-PRECINCT 3 ILLUSTRATIVE INTENT PLAN**

3.4.2 USES SUBJECT TO COMPLIANCE ASSESSMENT

The uses that comprise Approved Development subject to Compliance Assessment for Sub-Precinct 3 are outlined in ***Table 12: Uses Subject To Compliance Assessment (Where Not Exempt Or Where Not Meeting Exempt Criteria Under Section 2)*** below.

TABLE 12: **USES SUBJECT TO COMPLIANCE ASSESSMENT (WHERE NOT EXEMPT OR WHERE NOT MEETING EXEMPT CRITERIA UNDER SECTION 2)**

LAND USES
Uses Subject to Compliance Assessment
Lot 851 (Neighbourhood Centre) • Business • Fast Food Premises • Food Premises • Health Care Services • Market • Service Industry   - a maximum of 250m² GFA • Shop • Shopping Centre
Lot 852 (Child Care Site) • Child Care Centre
Lots 853 & 880 (Community Facility) • Community Facility
Lots 854 (Multiple Residential Sites) • Multiple Residential

3.4.3 SPECIFIC DESIGN CRITERIA

Applications for Compliance Assessment in Sub-Precinct 3 are required to be assessed against and fulfil the Design Standards identified in ***Table 13: Sub-Precinct 3 Design Standards***.

TABLE 13: **SUB-PRECINCT 3 DESIGN STANDARDS**

ELEMENT	DESIGN STANDARD
Use	DS1.1 Land uses comprise the uses specified for the Sub-Precinct in ***Table 12***. DS1.2 In addition to the following Sub-Precinct design standards, the use is in accordance with the relevant provisions of Section 3.9 Specific Use Criteria and ***Appendix E*** as applicable. DS1.3 Development is to be generally in accordance with the Plan of Development for Sub-Precinct 3 in ***Appendix E,*** which outlines access points, required building frontages and car parking areas.
Built Form	DS2.1 The GFA of uses is in accordance with ***Table 8: Compliance Assessable Uses*** DS2.2 Building height is consistent with that identified in ***Appendix E.*** DS2.3 Where for Multiple Residential (other than Duplex), the minimum setback from the outermost projection is in accordance with Section 3.9 ***Table 24***. DS2.4 Where for Multiple Residential (other than Duplex), development provides building separation distances to minimise impacts on residential amenity and privacy in accordance with Section 3.9 ***Table 25.*** DS2.5 Where development is located on a 'Desired Building Frontage' identified by ***Appendix E.*** a. A building must: • Where on a Neighbourhood Centre site, present a minimum of 60% of the building edge as visually permeable; • Include a combination of design elements such as projections, recesses and openings to enhance the sense of arrival to the precinct, and provide visual connectivity to the street for customers and patrons through glazing, entrances or open dining areas; • Generates visual interest at the street level, having regard to the proportion of openings, windows, materials and features. Blank walls are avoided; • Address the street frontage or frontages by: i. Providing clear, legible entry points for both pedestrians and vehicles; ii. Maximising opportunities for overlooking and casual surveillance of streets, public spaces, parking areas and pedestrian/cycling paths; iii. Provide buildings that are built to frame the street. Windows and apertures face the street and awning and public realm treatments at the ground level celebrate and contribute to the public realm. b. A car park must: • Provide a soft landscaped strip of at least 2m wide along the boundary. • Provide 1 shade tree per 6 car parking spaces for open air car parks unless otherwise provided by shade structures.
Public Realm	DS3.1 Development ensures that 'Pedestrian and Cycle Links' are provided in the general location as identified in ***Appendix E.*** DS3.2 'Public thoroughfare (key pedestrian links)' are indicatively shown in ***Appendix E*** and aim to connect pedestrians from the retail / commercial uses through to the Aura Brook between the Neighbourhood Recreation Park and Civic Park. DS3.3 Pedestrian / Cycle underpass connects from the Neighbourhood Centre through to the western areas of Aura Brook and the District Centre and is indicatively shown in ***Appendix E.*** DS3.4 A 'Contraflow/Dedicated Cycle Path' is indicatively shown in ***Appendix E.*** DS3.5 Back-of-house areas used for storage, loading or building plant are screened so as not to be visible from a public street and are not located on a primary frontage, unless shown in ***Appendix E.*** DS3.6 A 'Civic Park' is to be located as indicatively shown in ***Appendix B and E.*** The Civic Park is to provide landscape/trees and amenity values and passive recreation opportunities for residents, workers and visitors to the Neighbourhood Centre. The Civic Park is to provide space and facilities for social interaction and community events. A Civic Park may be more urban in nature, with hard surfaces and treatments in recognition of its setting and high activity levels. The Civic Park is to have a strong interface with the adjacent retail area.
Parking and Access	DS4.1 Development facilitates delivery of a road network hierarchy in accordance with ***Appendix E*** and ***Appendix I*** to the extent relevant. DS4.2 On-site parking and service vehicle requirements are provided in accordance with the rates in ***Appendix F.*** DS4.3 On-site car parking areas and service vehicle requirements are generally located in accordance with ***Appendix E.*** DS4.4 Where an on-site waste collection area is provided, access and manoeuvring areas must provide for the specified vehicle. DS4.5 Vehicular access points do not result in queuing across pedestrian/cycle paths and do not cause interruption to traffic on surrounding roads.
Environment	DS5.1 For Commercial Lots, Gross Pollutant Management (litter and coarse sediment) is to be provided on all lots for ground level runoff. Management is to be provided in a range of forms to ensure the lot design including underground GPTs or stormwater pit basket inserts to all ground level pits. Where the lot use is to include petrol, oil or other liquid or solid contaminants, management must occur in accordance with State and Council policy (where required) and suitable management must be provided in the form of structural separation to exclude the interaction with stormwater. If structure separation from stormwater can not occur then an alternative must be approved by Council. DS5.2 For Community / Child Care lots, Gross Pollutant Management (litter and coarse sediment) is to be provided on all lots for ground level runoff. Management is to be provided in a range of forms to ensure the lot design including underground GPTs or stormwater pit basket inserts to all ground level pits.
Rainwater Tanks	DS6.1 For all Multiple Residential (other than Duplex) buildings, rainwater tanks are to be installed to ensure minimum 50% roof capture and reuse (or minimum 75% roof capture if 3 storeys or more). Tanks are to be sized at 1KL per dwelling. DS6.2 For all non-residential buildings, rainwater tanks are to be installed to ensure minimum 50% roof capture and reuse. Tanks are to be sized as 1KL per toilet or urinal (with a minimum size of 5KL). DS6.3 Tanks must be installed in accordance with all Council, State Government, Federal Government and industry plumbing standards for rainwater tanks. DS6.4 Tanks must be connected to and supply water to all of the following: • Toilets (all toilets) • Urinals (all urinals) • Laundry (all cold taps in laundry) • Outdoor taps (all out door taps)

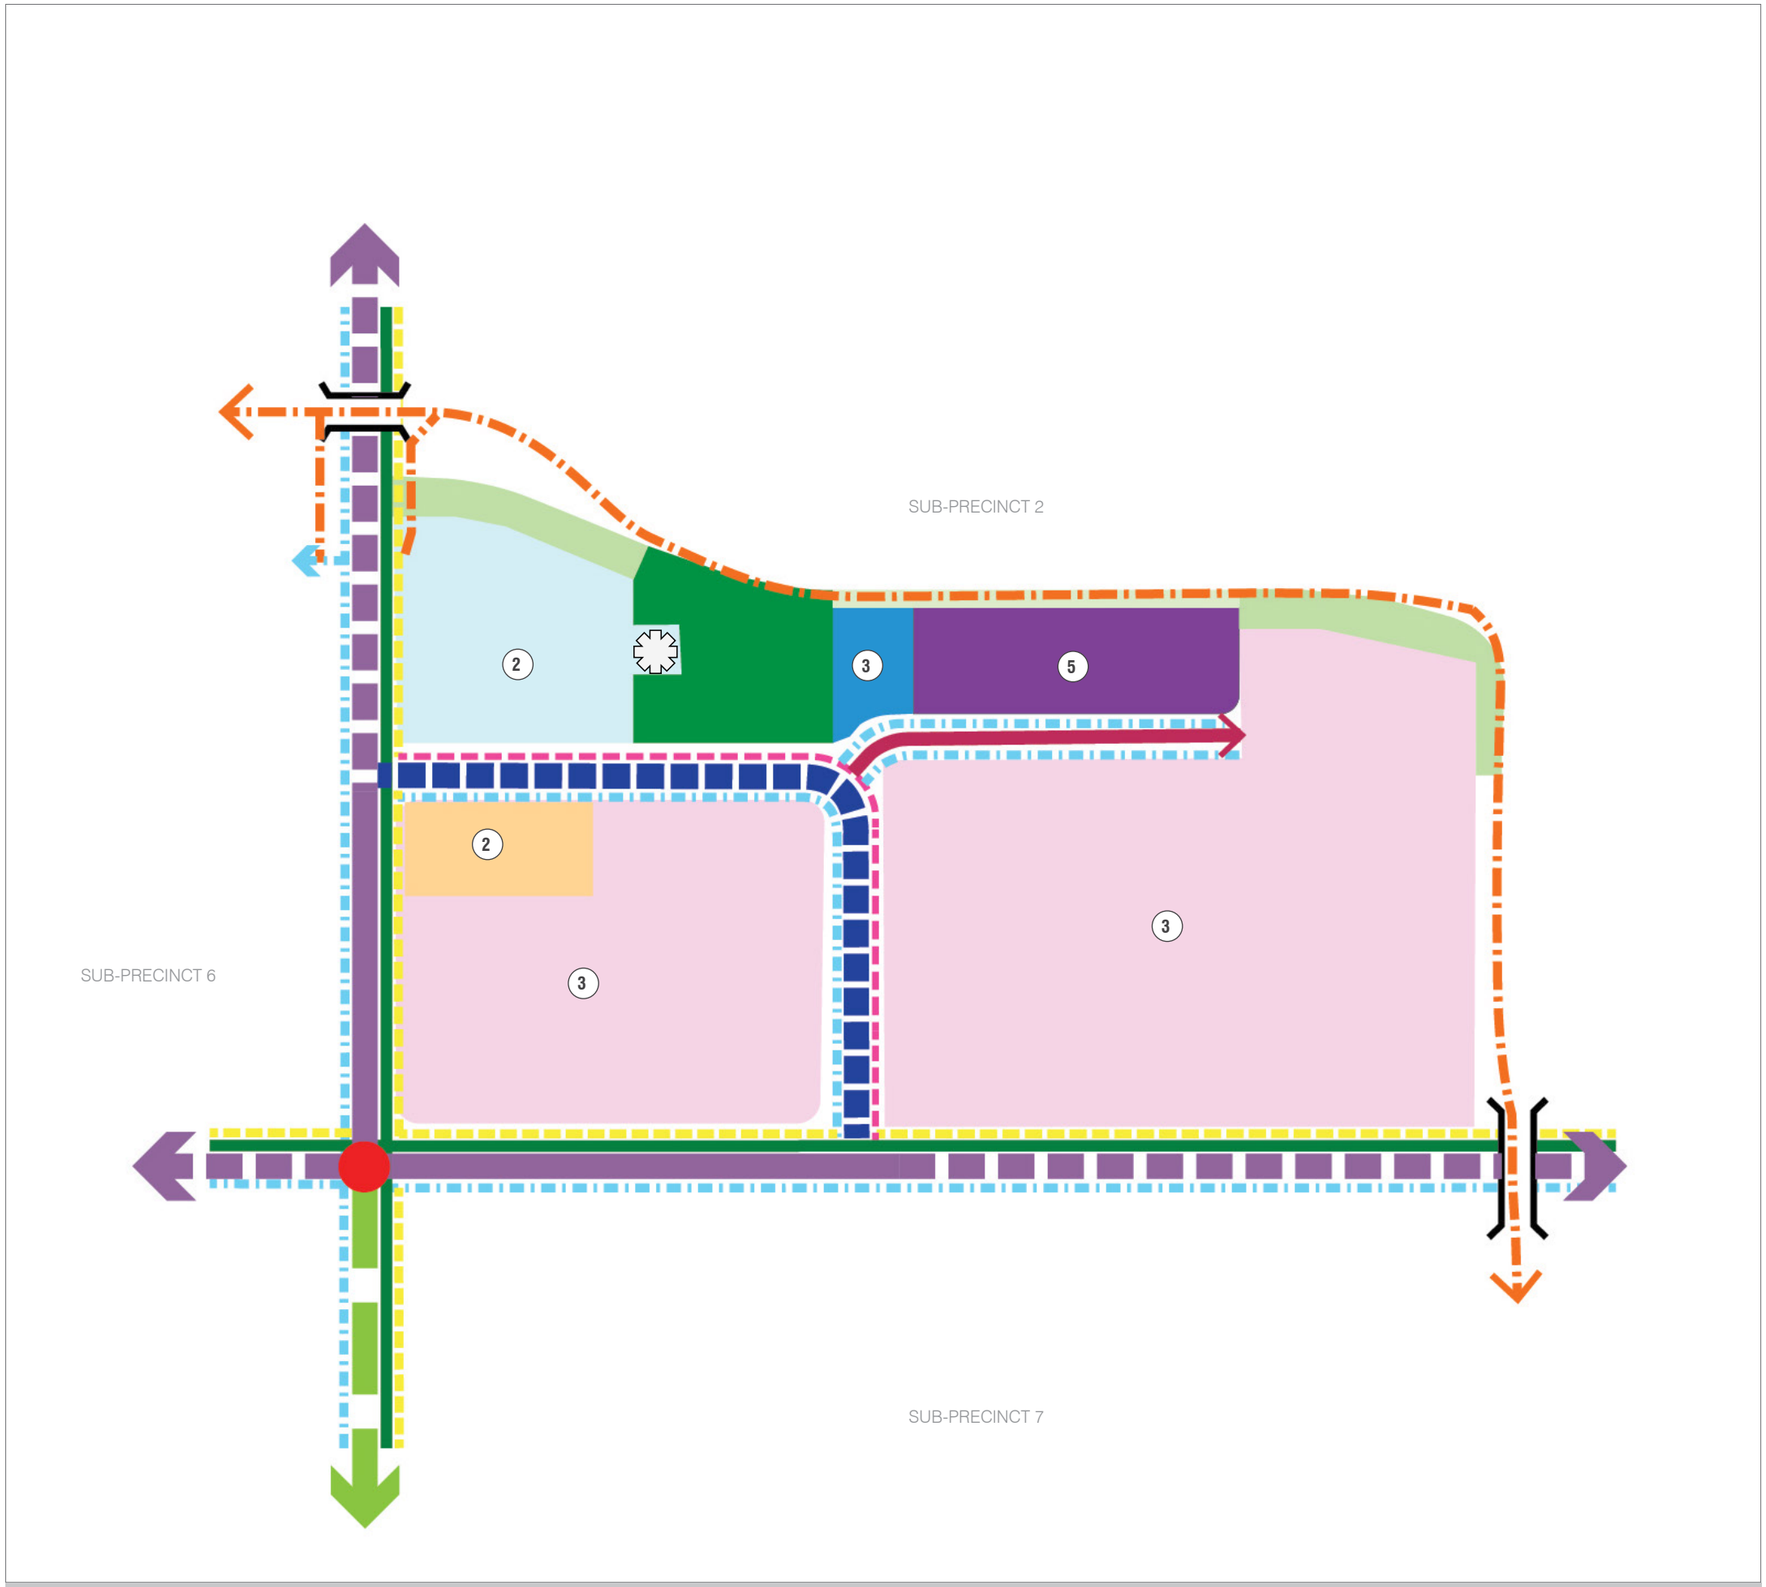

FIGURE 12: **SUB-PRECINCT 3 FIXED ELEMENTS**

LEGEND

LAND USES

- Neighbourhood Centre
- Community Facility (two lots)
- Child Care Centre
- Multiple Residential
- Residential Neighbourhood
- Local Linear Parks
- Landscape Buffer
- Neighbourhood Recreation Park
- Civic Park

BUILDING HEIGHTS

- # Maximum number of storeys

INTERSECTIONS

- Signalised Intersection (and associated pedestrian crossing)

PEDESTRIAN AND CYCLE LINKS

- 3.0m Wide Contraflow / Dedicated Cycle Path
- 3.0m Wide Shared Recreation Trail
- 2.5m Wide Off-Road Shared Path
- 1.8m Wide Off-Road Pedestrian Path
- 1.5m Wide Off-Road Pedestrian Path
- Indicative pedestrian underpass locations

ROAD NETWORK HIERARCHY

- Trunk Connector B1 (22.5m wide)
- Trunk Connector B2 (20.0m wide)
- Trunk Connector D (22.5m wide)
- Neighbourhood Connector B (22.5m wide)
- Access Street A (17.5m)

3.5 SUB-PRECINCT 4

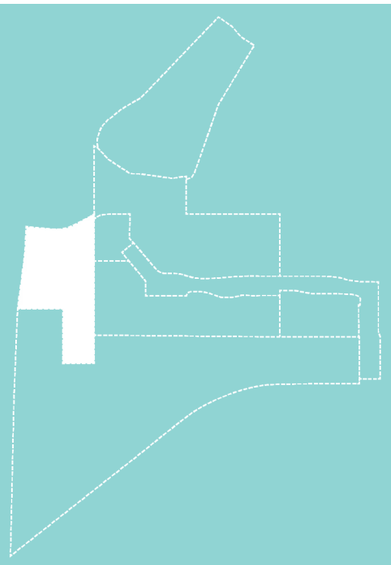

3.5.1 SUB-PRECINCT INTENT

This Sub-Precinct incorporates a Major Sports Park, State Primary School, and Community Facility which both provide a range of sporting, recreation, leisure, cultural and educational facilities and community meeting spaces that provide for diverse and active lifestyles.

The Sub-Precinct allows only a limited range of low impact, low-intensity land uses which are developed as part of the Major Sports Park and Primary School. Building height and structures support the establishment of major sports infrastructure and education facilities. Building form and height for the State Primary School are low to medium rise and deliver a suburban outcome. Urban design and built form outcomes for the State Primary School are to create a functional and attractive streetscape.

This Sub-Precinct is also intended to host a Community Facility which is to complement the educational and sporting activities nearby. The land uses on site are to remain complimentary in function and the eventual built form is to take advantage of co-location opportunities to the extent possible.

Main vehicular access / loading for the school is to be from the eastern and western roads. Bus stop is to be located on Trunk Connector E to the east of the School. Pedestrian and cyclist connections are established through the site to provide connections from south to north and towards the Town Centre.

A Community Garden may be established on the community site to provide a communal space for residents and visitors to share and learn about sustainable living practices. If provided, the Community Garden is to meet the requirements of the LGIA.

Figure 13: Sub-Precinct 4 Illustrative Intent Plan provides an illustrative representation of the desired outcome for the precinct.

FIGURE 13: SUB-PRECINCT 4 ILLUSTRATIVE INTENT PLAN

3.5.2 USES SUBJECT TO COMPLIANCE ASSESSMENT

The uses that comprise Approved Development subject to Compliance Assessment for Sub-Precinct 4 are outlined in ***Table 14: Uses Subject To Compliance Assessment (Where Not Exempt Or Where Not Meeting Exempt Criteria Under Section 2)*** below.

TABLE 14: **USES SUBJECT TO COMPLIANCE ASSESSMENT (WHERE NOT EXEMPT OR WHERE NOT MEETING EXEMPT CRITERIA UNDER SECTION 2)**

LAND USES
Uses Subject to Compliance Assessment
Lot 857 (Community Facility) ▪ Community Facility
Lot 858 (Neighbourhood Meeting Room) ▪ Community Facility
Lot 864 (State Primary School) ▪ Educational Establishment
Lot 9136 (Major Sports Park) ▪ Indoor Sport and Recreation ▪ Outdoor Sport and Recreation
Lot 863 (Emerging Community Site) ▪ Educational Establishment

3.5.3 SPECIFIC DESIGN CRITERIA

Applications for Compliance Assessment in Sub-Precinct 4 are required to be assessed against and fulfil the Design Standards identified in ***Table 15: Sub-Precinct 4 Design Standards***.

TABLE 15: **SUB-PRECINCT 4 DESIGN STANDARDS**

ELEMENT	DESIGN STANDARD
Use	DS1.1 Land uses comprise the uses specified for the Sub-Precinct in ***Table 14.*** DS1.2 In addition to the following Sub-Precinct design standards, the use is in accordance with the relevant provisions of Section 3.9 Specific Use Criteria and relevant Appendices. DS1.3 Development is to be generally in accordance with the Plan of Development for Sub-Precinct 4 in ***Appendix E.***
Built form	DS2.1 Building height is consistent with that identified in ***Appendix E.*** DS2.2 Development on a 'Key Corner Site' in ***Appendix E*** provides a landscape or built form statement to this site which: a. Ensure that blank walls of buildings or back of house areas are not located on external corner frontages; b. Built form is provided to this external frontage and is articulated through the use of glass, openings and recesses; and c. Building treatments are designed to respond to the primacy of the corner through a combination of architectural treatments, additional building height and responsive roof articulation. DS2.3 A setback range of 0.0m - 3.0m for the community facility to provide increased flexibility in the design of the community centre.
Public Realm	DS3.1 Development ensures that the built form for the State Primary School, Community Facility or Emerging Community Site does not compromise the function of the Major Sports Park. DS3.2 Development ensures that 'Pedestrian and Cycle Links' are provided in the general location as identified in ***Appendix E.*** DS3.3 A 'Contraflow/Dedicated Cycle Path' is provided in accordance with ***Appendix E.*** DS3.4 A car park must: • Provide a soft landscaped strip of at least 2m wide along the boundary. • Provide 1 shade tree per 6 car parking spaces for open air car parks unless otherwise provided by shade structures. DS3.5 The boundary between the Major Sports Park and the school is to ensure the transition between the two uses ensures pedestrian accessibility, safety and amenity are prioritised.
Parking and Access	DS4.1 Development facilitates delivery of a road network hierarchy in accordance with ***Appendix E*** and ***Appendix I*** to the extent relevant. DS4.2 For the Major Sports Park, car parking is to be provided in accordance with the LGIA, being 25spaces/hectare total, comprising: • 10spaces/ha (formal), plus • 15spaces/ha (informal or on-street) DS4.3 All other on-site parking and service vehicles are provided in accordance with ***Appendix F.*** DS4.4 On-site car parking areas are generally located in accordance with ***Appendix E*** and are designed to reduce visual dominance with a 2m wide soft landscape strip on the external dedicated road frontage. DS4.5 Where an on-site waste collection area is provided, access and manoeuvring areas must provide for the specified vehicle. DS4.6 State Primary School drop off area and School Bus Stop Zone are indicatively shown in ***Appendix E.*** DS4.7 Access arrangements are to be located and arranged in accordance with ***Appendix E.*** DS4.8 Development of the school is to have due regard to the 'Planning for Safe Transport Infrastructure at Schools' document.
Environment	DS5.1 For School / Community / Sporting Oval lots, Gross Pollutant Management (litter and coarse sediment) is to be provided on all lots for ground level runoff. Management is to be provided in a range of forms to ensure the lot design including underground GPTs or stormwater pit basket inserts to all ground level pits. DS5.2 Development of the school is to have due regard to the 'Development Affected by Environmental Emissions from Transport Policy 2017' document.
Rainwater Tanks	DS6.1 For all non-residential buildings, rainwater tanks are to be installed to ensure minimum 50% roof capture and reuse. Tanks are to be sized as 1KL per toilet or urinal (with a minimum size of 5KL). DS6.2 Tanks must be installed in accordance with all Council, State Government, Federal Government and industry plumbing standards for rainwater tanks. DS6.3 Tanks must be connected to and supply water to all of the following: • Toilets (all toilets) • Urinals (all urinals) • Laundry (all cold taps in laundry) • Outdoor taps (all out door taps)

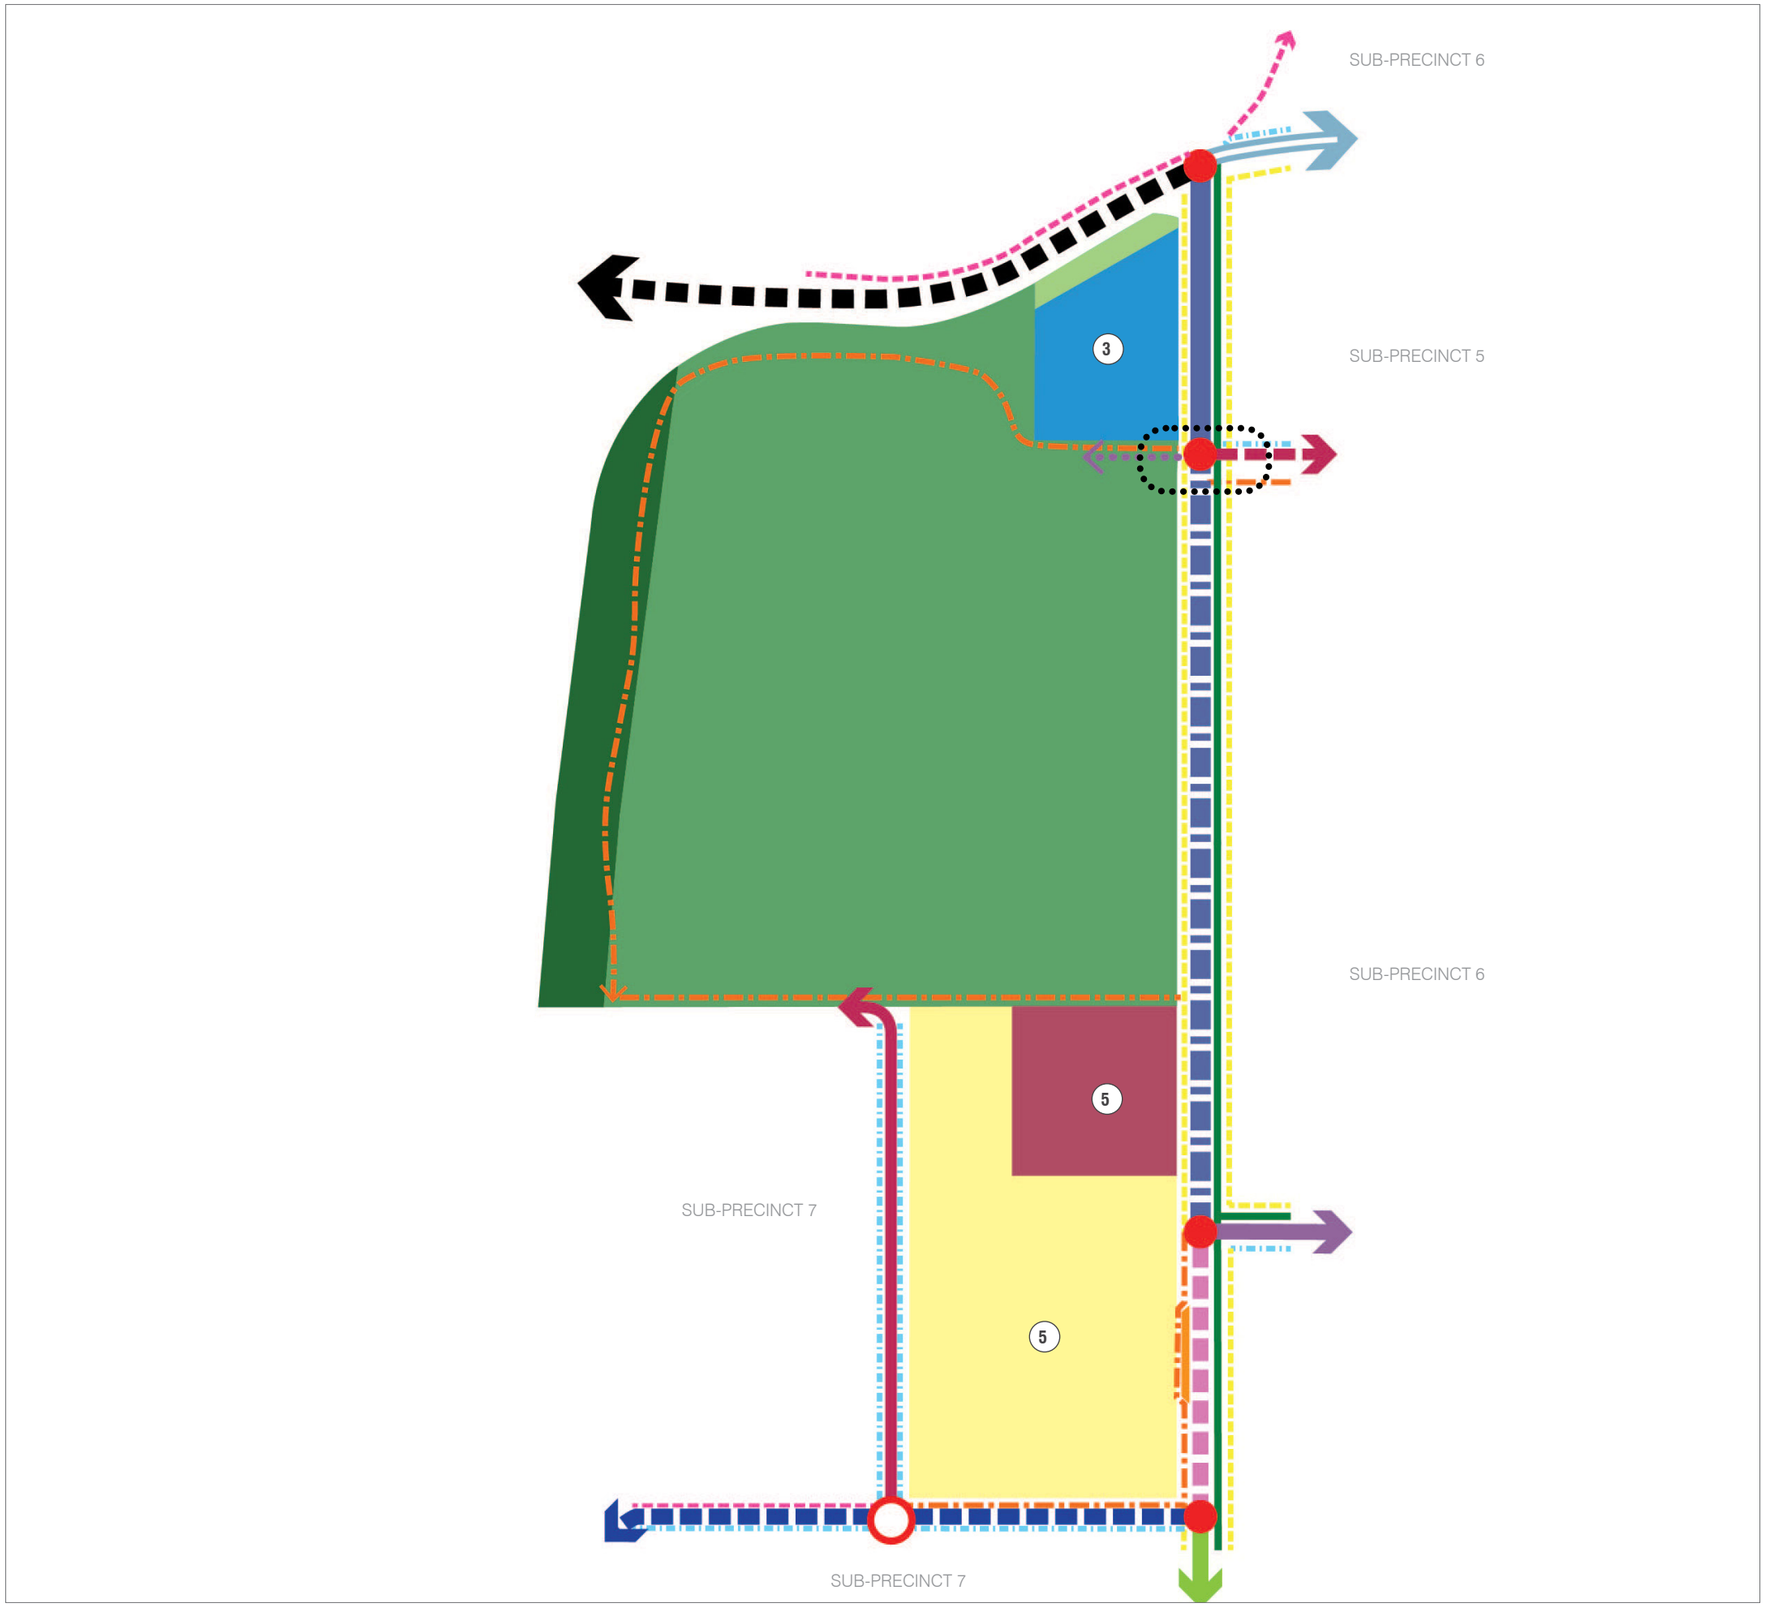

LEGEND

LAND USES

- Community Facility & Neighbourhood Meeting Room
- P-6 State School
- Emerging Community Site
- District Linear Park
- Sport and Recreation
- Highway Buffer (40m wide)

BUILDING HEIGHTS

- (#) Maximum number of storeys

INTERSECTIONS

- Signalised Intersection (and associated pedestrian crossing)
- Roundabout Intersection
- Proposed at-grade pedestrian / cycle crossing
- Bus drop off

PEDESTRIAN AND CYCLE LINKS

- 3.0m Wide Contraflow / Dedicated Cycle Path
- 3.0m Wide Shared Recreation Trail
- 2.5m Wide Off-Road Shared Path
- 1.8m Wide Off-Road Pedestrian Path
- 1.5m Wide Off-Road Pedestrian Path

ROAD NETWORK HIERARCHY

- Sub Arterial 2 (32.5m wide)
- Sub Arterial 5 (28.5m wide)
- Sub Arterial 5B (27.9m wide)
- Sub Arterial 2B (29m wide)
- Industrial Connector (29m wide)
- Trunk Connector B1 (22.5m wide)
- Trunk Connector C (21.0m wide)
- Trunk Connector E (25.0m wide)
- Neighbourhood Connector B (22.5m wide)
- Access Street A (17.5m)
- Access Street B (17.5m)
- Preferred Location for Major Sports Park Access

FIGURE 14: **SUB-PRECINCT 4 FIXED ELEMENTS**

3.6 SUB-PRECINCT 5

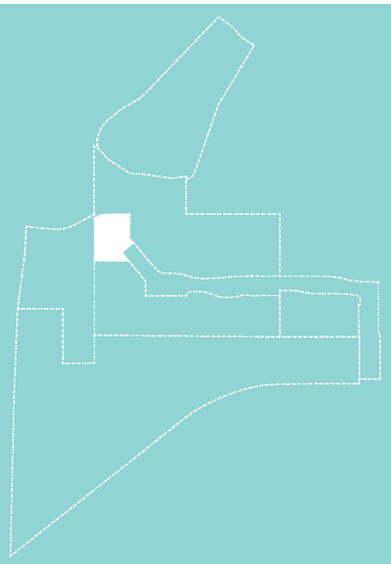

3.6.1 SUB-PRECINCT INTENT

This Sub-Precinct comprises a District Centre which serves as the main centre for convenience for residents and the focal point for the community of the Western Locality. The District Centre is intended to to cater for a mix of businesses, small scale retail, community uses, health and food premises.

Due to the proximity to the District Centre, any residential dwellings within this Sub-Precinct will be medium density to provide a different housing offer to those not desiring a free-hold allotment. This might cater to downsizers, single-parent households or retirees.

The centre of this Sub-Precinct proposes a strong park link between the Major Sports Park and the Aura Brook. This is envisaged to provide integrated amenity and relief for the District Centre and the southern medium density.

Figure 15: Sub-Precinct 5 Illustrative Intent Plan provides an illustrative representation of the desired outcome for the precinct.

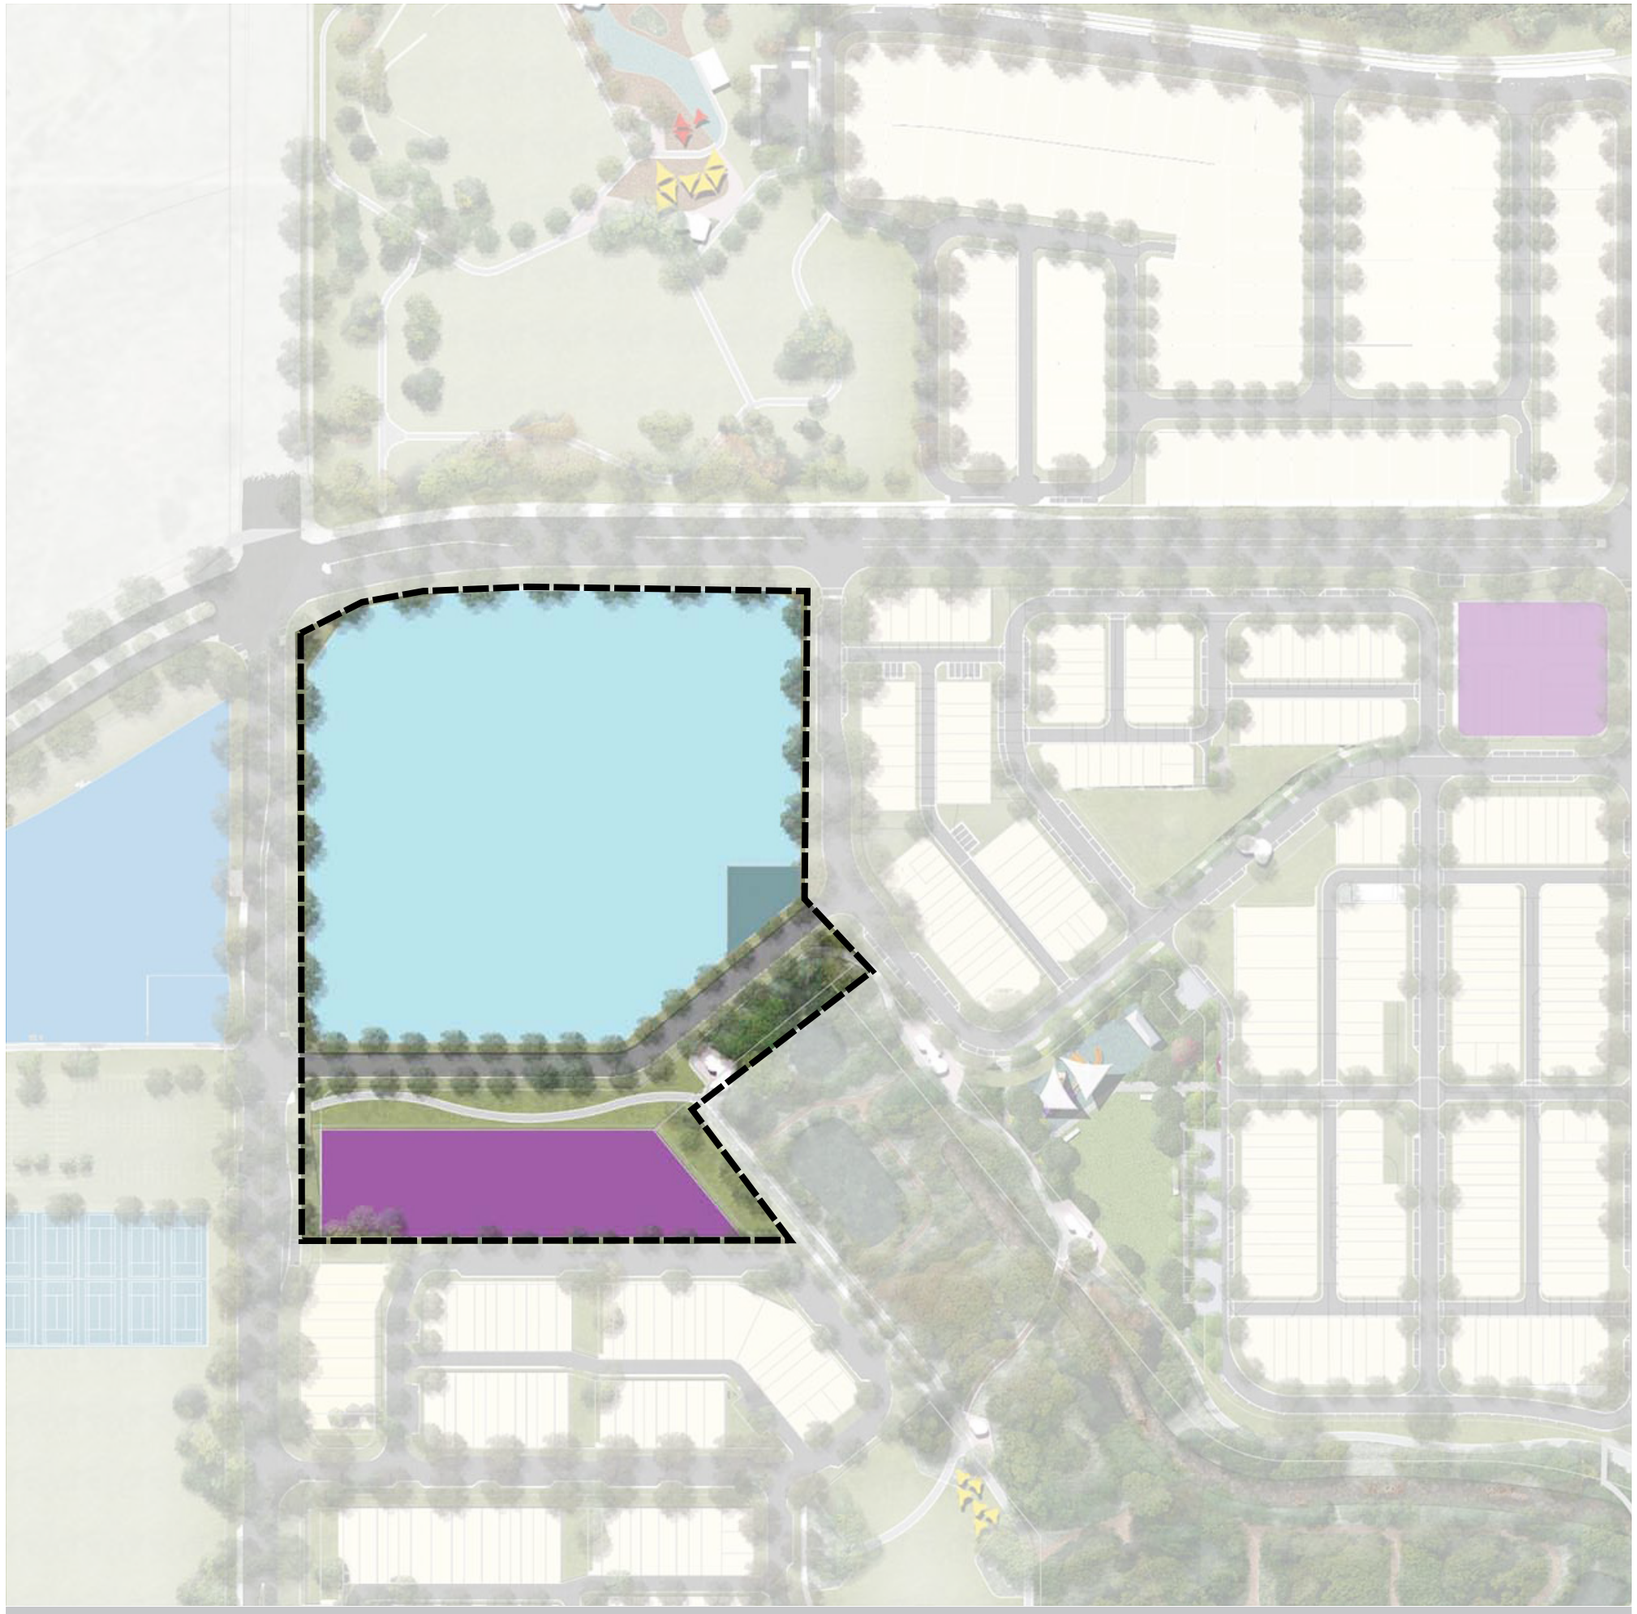

FIGURE 15: SUB-PRECINCT 5 ILLUSTRATIVE INTENT PLAN

3.6.2 USES SUBJECT TO COMPLIANCE ASSESSMENT

The uses that comprise Approved Development subject to Compliance Assessment for Sub-Precinct 5 are outlined in ***Table 16: Uses Subject To Compliance Assessment (Where Not Exempt Or Where Not Meeting Exempt Criteria Under Section 2)*** below.

TABLE 16: **USES SUBJECT TO COMPLIANCE ASSESSMENT (WHERE NOT EXEMPT OR WHERE NOT MEETING EXEMPT CRITERIA UNDER SECTION 2)**

LAND USES
Uses Subject to Compliance Assessment
Lot 859 (District Centre) • Business • Community Facility • Fast Food Premises • Food Premises • Health Care Services • Indoor Entertainment (Tavern) • Market • Service Industry - a maximum of 250m² GFA • Shop • Shopping Centre Lot 861 (Medium Density Site) • Multiple Residential

3.6.3 SPECIFIC DESIGN CRITERIA

Applications for Compliance Assessment in Sub-Precinct 5 are required to be assessed against and fulfil the Design Standards identified in ***Table 17: Sub-Precinct 5 Design Standards***.

TABLE 17: **SUB-PRECINCT 5 DESIGN STANDARDS**

ELEMENT	DESIGN STANDARD
Use	DS1.1 Land uses include uses specified for the Sub-Precinct in ***Table 16***. DS1.2 In addition to the following Sub-Precinct design standards, the use is in accordance with the relevant provisions of Section 3.9 Specific Use Criteria and relevant Appendices. DS1.3 Development is to be generally in accordance with the Plan of Development for Sub-Precinct 5 in ***Appendix E.***
Built Form	DS2.1 The GFA of uses and residential yield is in accordance with ***Table 8: Compliance Assessable Uses*** DS2.2 Building height is consistent with that identified in ***Appendix E.*** DS2.3 Development on a 'Key Corner Site' in ***Appendix E*** provides a landscape or built form statement to this site which: a. Ensure that blank walls of buildings or back of house areas are not located on external corner frontages; b. Built form is provided to this external frontage and is articulated through the use of glass, openings and recesses; c. Building treatments are designed to respond to the primacy of the corner through a combination of architectural treatments, additional building height and responsive roof articulation; and d. Fast food premises that include a drive-through facility are not permitted on a 'Key Corner Site'. DS2.4 Where for Multiple Residential (other than Duplex), the minimum setback from the outermost projection is in accordance with Section 3.9 ***Table 24***. DS2.5 Where for Multiple Residential (other than Duplex), development provides building separation distances to minimise impacts on residential amenity and privacy in accordance with Section 3.9 ***Table 25.*** DS2.6 Where development is located on a 'Desired Building Frontage' or 'Required Building Frontage' identified by ***Appendix E:*** a. A building must: • Present a minimum of 60% of the building edge as visually permeable; • Include a combination of design elements such as projections, recesses and openings to enhance the sense of arrival to the precinct, and provide visual connectivity to the street for customers and patrons through glazing, entrances or open dining areas; • Generates visual interest at the street level, having regard to the proportion of openings, windows, materials and features. Blank walls are avoided; • Address the street frontage or frontages by: i. Providing clear, legible entry points for both pedestrians and vehicles; ii. Maximising opportunities for overlooking and casual surveillance of streets, public spaces, parking areas and pedestrian/cycling paths; iii. Provide a continuous awning. This awning should extend a minimum of 1.5m (on required building frontages only) and may extend up to 3m over the street verge and may include cut-outs to allow for street tree growth. iv. Provide buildings that are built to frame the street. Windows and apertures face the street and awning and public realm treatments at the ground level celebrate and contribute to the public realm. b. A car park / landscape edge treatment must: • Provide a soft landscaped strip of at least 2m wide along the boundary. • Provide 1 shade tree per 6 car parking spaces for open air car parks unless otherwise provided by shade structures.
	DS2.7 Back-of-house areas used for storage, loading or building plant are screened and/or located so as not to be visible from a public street, where possible, and are not located on a retail frontage, unless shown in ***Appendix E.*** DS2.8 Where nominated on the District Centre site, 0 - 0.5m street setbacks are provided along a required building frontage. Along a desired building frontage, 0 - 1.5m street setbacks for non-residential elements and 1.5m - 3m for residential elements are required. In the event of any inconsistencies with the specific use criteria or ***Table 31***, the Design Standards of this precinct prevail.
Public Realm	DS3.1 Development ensures that 'Pedestrian and Cycle Links' are provided in the general location as identified in ***Appendix E.*** DS3.2 A 'Contraflow/Dedicated Cycle Path' is provided in accordance with ***Appendix E.*** DS3.3 'Public thoroughfare (key pedestrian links)' are indicatively shown in ***Appendix E*** and aim to connect pedestrians from the retail / commercial uses through the District Centre connecting east-west and north-south. DS3.4 The District Centre provides an area sutiable to accommodate a public event which caters to a variety of audiences. DS3.5 A 'Town Square' is to be developed to create a visual statement that provides opportunity for the community to gather and interact within the District Centre and create visual connection to the adjoining open space network. DS3.6 Public Art is to be provided within the District Centre site in accordance with the endorsed Public Art Masterplan, in the form of a Formal Public Art Commission. DS3.7 Where a retail frontage is identified on ***Appendix E,*** shop fronts and facades are built to the front boundary and provide the following; a. an awning extending over the street verge. Such awnings must extend a minimum of 1.5m and may extend up to 3.0m over the street verge and may include cut-outs to allow for street tree growth; b. visual connectivity to the street for customers and patrons. This street activation is achieved by maximising glazing, entrances, or open dining areas. Blank facades and back of house building elements are not to occupy these frontages. DS3.8 Back-of-house areas used for storage, loading or building plant are screened so as not to be visible from a public street and are not located on a primary frontage, unless shown in ***Appendix E.***
Parking and Access	DS4.1 Development facilitates delivery of a road network hierarchy in accordance with ***Appendix E*** and ***Appendix I*** to the extent relevant. DS4.2 On-site parking and service vehicle requirements are provided in accordance with ***Appendix F.*** DS4.3 On-site car parking areas are generally located in accordance with ***Appendix E*** and designed to reduce visual dominance from the public realm through a combination of built form and planted buffers. DS4.4 Where an on-site waste collection area is provided, access and manoeuvring areas must provide for the specified vehicle. DS4.5 Vehicular access points do not result in queuing across pedestrian/cycle paths and do not cause interruption to traffic on surrounding roads. DS4.6 'Internal Road Access' is indicatively shown in ***Appendix E,*** and aims to provide convenient vehicular access which supports built-form to directly front the linear park to the south.
Environment	DS5.1 For Commercial Lots, Gross Pollutant Management (litter and coarse sediment) is to be provided on all lots for ground level runoff. Management is to be provided in a range of forms to ensure the lot design including underground GPTs or stormwater pit basket inserts to all ground level pits. Where the lot use is to include petrol, oil or other liquid or solid contaminants, management must occur in accordance with State and Council policy (where required) and suitable management must be provided in the form of structural separation to exclude the interaction with stormwater. If structure separation from stormwater can not occur then an alternative must be approved by Council.
Rainwater Tanks	DS6.1 For all Multiple Residential (other than Duplex) buildings, rainwater tanks are to be installed to ensure minimum 50% roof capture and reuse (or minimum 75% roof capture if 3 storeys or more). Tanks are to be sized at 1KL per dwelling. DS6.2 For all non-residential buildings, rainwater tanks are to be installed to ensure minimum 50% roof capture and reuse. Tanks are to be sized as 1KL per toilet or urinal (with a minimum size of 5KL). DS6.3 Tanks must be installed in accordance with all Council, State Government, Federal Government and industry plumbing standards for rainwater tanks. DS6.4 Tanks must be connected to and supply water to all of the following: • Toilets (all toilets) • Urinals (all urinals) • Laundry (all cold taps in laundry) • Outdoor taps (all out door taps)

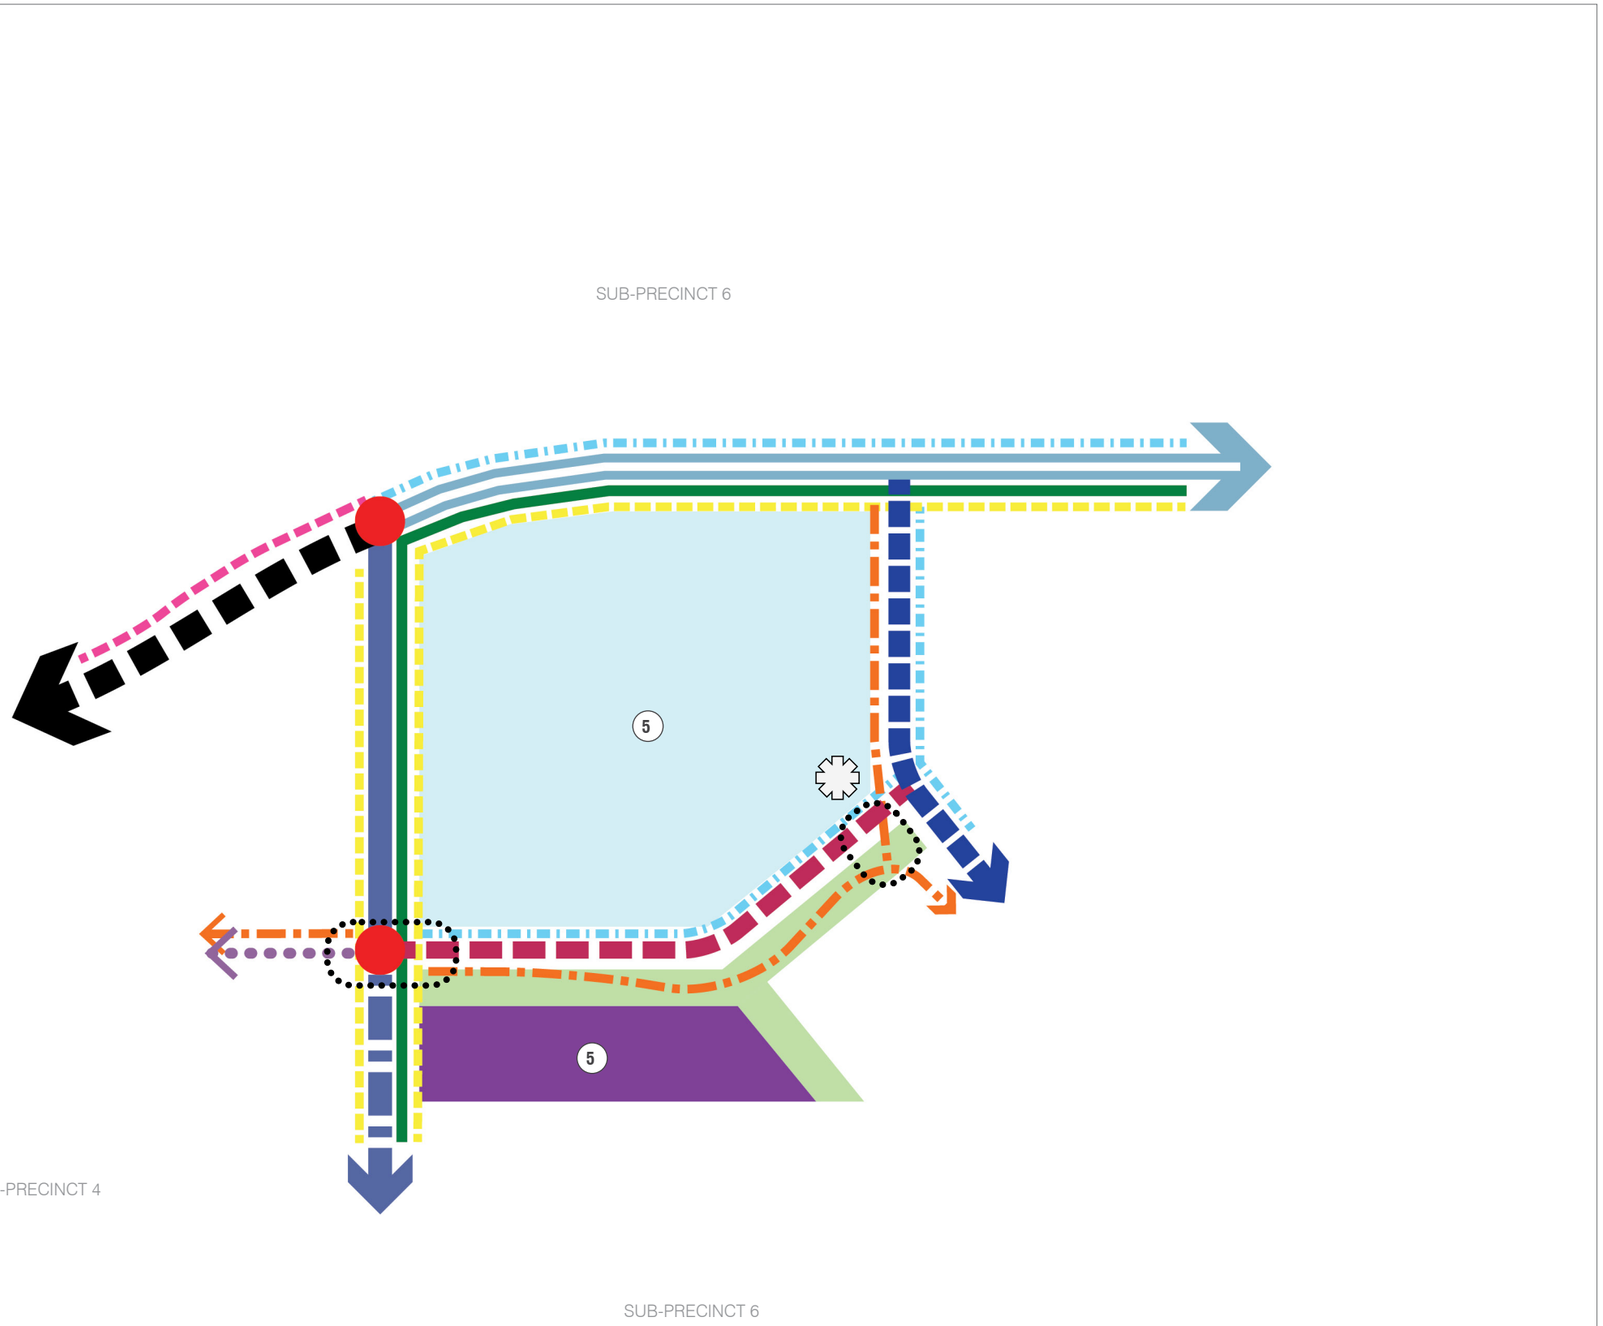

LEGEND

LAND USES
- District Centre
- Local Linear Park
- Multiple Residential Sites
- Town Square (indicative location)

BUILDING HEIGHTS
- (#) Maximum number of storeys

INTERSECTIONS
- Signalised Intersection (and associated pedestrian crossing)
- Proposed at-grade pedestrian / cycle crossing

PEDESTRIAN AND CYCLE LINKS
- 3.0m Wide Contraflow / Dedicated Cycle Path
- 3.0m Wide Shared Recreation Trail
- 2.5m Wide Off-Road Shared Path
- 1.8m Wide Off-Road Pedestrian Path
- 1.5m Wide Off-Road Pedestrian Path

ROAD NETWORK HIERARCHY
- Sub Arterial 2 (32.5m wide)
- Sub Arterial 2B (29m wide)
- Sub Arterial 5 (28.5m wide)
- Sub Arterial 5B (27.9m wide)
- Neighbourhood Connector B (22.5m wide)
- Access Street B (17.5m)
- Preferred Location for Major Sports Park Access

FIGURE 16: **SUB-PRECINCT 5 FIXED ELEMENTS**

3.7 SUB-PRECINCT 6

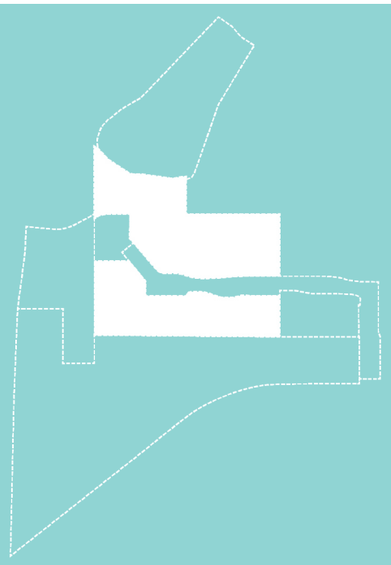

3.7.1 SUB-PRECINCT INTENT

This Sub-Precinct comprises a range of residential dwelling types including Detached and Attached Dwellings. The Sub-Precinct permits Multiple Residential (duplex) dwellings where well-located on corner lots and within identified medium density sites.

The built form of the Sub-Precinct reflects the residential nature of the area and is low-medium rise. Built form within the Sub-Precinct addresses the street and promotes overlooking of the street to maximise casual surveillance.

In proximity to the District Centre, are two urban villages to the east and south of the Centre which proposes higher density along with an abundance of amenity and linear park spaces. There is also the opportunity for Work-from-Home businesses or Shop-Front Houses which address the main higher-order roads for high exposure.

Public realm within the Sub-Precinct comprises a number of local, linear and neighbourhood parks located throughout the residential neighbourhoods which provide for passive recreation opportunities and amenity. A District Recreation Park is also to be provided in this Sub-Precinct.

Figure 17: Sub-Precinct 6 Illustrative Intent Plan provides an illustrative representation of the desired outcome for the precinct.

FIGURE 17: SUB-PRECINCT 6 ILLUSTRATIVE INTENT PLAN

3.7.2 USES SUBJECT TO COMPLIANCE ASSESSMENT

The uses that comprise Approved Development subject to Compliance Assessment for Sub-Precinct 6 are outlined in ***Table 18: Uses Subject To Compliance Assessment (Where Not Exempt Or Where Not Meeting Exempt Criteria Under Section 2)*** below.

TABLE 18: **USES SUBJECT TO COMPLIANCE ASSESSMENT (WHERE *NO FURTHER ASSESSMENT* OR WHERE NOT MEETING EXEMPT CRITERIA UNDER SECTION 2)**

LAND USES
Uses Subject to Compliance Assessment
Lots 862 & 878 (Multiple Residential Sites) • Multiple Residential

3.7.3 SPECIFIC DESIGN CRITERIA

DS4.1 Applications for Compliance Assessment in Sub-Precinct 6 are required to be assessed against and fulfil the Design Standards identified in ***Table 19: Sub-Precinct 6 Design Standards*** (excluding Mansion Homes which have separate design controls in ***Appendix G***).

TABLE 19: **SUB-PRECINCT 6 DESIGN STANDARDS FOR LOT 862 & 878 ONLY**

ELEMENT	DESIGN STANDARD
Use	DS1.1 Land uses comprise the uses specified for the Sub-Precinct in ***Table 18***. DS1.2 In addition to the following Sub-Precinct design standards, the use is in accordance with the relevant provisions of Section 3.9 Specific Use Criteria and relevant Appendices.
Built Form	DS2.1 Building height is consistent with that identified in ***Figure 18.*** DS2.2 Where for Multiple Residential (other than Duplex), the minimum setback from the outermost projection is in accordance with Section 3.9 ***Table 24***. DS2.3 Where for Multiple Residential (other than Duplex), development provides building separation distances to minimise impacts on residential amenity and privacy in accordance with Section 3.9 ***Table 25.*** DS2.4 Development provides loading, servicing and back of house areas that are in non-prominant locations and screened by landscaping or screening devices.
Public Realm	DS3.1 Buildings must address the adjoining Sub-Arterial and Trunk Connector roads.
Parking and Access	DS4.1 Development facilitates delivery of a road network hierarchy in accordance with ***Appendix E*** and ***Appendix I*** to the extent relevant. DS4.2 On-site parking and service vehicle requirements are provided in accordance with ***Appendix F***. DS4.3 Where an on-site waste collection area is provided, access and manoeuvring areas must provide for the specified vehicle. DS4.4 Vehicle Access Points are as per ***Figure 18.*** DS4.5 Vehicular access points do not result in queuing across pedestrian/cycle paths and do not cause interruption to traffic on surrounding roads.
Rainwater Tanks	DS5.1 For all Multiple Residential (other than Duplex) buildings, rainwater tanks are to be installed to ensure minimum 50% roof capture and reuse (or minimum 75% roof capture if 3 storeys or more). Tanks are to be sized at 1KL per dwelling. DS5.2 Tanks must be installed in accordance with all Council, State Government, Federal Government and industry plumbing standards for rainwater tanks. DS5.3 Tanks must be connected to and supply water to all of the following: • Toilets (all toilets) • Urinals (all urinals) • Laundry (all cold taps in laundry) • Outdoor taps (all out door taps)

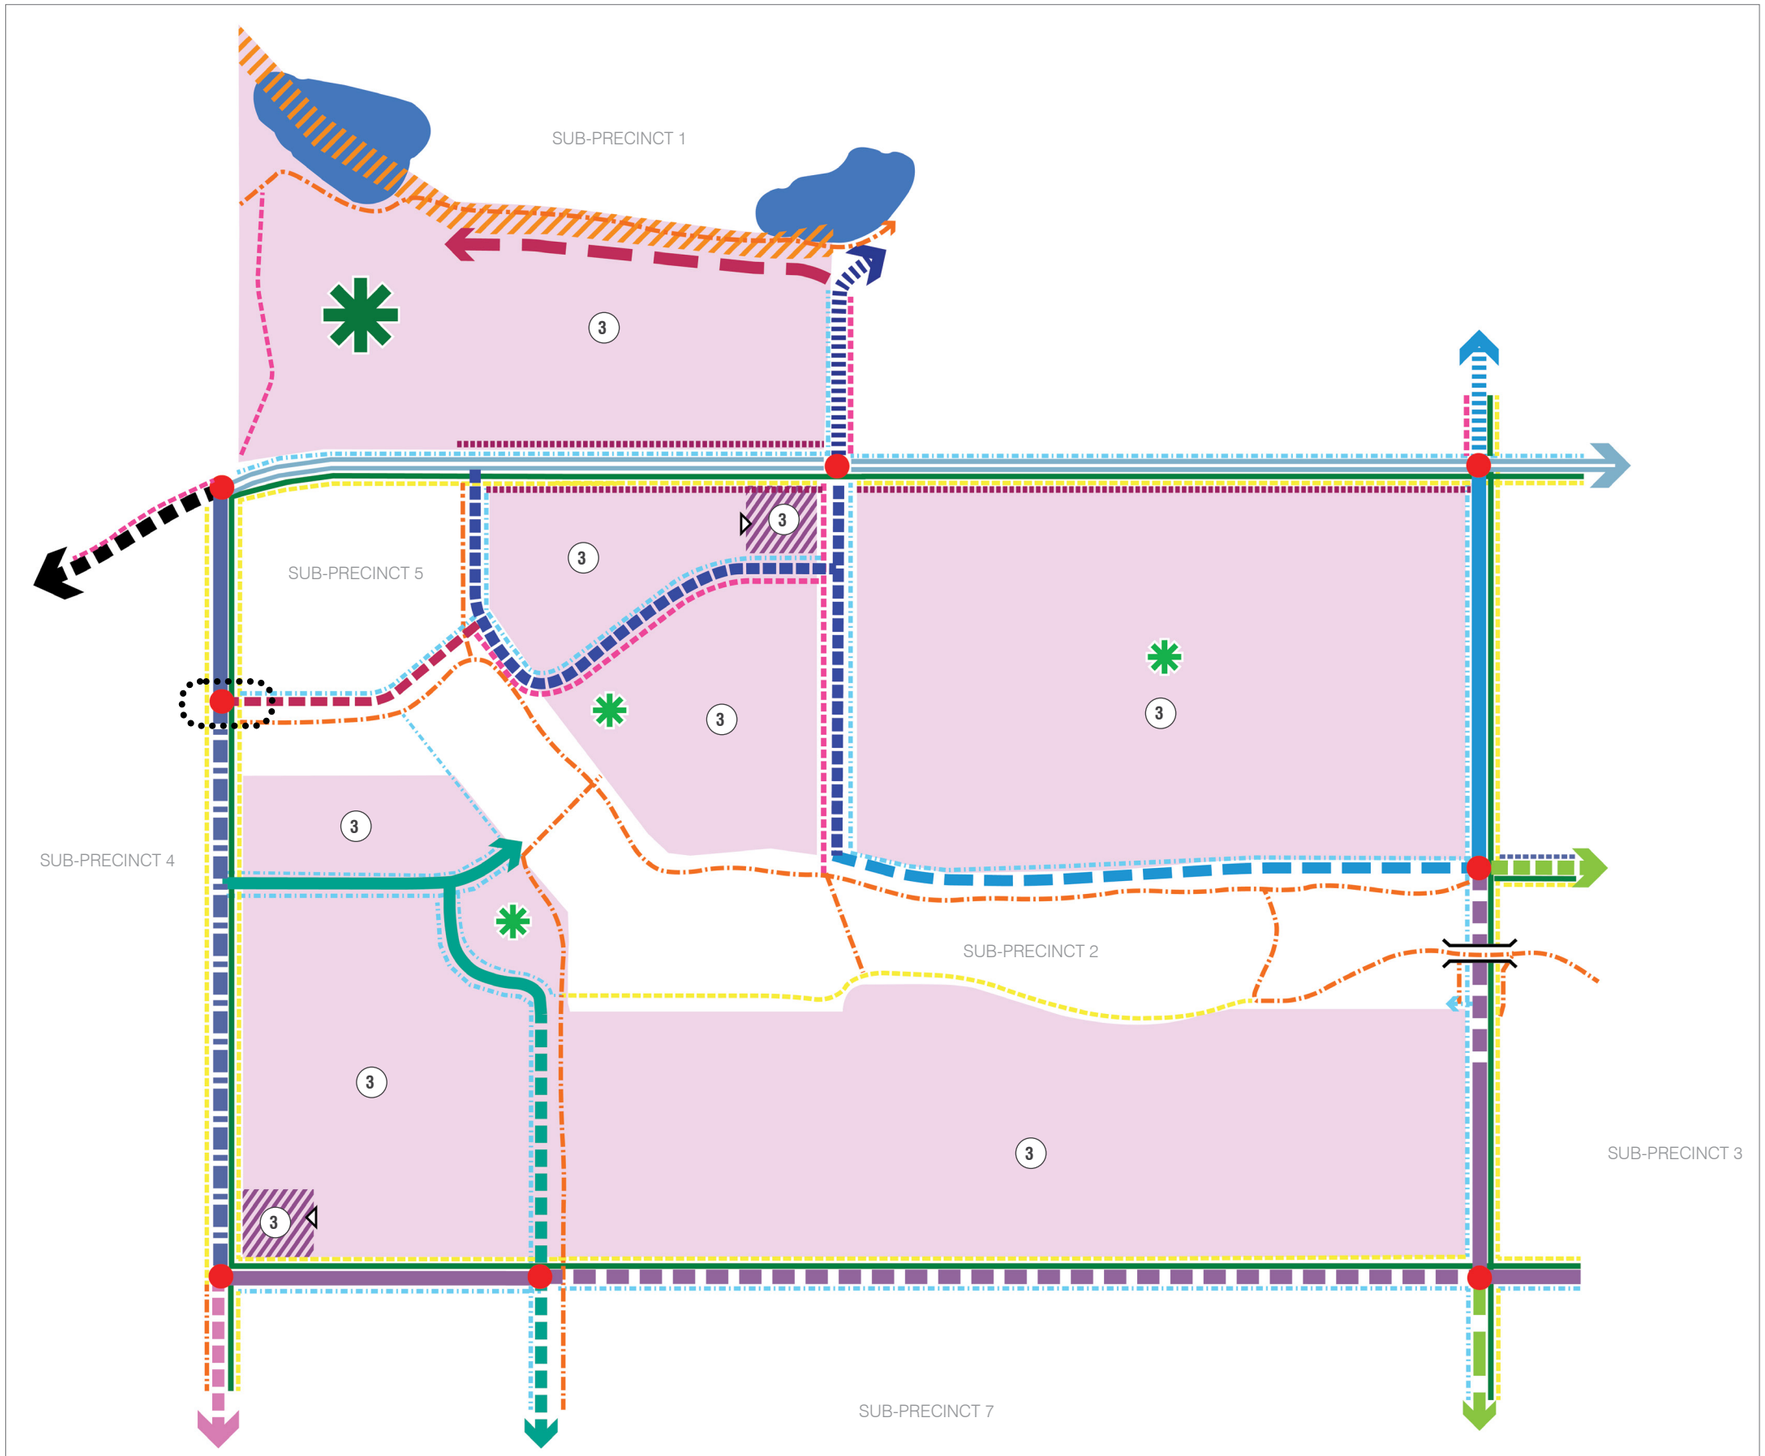

LEGEND

LAND USES

- Residential Neighbourhood
- District Recreation Park (indicative location)
- Neighbourhood Recreation Park (indicative location)
- Lifestyle Buffer (30m wide)
- Primary access location
- Indicative Wetlands / Bio-retention basins

BUILDING HEIGHTS

- (#) Maximum number of storeys
- Preferred Multiple Residential Site
- Acoustic barrier or treatment to residential (where required)

INTERSECTIONS

- Signalised Intersection (and associated pedestrian crossing)
- Proposed at-grade pedestrian / cycle crossing
- Indicative pedestrian underpass locations

PEDESTRIAN AND CYCLE LINKS

- 3.0m Wide Contraflow / Dedicated Cycle Path
- 3.0m Wide Shared Recreation Trail
- 2.5m Wide Off-Road Shared Path
- 2.0m Wide Off-Road Pedestrian Path
- 1.8m Wide Off-Road Pedestrian Path
- 1.5m Wide Off-Road Pedestrian Path

ROAD NETWORK HIERARCHY

- Sub Arterial 2 (32.5m wide)
- Sub Arterial 2B (29m wide)
- Industrial Connector (29m wide)
- Sub Arterial 5 (28.5m wide)
- Sub Arterial 5B (27.9m wide)
- Trunk Connector A (23.0m wide)
- Neighbourhood Connector A (20.0m wide)
- Neighbourhood Connector B (22.5m wide)
- Neighbourhood Connector B - Adjoining Application (22.5m wide)
- Neighbourhood Connector C - Adjoining Application (18m wide)
- Trunk Connector B1 (22.5m wide)
- Trunk Connector B2 (20.0m wide)
- Green Street (23.0m wide)
- Trunk Connector D (22.5m wide)
- Trunk Connector E (25.0m wide)
- Access Street - Urban A (17.5m)
- Access Street - Urban B (16.0m)
- Access Street B (17.5m)
- Access Street C (14.25m)

FIGURE 18: **SUB-PRECINCT 6 FIXED ELEMENTS**

3.8 SUB-PRECINCT 7

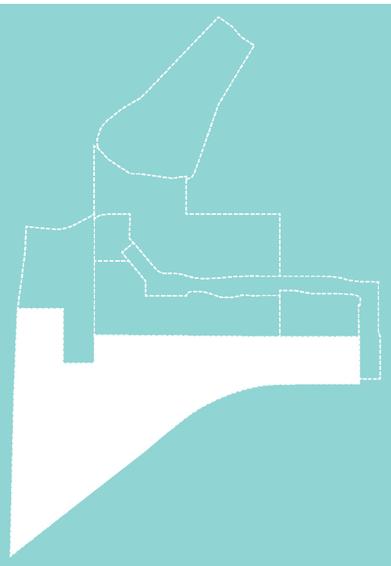

3.8.1 SUB-PRECINCT INTENT

This Sub-Precinct comprises a range of low-medium rise residential dwelling types (including duplex) and a range of green edges and recreational parks including the District Recreation Park.

The western area of this Sub-Precinct adjoins a 40m wide buffer providing effective visual amenity and to assist in reduction of the noise impacts from the adjoining Bruce Highway.

The residential lots have high exposure to recreational opportunities and connections to all surrounding amenity and facilities.

Residential land adjoining CAMCOS corridor to the south of the Sub-Precinct comprises a combination of rear lane terraces, esplanade road and greater setbacks.

Figure 19: Sub-Precinct 7 illustrative intent plan provides an illustrative representation of the desired outcomes for this Sub-Precinct.

FIGURE 19: SUB-PRECINCT 7 ILLUSTRATIVE INTENT PLAN

3.8.2 USES SUBJECT TO COMPLIANCE ASSESSMENT

The uses that comprise Approved Development subject to Compliance Assessment for Sub-Precinct 7 are outlined in ***Table 21: Uses Subject To Compliance Assessment (Where Not Exempt Or Where Not Meeting Exempt Criteria Under Section 2)*** below.

TABLE 21: **USES SUBJECT TO COMPLIANCE ASSESSMENT (WHERE NOT EXEMPT OR WHERE NOT MEETING EXEMPT CRITERIA UNDER SECTION 2)**

LAND USES
Uses Subject to Compliance Assessment
Lot 865 • Child Care Centre Lot 868 • Telecommunications Facility and where compliant with ***Appendix K***

3.8.3 SPECIFIC DESIGN CRITERIA

Applications for Compliance Assessment in Sub-Precinct 7 are required to be assessed against and fulfil the Design Standards identified in ***Table 22: Sub-Precinct 7 Design Standards***.

TABLE 22: **SUB-PRECINCT 7 DESIGN STANDARDS FOR LOT 865 ONLY**

ELEMENT	DESIGN STANDARD
Use	DS1.1 Land uses comprise the uses specified for the Sub-Precinct in ***Table 21***. DS1.2 The use is in accordance with the relevant provisions of Section 3.9 Specific Use Criteria and ***Appendix E*** as applicable.
Environment	DS2.1 For Child Care lots, Gross Pollutant Management (litter and coarse sediment) is to be provided on all lots for ground level runoff. Management is to be provided in a range of forms to ensure the lot design including underground GPTs or stormwater pit basket inserts to all ground level pits.
Rainwater Tanks	DS3.1 For all non-residential buildings, rainwater tanks are to be installed to ensure minimum 50% roof capture and reuse. Tanks are to be sized as 1KL per toilet or urinal (with a minimum size of 5KL). DS3.2 Tanks must be installed in accordance with all Council, State Government, Federal Government and industry plumbing standards for rainwater tanks. DS3.3 Tanks must be connected to and supply water to all of the following: • Toilets (all toilets) • Urinals (all urinals) • Laundry (all cold taps in laundry) • Outdoor taps (all out door taps)

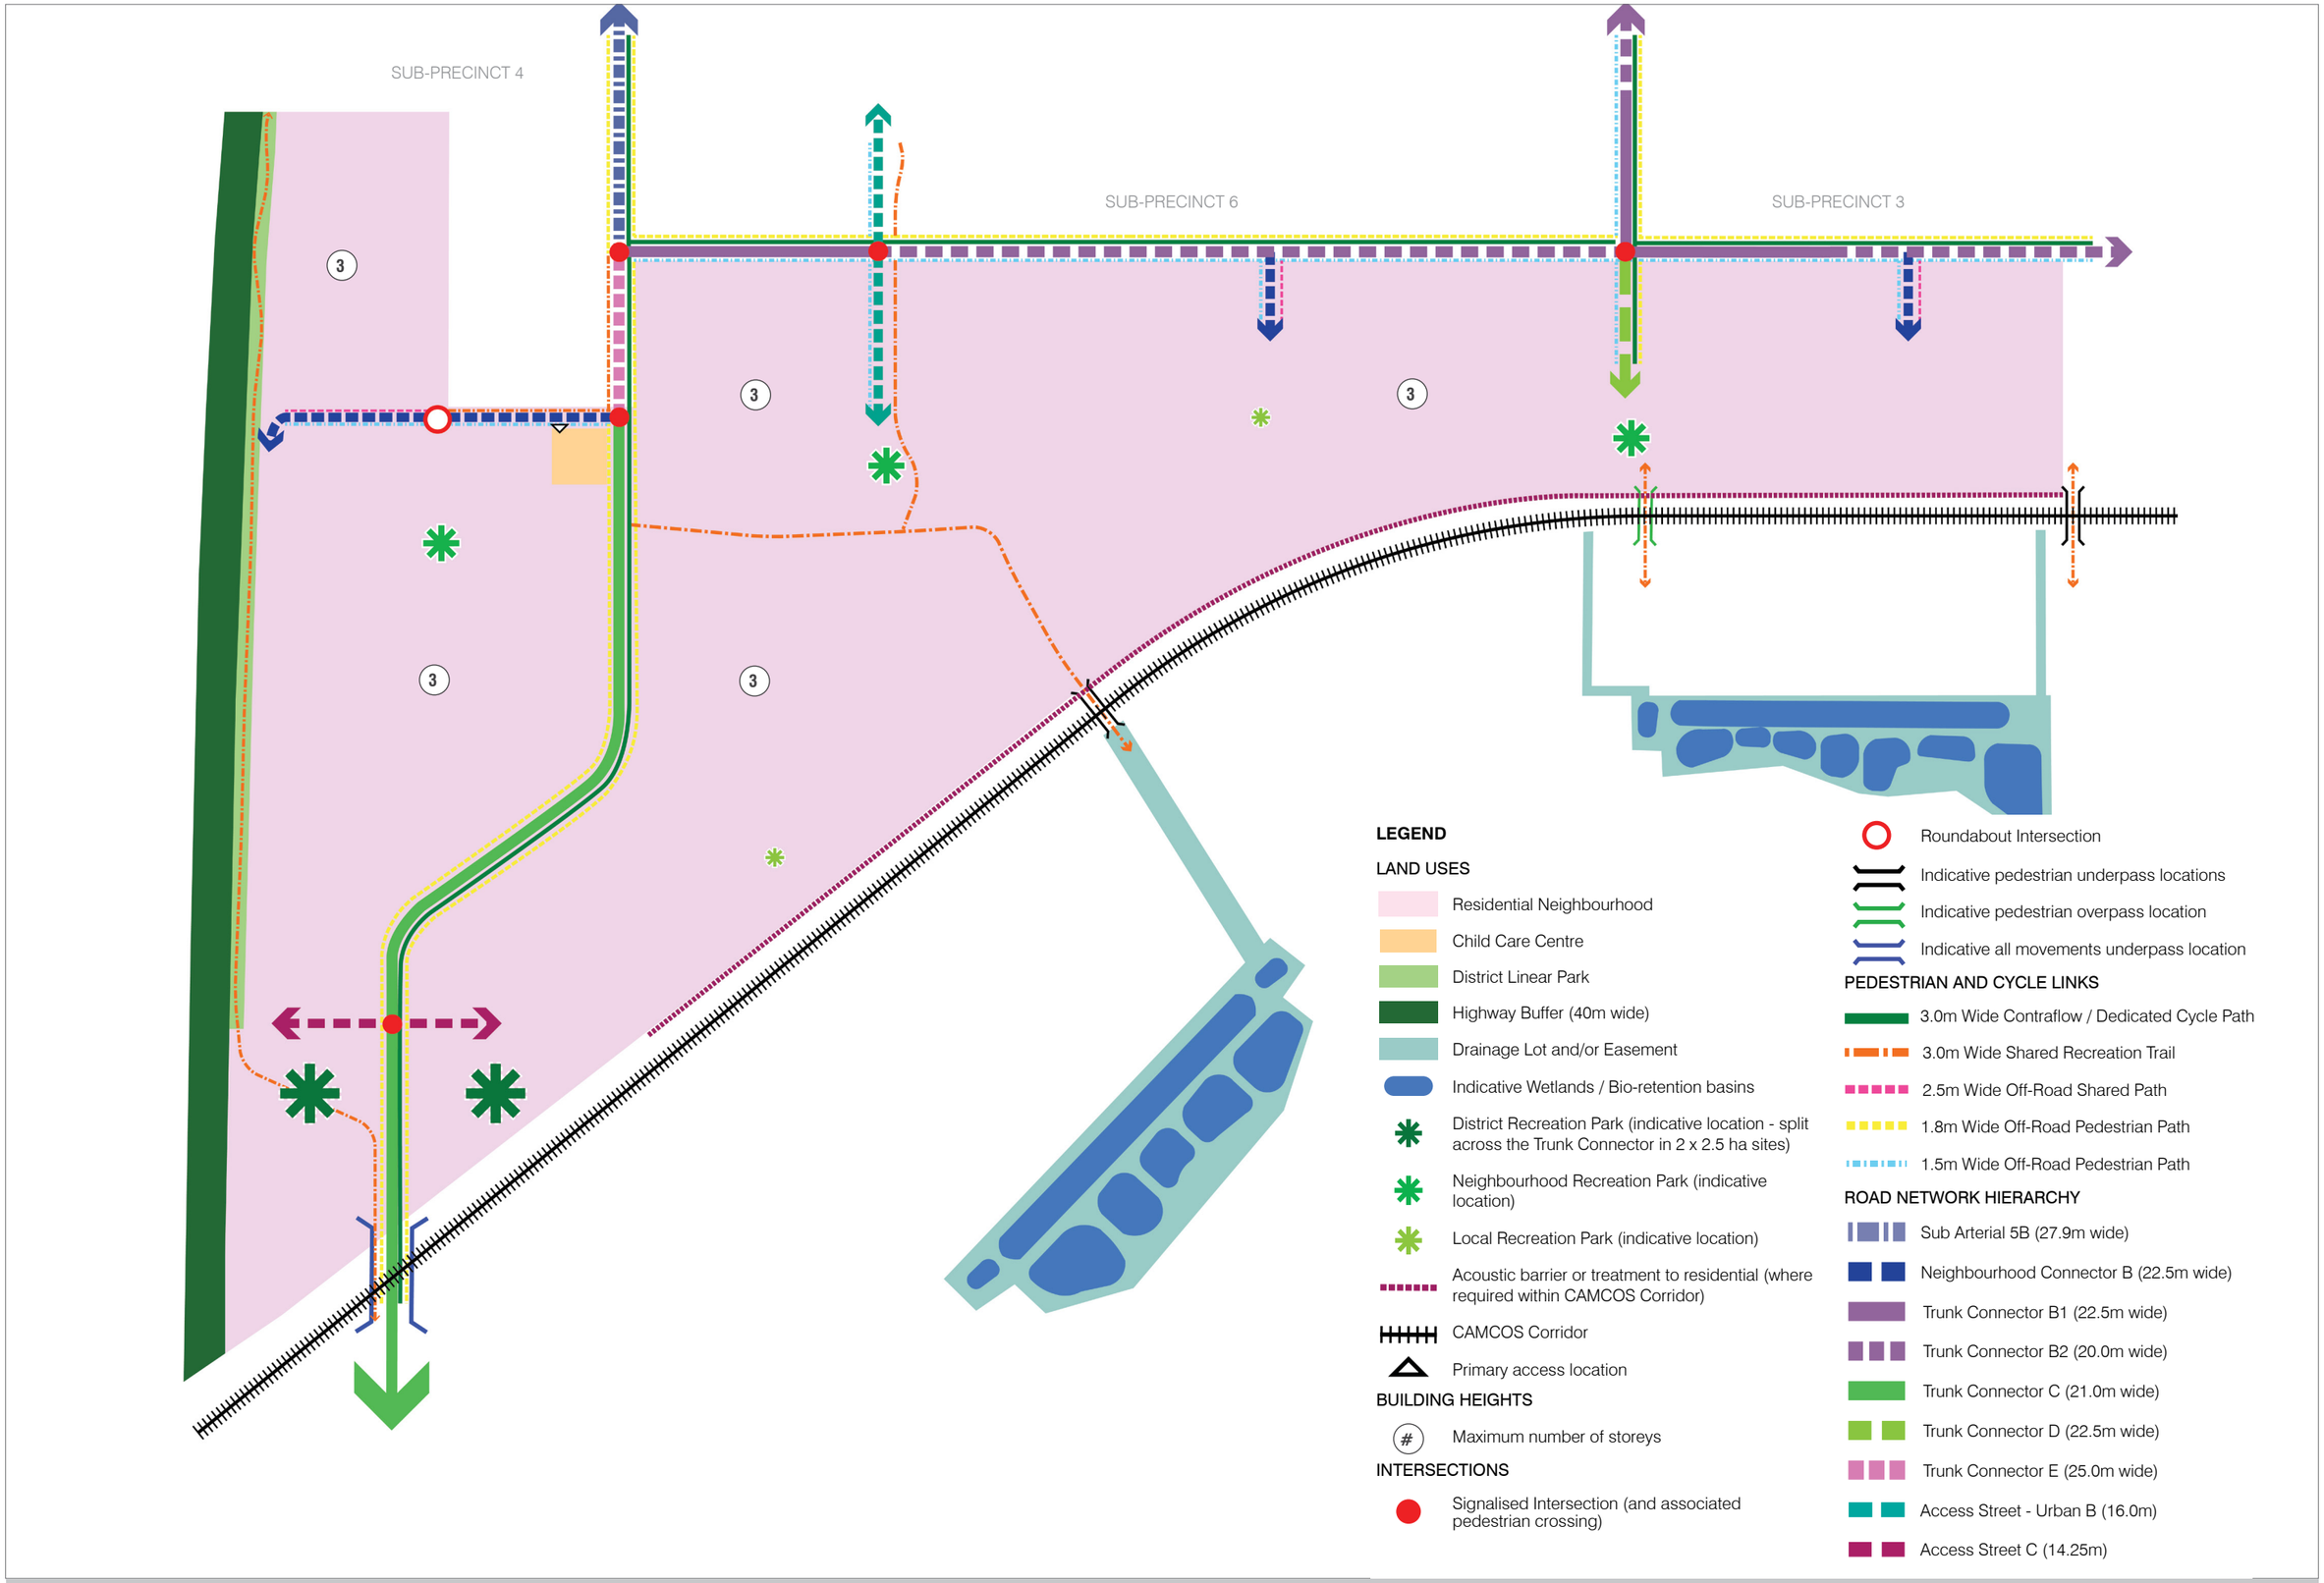

FIGURE 20: **SUB-PRECINCT 7 FIXED ELEMENTS**

3.9 SPECIFIC USE CRITERIA

In addition to the detailed provisions for each Sub-Precinct, the following land use specific provisions in ***Table 23: Specific Use Design Standards*** below are applicable to development undertaking the Compliance Assessment process under Section 1.5.2.2 of the Plan of Development. These provisions are only applicable as relevant to the specific use being assessed. It is noted that where provisions under Section 3.9 conflict with provisions under the design standards of the relevant Sub-Precincts, the Sub-Precinct design standards prevail to the extent of the conflict.

TABLE 23: SPECIFIC USE DESIGN STANDARDS

DESIGN STANDARD	
General	
Built Form	DS1.1 Building design is climatically responsive. Buildings include the following: • Buildings have cross ventilation through habitable rooms • Buildings are orientated to promote seasonal solar heat gain or loss taking into consideration major site views and vistas • Large building facades incorporate architectural wall shading to reduce solar heat gain • External windows have sun shading DS1.2 Mechanical plant, equipment and storage areas equipment are: • If on the roof: - Screened and designed as an architectural feature of buildings; and - Incorporated into the roof form. • Effectively screened from view from adjoining streets so as to provide an attractive address to streets and adjoining properties. DS1.3 Buildings are to provide an entrance awning or canopy at the principal public entrance which is clearly legible from the street. DS1.4 External facade materials include a mix of two or more of the following: a. Glazing clear tinted or colour backed; b. Brickwork; c. Timber; d. Coloured rendered/bagged finish or split face concrete block work; e. Precast concrete panels; f. Economical panel systems including prefinished metal panels, tiles, stones; or g. Recycled materials (e.g. timber). DS1.5 The maximum length of a uniform elevation treatment above ground storey without variation or articulation is 40m. DS1.6 Buildings are designed to have balconies, windows and building openings oriented and/or overlook streets and other areas which are accessible to the public to provide casual surveillance. DS1.7 Car parking may be located on ground or above ground where sleeved or screened.

DESIGN STANDARD	
Public Realm	DS2.1 A minimum of 10% of the site is comprised of planted landscapes. Landscaping is to be a minimum of 2m wide and does not include any hard landscaping. DS2.2 Street frontages are unfenced or where street frontage fencing is required for security and CPTED purposes, it should be transparent (minimum 70% open).
Parking and Access	DS3.1 On site vehicle parking is provided at the rates outlined in ***Appendix F.*** DS3.2 Parking bays, manoeuvring areas, queuing areas, set down/pickup areas, aisles and driveways are designed in accordance with the dimensions and to the standards specified in: • AS2890.1 Parking Facilities – Off-street Car Parking, as amended; and • AS2890.2 Parking Facilities – Off-street Commercial Vehicle facilities. DS3.3 The location of visitor or customer parking is not behind a security barrier. DS3.4 On-site parking and manoeuvring areas provide for all vehicles to enter and leave in a forward motion. DS3.5 The lot has physical access to a road. DS3.6 Access to the site provides separation of a minimum 10m to an intersecting street where the driveway is on the same side of the street. DS3.7 Where an on-site waste collection area is provided, access and manoeuvring areas must provide for the specified vehicle. Access is to include: • 12.5m vehicle length and turn radius, with entry and exit in a forward motion; • Accessways must be a minimum trafficable width of 6.5m for the design WCV DS3.8 Bicycle parking spaces are provided in accordance with ***Appendix F.*** DS3.9 Bicycle parking and storage facilities are easily accessible and provided in the building, or on-site within 100 metres of an entrance to the building. DS3.10 End of trip facilities for bicycles, involving dedicated amenities that are publicly accessible for bike storage areas, lockers, toilets and change facility, must be provided in accordance with ***Appendix F.*** DS3.11 For buildings less than 1,000m^2, engineering design of all parking and manoeuvring areas is in accordance with Councils adopted standards.

DESIGN STANDARD	
Environment	DS4.1 Development achieves the noise generation levels set out in the Environmental Protection (Noise) Policy 2008, as amended. DS4.2 Development achieves the air quality objectives set out in the Environmental Protection (Air) Policy 2008, as amended. DS4.3 Light emanating from any source complies with Australian Standard AS4282 Control of the Obtrusive Effects of Outdoor Lighting, as amended. DS4.4 Outdoor lighting is provided in accordance with Australian Standard AS 1158.1.1 –Road Lighting – Vehicular Traffic (Category V) Lighting – Performance and Installation Design Requirements, as amended. DS4.5 Any reflective glass material has: a. A level of light reflectivity of not greater than 20%; and b. A level of heat transmission of not less than 20%.
Environment (cont.)	DS4.6 Development does not include the storage of dangerous goods as defined by the globally harmonised system for the classification and labelling of chemicals (GHS). DS4.7 For non-residential sites, each site demonstrates how it can satisfy best practice pollutant load removal targets.
Infrastructure	DS5.1 All development is connected to reticulated water supply, sewerage, stormwater drainage and telecommunication infrastructure and has an electricity supply.

DESIGN STANDARD	
Uses	
Child Care Centre	DS6.1 Where a standalone use, the Child care centre has a maximum site cover of 50%. DS6.2 Child care centres are to be located where identified on a Plan of Development. DS6.3 Child care centres are to be located on a site having: a. A slope of not more than 10%; b. A regular shape; and c. A minimum area of 1,500m^2 DS6.4 Buildings are to meet the requirements of *Australian Standard 2107:2016 Acoustics - Recommended noise and reverberation design criteria within buildings to ensure a healthy, comfortable and productive environment for the occupants and users.* DS6.5 A minimum 1.8m high solid acoustic screen fence is erected along the full length of all site boundaries adjoining a residential use (or future residential use). DS6.6 Convenient, safe and clearly visible pedestrian access is available within and to the site which does not cross across driveways. DS6.7 The minimum setback from the outermost projection of any building is in accordance with following table:

Setbacks (Minimum)	
Front (Primary frontage)	6m
Side	2m
Rear	4.5m

DS6.8 The external noise criteria at all facades of the building envelope shall be ≤58 dB(A) L10 (1 hour) façade corrected (maximum hour during normal opening hours), and

DS6.9 The external noise criteria in each outdoor education area or outdoor play area shall be ≤63 dB(A) L10 (12 hour) free field (between 6am and 6pm.

DESIGN STANDARD	
Community Facility	DS7.1 Where a standalone use, the community activity has a maximum site cover of 50%. OR Where not a standalone use - no acceptable outcome provided. DS7.2 Where adjoining a residential use, a minimum 1.8m high solid acoustic screen fence is provided along the full length of all common site boundaries. DS7.3 Intrusive outdoor activities are located and orientated away from residential premise.
Educational Establishment	DS8.1 Educational Establishments are to be located on a site having: a. A slope of not more than 10%; b. A regular shape; and c. A minimum area of 1,500m^2 DS8.2 Convenient, safe and clearly visible pedestrian access is available within and to the site which does not cross across driveways. DS8.3 The external noise criteria at all facades of the building envelope shall be ≤58 dB(A) L10 (1 hour) façade corrected (maximum hour during normal opening hours), and DS8.4 The external noise criteria in each outdoor education area or outdoor play area shall be ≤63 dB(A) L10 (12 hour) free field (between 6am and 6pm.
Fast Food Premises	DS9.1 Fast Food premises must not immediately adjoin a residential (or future Residential) use. DS9.2 Loading areas are not able to be viewed from the road or any public space. DS9.3 Drive-through facilities are not to dominate the primary street frontage.
Indoor Sport and Recreation	DS10.1 Indoor Sport and Recreation uses exclude premises for conducting large scale functions.
Market	DS11.1 Where market stalls are proposed to be located adjacent to existing shops the market is not held on more than 1 day per week. DS11.2 The market is conducted, including setup and pack-up time, between the hours of 5.00am and 10.00pm. DS11.3 A clear movement path, at least 3 metres in width, is maintained through or around the market to allow emergency vehicle access. DS11.4 Directional signage is provided to identify the location of, and entry to, public toilet facilities. DS11.5 Public toilets: a. Are provided within the area of the market, or are located within 250 metres of the market; and b. Remain open and accessible for use during market hours.

DESIGN STANDARD	
Multiple Residential (other than Duplex & Triplex) & Mansion Homes	DS12.1 For all Multiple Residential uses involving more than two units, the building is sited and designed such that: a. The main pedestrian entrance to the building (or group of buildings) is located on the higher order street; b. Access from the street to the entrance of the building(s) or individual dwellings is easily discerned; c. Vehicular access to the site is separate from the pedestrian access; d. Street and parkland frontages comprise 'semi-active uses/spaces' such as habitable rooms of dwellings or rooming units, common recreation areas (indoor and outdoor) and landscaped areas, to facilitate casual surveillance; e. The number of dwellings, windows and balconies of habitable rooms that address adjoining streets, communal recreation areas and open spaces is optimised. DS12.2 Non-habitable rooms of one dwelling are not located opposite windows of another dwelling unless views are controlled by screening devices, distance, landscaping or design of the opening. DS12.3 Where habitable room windows look directly at habitable room windows and adjacent dwelling within 2 metres at the ground storey, or 9 metres at levels above the ground storey, privacy is protected by: a. Window will heights being a minimum of 1.5 metres above floor level; or b. Fixed translucent glazing being applied to any part of a window below 1.5 metres above floor level; or c. Fixed external screens; or d. If at ground level screen fencing to a minimum height of 1.8 metres. DS12.4 The length of any unarticulated elevation of a building, fence or other structure visible from the street does not exceed 15 metres. DS12.5 Any car parking area or other associated structures are integrated into the design of the development such that: a. They are screened from view from frontages to streets, parks and adjoining land; and b. They are not located between the building and the street address unless contemplated by the Sub-Precinct design standards or Plan of Development. DS12.6 Building setbacks comply with those specified in any applicable Sub-Precinct which it is located as shown in ***Appendix E.*** DS12.7 Except where specified otherwise in a Sub-Precinct provision: a. A 2 metre wide landscaped buffer strip is provided along the full frontage of the site; b. Where more than 6 dwellings, 10% of the site area is provided as communal open space exclusive required buffer strips and clothes drying areas; c. A minimum 1.8 metre high solid screen fence is provided and maintained along the full length of any side or rear boundary except where adjoining open space, which requires fencing to be 25% transparent, or 1.5m high and solid.

DESIGN STANDARD	
Multiple Residential (other than Duplex and Triplex) & Mansion Homes (cont.)	DS12.8 For all Multiple Residential uses involving more than two units: a. Each ground floor dwelling has a courtyard or similar private open space of not less than 15m^2 with a minimum dimension of 3m directly accessible from the main living area; b. Each dwelling above ground level has a balcony or similar private open space area of not less than 9m^2 for a 1 bedroom unit, and 16m^2 for 2+ bedroom units (with a minimum dimension of 3m) directly accessible from the living area of the dwelling or rooming unit. DS12.9 The site cover for Multiple Residential buildings does not exceed 60% DS12.10 For multiple residential uses front fences and walls: a. Have a maximum height of not more than: b. 1.8 metres if 50% transparent; or c. 1.2 metres if solid. DS12.11 Building bulk is reduced by incorporating a combination of the following elements in building design: a. Variations in plan shape, such as curves, steps, recesses, projections or splays; b. Variations in vertical profile, with steps or slopes at different levels; c. Variations in the treatment and patterning of windows, sun protection and shading devices, or other elements of a façade treatment at a finer scale than the overall building structure; d. Balconies, verandahs or terraces; and e. Planting, particularly on podiums, terraces and low level roof decks. DS12.12 Entry areas for the residents and visitors are provided separately from entrances for other building users and provide: a. For safe entry from streets, car parking areas and servicing areas; b. Clearly marked, safe and secure parking areas are provided for residents and visitors which is separate from parking areas provided for other building users; and c. Security measures are installed such that building users do not have access to areas that are intended for the exclusive use of residents and visitors.
Outdoor Sport and Recreation (excluding Golf Course)	DS13.1 The use is located and designed so as to be: a. Convenient to users; and b. Compatible with the preferred character of the local area. DS13.2 The use: a. Is effectively designed to meet the needs of users, having regard to the scale and nature of the use; b. Has buildings and structures that are fit for purpose; and c. Has buildings and structures that incorporate passive design responses that acknowledge and reflect the region's sub-tropical climate.

DESIGN STANDARD	
Sales Office	DS14.1 The hours of operation of the sales office do not commence before 8.00am or extend later than 6.00pm. DS14.2 The maximum GFA for a Sales Office is 400m^2. DS14.3 A minimum of 2 on-site car parking spaces are provided. DS14.4 Private and public open space areas are turfed and landscaped. DS14.5 A 1.8 metre high solid screen fence is provided to each side and rear boundary that has residential uses adjoining. DS14.6 If the sales office is in conjunction with a Display Village which comprises 4 or more Display Homes, public toilet facilities are to be provided. DS14.7 Any temporary building or structure associated with the operation of the sales office is removed from the site within 14 days of the end of the period of operation and the site is left in a clean and tidy condition.
Shop, Shopping Centre, Business, Health Care Services and Food Premises	DS15.1 Buildings setbacks for Shops, Businesses, Health Care Services and Food Premises comply with those prescribed for the Sub-Precinct which it is located. DS15.2 The site cover of a Shop, Business, Health Care Service and Food Premises does not exceed: a. 70% for that part of a building up to 2 storeys in height; and b. 50% for that part of a building exceeding 2 storeys in height. DS15.3 The building incorporates vertical and horizontal articulation such that no blank wall is longer than 15 metres. DS15.4 Where a building exceeds 2 storeys in height, the building is designed so as to avoid the creation of adverse micro-climatic impacts on any nearby public space by way of overshadowing, wind tunnelling or reflective glare. DS15.5 Building materials and hard surfaces used in landscape works are not highly reflective, or likely to create glare, slippery or otherwise hazardous conditions. DS15.6 Any outdoor public or semi-public open space has a minimum of 50% of its area covered or shaded. DS15.7 Development provides for a minimum of 70% of the building frontage to a public street, or other public or semi-public space, to present with clear or relatively clear windows and glazed doors. DS15.8 The building has articulated and textured facades that incorporate some or all of the following design features to create a high level of openness and visual interest, and provide shading to walls and windows: a. Wide colonnades, verandahs, awnings, balconies and eaves; b. Recesses, screens and shutters. DS15.9 Landscapes are provided on-site in accordance with the following: a. Shade trees, low planting and hard landscapes are provided along street frontages not occupied by building or driveways;

DESIGN STANDARD	
Shop, Shopping Centre, Business, Health Care Service and Food Premises (cont.)	b. Shade trees are provided in car parks; c. A landscape strip is provided between the business use and any adjacent residential use which: - Is planted with a variety of screening trees and shrubs; and - Incorporates a minimum 1.8 metre high solid screen fence where acoustic attenuation is required; and - Planting is provided on top of podium levels. DS15.10 Undesirable visual, noise and odour impacts on public spaces and residential uses are avoided or minimised by: a. Where appropriate, limiting the hours of operation of the business use to maintain acceptable levels of residential amenity relative to the site's context and setting; b. Providing vehicle loading/unloading and refuse storage/collection facilities within enclosed serviced yards or courtyards; and c. Locating site service facilities and areas such that they are not adjacent to the frontage of a street or public space. DS15.11 Glare conditions or excessive 'light spill' on to adjacent sites and public spaces are avoided or minimised through measures such are: a. Careful selection and location of light fixtures; b. Use of building design/architectural elements or landscape treatments to block or reduce excessive light spill to locations where it would cause a nuisance to residents or the general public; and c. Alignment of streets, driveways and servicing areas to minimise vehicle headlight impacts on adjacent residential accommodation. DS15.12 A taxi/rideshare facility is to be located parallel to the kerb and adjacent to the entrance of any supermarket and medical centre: • A minimum of three dedicated parking bays in total are to be provided in accordance with AS2890.5 - Parking facilities, Part 5: On-street parking with at least one vehicle bay in each facility being of a length and width suitable for use by people with disabilities in accordance with AS1428.1 - Design for access and mobility and AS2890.6 - Parking Facilities, Part 6: Off-street parking for people with disabilities. • Taxi/rideshare zone signs, placed at either end of the taxi/rideshare facility are to be provided' • Appropriate line marking is to be provided in accordance with AS1742.11 - Manual of uniform traffic control devices, Part 11: Parking controls. • Lighting is to be provided in accordance with AS/NZS 1158.3.1 - Lighting for Roads and Public Spaces, Part 3.1: Pedestrian Area (Category P) Lighting - Performance and Design Requirements. • The taxi/rideshare facility is to be designed with appropriate regard to Disability Standards for Accessible Public Transport 2002 made under subsection 31(1) of the Disability Discrimination Act 1992.

TABLE 24: MEDIUM RISE SETBACKS

	MEDIUM RISE (UP TO 5 STOREYS)	
	Residential elements	**Non-residential elements**
Maximum podium height	2 storeys	
Front setbacks (min)		
Ground Floor		
• Primary frontage	0.0m	0.0m
• Secondary frontage	2m	2m
Tower		
• Tower setbacks	3m	3m
Side setbacks (min)		
• Levels 1-3**	Where adjoining a non-residential use or the minimum setback on the adjoining boundary is 0.0m, rear setback is 0.0m Otherwise: • 1.5m for a wall up to 4.5m high • 2m for a wall up to 7.5m high • 2m plus 0.5m for every 3m (or part thereof) over 7.5m high for a wall over 7.5m high, except that a wall may be built to a side boundary where the wall has a maximum height of 3m and a maximum length of 15m, unless it abuts a higher or longer existing or simultaneously constructed wall.	
• Levels 4-5	3.0m	
Rear setbacks (min)		
• Levels 1-3**	Where adjoining a non-residential use or where the existing minimum setback on the adjoining boundary is 0.0m, rear setback is 0.0m. Otherwise: 3.0m	
• Levels 4-5	6.0m	

TABLE 25: BUILDING SEPARATION DISTANCES

	MEDIUM RISE (UP TO 5 STOREYS)	
	Residential elements	**Non-residential elements**
Privacy	Building design must ensure privacy for habitable spaces in dwellings. Acceptable treatments include: • Providing a minimum separation distance of: - Where 5 storeys or less, 12m between windows or between a window and a balcony that are offset by less than 45 degrees, or 9m between windows or between a window and a balcony that are offset by 45 degrees or more, or - For a wall containing windows or balconies, 6m to a side or rear boundary where there is no existing or approved development and the future privacy and development potential of the adjoining site should be protected. • Window sill heights a minimum of 1.5m above floor level • Fixed opaque glazing in any part of a window below 1.5m above floor level • Fixed external screens to balconies or windows (or intermediate fencing at ground level). External screens or fences provided to ensure privacy should be either solid, of translucent material or present an appearance of no more than 25% openings when viewed from the nearby balcony or window.	

APPENDICES

APPENDIX A
DEFINITIONS

USE DEFINITIONS

Commercial Use Category

BUSINESS

Means the use of premises for administration, clerical, technical, professional or veterinarian clinic or other business activity where any goods or materials made, sold or hired on the premises are ancillary.

CAR PARK

Means the use of premises for the parking of motor vehicles where such parking is not ancillary to some other development on the same site.

HEALTH CARE SERVICES

Means the use of premises for medical, paramedical, alternative therapies and general health care and treatment of persons that involves no overnight accommodation.

SALES OFFICE

Means the use of premises for the temporary promotion and/ or sale of land and/ or buildings within an estate, where such premises are located within the estate which is proposed to be promoted or sold.

INDUSTRIAL USE CATEGORY

EXTRACTIVE INDUSTRY

Means the use of premises for extraction of sand, gravel, soil, rock, stone or similar substance from land. The term includes ancillary storage, loading or cartage and any crushing, screening, washing, blending or other treatment processes of material extracted from the site.

HIGH IMPACT INDUSTRY

Means the use of premises for industrial activities that have significant off-site impacts on non-industrial uses including air, noise or odour emissions that are not easily controlled or contained.

These uses may operate outdoors, but do not involve the manufacture of agricultural chemicals, pharmaceutical products, explosives or fertilisers.

LOW IMPACT INDUSTRY

Means the use of premises for industrial activities which have negligible impacts on surrounding non-industrial uses.

The manufacturing aspects of the use are undertaken indoors.

Any off site impacts including air, noise and odour emissions are able to be readily mitigated.

MEDIUM IMPACT INDUSTRY

Means the use of premises for industrial activities that have offsite air, noise and odour emissions.

Despite mitigation measures these activities would still have noticeable impacts on nonindustrial uses.

The primary (noise, odour and air emitting) aspects of the use are undertaken indoors.

NOXIOUS AND HAZARDOUS INDUSTRY

Means the use of premises for industrial activities that have the potential for extreme, adverse impacts on other land uses. This includes the potential for fire, explosion or toxic release.

These uses may involve the production of organic and inorganic chemicals, and the storage and production of explosives.

RESEARCH AND TECHNOLOGY FACILITY

Means the use of premises for innovative and emerging technological industries involved in research design, manufacture, assembly, testing, maintenance and storage of machinery, equipment and component.

The use may include emerging industries such as energy, aerospace, and biotechnology.

SERVICE INDUSTRY

Means the use of premises for industrial activities that have no external air, noise or odour emissions from the site and can be suitably located with other non-industrial uses.

WAREHOUSE

Means the use of premises for the storage of goods whether or not in a building, including self-storage facilities or storage yards.

RESIDENTIAL USE CATEGORY

DISPLAY HOME

Means the temporary use of premises for the promotion and/ or sale of land and/ or houses within an estate, where such premises are located within the estate which is proposed to be promoted or sold.

HOME BASED BUSINESS

Means the use of premises for a House or Multiple residential for an occupation or business activity as a secondary use where:

- The floor area used specifically for the home business does not exceed 50m^2
- Any visitor accommodation does not exceed 4 visitors
- There is no hiring out of materials, goods, appliances or vehicles
- There is only one sign related to the Home business, located within the premises or on a fence facing the road
- There is no repairing or servicing of vehicles not normally associated with a residential use
- There is no industrial use of premises
- The maximum height of a new building, structure or object does not exceed the height of the House or Multiple residential and the setback is the same as, or greater than, buildings on adjoining properties
- Car parking is in accordance with Appendix G
- There is no display of goods
- Number of employees does not exceed 4.

HOUSE

Means a residential use of premises containing one primary single dwelling on a lot. The use includes out-buildings and works normally associated with a dwelling and may include a secondary dwelling.

The secondary dwelling is subordinate to the primary dwelling, capable of being used as a self-contained residence and may be constructed under the primary dwelling, attached to it or free standing.

MULTIPLE RESIDENTIAL

Means the use of premises for residential purposes if there are two or more dwelling units on any one lot. Multiple residential dwelling units may be contained on one lot or each dwelling unit may be contained on its own lot subject to community title schemes. The term multiple residential does not include House.

OTHER RESIDENTIAL

Means the use of premises for the accommodation and care of aged and retired people, small groups of disadvantaged persons or persons who are being nursed, require ongoing supervision/ support or are convalescing. This term may include but is not limited to ancillary dining and recreation facilities, administration offices, laundries, kitchens, ancillary medical facilities and residential accommodation for management and staff.

RELOCATABLE HOME PARK

Means the use of premises for relocatable dwellings that provide long term residential accommodation.

The term includes ancillary facilities such as amenities, laundries, kitchens and recreation facility for persons associated with the development. It also includes a manager's office and residence.

SHORT TERM ACCOMMODATION

Means the use of premises comprising primarily accommodation units for short term accommodation, generally for travellers and visitors, such as motel or backpackers. The use may include dining, laundry and recreational facilities which cater exclusively for the occupants of the premises, a manager's office and residence. The term does not include Other residential, Hotel or Tourist park.

RETAIL USE CATEGORY

BULK LANDSCAPE SUPPLIES

Means premises used for bulk storage and sale of landscaping and gardening supplies including soil, gravel, potting mix and mulch, where the majority of materials sold from the premises are not in pre-packaged form.

FAST FOOD PREMISES

Means the use of premises for the preparation and sale of food to the public generally for immediate consumption off the premises. The term may include drive through facilities and ancillary facilities for the consumption of food on the premises.

FOOD PREMISES

Means the use of premises for the preparation and sale of food and drink to the public for consumption on or off the site. The term includes a cafe, restaurant, coffee shop, bistro, tea room, milk bar, snack bar, kiosk, take-away, but does not include fast food premises as separately defined.

GARDEN CENTRE

Means the use of premises for the sale of plants and includes gardening and landscaping products and supplies where these are sold mainly in pre-packaged form. The use may include an ancillary cafe or coffee shop.

MARKET

Means the use of premises for the display and sale of goods to the public on a regular but infrequent basis, where goods are primarily sold from temporary structures such as stalls, booths or trestle tables. The use includes ancillary food and beverage sales and ancillary entertainment provided for the enjoyment of customers.

OUTDOOR SALES

Means the used for the display, sale, hire or lease of products where the use is conducted wholly or predominantly outdoors and may include construction, industrial or farm plant and equipment, vehicles, boats and caravans.

SERVICE STATION

Means the use of premises for the retail sale of fuel including petrol, liquid petroleum and automotive distillate to refuel motor vehicles.

SHOP

Means the use of premises for the display, sale or hire of goods or the provision of personal services or betting to the public.

SHOPPING CENTRE

Means the use of premises comprising two or more individual tenancies that is comprised primarily of shops and which function as an integrated complex.

SHOWROOM

Means the use of premises primarily for the sale of goods of a related product line that are of a size, shape or weight that requires:

- A large area for handling, display or storage and
- Direct vehicle access to the building by members of the public for loading and unloading items purchased or hired.

RURAL USE CATEGORY

AGRICULTURE

Means the use of premises for commercial purposes for the growing and harvesting of trees, crops, pastures, flowers, fruit, turf, vegetables and the like for commercial or business purposes. The definition includes the storage and packing of produce grown on the subject site and the repair and servicing of machinery and other ancillary activities.

AGRICULTURAL SUPPLY STORE

Means the use of premises for the sale of agricultural products and supplies including agricultural chemicals and fertilisers, seeds, bulk veterinary supplies, farm clothing, saddlery, animal feed and irrigation materials.

ANIMAL KEEPING AND HUSBANDRY

Means the use of premises for keeping, depasturing, grazing or stabling of any animal, bird, insect and reptile. The term includes the use of land for keeping, breeding, stabling, training or boarding animals.

INTENSIVE ANIMAL INDUSTRIES

Means the use of premises for the intensive breeding of animals or animal products in an enclosure that may require the provision of food and water either mechanically or by hand.

The use includes the ancillary storage and packing of feed and produce.

INTENSIVE HORTICULTURE

Means the use of premises for the intensive cultivation of plants or plant material on imported media and located within a building or structure or where outdoors, artificial lights or containers are used.

The use includes the storage and packing of produce and plants grown on the subject site.

WHOLESALE NURSERY

Means the use of premises for the sale of plants where the plants are grown on or adjacent to the site. The use may include sale of gardening materials where these are ancillary to the primary use.

SERVICE, COMMUNITY AND OTHER USES CATEGORY

CEMETERY

Means the use of premises for the interment of the dead. The term does not include a crematorium or funeral parlour.

CHILD CARE CENTRE

Means the use of premises for the minding or care, but not residence of children generally under school age. The use includes but is not limited to a kindergarten, creche or early childhood centre.

COMMUNITY FACILITY

Means the use of premises for social or community purposes, such as a community centre, library, public building or the like.

CREMATORIUM

Means the use of premises for cremating bodies and may include the interment of the ashes. The term does not include a funeral parlour or cemetery.

EDUCATIONAL ESTABLISHMENT

Means the use of premises for systematic training and instruction, including any other ancillary uses. This definition includes prep facilities, primary school, secondary school, college, university, technical institute, academy or other educational centre.

This term may include residential accommodation and other ancillary uses provided for the employees and the students of such premises.

EMERGENCY SERVICES

Means the use of premises for by government bodies or community organisations to provide essential emergency services, disaster management services and including management support facilities for the protection of persons, property and the environment.

FUNERAL PARLOUR

Means the use of premises for arranging and conducting funerals, memorial services and the like, but does not include burial and cremation. The definition includes the storage and preparation of bodies for burial or cremation and includes a mortuary and funeral chapel. The term does not include a cemetery or crematorium.

HOSPITAL

Means the use of premises for medical or surgical care or treatment of patients whether or not residing on the premises. The use may include accommodation for employees and ancillary activities directly serving the needs of patients and visitors.

PLACE OF ASSEMBLY

Means the use of premises for worship and activities of a religious organisation, community or association.

TELECOMMUNICATIONS FACILITY

Means the use of premises for systems that carry communications by means of radio, including guided or unguided electromagnetic energy whether such facility is manned or remotely controlled. The term does not include low impact facilities that are exempt from State planning laws under the Telecommunications Act 1997 and specified in the Telecommunications (Low-impact facilities) Determination 1997.

UTILITY INSTALLATION

Means the use of premises to provide the public with the following services:

- Supply of water, hydraulic power, electricity or gas
- Sewerage or drainage services
- Transport services including road rail or water
- Waste management facilities
- Network infrastructure.

The use includes maintenance and storage depots and other facilities for the operation of the use.

VETERINARY HOSPITAL

Means the use of premises for the treatment of sick or injured animals where such animals are accommodated overnight or for long stay periods on the premises. The term does not include animal keeping and husbandry or veterinary clinic.

SPORT, RECREATION AND ENTERTAINMENT USE CATEGORY

INDOOR ENTERTAINMENT

Means the use of premises for public entertainment predominantly within a building. The term includes facilities commonly described as cinema, nightclub, adult entertainment, theatre and hotel.

INDOOR SPORT AND RECREATION

Means the use of premises for leisure, sport, recreation or conducting large scale receptions, displays and functions, predominantly within a building. The term includes facilities commonly described as sports centre, gymnasium, convention centres, amusement and leisure centres.

OUTDOOR SPORT AND RECREATION

Means the use of premises for recreation or sport activity, or other leisure past-time, which is conducted wholly or mainly outside of a building. The term includes facilities such as (outdoor) public swimming pools, golf courses and driving ranges, outdoor courts and sportsgrounds and the like. The term also includes the provision of a clubhouse and other ancillary facilities.

PARK

Means the use of premises by the public for free recreation and enjoyment and may be used for community events. Facilities may include children's playground equipment, informal sports fields, ancillary vehicle parking and other public conveniences.

TOURISM USE CATEGORY

TOURIST ATTRACTION

Means the use of premises for providing on site entertainment, recreation or similar facilities for the general public. The use may include provision of food and drink for consumption on site.

TOURIST PARK

Means the use of premises to provide accommodation in caravans, self contained cabins, tents and similar structures for the touring or holidaying public. The use may include a manager's residence and office, kiosk, amenity buildings and the provision of recreation facilities for the exclusive use of occupants of the tourist park.

OTHER DEVELOPMENT

FILLING OR EXCAVATION

Means removal or importation of material to or from a lot that will change the ground level of the land.

MATERIAL CHANGE OF USE

As defined in the Economic Development Act 2012.

MINOR BUILDING WORK OR DEMOLITION WORK

Means:

- Internal building work
- Demolition work
- External building work up to 25m^2 for roofs over existing decks or paved areas, sun hoods, carports and the like
- Demolition where not involving a place of cultural heritage listed building under the Queensland Heritage Act 1992
- Building work that increases the approved Gross Floor Area (GFA) or lawfully existing GFA at the time of commencement of this scheme by no more than 25m^2
- Raising a house where the resultant height does not exceed 9m.

OPERATIONAL WORK

As defined in the Economic Development Act 2012.

RECONFIGURING A LOT

As defined in the Economic Development Act 2012.

ADMINISTRATIVE DEFINITIONS

ACCESSIBLE HOUSING

Housing in accordance with the applicable EDQ guideline.

AFFORDABLE HOUSING

Affordable housing means private rental housing and home purchase options (including housing aimed at the first home owners market) for low to moderate income households.

BASEMENT

A storey below ground level or where the underside of the ceiling projects no more than one metre above ground level.

BUILDING

As defined in the Building Act 1975.

BUILDING WORK

As defined in the Economic Development Act 2012.

BUILDING HEIGHT

The maximum vertical distance between the natural ground level and the roof or parapet at any point but not including anything projecting from a building such as an antenna, aerial, chimney, flagpole or the like.

CARETAKER'S ACCOMMODATION

The residential use of part of a premises where in connection with a non-residential use on the same premises.

COMMUNITY GREENSPACE NETWORK

An integrated greenspace network including both active and passive recreation, linear/ riparian corridors, parks and private and public sporting recreation facilities.

CONTAMINATED LAND REGISTER

As defined in the Environmental Protection Act 1994.

DEVELOPMENT SCHEME

As defined in the Economic Development Act 2012.

DWELLING UNIT

Means a building or part of a building used or capable of being used as a self-contained residence which must include:

- Food preparation facilities
- A bath or shower
- A toilet and wash basin.

The term includes works ancillary to a dwelling.

ENVIRONMENTAL MANAGEMENT REGISTER

As defined in the Environmental Protection Act 1994.

ENVIRONMENTALLY RELEVANT ACTIVITIES

As defined in the Environmental Protection Act 1994.

GROSS FLOOR AREA (GFA)

The total floor area of all storeys of a building, including mezzanines, measured from the outside of external walls or the centre of a common wall, excluding area used for:

- Building services
- Ground floor public lobby
- A public mall in a shopping complex
- The parking, loading and manoeuvring of motor vehicles
- Private balconies whether roofed or not.

GROUND LEVEL

Means:

- The existing level of the site providing it has not been unlawfully altered; or
- Where the land has been unlawfully altered the level of land prior to the alteration; or
- The 'as-constructed' level of the land in accordance with an approval for filling and excavation.

HIGH WATER MARK

Refers to the ordinary high water mark at spring tides.

INTERIM USES

An interim use is a land use that, because of its nature, scale, form or intensity, is not an appropriate long term use of the land. Interim land uses may occur if appropriately developed and operated and where located in areas which will not compromise the zone intent in the long term. Possible interim uses are identified in the zone provisions.

LOCAL GOVERNMENT INFRASTRUCTURE AGREEMENT (LGIA)

Caloundra South Infrastructure Agreement (Local Government Infrastructure) between Stockland, MEDQ and Sunshine Coast Council, executed 2/11/2015.

MEZZANINE

An intermediate floor within a room.

NEIGHBOURHOOD CENTRE

Means the use of premises for servicing the convenience needs of the community. The term includes Business, Medical centre, Retail and Community facility which ultimately function as an integrated complex. It may include a key open space area (such as park or plaza).

NET RESIDENTIAL DENSITY

Net residential density means the total number of dwellings divided by the combined area of residential lots, local parks , internal local roads and half the width of local roads bordering the site. Average net residential density means net residential density calculated for a whole neighbourhood.

PLANNING SCHEME

The planning scheme for the Sunshine Coast Regional Council.

PLOT RATIO

The ratio between the gross floor area of a building and the total area of the site.

PREMISES

As defined in the Economic Development Act 2012.

PRIVATE OPEN SPACE

An outdoor area for the exclusive use of occupants.

PUBLIC HOUSING

As defined in the *Planning Act 2016*.

PUBLIC INTEREST

Refers to an outcomes that benefits the wider community rather than local, site specific or land ownership desires.

PUBLIC REALM

Refers to spaces that are used by the general public, including streets, squares, plazas and parks.

SENSITIVE USES

Means any of the following: Child care centre, Educational establishment, Health care services, Hospital, House, Multiple residential, Other residential, Relocatable home park and Short term accommodation.

SETBACK

The shortest distance measured horizontally from the wall of the building or structure to the vertical projection of the boundary of the lot (ie. excluding eaves).

SIGNIFICANT VEGETATION

Means all vegetation, except those listed as pest vegetation by State or local government, that is significant in its:

- Ecological value at local, state or national levels including vegetation mapped as endangered remnant vegetation on the regional ecosystem maps prepared under the Vegetation Management Act 1999
- Contribution to the preservation of natural landforms
- Contribution to the character of the landscape
- Cultural or historical value
- Amenity value to the general public. Note: vegetation may be living or dead and the term includes their root zone.

SITE COVER

The proportion of the site covered by buildings, including roof overhangs.

STOREY

A space within a building which is situated between one floor level and the floor level next above or if there is no floor above, the ceiling or roof above. This does not mean:

- A space that contains only:
- A lift shaft, stairway or meter room
- A bathroom, shower room, laundry, toilet or other sanitary compartment
- Accommodation intended for not more than 3 vehicles
- A combination of the above
- A mezzanine

URBAN DESIGN

Refers to the holistic design of urban environments, including the overall townscape, individual buildings, street networks, streetscapes, parks and other public spaces.

TABLE 1: MASTER PLAN DEFINITIONS

TERM	DEFINITION
Adjacent	Situated near; very close; proximal
Active Street / Uses	Contiguous string of business or retail land uses that open directly to, or addressed to the street, footpath or other public open space to the effect of creating active, people-orientated street frontages.
Arts Strategy	A policy and action plan developed in accordance with Artbeat to support the planning and delivery of arts and cultural infrastructure.
Associated Activity	An activity that is: a. allied to the main activity on the same site; b. compatible with the main activity on the same site; and c. subordinate to the main activity on the same site.
Best Practice	A method or technique that can be substantiated as producing results superior to those achieved by other conventional or out dated means, such as to be recognised as achieving an agreed benchmark capable of evolving as improved methods become available.
Caloundra South Development Scheme	The *Caloundra South Urban Development Area Development Scheme* (as approved October 2011)
CAMCOS	Proposed rail line connecting the Brisbane suburban network at Beerwah with Maroochydore (as identified by the 'Caloundra and Maroochydore Corridor Study').
Central Park	A major sport and recreation space located proximal and to the south of the Town Centre, providing a regional hub for major sports, passive, recreation and environmental protection/amenity purposes.
Coast Connect	A bus corridor from Caloundra to Maroochydore including bus priority lanes, bus stations in key activity areas, bus stop upgrades, and bus queue bypasses.
Cycle End of Trip Facility	Dedicated amenities that are publicly accessible for bike storage area, lockers and change facilities
Dedicated high frequency bus corridor	A high frequency "Urbanlink" bus service identified for strategic corridors as defined by the Queensland Department of Transport and Main Roads publication Connecting SEQ 2031 — An Integrated Regional Transport Plan for SEQ.
Eco sanctuary	The natural value area which is the target of land rehabilitation east of the Town Centre and within the Environmental Protection Zone, for the purpose of delivering an interpretive experience trail through the conservation areas connecting the northern Community Hub to the Town Centre.
Enabling Infrastructure and works	Infrastructure and works essential to prepare a precinct for building work.
Explanatory Content	Content that is not intended to be used to assess subsequent applications.
Infrastructure Lot	Any lot created to coincide with and to accommodate an item of infrastructure required for development within the Master Plan Area.
Main Street	"The Main Street" is located in the Town Centre Core with high levels of pedestrian use and amenity, connecting the plaza of the People's Place to the Transit Centre and Central Park.
Master Developer	Is reference to Stockland Development Pty Ltd (ACN 000064835)
Master Plan	The approved *Caloundra South Master Plan* for the site.
Master Plan Area	The Area shown on Master Plan Map 2 — Environmental Connectivity Plan being: • Lot 22 SP190373 (part) • Lot 505 RP884348 (part) • Lot 3 RP910849 (part)
Minister	The Minister responsible for implementing the Act.
Mixed Use Centre	A balanced mix of different but co-dependent land uses including and not limited to a range or retail, commercial, residential, short-term accommodation and entertainment venues, etc. which promote the client access for users.
MMTC	Abbreviation of the Multi-Modal Transport Corridor as required and defined by the Queensland Department of Transport and Main Roads.
Now, New and Next Sustainability Approach	• Now: the existing or current standard approach for technologies or best practice implementation. • New: the emerging opportunities for piloting of technologies or implementation approaches. • Next: over the horizon opportunities that might be suitable for further investigation and research.
Peoples Place	An area of public space located within the Town Centre, adjoining the northern boundary of the Town Centre Core, for the provision of a mixture of passive and active recreational opportunities including formal gardens, major community facilities, aquatic facilities and events spaces. Refer Part 11.3.
Plan of Development (PoD)	A PoD may accompany an application for a Material Change of Use or Reconfiguration a Lot and may deal with residential or non-residential uses as well as operational work. A PoD is prepared by an applicant and may include maps, graphics and text. A PoD cannot include land beyond the boundary of land the subject of the Application.
Planning Content	Content that is to be used to inform subsequent applications to the extent outlined in the relevant Part of the Master Plan
Precinct	Provides a spatial reference to the appropriate allocation of land uses throughout each of the Localities. Refer Part 8.
Road	A local government road or a State-controlled road.
Shopfront	The ground level façade for the display and retailing of goods and personal services with a pedestrian entry point to the premises.
Stockland	Means Stockland Corporation Limited and any subsidiary company.
Super Lot	A lot created from a parent lot or lots, with the intention of being further subdivided at a point in the future and for the purpose of accommodating particular development facilitated by the Master Plan, but to also be the subject of further development applications.
Temporary or Interim Land Uses	Uses that operate for not more than 10 years, and are directly associated with an approved and complementary land use or are directly related to the construction within the Master Plan Area (such as borrow pits, stockpiles, crushing and screening plants, storage yards).
Transit Centre	Accommodates the major passenger terminal within the Town Centre Core, for servicing by a dedicated high frequency bus corridor connected to the Bells Creek Arterial road, together with the CAMCOS transit corridor and local and sub-regional transport services.

APPENDIX B
APPROVED RECONFIGURING A LOT PLANS

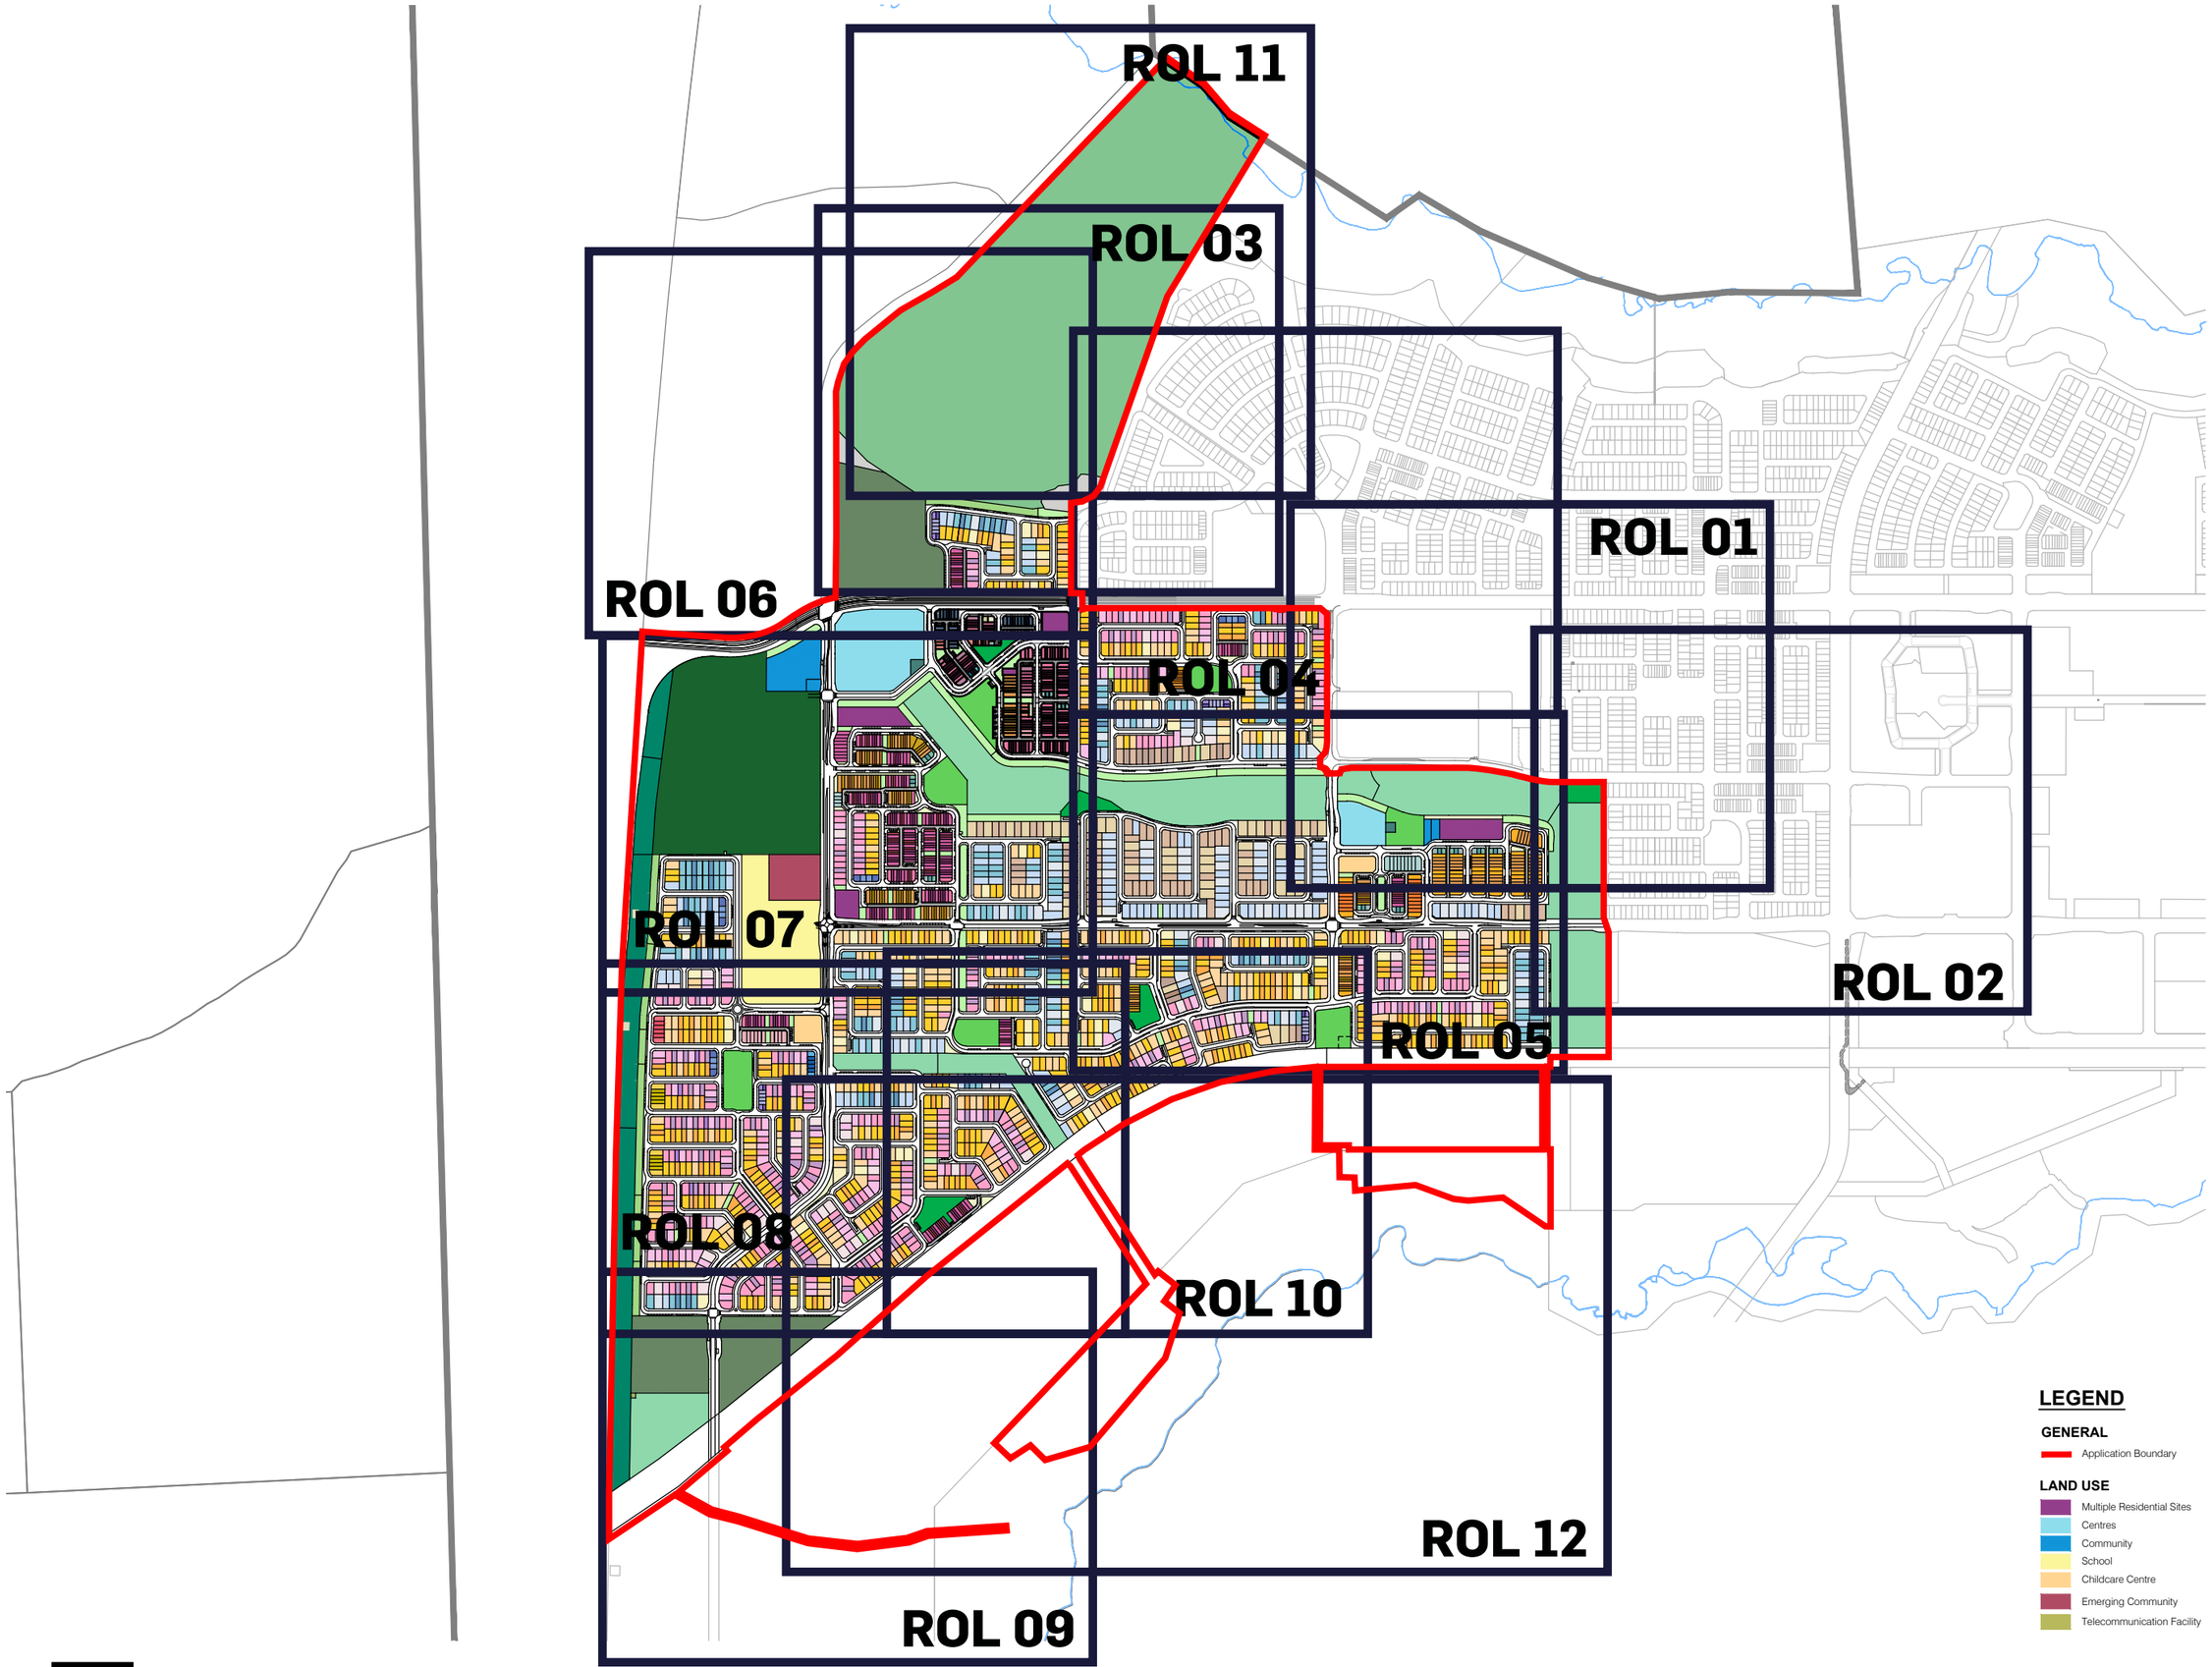

OPEN SPACE
- Local Recreation Park
- Neighbourhood Recreation Park
- District Recreation Park
- Drainage
- Local Linear Park
- District Linear Park
- Landscape Buffer (Road Reserve)
- Highway Buffer
- Major Sports Park
- Civic Park and Town Square
- Conservation
- Drainage

RESIDENTIAL

32 Deep Lots
- 10.0m - Villa
- 12.5m - Premium Villa
- 14.0m-14.5m - Courtyard
- 18.0m - Premium Traditional

30 Deep Lots
- 7.5m - Soho
- 10.0m - Villa
- 12.5m - Premium Villa
- 14.0m-14.5m - Courtyard
- 18.0m - Premium Traditional
- Mansion Home

28 Deep Lots
- 4.0m - Terrace
- 4.6m - Terrace
- 6.6m - Terrace
- 6.6m+ - End Terrace
- 7.5m - Terrace
- 7.5m - Front Loaded Terrace
- 9.0m+ - Front Loaded End Terrace
- 10.0m - Villa
- 12.5m - Premium Villa
- 14.0m - Courtyard
- 18.0m - Premium Traditional

25 Deep Lots
- 4.0m - Terrace
- 4.6m - Terrace
- 6.6m - Terrace
- 6.6m+ - End Terrace
- 9.3m+ - Duplex Terrace
- 7.5m - Single Storey Terrace
- 9.0m+ - Front Loaded End Terrace
- 10.0m - Villa
- 12.5m - Premium Villa
- 14.0m - Courtyard
- 18.0m - Premium Traditional

21 Deep Lots
- 8.5m - Urban Villa
- 8.6m+ - End Urban Villa

20 Deep Lots
- 4.6m - Terrace
- 6.6m - Terrace
- 7.5m - SOHO

16.5 Deep Lots
- 4.6m - Terrace
- 6.6m - Terrace

13 Deep Lots
- 11m - Squat Type A
- 14m - Squat Type B

Urban Lots
- Urban Lot Type A
- Urban Lot Type B
- Urban Lot Type C
- Urban Lot Type E
- Urban Lot Type F
- Urban Loft Type A
- Urban Loft Type B
- Urban Loft Type C
- Urban Loft Type D
- Urban Loft Type E
- Urban Mini Micro
- Urban Fonzie Type A
- Urban Fonzie Type B
- Urban Warehouse A
- Urban Warehouse B
- Urban Terrace

LEGEND

GENERAL
- Application Boundary

LAND USE
- Multiple Residential Sites
- Centres
- Community
- School
- Childcare Centre
- Emerging Community
- Telecommunication Facility

URBIS

AURA - Precinct 11, 12 & 14 (Parts)

Reconfiguring of a Lot - Reference Plan

1:9000 @ A3

0 50 100 150 200 250 300

DATE: 15.12.2023
JOB NO: P0004909
DWG NO: REF-01

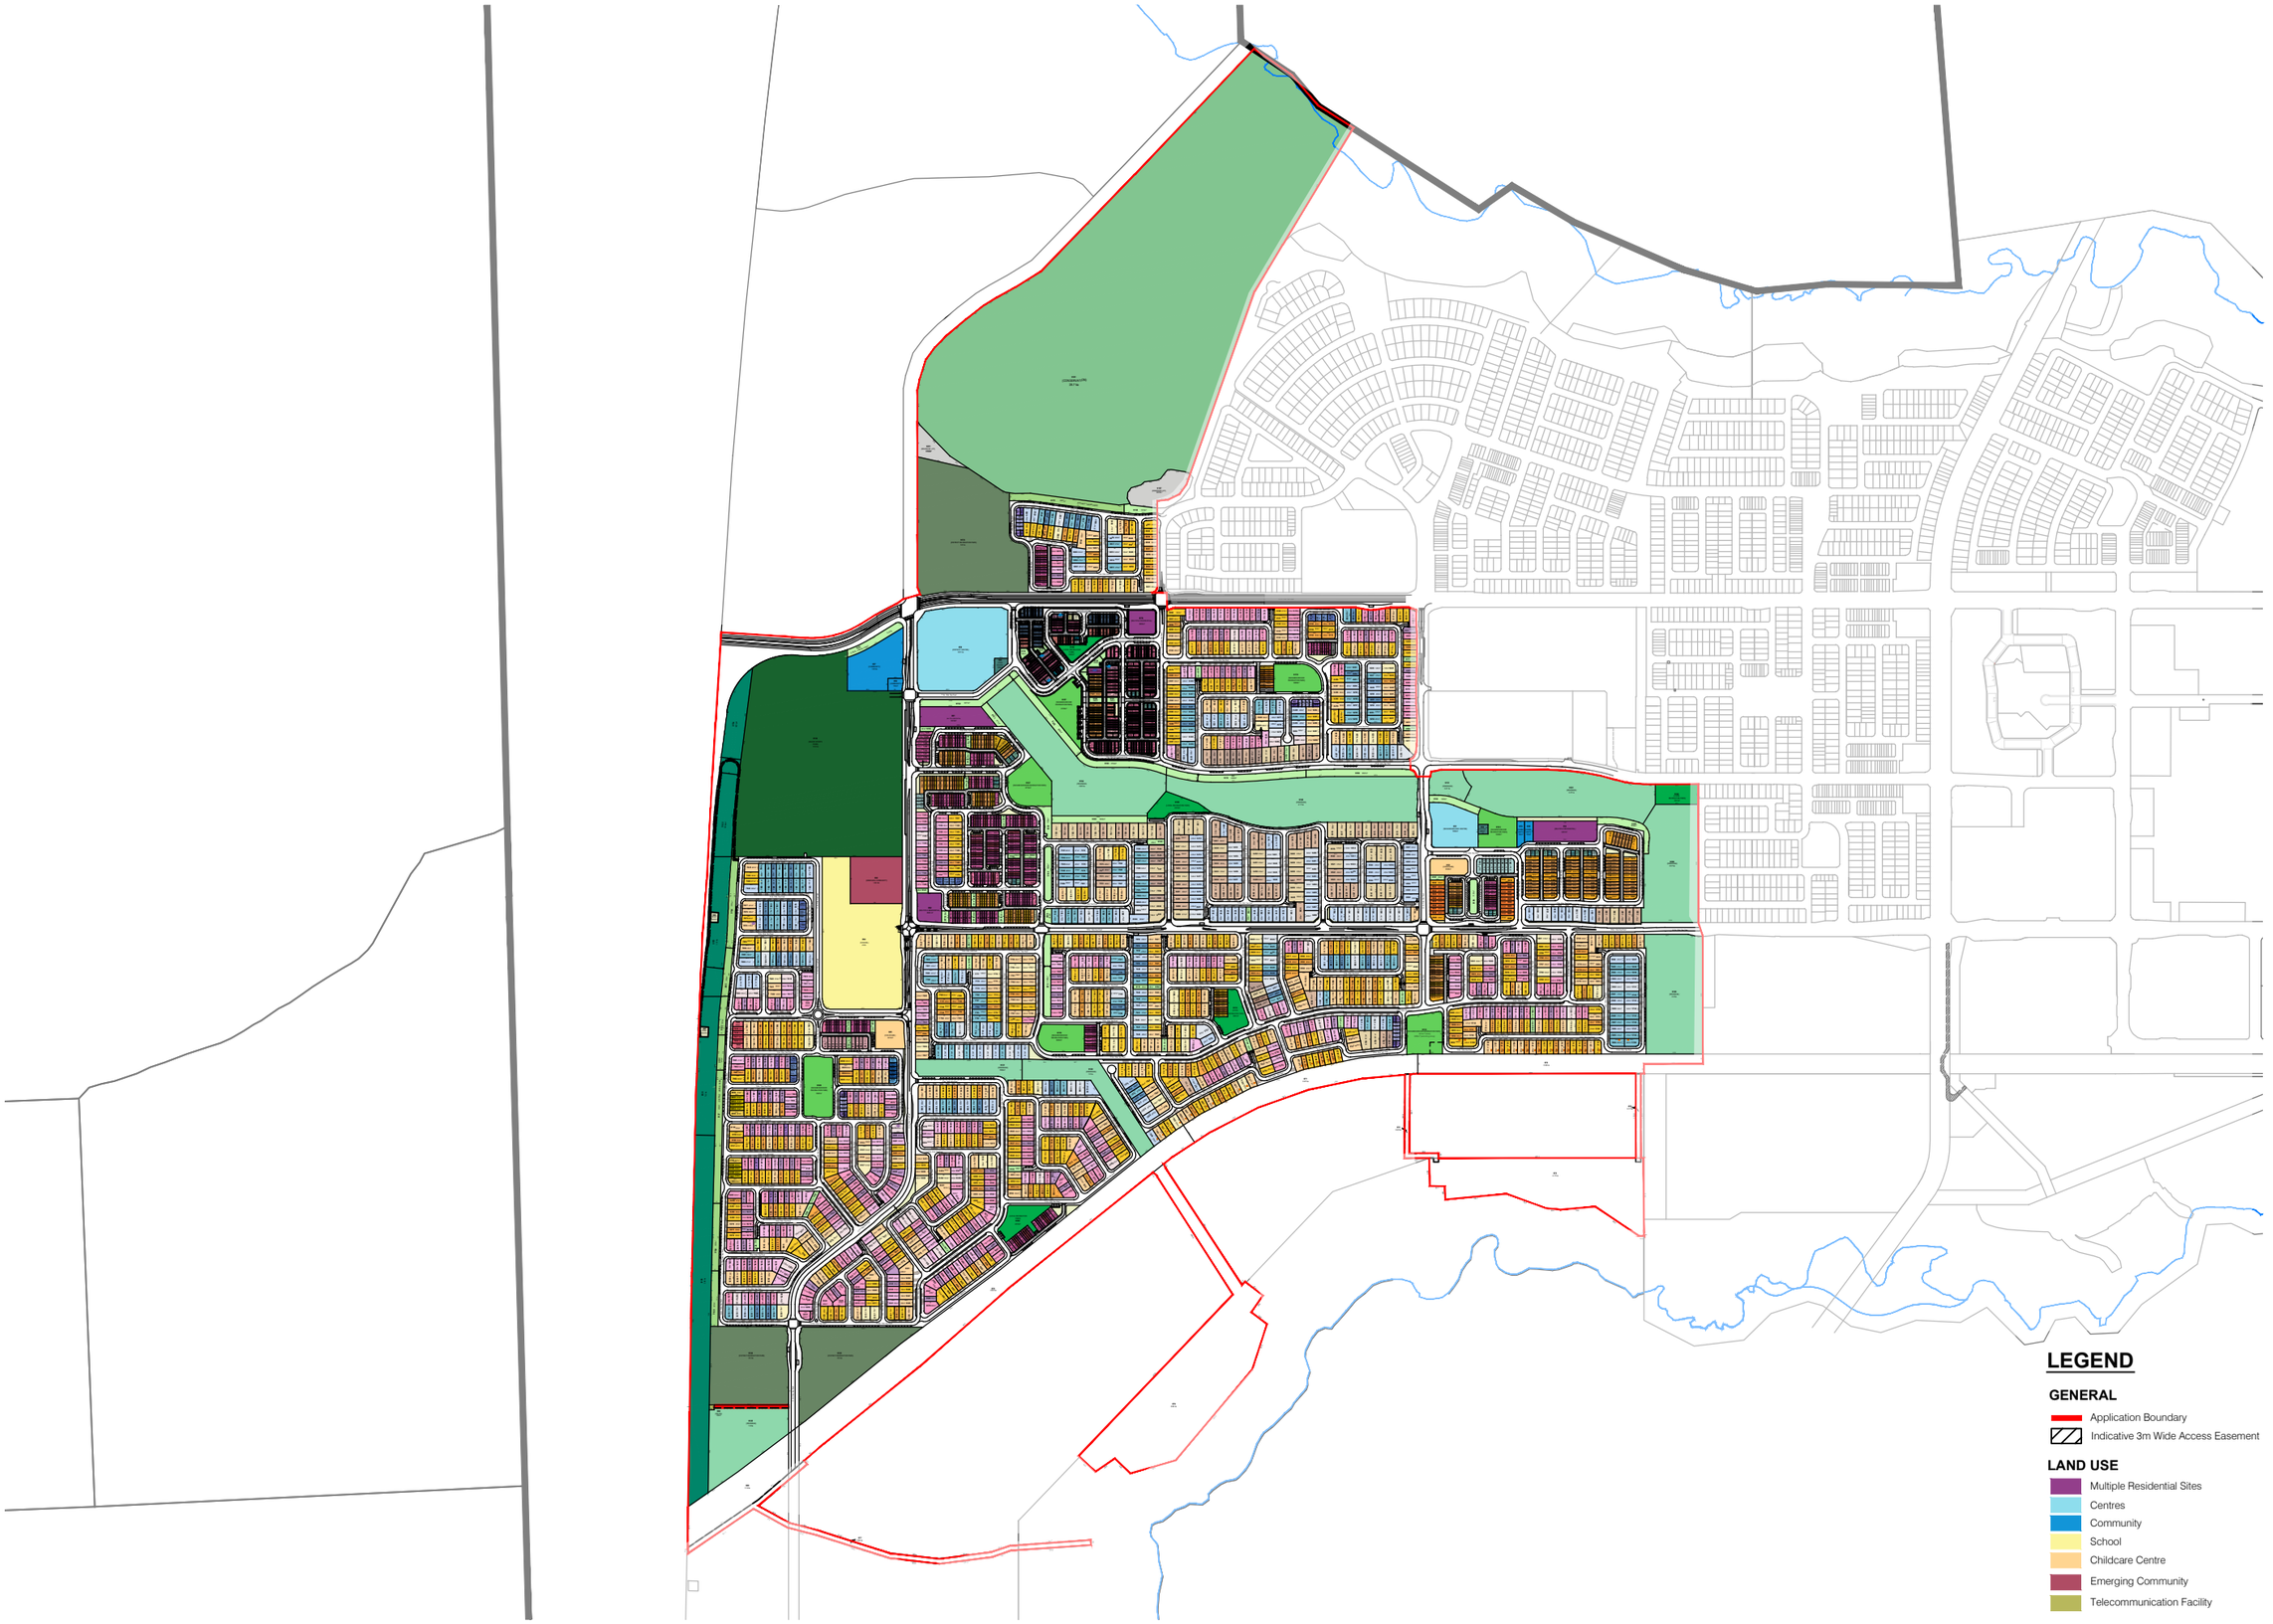

URBIS

AURA - Precinct 11, 12 & 14 (Parts)

Reconfiguring of a Lot - Overall Plan

1:9000 @ A3

0 50 100 150 200 250 300

DATE: 15.12.2023

JOB NO: P0004909

DWG NO: ROL-00

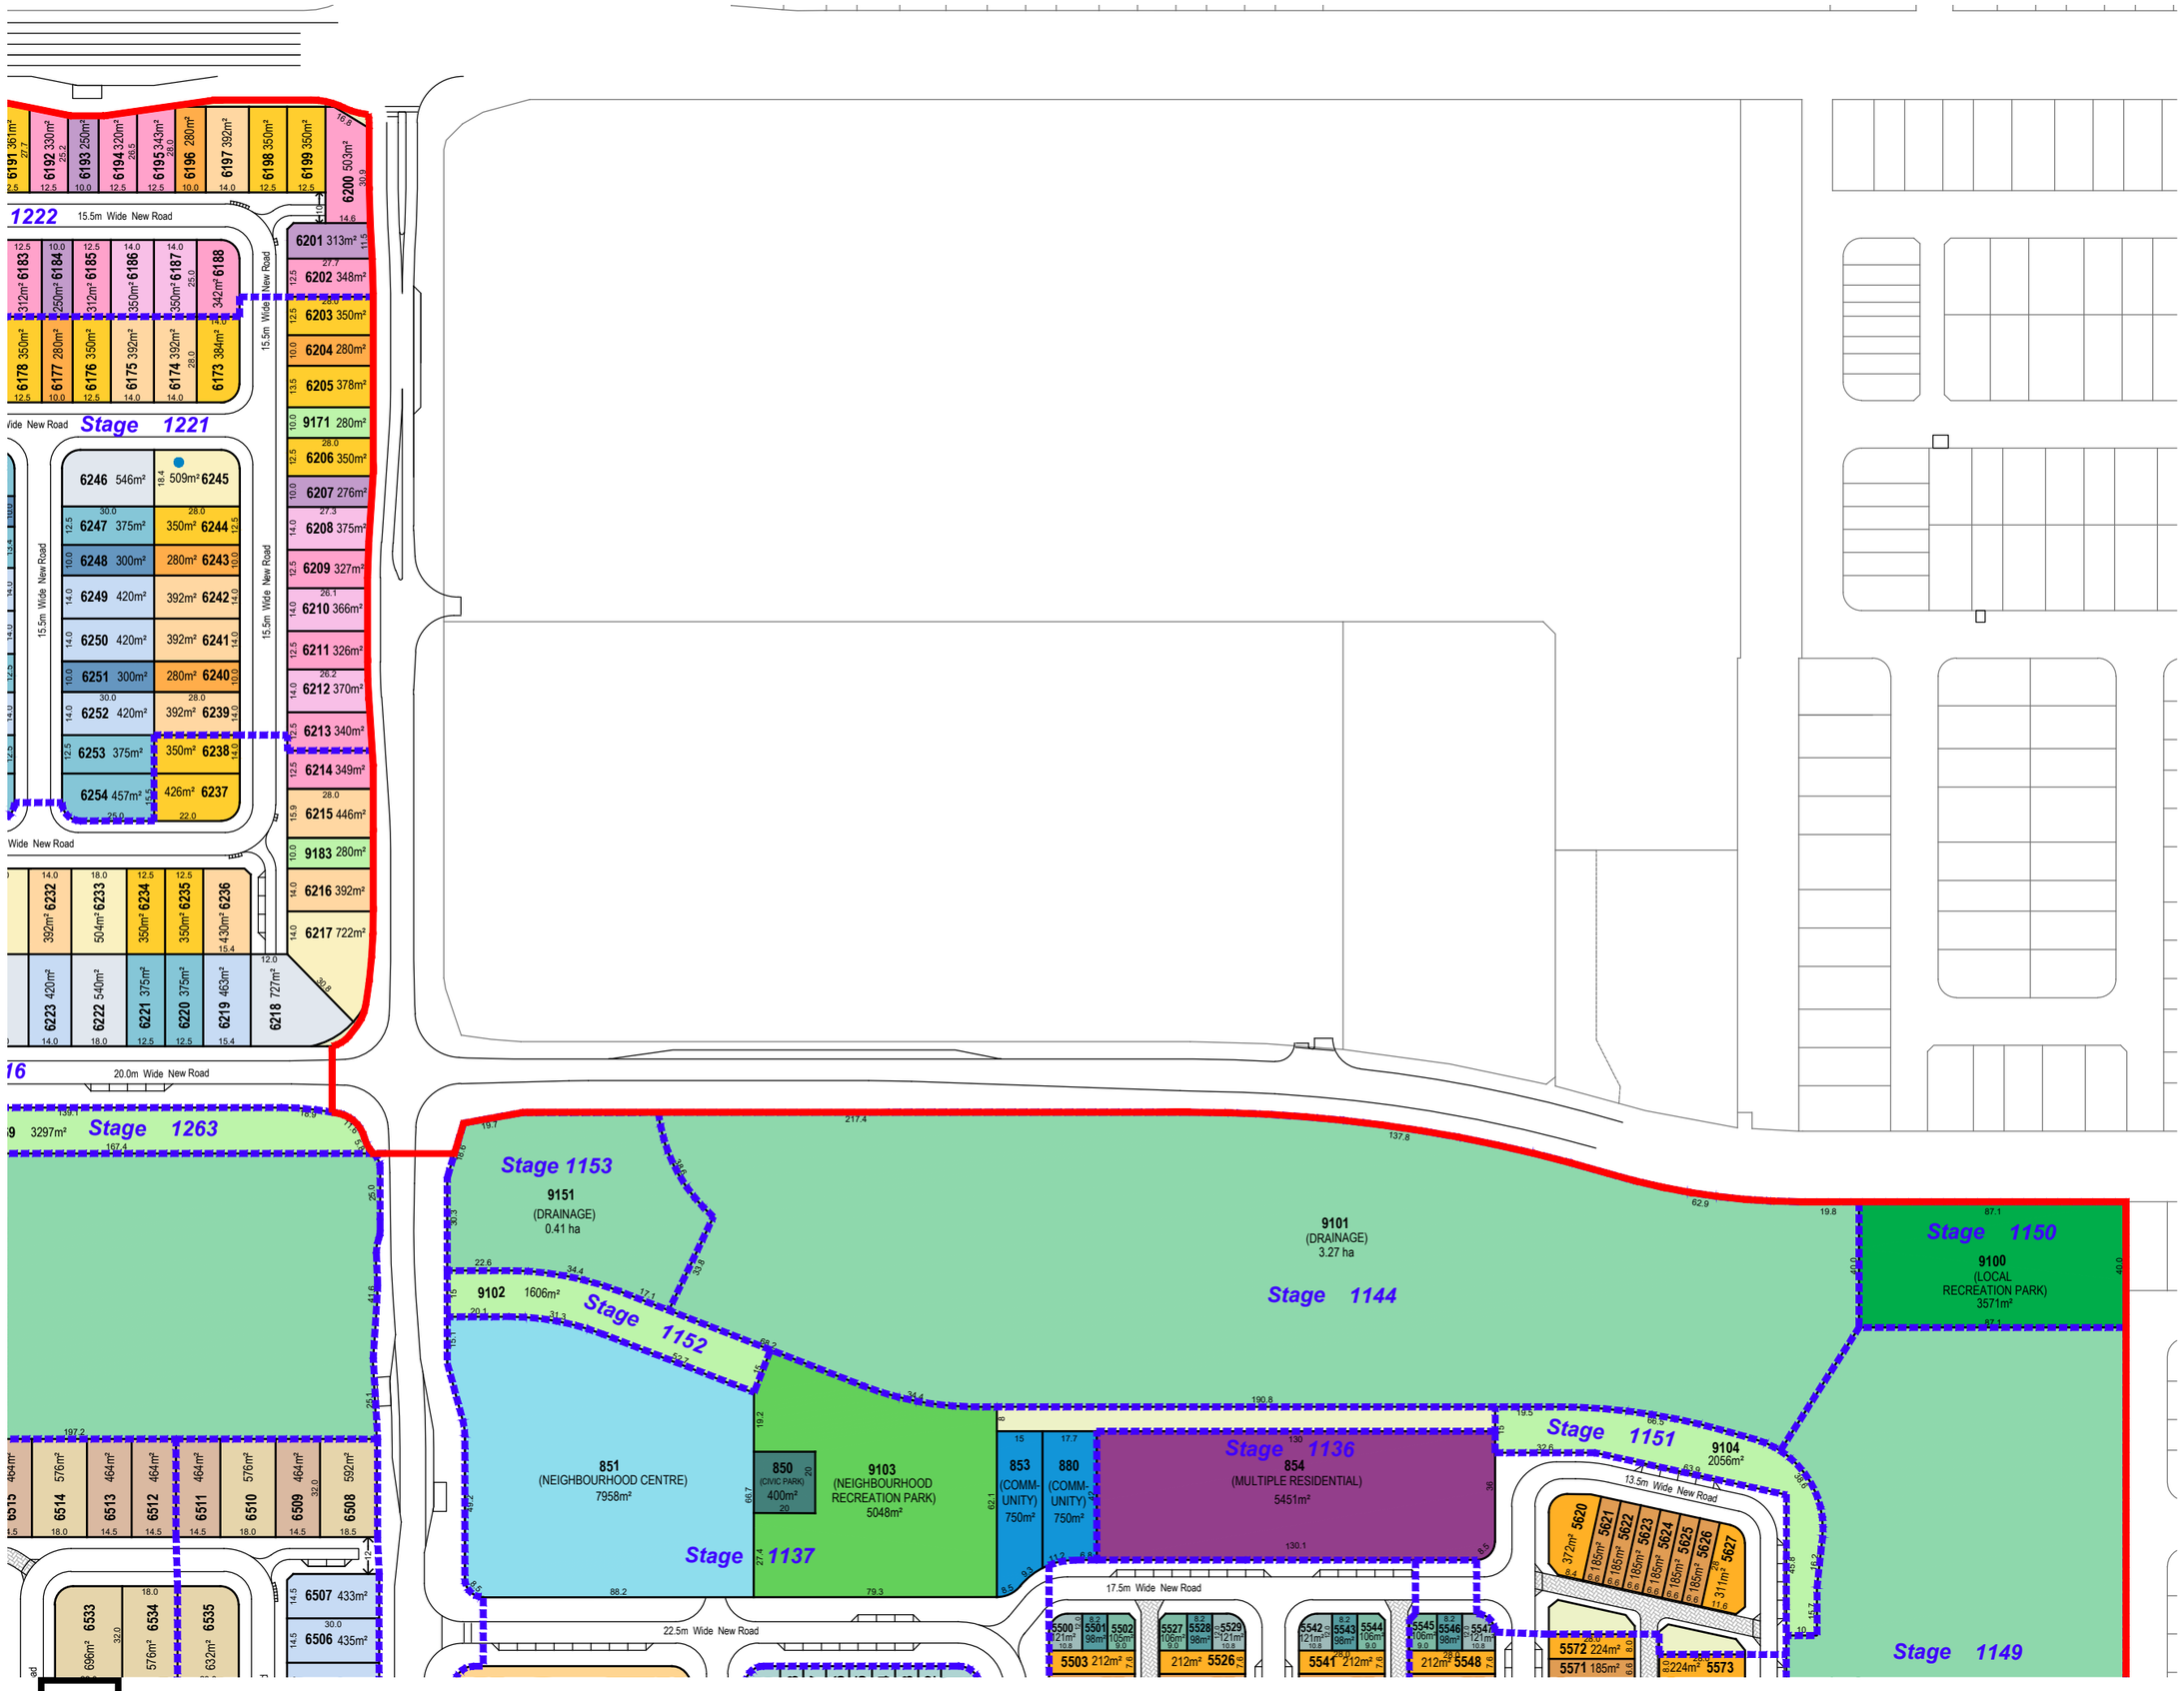

LEGEND

GENERAL

- Application Boundary
- Stage Boundary
- Multiple Dwelling Allotment (Duplex Lot)

LAND USE

- Multiple Residential Sites
- Neighbourhood Centre
- Community
- Childcare Centre

OPEN SPACE

- Local Recreation Park
- Neighbourhood Recreation Park
- Drainage
- Local Linear Park
- Landscape Buffer (Road Reserve)
- Civic Park

RESIDENTIAL

32 Deep Lots

- 14.0m-14.5m - Courtyard
- 18.0m - Premium Traditional

30 Deep Lots

- 10.0m - Villa
- 12.5m - Premium Villa
- 14.0m-14.5m - Courtyard
- 18.0m - Premium Traditional

28 Deep Lots

- 6.6m+ - End Terrace
- 10.0m - Villa
- 12.5m - Premium Villa
- 14.0m - Courtyard
- 18.0m - Premium Traditional

25 Deep Lots

- 10.0m - Villa
- 12.5m - Premium Villa
- 14.0m - Courtyard

Urban Lots

- Urban Loft Type A
- Urban Loft Type B
- Urban Loft Type C

URBIS

AURA - Precinct 11, 12 & 14 (Parts)

Reconfiguring of a Lot - SHEET 01

1:2000 @ A3

0 20 40 60 80

DATE: 15.12.2023

JOB NO: P0004909

DWG NO: ROL - 01

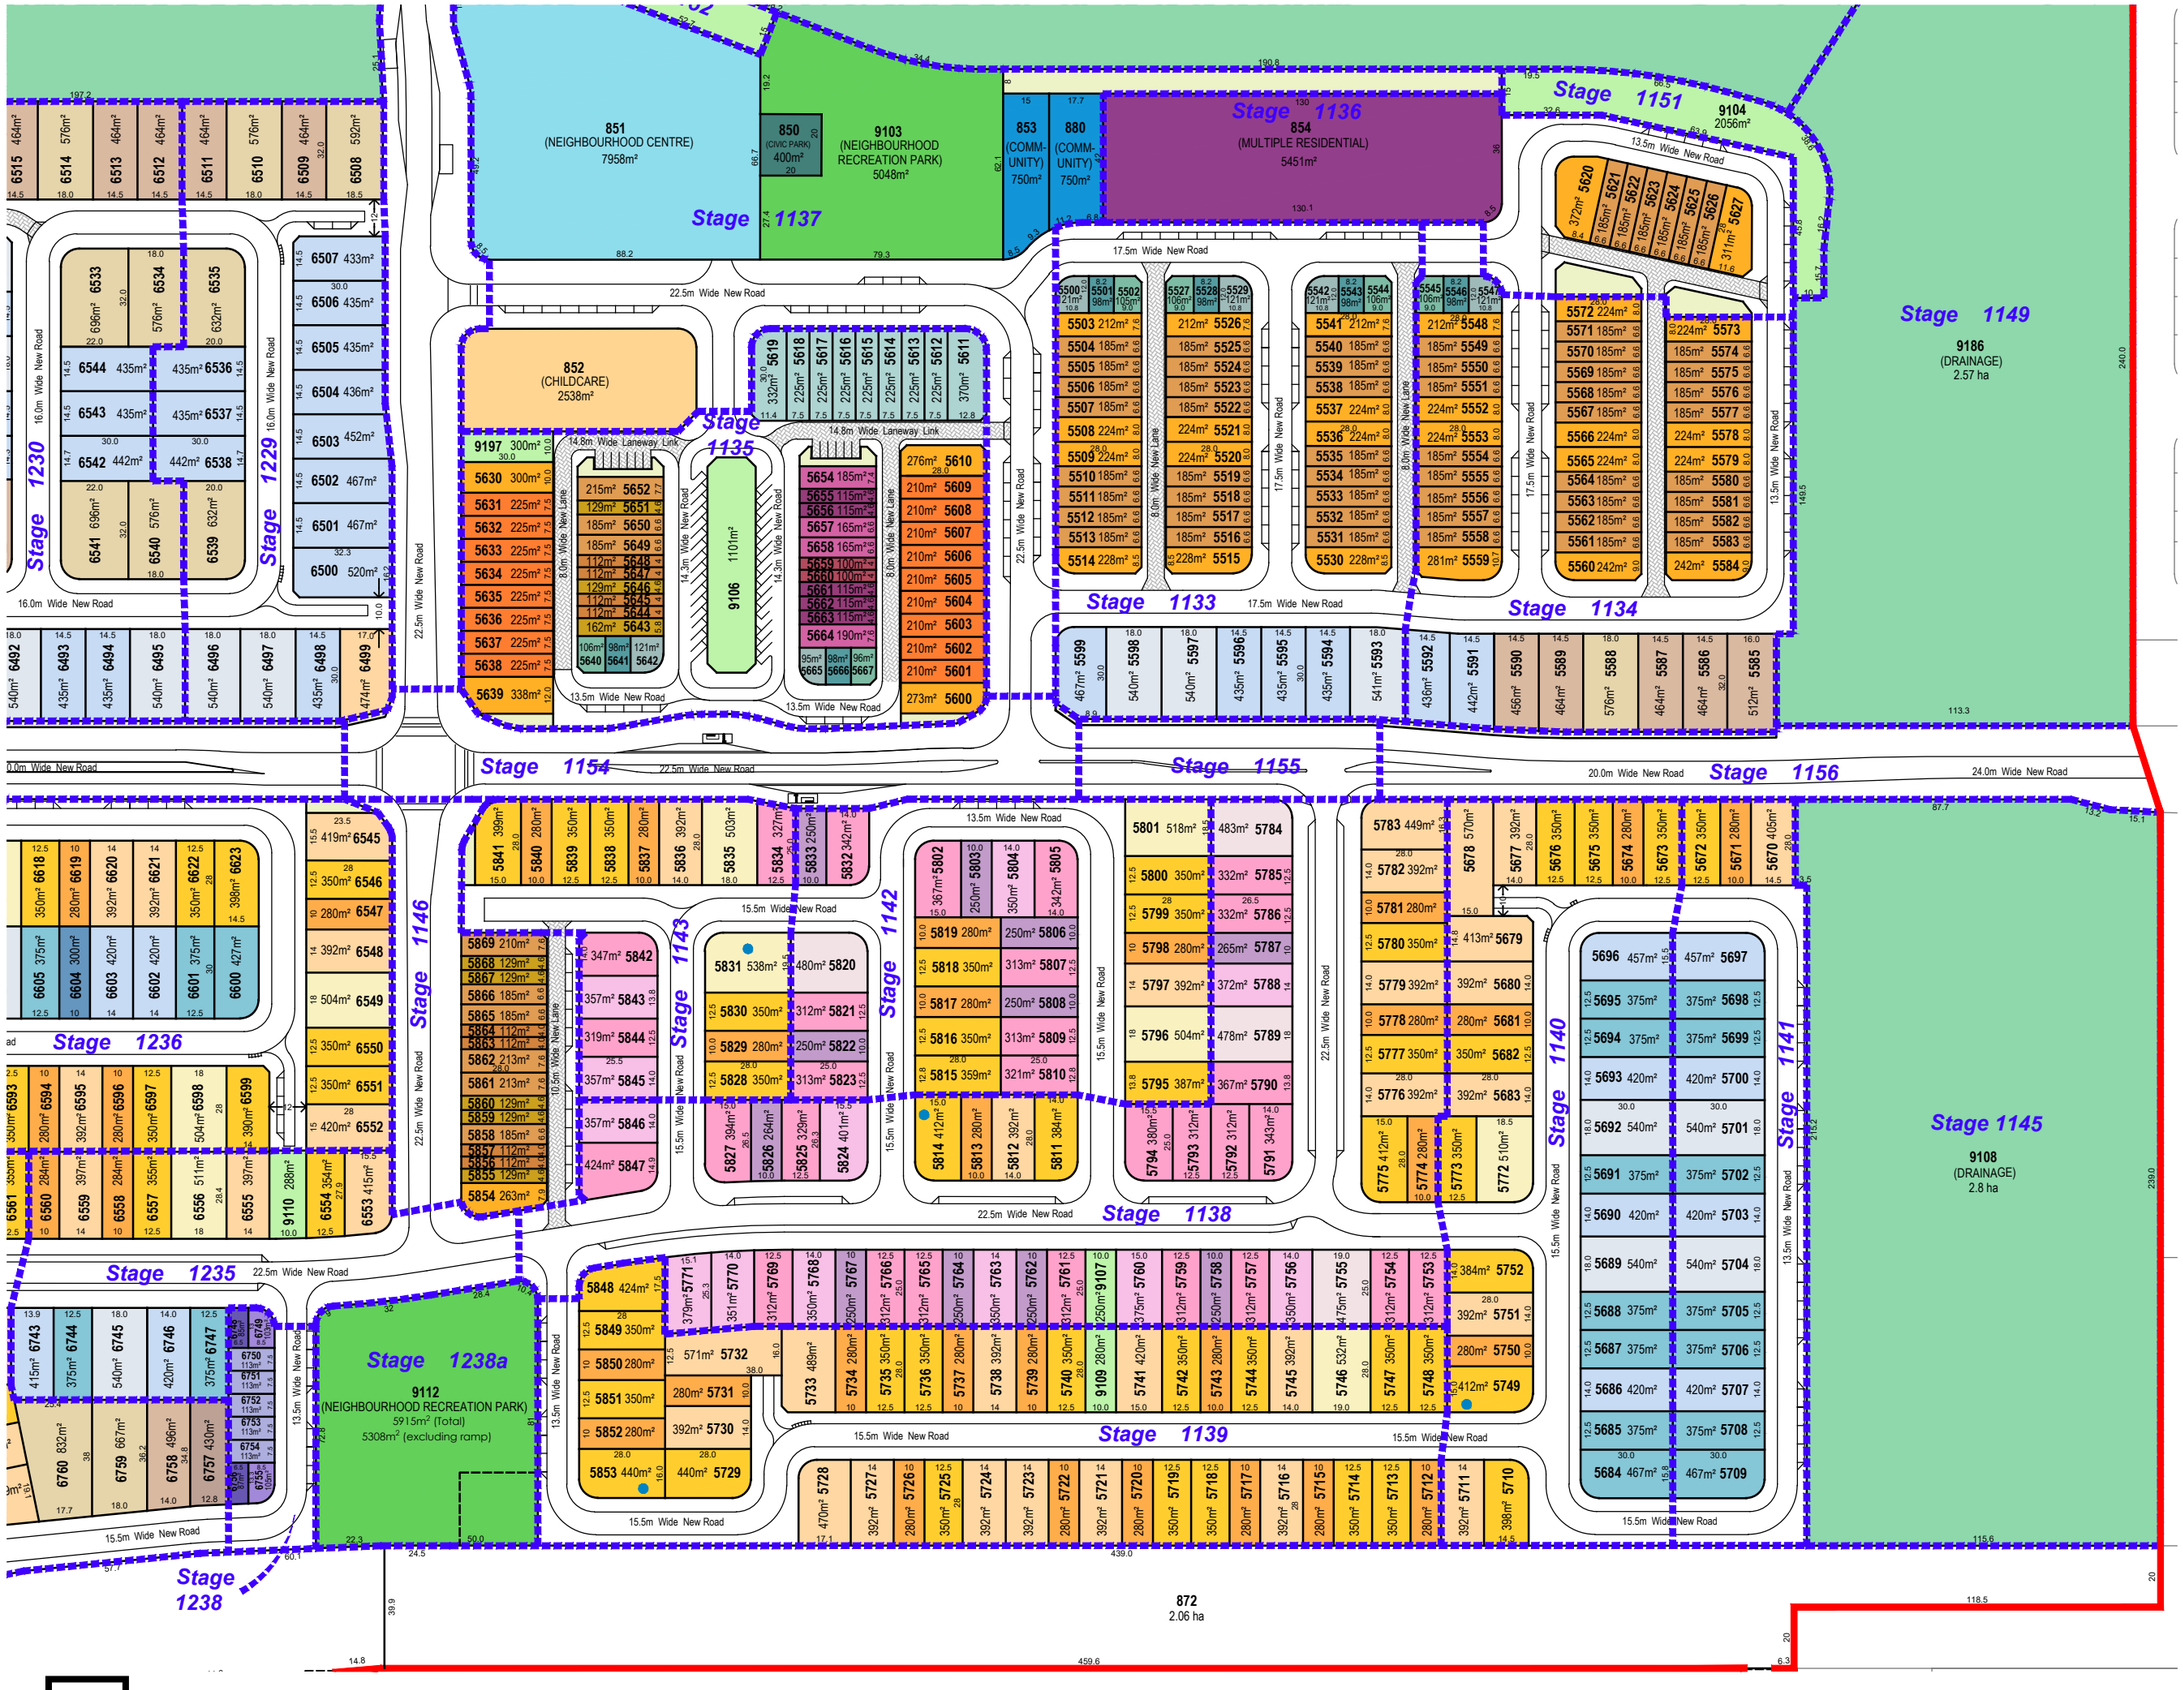

LEGEND

GENERAL
- Application Boundary
- Stage Boundary
- Multiple Dwelling Allotment (Duplex Lot)

LAND USE
- Multiple Residential Sites
- Neighbourhood Centre
- Community
- Childcare Centre

OPEN SPACE
- Neighbourhood Recreation Park
- Drainage
- Local Linear Park
- Landscape Buffer (Road Reserve)
- Civic Park

RESIDENTIAL
32 Deep Lots
- 14.0m-14.5m - Courtyard
- 18.0m - Premium Traditional

30 Deep Lots
- 7.5m - Soho
- 10.0m - Villa
- 12.5m - Premium Villa
- 14.0m-14.5m - Courtyard
- 18.0m - Premium Traditional

28 Deep Lots
- 4.0m - Terrace
- 4.6m - Terrace
- 6.6m - Terrace
- 6.6m+ - End Terrace
- 7.5m - Terrace
- 7.5m - Front Loaded Terrace
- 9.0m+ - Front Loaded End Terrace
- 10.0m - Villa
- 12.5m - Premium Villa
- 14.0m - Courtyard
- 18.0m - Premium Traditional

25 Deep Lots
- 6.6m+ - End Terrace
- 10.0m - Villa
- 12.5m - Premium Villa
- 14.0m - Courtyard
- 18.0m - Premium Traditional

Urban Lots
- Urban Lot Type A
- Urban Lot Type B
- Urban Lot Type C
- Urban Loft Type A
- Urban Loft Type B
- Urban Loft Type C

URBIS

AURA - Precinct 11, 12 & 14 (Parts)

Reconfiguring of a Lot - SHEET 02

1:2000 @ A3

0 20 40 60 80

DATE: 15.12.2023
JOB NO: P0004909
DWG NO: ROL - 02

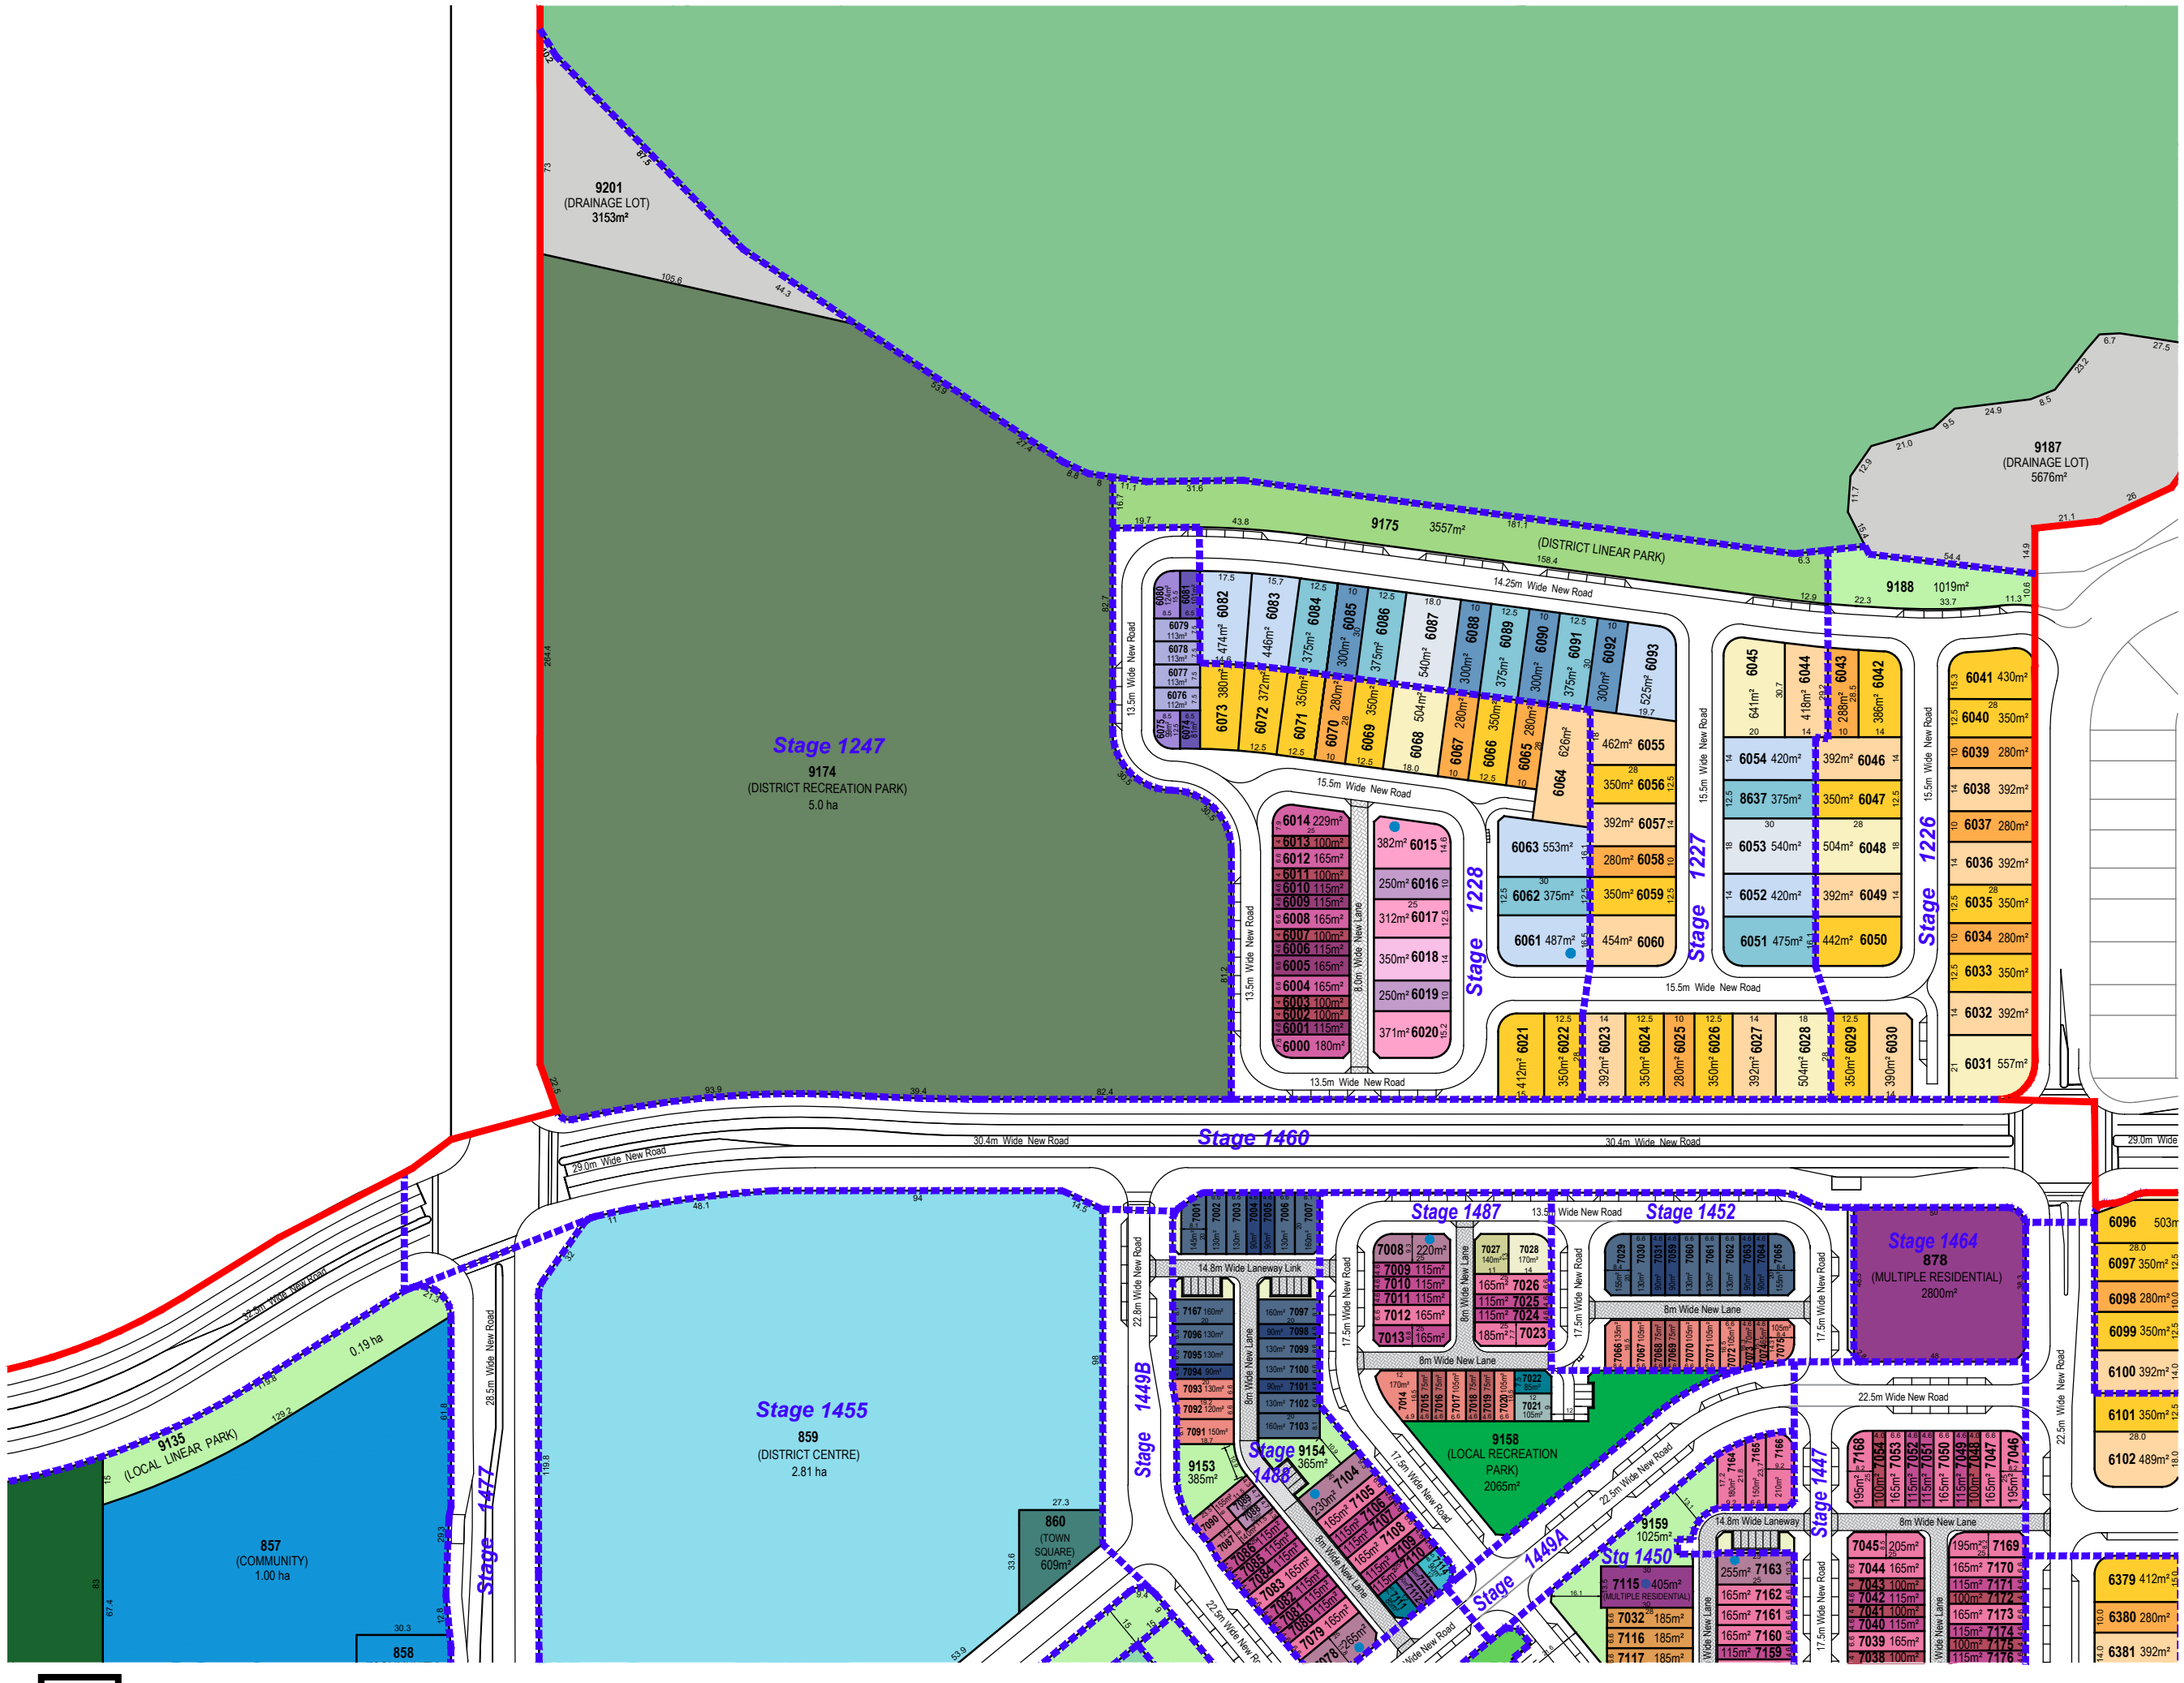

LEGEND

GENERAL
- Application Boundary
- Stage Boundary
- Multiple Dwelling Allotment (Duplex Lot)
- Multiple Dwelling Allotment (Mansion Home)

LAND USE
- Multiple Residential Sites
- District Centre
- Community

OPEN SPACE
- Neighbourhood Recreation Park
- District Recreation Park
- Local Linear Park
- District Linear Park
- Landscape Buffer (Road Reserve)
- Major Sports Park
- Town Square
- Conservation
- Drainage

RESIDENTIAL
30 Deep Lots
- 10.0m - Villa
- 12.5m - Premium Villa
- 14.0m - Courtyard
- 18.0m - Premium Traditional
- Mansion Home

28 Deep Lots
- 4.0m - Terrace
- 4.6m - Terrace
- 6.6m - Terrace
- 6.6m+ - End Terrace
- 7.5m - Front Loaded Terrace
- 9.0m+ - Front Loaded End Terrace
- 10.0m - Villa
- 12.5m - Premium Villa
- 14.0m - Courtyard
- 18.0m - Premium Traditional

25 Deep Lots
- 4.0m - Terrace
- 4.6m - Terrace
- 6.6m - Terrace
- 6.6m+ - End Terrace
- 7.5m - Single Storey Terrace
- 9.3m+ - Duplex Terrace
- 10.0m - Villa
- 12.5m - Premium Villa
- 14.0m - Courtyard

20 Deep Lots
- 4.6m - Terrace
- 6.6m - Terrace
- 7.5m - SOHO

16.5 Deep Lots
- 4.6m - Terrace
- 6.6m - Terrace

13 Deep Lots
- 11m - Squat Type A
- 14m - Squat Type B

Urban Lots
- Urban Lot Type A
- Urban Lot Type B
- Urban Lot Type C
- Urban Loft Type A
- Urban Loft Type B
- Urban Loft Type C
- Urban Loft Type D
- Urban Loft Type E
- Urban Mini Micro
- Urban Fonzie Type A
- Urban Fonzie Type B

URBIS

rps MAKING COMPLEX EASY

AURA - Precinct 11, 12 & 14 (Parts)

Reconfiguring of a Lot - SHEET 03

1:2000 @ A3

0 20 40 60 80

DATE: 15.12.2023
JOB NO: P0004909
DWG NO: ROL - 03

LEGEND

GENERAL

- Application Boundary
- Stage Boundary
- Multiple Dwelling Allotment (Duplex Lot)
- Multiple Dwelling Allotment (Mansion Home)

LAND USE

- Multiple Residential Sites

OPEN SPACE

- Local Recreation Park
- Neighbourhood Recreation Park
- Drainage
- Local Linear Park
- Landscape Buffer (Road Reserve)

RESIDENTIAL

32 Deep Lots
- 10.0m - Villa
- 12.5m - Premium Villa
- 14.0m-14.5m - Courtyard
- 18.0m - Premium Traditional

30 Deep Lots
- 7.5m - Soho
- 10.0m - Villa
- 12.5m - Premium Villa
- 14.0m - Courtyard
- 18.0m - Premium Traditional
- Mansion Home

28 Deep Lots
- 4.0m - Terrace
- 4.6m - Terrace
- 6.6m - Terrace
- 6.6m+ - End Terrace
- 7.5m - Front Loaded Terrace
- 9.0m+ - Front Loaded End Terrace
- 10.0m - Villa
- 12.5m - Premium Villa
- 14.0m - Courtyard
- 18.0m - Premium Traditional

25 Deep Lots
- 4.0m - Terrace
- 4.6m - Terrace
- 6.6m - Terrace
- 6.6m+ - End Terrace
- 7.5m - Single Storey Terrace
- 9.3m+ - Duplex Terrace
- 10.0m - Villa
- 12.5m - Premium Villa
- 14.0m - Courtyard
- 18.0m - Premium Traditional

20 Deep Lots
- 4.6m - Terrace
- 6.6m - Terrace
- 7.5m - SOHO

16.5 Deep Lots
- 4.6m - Terrace
- 6.6m - Terrace

13 Deep Lots
- 11m - Squat Type A
- 14m - Squat Type B

Urban Lots
- Urban Lot Type A
- Urban Lot Type B
- Urban Lot Type C
- Urban Loft Type A
- Urban Loft Type B
- Urban Loft Type C
- Urban Loft Type D
- Urban Loft Type E
- Urban Mini Micro
- Urban Fonzie Type A
- Urban Fonzie Type B

URBIS

MAKING COMPLEX EASY

AURA - Precinct 11, 12 & 14 (Parts)

Reconfiguring of a Lot - SHEET 04

1:2000 @ A3

0 20 40 60 80

DATE: 15.12.2023

JOB NO: P0004909

DWG NO: ROL - 04

LEGEND

GENERAL

- Application Boundary
- Stage Boundary
- Multiple Dwelling Allotment (Duplex Lot)

OPEN SPACE

- Local Recreation Park
- Neighbourhood Recreation Park
- Drainage
- Local Linear Park
- Landscape Buffer (Road Reserve)

RESIDENTIAL

32 Deep Lots
- 14.0m-14.5m - Courtyard
- 18.0m - Premium Traditional

30 Deep Lots
- 10.0m - Villa
- 12.5m - Premium Villa
- 14.0m-14.5m - Courtyard
- 18.0m - Premium Traditional

28 Deep Lots
- 4.0m - Terrace
- 4.6m - Terrace
- 6.6m - Terrace
- 6.6m+ - End Terrace
- 10.0m - Villa
- 12.5m - Premium Villa
- 14.0m - Courtyard
- 18.0m - Premium Traditional

25 Deep Lots
- 4.0m - Terrace
- 4.6m - Terrace
- 6.6m - Terrace
- 6.6m+ - End Terrace
- 10.0m - Villa
- 12.5m - Premium Villa
- 14.0m - Courtyard
- 18.0m - Premium Traditional

URBIS

AURA - Precinct 11, 12 & 14 (Parts)

Reconfiguring of a Lot - SHEET 05

1:2000 @ A3

0 20 40 60 80

DATE: 15.12.2023
JOB NO: P0004909
DWG NO: ROL - 05

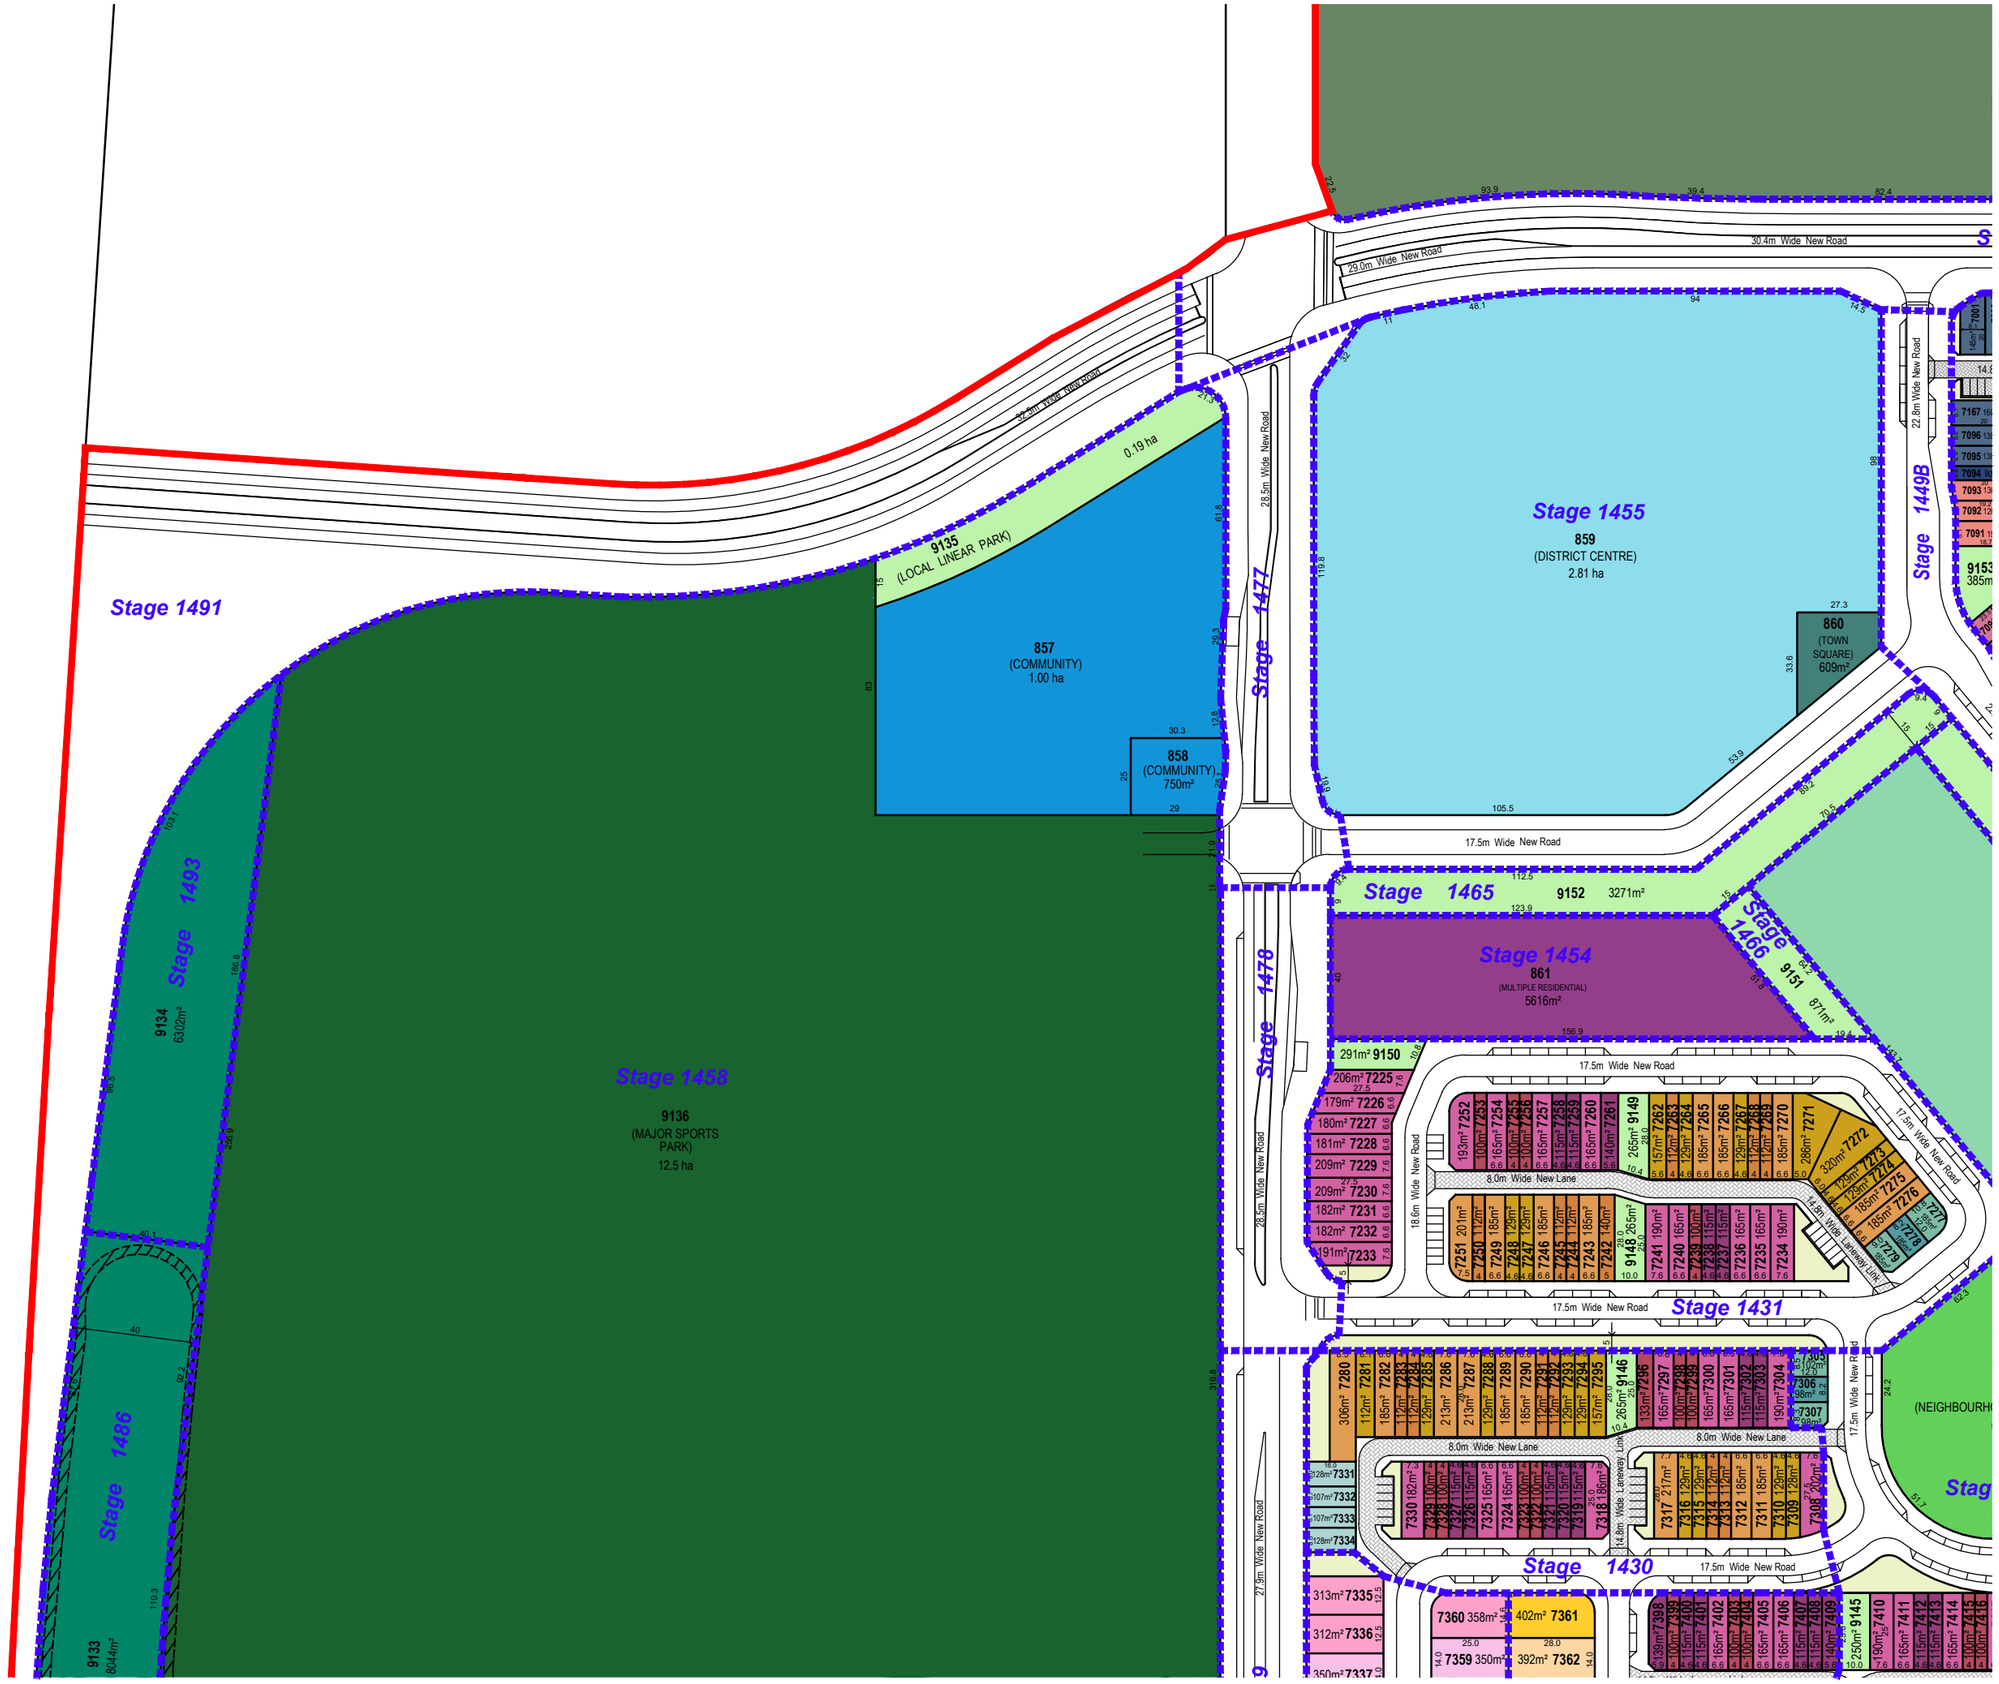

LEGEND

GENERAL
- Application Boundary
- Stage Boundary
- Indicative 3m Wide Access Easement

LAND USE
- Multiple Residential Sites
- District Centre
- Community

OPEN SPACE
- Neighbourhood Recreation Park
- District Recreation Park
- Drainage
- Local Linear Park
- District Linear Park
- Landscape Buffer (Road Reserve)
- Highway Buffer
- Major Sports Park
- Town Square

RESIDENTIAL
28 Deep Lots
- 4.0m - Terrace
- 4.6m - Terrace
- 6.6m - Terrace
- 6.6m+ - End Terrace
- 12.5m - Premium Villa
- 14.0m - Courtyard

25 Deep Lots
- 4.0m - Terrace
- 4.6m - Terrace
- 6.6m - Terrace
- 6.6m+ - End Terrace
- 12.5m - Premium Villa
- 14.0m - Courtyard

Urban Lots
- Urban Loft Type A
- Urban Loft Type B
- Urban Loft Type C
- Urban Terrace

URBIS

AURA - Precinct 11, 12 & 14 (Parts)

Reconfiguring of a Lot - SHEET 06

1:2000 @ A3

0 20 40 60 80

DATE: 15.12.2023
JOB NO: P0004909
DWG NO: ROL - 06

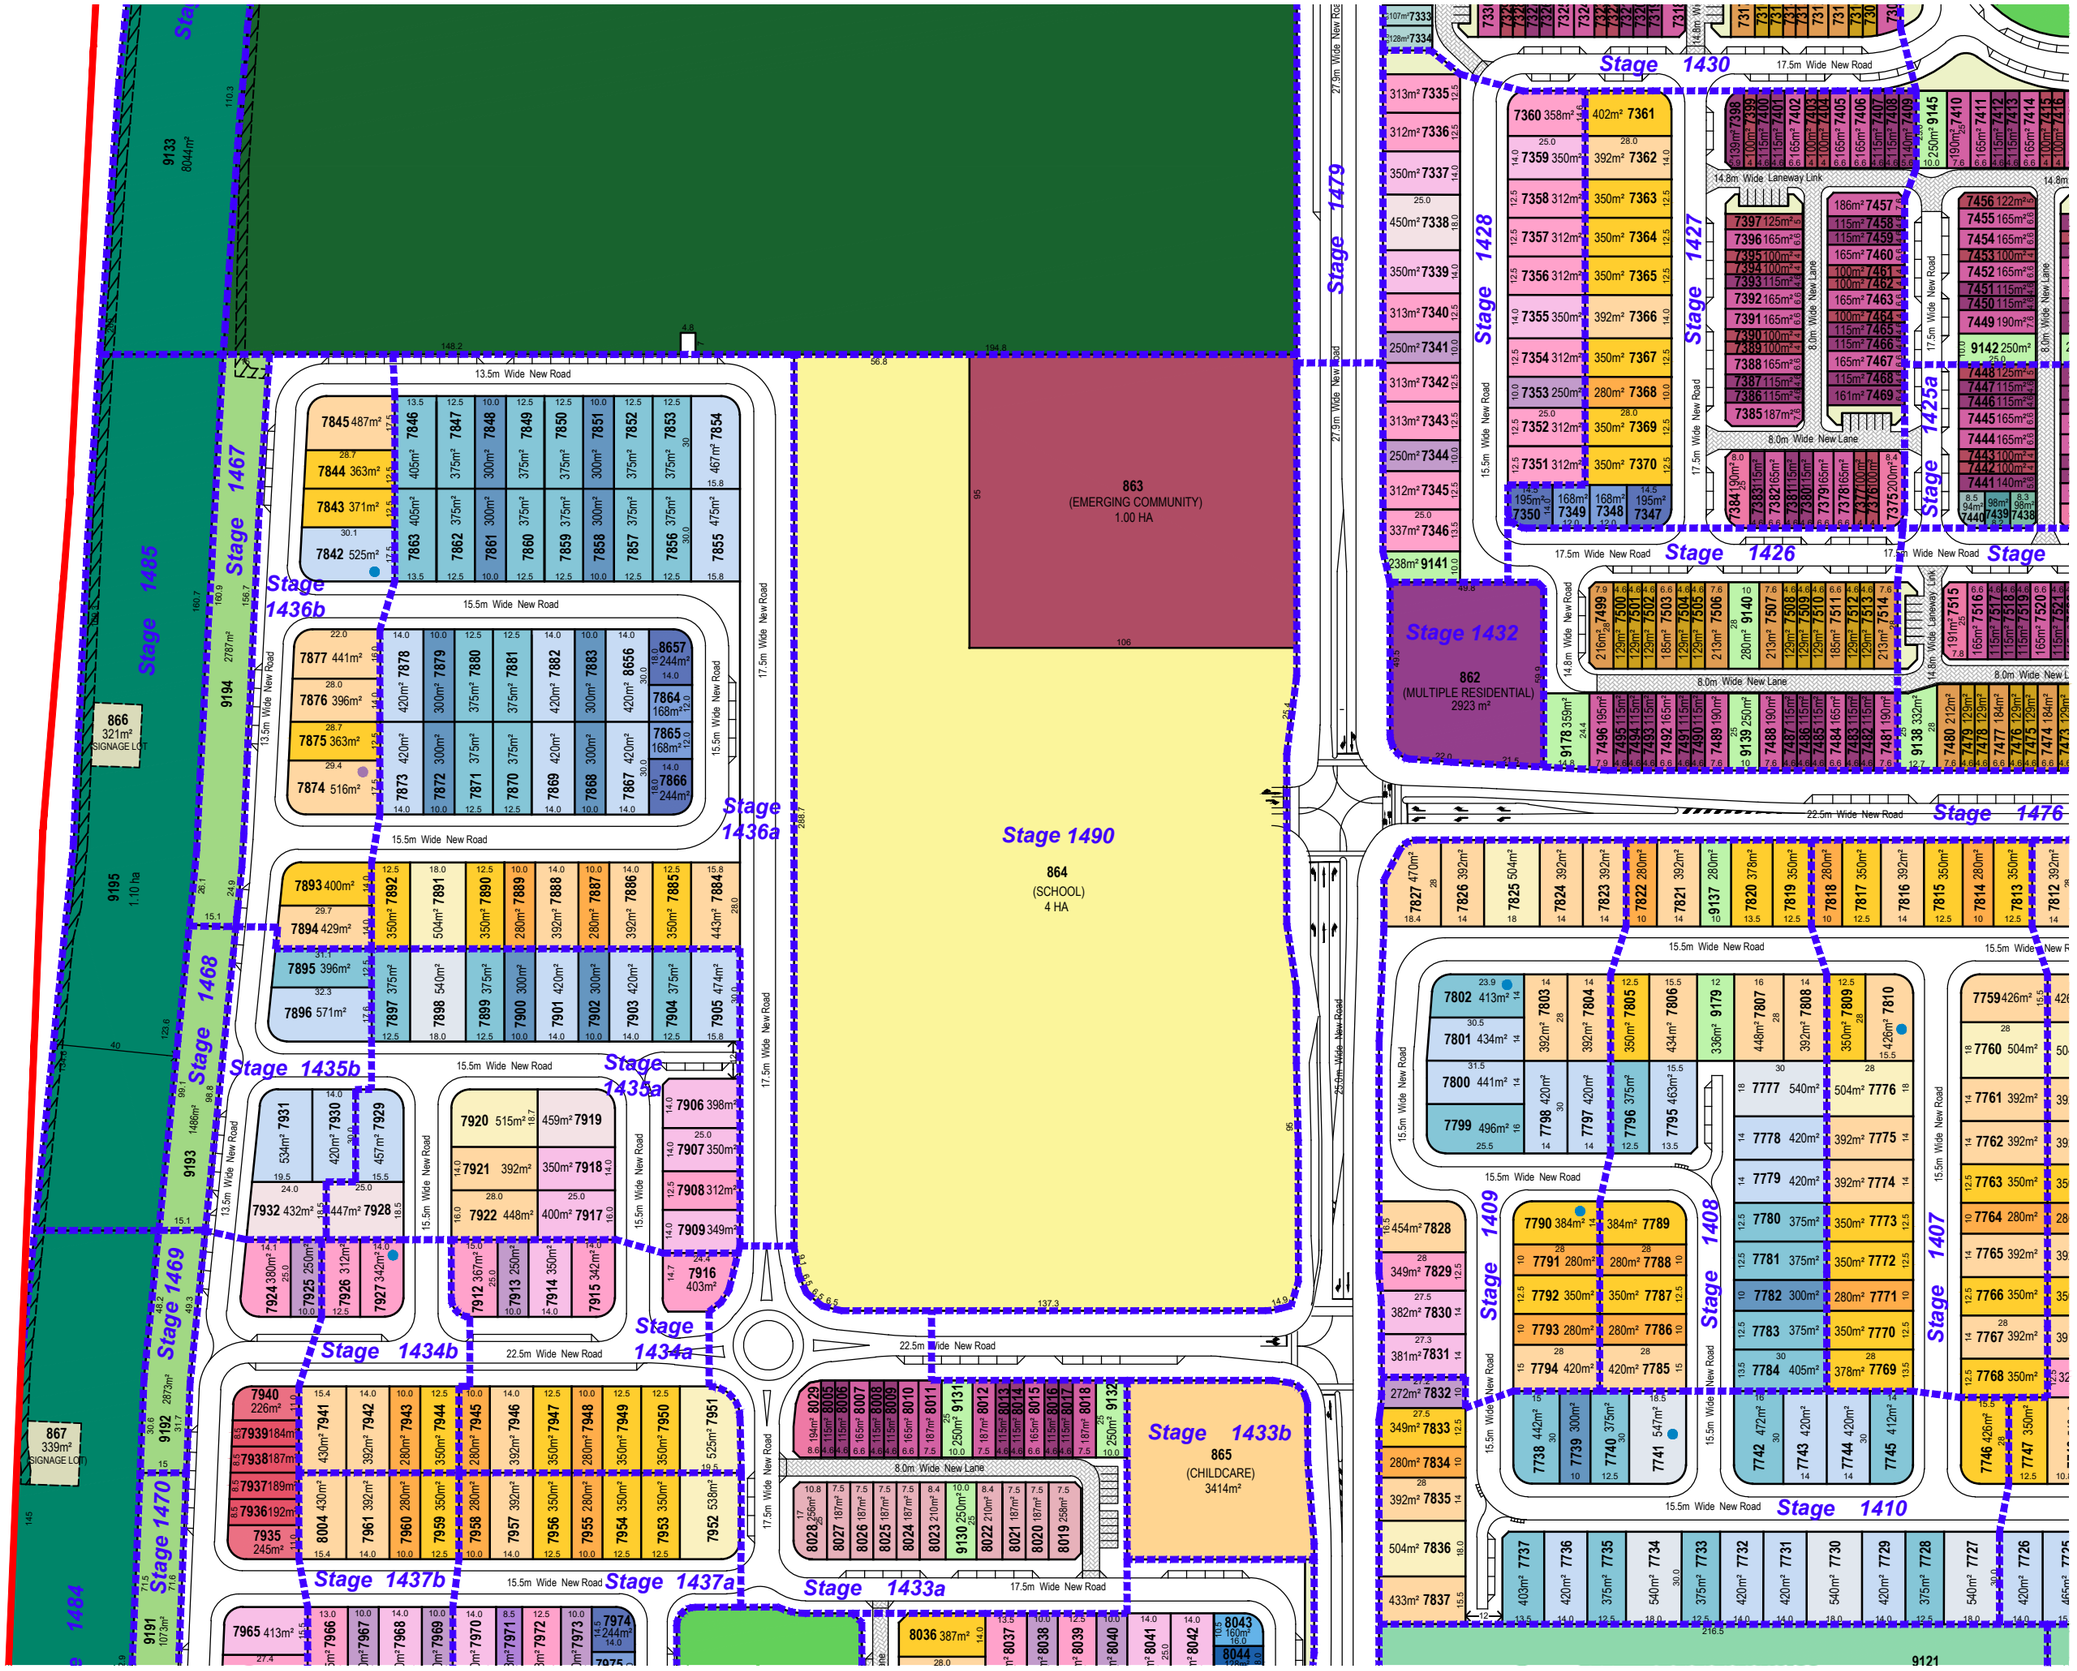

LEGEND

GENERAL

- Application Boundary
- Stage Boundary
- Multiple Dwelling Allotment (Duplex Lot)
- Multiple Dwelling Allotment (Triplex Lot)
- Indicative 3m Wide Access Easement

LAND USE

- Multiple Residential Sites
- School
- Childcare Centre
- Emerging Community

OPEN SPACE

- Neighbourhood Recreation Park
- Drainage
- District Linear Park
- Signage Lot
- Landscape Buffer (Road Reserve)
- Highway Buffer
- Major Sports Park

RESIDENTIAL

30 Deep Lots
- 10.0m - Villa
- 12.5m - Premium Villa
- 14.0m - Courtyard
- 18.0m - Premium Traditional

28 Deep Lots
- 4.0m - Terrace
- 4.6m - Terrace
- 6.6m - Terrace
- 6.6m+ - End Terrace
- 10.0m - Villa
- 12.5m - Premium Villa
- 14.0m - Courtyard
- 18.0m - Premium Traditional

25 Deep Lots
- 4.0m - Terrace
- 4.6m - Terrace
- 6.6m - Terrace
- 6.6m+ - End Terrace
- 7.5m - Single Storey Terrace
- 9.0m+ - Front Loaded End Terrace
- 8.5m - Urban Villa
- 10.0m - Villa
- 12.5m - Premium Villa
- 14.0m - Courtyard
- 18.0m - Premium Traditional

21 Deep Lots
- 8.5m - Urban Villa
- 8.6m+ - End Urban Villa

Urban Lots
- Urban Loft Type A
- Urban Loft Type B
- Urban Loft Type C
- Urban Warehouse A
- Urban Warehouse B
- Urban Terrace
- Urban Lot Type E
- Urban Lot Type F

URBIS

AURA - Precinct 11, 12 & 14 (Parts)

Reconfiguring of a Lot - SHEET 07

1:2000 @ A3

0 20 40 60 80

DATE: 07.11.2023
JOB NO: P0004909
DWG NO: ROL - 07

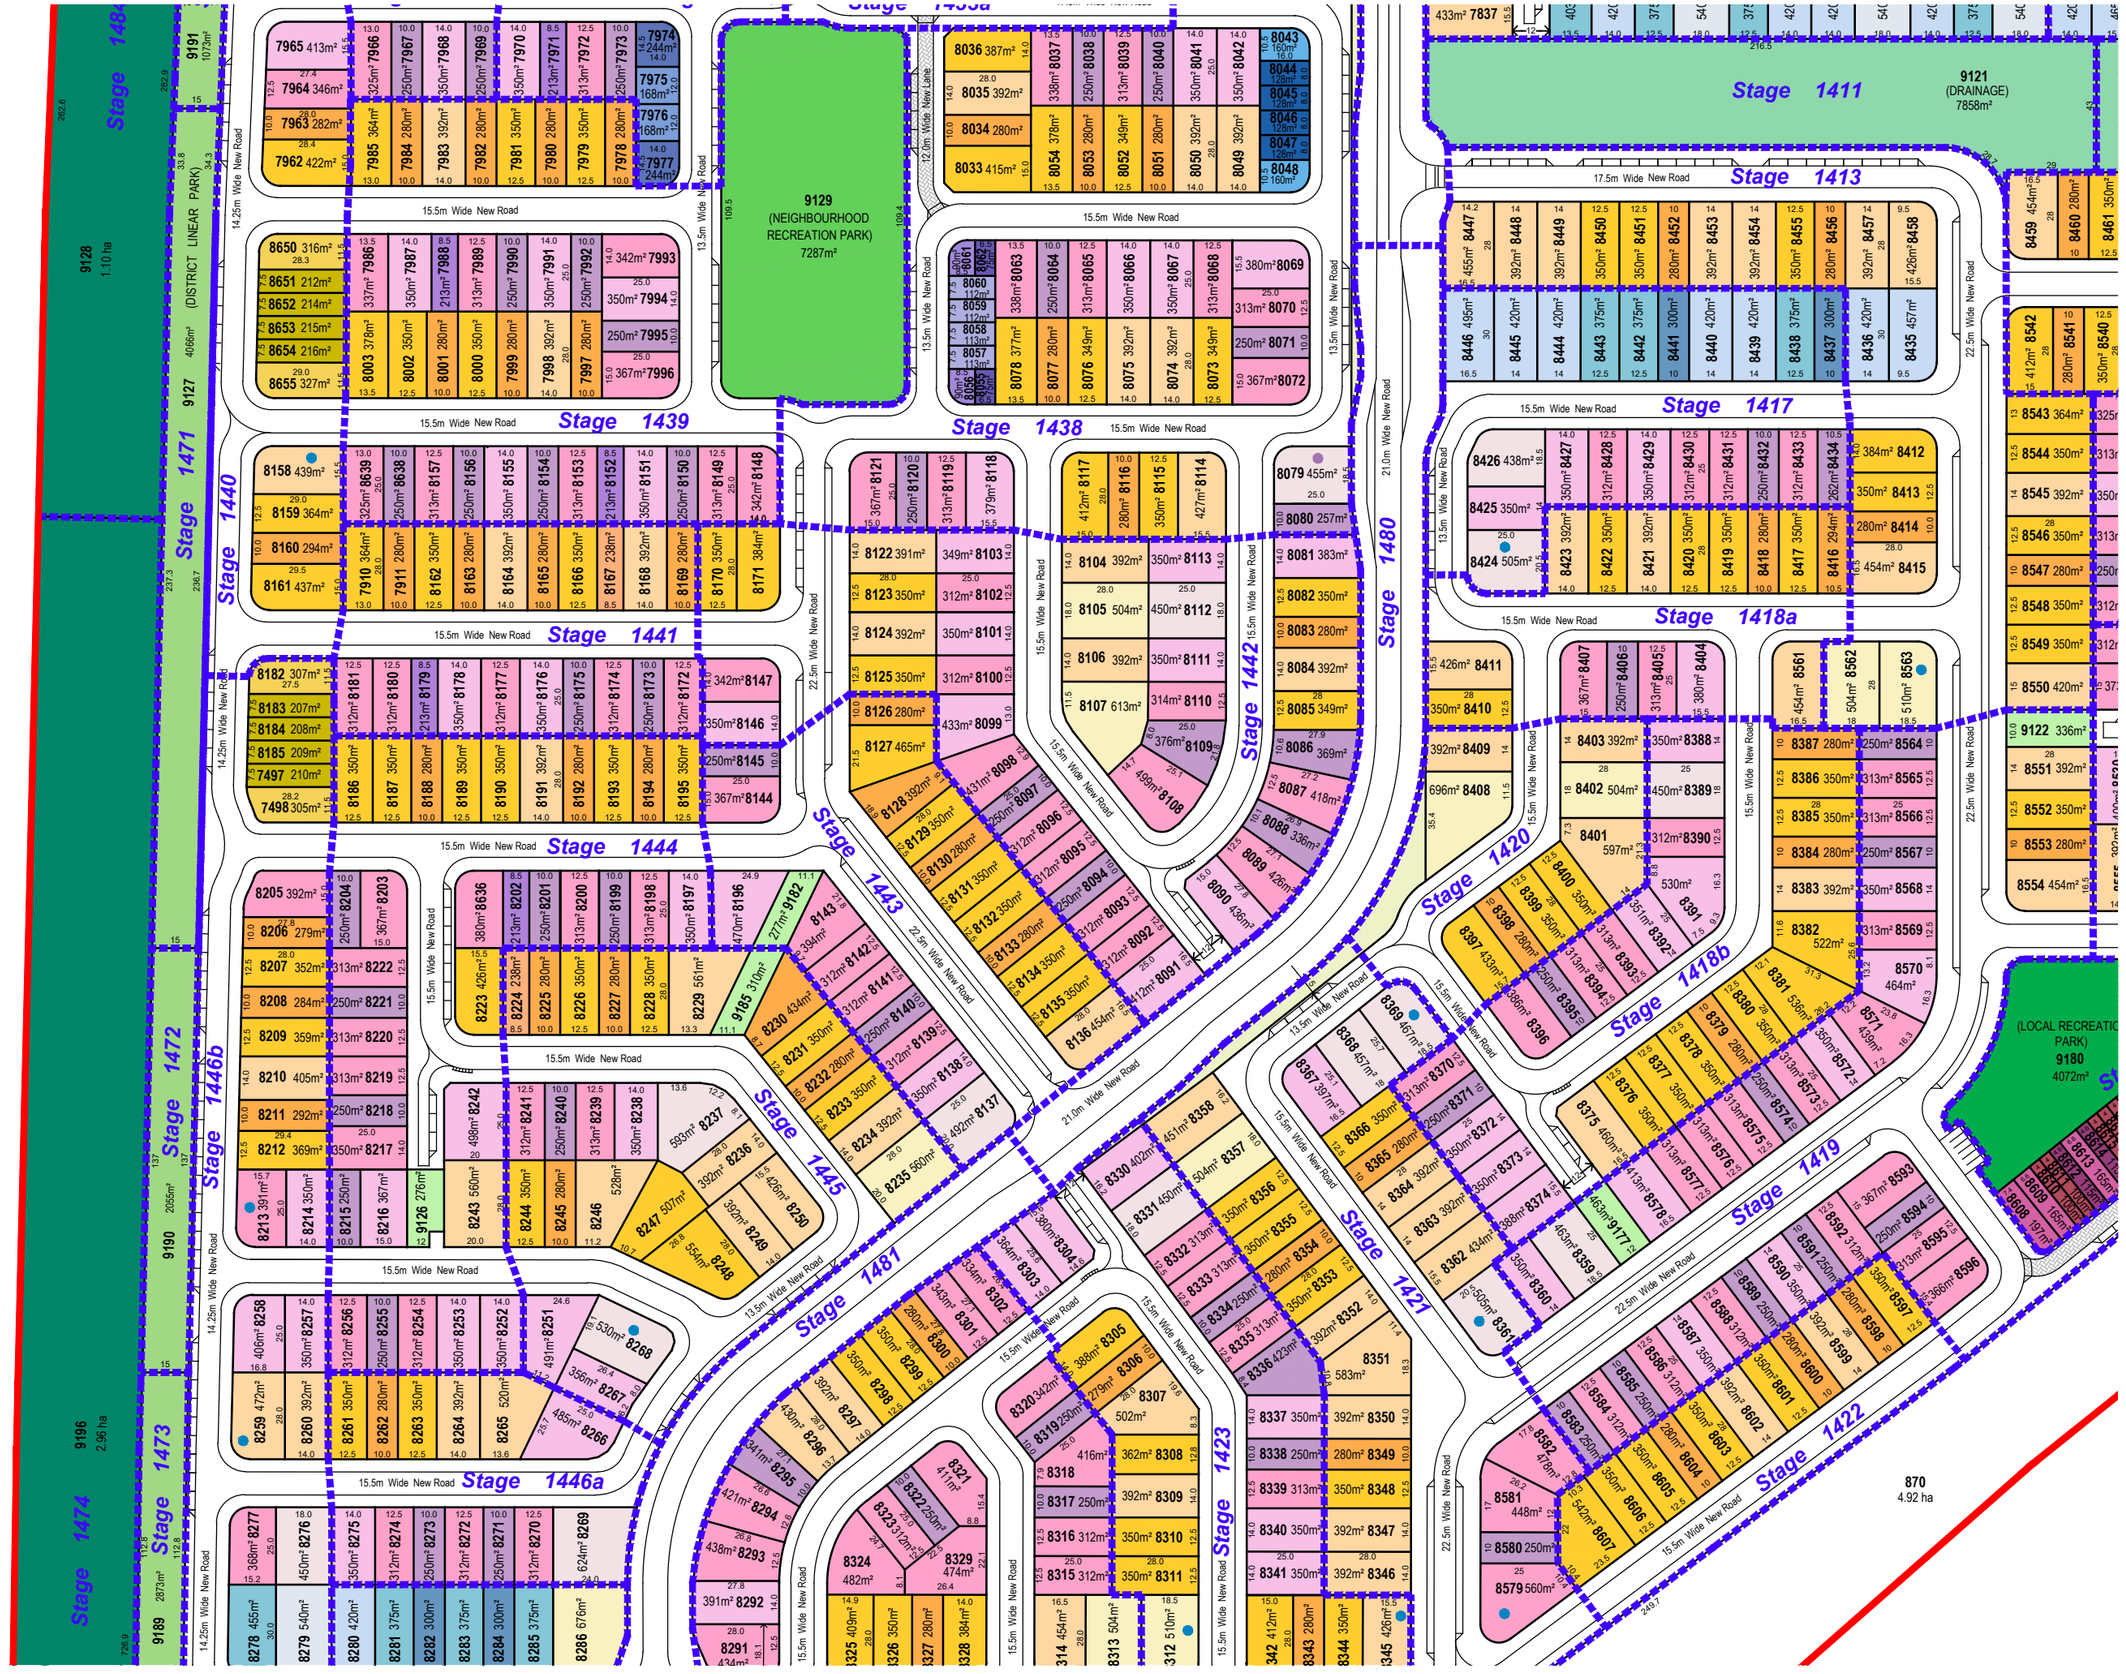

LEGEND

GENERAL

- Application Boundary
- Stage Boundary
- Multiple Dwelling Allotment (Duplex Lot)
- Multiple Dwelling Allotment (Triplex Lot)

OPEN SPACE

- Local Recreation Park
- Neighbourhood Recreation Park
- Drainage
- District Linear Park
- Highway Buffer
- Landscape Buffer (Road Reserve)

RESIDENTIAL

30 Deep Lots

- 10.0m - Villa
- 12.5m - Premium Villa
- 14.0m-14.5m - Courtyard
- 18.0m - Premium Traditional

28 Deep Lots

- 7.5m - Front Loaded Terrace
- 9.0m+ - Front Loaded End Terrace
- 10.0m - Villa
- 12.5m - Premium Villa
- 14.0m - Courtyard
- 18.0m - Premium Traditional

25 Deep Lots

- 4.0m - Terrace
- 4.6m - Terrace
- 6.6m - Terrace
- 6.6m+ - End Terrace
- 8.5m - Urban Villa
- 10.0m - Villa
- 12.5m - Premium Villa
- 14.0m - Courtyard
- 18.0m - Premium Traditional

Urban Lots

- Urban Lot Type A
- Urban Lot Type B
- Urban Lot Type C
- Urban Lot Type E
- Urban Lot Type F
- Urban Warehouse A
- Urban Warehouse B

URBIS

AURA - Precinct 11, 12 & 14 (Parts)

Reconfiguring of a Lot - SHEET 08

1:2000 @ A3

0 20 40 60 80

DATE: 07.11.2023

JOB NO: P0004909

DWG NO: ROL - 08

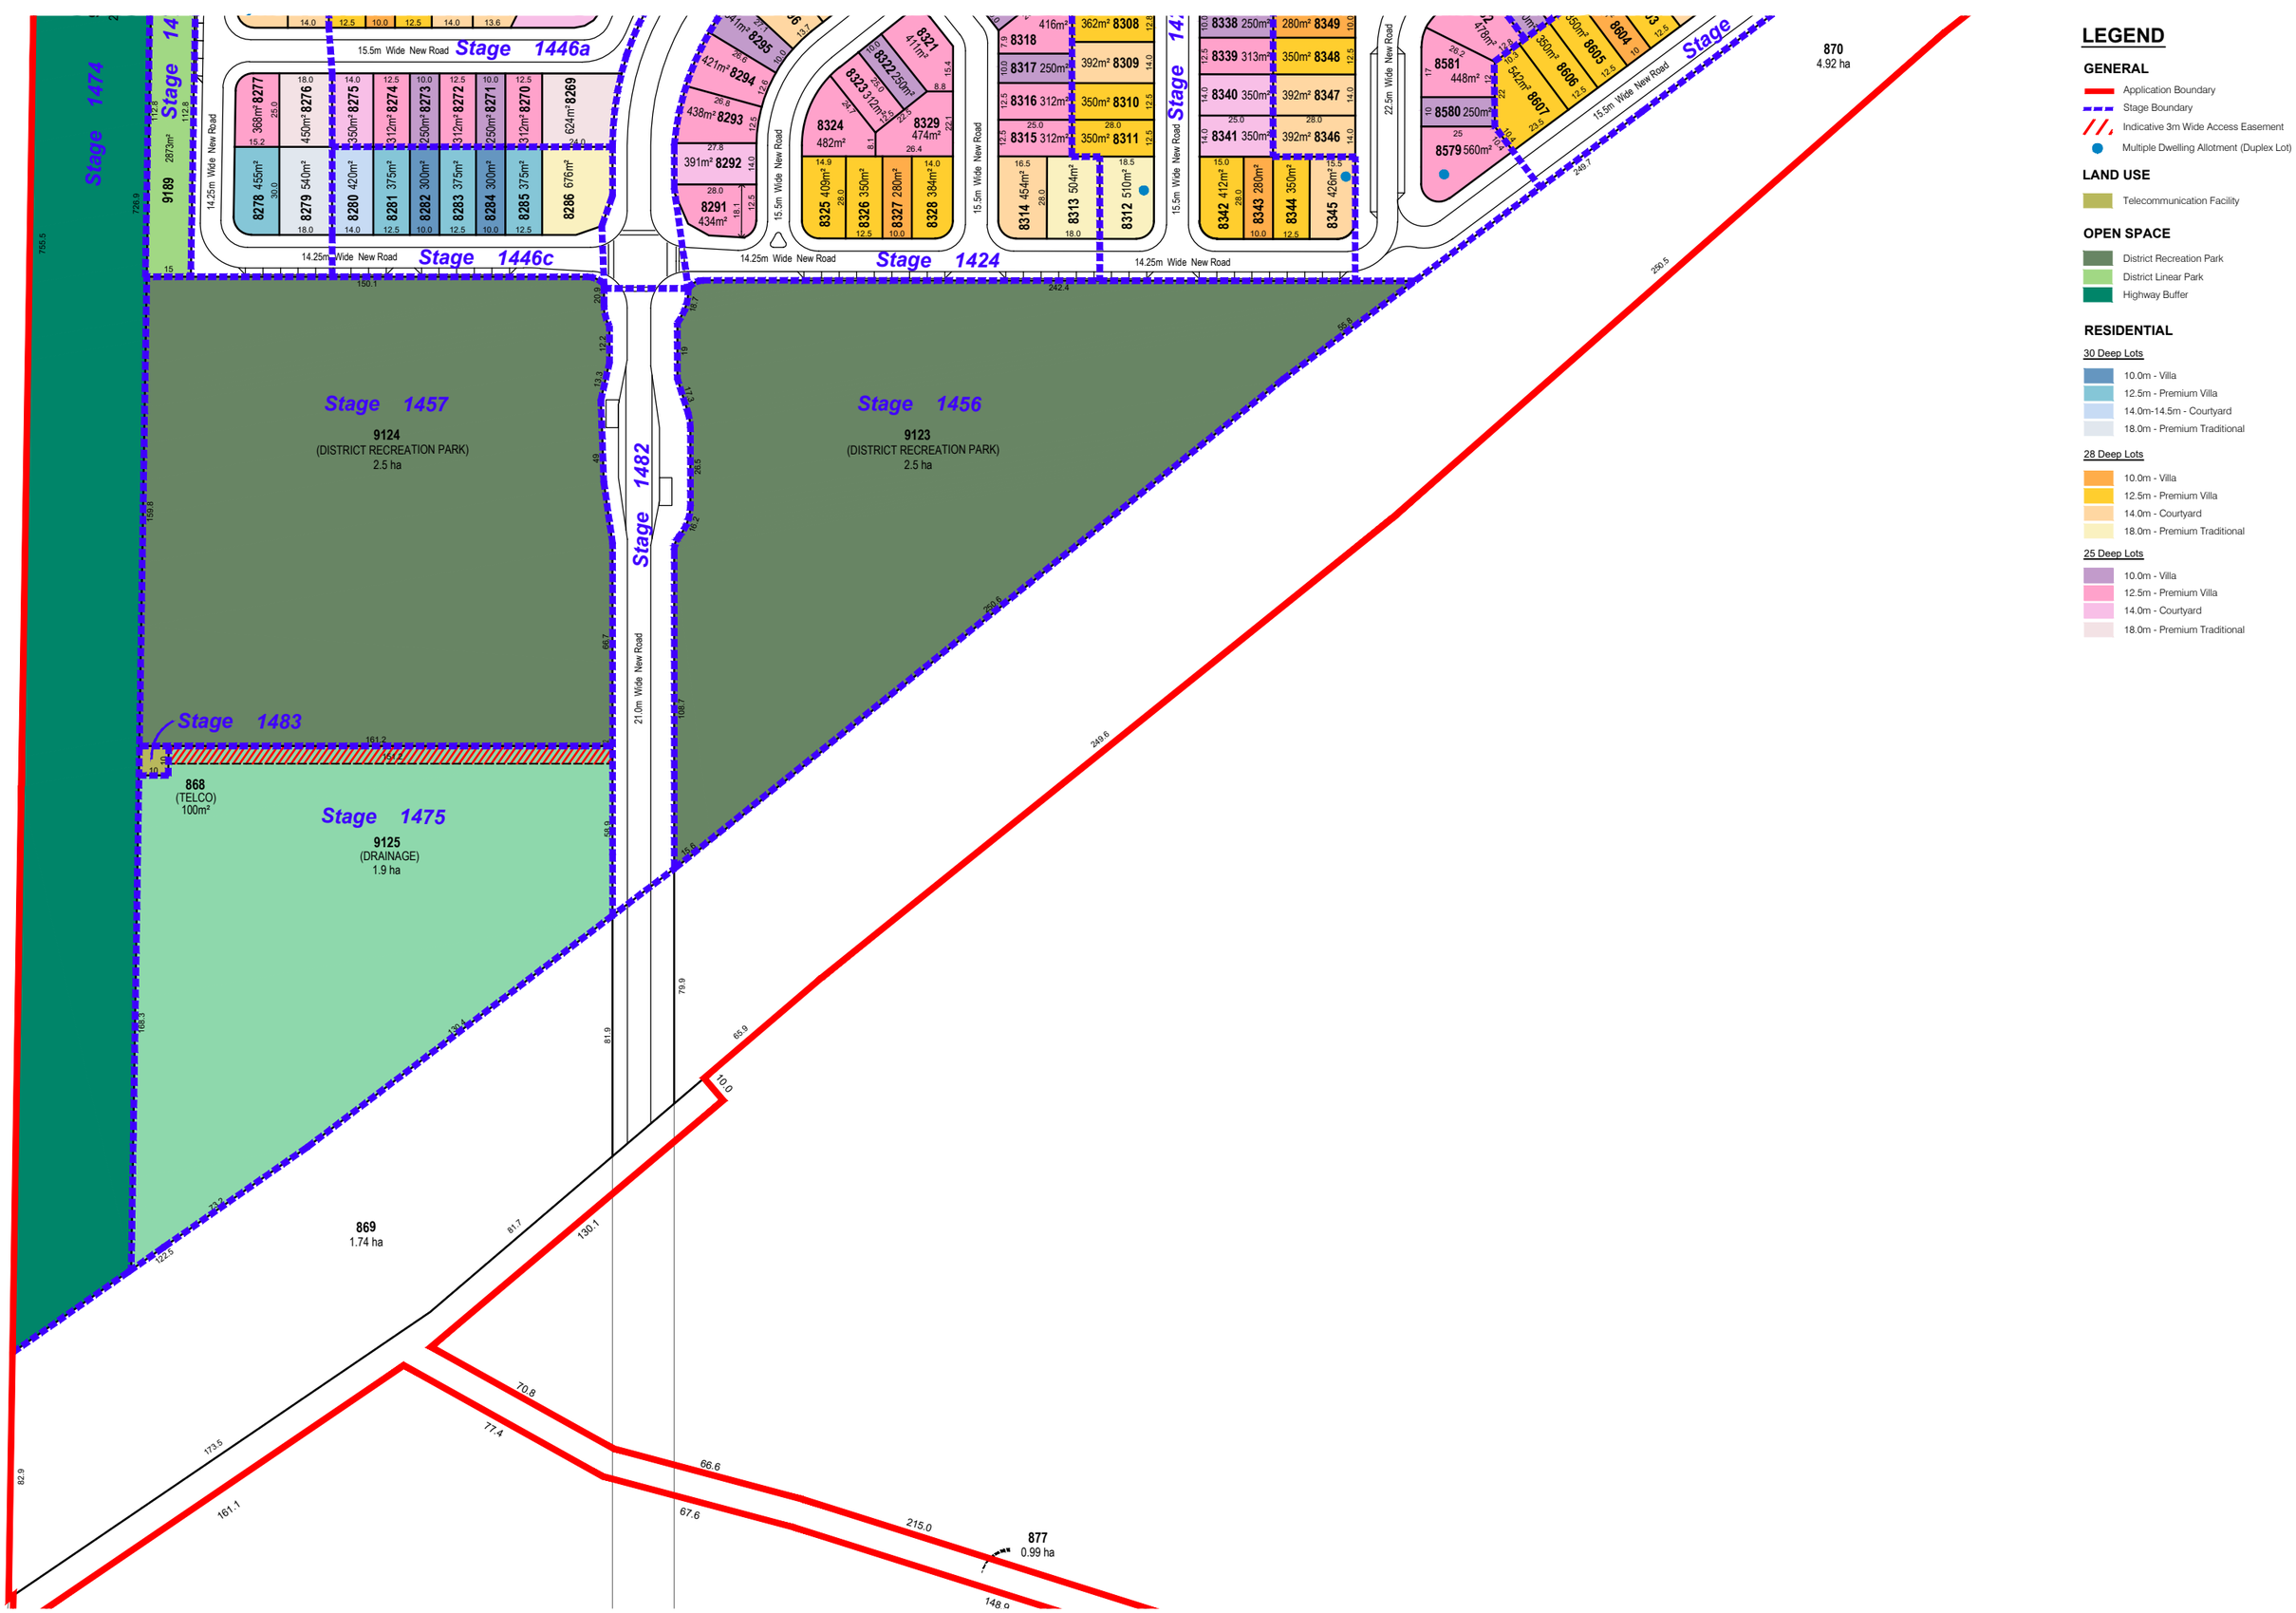

LEGEND

GENERAL

- Application Boundary
- Stage Boundary
- Indicative 3m Wide Access Easement
- Multiple Dwelling Allotment (Duplex Lot)

LAND USE

- Telecommunication Facility

OPEN SPACE

- District Recreation Park
- District Linear Park
- Highway Buffer

RESIDENTIAL

30 Deep Lots

- 10.0m - Villa
- 12.5m - Premium Villa
- 14.0m-14.5m - Courtyard
- 18.0m - Premium Traditional

28 Deep Lots

- 10.0m - Villa
- 12.5m - Premium Villa
- 14.0m - Courtyard
- 18.0m - Premium Traditional

25 Deep Lots

- 10.0m - Villa
- 12.5m - Premium Villa
- 14.0m - Courtyard
- 18.0m - Premium Traditional

URBIS

AURA - Precinct 11, 12 & 14 (Parts)

Reconfiguring of a Lot - SHEET 09

1:2000 @ A3

0 20 40 60 80

DATE: 15.12.2023
JOB NO: P0004909
DWG NO: ROL - 09

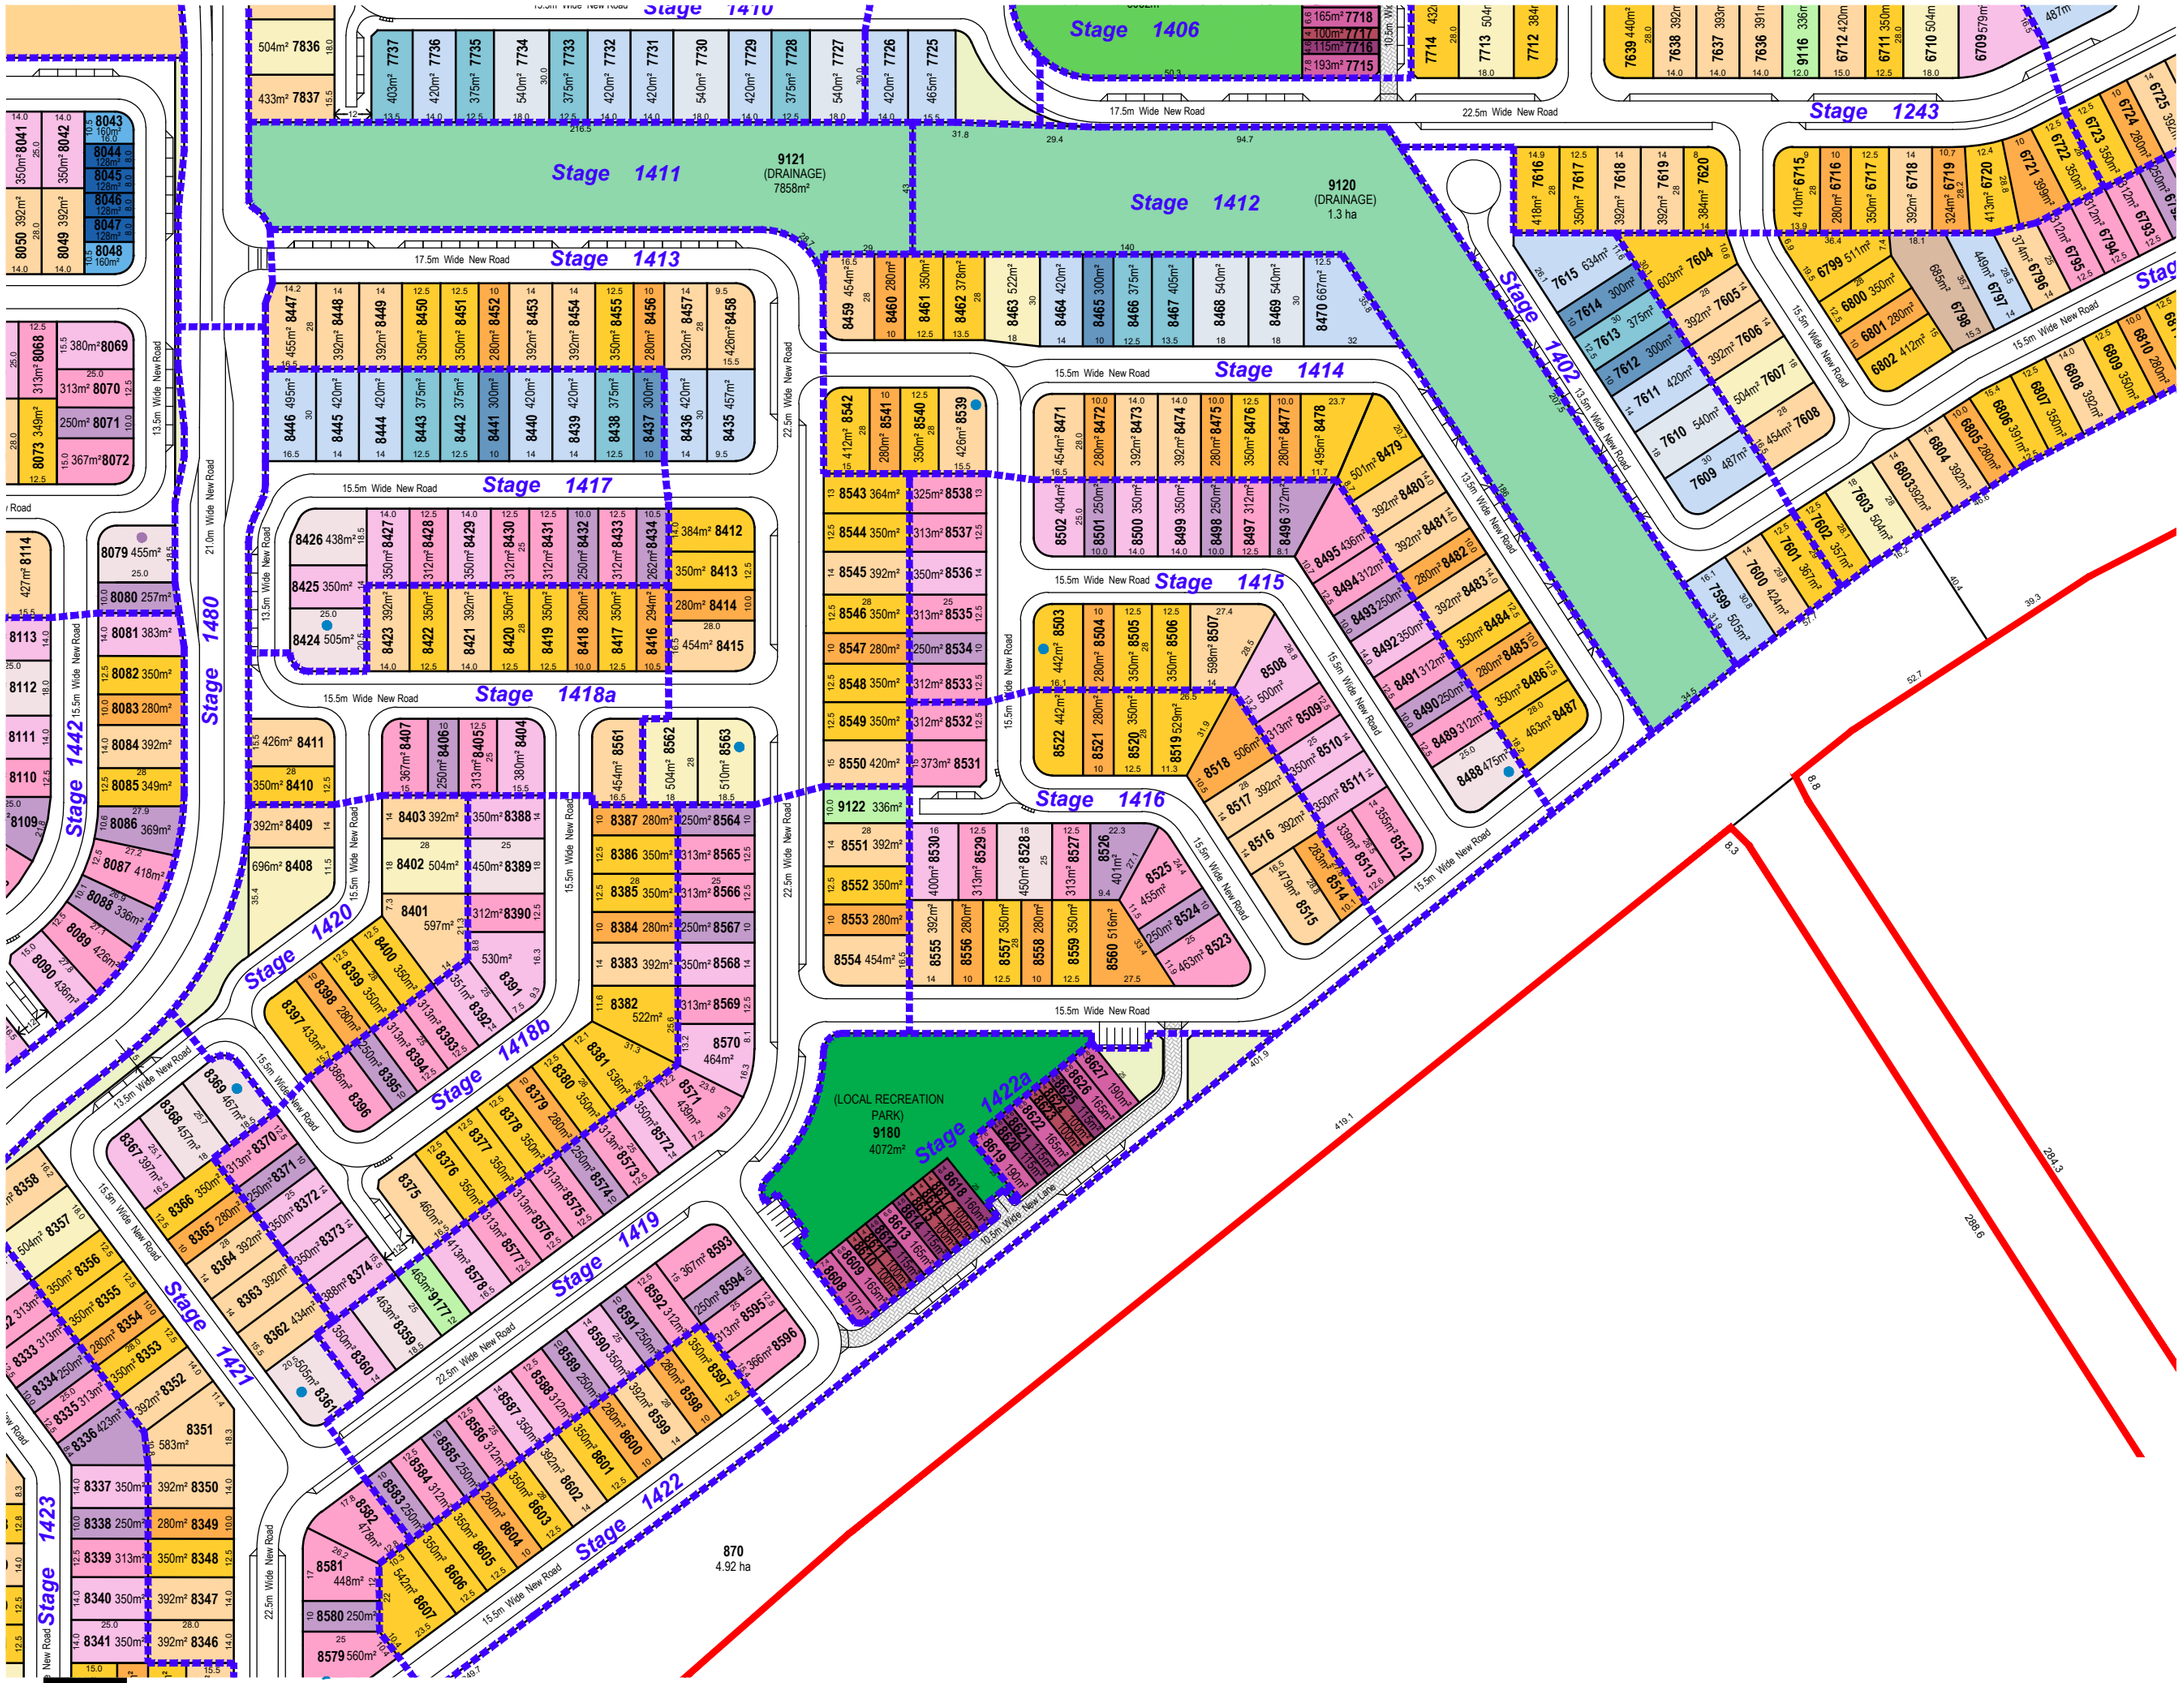

LEGEND

GENERAL
- Application Boundary
- Stage Boundary
- Multiple Dwelling Allotment (Duplex Lot)

LAND USE
- Childcare Centre

OPEN SPACE
- Local Recreation Park
- Neighbourhood Recreation Park
- Drainage
- Local Linear Park
- Landscape Buffer (Road Reserve)

RESIDENTIAL

30 Deep Lots
- 10.0m - Villa
- 12.5m - Premium Villa
- 14.0m - Courtyard
- 18.0m - Premium Traditional

28 Deep Lots
- 10.0m - Villa
- 12.5m - Premium Villa
- 14.0m - Courtyard
- 18.0m - Premium Traditional

25 Deep Lots
- 4.0m - Terrace
- 4.6m - Terrace
- 6.6m - Terrace
- 6.6m+ - End Terrace
- 10.0m - Villa
- 12.5m - Premium Villa
- 14.0m - Courtyard
- 18.0m - Premium Traditional

Urban Lots
- Urban Lot Type E
- Urban Lot Type F

URBIS

AURA - Precinct 11, 12 & 14 (Parts)

Reconfiguring of a Lot - SHEET 10

1:2000 @ A3

0 20 40 60 80

DATE: 15.12.2023
JOB NO: P0004909
DWG NO: ROL - 10

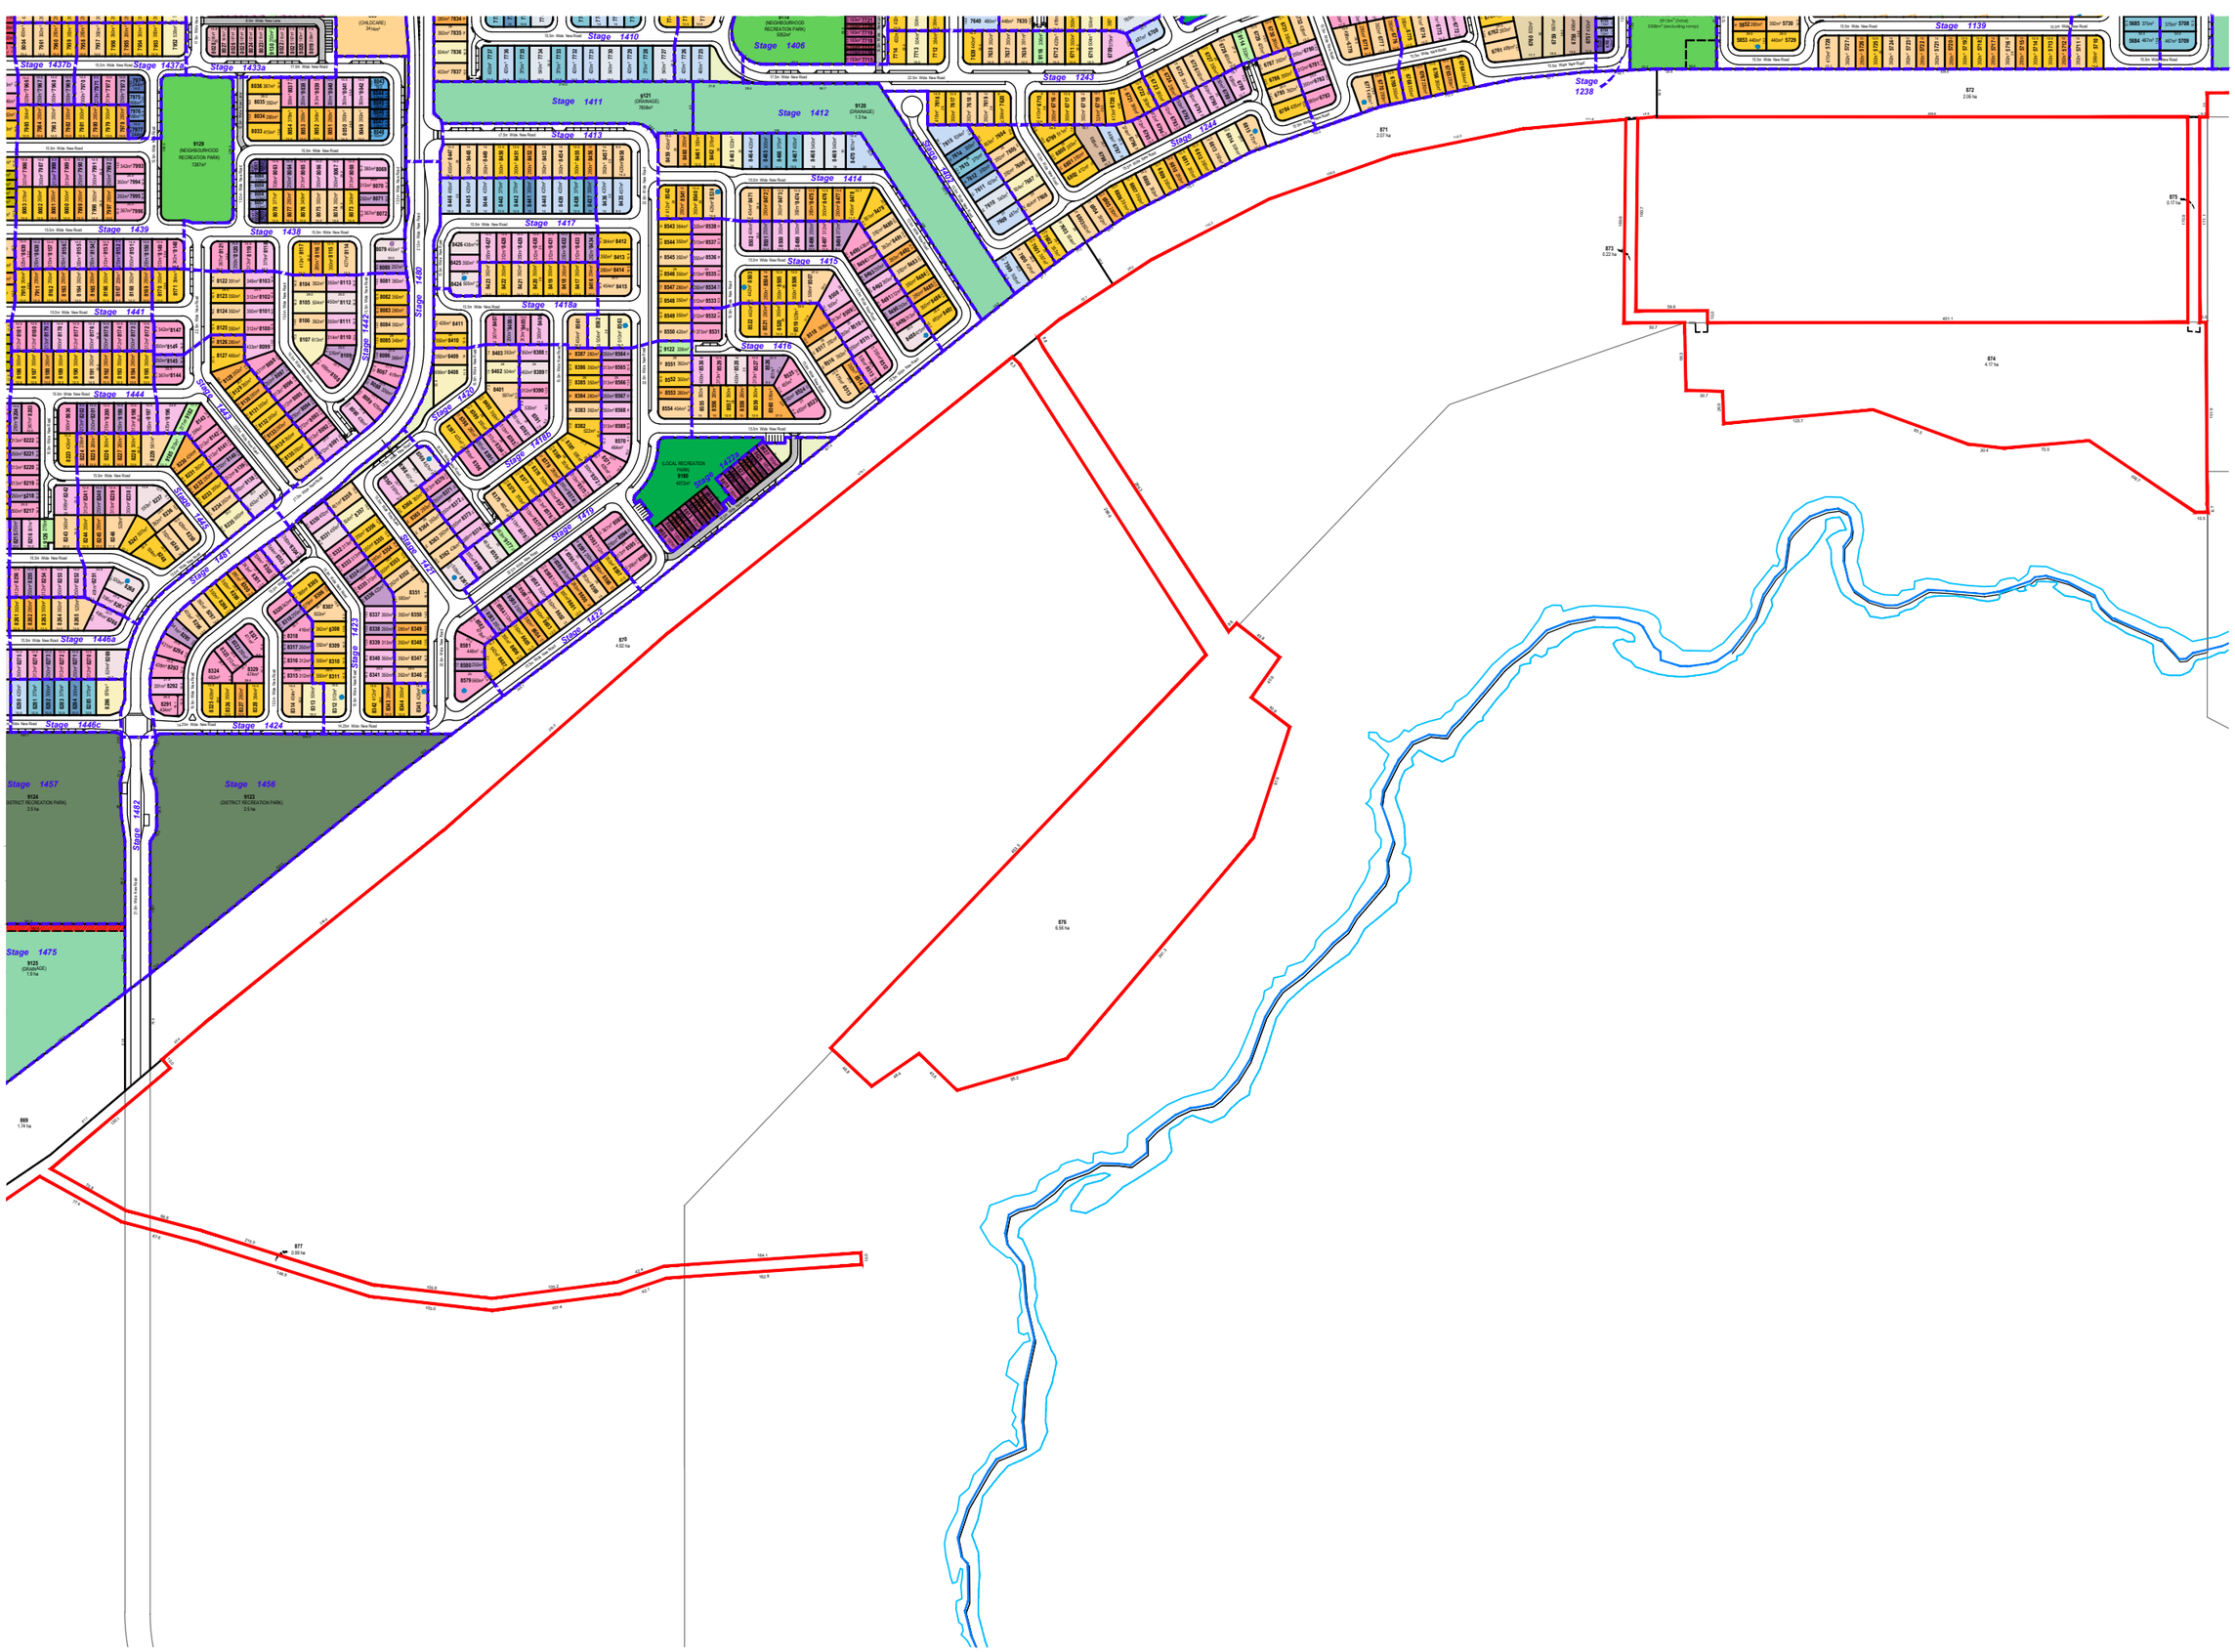

LEGEND

GENERAL

- Application Boundary
- Multiple Dwelling Allotment (Duplex Lc

LAND USE

- Childcare Centre

OPEN SPACE

- Local Recreation Park
- Neighbourhood Recreation Park
- District Recreation Park
- Drainage
- Local Linear Park
- Landscape Buffer (Road Reserve)

RESIDENTIAL

32 Deep Lots

- 10.0m - Villa
- 12.5m - Premium Villa
- 18.0m - Premium Traditional

30 Deep Lots

- 10.0m - Villa
- 12.5m - Premium Villa
- 14.0m-14.5m - Courtyard
- 18.0m - Premium Traditional

28 Deep Lots

- 10.0m - Villa
- 12.5m - Premium Villa
- 14.0m - Courtyard
- 18.0m - Premium Traditional

25 Deep Lots

- 4.0m - Terrace
- 4.6m - Terrace
- 6.6m - Terrace
- 7.5m - Single Storey Terrace
- 9.0m+ - Front Loaded End Terrace
- 10.0m - Villa
- 12.5m - Premium Villa
- 14.0m - Courtyard
- 18.0m - Premium Traditional

Urban Lots

- Urban Lot Type A
- Urban Lot Type B
- Urban Lot Type C
- Urban Lot Type E
- Urban Lot Type F

URBIS

AURA - Precinct 11, 12 & 14 (Parts)

Reconfiguring of a Lot - SHEET 11

1:5000 @ A3

0 50 100 150 200 250

DATE: 15.12.2023
JOB NO: P0004909
DWG NO: ROL - 11

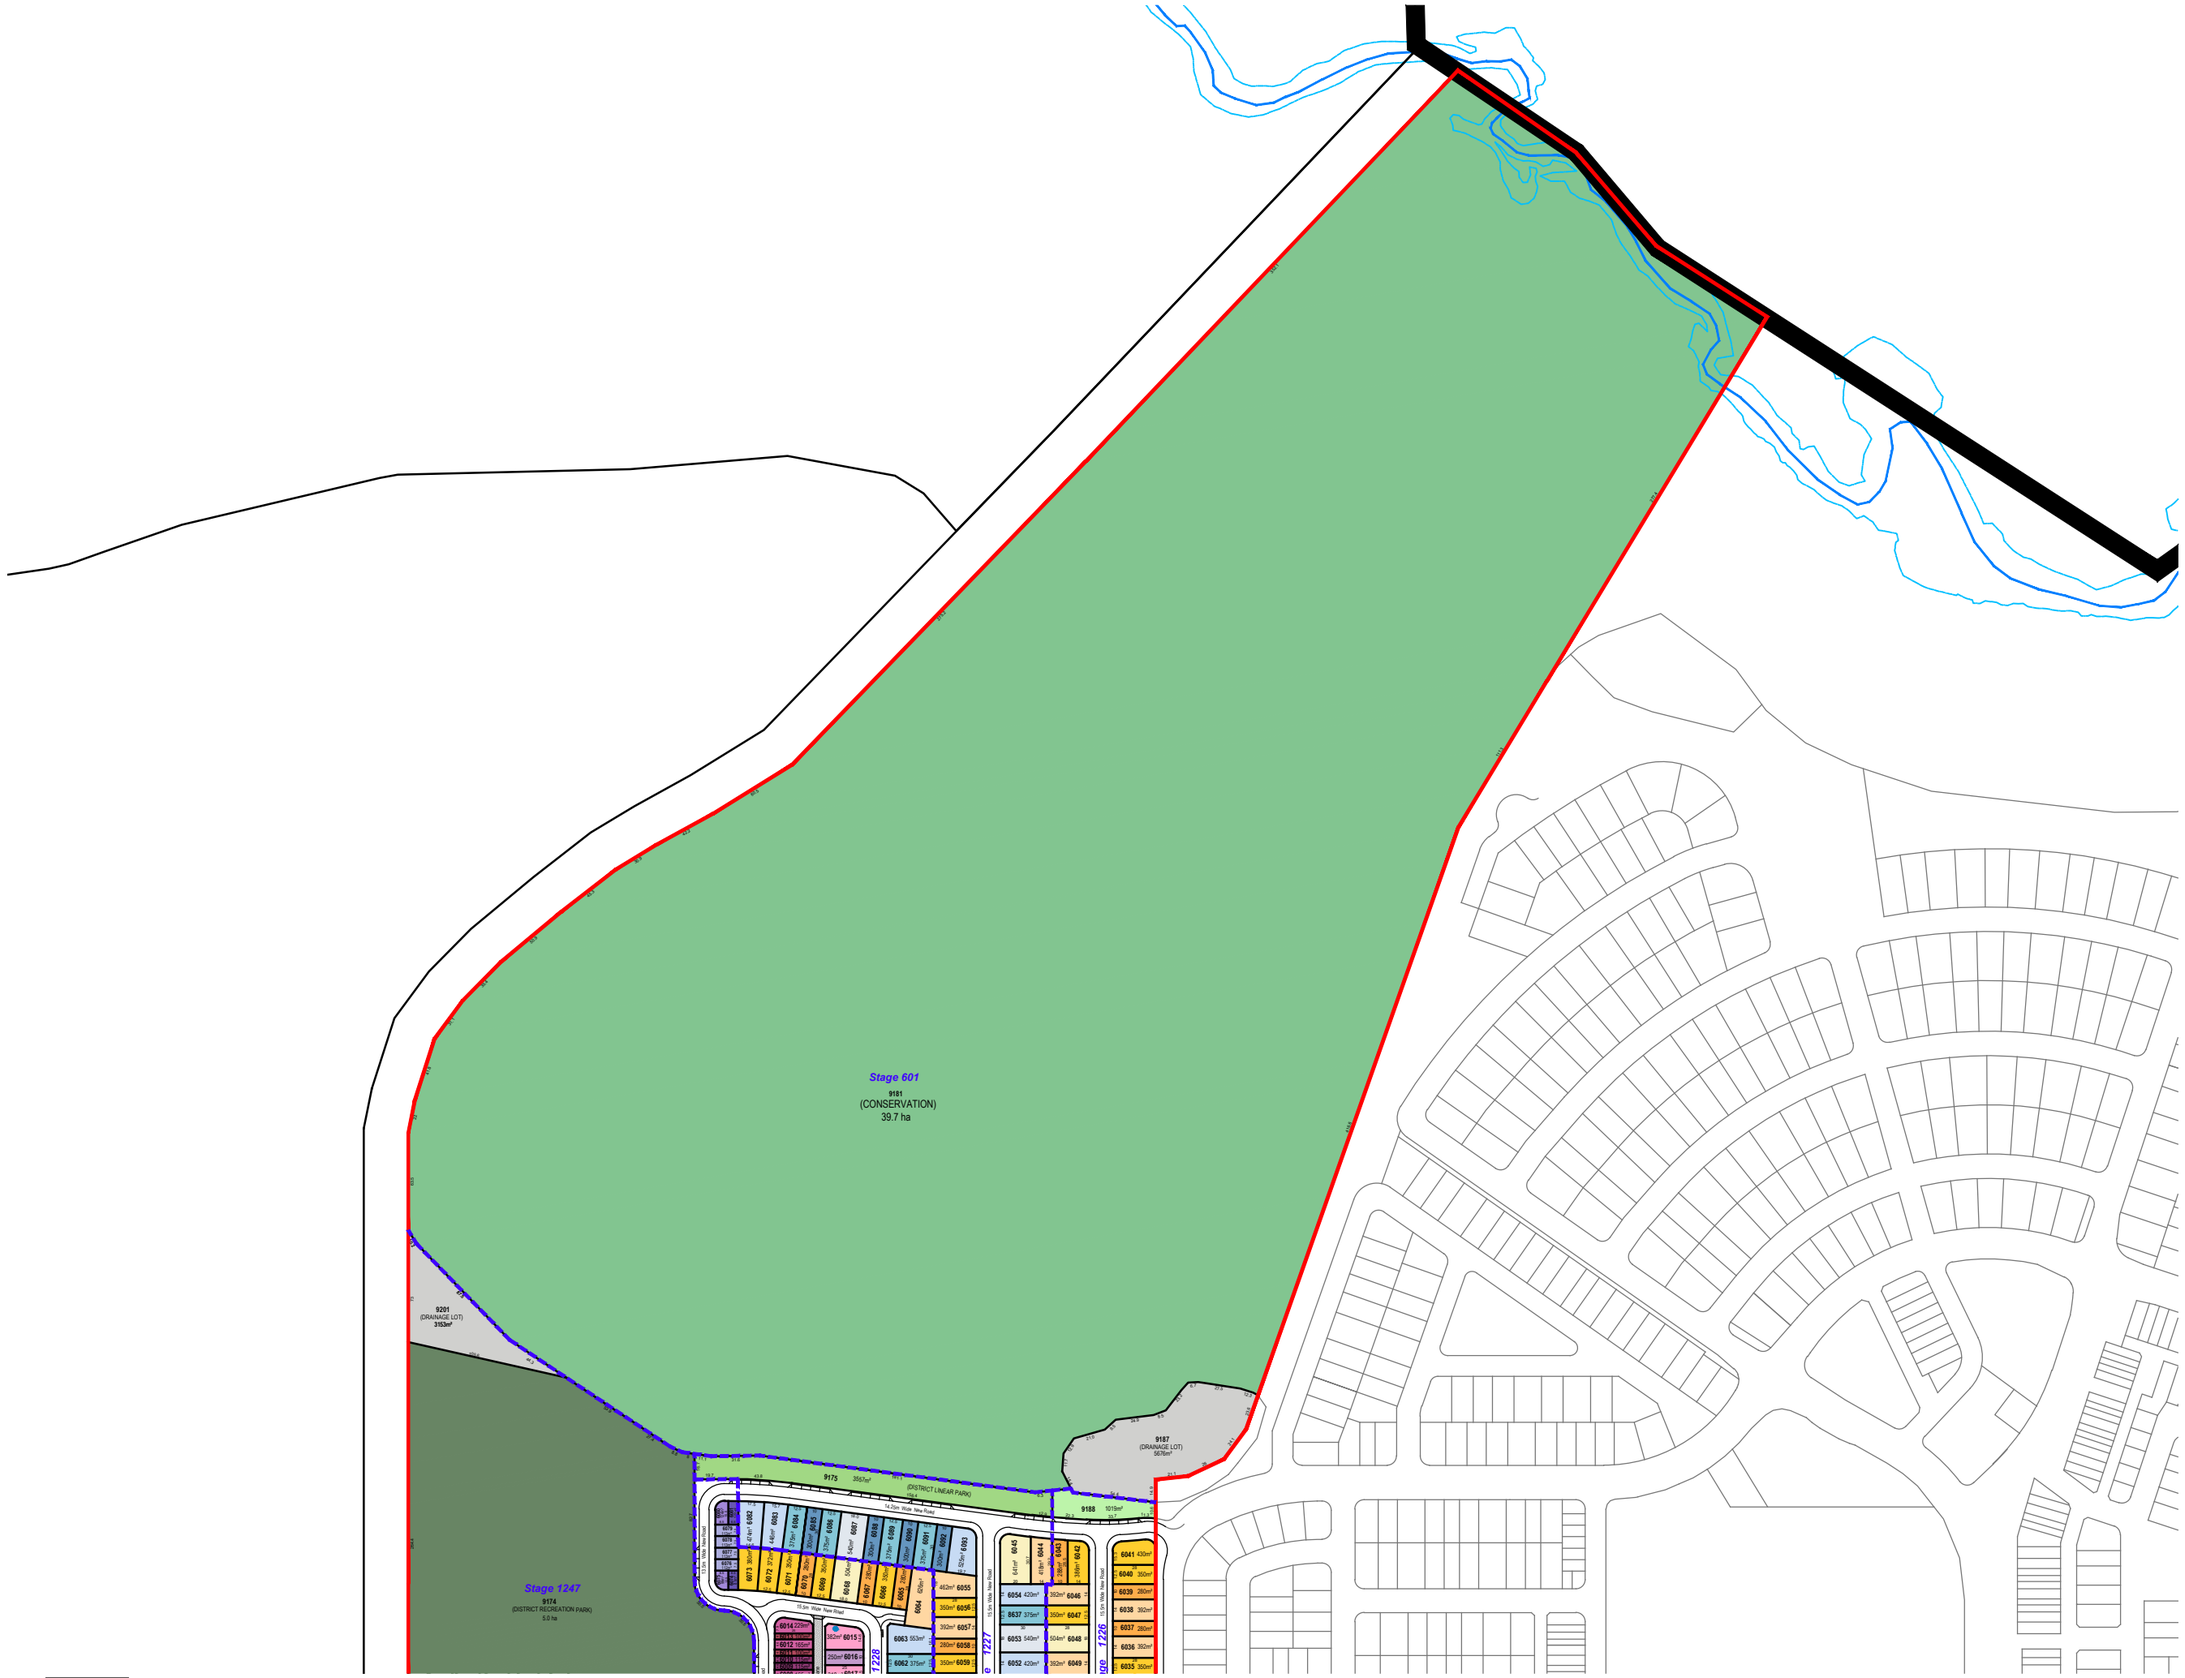

LEGEND

GENERAL

- Application Boundary
- Stage Boundary
- Multiple Dwelling Allotment (Duplex Lot)

OPEN SPACE

- District Recreation Park
- District Linear Park
- Conservation
- Drainage

RESIDENTIAL

30 Deep Lots

- 12.5m - Premium Villa
- 14.0m - Courtyard
- 18.0m - Premium Traditional

28 Deep Lots

- 10.0m - Villa
- 12.5m - Premium Villa
- 14.0m - Courtyard

25 Deep Lots

- 4.0m - Terrace
- 6.6m - Terrace
- 10.0m - Villa
- 12.5m - Premium Villa

Urban Lots

- Urban Lot Type A
- Urban Lot Type B
- Urban Lot Type C

URBIS

AURA - Precinct 11, 12 & 14 (Parts)

Reconfiguring of a Lot - SHEET 12

1:4000 @ A3

0 50 100 150 200

DATE: 15.12.2023
JOB NO: P0004909
DWG NO: ROL - 12

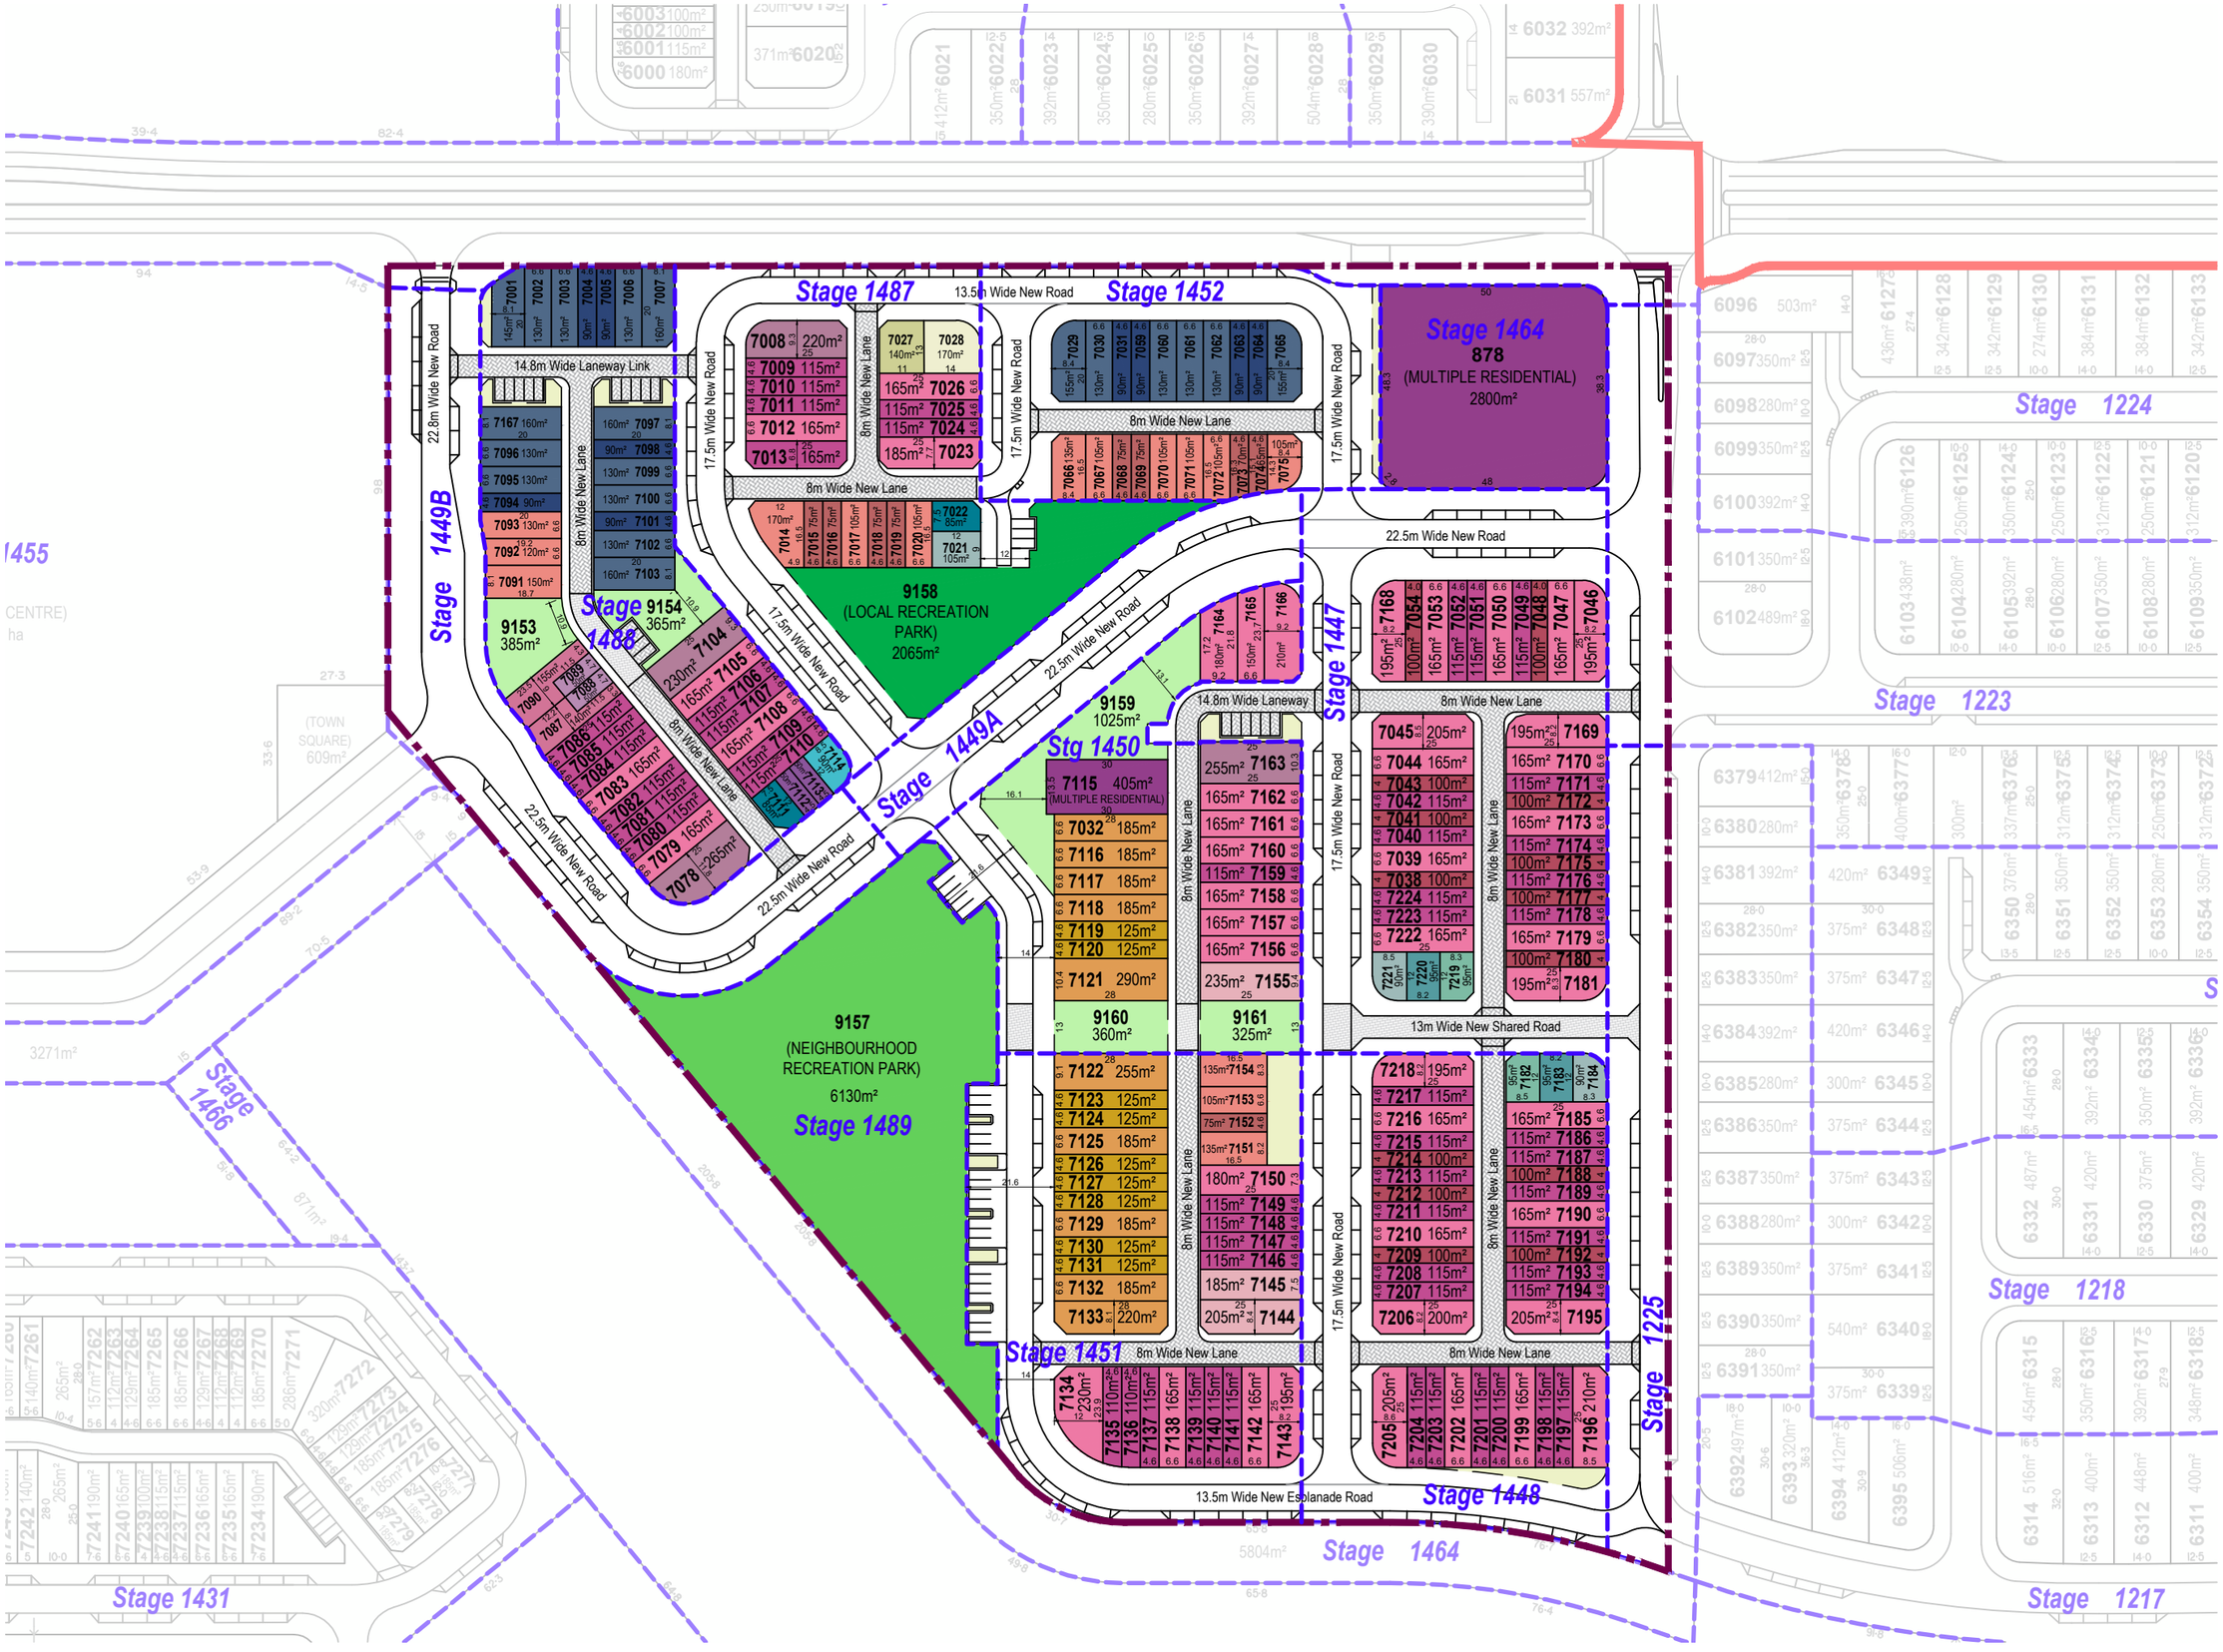

LEGEND

GENERAL
- Application Boundary
- Nirimba Urban Village Boundary
- Stage Boundary

LAND USE
- Multiple Residential Sites

OPEN SPACE
- Neighbourhood Recreation Park
- Local Recreation Park
- Local Linear Park
- Landscape Buffer (Road Reserve)

RESIDENTIAL

28m Deep Lots
- 4.6m - Terrace
- 6.6m - Terrace

25m Deep Lots
- 4.0m - Terrace
- 4.6m - Terrace
- 6.6m - Terrace
- 7.5m - Single Storey Terrace
- 8.0m - Terrace (Fonzie Front)
- 9.3m - Terrace

20m Deep Lots
- 4.6m - Terrace
- 6.6m - Terrace

16.5m Deep Lots
- 4.6m - Terrace
- 6.6m - Terrace

13m Deep Lots
- 11m - Squat Type A
- 14m - Squat Type B

Urban Lots
- Urban Loft Type A
- Urban Loft Type B
- Urban Loft Type C
- Urban Loft Type D
- Urban Loft Type E
- Urban Mini Micro
- Urban Fonzie

AURA - Precinct 11, 12 & 14 (Parts)

Reconfiguring of a Lot - SHEET 13 (Nirimba Urban Village)

1 : 1,500 @ A3

0 20 40 60 80 100

DATE: 13.12.2023
JOB NO: PR150921
DWG NO: PR150921-08M

APPENDIX C
INDICATIVE STAGING PLAN

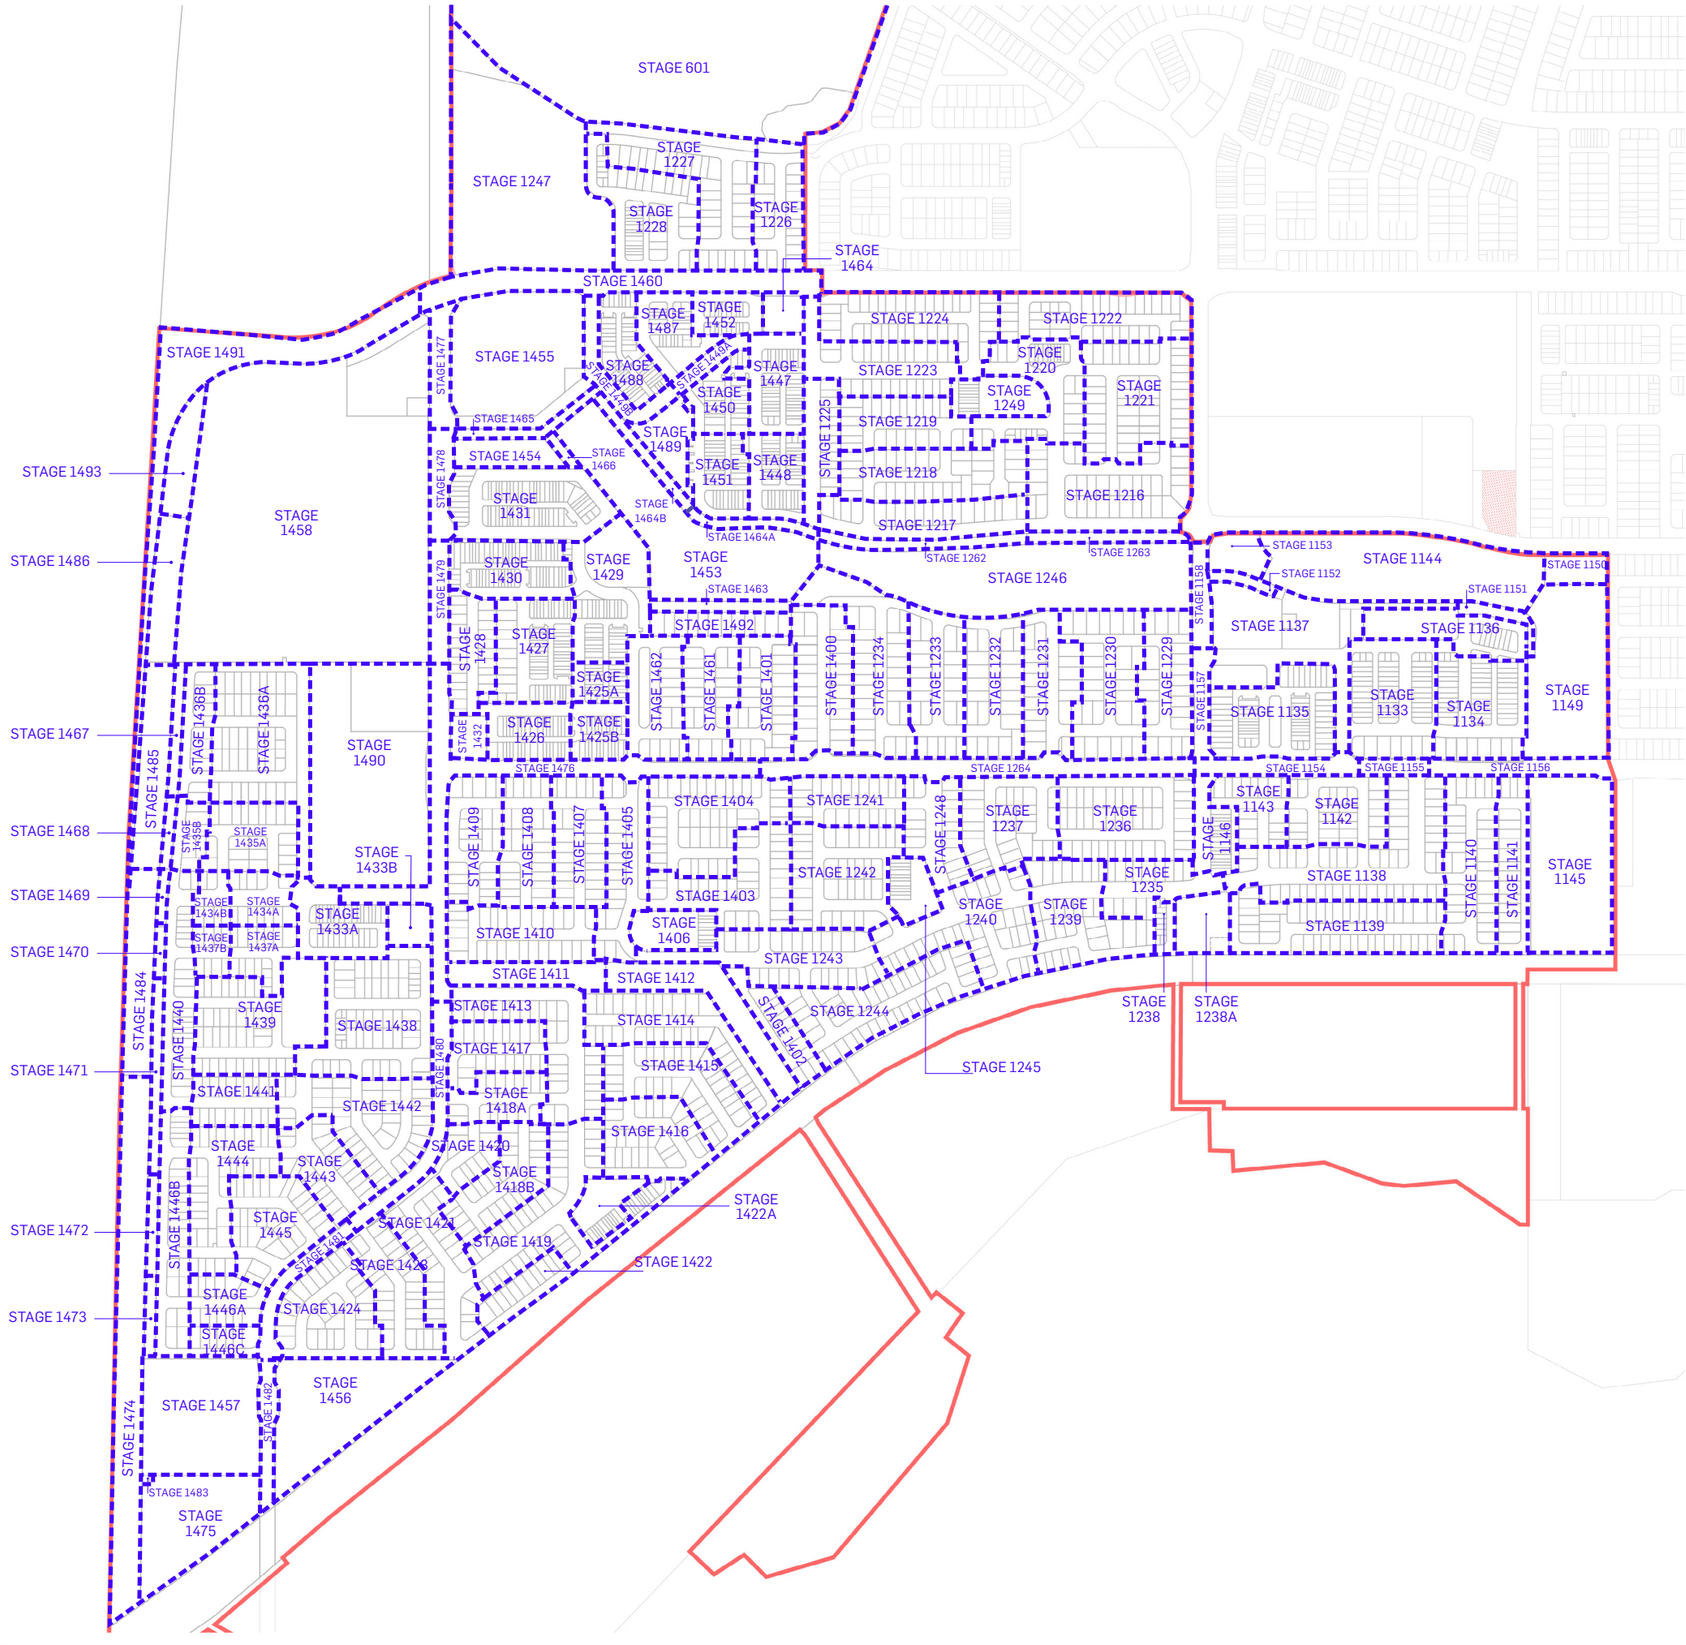

Legend

- Area of Application
- Indicative Staging Boundaries (not necessarily to be developed in sequence)

URBIS

AURA - Precinct 11, 12 & 14 (Parts)

Indicative Staging Plan

1:7500 @ A3

0 10 20 30 40 50

DATE: 15.12.2023
JOB NO: P0004909
DWG NO: STG01

APPENDIX D
APPROVED ADVERTISING DEVICES

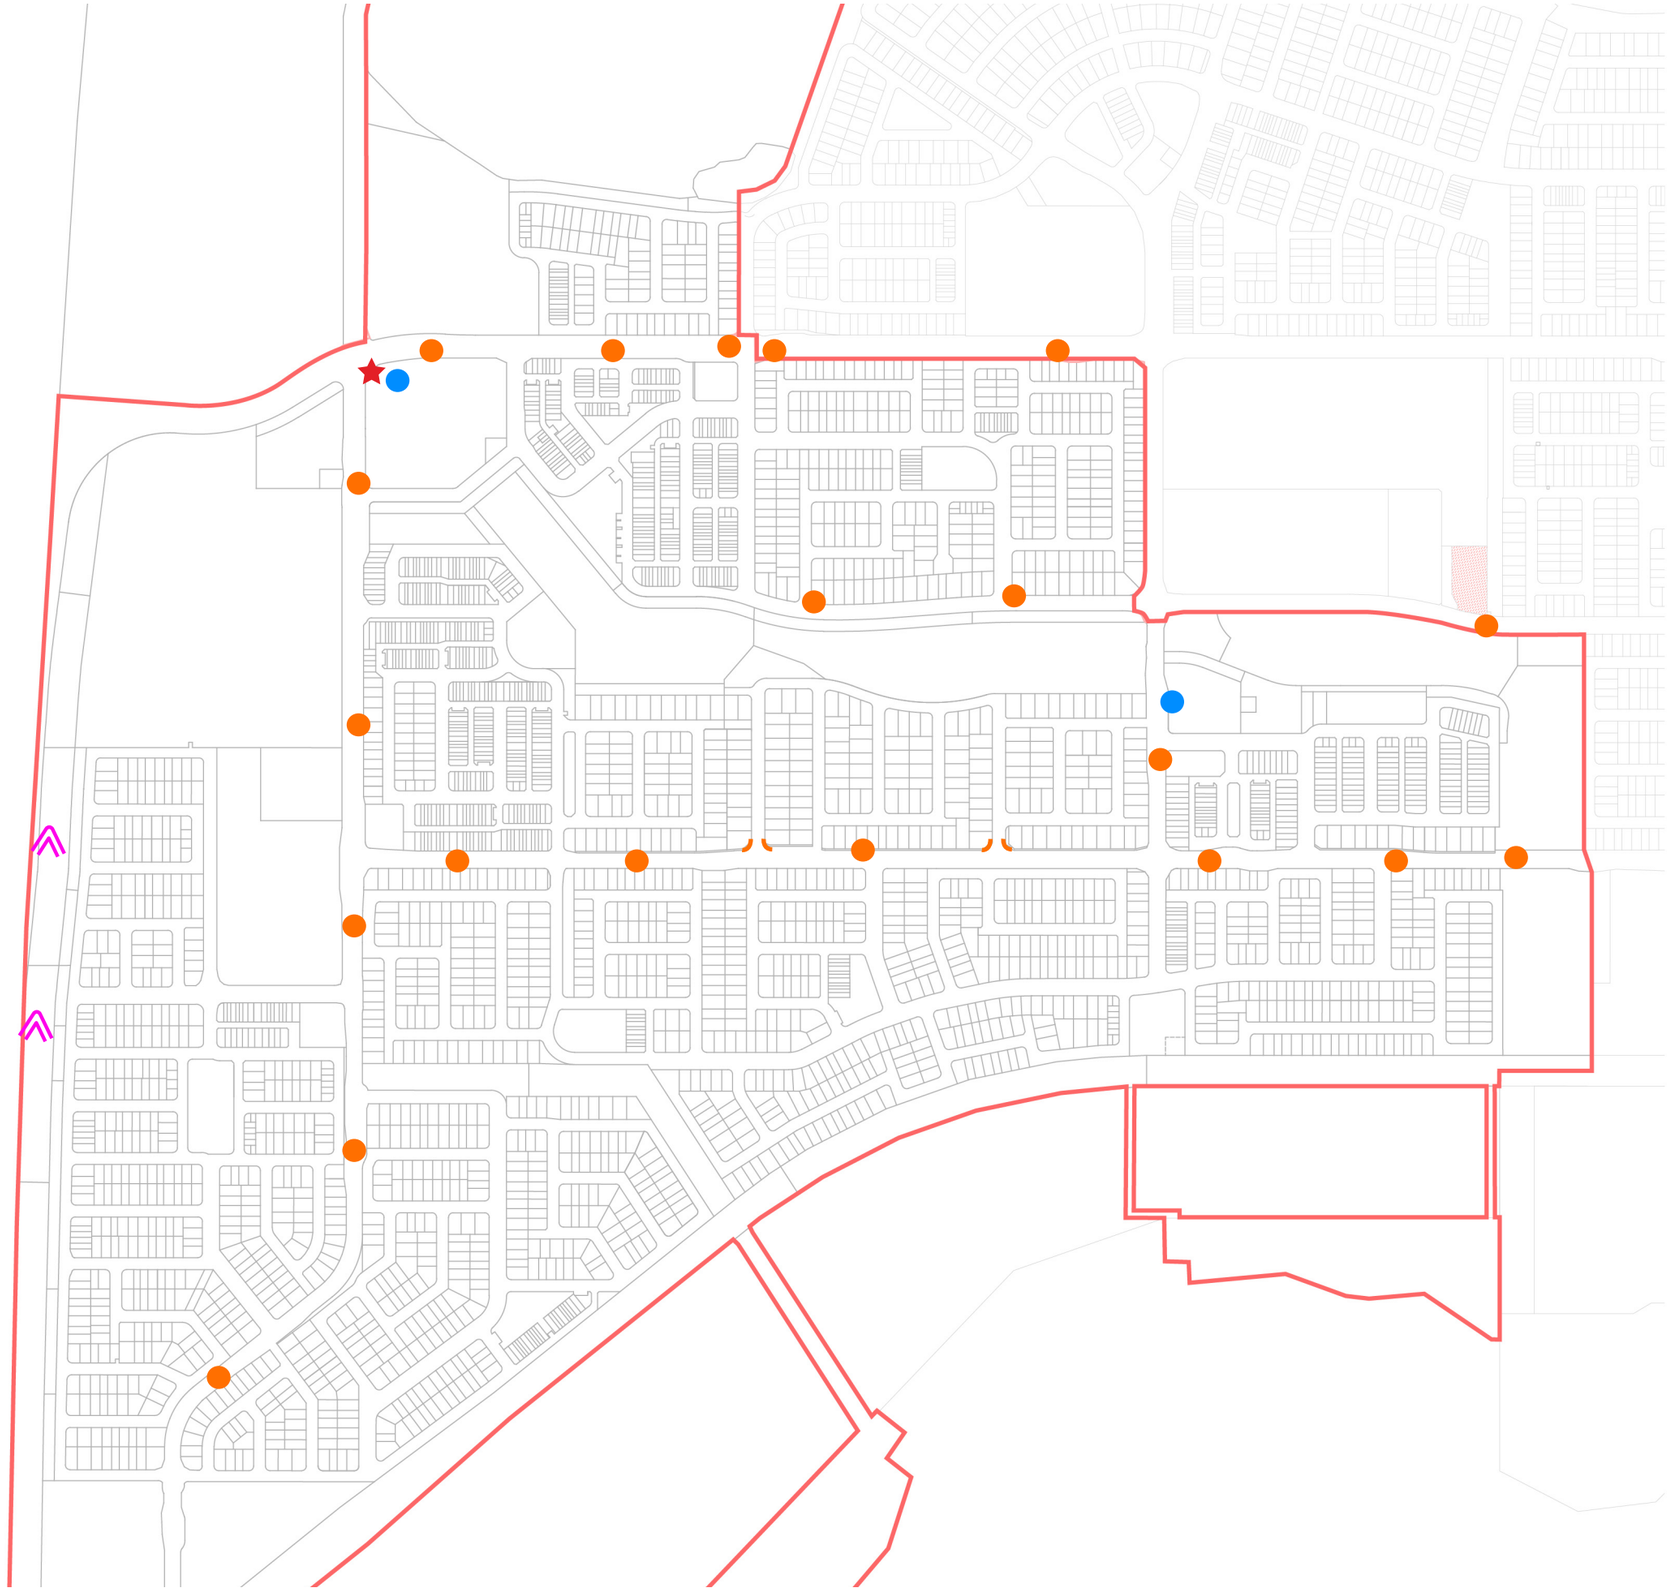

Legend

- Application Boundary
- Estate Entry Sign
- Entry Statement
- Billboard (40-year duration until 2052 (Approval DEV2012/213))
- Pylon Identification Sign (10 year duration)
- Permanent Pylon Identification Sign - Centre Sites

Notes

1. Proposed Advertising Devices must be of materials and colours which complement the design theme of the residential estate and present a visually attractive appearance to the public.
2. Unless otherwise agreed to in writing by the DSDMIP, the advertising devices nominated on this plan are to be considered temporary only and are not permitted to remain longer than:
   a. Ten (10) years from the date the approval is granted or once the last residential lot is sold within the estate, whichever is the earliest, where a Pylon Identification Sign (10 year).

   After these times, the Advertising Devices must be removed.
3. Advertising Devices must be:
   a. Maintained to not cause disturbance to the occupants of nearby developments; and
   b. Located and designed to not create a nuisance or potential hazard to pedestrians.
4. Construction of Advertising Devices is limited to 6:30am–6:30pm Monday to Saturday, and may not occur outside of these hours, on Sundays or on public holidays.
5. Advertising Devices are to be consistent with the scale and design of the existing buildings and other works on the site and in the locality, and complement the local streetscape; and where appropriate, to reflect the character of the area.
6. An Estate Entry Sign:
   a. Is placed at the entrance of an estate;
   b. Is set at or within 500mm of ground level;
   c. Is maintained as a freestanding structure in a landscaped environment;
   d. Does not obstruct pedestrian/cycle access to the estate;
   e. Is a maximum height of 6 metres.
7. An Entry Statement:
   a. Is set at or within 500mm of ground level;
   b. No more than 2.0m high;
   c. Is mounted as either a free-standing structure or as part of a boundary fence wall in a landscaped environment;
   d. Does not exceed a maximum sign facing area of $10m^2$.
8. A Billboard Sign or Pylon Identification Sign is permitted where complying with the following Criteria:
   a. Is mounted as freestanding structure in a landscape environment;
   b. Is designed and treated in such a way that the supporting framework and the back of the signface area blend with the surrounding streetscape or field a view;
   c. Has a maximum thickness not exceeding 75mm per metre of height above ground level; and
   d. Is permitted up to a maximum height of 15 metres and a maximum signface area of $43m^2$ per signface;
9. A Third Party Sign is permitted to be erected on land owned or under the control of Stockland, and intended to advertise the emerging community of Caloundra South.

URBIS

AURA - Precinct 11, 12 & 14 (Parts)

Indicative Proposed Advertising Devices

1:8000 @ A3

0 100 200 300 400

DATE: 15.12.2023
JOB NO: P0004909
DWG NO: AD01

APPENDIX E
APPROVED PLAN OF DEVELOPMENT PLANS

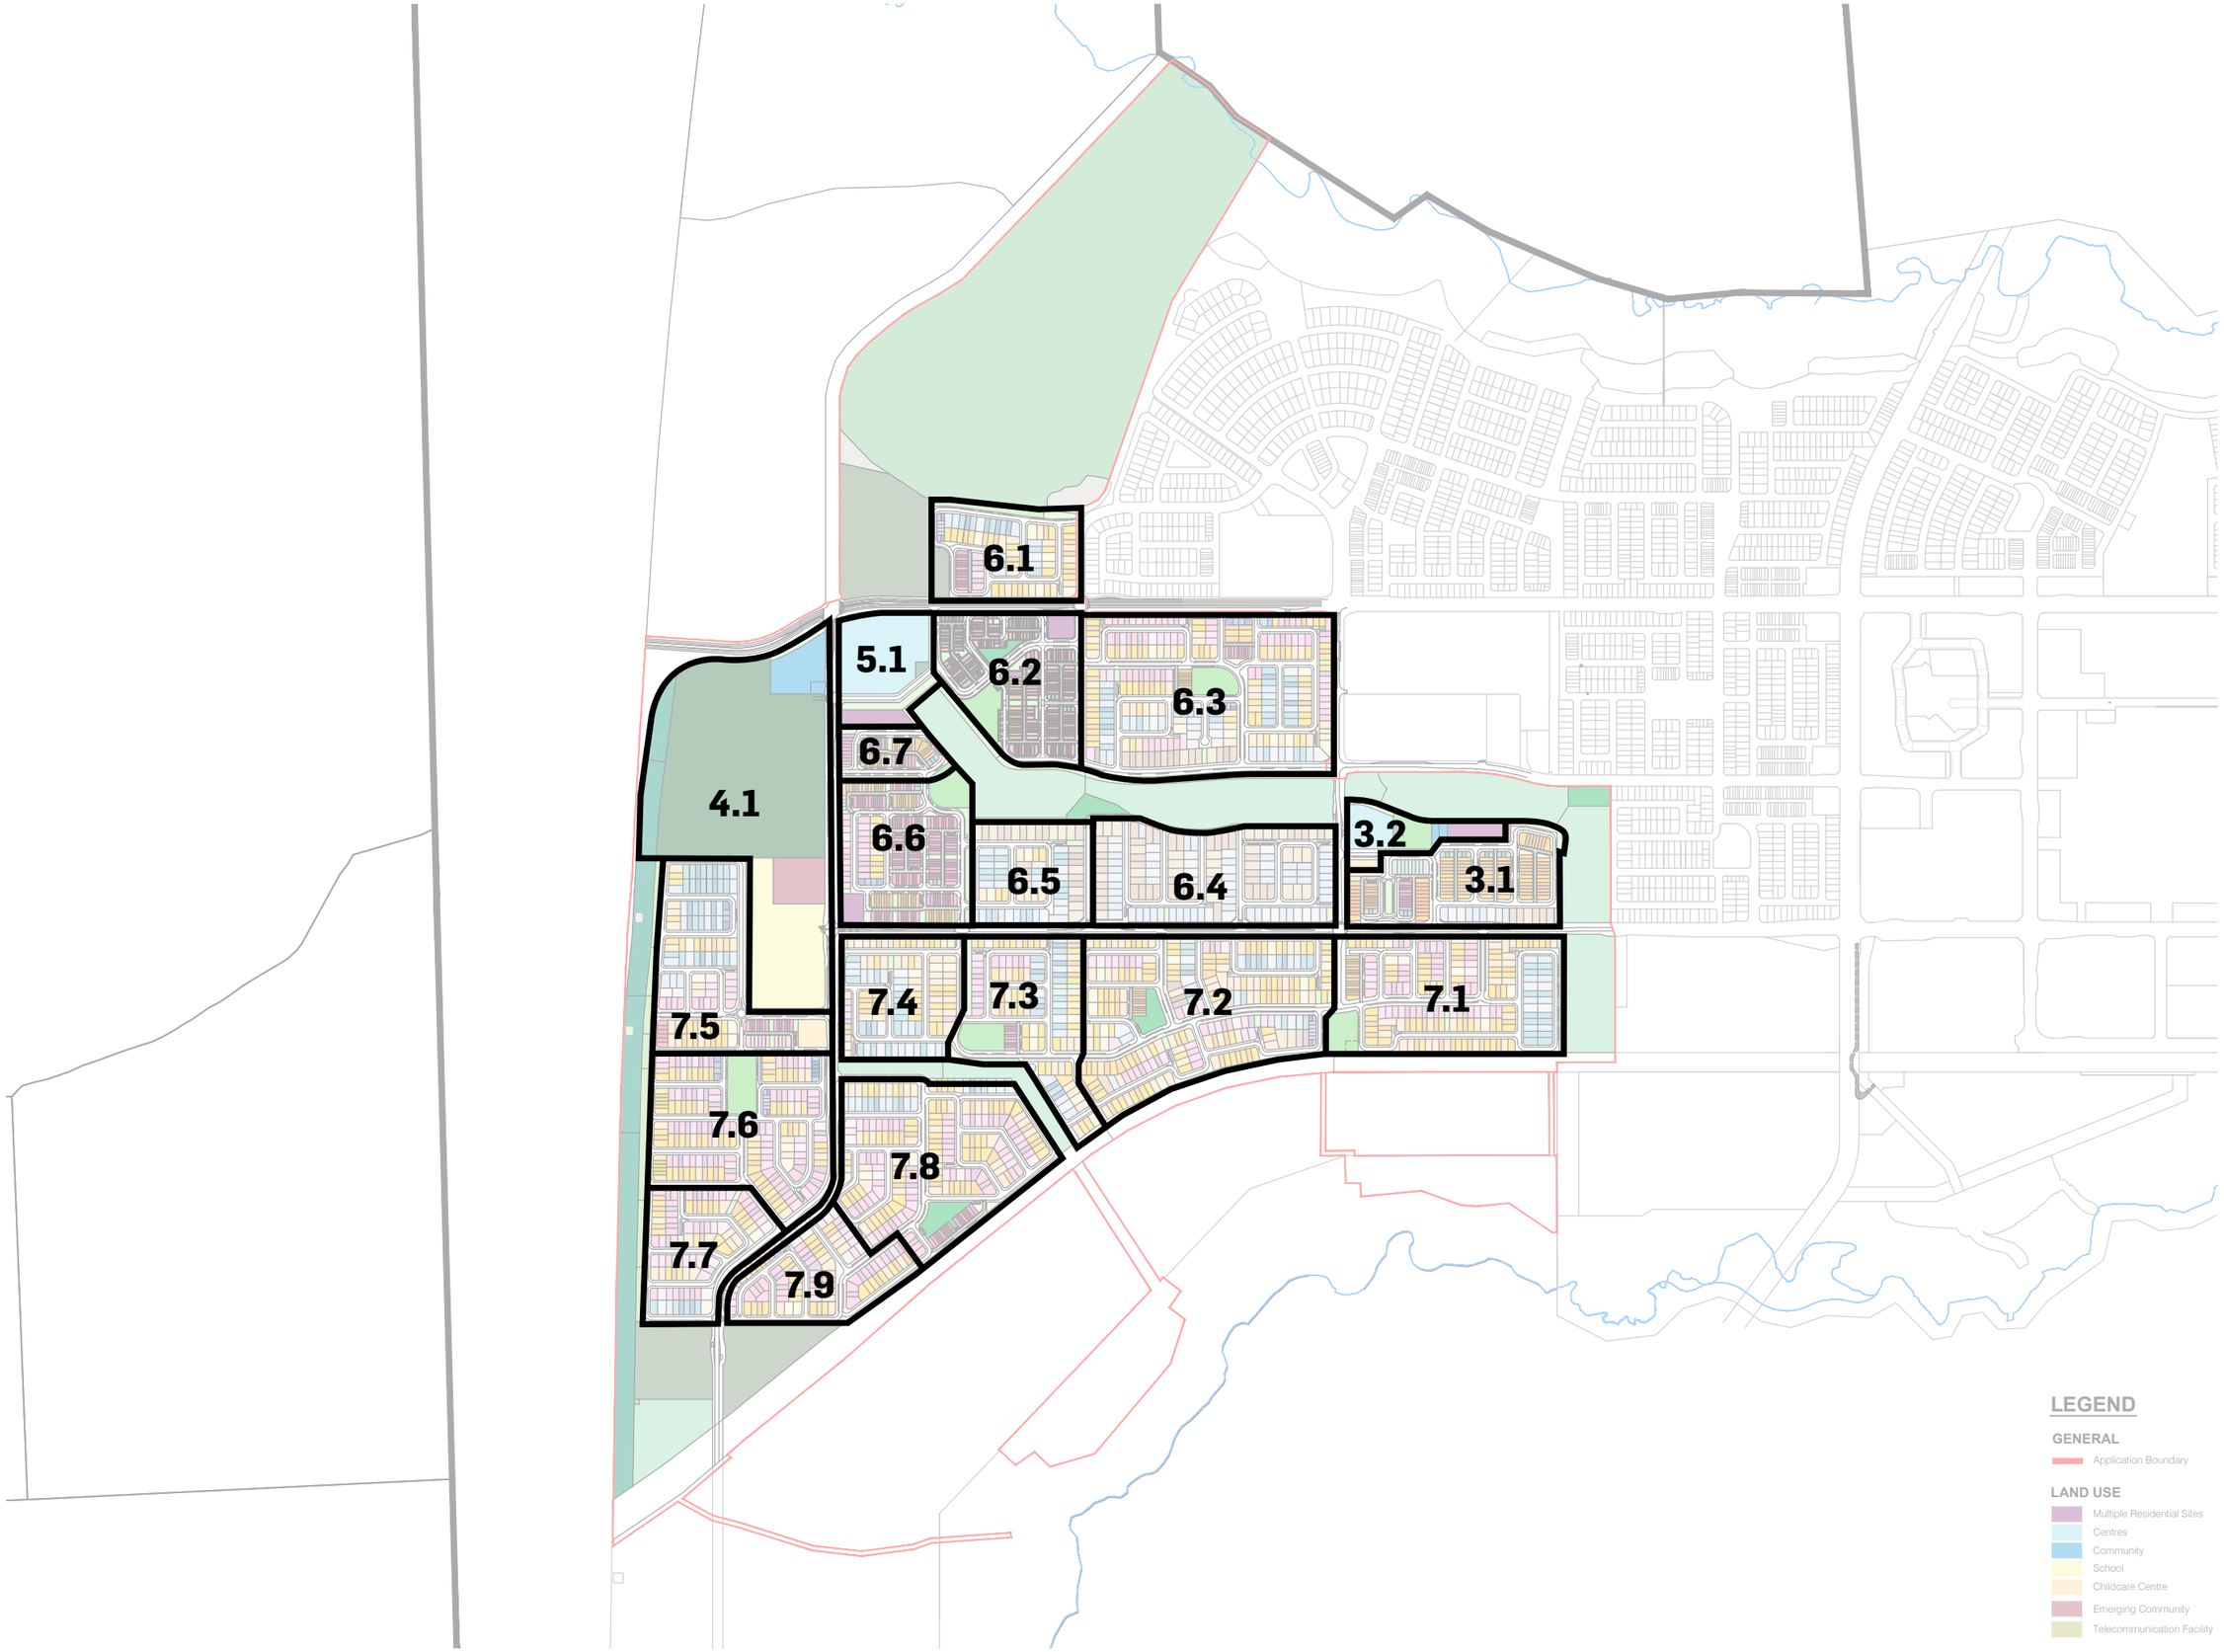

OPEN SPACE
- Local Recreation Park
- Neighbourhood Recreation Park
- District Recreation Park
- Drainage
- Local Linear Park
- District Linear Park
- Landscape Buffer (Road Reserve)
- Highway Buffer
- Major Sports Park
- Civic Park and Town Square
- Conservation
- Drainage

RESIDENTIAL

32 Deep Lots
- 10.0m - Villa
- 12.5m - Premium Villa
- 14.0m-14.5m - Courtyard
- 18.0m - Premium Traditional

30 Deep Lots
- 7.5m - Soho
- 10.0m - Villa
- 12.5m - Premium Villa
- 14.0m-14.5m - Courtyard
- 18.0m - Premium Traditional
- Mansion Home

28 Deep Lots
- 4.0m - Terrace
- 4.6m - Terrace
- 6.6m - Terrace
- 6.6m+ - End Terrace
- 7.5m - Terrace
- 7.5m - Front Loaded Terrace
- 9.0m+ - Front Loaded End Terrace
- 10.0m - Villa
- 12.5m - Premium Villa
- 14.0m - Courtyard
- 18.0m - Premium Traditional

25 Deep Lots
- 4.0m - Terrace
- 4.6m - Terrace
- 6.6m - Terrace
- 6.6m+ - End Terrace
- 9.3m+ - Duplex Terrace
- 7.5m - Single Storey Terrace
- 9.0m+ - Front Loaded End Terrace
- 10.0m - Villa
- 12.5m - Premium Villa
- 14.0m - Courtyard
- 18.0m - Premium Traditional

21 Deep Lots
- 8.5m - Urban Villa
- 8.6m+ - End Urban Villa

20 Deep Lots
- 4.6m - Terrace
- 6.6m - Terrace
- 7.5m - SOHO

16.5 Deep Lots
- 4.6m - Terrace
- 6.6m - Terrace

13 Deep Lots
- 11m - Squat Type A
- 14m - Squat Type B

Urban Lots
- Urban Lot Type A
- Urban Lot Type B
- Urban Lot Type C
- Urban Lot Type E
- Urban Lot Type F
- Urban Loft Type A
- Urban Loft Type B
- Urban Loft Type C
- Urban Loft Type D
- Urban Loft Type E
- Urban Mini Micro
- Urban Fonzie Type A
- Urban Fonzie Type B
- Urban Warehouse A
- Urban Warehouse B
- Urban Terrace

LEGEND

GENERAL
- Application Boundary

LAND USE
- Multiple Residential Sites
- Centres
- Community
- School
- Childcare Centre
- Emerging Community
- Telecommunication Facility

URBIS

AURA - Precinct 11, 12 & 14 (Parts)

Plan of Development - Reference Plan - Whole of Application

1:7500 @ A3

0 50 100 150 200 250 300

DATE: 15.12.2023
JOB NO: P0004909
DWG NO: POD - 00

LEGEND

GENERAL

Neighbourhood Boundary
60% maximum site cover area (refer to Appendix G, only for House and Multiple Dwelling allotments controlled by Section 1.1.1)

LAND USE

Multiple Residential Sites

OPEN SPACE

Landscape Buffer (Road Reserve)
Local Linear Park

RESIDENTIAL

32 Deep Lots
14.5m - Courtyard
18.0m - Premium Traditional

28 Deep Lots
4.0m - Terrace
4.6m - Terrace
6.6m - Terrace
6.6m+ - End Terrace
7.5m - Terrace

25 Deep Lots
6.6m+ - End Terrace
14.0m - Courtyard
18.0m - Premium Traditional

30 Deep Lots
7.5m - Soho

Urban Lots
Urban Loft Type A
Urban Loft Type B
Urban Loft Type C

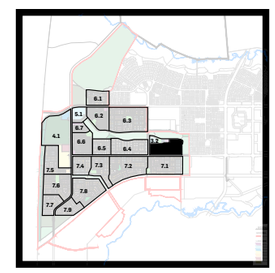

REFERENCE PLAN

Note:
On lots marked on plan as potentially impacted by road traffic noise:

- Dwellings must be designed such that interna noise levels comply with AS/ NZS2107-2016 'Acoustics - Recommended design sound levels and reverberation times for building interiors' or MP4.4 as relevant; and
- Dwellings must be designed as recommended in the 'Traffic Noise Impact Assessment' document by Trinity Consultants (latest approved report version).

DEVELOPMENT CONTROLS

★ Lots Potentially Impacted By Road Traffic Noise
Recommended Built to Boundary Wall
Optional Built to Boundary Wall
Indicative Location of Driveways
Indicative Car Park Location *(Parking Bay Dimensions = 5.4m x 2.1m)*

PARKING

Total Visitor Parking Spaces	164
Total Lots	165

URBIS

AURA - Precinct 11, 12 & 14 (Parts)

Plan of Development - Neighbourhood 3.1

1:1500 @ A3

0 20 40 60 80

DATE: 15.12.2023
JOB NO: P0004909
DWG NO: POD - 01

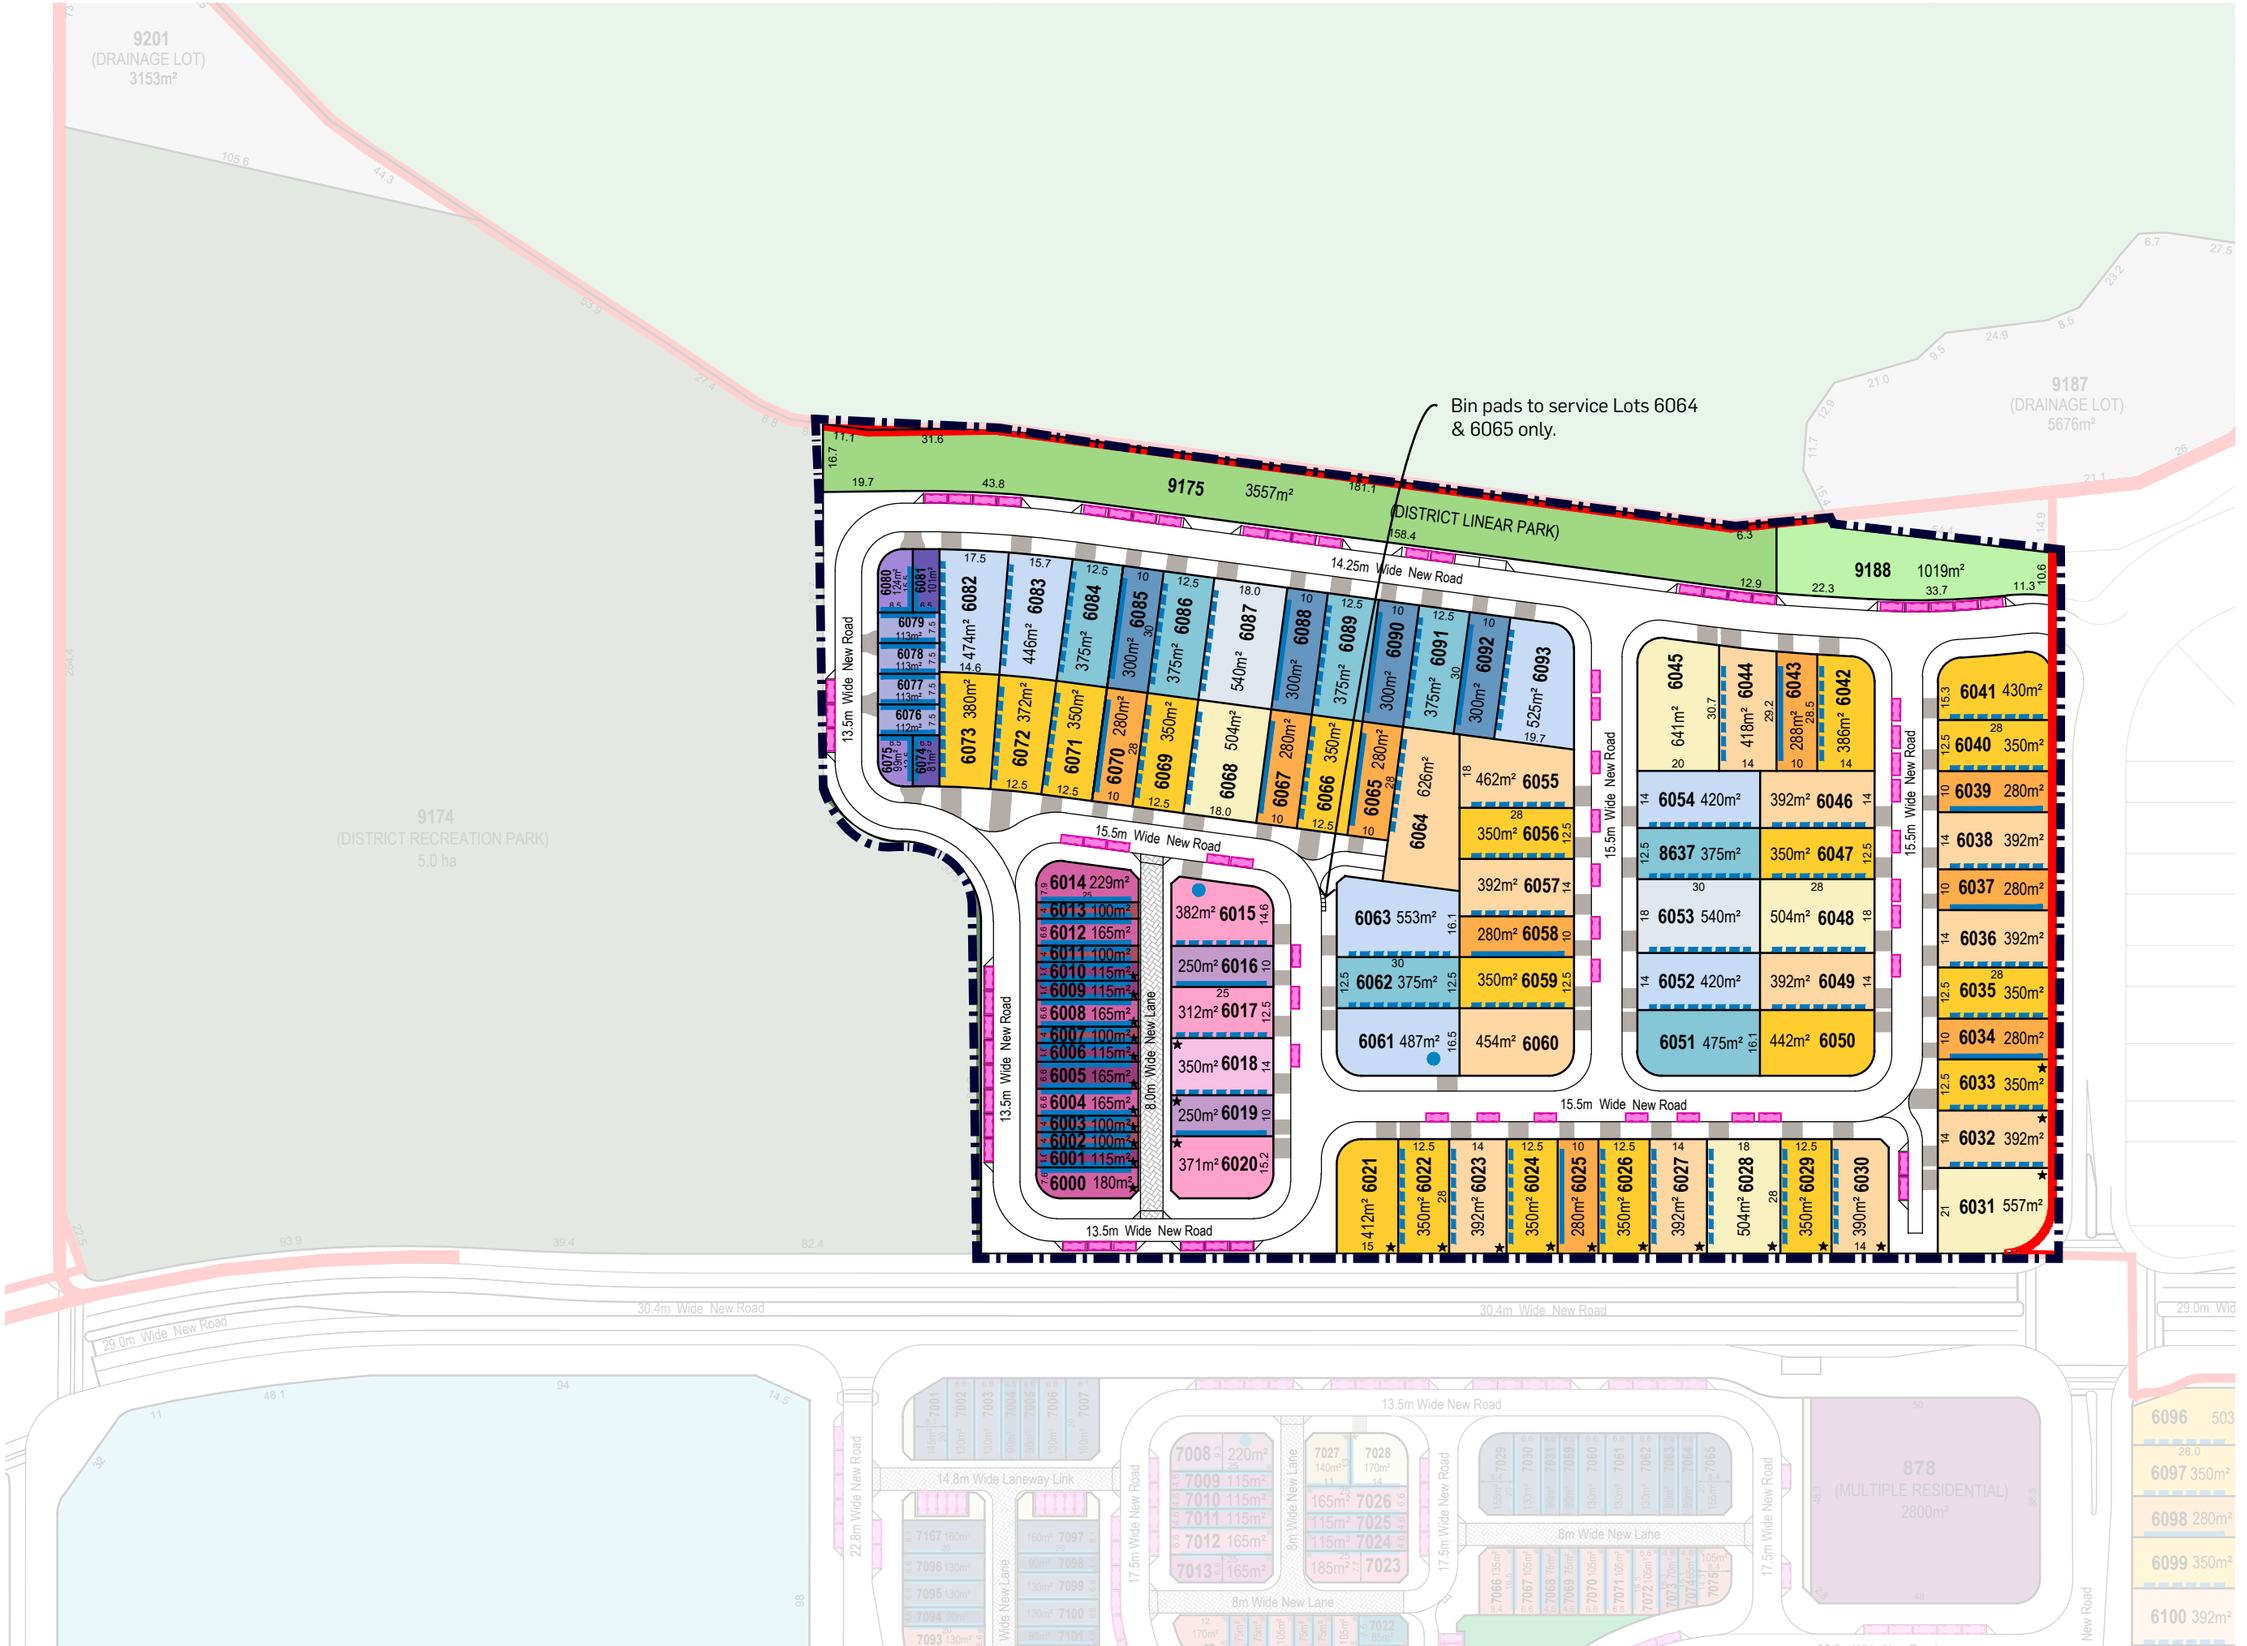

LEGEND

GENERAL
- Neighbourhood Boundary

OPEN SPACE
- District Linear Park
- Drainage

RESIDENTIAL

32 Deep Lots
- 18.0m - Premium Traditional

30 Deep Lots
- 12.5m - Premium Villa
- 14.0m - Courtyard
- 18.0m - Premium Traditional

28 Deep Lots
- 4.6m - Terrace
- 6.6m - Terrace
- 6.6m+ - End Terrace
- 10.0m - Villa
- 12.5m - Premium Villa
- 14.0m - Courtyard
- 18.0m - Premium Traditional

25 Deep Lots
- 10.0m - Villa
- 12.5m - Premium Villa
- 14.0m - Courtyard
- 18.0m - Premium Traditional

Urban Lots
- Urban Lot Type A
- Urban Lot Type B
- Urban Lot Type C
- Urban Loft Type A
- Urban Loft Type B
- Urban Loft Type C & D

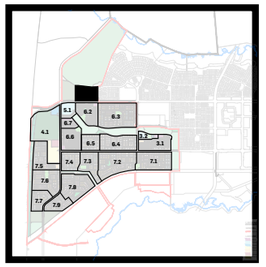

REFERENCE PLAN

Note:
On lots marked on plan as potentially impacted by road traffic noise:
- Dwellings must be designed such that interna noise levels comply with AS/ NZS2107-2016 'Acoustics - Recommended design sound levels and reverberation times for building interiors' or MP4.4 as relevant; and
- Dwellings must be designed as recommended in the 'Traffic Noise Impact Assessment' document by Trinity Consultants (latest approved report version).

DEVELOPMENT CONTROLS
- ★ Lots Potentially Impacted By Road Traffic Noise
- ● Multiple dwelling Allotment (Duplex Lot)
- Recommended Built to Boundary Wall
- Optional Built to Boundary Wall
- Indicative Location of Driveways
- Indicative Car Park Location *(Parking Bay Dimensions = 5.4m x 2.1m)*

PARKING

Total Visitor Parking Spaces	72
Total Lots	95

URBIS

AURA - Precinct 11, 12 & 14 (Parts)

Plan of Development - Neighbourhood 6.1

1:1500 @ A3

0 20 40 60 80

DATE: 15.12.2023
JOB NO: P0004909
DWG NO: POD - 02

Bin pads to service Lot 7021 only.

13.5m Wide New Road
14.8m Wide Laneway Link
22.8m Wide New Road
8m Wide New Lane
17.5m Wide New Road
17.5m Wide New Road
8m Wide New Lane
8m Wide New Lane
22.5m Wide New Road
22.5m Wide New Road
17.5m Wide New Road
17.5m Wide New Road
22.5m Wide New Road
14.8m Wide Laneway
8m Wide New Lane
8m Wide New Lane
8m Wide New Lane
17.5m Wide New Road
8m Wide New Lane
13m Wide New Shared Road
8m Wide New Lane
8m Wide New Lane
13.5m Wide New Esplanade Road

878
(MULTIPLE RESIDENTIAL)
2800m²

9158
(LOCAL RECREATION PARK)
2065m²

9157
(NEIGHBOURHOOD RECREATION PARK)
6130m²

9153 385m²
9154 365m²
9159 1025m²
9160 360m²
9161 325m²

(TOWN SQUARE) 609m²

LEGEND

GENERAL
- Neighbourhood Boundary

LAND USE
- Multiple Residential Sites

OPEN SPACE
- Neighbourhood Recreation Park
- Local Recreation Park
- Local Linear Park
- Landscape Buffer (Road Reserve)

RESIDENTIAL

28m Deep Lots
- 4.6m - Terrace
- 6.6m - Terrace

25m Deep Lots
- 4.0m - Terrace
- 4.6m - Terrace
- 6.6m - Terrace
- 7.5m - Single Storey Terrace
- 8.0m - Terrace (Fonzie Front)
- 9.3m - Terrace

20m Deep Lots
- 4.6m - Terrace
- 6.6m - Terrace

16.5m Deep Lots
- 4.6m - Terrace
- 6.6m - Terrace

13m Deep Lots
- 11m - Squat Type A
- 14m - Squat Type B

Urban Lots
- Urban Loft Type A
- Urban Loft Type B
- Urban Loft Type C
- Urban Loft Type D
- Urban Loft Type E
- Urban Mini Micro
- Urban Fonzie

REFERENCE PLAN

Note:
On lots marked on plan as potentially impacted by road traffic noise:
- Dwellings must be designed such that internal noise levels comply with AS/NZS2107-2016 'Acoustics - Recommended design sound levels and reverberation times for building interiors' or MP4.4 as relevant, and
- Dwellings must be designed as recommended in the 'Traffic Noise Impact Assessment' document by Trinity Consultants (latest approved report version).

DEVELOPMENT CONTROLS
- ★ Lots Potentially Impacted by Road Traffic Noise
- Multiple Dwelling Allotment (Duplex Lot)
- Multiple Residential Site - Mansion Homes *(Refer to Appendix G for Development Controls)*
- Recommended Built to Boundary Wall
- Indicative Location of Driveways
- Indicative Car Park Location *(Parking Bay Dimensions = 5.4m x 2.1m)*

PARKING

Total Visitor Parking Spaces	226
Total Lots	212

AURA - Precinct 11, 12 & 14 (Parts)
Plan of Development - Neighbourhood 6.2

1 : 1,500 @ A3
0 20 40 60 80 100

DATE: 13.12.2023
JOB NO: PR150921
DWG NO: PR150921-09M

Bin pads to service Lots 6096, 6097, 6098 & 6099 only.

Bin pads to service Lots 6139, 6140 & 6141 only.

Bin pads to service Lots 6198, 6199, 6200 & 6201 only.

Bin pads to service Lots 6347, 6348 & 6349 only.

Bin pads to service Lots 6322, 6323, 6324 & 6325 only.

Bin pads to service Lots 6216, 6217 & 6218 only.

AURA - Precinct 11, 12 & 14 (Parts)

Plan of Development - Neighbourhood 6.3

URBIS

1:1500 @ A3

0 20 40 60 80

DATE: 15.12.2023

JOB NO: P0004909

DWG NO: POD - 04

LEGEND

GENERAL

- Neighbourhood Boundary
- Secondary Dwelling Above Garage

OPEN SPACE

- Landscape Buffer (Road Reserve)
- Local Linear Park
- Local Recreation Park

RESIDENTIAL

32 Deep Lots
- 10.0m - Villa
- 12.5m - Premium Villa
- 14.0m - Courtyard
- 18.0m - Premium Traditional

30 Deep Lots
- 10.0m - Villa
- 12.5m - Premium Villa
- 14.0m - Courtyard
- 18.0m - Premium Traditional

28 Deep Lots
- 4.0m - Terrace
- 4.6m - Terrace
- 5.6 - Terrace
- 6.6 - Terrace
- 10.0m - Villa
- 12.5m - Premium Villa
- 14.0m - Courtyard
- 18.0m - Premium Traditional

25 Deep Lots
- 4.0m - Terrace
- 4.6m - Terrace
- 6.6m - Terrace
- 6.6m+ - End Terrace
- 10.0m - Villa
- 12.5m - Premium Villa
- 14.0m - Courtyard
- 18.0m - Premium Traditional

Urban Lots
- Urban Lot Type A
- Urban Lot Type B
- Urban Lot Type C
- Urban Warehouse A
- Urban Warehouse B

REFERENCE PLAN

Note:

On lots marked on plan as potentially impacted by road traffic noise:
- Dwellings must be designed such that interna noise levels comply with AS/ NZS2107-2016 'Acoustics - Recommended design sound levels and reverberation times for building interiors' or MP4.4 as relevant; and
- Dwellings must be designed as recommended in the 'Traffic Noise Impact Assessment' document by Trinity Consultants (latest approved report version).

DEVELOPMENT CONTROLS

- ★ Lots Potentially Impacted By Road Traffic Noise
- ● Multiple dwelling Allotment (Duplex Lot)
- Recommended Built to Boundary Wall
- Optional Built to Boundary Wall
- Indicative Location of Driveways
- Indicative Car Park Location *(Parking Bay Dimensions = 5.4m x 2.1m)*

PARKING

Total Visitor Parking Spaces	253
Total Lots	302

9176 4289m²

9169 3297m²

9168
(DRAINAGE)
4.17 ha

9166
(LOCAL RECREATION PARK)
3572m²

13.5m Wide New Road

16.0m Wide New Road

17.5m Wide New Road

12.0m Wide New Lane

Bin pads to service Lots
6507, 6508 & 6509 only.

Bin pads to service Lots
6421 & 6422 only.

Bin pads to service Lots
6432, 6433 & 6435 only.

Bin pads to service Lots
6498 & 6499 only.

LEGEND

GENERAL

- Neighbourhood Boundary
- 60% maximum site cover area (refer to Appendix G, only for House and Multiple Dwelling allotments controlled by Section 1.1.1)

OPEN SPACE

- Landscape Buffer (Road Reserve)
- Local Linear Park

RESIDENTIAL

32 Deep Lots
- 14.5m - Courtyard
- 18.0m - Premium Traditional

30 Deep Lots
- 14.5m - Courtyard
- 18.0m - Premium Traditional

28 Deep Lots
- 14.0m - Courtyard
- 18.0m - Premium Traditional

25 Deep Lots
- 14.0m - Courtyard
- 18.0m - Premium Traditional

REFERENCE PLAN

Note:
On lots marked on plan as potentially impacted by road traffic noise:
- Dwellings must be designed such that interna noise levels comply with AS/ NZS2107-2016 'Acoustics - Recommended design sound levels and reverberation times for building interiors' or MP4.4 as relevant; and
- Dwellings must be designed as recommended in the 'Traffic Noise Impact Assessment' document by Trinity Consultant (latest approved report version).

DEVELOPMENT CONTROLS

- ★ Lots Potentially Impacted By Road Traffic Noise
- Optional Built to Boundary Wall
- Indicative Location of Driveways
- Indicative Car Park Location *(Parking Bay Dimensions = 5.4m x 2.1m)*

PARKING

Total Visitor Parking Spaces	123
Total Lots	147

URBIS

AURA - Precinct 11, 12 & 14 (Parts)

Plan of Development - Neighbourhood 6.4

1:1500 @ A3

0 20 40 60 80

DATE: 15.12.2023
JOB NO: P0004909
DWG NO: POD - 05

Bin pads to service Lots 7542 & 7543 only.

Bin pads to service Lots 7540 & 7541 only.

Bin pads to service Lots 8633 & 8634 only.

LEGEND

GENERAL

- Neighbourhood Boundary
- 60% maximum site cover area (refer to Appendix G, only for House and Multiple Dwelling allotments controlled by Section 1.1.1)

RESIDENTIAL

32 Deep Lots
- 14.5m - Courtyard
- 18.0m - Premium Traditional

30 Deep Lots
- 14.5m - Courtyard
- 18.0m - Premium Traditional

REFERENCE PLAN

Note:
On lots marked on plan as potentially impacted by road traffic noise:
- Dwellings must be designed such that interr noise levels comply with AS/ NZS2107-2016 'Acoustics - Recommended design sound levels and reverberation times for building interiors' or MP4.4 as relevant; and
- Dwellings must be designed as recommend in the 'Traffic Noise Impact Assessment' document by Trinity Consultants (latest approved report version).

DEVELOPMENT CONTROLS

- ★ Lots Potentially Impacted By Road Traffic Noise
- Optional Built to Boundary Wall
- Indicative Location of Driveways
- Indicative Car Park Location *(Parking Bay Dimensions = 5.4m x 2.1m)*

PARKING

Total Visitor Parking Spaces	59
Total Lots	78

URBIS

AURA - Precinct 11, 12 & 14 (Parts)

Plan of Development - Neighbourhood 6.5

1:1500 @ A3

0 20 40 60 80

DATE: 15.12.2023
JOB NO: P0004909
DWG NO: POD - 06

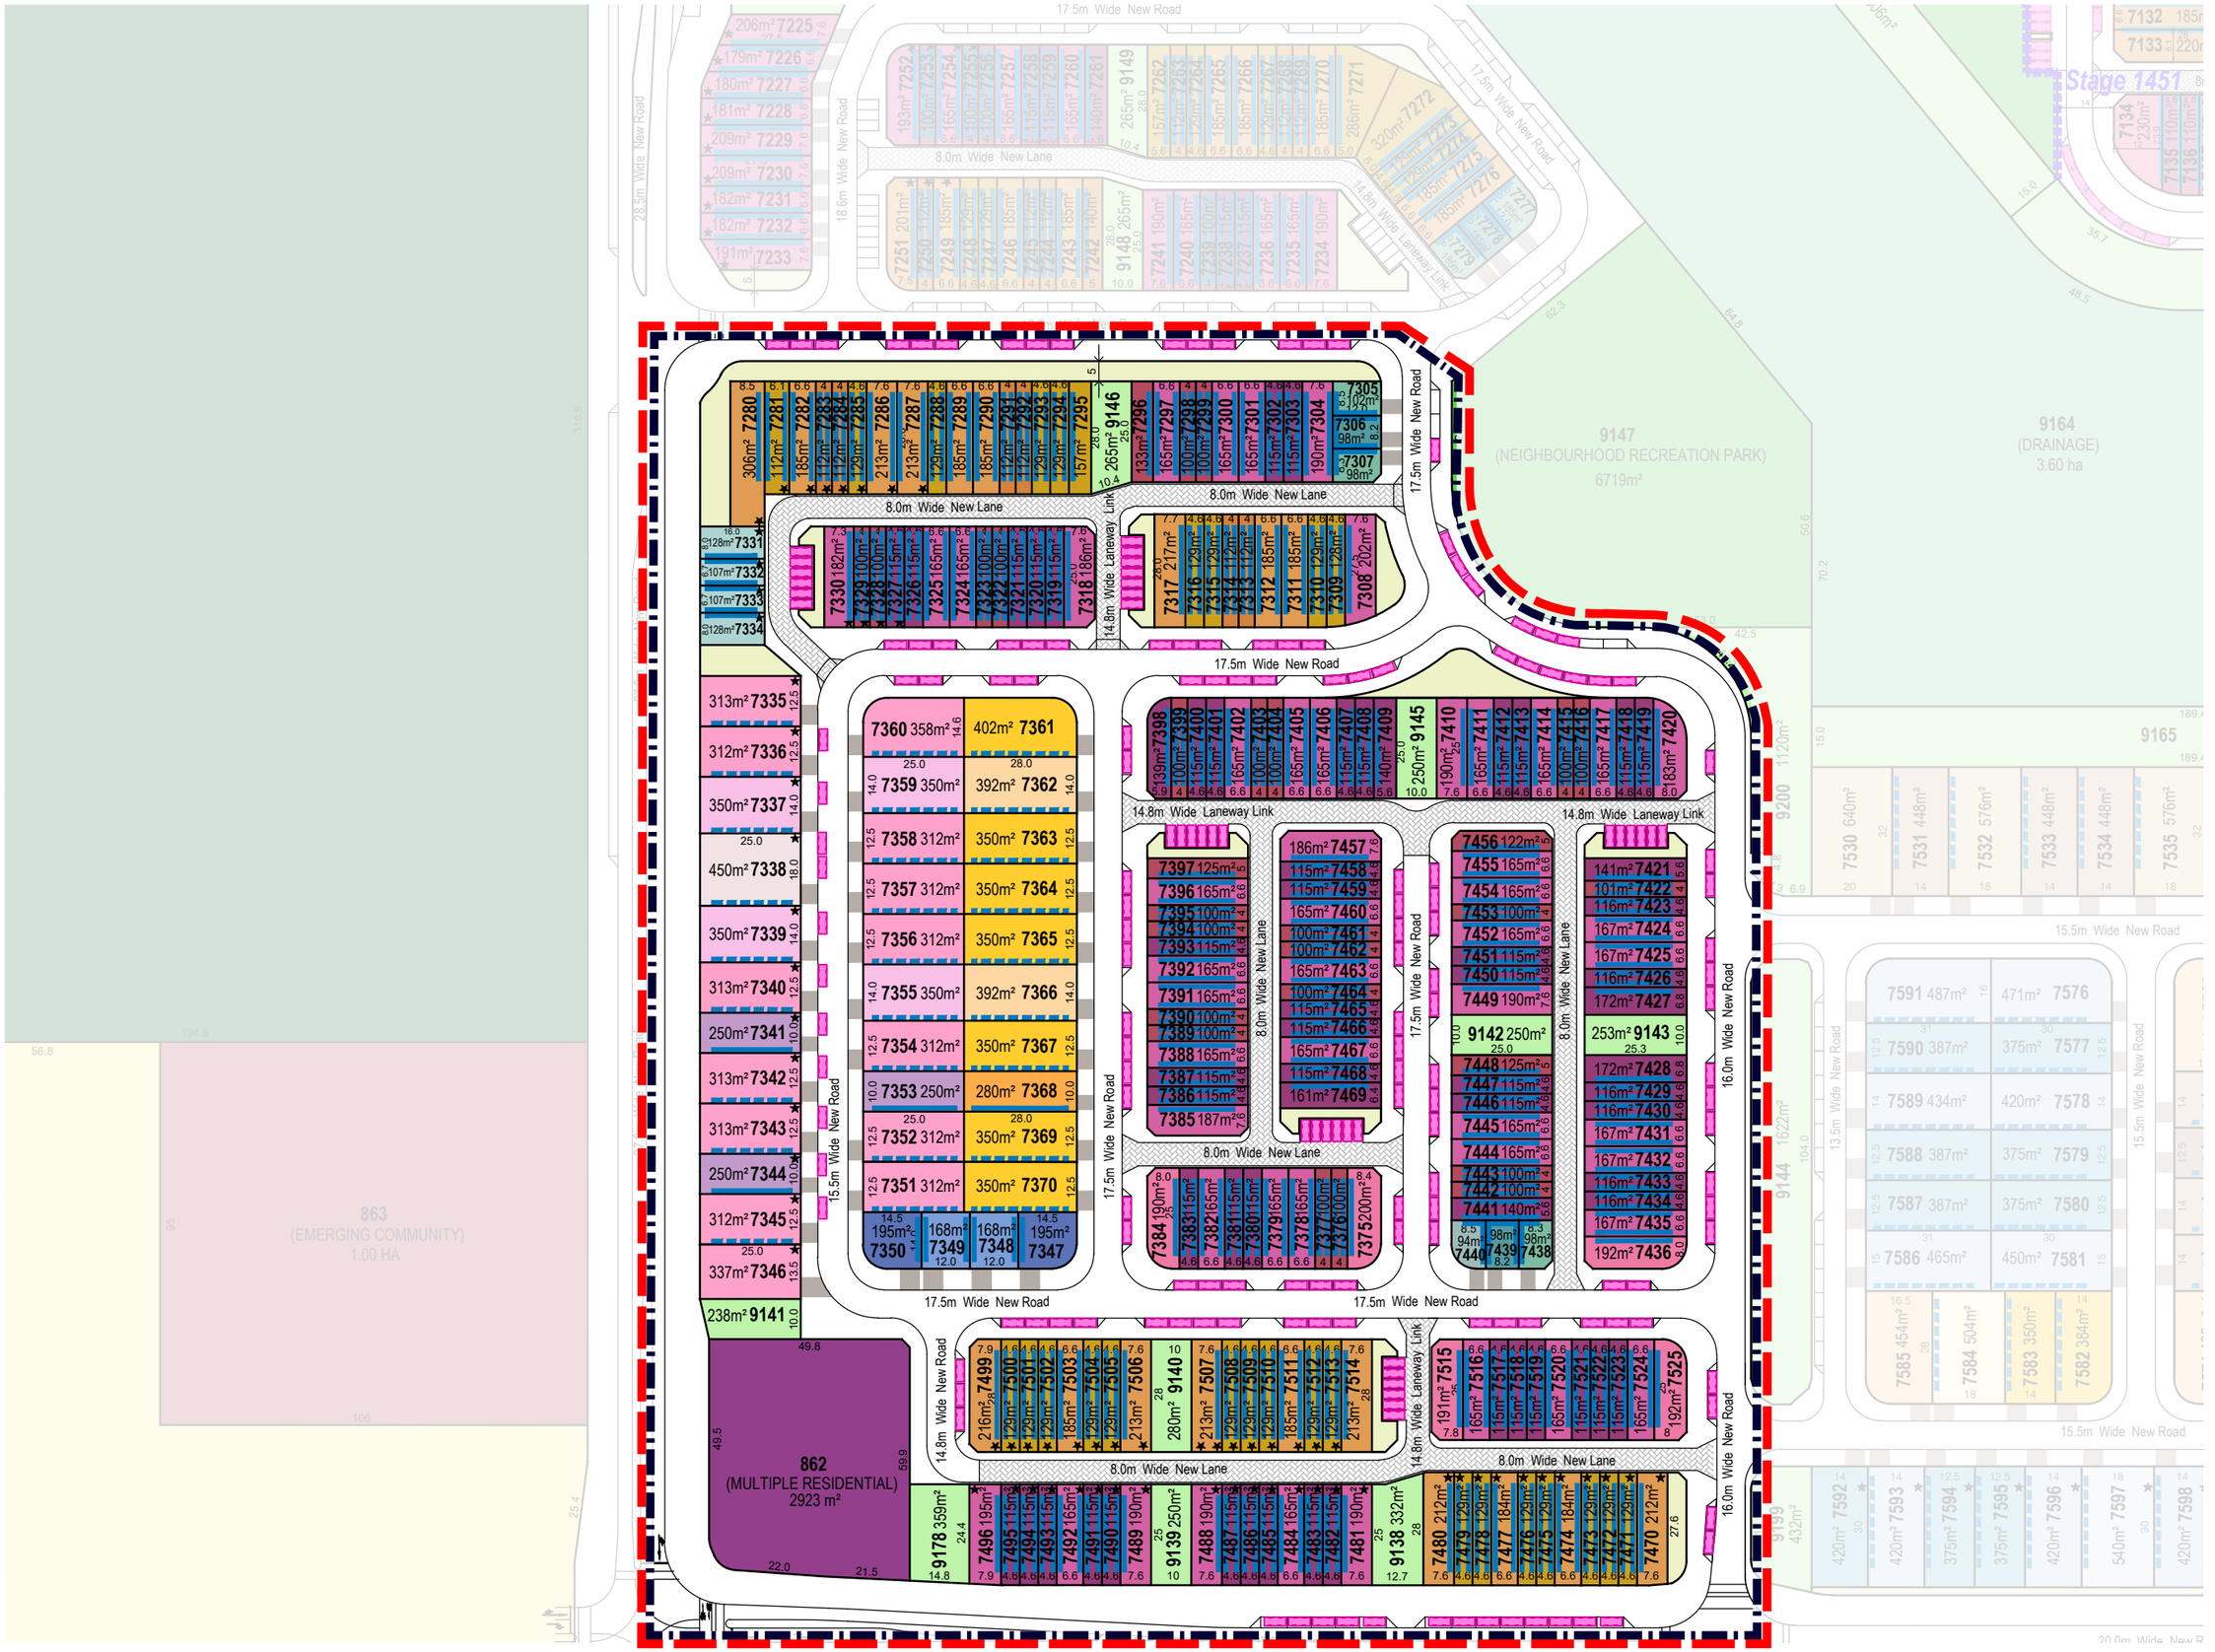

LEGEND

GENERAL

- Neighbourhood Boundary
- 60% maximum site cover area (refer to Appendix G, only for House and Multiple Dwelling allotments controlled by Section 1.1.1)

LAND USE

- Multiple Residential Sites

OPEN SPACE

- Local Linear Park
- Landscape Buffer (Road Reserve)

RESIDENTIAL

28 Deep Lots

- 4.0m - Terrace
- 4.6m - Terrace
- 6.6m - Terrace
- 6.6m+ - End Terrace
- 10.0m - Villa
- 12.5m - Premium Villa
- 14.0m - Courtyard

25 Deep Lots

- 4.0m - Terrace
- 4.6m - Terrace
- 6.6m - Terrace
- 6.6m+ - End Terrace
- 10.0m - Villa
- 12.5m - Premium Villa
- 14.0m - Courtyard
- 18.0m - Premium Traditional

Urban Lots

- Urban Loft Type A
- Urban Loft Type B
- Urban Loft Type C
- Urban Warehouse A
- Urban Warehouse B
- Urban Terrace

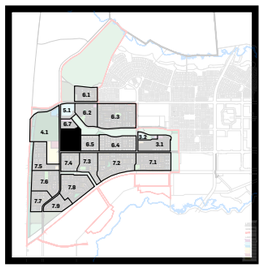

REFERENCE PLAN

Note:
On lots marked on plan as potentially impacted by road traffic noise:

- Dwellings must be designed such that interr noise levels comply with AS/ NZS2107-2016 'Acoustics - Recommended design sound levels and reverberation times for building interiors' or MP4.4 as relevant; and
- Dwellings must be designed as recommend in the 'Traffic Noise Impact Assessment' document by Trinity Consultants (latest approved report version).

DEVELOPMENT CONTROLS

- ★ Lots Potentially Impacted By Road Traffic Noise
- Recommended Built to Boundary Wall
- Optional Built to Boundary Wall
- Indicative Location of Driveways
- Indicative Car Park Location *(Parking Bay Dimensions = 5.4m x 2.1m)*

PARKING

Total Visitor Parking Spaces	193
Total Lots	239

URBIS

AURA - Precinct 11, 12 & 14 (Parts)

Plan of Development - Neighbourhood 6.6

1:1500 @ A3

0 20 40 60 80

DATE: 15.12.2023
JOB NO: P0004909
DWG NO: POD - 07

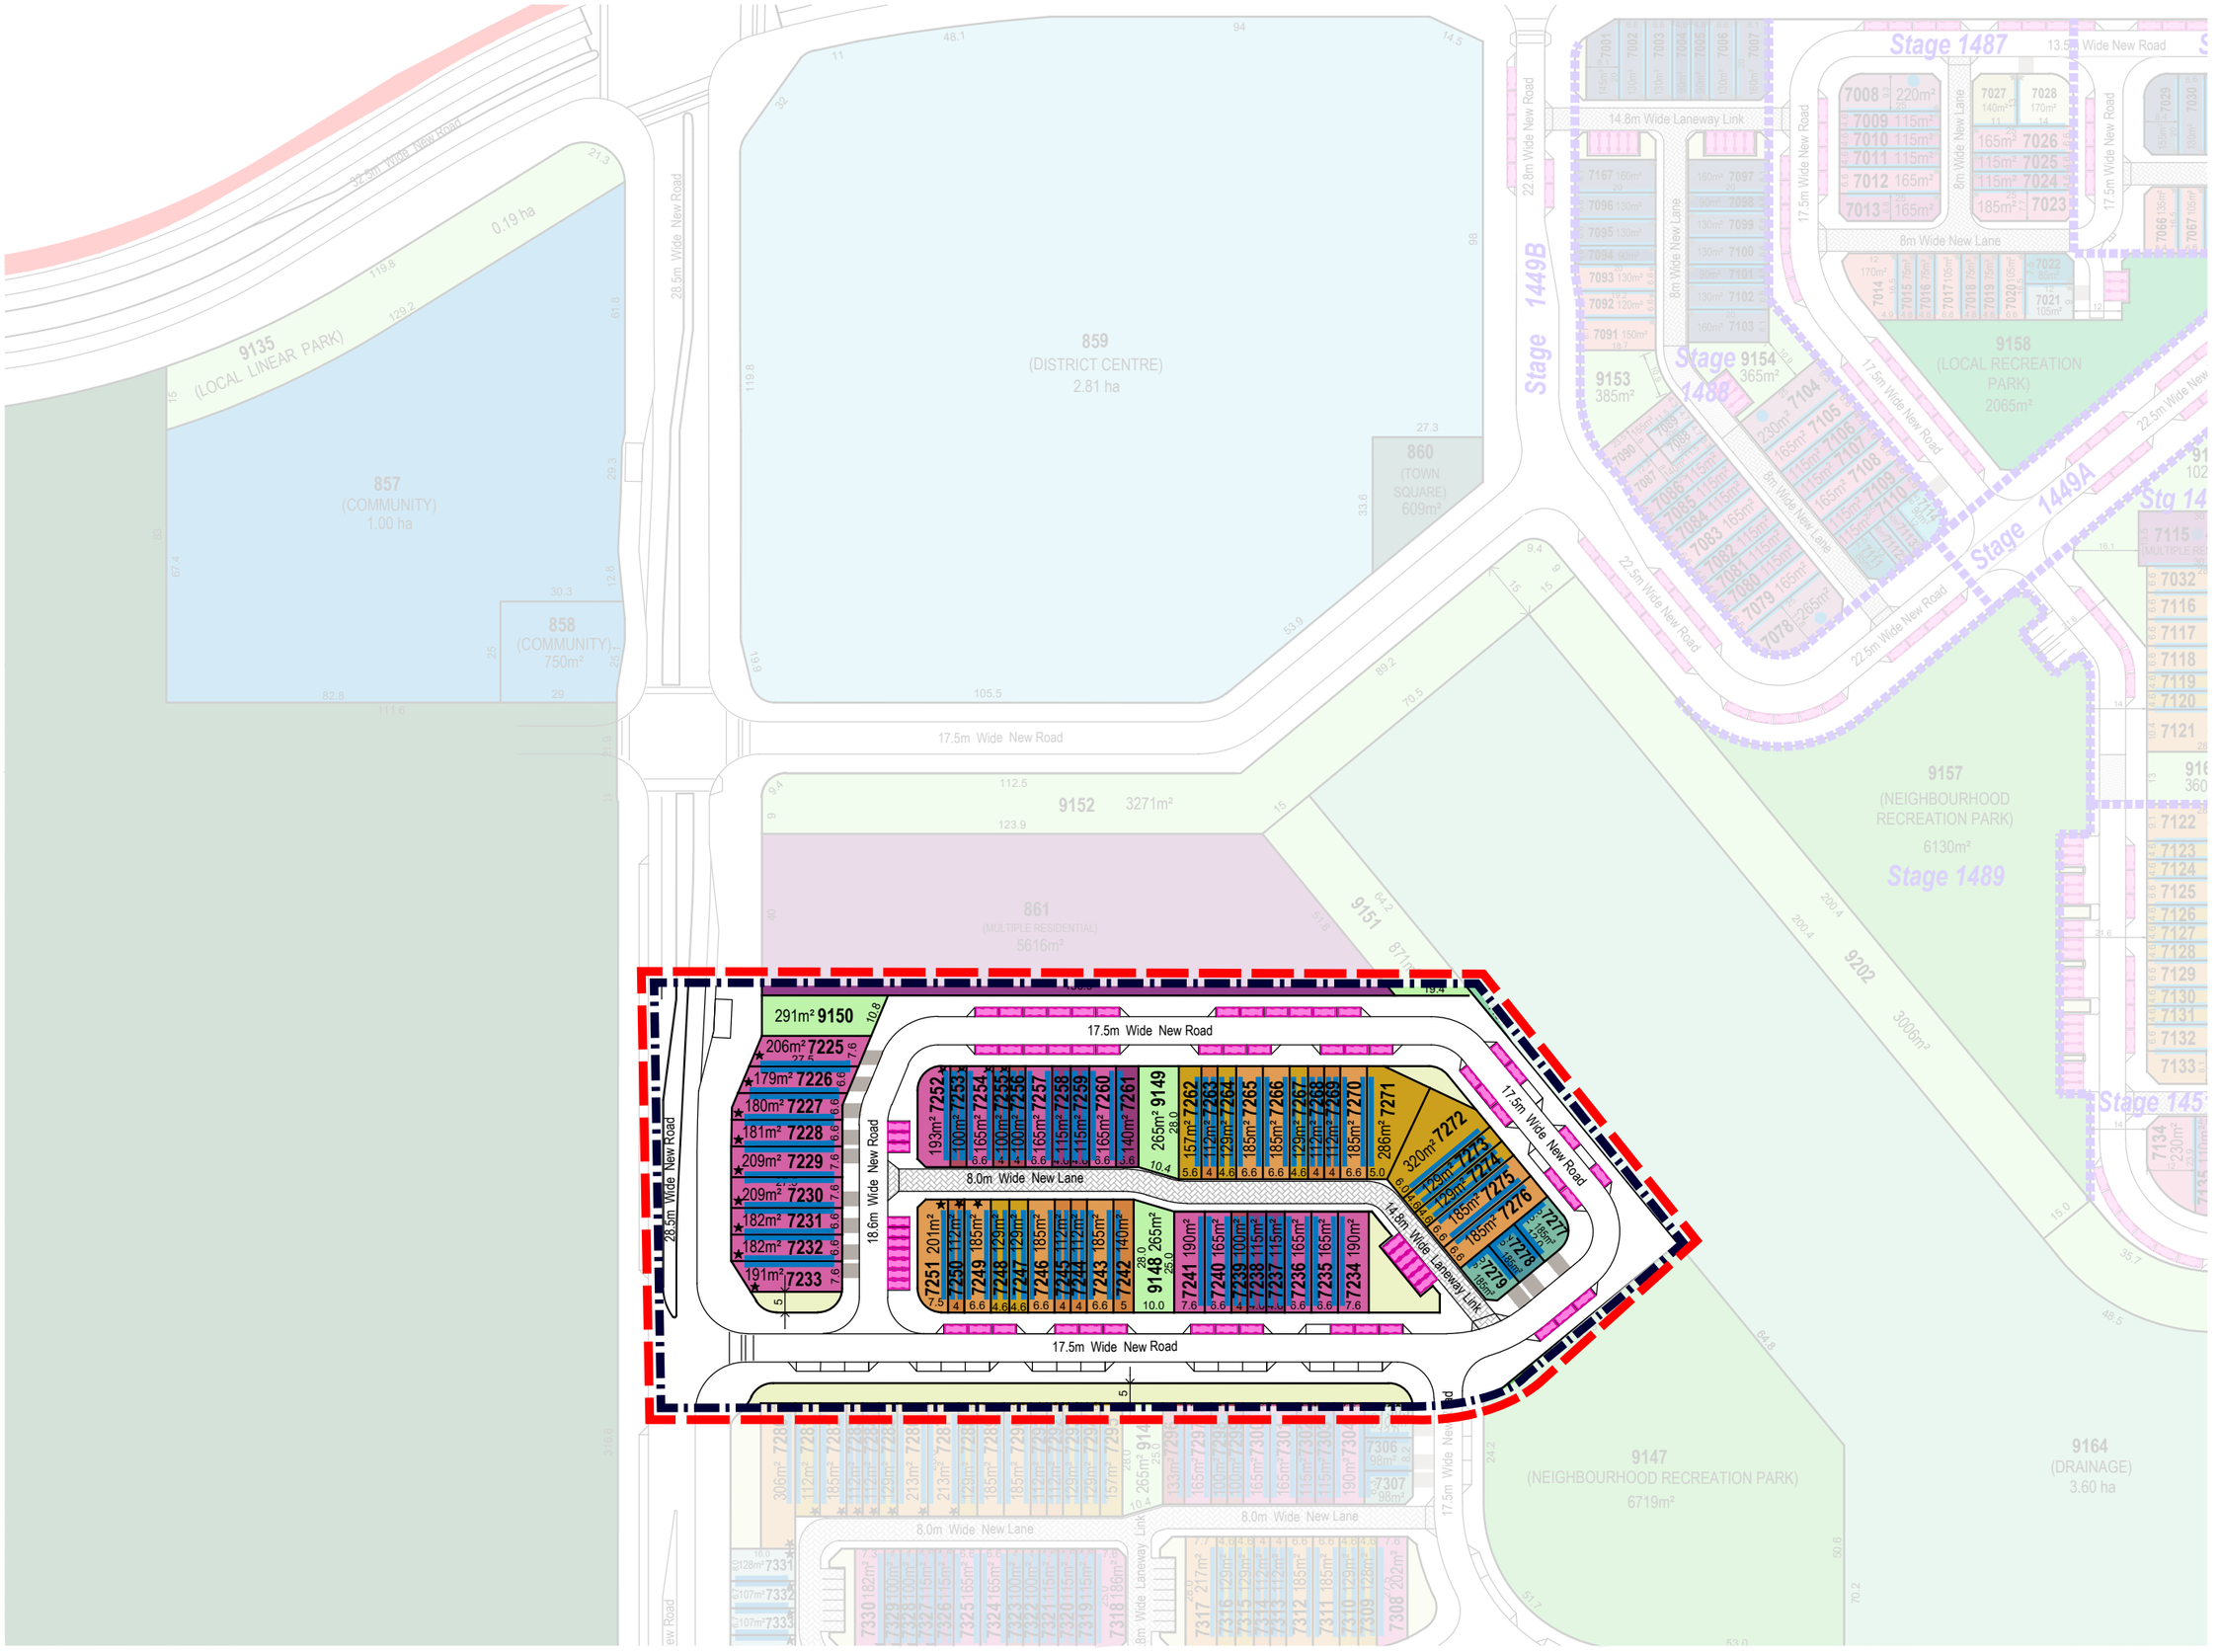

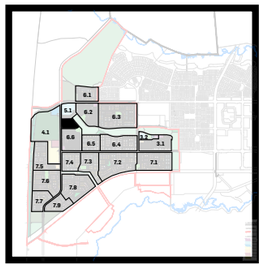

REFERENCE PLAN

LEGEND

GENERAL

- Neighbourhood Boundary
- 60% maximum site cover area (refer to Appendix G, only for House and Multiple Dwelling allotments controlled by Section 1.1.1)

LAND USE

- Multiple Residential Sites

OPEN SPACE

- Local Linear Park
- Landscape Buffer (Road Reserve)

RESIDENTIAL

28 Deep Lots

- 4.0m - Terrace
- 4.6m - Terrace
- 6.6m - Terrace
- 6.6m+ - End Terrace

25 Deep Lots

- 4.0m - Terrace
- 4.6m - Terrace
- 6.6m - Terrace
- 6.6m+ - End Terrace

Note:
On lots marked on plan as potentially impacted by road traffic noise:

- Dwellings must be designed such that interr noise levels comply with AS/ NZS2107-2016 'Acoustics - Recommended design sound levels and reverberation times for building interiors' or MP4.4 as relevant; and
- Dwellings must be designed as recommend in the 'Traffic Noise Impact Assessment' document by Trinity Consultants (latest approved report version).

DEVELOPMENT CONTROLS

- ★ Lots Potentially Impacted By Road Traffic Noise
- Recommended Built to Boundary Wall
- Indicative Location of Driveways
- Indicative Car Park Location *(Parking Bay Dimensions = 5.4m x 2.1m)*

PARKING

Total Visitor Parking Spaces	64
Total Lots	55

URBIS

AURA - Precinct 11, 12 & 14 (Parts)

Plan of Development - Neighbourhood 6.7

1:1500 @ A3

0 20 40 60 80

DATE: 15.12.2023
JOB NO: P0004909
DWG NO: POD - 07

Bin pads to service Lots 5677 & 5678 only.

Bin pads to service Lots 5730, 5731 & 5732 only.

9112
(NEIGHBOURHOOD RECREATION PARK)
5915m² (Total)
5308m² (excluding ramp)

872
2.06 ha

LEGEND

GENERAL
- Neighbourhood Boundary

OPEN SPACE
- Neighbourhood Recreation Park
- Local Linear Park

RESIDENTIAL

30 Deep Lots
- 10.0m - Villa
- 12.5m - Premium Villa
- 14.0m - Courtyard
- 18.0m - Premium Traditional

28 Deep Lots
- 4.0m - Terrace
- 4.6m - Terrace
- 6.6m - Terrace
- 6.6m+ - End Terrace
- 10.0m - Villa
- 12.5m - Premium Villa
- 14.0m - Courtyard
- 18.0m - Premium Traditional

25 Deep Lots
- 10.0m - Villa
- 12.5m - Premium Villa
- 14.0m - Courtyard
- 18.0m - Premium Traditional

Urban Lots
- Urban Lot Type A
- Urban Lot Type B
- Urban Lot Type C

REFERENCE PLAN

Note:
On lots marked on plan as potentially impacted by road traffic noise:
- Dwellings must be designed such that interna noise levels comply with AS/ NZS2107-2016 'Acoustics - Recommended design sound levels and reverberation times for building interiors' or MP4.4 as relevant; and
- Dwellings must be designed as recommended in the 'Traffic Noise Impact Assessment' document by Trinity Consultant (latest approved report version).

On lots marked on plan as potentially impacted by rail traffic noise:
- Dwellings must be designed such that internal noise levels comply with MP4.4 as relevant; and
- Dwellings must be designed as recommended in the 'Traffic Noise Impact Assessment' document by Trinity Consultants (latest approved report version).

DEVELOPMENT CONTROLS
- Alternative Location For Private Open Space (For Lots Adjoining CAMCOS Corridor)
- Lots Potentially Impacted By Road Traffic Noise
- Lots Potentially Impacted By Rail Traffic Noise (MP4.4 Category 1)
- Lots Potentially Impacted By Rail Traffic Noise (MP4.4 Category 2)
- Multiple dwelling Allotment (Duplex Lot)
- Recommended Built to Boundary Wall
- Optional Built to Boundary Wall
- Indicative Location of Driveways
- Indicative Car Park Location *(Parking Bay Dimensions = 5.4m x 2.1m)*

PARKING

Total Visitor Parking Spaces	183
Total Lots	200

URBIS

AURA - Precinct 11, 12 & 14 (Parts)

Plan of Development - Neighbourhood 7.1

1:1500 @ A3

0 20 40 60 80

DATE: 15.12.2023
JOB NO: P0004909
DWG NO: POD - 08

Bin pads to service Lots 6585 & 6586 only.

Bin pads to service Lots 6551 & 6552 only.

Bin pads to service Lots 6762 & 6763 only.

Bin pads to service Lots 6785, 6786 & 6787 only.

LEGEND

GENERAL
- Neighbourhood Boundary

OPEN SPACE
- Local Recreation Park
- Local Linear Park

RESIDENTIAL

32 Deep Lots
- 14.0m - Courtyard
- 18.0m - Premium Traditional

30 Deep Lots
- 10.0m - Villa
- 12.5m - Premium Villa
- 14.0m - Courtyard
- 18.0m - Premium Traditional

28 Deep Lots
- 7.5m - Front Loaded Terrace
- 9.0m+ - Front Loaded End Terrac
- 10.0m - Villa
- 12.5m - Premium Villa
- 14.0m - Courtyard
- 18.0m - Premium Traditional

25 Deep Lots
- 4.0m - Terrace
- 4.6m - Terrace
- 6.6m - Terrace
- 10.0m - Villa
- 12.5m - Premium Villa
- 14.0m - Courtyard
- 18.0m - Premium Traditional

Note:
On lots marked on plan as potentially impacted by road traffic noise:
- Dwellings must be designed such that internal noise levels comply with AS/ NZS2107-2016 'Acoustics - Recommended design sound levels and reverberation times for building interiors' or MP4.4 as relevant; and
- Dwellings must be designed as recommended in the 'Traffic Noise Impact Assessment' document by Trinity Consultants (latest approved report version).

On lots marked on plan as potentially impacted by rail traffic noise:
- Dwellings must be designed such that internal noise levels comply with MP4.4 as relevant; and
- Dwellings must be designed as recommended in the 'Traffic Noise Impact Assessment' document by Trinity Consultants (latest approved report version).

DEVELOPMENT CONTROLS
- Alternative Location For Private Op Space (For Lots Adjoining CAMCO Corridor)
- Lots Potentially Impacted By Road Traffic Noise
- Lots Potentially Impacted By Rail Traffic Noise (MP4.4 Category 1)
- Lots Potentially Impacted By Rail Traffic Noise (MP4.4 Category 2)
- Multiple dwelling Allotment (Duplex
- Recommended Built to Boundary V
- Optional Built to Boundary Wall
- Indicative Location of Driveways
- Indicative Car Park Location *(Parking Bay Dimensions = 5.4m x 2.1m)*

PARKING

Total Visitor Parking Spaces	210
Total Lots	269

REFERENCE PLAN

URBIS

AURA - Precinct 11, 12 & 14 (Parts)

Plan of Development - Neighbourhood 7.2

1:1500 @ A3

0 20 40 60 80

DATE: 15.12.2023
JOB NO: P0004909
DWG NO: POD - 09

Bin pads to service Lots 7664, 7665 & 7666 only.

Bin pads to service Lots 7652, 7653 & 7564 only.

Bin pads to service Lots 7621, 7622 & 7623 only.

Bin pads to service Lots 7633, 7634 & 7635 only.

LEGEND

GENERAL
- Neighbourhood Boundary

OPEN SPACE
- Neighbourhood Recreation Park
- Local Linear Park

RESIDENTIAL

30 Deep Lots
- 10.0m - Villa
- 12.5m - Premium Villa
- 14.0m - Courtyard
- 18.0m - Premium Traditional

28 Deep Lots
- 10.0m - Villa
- 12.5m - Premium Villa
- 14.0m - Courtyard
- 18.0m - Premium Traditional

25 Deep Lots
- 4.0m - Terrace
- 4.6m - Terrace
- 5.6m - Terrace
- 6.6m - Terrace
- 6.6m + - End Terrace
- 10.0m - Villa
- 12.5m - Premium Villa
- 14.0m - Courtyard

Note:
On lots marked on plan as potentially impacted by road traffic noise:
- Dwellings must be designed such that internal noise levels comply with AS/ NZS2107-2016 'Acoustics - Recommended design sound levels and reverberation times for building interiors' or MP4.4 as relevant; and
- Dwellings must be designed as recommended in the 'Traffic Noise Impact Assessment' document by Trinity Consultants (latest approved report version).

On lots marked on plan as potentially impacted by rail traffic noise:
- Dwellings must be designed such that internal noise levels comply with MP4.4 as relevant; and
- Dwellings must be designed as recommended in the 'Traffic Noise Impact Assessment' document by Trinity Consultants (latest approved report version).

DEVELOPMENT CONTROLS

- Alternative Location For Private Open Space (For Lots Adjoining CAMCOS Corridor)
- Lots Potentially Impacted By Road Traffic Noise
- Lots Potentially Impacted By Rail Traffic Noise (MP4.4 Category 1)
- Lots Potentially Impacted By Rail Traffic Noise (MP4.4 Category 2)
- Multiple dwelling Allotment (Duplex Lot)
- Recommended Built to Boundary Wall
- Optional Built to Boundary Wall
- Indicative Location of Driveways
- Indicative Car Park Location *(Parking Bay Dimensions = 5.4m x 2.1m)*

PARKING

Total Visitor Parking Spaces	115
Total Lots	126

REFERENCE PLAN

URBIS

AURA - Precinct 11, 12 & 14 (Parts)

Plan of Development - Neighbourhood 7.3

1:1800 @ A3

0 20 40 60 80

DATE: 15.12.2023
JOB NO: P0004909
DWG NO: POD - 10

Bin pads to service Lots
7777 & 7778 only.

Bin pads to service Lots 7737,
7835, 7836 & 7837 only.

LEGEND

GENERAL
- Neighbourhood Boundary

OPEN SPACE
- Local Linear Park

RESIDENTIAL

30 Deep Lots
- 10.0m - Villa
- 12.5m - Premium Villa
- 14.0m - Courtyard
- 18.0m - Premium Traditional

28 Deep Lots
- 10.0m - Villa
- 12.5m - Premium Villa
- 14.0m - Courtyard
- 18.0m - Premium Traditional

25 Deep Lots
- 10.0m - Villa
- 12.5m - Premium Villa
- 14.0m - Courtyard
- 18.0m - Premium Traditional

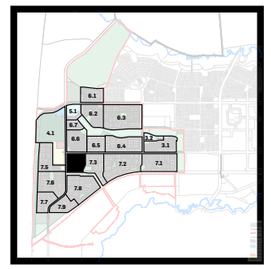

REFERENCE PLAN

Note:
On lots marked on plan as potentially impacted by road traffic noise:
- Dwellings must be designed such that interna noise levels comply with AS/ NZS2107-2016 'Acoustics - Recommended design sound levels and reverberation times for building interiors' or MP4.4 as relevant; and
- Dwellings must be designed as recommende in the 'Traffic Noise Impact Assessment' document by Trinity Consultants (latest approved report version).

DEVELOPMENT CONTROLS

- ★ Lots Potentially Impacted By Road Traffic Noise
- ● Multiple dwelling Allotment (Duplex Lot)
- Recommended Built to Boundary Wall
- Optional Built to Boundary Wall
- Indicative Location of Driveways
- Indicative Car Park Location *(Parking Bay Dimensions = 5.4m x 2.1m)*

PARKING

Total Visitor Parking Spaces	85
Total Lots	113

URBIS

AURA - Precinct 11, 12 & 14 (Parts)

Plan of Development - Neighbourhood 7.4

1:1500 @ A3

0 20 40 60 80

DATE: 15.12.2023
JOB NO: P0004909
DWG NO: POD - 11

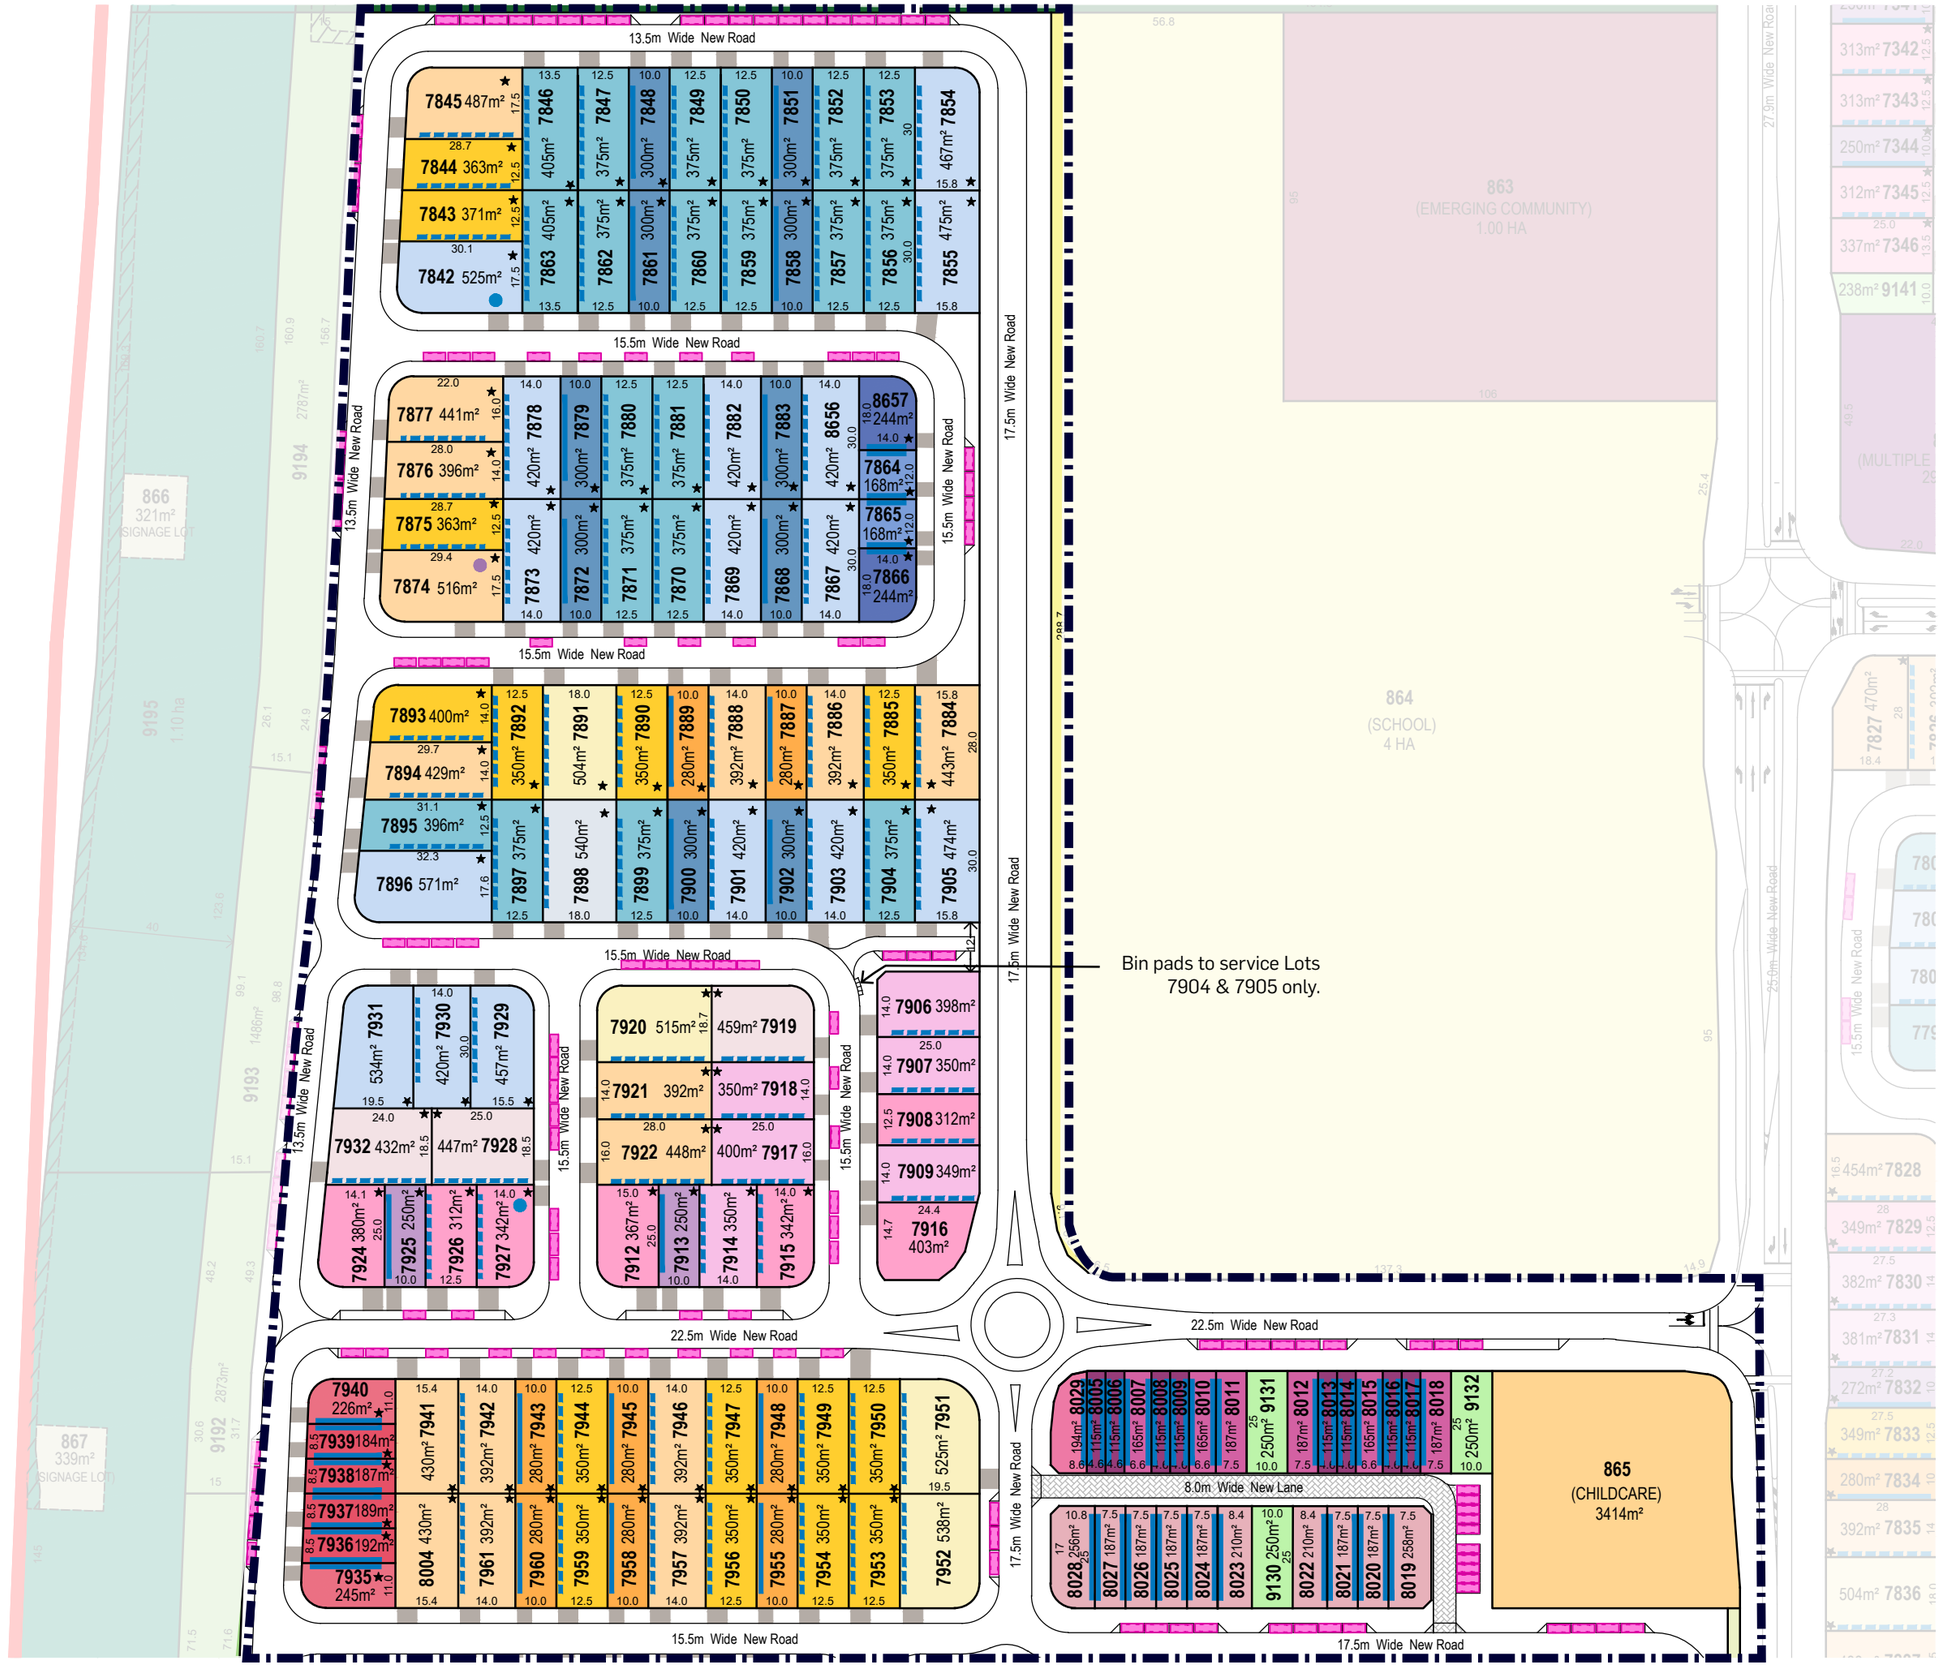

LEGEND

GENERAL
- Neighbourhood Boundary

LAND USE
- Childcare Centre

OPEN SPACE
- Local Linear Park

RESIDENTIAL

28 Deep Lots
- 10.0m - Villa
- 12.5m - Premium Villa
- 14.0m - Courtyard
- 18.0m - Premium Traditional

25 Deep Lots
- 4.0m - Terrace
- 4.6m - Terrace
- 6.6m - Terrace
- 6.6m+ - End Terrace
- 7.5m - Single Storey Terrace
- 9.0m+ - Front Loaded End Terrace
- 10.0m - Villa
- 12.5m - Premium Villa
- 14.0m - Courtyard
- 18.0m - Premium Traditional

21 Deep Lots
- 8.5m - Urban Villa
- 8.6m+ - End Urban Villa

Urban Lots
- Urban Warehouse A
- Urban Warehouse B

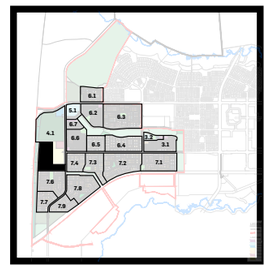

REFERENCE PLAN

Note:
On lots marked on plan as potentially impacted by road traffic noise:
- Dwellings must be designed such that interna noise levels comply with AS/ NZS2107-2016 'Acoustics - Recommended design sound levels and reverberation times for building interiors' or MP4.4 as relevant; and
- Dwellings must be designed as recommende in the 'Traffic Noise Impact Assessment' document by Trinity Consultants (latest approved report version).

DEVELOPMENT CONTROLS

- ★ Lots Potentially Impacted By Road Traffic Noise
- ● Multiple dwelling Allotment (Duplex Lot)
- ● Multiple Dwelling Allotment (Triplex Lot)
- Recommended Built to Boundary Wall
- Optional Built to Boundary Wall
- Indicative Location of Driveways
- Indicative Car Park Location *(Parking Bay Dimensions = 5.4m x 2.1m)*

PARKING

Total Visitor Parking Spaces	145
Total Lots	143

URBIS

AURA - Precinct 11, 12 & 14 (Parts)

Plan of Development - Neighbourhood 7.5

1:1500 @ A3

0 20 40 60 80

DATE: 07.11.2023
JOB NO: P0004909
DWG NO: POD - 12

LEGEND

GENERAL
- Neighbourhood Boundary

OPEN SPACE
- Neighbourhood Recreation Park

RESIDENTIAL

28 Deep Lots
- 7.5m - Front Loaded Terrace
- 9.0m+ - Front Loaded End Terrace
- 8.5m - Urban Villa
- 10.0m - Villa
- 12.5m - Premium Villa
- 14.0m - Courtyard
- 18.0m - Premium Traditional

25 Deep Lots
- 8.5m - Urban Villa
- 10.0m - Villa
- 12.5m - Premium Villa
- 14.0m - Courtyard
- 18.0m - Premium Traditional

Urban Lots
- Urban Lot Type A
- Urban Lot Type B
- Urban Lot Type C
- Urban Lot Type E
- Urban Lot Type F
- Urban Warehouse A
- Urban Warehouse B

REFERENCE PLAN

Note:
On lots marked on plan as potentially impacted by road traffic noise:
- Dwellings must be designed such that interna noise levels comply with AS/ NZS2107-2016 'Acoustics - Recommended design sound levels and reverberation times for building interiors' or MP4.4 as relevant; and
- Dwellings must be designed as recommended in the 'Traffic Noise Impact Assessment' document by Trinity Consultants (latest approved report version).

On lots marked on plan as potentially impacted by rail traffic noise:
- Dwellings must be designed such that internal noise levels comply with MP4.4 as relevant; and
- Dwellings must be designed as recommended in the 'Traffic Noise Impact Assessment' document by Trinity Consultants (latest approved report version).

DEVELOPMENT CONTROLS
- Lots Potentially Impacted By Road Traffic Noise
- Lots Potentially Impacted By Rail Traffic Noise (MP4.4 Category 1)
- Multiple dwelling Allotment (Duplex Lot)
- Multiple dwelling Allotment (Triplex Lot)
- Recommended Built to Boundary Wall
- Optional Built to Boundary Wall
- Indicative Location of Driveways
- Indicative Car Park Location *(Parking Bay Dimensions = 5.4m x 2.1m)*

PARKING

Total Visitor Parking Spaces	180
Total Lots	210

Bin pads to service Lots 8090, 8091 & 8092 only.

URBIS

AURA - Precinct 11, 12 & 14 (Parts)
Plan of Development - Neighbourhood 7.6

1:1500 @ A3

0 20 40 60 80

DATE: 07.11.2023
JOB NO: P0004909
DWG NO: POD - 13

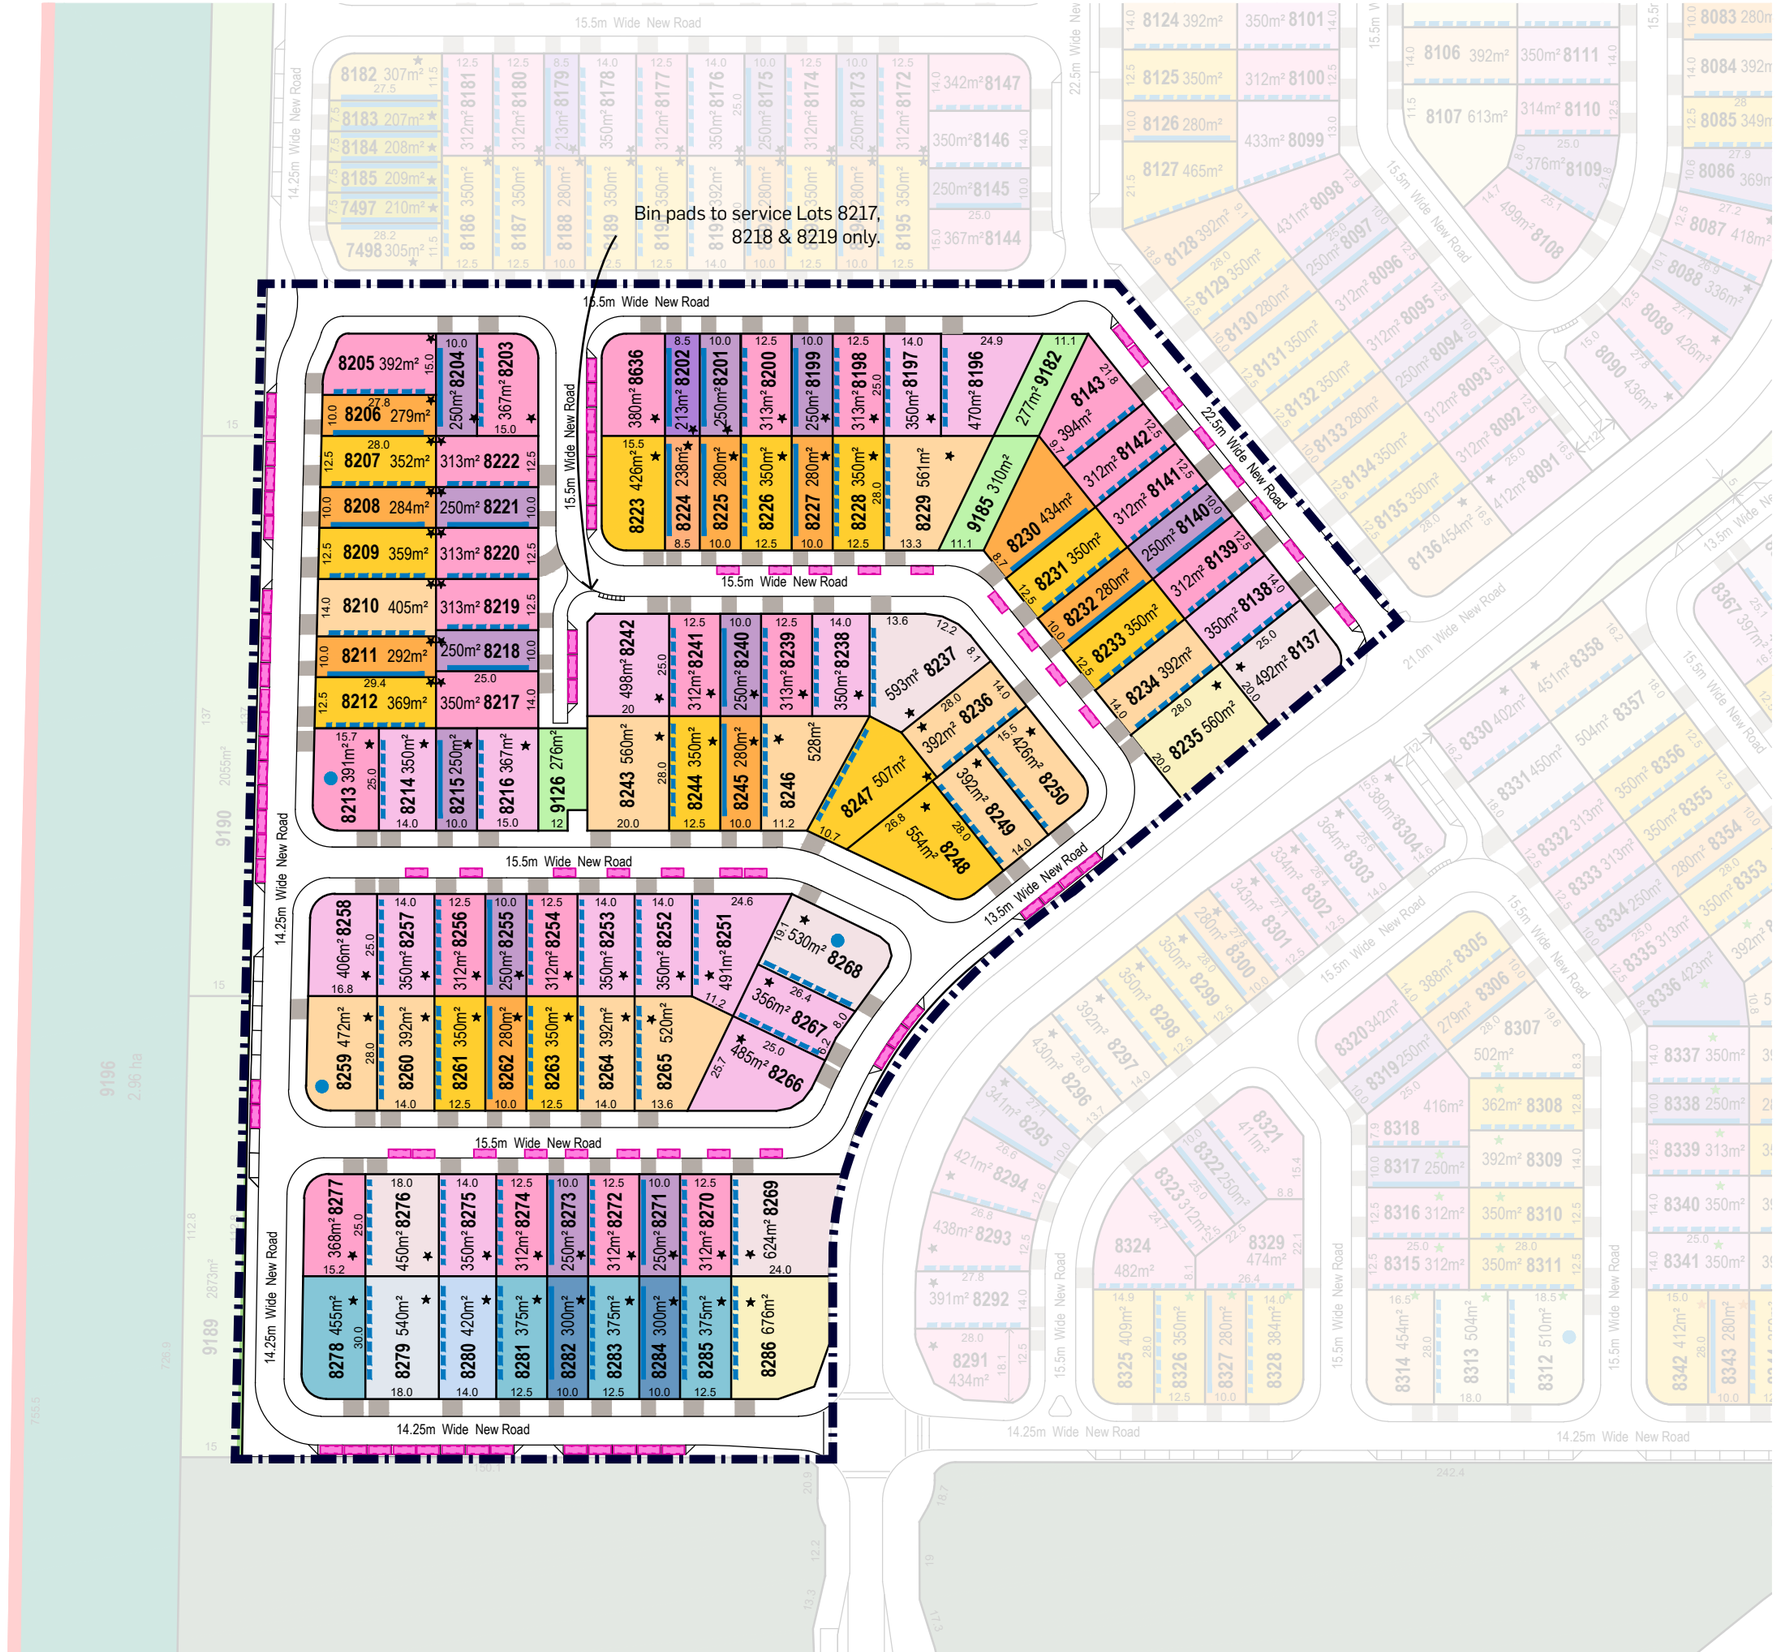

LEGEND

GENERAL

- Neighbourhood Boundary

OPEN SPACE

- Local Linear Park

RESIDENTIAL

30 Deep Lots

- 10.0m - Villa
- 12.5m - Premium Villa
- 14.0m - Courtyard
- 18.0m - Premium Traditional

28 Deep Lots

- 10.0m - Villa
- 12.5m - Premium Villa
- 14.0m - Courtyard
- 18.0m - Premium Traditional

25 Deep Lots

- 8.5m - Urban Villa
- 10.0m - Villa
- 12.5m - Premium Villa
- 14.0m - Courtyard
- 18.0m - Premium Traditional

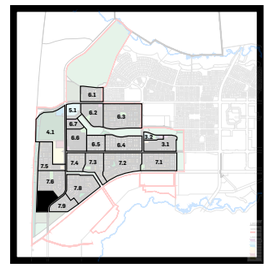

REFERENCE PLAN

Note:
On lots marked on plan as potentially impacted by road traffic noise:

- Dwellings must be designed such that interna noise levels comply with AS/ NZS2107-2016 'Acoustics - Recommended design sound levels and reverberation times for building interiors' or MP4.4 as relevant; and
- Dwellings must be designed as recommended in the 'Traffic Noise Impact Assessment' document by Trinity Consultants (latest approved report version).

On lots marked on plan as potentially impacted by rail traffic noise:

- Dwellings must be designed such that internal noise levels comply with MP4.4 as relevant; and
- Dwellings must be designed as recommended in the 'Traffic Noise Impact Assessment' document by Trinity Consultants (latest approved report version).

DEVELOPMENT CONTROLS

- ★ Lots Potentially Impacted By Road Traffic Noise
- ★ Lots Potentially Impacted By Rail Traffic Noise (MP4.4 Category 1)
- ● Multiple dwelling Allotment (Duplex Lot)
- Recommended Built to Boundary Wall
- Optional Built to Boundary Wall
- Indicative Location of Driveways
- Indicative Car Park Location *(Parking Bay Dimensions = 5.4m x 2.1m)*

PARKING

Total Visitor Parking Spaces	83
Total Lots	99

URBIS

AURA - Precinct 11, 12 & 14 (Parts)

Plan of Development - Neighbourhood 7.7

1:1500 @ A3

0 20 40 60 80

DATE: 31.01.2023
JOB NO: P0004909
DWG NO: POD - 14

LEGEND

GENERAL
- Neighbourhood Boundary

OPEN SPACE
- Local Recreation Park
- Landscape Buffer (Road Reserve)

RESIDENTIAL

30 Deep Lots
- 14.0m - Courtyard
- 18.0m - Premium Traditional

28 Deep Lots
- 10.0m - Villa
- 12.5m - Premium Villa
- 14.0m - Courtyard
- 18.0m - Premium Traditional

25 Deep Lots
- 4.0m - Terrace
- 4.6m - Terrace
- 6.6m - Terrace
- 10.0m - Villa
- 12.5m - Premium Villa
- 14.0m - Courtyard
- 18.0m - Premium Traditional

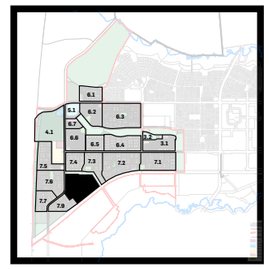

REFERENCE PLAN

Note:
On lots marked on plan as potentially impacted by road traffic noise:
- Dwellings must be designed such that interr noise levels comply with AS/ NZS2107-2016 'Acoustics - Recommended design sound levels and reverberation times for building interiors' or MP4.4 as relevant; and
- Dwellings must be designed as recommended in the 'Traffic Noise Impact Assessment' document by Trinity Consultar (latest approved report version).

On lots marked on plan as potentially impacted by rail traffic noise:
- Dwellings must be designed such that internal noise levels comply with MP4.4 as relevant; and
- Dwellings must be designed as recommended in the 'Traffic Noise Impact Assessment' document by Trinity Consultants (latest approved report version)

DEVELOPMENT CONTROLS
- Alternative Location For Private Open Space (For Lots Adjoining CAMCOS Corridor)
- Lots Potentially Impacted By Road Traffic Noise
- Lots Potentially Impacted By Rail Traffic Noise (MP4.4 Category 1)
- Lots Potentially Impacted By Rail Traffic Noise (MP4.4 Category 2)
- Multiple dwelling Allotment (Duplex Lot)
- Recommended Built to Boundary Wall
- Optional Built to Boundary Wall
- Indicative Location of Driveways
- Indicative Car Park Location *(Parking Bay Dimensions = 5.4m x 2.1m)*

PARKING

Total Visitor Parking Spaces	224
Total Lots	228

Bin pads to service Lots 8528, 8529 & 8530 only.

(LOCAL RECREATION PARK) 9180 4072m²

9120 (DRAINAGE) 1.3 ha

7858m²

17.5m Wide New Road
15.5m Wide New Road
22.5m Wide New Road
13.5m Wide New Road
21.0m Wide New Road
10.5m Wide New Lane

URBIS

AURA - Precinct 11, 12 & 14 (Parts)

Plan of Development - Neighbourhood 7.8

1:1500 @ A3

0 20 40 60 80

DATE: 15.12.2023
JOB NO: P0004909
DWG NO: POD - 15

Bin pads to service Lots
8304, 8330 & 8331 only.

Bin pads to service Lots
8373, 8374 & 8375 only.

14.25m Wide New Road

15.5m Wide New Road

22.5m Wide New Road

21.0m Wide New Road

13.5m Wide New Road

(LOCAL RECREATION PARK)
9180
4072m²

9123
(DISTRICT RECREATION PARK)
2.5 ha

870
4.92 ha

LEGEND

GENERAL
- Neighbourhood Boundary

OPEN SPACE
- Landscape Buffer (Road Reserve

RESIDENTIAL

28 Deep Lots
- 10.0m - Villa
- 12.5m - Premium Villa
- 14.0m - Courtyard
- 18.0m - Premium Traditional

25 Deep Lots
- 10.0m - Villa
- 12.5m - Premium Villa
- 14.0m - Courtyard
- 18.0m - Premium Traditional

REFERENCE PLAN

Note:
On lots marked on plan as potentially impacted by road traffic noise:
- Dwellings must be designed such that internal noise levels comply with AS/ NZS2107-2016 'Acoustics - Recommended design sound levels and reverberation times for building interiors' or MP4.4 as relevant; and
- Dwellings must be designed as recommended in the 'Traffic Noise Impact Assessment' document by Trinity Consultants

On lots marked on plan as potentially impacted by rail traffic noise:
- Dwellings must be designed such that internal noise levels comply with MP4.4 as relevant; and
- Dwellings must be designed as recommended in the 'Traffic Noise Impact Assessment' document by Trinity Consultants.

DEVELOPMENT CONTROLS
- Alternative Location For Private Open Space (For Lots Adjoining CAMCOS Corridor)
- Lots Potentially Impacted By Road Traffic Noise
- Lots Potentially Impacted By Rail Traffic Noise (MP4.4 Category 1)
- Lots Potentially Impacted By Rail Traffic Noise (MP4.4 Category 2)
- Multiple dwelling Allotment (Duplex Lot)
- Recommended Built to Boundary Wall
- Optional Built to Boundary Wall
- Indicative Location of Driveways
- Indicative Car Park Location *(Parking Bay Dimensions = 5.4m x 2.1m)*

PARKING

Total Visitor Parking Spaces	118
Total Lots	109

URBIS

AURA - Precinct 11, 12 & 14 (Parts)

Plan of Development - Neighbourhood 7.9

1:1500 @ A3

0 20 40 60 80

DATE: 15.12.2023
JOB NO: P0004909
DWG NO: POD - 16

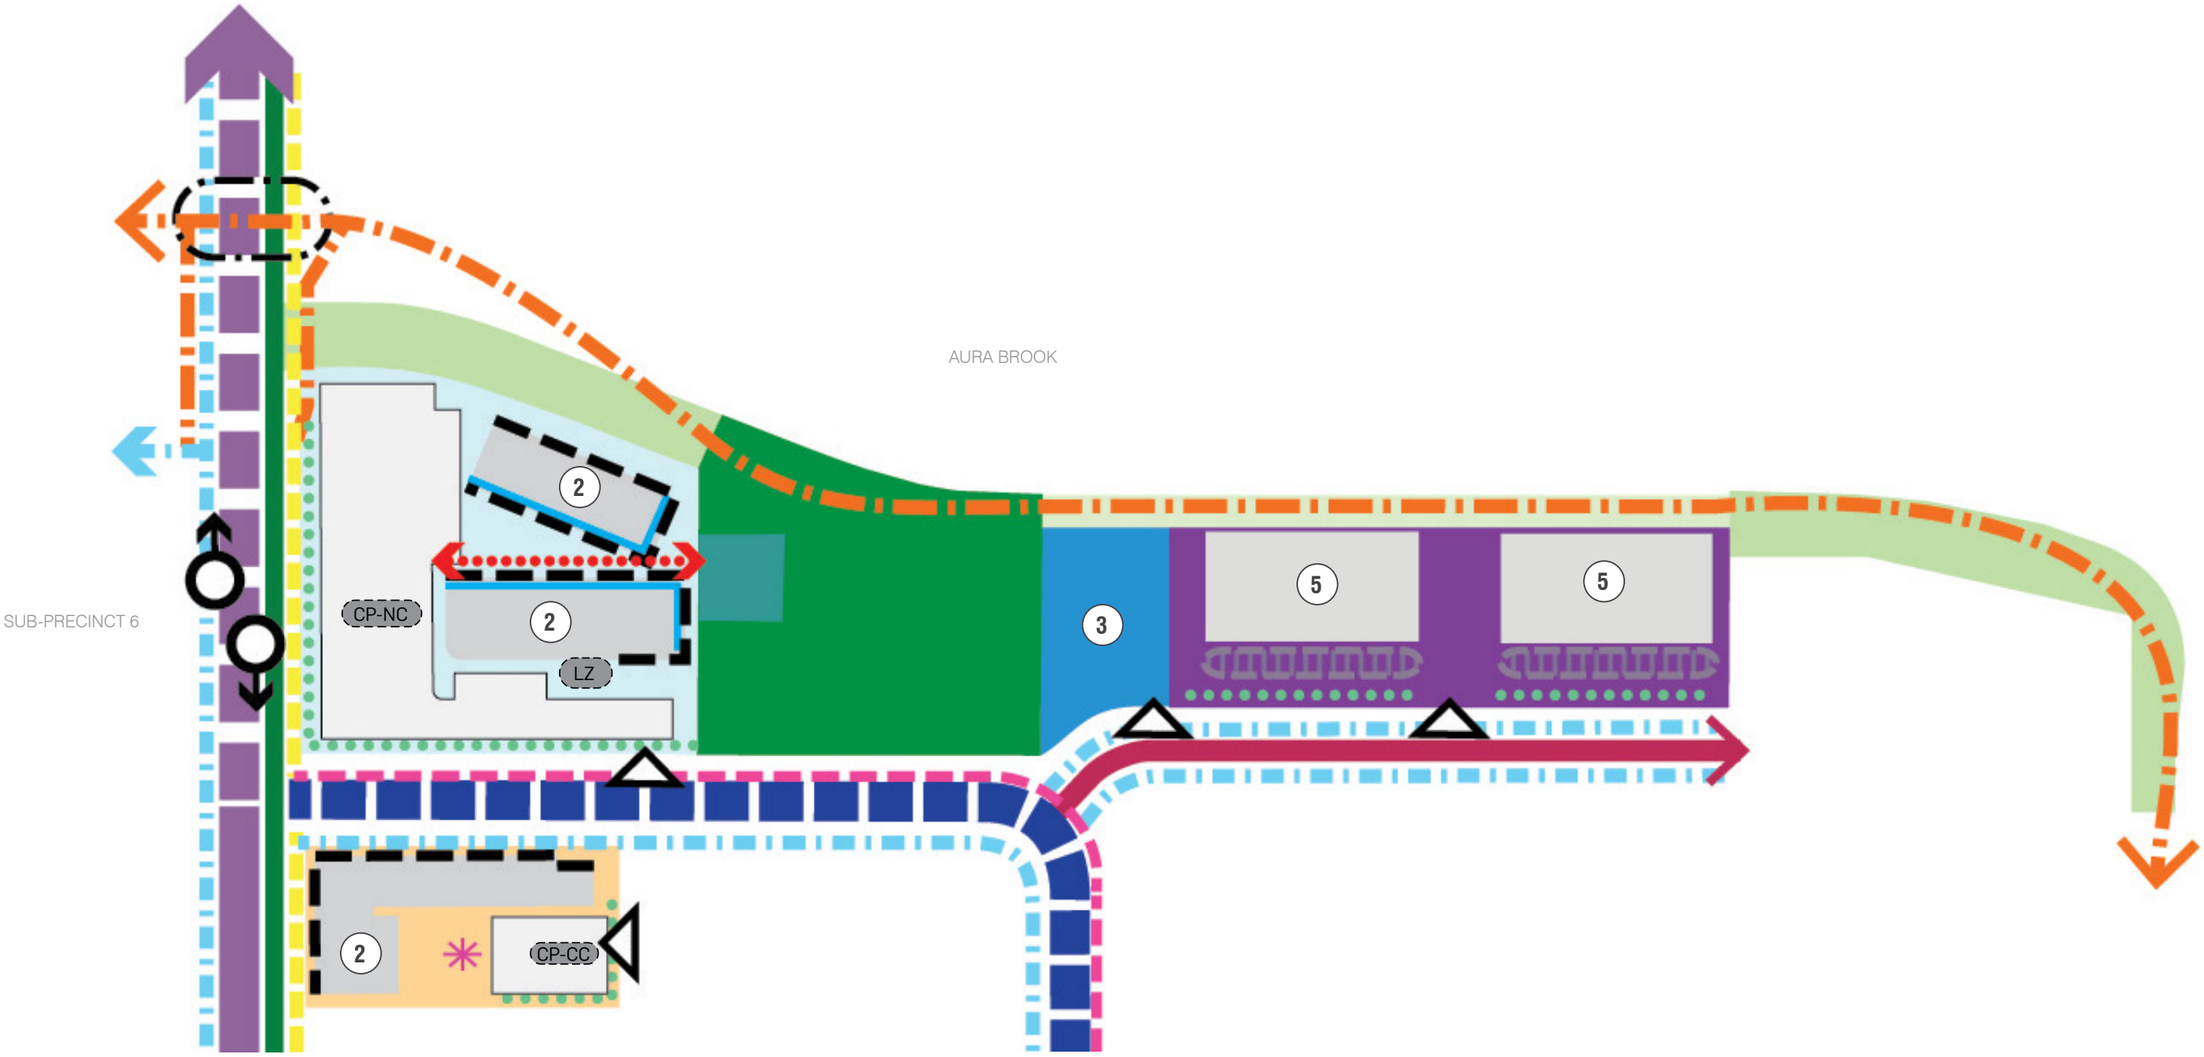

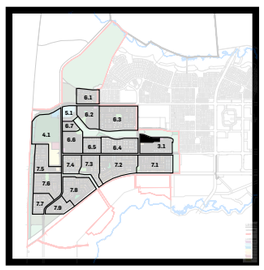

REFERENCE PLAN

LEGEND

LAND USES

- Neighbourhood Centre
- Neighbourhood Meeting Rooms (2 x 750m² sites)
- Childcare Centre
- Multiple Residential Sites
- Linear Open Space
- Landscape Buffer
- Neighbourhood Recreation Park
- Civic Park (indicative location)

BUILDING HEIGHTS

- (#) Maximum number of storeys

INTERNAL LANDUSE OUTCOMES

- Indicative built form footprints
- Indicative carparking areas
- Indicative carparking and servicing areas (Multiple Residential)
- CP-NC — Carparking & Servicing - indicative location - Neighbourhood Centre
- CP-CC — Carparking & Servicing - indicative location - Childcare Centre
- LZ — Loading Zone
- Outdoor Playscape for Childcare Centre -indicative location
- Public thoroughfare (key pedestrian link)
- Indicative Landscape Screening

INTERFACES

- Desired building frontage / setback with building articulation and screen planting
- Retail frontage
- Primary access locations (shared)

STREET SCAPE

- Pedestrian / Cycle underpass
- 3.0m Wide Contraflow / Dedicated Cycle Path
- 3.0m Wide Shared Recreation Trail
- 2.5m Wide Off-Road Pedestrian Path
- 1.8m Wide Off-Road Pedestrian Path
- 1.5m Wide Off-Road Pedestrian Path

ROAD NETWORK HIERARCHY

- Trunk Connector B1 (22.5m wide)
- Trunk Connector B2 (20.0m wide)
- Neighbourhood Connector B (22.5m wide)
- Access Street A (17.5m wide)

PUBLIC TRANSPORT

- Indicative Public Bus Stop

URBIS

AURA - Precinct 11, 12 & 14 (Parts)

Plan of Development - Neighbourhood 3.2

1:1500 @ A3

0 20 40 60 80

DATE: 15.12.2023
JOB NO: P0004909
DWG NO: POD - 19

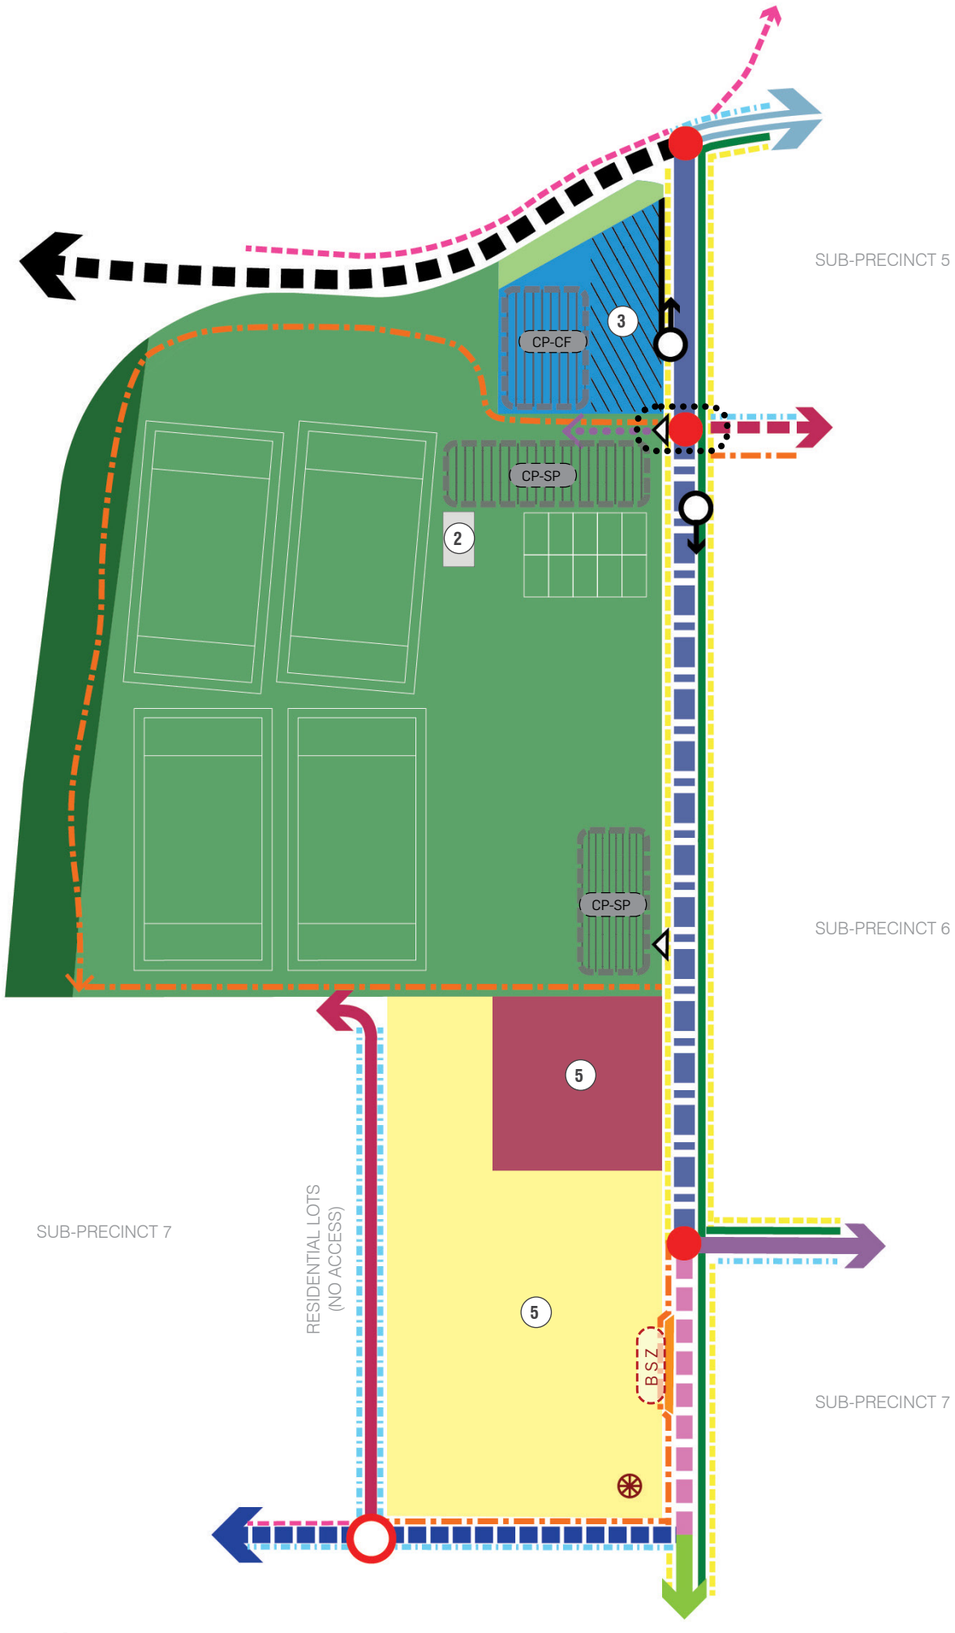

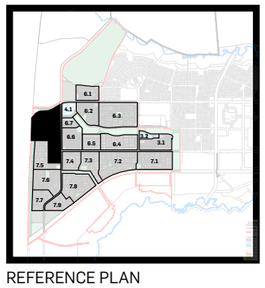

REFERENCE PLAN

LEGEND

LAND USES

- Community Facility
- P-6 State School
- Emerging Community Site
- Highway Buffer (40m)
- Major Sports Park
- District Linear Park (min. 15m wide)

BUILDING HEIGHTS

- (#) Maximum number of storeys

INTERFACES

- Required building frontage
- Primary access location
- Key corner site

INTERNAL LANDUSE OUTCOMES

- Preferred Building Location Zones
- Indicative Sports Fields
- CP-CF — Carparking & Servicing - indicative location - Community Facility
- CP-SP — Carparking & Servicing - indicative location - Sports Park
- BSZ — School Bus Stop Zone

ROAD NETWORK HIERARCHY

- Sub Arterial 2 (32.5m wide)
- Sub Arterial 5 (28.5m wide)
- Sub Arterial 5B (27.9m wide)
- Sub Arterial 2B (30.4m wide)
- Industrial Connector (29m wide)
- Trunk Connector B1 (22.5m wide)
- Trunk Connector C (21.0m wide)
- Trunk Connector E (25.0m wide)
- Neighbourhood Connector B (22.5m wide)
- Access Street A (17.5m)
- Access Street B (17.5m)
- Driveway / pedestrian access (includes parking in key areas)
- Bus drop off

INTERSECTIONS

- Signalised Intersection (and associated pedestrian crossing)
- Roundabout Intersection
- Proposed at-grade pedestrian / cycle crossing

PUBLIC TRANSPORT

- Indicative Public Bus Stop

STREET SCAPE

- 3.0m Wide Contraflow / Dedicated Cycle Path
- 3.0m Wide Shared Recreation Trail
- 2.5m Wide Off-Road Pedestrian Path
- 1.8m Wide Off-Road Pedestrian Path
- 1.5m Wide Off-Road Pedestrian Path

URBIS

AURA - Precinct 11, 12 & 14 (Parts)

Plan of Development - Neighbourhood 4.1

1:3500 @ A3

0 20 40 60 80 100 120

DATE: 15.12.2023
JOB NO: P0004909
DWG NO: POD - 20

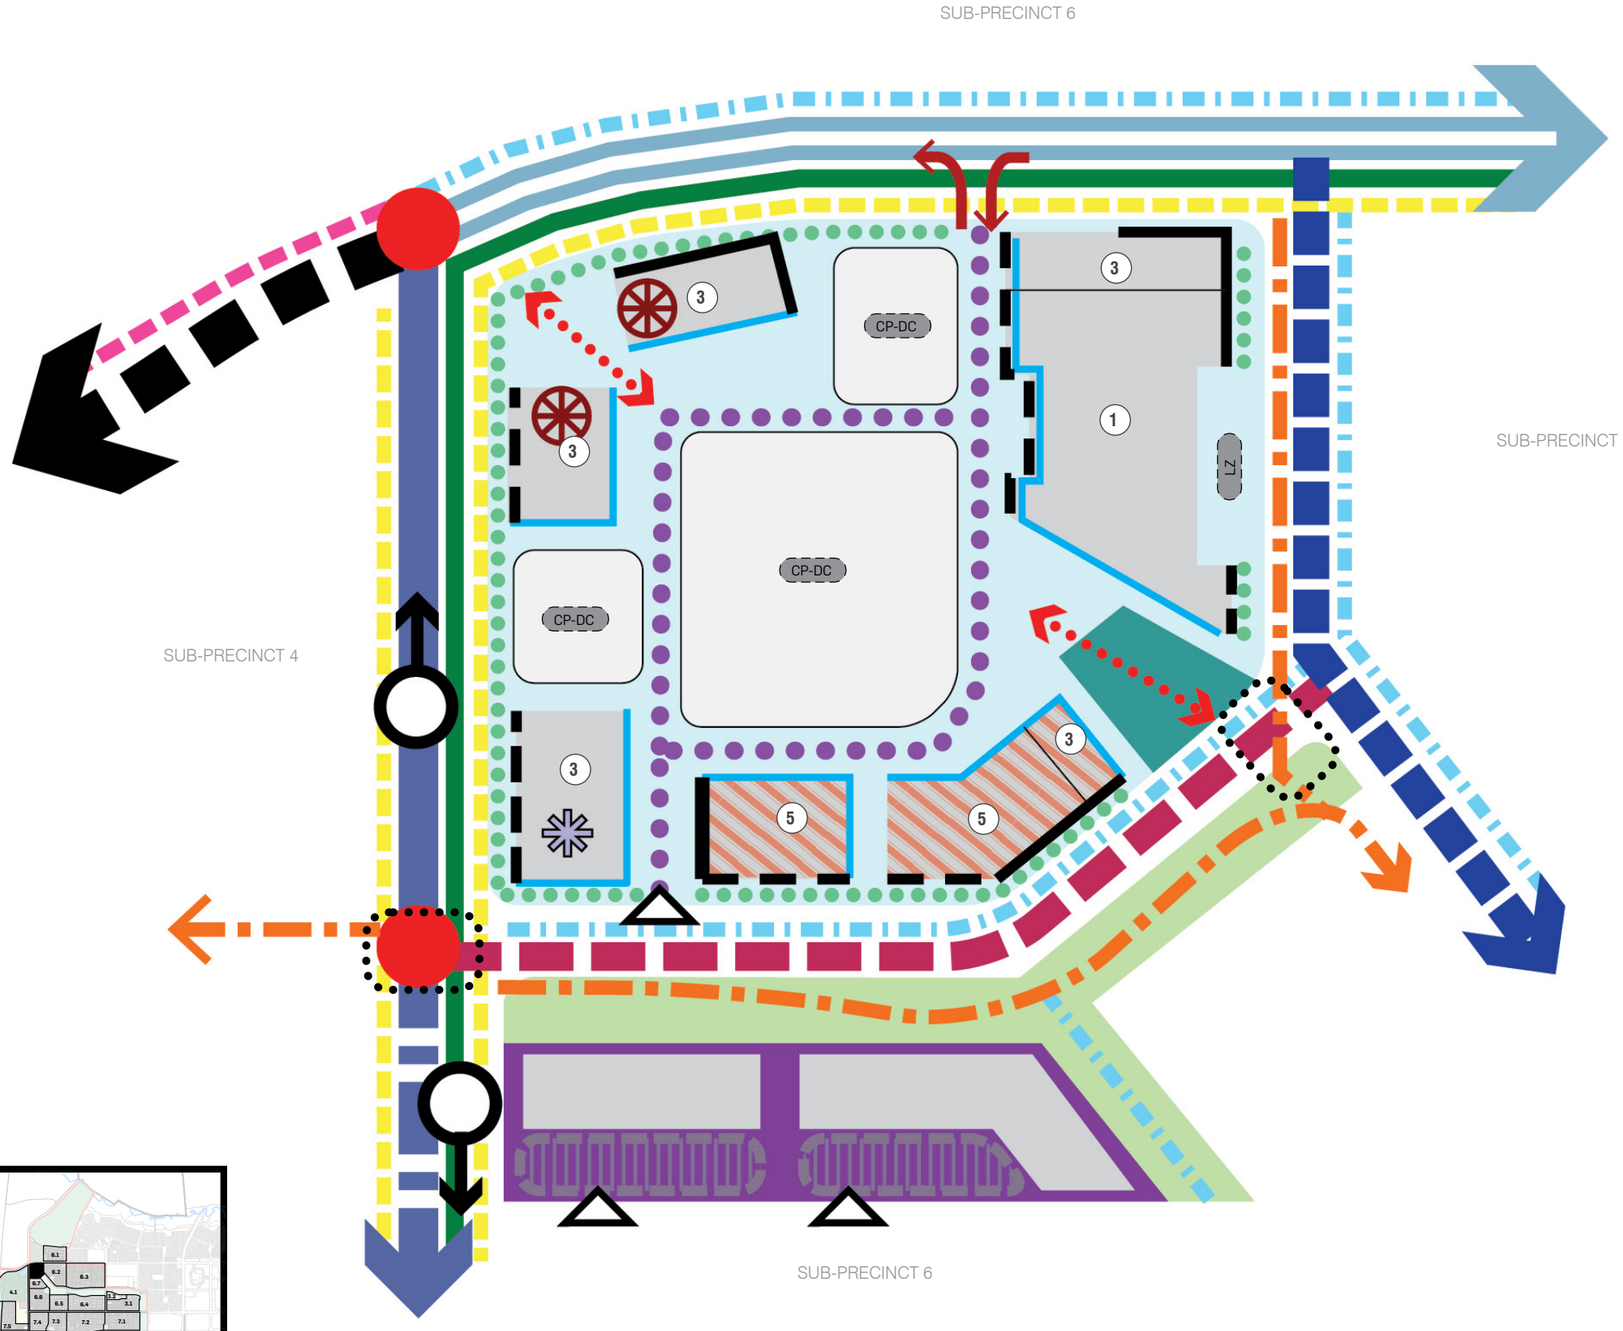

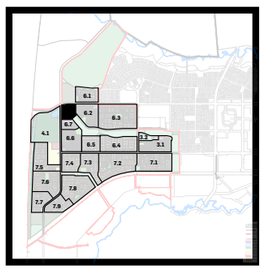

REFERENCE PLAN

LEGEND

LAND USES
- District Centre
- Multiple Residential Sites
- Linear Open Space
- Possible Tavern (Indicative location)

BUILDING HEIGHTS
- (#) Maximum number of storeys

INTERNAL LANDUSE OUTCOMES
- Indicative built form footprints
- Town Square (indicative location)
- Indicative carparking areas
- Residential uses above ground floor retail - preferred location
- CP-DC — Carparking & Servicing - indicative location - District Centre
- LZ — Loading Zone
- Public thoroughfare (key pedestrian links)
- Indicative Landscape Screening

INTERFACES
- Required building frontage
- Desired building frontage / setback with building articulation and screen planting
- Retail frontage
- Primary access locations
- Left-in, Left out access
- Key corner site

INTERSECTIONS
- Signalised Intersection (and associated pedestrian crossing)
- Proposed at-grade pedestrian / cycle crossing

STREET SCAPE
- 3.0m Wide Contraflow / Dedicated Cycle Path
- 3.0m Wide Shared Recreation Trail
- 2.5m Wide Off-Road Pedestrian Path
- 1.8m Wide Off-Road Pedestrian Path
- 1.5m Wide Off-Road Pedestrian Path

ROAD NETWORK HIERARCHY
- Sub Arterial 2 (32.5m wide)
- Sub Arterial 2B (30.4m wide)
- Sub Arterial 5 (28.5m wide)
- Sub Arterial 5B (27.9m wide)
- Neighbourhood Connector B (22.5m wide)
- Access Street B (17.5m)
- Internal Road Access (Indicative)

PUBLIC TRANSPORT
- Indicative Public Bus Stop

URBIS

AURA - Precinct 11, 12 & 14 (Parts)
Plan of Development - Neighbourhood 5.1

1:1500 @ A3

0 20 40 60 80

DATE: 023.03.2023
JOB NO: P0004909
DWG NO: POD - 21

APPENDIX F
CAR/BICYCLE PARKING RATES

TABLE 2: USE DEFINITIONS — CAR PARKING RATES

LAND USE	CAR SPACES	SERVICE VEHICLE SPACES
Business [1]	1 space / 30m² GFA	• Where < 200m² GFA – SRV • Where 201m² to 600m² GFA – VAN + MRV • Where > 600m² GFA – 1 VAN + 1 SRV + 1 MRV
Car Park	Sufficient spaces to accommodate number of vehicles likely to be parked at any one time	Not required
Child care centre	1 employee space / employee + 1 customer space / 5 children	• VAN + WCV (where >200m2 GFA)
Community Facility	1 space / 20m² GFA	VAN + WCV (where >200m² GFA)
Display home	Sufficient spaces to accommodate number of vehicles likely to be parked at any one time	Not required
Educational Establishment	Sufficient spaces to accommodate the number of vehicles likely to be parked at any one time	Sufficient spaces to accommodate number of vehicles likely to be parked at any one time (with min. 1 WCV bay)
Fast Food Premises [1] Food Premises [1]	1 space / 15m² GFA where in all other Sub-Precinct/s.	• Where < 200m² GFA – SRV • Where 201m² to 600m² GFA – VAN + MRV • Where > 600m² GFA – 1 VAN + 1 SRV + 1 MRV
Garden Centre	1 space / 20m² total use area (where ≤ 100m² total use area) + 1 space / 50m² total use area (for component > 100m² total use area)	• Where requiring access via a street – HRV (Type B Access) • Where requiring access via a road – HRV (Type A Access)
Health care services	1 space / 20m² GFA	• Where requiring access via a road – SRV (Type A Access) + occasional access for MRV • Where requiring access via a street – SRV (Type B Access) + occasional access for MRV
Home Based Business	1 space per visitor / employee not residing on the site (in addition to parking provided for the dwelling)	Not required
Indoor Sport and Recreation	Sufficient spaces to accommodate the number of vehicles likely to be parked at any one time.	Sufficient spaces to accommodate number of vehicles likely to be parked at any one time (with min. 1 WCV bay)
Indoor Entertainment (Tavern)	1 space / 20m² GFA	• Where < 200m² GFA – SRV • Where 201m² to 600m² GFA – VAN + MRV • Where > 600m² GFA – 1 VAN + 1 SRV + 1 MRV
Market	1 space / 20m² total use area	• WCV
Multiple dwelling	1 space / dwelling + 1 visitor space / 4 dwellings	• Where ≤ 10 dwellings and requiring access via a street – MRV (Type B Access) + VAN • Where > 10 dwellings or requiring access via a road – MRV (Type A Access) + VAN + WCV
Outdoor Sales	1 space / 20m² total use area (where ≤ 200m² total use area) + 1 space / 100m² total use area (for component > 200m² total use area)	• Where < 200m² GFA – SRV • Where 201m² to 600m² GFA – VAN + MRV • Where > 600m² GFA – 1 VAN + 1 SRV + 1 MRV
Outdoor Sport and Recreation	Sufficient spaces to accommodate number of vehicles likely to be parked at any one time	• Where requiring access via a road – MRV (Type A Access) + WCV; • Where requiring access via a street – MRV (Type B Access) + WCV
Sales Office	2 spaces	Not required
Service Industry	1 space / 50m² GFA (where ≤500m² GFA) + 1 space/100m² GFA (for component >500m² GFA)	• Where requiring access via a road – AV (Type A Access) • Where requiring access via a street – AV (Type B Access)
Service Station	1 space / 20m² GFA (when involving sale of goods) + 2 spaces / service bay (min. 4 spaces)	AV
Shop [1]	1 space / 20m² GFA	• Where < 200m² GFA – SRV • Where 201m² to 600m² GFA – VAN + MRV • Where > 600m² GFA – 1 VAN + 1 SRV + 1 MRV
Shopping centre	1 space / 20m2 GFA or alternative rate where demonstrated in a Parking Assessment Report.	• Refer to ***Table 55***
Showroom	1 space / 20m² GFA (where ≤100m² GFA) + 1 space / 50m² GFA (for component >100m² GFA)	• Where < 200m² GFA – SRV • Where 201m² to 600m² GFA – VAN + MRV • Where > 600m² GFA – 1 VAN + 1 SRV + 1 MRV
Veterinary Hospital	1 space / 20m² GFA	• Where requiring access via a road – SRV (Type A Access) + occasional access for MRV • Where requiring access via a street – SRV (Type B Access) + occasional access for MRV

REFERENCE:

1. (a) Where gross floor area exceeds 200m², provision is to be made for on-site refuse collection;

   (b) Where a development has a gross floor area of less than 1,500m², and waste collection will occur not more than twice per week, a WCV parking space provided on site may be considered to satisfy the requirement to provide on-site parking for another service vehicle type that is not larger than the WCV.

NOTES:

1. Type A Access — where the design vehicle access must:-
   i. enable entering and exiting the site in a forward motion;
   ii. enable travel though the site on circulation roads / aisles to access service areas, without significant impact on external or internal traffic operations; and
   iii. enable on-site manoeuvring to park and load / unload in a designated service area.
2. Type B Access — where the design vehicle access must:-
   i. enable standing wholly within the site without occupying any designated queue areas, or blocking access to more than 50% of car parking spaces; and
   ii. limit any on-street manoeuvring to reversing on or off the site in one movement only.

   The swept path of the vehicle may cover the overall width of a two-way undivided driveway.
3. Where a development is for a residential activity or community activity use, and waste collection will occur not more than twice per week, a WCV parking space provided on site may be considered to satisfy the requirement to provide on-site parking for another service vehicle type that is not larger than the WCV.
4. Occasional access (for the maximum size of service vehicle expected less than 20 times per year) is to be provided for vehicles that occasionally service a site as part of its normal operation. Examples of this type of servicing are a furniture removal van at a multiple dwelling or office development and a refuse collection vehicle at a community activity facility. Vehicle access must:-
   i. enable standing wholly within the site;
   ii. enable reverse manoeuvres limited to one only, either to or from the site; and
   iii. enable the swept path of the vehicle to be not greater than the width of the access driveway.

TABLE 3: USE DEFINITIONS — BICYCLE PARKING RATES

LAND USE	RECOMMENDED EMPLOYEE PARKING SPACES	RECOMMENDED VISITOR/SHOPPER PARKING SPACES	RECOMMENDED MOTORCYCLE PARKING SPACES
Commercial Use	1 per 190m² GFA	1 per 700m² GFA	1 per 100m² GFA
Shopping Centre	1 per 190m² GFA	1 per 475m² GFA	1 per 100m² GFA
Multiple Residential	1 per dwelling	1 per 4 dwellings	1 per 10 dwellings

TABLE 4: BICYCLE END OF TRIP FACILITIES

	EMPLOYEE BICYCLE PARKING SPACES	PERSONAL LOCKERS	USER GROUP	CHANGE ROOMS	SHOWERS	SANITARY COMPARTMENTS	WASH BASINS
Lockers, change rooms, showers, sanitary compartments and washbasins	1–5	1/space	Female and male	1 of unisex design	1	1 closet pan	1
	6–19	1/space	Female	1	1	1 closet pan	1
			Male	1	1	1 closet pan	1
	20 or more	1 / space	Female	1	2, plus 1 additional for every 20 bicycle parking spaces thereafter	2 closet pans plus 1 additional for every 60 bicycle parking spaces thereafter	1, plus 1 additional for every 60 bicycle parking spaces thereafter
			Male	1	2, plus 1 additional for every 20 bicycle parking spaces thereafter	2 closet pans plus 1 additional for every 60 bicycle parking spaces thereafter	1, plus 1 additional for every 60 bicycle parking spaces thereafter

TABLE 5: MINIMUM SERVICE VEHICLE PARKING REQUIREMENTS FOR SHOP

Column 1 GFA (m²)	Column 2 Service Bays Required					
	VAN	SRV	MRV	HRV	AV	WCV
0-199		1				
200-599	1		1			1
600-999	1	1	1			1
1,000-1,499	2	1	1			1
1,500-1,999	2	2	1			1
2,000-2,799	2	2	2			1
2,800-3,599	2	2	2	1		1
3,600-4,399	3	2	2	1		1
4,400-6,499	3	2	2	1	1	1
6,500-8,499	4	2	2	1	1	1
8,500-11,499	4	3	2	1	1	1
11,500-14,749	5	3	2	1	1	1
14,750-17,999	5	3	3	1	1	1
18,000-20,999	6	3	3	1	1	1
21,000-2,3999	6	3	3	2	1	1
24,000-26,999	6	3	3	2	2	1
27,000-29,999	6	3	3	3	2	1
30,000-32,999	7	3	3	3	2	1
33,000-35,999	7	3	4	3	2	1
36,000-38,999	8	3	4	3	2	1
39,000-41,999	9	3	4	3	2	1
42,000+	10	3	4	3	2	1

Notes—

(1) Design service vehicles are defined in the **Planning scheme policy for the transport and parking code.**

(2) Where *gross floor area* exceeds 200m², provision is to be to be made for on-site refuse collection.

(3) Where a development has a *gross floor area* of less than 1,500m², and waste collection will occur not more than twice per week, a WCV parking space provided on site may be considered to satisfy the requirement to provide on-site parking for another service vehicle type that is not larger than the WCV.

(4) The following requirements apply to *shopping centres*:-

(i) except as provided for in (ii) below, service bay requirements are to be applied to each individual retail component of the development, with service bays located immediately adjacent to the component;

(ii) specialty shops in a *shopping centre* with a *gross floor area* of less than 200m² are to be grouped together and treated as a single retail component;

(iii) specialty shops for this purpose, MRV class vehicles are to be provided for in lieu of HRV and AV class vehicles.

APPENDIX G
RESIDENTIAL DEVELOPMENT CONTROLS

1.1.1 HOUSE & MULTIPLE RESIDENTIAL ALLOTMENTS

Development Controls

General

1. All development inclusive of Single and Multiple Residential Allotments (Duplex) is to be undertaken in accordance with the Development Approval.
2. Building setbacks and built-to-boundary wall locations shown are subject to future proposed easements and/or underground services.
3. Maximum building height is 2 storeys (9m) for all dwellings or 3 storeys where identified on a Fixed Elements Plan or Plan of Development. Rooftop terraces are defined as a 'storey'.
4. Noise affected allotments are to be developed in accordance with AS3671-1989 'Acoustics - Road Traffic Noise Intrusion - building siting and construction' to achieve the satisfactory internal noise levels stipulated in AS2107-2000 'Acoustics - Recommended design sound levels and reverberation times for building interiors'.
5. Where nominated as a duplex lot, the two (2) dwelling units must be attached.

Setbacks

6. Setbacks are as per the Plan of Development Table unless otherwise specified. In the case of Courtyard and Traditional Corner Lots, an additional setback from the street corner is applicable. The setback applies to any building or structure greater than 2m high. The setback is measured as the line that joins the points on the front and side street boundaries of the lot that are located 9m back from the point of intersection of these two boundaries.
7. A corner lot, for the purposes of determining setbacks, is a lot that adjoins the intersection of two streets (connector, access street or access place). This excludes those lots that abut a shared access driveway, a laneway or a pedestrian link / landscape buffer and therefore in these cases a secondary street setback does not apply.
8. Corner lots are interpreted as having two front boundaries and two side boundaries for the purposes of determining building setbacks (no rear boundary setback applies).
9. Built to Boundary walls are recommended where road frontage widths are less than 12.49m. Built to Boundary walls are optional for lots with road frontage widths equal to, or in excess of 12.5m. Where Built to Boundary walls are not adopted side setbacks shall be in accordance with the Plan of Development Table.
10. Built to Boundary walls are to have a maximum length of 15m or 50% of the length of the lot depth (whichever is greater) and a maximum height of 3.5m.
11. Boundary setbacks are measured to the wall of the structure. Eaves should not encroach closer than 450mm to the lot boundary except in the case of:
    a) The Primary Street Frontage where eaves should not be closer than 1950mm (1.95m);
    b) Walls that are Built to Boundary.
12. First floor setbacks must not exceed the minimum ground floor setbacks, as documented in the Plan of Development Table.
13. Roofed gatehouses and arches are permitted within the front setback (and the secondary frontage for corner lots) provided they meet the requirements of the Queensland development Code, having:
    - a maximum area of 4m^2 ; and
    - not more than 2m wide elevation to the street; and
    - not more than 3m in height.

Site Cover and Amenity

14. Site cover for each lot is not to exceed the percentages outlined in the Plan of Development Table.
15. Private open space, must be provided and is not less than 15m^2 per dwelling with a minimum dimension of 3.0m, and is directly accessible from a ground floor living area.

Privacy and Overlooking

16. Buildings must be sited and designed to provide adequate visual privacy for neighbours:
    - Where the distance separating a window or balcony of an adjoining dwelling from the side or rear boundary is less than 1.5m:
      a) a permanent window and a balcony has a window/ balcony screen extending across the line of sight from the sill to at least 1.5m above the adjacent floor level; or
      b) a window has a sill height more than 1.5m above the adjacent floor level, or
      c) a window has obscure glazing below 1.5m;

    Where Window and Window/Balcony Screen has the same meaning as in the Queensland Development Code.

Fencing

For detached lots:

17. Fencing along primary street frontages must be either 50% transparent or a maximum of 1.2m in height. Fencing to secondary street frontages may be screen fencing of 1.8m high maximum and extend up to the front building line (main facade). For lots identified as being subject to rear fence controls on the Plan of Development, the fence must be a minimum 1.5m high solid screen fence and may extend up to a maximum 1.8m where the upper 0.3m is 30% transparent.
18. For Multiple Residential (Duplex lots):
    Fencing along primary and secondary street frontages (where it adjoins private open space) must be a minimum 1.5m high solid screen fencing and may extend up to a maximum 1.8m where the upper 0.3m is 50% transparent.

Parking and Driveways

For all allotments the following applies:

19. Double garages will not be permitted on a single storey dwelling, on a lot less than 10m wide.
20. Double garages are permitted:
    - On any Premium Villa, Courtyard, Premium Traditional or Multiple Residential (Duplex) Lot;
    - On any 7.5m wide to less than 12.5m wide where the dwelling is more than one storey in height, and where the garage is setback at least 1m behind the main facade, excluding balconies, of the dwelling;
    - On any corner lot if the garage fronts the secondary street frontage as shown in the setback diagrams for detached corner allotments and minimum garage setbacks can be met;
    - On a single storey dwelling on any Villa Lots where the following design criteria are met:
      a) The front facing building wall, which comprises the garage door/s, may not exceed an external width of 5.7m; and
      b) The garage door width must not exceed 4.8m; and
      c) The garage door must have a minimum 450mm eave above it and be setback a minimum of 240mm behind the pillar of the garage door; and
      d) Must have a sectional, tilt or roller door; and
      e) The front facade of the dwelling must include the following:
         - A front entrance door and windows with a sidelight.
         - A front verandah, portico or porch located over the front entrance, which extends a minimum of 1.6m forward of the entrance door.
         - The verandah, portico or porch is to include front piers with distinct materials and/or colours
      f) The garage has one side constructed as a built to boundary wall in a position consistent with the Plan of Development for the lot; and
      g) The driveway of the garage is to taper from the garage opening down to 3m at the lot boundary. The taper must occur on the central edge of the driveway.
         - Any combination of a 'garage', 'carport' or 'open carport' as defined in the Queensland Development Code (QDC) are taken to be a 'garage' under this POD.
21. The maximum width of a driveway at the lot boundary & where crossing the verge:
    - serving a double garage shall be 4.8m; and
    - serving a single garage shall be 3.0m.
22. Parking spaces on driveways do not have to comply with gradients in AS2890.
23. A maximum of one driveway per dwelling is permitted (2 for Multiple Residential (duplex) allotments.
24. Driveways should avoid on-street works such as dedicated on-street parking bays, drainage pits and service pillars.
25. The minimum distance of a driveway from an intersection of one street with another street (not a laneway) shall be 6.0 metres.
26. The minimum distance between driveways on the same Multiple Residential (including duplex) lot shall be 3.0 metres at the boundary.

Rainwater Tanks

27. All dwellings (including Duplex dwellings) must have:
    - Lots >300m2 = a 5kL rainwater tank
    - Lots 225-300m2 = 3kL rainwater tank
    - Lots <225m2 = no tank required
28. All tanks to residential dwellings must collect a minimum 50% roof area capture. All tanks must supply water to toilets, laundry and have a connection for external usage and must have a backup supply from the main potable water system. The tank must be located outside of the minimum area required for private open space.

Definitions

Site Cover

The proportion of the site covered by buildings, including roof overhangs.

PLAN OF DEVELOPMENT TABLE

		URBAN VILLA ALLOTMENTS		VILLA ALLOTMENTS		PREMIUM VILLA ALLOTMENTS		COURTYARD ALLOTMENTS		PREMIUM TRADITIONAL ALLOTMENTS		MULTIPLE RESIDENTIAL ALLOTMENTS (DUPLEX)	
		8.5m–9.99m Wide		10m–12.49m Wide		12.5m–13.99m Wide		14m - 17.99m Wide		18.0m Wide +			
		Ground Floor	First Floor	Ground Floor	First Floor	Ground Floor	First Floor	Ground Floor	First Floor	Ground Floor	First Floor	Ground Floor	First Floor
Front & Rear (metres)[3]													
Front / Primary Frontage		2.4	2.4	2.4	2.4	2.4	2.4	2.4	2.4	2.4	2.4	2.4	2.4
Garage	Single	5.0	n/a	5.0	n/a	5.0	n/a	5.0	n/a	5.0	n/a	5.0	n/a
	Double	5.0		5.0		5.0		5.0		5.0		5.0	
Rear		1.5	3.0	1.5	3.0	1.5	3.0	1.5	3.0	1.5	3.0	1.0 [1]	1.0 [1]
Rear setback for lots adjoiing CAMCOS		3.9 [2]	3.9 [2]	3.9 [2]	3.9 [2]	3.9 [2]	3.9 [2]	3.9 [2]	3.9 [2]	3.9 [2]	3.9 [2]	3.9 [2]	3.9 [2]
Side (metres)[3]													
Built to Boundary		0.0	0.9	0.0	0.9	0.0	1.0	0.0	1.0	0.0	1.5	0.0	1.0
Non Built to Boundary		0.9	0.9	0.9	0.9	1.0	1.0	1.0	1.0	1.5	1.5	1.0	1.0
Corner Lots — Secondary frontage		2.4	2.4	2.4	2.4	2.4	2.4	2.4	2.4	2.4	2.4	2.4	2.4
Garage and On-site Car Parking													
On site parking requirements (minimum)		1 space to be covered and enclosed. Single garages (up to 3.5m in width) or tandem garages are acceptable.		1 space to be covered and enclosed. Single garages (up to 3.5m in width) or tandem garages are acceptable. Double garages (greater than 3.5m in width) are permitted for: - 2 storey dwellings; and - single storey dwellings provided note 18 above is met. Double garages must be located on any dwelling with 4 bedrooms or greater.		1 space per dwelling to be covered and enclosed. Single, tandem or double garage acceptable. Double garages must be located on any dwelling with 4 bedrooms or greater.		1 space to be covered and enclosed. Single, tandem or double garage acceptable. Double garages must be located on any dwelling with 4 bedrooms or greater.		1 space to be covered and enclosed. Single, tandem or double garage acceptable. Double garages must be located on any dwelling with 4 bedrooms or greater.		1 space per dwelling to be covered and enclosed. Double garages must be located on any dwelling with 4 bedrooms or greater.	
Garage location		Garages are to be located along the built to boundary wall.		Garages are to be located along the built to boundary wall.		Garages are to be located along the built to boundary wall.		Garages are to be located along the built to boundary wall.		Garages are to be located along the western or southern boundary where appropriate.		Garages are to be located along the western or southern boundary where appropriate.	
Site Cover (maximum)		70%		70%		67.5%		65%		65%		75%	
Site Cover where located in 60% maximum site cover area as annotated on the Plan of Development - Neighbourhood 3.1, 6.4, 6.5, 6.6 & 6.7		60%		60%		60%		60%		60%		60%	

[1] Second side setback as no rear setback applies.

[2] Where a lot adjoins the CAMCOS Corridor and the private open space area is proposed to be at the front or side of the property, the rear setback may be reduced down to 1.5m at ground floor and 3.0m at first floor (see diagram on adjoining page).

[3] Setbacks for buildings and structures less than 2m in height are to be in accordance with the Queensland Development Code.

URBAN VILLA - HOUSE ON 8.5m WIDE LOT

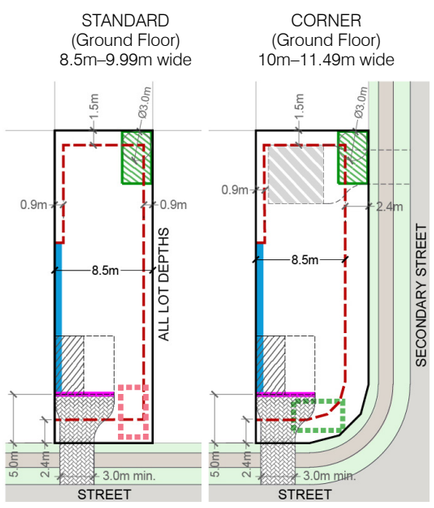

VILLA - HOUSE ON 10m WIDE LOT

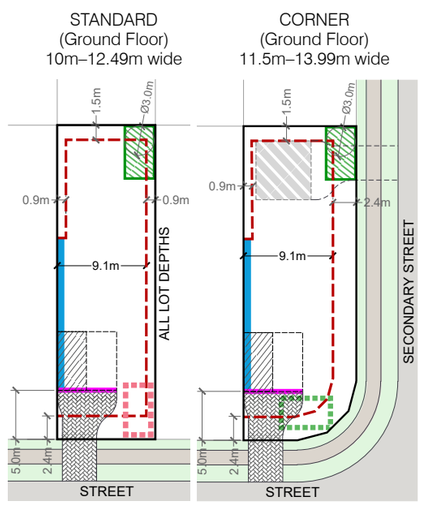

PREMIUM VILLA - HOUSE ON 12.5m WIDE LOT

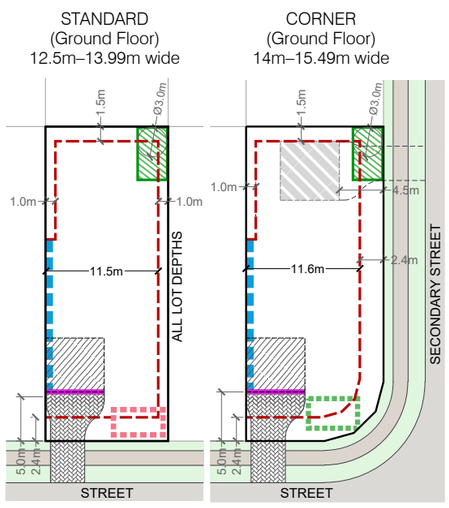

COURTYARD - HOUSE ON 14m WIDE LOT

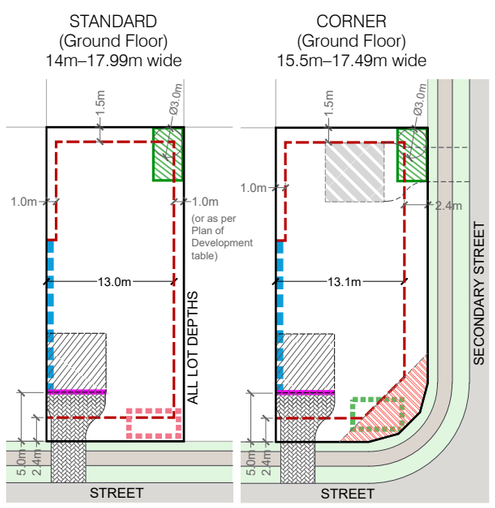

PREMIUM TRADITIONAL - HOUSE ON 18m WIDE LOT

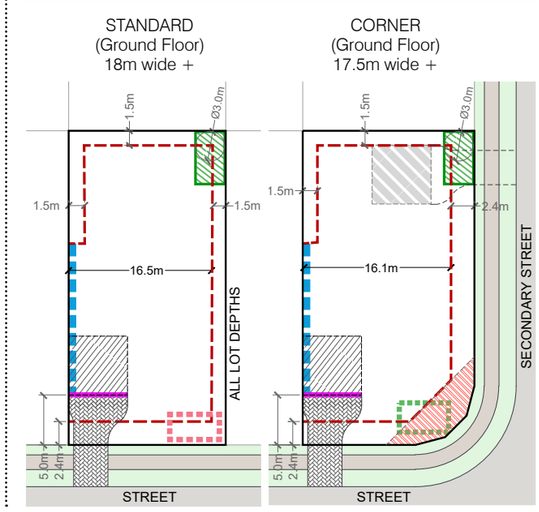

TYPICAL CORNER TRUNCATION

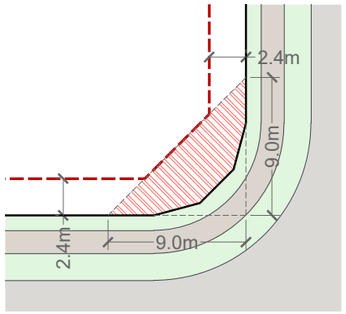

REAR SETBACK & POS LOCATIONS FOR LOTS ADJOINING CAMCOS

REAR SETBACK AS PER POD TABLE

(POS LOCATED AT REAR OF LOT)

REDUCED REAR SETBACK AS PER NOTE 2 OF THE POD TABLE

(POS LOCATED AT SIDE OR FRONT OF LOT)

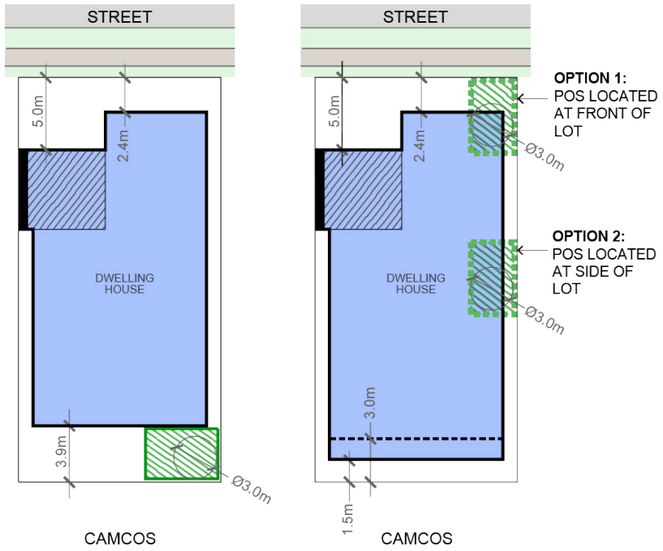

LEGEND

- Lot boundary
- Maximum building envelope (ground floor)
- 1.0m Minimum building setback dimensions
- Mandatory built to boundary wall
- Optional built to boundary
- Garage setback from front boundary
- Corner setbacks
- Preferred private open space location (min. Dimension of 3.0m)
- Alternative location for private open space
- Alternative location for private open space (for lots adjoining camcos corridor)
- Indicative garage location
- Single garage for single storey dwelling, double garage for double storey dwelling
- Alternative location of garage on corner lots
- Indicative driveway location

LEGEND

- Lot boundary
- Maximum dwelling house footprint (ground floor)
- 1.0m Minimum building setback dimensions
- Indicative built to boundary wall
- Garage location
- Typical location of private open space at rear of lot (min. dimension of 3.0m)
- Alternate location of private open space at side or rear of lot (allowing reduced setbacks at rear)
- Reduced rear setback (where compliant) for first floor

1.1.2 TRIPLEX

Development Controls

General

1. All development inclusive of Multiple Residential Allotments (Triplex) is to be undertaken in accordance with the Development Approval.
2. Building setbacks and built-to-boundary wall locations shown are subject to future proposed easements and/or underground services.
3. Maximum building height is 2 storeys (9m) for all dwellings or 3 storeys where identified on a Fixed Elements Plan or Plan of Development. Rooftop terraces are defined as a 'storey'.
4. Maximum of 7 bedrooms total is to be provided across the 3 dwellings per Multiple Residential (Triplex) allotment.
5. Noise affected allotments are to be developed in accordance with AS3671-1989 'Acoustics - Road Traffic Noise Intrusion - building siting and construction' to achieve the satisfactory internal noise levels stipulated in AS2107-2000 'Acoustics - Recommended design sound levels and reverberation times for building interiors'.

Setbacks

6. Setbacks are as per the Plan of Development Table unless otherwise specified.
7. A corner lot, for the purposes of determining setbacks, is a lot that adjoins the intersection of two streets (connector, access street or access place). This excludes those lots that abut a shared access driveway, a laneway or a pedestrian link / landscape buffer and therefore in these cases a secondary street setback does not apply.
8. Corner lots are interpreted as having two front boundaries and two side boundaries for the purposes of determining building setbacks (no rear boundary setback applies).
9. Where Built to Boundary walls are not adopted side setbacks shall be in accordance with the Plan of Development Table.
10. Built to Boundary walls are to have a maximum length of 15m or 50% of the length of the lot depth (whichever is greater) and a maximum height of 3.5m.
11. Boundary setbacks are measured to the wall of the structure. Eaves should not encroach closer than 450mm to the lot boundary except in the case of:
    a) The Primary Street Frontage where eaves should not be closer than 1950mm (1.95m);
    b) Walls that are Built to Boundary.
12. First floor setbacks must not exceed the minimum ground floor setbacks, as documented in the Plan of Development Table.
13. Roofed gatehouses and arches are permitted within the front setback (and the secondary frontage for corner lots) provided they meet the requirements of the Queensland development Code, having:
    - a maximum area of 4m² ; and
    - not more than 2m wide elevation to the street; and
    - not more than 3m in height.

Site Cover and Amenity

14. Site cover for each lot is not to exceed the percentages outlined in the Plan of Development Table.
15. Private open space, must be provided and is not less than 15m² per dwelling with a minimum dimension of 3.0m, and is directly accessible from a ground floor living area.

Privacy and Overlooking

16. Buildings must be sited and designed to provide adequate visual privacy for neighbours:
    - Where the distance separating a window or balcony of an adjoining dwelling from the side or rear boundary is less than 1.5m:
      a) a permanent window and a balcony has a window/ balcony screen extending across the line of sight from the sill to at least 1.5m above the adjacent floor level; or
      b) a window has a sill height more than 1.5m above the adjacent floor level, or
      c) a window has obscure glazing below 1.5m;

    Where Window and Window/Balcony Screen has the same meaning as in the Queensland Development Code.

Fencing

17. For Multiple Residential (Triplex lots):

Fencing along primary and secondary street frontages (where it adjoins private open space) must be a minimum 1.5m high solid screen fencing and may extend up to a maximum 1.8m where the upper 0.3m is 50% transparent.

Parking and Driveways

For all Multiple Residential (Triplex) allotments the following applies:

18. Double garages are required:
    - On any Multiple Residential (Triplex) Lot where a dwelling has a 3 or more bedrooms
    - Any combination of a 'garage', 'carport' or 'open carport' as defined in the Queensland Development Code (QDC) are taken to be a 'garage' under this POD.
19. A maximum of one driveway per dwelling is permitted (3 for Multiple Residential (Triplex) allotments).
20. No more than 1 double garage is permitted per Multiple Residential (Triplex) allotment.
21. A driveway may be shared between 2 dwellings of 2 beds or less.
22. The maximum width of a driveway at the lot boundary & where crossing the verge:
    - serving a double garage shall be 4.8m; or
    - serving a single garage shall be 3.0m; or
    - serving 2 single garages with a shared driveway shall be 4.8m
23. Parking spaces on driveways do not have to comply with gradients in AS2890.
24. Driveways should avoid on-street works such as dedicated on-street parking bays, drainage pits and service pillars.
25. The minimum distance of a driveway from an intersection of one street with another street (not a laneway) shall be 6.0 metres.
26. The minimum distance between driveways on the same Multiple Residential (Triplex) lot where not a shared driveway shall be 3.0 metres at the lot boundary.

Rainwater Tanks

27. For all Multiple Residential (Triplex) allotments, rainwater tanks are to be installed to ensure minimum 50% of roof capture and reuse. Tanks are to be sized to 1KL per dwelling.
28. Tanks must be installed in accordance with all Council, State Government, Federal Government and industry plumbing standards for rainwater tanks.
29. All tanks must supply water to toilets, laundry and have a connection for external usage and must have a backup supply from the main potable water system. The tank must be located outside of the minimum area required for private open space.

Definitions

Site Cover

The proportion of the site covered by buildings, including roof overhangs.

PLAN OF DEVELOPMENT TABLE

		MULTIPLE RESIDENTIAL ALLOTMENTS (TRIPLEX)	
		Ground Floor	First Floor
Front (metres)			
Front / Primary Frontage		2.4	2.4
Garage	Single	5.0	n/a
	Double	5.0	
Side (metres)			
Built to Boundary		0.0	1.0
Non Built to Boundary		1.0	1.0
Corner Lots — Secondary frontage		2.4	2.4
Garage and On-site Car Parking			
On site parking requirements (minimum)		1 space per dwelling to be covered and enclosed. Double garages must be located on any dwelling with 3 bedrooms or greater	
Garage Location		Garages are to be located along the western or southern boundary where appropriate.	
Site Cover (maximum)		75%	
Site Cover where located in 60% maximum site cover area as annotated on the Plan of Development - Neighbourhood 3.1, 6.4, 6.5, 6.6 & 6.7		60%	

POS & DRIVEWAY LOCATIONS FOR TRIPLEX ALLOTMENTS

BUILDING SETBACKS AS PER SETBACK TABLE FOR MULTIPLE RESIDENTIAL ALLOTMENTS (TRIPLEX)

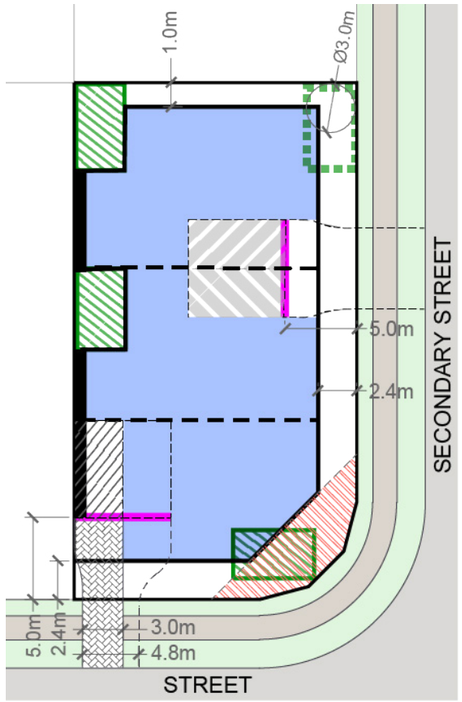

LEGEND

- Lot boundary
- Maximum dwelling house footprint (ground floor)
- 1.0m Minimum building setback dimensions
- Indicative built to boundary wall
- Garage setback from front boundary and secondary frontage
- Single garage for dwellings with 2 beds or less, double garage for dwellings with 3 or more beds
- Typical location of private open space at rear of lot (min. dimension of 3.0m)
- Alternate location of private open space at side or rear of lot (allowing reduced setbacks at rear)
- Indicative dwelling separation (for communication purposes only)

1.1.3 FRONT LOADED TERRACE ALLOTMENTS - 21M DEEP

Development Controls

General

1. All development is to be undertaken in accordance with the Development Approval.
2. Building setbacks and build-to-boundary wall locations shown are subject to future proposed easements and/or underground services.
3. Maximum building height is 3 storeys for all dwellings where permitted in the Plan of Development, and 2 storeys (9m) otherwise. Rooftop terraces are defined as a 'storey'.
4. Noise affected allotments are to be developed in accordance with AS3671-1989 'Acoustics - Road Traffic Noise Intrusion - building siting and construction' to achieve the satisfactory internal noise levels stipulated in AS2107-2000 Acoustics - Recommended design sound levels and reverberation times for building interiors'.

Setbacks

5. Setbacks are as per the Plan of Development Table unless otherwise specified.
6. Where Built to Boundary walls are not adopted side setbacks for non-built to boundary walls apply.
7. A corner lot, for the purposes of determining setbacks , is a lot that adjoins the intersection of two streets (collector, access street or access place). This excludes those lots that abut a shared access driveway, a laneway. or a pedestrian link landscape buffer and therefore in these cases a secondary frontage setback does not apply.
8. Built to Boundary wall shall be no more than 85% of the length of the boundary and may be higher than 3.5m where in accordance with approved house plans and where appropriate building staging and construction techniques are demonstrated.
9. Boundary setbacks are measured to the wall of the structure. Eaves should not encroach closer than 450mm to the lot boundary except in the case of:
   - The Primary Street Frontage where eaves should not be closer than 1500mm; and
   - Walls that are Built to Boundary.
10. Roofed gatehouses and arches are permitted within the front setback (and the secondary frontage for corner lots) provided they meet the requirements of the Queensland Development Code, having:
    - a maximum area of 4m2; and
    - not more than 2m wide elevation to the street; and
    - not more than 3m height.

Site Cover and Amenity

11. Site cover for each lot is not to exceed that shown in the Plan of Development table.
12. Private open space, must be provided and is not less than 15m² with a minimum dimension of 3.0m and is directly accessible from a living area which may be provided at an upper level.

Privacy & Overlooking

13. Buildings must be sited and designed to provide adequate visual privacy for neighbours:
    - Where the distance separating a window or balcony of an adjoining dwelling from the side or rear boundary is less than 1.5 m:
      a) a permanent window and a balcony has a window/balcony screen extending across the line of sight from the sill to at least 1.5m above the adjacent floor level; or
      b) a window has a sill height more than 1.5m above the adjacent floor level, or
      c) a window has obscure glazing below 1.5m;
    - where: Window and Window/Balcony Screen has the same meaning as in the Queensland Development Code.

Fencing

14. Fencing along the primary street frontage must be either 50% transparent or max. 1.2m high. Fencing to secondary street frontages may be screen fencing up to 1.8m high up to the front building line (main facade).

Parking and Driveways

15. For all allotments the following applies:
    - Double garages will not be permitted on a single storey dwelling;
    - Double garages may be permitted where the dwelling is more than one storey in height, and where the garage is setback at least 1m behind the main facade, excluding balconies, of the dwelling;
    - The maximum width of a driveway at the lot boundary & where crossing the verge:
      - serving a double garage shall be 4.8m; and
      - serving a single garage shall be 3.0m.
16. Parking spaces on driveways do not have to comply with gradients in AS2890.
17. A maximum of one driveway per dwelling is permitted.
18. Driveways should avoid on-street works such as dedicated on-street parking bays, drainage pits and service pillars.
19. The minimum distance of a driveway from an intersection of one street with another street (not a laneway) shall be 6.0 metres.

Rainwater Tanks

20. All dwellings (including Duplex dwellings) must have:
    - Lots >300m2 = a 5kL rainwater tank
    - Lots 225-300m2 = 3kL rainwater tank
    - Lots <225m2 = no tank required

    All tanks to residential dwellings must collect a minimum 50% roof area capture. All tanks must supply water to toilets, laundry and have a connection for external usage and must have a backup supply from the main potable water system. The tank must be located outside of the minimum area required for private open space.

Definitions

Site Cover

The proportion of the site covered by buildings, including roof overhangs.

TYPICAL TERRACE ALLOTMENTS (FRONT LOADED)

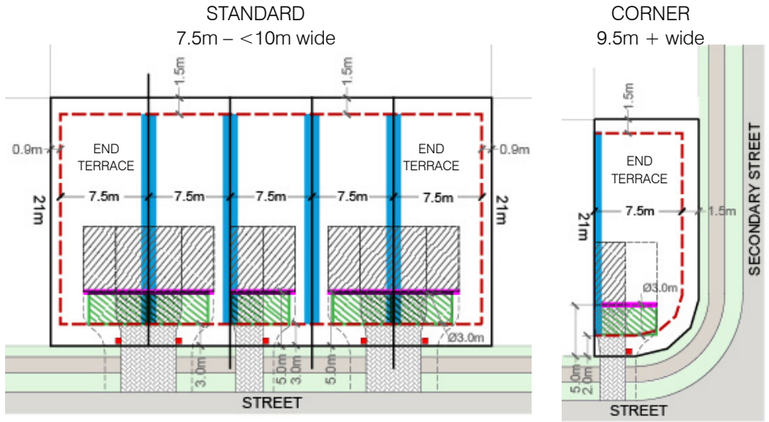

LEGEND

- Lot boundary
- Maximum building envelope (ground floor)
- 1.0m Building setback dimensions
- Mandatory built to boundary wall
- Garage setback from front boundary
- Preferred private open space location
- Alternate location for private open space
- Single garage for single storey dwelling double garage when 2 storey dwelling
- Indicative driveway location
- Preferred letterbox location

SETBACKS

PLAN OF DEVELOPMENT TABLE	TERRACE ALLOTMENTS 21M (FRONT LOADED)	
	Ground Floor	First Floor (includes Loft Dwellings)
Front & Rear (metres)		
Front / Primary Frontage	3.0	1.5
Garage	5.0m	n/a
Rear	1.5	3.0
Side (metres)		
Built to Boundary	0.0	0.0
Non Built to Boundary [1]	0.9	0.9
Corner Lots — Secondary frontage	1.5	2.0
Garage and On-site Car Parking		
On site parking requirements (minimum)	2 space to be covered and enclosed. Double garages are acceptable.	
Garage Location	Garages are to be located along the built to boundary wall.	
Site Cover (maximum)	85%	

[1] 1.5m where abutting a laneway as per the Laneway Terrace Allotments Diagram

1.1.4 URBAN ALLOTMENTS - TYPE E & F

Development Controls

General

1. All development is to be undertaken in accordance with the Development Approval.
2. All building setbacks and built to boundary walls are subject to service easements existing and proposed.
3. Maximum building height is 2 storeys (9m) for all dwellings. Rooftop terraces are defined as a 'storey'.

Setbacks

4. Setbacks are as per the Plan of Development Table, unless dimensioned otherwise on plan.
5. Setbacks are measured to the wall of the building or structure. Eaves may extend into the side and rear setbacks up to 450mm from the property boundary. Eaves may extend up to 1000mm from the front street boundary.
6. Dwellings on nominated 'corner lots' must address both the Primary and Secondary Streets. The design of dwellings shall include a side return which has at least one major opening located within the side return facing the direction of the Secondary Street. The side return shall be articulated so to present as an extension of the front elevation for a minimum of 3.0m behind the dwelling alignment along the secondary street and shall not be obstructed by visually impermeable fencing.
7. Side return relates to the portion of the dwelling which addresses the Secondary Street.
8. Built to Boundary Walls:
   a) Built to boundary wall dimensions are limited by the boundary setbacks and building height limit. Building plans and details of appropriate development staging and construction methods must be submitted for approval;
   b) where not adopted, the setbacks for non built to boundary walls in the Plan of Development Table apply.
9. Roofed gatehouses and arches are permitted within the front setback (and the secondary frontage for corner lots) provided they meet the requirements of the Queensland Development Code, having:
   - a maximum area of 4m²; and
   - not more than 2m wide elevation to the street; and
   - not more than 3m in height.

Privacy & Overlooking

10. Buildings must be sited and designed to provide adequate visual privacy for neighbours:
    - Where the distance separating a window or balcony of an adjoining dwelling from the side or rear boundary is less than 1.5 m:
      a) a permanent window and a balcony has a window/ balcony screen extending across the line of sight from the sill to at least 1.5m above the adjacent floor level; or
      b) a window has a sill height more than 1.5m above the adjacent floor level, or
      c) a window has obscure glazing below 1.5m;

    where: Window and Window/ Balcony Screen has the same meaning as in the Queensland Development Code.

Parking and Driveways

11. A maximum of one driveway is permitted per lot.
12. Driveways are to have the following widths:
    - single driveway: maximum 3m;
13. Driveways are to avoid on-street works such as: dedicated parking bays, drainage inlets, service pillars, street planting beds and bio-retention areas.
14. The minimum distance of a driveway from an intersection of one street with another street (not a laneway) shall be 6.0m.
15. Parking spaces and driveways do not have to comply with gradients in AS2890
16. Designated carport locations apply to some lots as identified on the Plan of Development, referencing the side of the lot to which the carports must be located. Designated carport locations do not prescribe boundary walls.

Site Cover and Amenity

17. Site cover for each lot is not to exceed that shown in the Plan of Development table.
18. Private open space must be provided in accordance with the below. This area is to be directly accessible from a living area and may be roofed:
    - For 2 bedroom dwellings: Minimum 9m² in area, with a minimum dimension of 2.5m
    - For 3 bedroom dwellings: Minimum 12m² in area, with a minimum dimension of 2.5m

Site Services & Bin Storage

19. A dedicated area is provided within the lot to accommodate refuse bin storage. This is preferred to be located adjacent to a pedestrian entry to the lot. Bin stoarge must be appropriately screened.
20. Clothes drying areas must be located behind the main face of the dwelling and not visible from the street.

Fencing

21. Fencing to all street and park frontages must not be higher than 1.5m or must be 50% transparent. Terrace and urban lots may have fencing along the street to 1.5m to provide appropriate privacy.

Rainwater Tanks

22. For lots <225m², no tank is required.

Definitions

Site Cover

The proportion of the site covered by buildings, including roof overhangs.

URBAN ALLOTMENTS - TYPE E & F

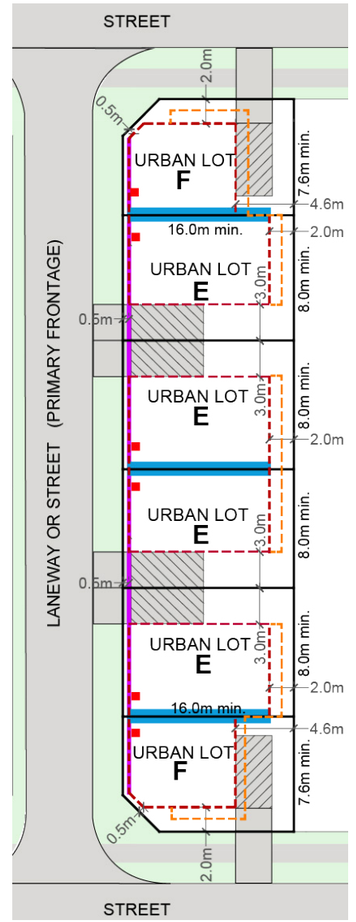

LEGEND

- Lot boundary
- Maximum building envelope
- Protrusion for upper floor balconies and awnings
- Recommended built to boundary wall
- Carport setback from front boundary
- Indicative carport location
- 1.0m Setback dimensions
- Indicative letterbox location

SETBACKS

PLAN OF DEVELOPMENT TABLE	URBAN ALLOTMENTS - TYPE E&F			
	Type E		Type F	
	Ground Floor	Upper Floors	Ground Floor	Upper Floors
Front / Primary Street Frontage				
Front	0.5	0.5	0.5	0.5
Carport	0.5	n/a	0.5	n/a
Rear	2.0	2.0 [1]	n/a	n/a
Side				
Built to Boundary	0.0	0.0	0.0	0.0
Non Built to Boundary	3.0	3.0	4.6	4.6 [1]
Corner Lots — Secondary Street	n/a	n/a	2.0	2.0 [1]
Carport and On-site Car Parking				
On site parking requirements (minimum)	1 space to be covered and enclosed.		1 space to be covered and enclosed.	
Site Cover (maximum)	90%		95%	

[1] Upper floor balconies and awnings may protrude up to 1.0m into the boundary setback

1.1.5 LANEWAY TERRACE ALLOTMENTS (INCLUDING SINGLE STOREY TERRACE ALLOTMENTS)

Development Controls

General

1. All development is to be undertaken in accordance with the Development Approval.
2. Building setbacks and built-to-boundary wall locations shown are subject to future proposed easements and/or underground services.
3. Maximum building height is 3 storeys for all dwellings where permitted in the Plan of Development, and 2 storeys (9m) otherwise, unless a Single Storey terrace type allotment, to which a 1 storey maximum building height applies. Rooftop terraces are defined as a 'storey'.
4. Noise affected allotments are to be developed in accordance with AS3671-1989 'Acoustics - Road Traffic Noise Intrusion - building siting and construction' to achieve the satisfactory internal noise levels stipulated in AS2107-2000 'Acoustics - Recommended design sound levels and reverberation times for building interiors'.

Setbacks

5. Setbacks are as per the Plan of Development Table unless otherwise specified.
6. Built to Boundary Walls:
   a) Built to boundary wall dimensions are limited by the applicable building setbacks and building height limit. Building plans and details of appropriate development staging and construction methods must be submitted for approval;
   b) where not adopted, the standard setbacks in the Plan of Development Table apply.
7. Boundary setbacks are measured to the main wall of the structure. Minor nib walls (required for fire protection purposes only) may encroach into the setback provided they are wholly contained within the property boundary. Eaves should not encroach closer than 450mm to the lot boundary except in the case of:
   - The Primary Street/Park Frontage where eaves should not be closer than 1500mm;
   - The Secondary Street Frontage where eaves should not be closer than 1000mm; and
   - Walls that are Built to Boundary.
8. Upper floor setbacks must not exceed the minimum ground floor setbacks (including rooftop terraces).
9. For Angled Terrace Allotments, the built form is to be as generally shown in the Angled Terrace Allotment Diagram.
10. Roofed gatehouses and arches are permitted within the front setback (and the secondary frontage for corner lots) provided they meet the requirements of the Queensland Development Code, having:
    - a maximum area of 4m²; and
    - not more than 2m wide elevation to the street; and
    - not more than 3m in height.

Privacy & Overlooking:

11. Buildings must be sited and designed to provide adequate visual privacy for neighbouring dwellings:
    - Where the distance separating a window or balcony of an adjoining dwelling from the side or rear boundary is less than 1.5m:
      a) a permanent window and a balcony has a window/balcony screen extending across the line of sight from the sill to at least 1.5m above the adjacent floor level; or
      b) a window has a sill height more than 1.5m above the adjacent floor level, or
      c) a window has obscure glazing below 1.5m;

    where: Window and Window/Balcony Screen has the same meaning as in the Queensland Development Code.

Site Cover and Amenity

12. Site cover for each lot is not to exceed that shown in the Plan of Development table.
13. Private open space, must be provided and is not less than 15m² with a minimum dimension of 3.0m and is directly accessible from a living area. Where these private open spaces are provided in the form of an upper level balcony, a ground level courtyard must also be provided to assist with cross ventilation and provide space for clothes drying.

Fencing, Letterboxes, Parking and Driveways

14. Fencing along street and park frontages must be either 50% transparent or max. 1.2m high. Fencing to the lane may be screen fencing to 1.8m high.
15. Letterboxes for dwellings shall be located on the primary street frontage, or if fronting a park within the laneway.
16. Allotments adjoining a laneway may have their garage fronting the laneway, comply with the setbacks, and have fencing to the laneway in accordance with that shown in the Laneway Terrace Allotment diagram.
17. Parking spaces on driveways do not have to comply with gradients in AS2890.
18. A maximum of one driveway per dwelling is permitted.
19. Driveways should have the minimum width required to facilitate vehicle access in order to maintain space between driveways, pathways and any bin storage areas for amenity planting.
20. Driveways should avoid on-street works such as dedicated on-street parking bays, drainage pits and service pillars.
21. The minimum distance of a driveway from an intersection of one street with another street (not a laneway) shall be 6.0 metres.

Site Services and Bin Storage

22. All dwellings on Laneway Terrace lots with a width of 4.6m or less are to be designed to ensure the following:
    a) There are no conflicts between services (electricity/water) and pedestrian access to the front and rear of the lot, or vehicular access to the rear of the lot;
    b) A dedicated area is provided within the lot to accomodate refuse bin storage. This is preferred to be located outside of the garage, but accessible to, and screened from, the laneway. In the case of 4m wide lots, the bin storage area may be accomodated within the garage, provided the garage is appropriately dimensioned to ensure the bins can be removed whilst the car is parked in the garage.

Rainwater Tanks

23. All dwellings (including Duplex dwellings) must have:
    - Lots >300m2 = a 5kL rainwater tank
    - Lots 225-300m2 = 3kL rainwater tank
    - Lots <225m2 = no tank required

    All tanks to residential dwellings must collect a minimum 50% roof area capture. All tanks must supply water to toilets, laundry and have a connection for external usage and must have a backup supply from the main potable water system. The tank must be located outside of the minimum area required for private open space.

Facade Treatment, Passive Ventilation and Natural Light Provisions

24. On all terrace lots the main façade (facing the primary street frontage) must comprise at least two different materials and at least one horizontal or vertical step in the façade;
25. Each dwelling unit must not present the same façade design to the street as the immediate adjoining dwelling/s;
26. The design of the dwelling must consider passive ventilation and natural light provision through a combination of the following elements:
    - inclusion of a mid-block courtyard space, light wells or recess that extends into the dwelling to allow multiple rooms to have windows/openings onto that space;
    - each living area that adjoins an external wall (not built to boundary) has an open-able window or door.

Secondary Dwelling Above Garage

27. Secondary Dwellings above Garages are permitted on lots identified in the Plan of Development plans in Appendix E of this document. They shall be generally as shown in the diagram: Typical Diagram for Secondary Dwellings above Garages in this PoD.
28. Where secondary dwellings above garages are built adjacent the laneway, the design of windows, balconies and other amenity spaces shall be located and adequately screened to avoid overlooking of, and from, secondary dwellings on the opposite side of the laneway.
29. The relationship of garages to the laneway and bin storage areas shall be generally as shown in the diagrams: Typical Laneway Interface and Typical Product for Secondary Dwelling above Garage, in this PoD.
30. Secondary Dwellings must also comply with Table 6 in Part 2.6 of this PoD (Section 1) to remain Exempt.

Definitions

Site Cover

The proportion of the site covered by buildings, including roof overhangs.

PLAN OF DEVELOPMENT TABLE

	LANEWAY TERRACE ALLOTMENTS 4M–<14M WIDE (REAR LOADED)	
	Ground Floor	First Floor
Front & Rear (metres)		
Front / Primary Frontage	2.0	2.0
Garage	0.5	n/a
Rear	0.5	0.0
Side (metres)		
Built to Boundary	0.0	0.0
Non Built to Boundary [1]	0.9	0.9
Corner Lots — Secondary street frontage	1.5	1.5
Corner Lots where secondary frontage shares a boundary with a laneway or linear open space or ped link	0.9	0.9
Garage and On-site Car Parking		
On site parking requirements (minimum)	1 space to be covered and enclosed. Single, tandem or double garages are acceptable depending on lot width.	
Garage Location	Garages are to be located along the built to boundary wall.	
Site Cover (maximum)	85%	

[1] 1.5m where abutting a laneway as per the Laneway Terrace Allotments Diagram

TYPICAL TERRACE FRONTING PARK OR STREET (REAR LOADED)

LEGEND

- Lot boundary
- Maximum building envelope (ground floor)
- 1.0m Building setback dimensions
- Mandatory built to boundary wall
- Garage setback from front boundary
- Preferred private open space location
- Alternate location for private open space
- Garage location
- Letterbox location (if primary frontage is park)
- Letterbox location (if primary frontage is a street)

TYPICAL LANEWAY INTERFACE

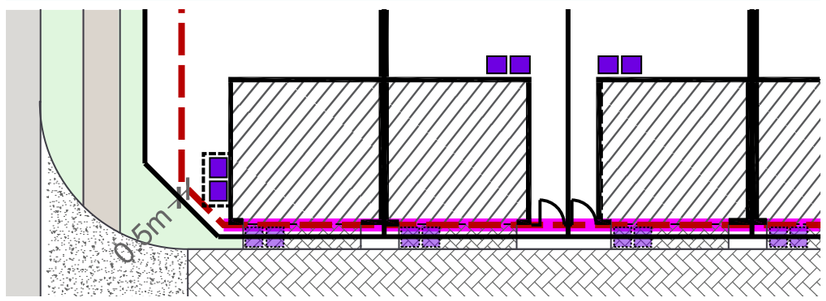

LEGEND

- Lot boundary
- Building setback dimensions
- Indicative driveway location
- Preferred location of bin storage (main dwelling and loft)
- Preferred location of bin collection (main dwelling and loft)

TYPICAL PRODUCT SECONDARY DWELLING ABOVE GARAGE

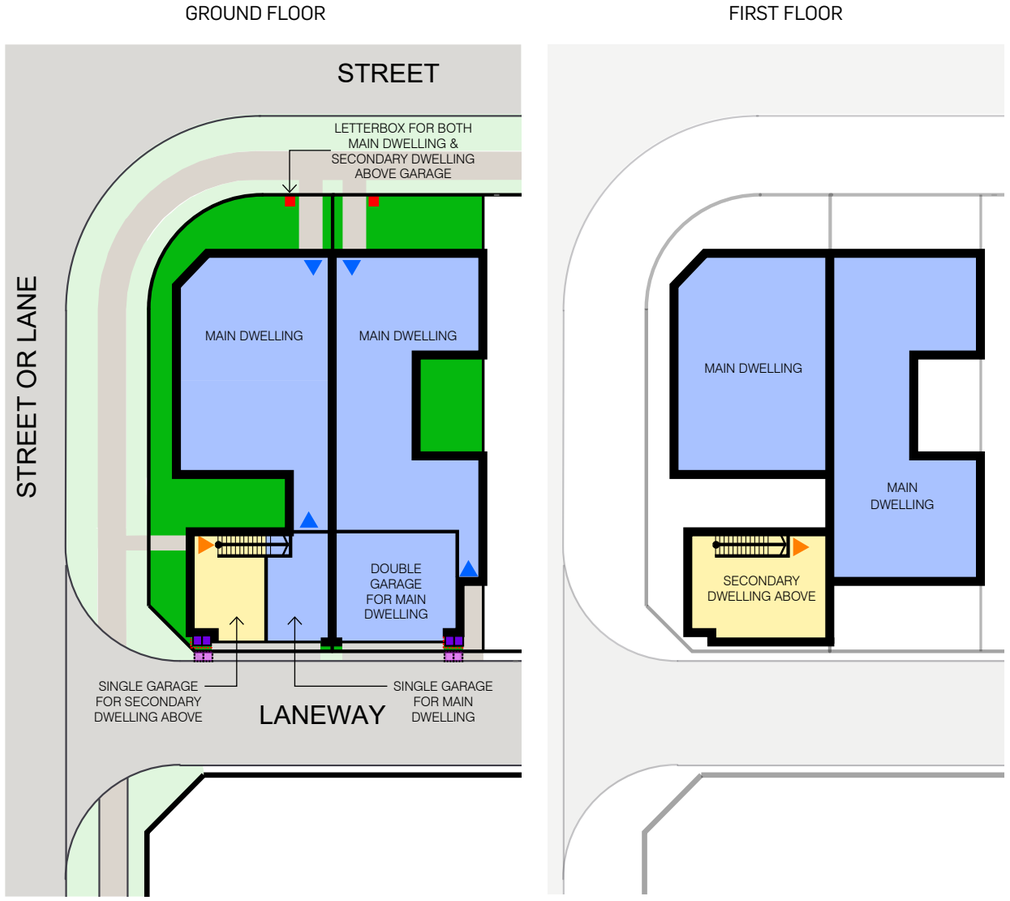

LEGEND

- Lot boundary
- Indicative built form
- Main dwelling
- Secondary dwelling obove garage
- Home office
- Preferred letterbox locations
- Preferred location of bin storage (and indicative screening)
- Preferred location of bin collection
- Entrance to main dwelling (indicative location)
- Entrance to secondary dwelling (indicative location)
- Entrance to home office (indicative location)
- Indicative private open space / landscaping locations

The above should be read in conjunction with Section 2 of the PoD and comply with the Table 6: Secondary Dwelling Controls.

1.1.6 FRONT LOADED TERRACE ALLOTMENTS - 7.5M WIDE

Development Controls

General

1. All development is to be undertaken in accordance with the Development Approval.
2. Building setbacks and build-to-boundary wall locations shown are subject to future proposed easements and/or underground services.
3. Maximum building height is 3 storeys for all dwellings where permitted in the Plan of Development, and 2 storeys (9m) otherwise. Rooftop terraces are defined as a 'storey'.
4. Noise affected allotments are to be developed in accordance with AS3671-1989 'Acoustics - Road Traffic Noise Intrusion - building siting and construction' to achieve the satisfactory internal noise levels stipulated in AS2107-2000 Acoustics - Recommended design sound levels and reverberation times for building interiors'.

Setbacks

5. Setbacks are as per the Plan of Development Table unless otherwise specified.
6. Where Built to Boundary walls are not adopted side setbacks for non-built to boundary walls apply.
7. A corner lot, for the purposes of determining setbacks , is a lot that adjoins the intersection of two streets (collector, access street or access place). This excludes those lots that abut a shared access driveway, a laneway. or a pedestrian link landscape buffer and therefore in these cases a secondary frontage setback does not apply.
8. Built to Boundary wall shall be no more than 85% of the length of the boundary and may be higher than 3.5m where in accordance with approved house plans and where appropriate building staging and construction techniques are demonstrated.
9. Upper floor setbacks must not exceed the minimum ground floor setbacks, including roof top terraces.
10. Boundary setbacks are measured to the wall of the structure. Eaves should not encroach closer than 450mm to the lot boundary except in the case of:
    - The Primary Street Frontage where eaves should not be closer than 1500mm; and
    - Walls that are Built to Boundary.
11. Roofed gatehouses and arches are permitted within the front setback (and the secondary frontage for corner lots) provided they meet the requirements of the Queensland Development Code, having:
    - a maximum area of 4m2; and
    - not more than 2m wide elevation to the street; and
    - not more than 3m height.

Site Cover and Amenity

12. Site cover for each lot is not to exceed that shown in the Plan of Development table.
13. Private open space, must be provided and is not less than 15m^2 with a minimum dimension of 3.0m and is directly accessible from a ground floor living area.

Privacy & Overlooking

14. Buildings must be sited and designed to provide adequate visual privacy for neighbours:
    - Where the distance separating a window or balcony of an adjoining dwelling from the side or rear boundary is less than 1.5 m:
        a) a permanent window and a balcony has a window/balcony screen extending across the line of sight from the sill to at least 1.5m above the adjacent floor level; or
        b) a window has a sill height more than 1.5m above the adjacent floor level, or
        c) a window has obscure glazing below 1.5m;
    - where: Window and Window/Balcony Screen has the same meaning as in the Queensland Development Code.

Fencing

15. Fencing along the primary street frontage must be either 50% transparent or max. 1.2m high. Fencing to secondary street frontages may be screen fencing up to 1.8m high up to the front building line (main facade).

Parking and Driveways

16. For all allotments the following applies:
    - Double garages will not be permitted on a single storey dwelling;
    - Double garages may be permitted where the dwelling is more than one storey in height, and where the garage is setback at least 1m behind the main facade, excluding balconies, of the dwelling;
    - The maximum width of a driveway at the lot boundary & where crossing the verge:
        - serving a double garage shall be 4.8m; and
        - serving a single garage shall be 3.0m.
17. Parking spaces on driveways do not have to comply with gradients in AS2890.
18. A maximum of one driveway per dwelling is permitted.
19. Driveways should avoid on-street works such as dedicated on-street parking bays, drainage pits and service pillars.
20. The minimum distance of a driveway from an intersection of one street with another street (not a laneway) shall be 6.0 metres.

Rainwater Tanks

21. All dwellings (including Duplex dwellings) must have:
    - Lots >300m2 = a 5kL rainwater tank
    - Lots 225-300m2 = 3kL rainwater tank
    - Lots <225m2 = no tank required

    All tanks to residential dwellings must collect a minimum 50% roof area capture. All tanks must supply water to toilets, laundry and have a connection for external usage and must have a backup supply from the main potable water system. The tank must be located outside of the minimum area required for private open space.

Definitions

Site Cover

The proportion of the site covered by buildings, including roof overhangs.

TYPICAL TERRACE ALLOTMENTS (FRONT LOADED)

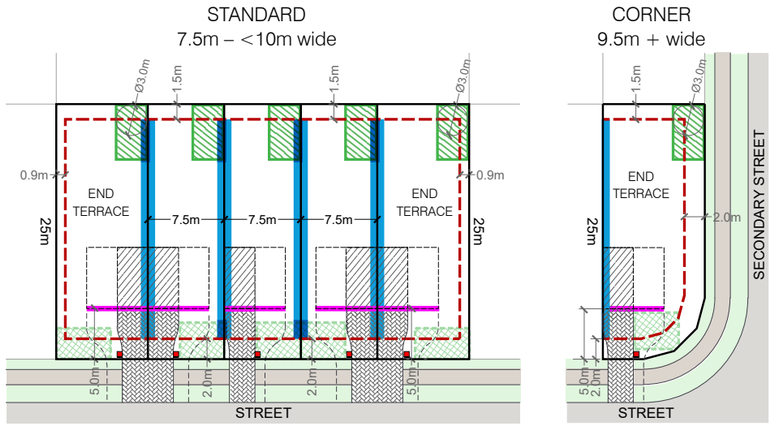

LEGEND

- Lot boundary
- Maximum building envelope (ground floor)
- 1.0m Building setback dimensions
- Mandatory built to boundary wall
- Garage setback from front boundary
- Preferred private open space location
- Alternate location for private open space
- Single garage for single storey dwelling double garage when 2 storey dwelling
- Indicative driveway location
- Preferred letterbox location

SETBACKS

PLAN OF DEVELOPMENT TABLE	TERRACE ALLOTMENTS 7.5M–<10M WIDE (FRONT LOADED)	
	Ground Floor	First Floor (includes Loft Dwellings)
Front & Rear (metres)		
Front / Primary Frontage	2.0	2.0
Garage	5.0m for single, tandem and double garages	n/a
Rear	1.5	1.5
Side (metres)		
Built to Boundary	0.0	0.0
Non Built to Boundary [1]	0.9	0.9
Corner Lots — Secondary frontage	2.0	2.0
Garage and On-site Car Parking		
On site parking requirements (minimum)	1 space to be covered and enclosed. Single or tandem garages are acceptable. Double garages are permitted on two storey dwellings only.	
Garage Location	Garages are to be located along the built to boundary wall.	
Site Cover (maximum)	75%	

[1] 1.5m where abutting a laneway as per the Laneway Terrace Allotments Diagram

1.1.7 URBAN ALLOTMENTS

Development Controls

General

1. All development is to be undertaken in accordance with the Development Approval.
2. All building setbacks and built to boundary walls are subject to service easements existing and proposed.
3. Maximum building height is 2 storeys (9m) for all dwellings. Rooftop terraces are defined as a 'storey'.

Setbacks

4. Setbacks are as per the Plan of Development Table, unless dimensioned otherwise on plan.
5. Setbacks are measured to the wall of the building or structure. Eaves may extend into the side and rear setbacks up to 450mm from the property boundary. Eaves may extend up to the street boundary for Type A and B Urban lots. Eaves may extend up to the street boundary for Type A and B Urban Lots and 1000mm for Type C Urban Lots.
6. Upper floor setbacks must be in accordance with minimum ground floor setbacks.
7. Built to Boundary Walls:
   a) Built to boundary wall dimensions are limited by the boundary setbacks and building height limit. Building plans and details of appropriate development staging and construction methods must be submitted for approval;
   b) where not adopted, the setbacks for non built to boundary walls in the Plan of Development Table apply.
8. Roofed gatehouses and arches are permitted within the front setback (and the secondary frontage for corner lots) provided they meet the requirements of the Queensland Development Code, having:
   - a maximum area of 4m^2; and
   - not more than 2m wide elevation to the street; and
   - not more than 3m in height.

Privacy & Overlooking

9. Buildings must be sited and designed to provide adequate visual privacy for neighbours:
   - Where the distance separating a window or balcony of an adjoining dwelling from the side or rear boundary is less than 1.5 m:
     a) a permanent window and a balcony has a window/balcony screen extending across the line of sight from the sill to at least 1.5m above the adjacent floor level; or
     b) a window has a sill height more than 1.5m above the adjacent floor level, or
     c) a window has obscure glazing below 1.5m;

   where: Window and Window/Balcony Screen has the same meaning as in the Queensland Development Code.

Parking and Driveways

10. A maximum of one driveway is permitted per lot.
11. Driveways are to have the following widths:
    - single driveway: maximum 3.5m;
    - shared double driveways are mandatory where shown on plan.
12. Driveways are to avoid on-street works such as: dedicated parking bays, drainage inlets, service pillars, street planting beds and bio-retention areas.
13. The minimum distance of a driveway from an intersection of one street with another street (not a laneway) shall be 6.0m.
14. Parking spaces and driveways do not have to comply with gradients in AS2890

Site Cover and Amenity

15. Site cover for each lot is not to exceed that shown in the Plan of Development table.
16. Private open space may be roofed and must meet the following requirements:

    Type A: 6m^2 at ground level

    Type B: 9m^2 at ground level

    Type C: 12m^2 at ground level

Fencing

17. Fencing to all street and park frontages must not be higher than 1.5m or must be 50% transparent. Terrace and urban lots may have fencing along the street to 1.5m to provide appropriate privacy.

Rainwater Tanks

18. For lots <225m^2, no tank is required.

Definitions

Site Cover

The proportion of the site covered by buildings, including roof overhangs.

SETBACKS

PLAN OF DEVELOPMENT TABLE	URBAN ALLOTMENTS Type A & B		URBAN ALLOTMENTS Type C	
	Ground Floor	First Floor	Ground Floor	First Floor
Front & Rear				
Front / Primary Frontage	0.2	0.2	2.4	2.4
Garage	0.7 (mandatory)	n/a	5.0	n/a
Rear	0.0	0.0	1.5	1.5
Side				
Built to Boundary	0.0	0.0	0.0	0.0
Non Built to Boundary	0.9	0.9	0.9	0.9
Corner Lots — Secondary frontage	as shown	as shown	1.5	1.5
Garage and On-site Car Parking				
On site parking requirements (minimum)	1 space to be covered and enclosed. Single or tandem garage acceptable. Double garages not permitted.		1 space to be covered and enclosed. Single or tandem garage acceptable. Double garages not permitted.	
Garage location	Garages are to be located along the built to boundary wall.		Garages are to be located along the built to boundary wall.	
Site Cover (maximum)	85%		85%	

LEGEND

- Lot boundary
- Maximum building envelope (ground floor)
- 1.0m Building setback dimensions
- Mandatory built to boundary wall
- Garage setback from front boundary
- Indicative garage location
- Indicative driveway location

URBAN ALLOTMENTS

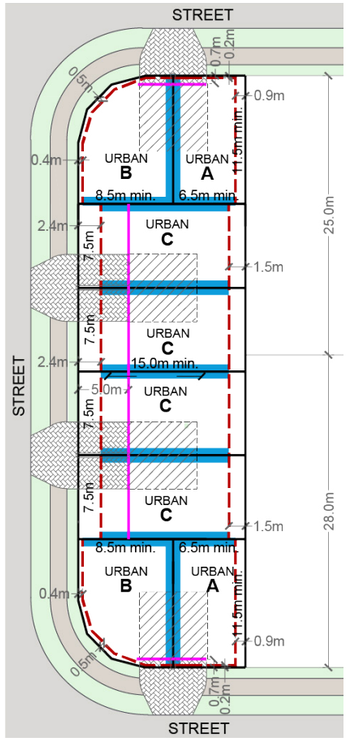

1.1.8 TERRACE ALLOTMENTS (ATTACHED) - 6.2M WIDE

Development Controls

General

1. All development is to be undertaken in accordance with the Development Approval.
2. Building setbacks and built to boundary wall locations shown are subject to future proposed easements and/or underground services.
3. Maximum building height is 3 storeys for all dwellings where permitted in the Plan of Development, and 2 storeys (9m) otherwise. Rooftop terraces are defined as a 'storey'.

Setbacks

4. Setbacks are as per the Plan of Development Table unless otherwise specified.
5. Where Built to Boundary walls are not adopted side setbacks for non-built to boundary walls apply.
6. A corner lot, for the purposes of determining setbacks, is a lot that adjoins the intersection of two streets (collector, access street or access place). This excludes those lots that abut a shared access driveway, a laneway, or a pedestrian link/ landscape buffer and therefore in these cases a secondary frontage setback does not apply.
7. Built to Boundary Walls:
   a) Built to boundary wall dimensions are limited by the boundary setbacks and building height limit. Building plans and details of appropriate development staging and construction methods must be submitted for approval;
   b) where not adopted, the setbacks for non built to boundary walls in the Plan of Development Table apply.
8. Boundary setbacks are measured to the wall of the structure. Eaves should not encroach closer than 450mm to the lot boundary except in the case of:
   - The Primary Street Frontage where eaves should not be closer than 1950mm;
   - Walls that are Built to Boundary.
9. Upper floor setbacks must not exceed the minimum ground floor setbacks, including roof top terraces.
10. Roofed gatehouses and arches are permitted within the front setback (and the secondary frontage for corner lots) provided they meet the requirements of the Queensland Development Code, having:
    - a maximum area of 4m^2; and
    - not more than 2m wide elevation to the street; and
    - not more than 3m in height.

Site Cover and Amenity

11. Site cover for each lot is not to exceed that shown in the Plan of Development table.
12. Private open space, must be provided and is not less than 15m^2 with a minimum dimension of 2.5m and is directly accessible from a ground floor living area.

Privacy & Overlooking

13. Buildings must be sited and designed to provide adequate visual privacy for neighbours:
    - Where the distance separating a window or balcony of an adjoining dwelling from the side or rear boundary is less than 1.5m:
      a) a permanent window and a balcony has a window/ balcony screen extending across the line of sight from the sill to at least 1.5m above the adjacent floor level; or
      b) a window has a sill height more than 1.5m above the adjacent floor level, or
      c) a window has obscure glazing below 1.5m;

    where: Window and Window/Balcony Screen has the same meaning as in the Queensland Development Code.

Fencing

14. Fencing along the primary street frontage must be either 50% transparent or max. 1.2m high. Fencing to secondary street frontages may be screen fencing up to 1.8m high up to the front building line (main facade).

Parking and Driveways

15. For all allotments the following applies:
    - Double garages are permitted on any corner lot if the dwelling is more than one storey and where the garage is setback at least 1m behind the main facade, excluding balconies, of the dwelling;
    - The maximum width of a driveway at the lot boundary & where crossing the verge:
      - serving a double garage shall be 4.8m; and
      - serving a single garage shall be 3.0m.
    - Shared driveways are mandatory where shown on the Plan of Development.
16. Parking spaces on driveways do not have to comply with gradients in AS2890.
17. A maximum of one driveway per dwelling is permitted.
18. Driveways should avoid on-street works such as dedicated on-street parking bays, drainage pits and service pillars.
19. The minimum distance of a driveway from an intersection of one street with another street (not a laneway) shall be 6.0 metres.

Façade Treatment and Passive Ventilation

20. On all terrace lots the main façade (facing the primary street frontage) must comprise at least two different materials and at least one horizontal or vertical step in the façade.
21. Each dwelling unit must not present the same façade design to the street as the immediate adjoining dwelling/s.
22. The design of the dwelling must consider passive ventilation and natural light provision through a combination of the following elements:
    - inclusion of a mid-block courtyard space, light wells or recess that extends into the dwelling to allow multiple rooms to have windows/openings onto that space;
    - each living area that adjoins an external wall (not built to boundary) has an open-able window or door.

Rainwater Tanks

23. For lots <225m^2, no tank is required.

Definitions

Site Cover

The proportion of the site covered by buildings, including roof overhangs.

SETBACKS

PLAN OF DEVELOPMENT TABLE	TERRACE ALLOTMENTS 6.2M–<7.5M WIDE	
	Ground Floor	First Floor
Front and Rear (metres)		
Front / Primary Frontage	2.4	2.4
Garage	5.0m for single, tandem or double garages	n/a
Rear (metres)		
Built to Boundary	0.0	0.0
Non Built to Boundary	0.9	0.9
Side (metres)		
Built to Boundary	0.0	0.0
Non Built to Boundary [1]	0.9	0.9
Corner Lots — Secondary street frontage	1.5	1.5
Corner Lots where secondary frontage shares a boundary with a laneway or linear open space or ped link	0.9	0.9
Garage and On-site Car Parking		
On site parking requirements (minimum)	1 space to be covered and enclosed. Single or tandem garages acceptable. Double garages are not permitted other than a dwelling of more than 1 storey on a corner lot. Garages are to be located along the built to boundary wall.	
Site Cover (maximum)	85%	

[1] 1.5m where abutting a laneway as per the Laneway Terrace Allotments Diagram

TYPICAL 6.2m TERRACE (FRONT LOADED)

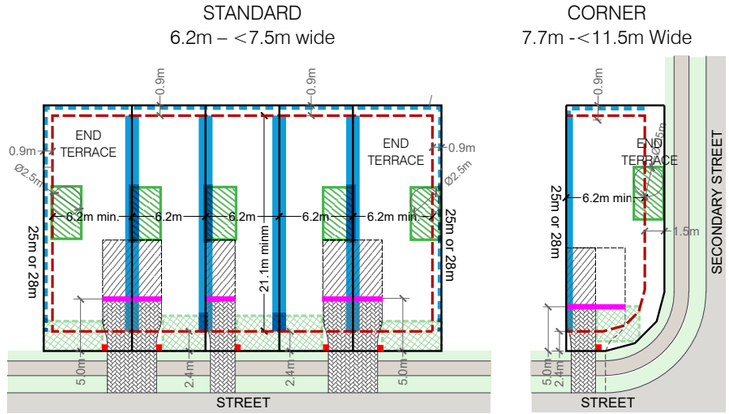

LEGEND

- Lot boundary
- Maximum building envelope (ground floor)
- 1.0m Building setback dimensions
- Mandatory built to boundary wall
- Optional built to boundary wall (where permitted on plan of development
- Garage setback from front boundary
- Preferred private open space location
- Alternate private open space location
- Single garage for single storey dwelling double garage when 2 storey dwelling
- Preferred letterbox location

1.1.9 URBAN LOFTS - A, B & C

Development Controls

General

1. All development is to be undertaken in accordance with the Development Approval.
2. All building setbacks and built to boundary walls are subject to service easements existing and proposed.
3. Maximum building height is 2 storeys (9m) for all dwellings or 3 storeys where identified on a Fixed Elements Plan or Plan of Development. Rooftop terraces are defined as a 'storey'.

Setbacks

4. Setbacks are as per the Plan of Development Table, unless dimensioned otherwise on plan. Setbacks are measured to the wall of the building or structure. Eaves may extend into the front, side and rear setbacks up to 450mm from the property boundary except in the case of:
   - to a laneway: up to the property boundary;
   - where a wall is built to boundary.
5. Upper floor setbacks must be in accordance with minimum ground floor setbacks.
6. Built to Boundary Walls:
   a) built to boundary wall dimensions are limited by the boundary setbacks and building height limit. Building plans and details of appropriate development staging and construction methods must be submitted for approval;
   b) where not adopted, the setbacks for non built to boundary walls in the Plan of Development Table apply.

Privacy & Overlooking

7. Buildings must be sited and designed to provide adequate visual privacy for neighbours:
   - Where the distance separating a window or balcony of an adjoining dwelling from the side or rear boundary is less than 1.5m:
     a) a permanent window and a balcony has a window/ balcony screen extending across the line of sight from the sill to at least 1.5m above the adjacent floor level; or
     b) a window has a sill height more than 1.5m above the adjacent floor level, or
     c) a window has obscure glazing below 1.5m; where: Window and Window/Balcony Screen has the same meaning as in the Queensland Development Code.

Parking and Driveways

8. Doubles garages are permitted only on Loft type A and C lots and not on Loft type B. On Loft Type A lots a double garage may only front the secondary street and on Loft type C only the laneway.
9. A maximum of one driveway is permitted per lot.
10. Driveways are to have the following widths:
    - single driveway: maximum 3.0m;
    - double driveway: maximum 4.8m to a secondary street and to a laneway, the minimum width required to facilitate vehicle access.

    Driveways are to avoid on-street works such as: dedicated parking bays, drainage inlets, service pillars, street planting beds and bio-retention areas.
11. The minimum distance of a driveway from an intersection of one street with another street (not a laneway) shall be 6.0 metres.
12. Parking spaces on driveways do not have to comply with gradients in AS2890.

Site Cover and Amenity

13. Site cover for each lot is not to exceed that shown in the Plan of Development table.
14. Private open space must be provided and may be roofed and take the form of an upper floor balcony or rooftop terrace that is not less than 8m² with a minimum dimension of 2.5m and accessible from an upper floor living area.

Fencing

15. Fencing along the street frontage may be up to 1.2m.

Façade Treatment and Passive Ventilation

16. On all terrace lots the main façade (facing the primary street frontage) must comprise at least two different materials and at least one horizontal or vertical step in the façade.
17. Each dwelling unit must not present the same façade design to the street as the immediate adjoining dwelling/s.
18. The design of the dwelling must consider passive ventilation. Each living area that adjoins an external wall (not built to boundary) must have an open-able window or door.

Rainwater Tanks

19. For lots <225m², no tank is required.

Definitions

Site Cover

The proportion of the site covered by buildings, including roof overhangs.

URBAN LOFT ALLOTMENTS

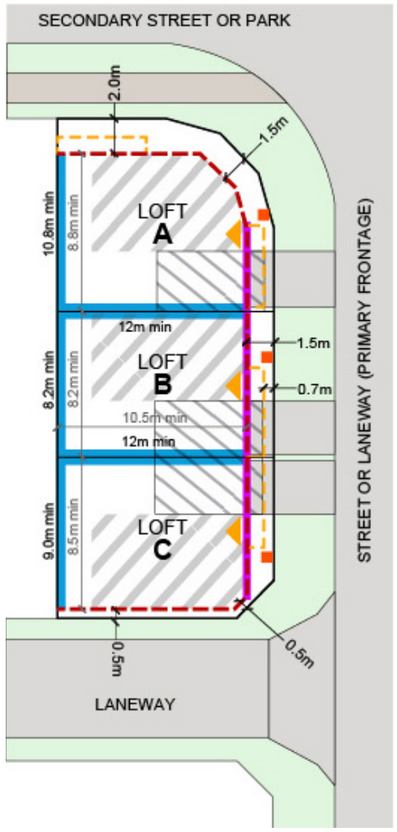

SETBACKS

PLAN OF DEVELOPMENT TABLE	URBAN LOFT ALLOTMENTS					
	Type A		Type B		Type C	
	Ground Floor	Upper Floors	Ground Floor	Upper Floors	Ground Floor	Upper Floors
Front / Primary Street Frontage						
Front	1.5	1.5 [1]	1.5	1.5 [1]	1.5	1.5 [1]
Garage	0.7	n/a	0.7	n/a	0.7	0.7
Rear	0.0	0.0	0.0	1.5	0.0	0.0
Side						
Built to Boundary	0.0	0.0	0.0	0.0	0.0	0.0
Non Built to Boundary	n/a	n/a	n/a	n/a	n/a	n/a
Corner Lots — Secondary Street	2.0	2.0 [1]	n/a	n/a	0.5	0.5
Garage and On-site Car Parking						
On site parking requirements (minimum)	1 space to be covered and enclosed. Single garage acceptable. Double garages are permitted only where fronting the secondary street. Garages are to be located along the built to boundary wall.		1 space to be covered and enclosed. Single garage acceptable Double garages are not permitted. Garages are to be located along the built to boundary wall.		1 space to be covered and enclosed. Single garage acceptable Double garages permitted only where fronting laneway. Garages are to be located along the built to boundary wall.	
Site Cover (maximum)	90%		95%		95%	

[1] Upper floor balconies and awnings may protrude up to 1.0m into the boundary setback

LEGEND

- Lot boundary
- Maximum building envelope
- Protrusion for upper floor balconies and awnings
- Recommended built to boundary wall
- Indicative garage location
- 1.0m Building envelope dimensions
- 1.0m Setback dimensions
- Ground floor office/shop - indicative extent
- Combined residential/commercial entrance
- Indicative letterbox location

1.1.10 URBAN WAREHOUSE ALLOTMENTS

Development Controls

General

1. All development is to be undertaken in accordance with the Development Approval.
2. All building setbacks and built to boundary walls are subject to service easements existing and proposed.
3. Maximum building height is 3 storeys for all dwellings where permitted in the Plan of Devlopment, and 2 storeys (9m) otherwise. Rooftop terraces are defined as a 'storey'.

Setbacks

4. Setbacks are as per the Plan of Development Table, unless dimensioned otherwise on plan. Setbacks are measured to the wall of the building or structure. Eaves may extend into the front, side and rear setbacks up to 450mm from the property boundary except in the case of:
   - to a laneway: up to the property boundary;
   - where a wall is built to boundary.
5. Upper floor setbacks must be in accordance with minimum ground floor setbacks.
6. Built to Boundary Walls:
   a) built to boundary wall dimensions are limited by the boundary setbacks and building height limit. Building plans and details of appropriate development staging and construction methods must be submitted for approval;
   b) where not adopted, the setbacks for non built to boundary walls in the Plan of Development Table apply.

Privacy & Overlooking

7. Buildings must be sited and designed to provide adequate visual privacy for neighbours:
   - Where the distance separating a window or balcony of an adjoining dwelling from the side or rear boundary is less than 1.5 m:
     a) a permanent window and a balcony has a window/ balcony screen extending across the line of sight from the sill to at least 1.5m above the adjacent floor level; or
     b) a window has a sill height more than 1.5m above the adjacent floor level, or
     c) a window has obscure glazing below 1.5m; where: Window and Window/ Balcony Screen has the same meaning as in the Queensland Development Code.

Parking and Driveways

8. Doubles garages are permitted on Warehouse Type A and B. A double garage may front the secondary street on Warehouse Type A lots.
9. A maximum of one driveway is permitted per lot.
10. Driveways are to have the following widths:
    - single driveway: maximum 3.0m;
    - double driveway: maximum 4.8m to a secondary street and to a laneway, the minimum width required to facilitate vehicle access.

    Driveways are to avoid on-street works such as: dedicated parking bays, drainage inlets, service pillars, street planting beds and bio-retention areas.
11. The minimum distance of a driveway from an intersection of one street with another street (not a laneway) shall be 6.0 metres.
12. Parking spaces on driveways do not have to comply with gradients in AS2890.

Site Cover and Amenity

13. Site cover for each lot is not to exceed that shown in the Plan of Development table.
14. Private open space must be provided and may be roofed and take the form of an upper floor balcony or rooftop terrace that is not less than 8m² with a minimum dimension of 2.5m and accessible from an upper floor living area.

Fencing

15. Fencing along the street frontage may be up to 1.2m.

Façade Treatment and Passive Ventilation

16. On all terrace lots the main façade (facing the primary street frontage) must comprise at least two different materials and at least one horizontal or vertical step in the façade.
17. Each dwelling unit must not present the same façade design to the street as the immediate adjoining dwelling/s.
18. The design of the dwelling must consider passive ventilation. Each living area that adjoins an external wall (not built to boundary) must have an open-able window or door.

Rainwater Tanks

19. For lots <225m², no tank is required.

Definitions

Site Cover

The proportion of the site covered by buildings, including roof overhangs.

URBAN WAREHOUSE ALLOTMENTS

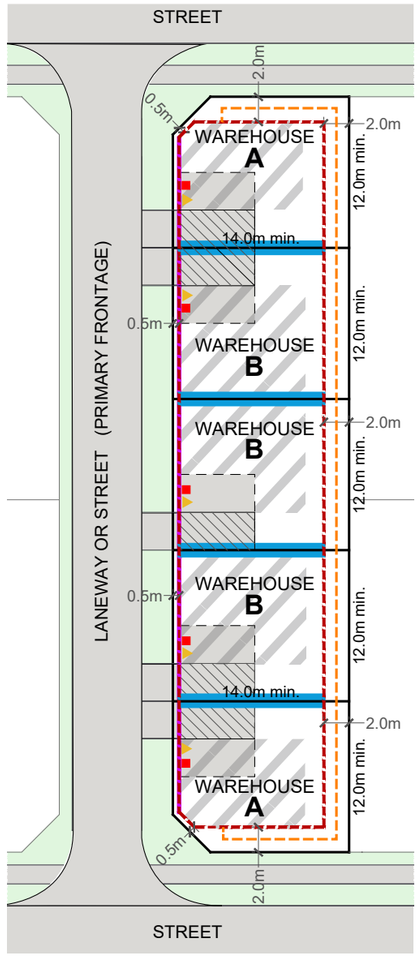

SETBACKS

PLAN OF DEVELOPMENT TABLE	URBAN WAREHOUSE ALLOTMENTS			
	Type A		Type B	
	Ground Floor	Upper Floors	Ground Floor	Upper Floors
Front / Primary Street Frontage				
Front	0.5	0.5	0.5	0.5
Garage	0.5	n/a	0.5	n/a
Rear	2.0	2.0 [1]	2.0	2.0 [1]
Side				
Built to Boundary	0.0	0.0	0.0	0.0
Non Built to Boundary	n/a	n/a	n/a	n/a
Corner Lots — Secondary Street	2.0	2.0 [1]	n/a	n/a
Garage and On-site Car Parking				
On site parking requirements (minimum)	1 space to be covered and enclosed. Single garage acceptable. Double garages are permitted. Garages are to be located along the built to boundary wall.		1 space to be covered and enclosed. Single garage acceptable. Double garages are permitted. Garages are to be located along the built to boundary wall.	
Site Cover (maximum)	90%		95%	

[1] Upper floor balconies and awnings may protrude up to 1.0m into the boundary setback

LEGEND

- Lot boundary
- Maximum building envelope
- Protrusion for upper floor balconies and awnings
- Recommended built to boundary wall
- Indicative garage location
- Permittable double garage location
- 1.0m Setback dimensions
- Ground floor office/shop - indicative extent
- Combined residential/commercial entrance
- Indicative letterbox location

1.1.11 URBAN TERRACE ALLOTMENTS

Development Controls

General

1. All development is to be undertaken in accordance with the Development Approval.
2. Building setbacks and built to boundary walls are subject to service easements existing and proposed.
3. Maximum building height is 11m for all dwellings.

Setbacks

4. Setbacks are as per the Plan of Development Table, unless dimensioned otherwise on plan.
5. Built to Boundary Walls:
   a) Built to boundary wall dimensions are limited by the boundary setbacks and building height limit. Building plans and details of appropriate development staging and construction methods must be submitted for approval;
   b) where not adopted, the setbacks for non built to boundary walls in the Plan of Development Table apply.
6. Boundary setbacks are measured to the wall of the building. Eaves should not encroach closer than 450mm to the lot boundary except in the case of:
   - The Primary and Secondary Frontages where eaves should not be closer than 1500mm;
   - Side boundary setback to a street or open space (corner lot) where eaves should not be closer than 550mm; and
   - Walls that are built to boundary.
7. Entrance porticoes/porches are permitted to extend up to 1.0m into the Primary and Secondary Frontage setback provided the height of the portico does not exceed 4.5m, the portico remains open and not enclosed and the width of the portico is limited to the front entry area only.
8. Upper floor setbacks must not exceed the minimum ground floor setbacks, including roof top terraces.
9. Roofed gatehouses and arches are permitted within the boundary setback of the Primary and Secondary frontages of the lot provided they meet the requirements of the Queensland Development Code, having:
   - a maximum area of 4m^2; and
   - not more than 2m wide elevation to the street; and
   - not more than 3m in height

Site Cover and Amenity

10. Site cover for each lot is not to exceed that shown in the Plan of Development table except where the dwelling is in accordance with approved house plans and where appropriate building staging and construction techniques have been demonstrated.
11. Private open space must be provided, may be roofed, is not less than 9m^2 with a minimum dimension of 2.5m, is directly accessible from a living area of the dwelling, and may be a balcony, veranda or rooftop terrace.

Privacy & Overlooking

12. Buildings must be sited and designed to provide adequate visual privacy for neighbours. Where the distance separating a window or balcony of an adjoining dwelling from the side or rear boundary is less than 1.5m:
    a) a permanent window and a balcony has a window/ balcony screen extending across the line of sight from the sill to at least 1.5m above the adjacent floor level; or
    a window has a sill height more than 1.5m above the adjacent floor level, or
    b) a window has obscure glazing below 1.5m;
    c) where: Window and Window/Balcony Screen has the same meaning as in the Queensland Development Code.

Fencing

13. Fencing along street boundaries and boundaries shared with open space must be either 50% transparent or max. 1.2m high.

Parking and Driveways

14. Double garages must be setback at least 0.5m behind the main residential facade, excluding balconies and porches, of the dwelling.
15. A maximum of one driveway per dwelling is permitted.
16. Shared driveways are mandatory where shown on plan.
17. The maximum width of a driveway at the lot boundary & where crossing the verge:
    - serving a double garage shall be 4.8m at the property boundary tapering to 4.0m at the kerb; and
    - when shared between adjoining lots: 7.0m along the property boundary and 4.8m at the kerb.
18. Driveways should avoid on-street works such as dedicated on-street parking bays, street trees, drainage pits and service pillars.
19. The minimum distance of a driveway from an intersection of one street with another street shall be 6.0 metres.

Definitions

Site Cover

The proportion of the site covered by buildings, including roof overhangs.

SETBACKS

PLAN OF DEVELOPMENT TABLE	URBAN ALLOTMENTS	
	Ground Floor	First Floor
Front		
Primary Frontage	2.0	2.0
- Allowable Protrusion into Setback for Front Porches	1.0	n/a
Garage	n/a	n/a
Side		
Built to Boundary	0.0	0.0
Non Built to Boundary	1.0	1.0
Corner Lots (to street or open space)	1.0	1.0
Rear		
Rear (to laneway or street)	0.5	0.5
Garage	0.7	n/a
Garage and On-site Car Parking		
On site parking requirements (minimum)	1 space to be covered and enclosed. Single, tandem or double garage acceptable. Garages are to be located along the built to boundary wall.	
Site Cover (maximum)	85%	

TYPICAL URBAN TERRACE

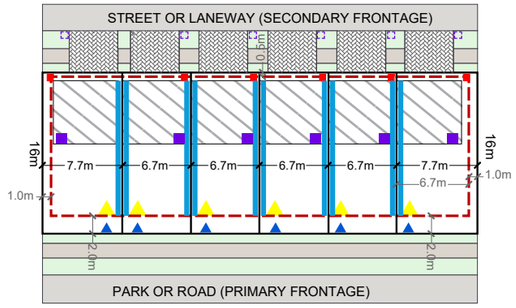

LEGEND

- Lot boundary
- Maximum building envelope
- Mandatory built to boundary wall
- Required garage location - Double garage
- 1.0m Lot dimensions
- 1.0m Setback dimensions
- Indicative letterbox location
- Residential front door to address street
- Gated entry onto street or park
- Internal Bin Storage Location - indicative
- Bin Collection location

1.1.12 SOHO ALLOTMENTS

Development Controls

General

1. Business uses on-site must address the open space or road.
2. The business component may either be operated a Home-Based Business with a maximum GFA for the business use of 50m^2, or as a business/shop use that can be leased independently of the residential use, in which case the business GFA may not exceed 90m^2 and the premises must comply with applicable requirements for fire separation.
3. The area shown on plan for the business use is indicative only and may adopt a different shape or extent (may extend further into the lot or extend over the ground and first floors) provided it addresses the business frontage of the lot directly.
4. Business must present a shopfront to open space or a road with:
   - significant glazing into the ground floor;
   - a clearly designated customer entry/shop door;
   - a small awning over the customer entry 1.0m deep and min 1.0m wide; and
   - signage on the face of the building or awning that is integrated into the design of the building and does not visually dominate.
5. SOHO lots must provide a minimum of 2 parking spaces on site
   - 1 covered; and
   - 1 may be uncovered and provided in tandem.
6. Signage advertising the business is not permitted on the residential frontage of the allotment.
7. Signage must be in accordance with the Sunshine Coast Planning Scheme 2014.
8. Service areas and bin storage areas must not be visible from the street or open space.

Site Cover and Amenity

9. Site cover for each lot is not to exceed that shown in the Plan of Development table except where the dwelling is in accordance with approved house plans and where appropriate building staging and construction techniques have been demonstrated.
10. Private open space must be provided, may be roofed, is not less than 9m^2 with a minimum dimension of 2.5m, is directly accessible from a living area of the dwelling, and may be a balcony, veranda or rooftop terrace. Ideally, private open space is to be orientated north / east where possible.

Privacy & Overlooking

11. Buildings must be sited and designed to provide adequate visual privacy for neighbours. Where the distance separating a window or balcony of an adjoining dwelling from the side or rear boundary is less than 1.5m:
    a) a permanent window and a balcony has a window/ balcony screen extending across the line of sight from the sill to at least 1.5m above the adjacent floor level; or
    a window has a sill height more than 1.5m above the adjacent floor level, or
    b) a window has obscure glazing below 1.5m;
    c) where: Window and Window/Balcony Screen has the same meaning as in the Queensland Development Code.

Fencing

12. Front fencing along street boundaries and boundaries shared with open space must be either 50% transparent or maximum of 1.2m high.
13. Side fencing is to be 1.8m high.

Parking and Driveways

14. Double garages must be setback at least 0.5m behind the main residential facade, excluding balconies and porches, of the dwelling.
15. A maximum of one driveway per dwelling is permitted.
16. Shared driveways are mandatory where shown on plan.
17. The maximum width of a driveway at the lot boundary & where crossing the verge:
    - serving a double garage shall be 4.8m at the property boundary tapering to 4.0m at the kerb; and
    - when shared between adjoining lots: 7.0m along the property boundary and 4.8m at the kerb.
18. Driveways should avoid on-street works such as dedicated on-street parking bays, street trees, drainage pits and service pillars.
19. The minimum distance of a driveway from an intersection of one street with another street shall be 6.0 metres.

Definitions

Site Cover

The total area of the roof of the building (dwelling and business/ shop premises combined) expressed as a percentage of the lot area, but which includes eave overhangs.

PLAN OF DEVELOPMENT TABLE	SOHO ALLOTMENTS	
	Ground Floor	First Floor
Front		
Business Frontage for SOHO Lots	2.0	2.0
- Allowable Protrusion into Setback for Front Porches	1.0	n/a
Garage	n/a	n/a
Side		
Built to Boundary	0.0	0.0
Non Built to Boundary	1.0	1.0
Corner Lots (to street or open space)	1.5	1.5
Rear		
Residential Frontage for SOHO Lots	2.0	2.0
Rear (to laneway)	0.5	0.5
Garage	0.5	n/a
Garage and On-site Car Parking		
On site parking requirements (minimum)	1 space to be covered and enclosed AND 1 space uncovered (may be in tandem). Single & tandem garages acceptable. Double garages not permitted. Garages are to be located along the built to boundary wall.	
Site Cover (maximum)	85%	

SOHO ALLOTMENTS

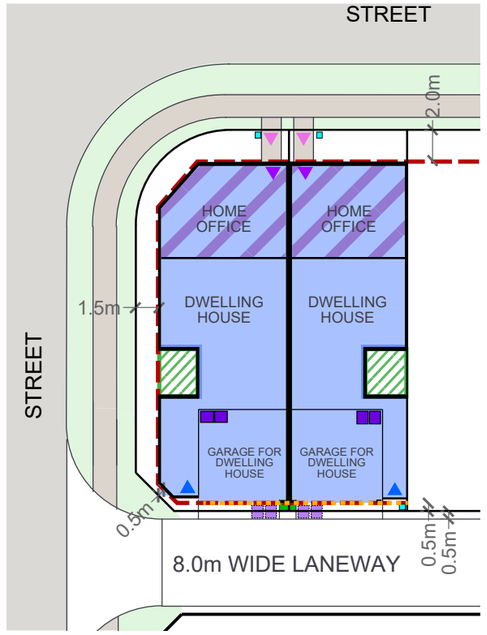

LEGEND

- Lot boundary
- Maximum building envelope
- Main Dwelling
- Home Office
- Building Setback Dimensions
- Garage Setback from Front Boundary
- Preferred Private Open Space Location
- Preferred Letterbox Location
- Preferred Location of Bin Storage
- Preferred Location of Bin Collection
- Entrance to Main Dwelling
- Entrance to Home Office
- Gated Entry onto Street

1.1.13 URBAN LOFTS - D & E

Development Controls

General

1. All development is to be undertaken in accordance with the Development Approval.
2. All building setbacks and built to boundary walls are subject to service easements existing and proposed.
3. Maximum building height is 2 storeys (9m) for all dwellings or 3 storeys where identified on a Fixed Elements Plan or Plan of Development. Rooftop terraces are defined as a 'storey'.

Setbacks

4. Setbacks are as per the Plan of Development Table, unless dimensioned otherwise on plan. Setbacks are measured to the wall of the building or structure. Eaves may extend into the front, side and rear setbacks up to 450mm from the property boundary except in the case of:
   - to a laneway: up to the property boundary;
   - where a wall is built to boundary.
5. Upper floor setbacks must be in accordance with minimum ground floor setbacks.
6. Built to Boundary Walls:
   a) built to boundary wall dimensions are limited by the boundary setbacks and building height limit. Building plans and details of appropriate development staging and construction methods must be submitted for approval;
   b) where not adopted, the setbacks for non built to boundary walls in the Plan of Development Table apply.

Privacy & Overlooking

7. Buildings must be sited and designed to provide adequate visual privacy for neighbours:
   - Where the distance separating a window or balcony of an adjoining dwelling from the side or rear boundary is less than 1.5m:
     a) a permanent window and a balcony has a window/ balcony screen extending across the line of sight from the sill to at least 1.5m above the adjacent floor level; or
     b) a window has a sill height more than 1.5m above the adjacent floor level, or
     c) a window has obscure glazing below 1.5m; where: Window and Window/Balcony Screen has the same meaning as in the Queensland Development Code.

Parking and Driveways

8. On Loft Type D, garage may only front the secondary street. On Loft Type E, garage may only front the laneway. Double garages are permitted.
9. A maximum of one driveway is permitted per lot.
10. Driveways are to have the following widths:
    - single driveway: maximum 3.0m;
    - double driveway: maximum 4.8m to a secondary street and to a laneway, the minimum width required to facilitate vehicle access.

    Driveways are to avoid on-street works such as: dedicated parking bays, drainage inlets, service pillars, street planting beds and bio-retention areas.
11. The minimum distance of a driveway from an intersection of one street with another street (not a laneway) shall be 6.0 metres.
12. Parking spaces on driveways do not have to comply with gradients in AS2890.

Site Cover and Amenity

13. Site cover for each lot is not to exceed that shown in the Plan of Development table.
14. Private open space must be provided that is not less than 9m² with a minimum dimension of 2.5m and accessible from a living area. The private open space may be roofed, and may also take the form of an upper floor balcony or rooftop terrace.

Fencing

15. Fencing along the street frontage may be up to 1.2m.

Bin Storage and Services

16. Clothes drying areas must be located behind the main face of the dwelling and minimise the visual impact to the street.
17. A dedicated area is to be provided within the lot to accommodate refuse bin storage. Bin storage must be appropriately screened.

Façade Treatment and Passive Ventilation

18. The primary frontage must comprise at least two different materials and at least one horizontal or vertical step in the façade.
19. Each dwelling must not present the same façade design to the street as the immediate adjoining dwelling/s.
20. The design of the dwelling must consider passive ventilation. Each living area that adjoins an external wall (not built to boundary) must have an open-able window or door.

Rainwater Tanks

21. For lots <225m², no tank is required.

Definitions

Site Cover

The proportion of the site covered by buildings, including roof overhangs.

URBAN LOFT ALLOTMENTS

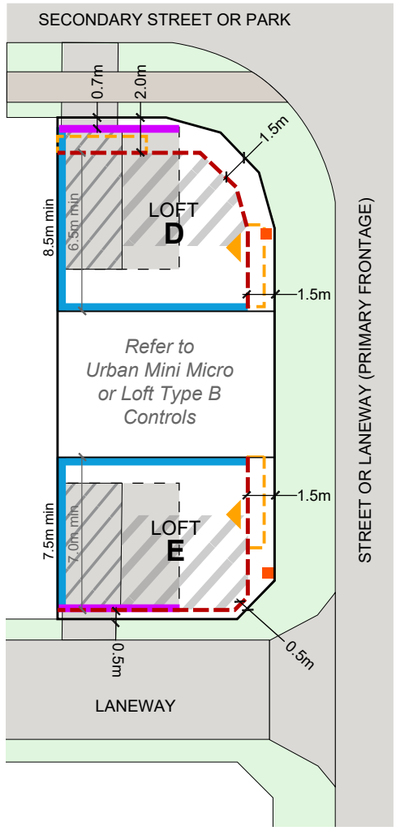

PLAN OF DEVELOPMENT TABLE

	URBAN LOFT ALLOTMENTS			
	Type D		Type E	
	Ground Floor	Upper Floors	Ground Floor	Upper Floors
Front / Primary Street Frontage				
Front	1.5	1.5 [1]	1.5	1.5 [1]
Garage	0.7	n/a	0.5	n/a
Rear	0.0	0.0	0.0	0.0
Side				
Built to Boundary	0.0	0.0	0.0	0.0
Non Built to Boundary	0.9	0.9	0.9	0.9
Secondary Frontage (Lane / Street)	2.0	2.0 [1]	0.5	0.5
Garage and On-site Car Parking				
On site parking requirements (minimum)	1 space to be covered and enclosed. Single garage acceptable. Double garages are permitted. Garages are to be located along the built to boundary wall.		1 space to be covered and enclosed. Single garage acceptable. Double garages are permitted. Garages are to be located along the built to boundary wall.	
Site Cover (maximum)	90%		95%	

[1] Upper floor balconies and awnings may protrude up to 1.0m into the boundary setback

LEGEND

- Lot boundary
- Maximum building envelope
- Protrusion for upper floor balconies and awnings
- Recommended built to boundary wall
- Garage setback from boundary
- Indicative garage location
- Permitted double garage location
- 1.0m Building envelope dimensions
- 1.0m Setback dimensions
- Ground floor office/shop - indicative extent
- Combined residential/commercial entrance
- Indicative letterbox location

1.1.14 SQUAT LOTS - A & B

Development Controls

General

1. All development is to be undertaken in accordance with the Development Approval.
2. All building setbacks and built to boundary walls are subject to service easements existing and proposed.
3. Maximum building height is 2 storeys (9m) for all dwellings or 3 storeys where identified on a Fixed Elements Plan or Plan of Development. Rooftop terraces are defined as a 'storey'.

Setbacks

4. Setbacks are as per the Plan of Development Table, unless dimensioned otherwise on plan. Setbacks are measured to the wall of the building or structure. Eaves may extend into the front, side and rear setbacks up to 450mm from the property boundary except in the case of:
   - to a laneway: up to the property boundary;
   - where a wall is built to boundary.
5. Upper floor setbacks must be in accordance with minimum ground floor setbacks.
6. Built to Boundary Walls:
   a) built to boundary wall dimensions are limited by the boundary setbacks and building height limit. Building plans and details of appropriate development staging and construction methods must be submitted for approval;
   b) where not adopted, the setbacks for non built to boundary walls in the Plan of Development Table apply.

Privacy & Overlooking

7. Buildings must be sited and designed to provide adequate visual privacy for neighbours:
   - Where the distance separating a window or balcony of an adjoining dwelling from the side or rear boundary is less than 1.5m:
     a) a permanent window and a balcony has a window/ balcony screen extending across the line of sight from the sill to at least 1.5m above the adjacent floor level; or
     b) a window has a sill height more than 1.5m above the adjacent floor level, or
     c) a window has obscure glazing below 1.5m; where: Window and Window/Balcony Screen has the same meaning as in the Queensland Development Code.

Parking and Driveways

8. On Squat Type A, garage may only front the laneway. On Squat Type B, garage must front the secondary street. Double garages are permitted.
9. A maximum of one driveway is permitted per lot.
10. Driveways are to have the following widths:
    - single driveway: maximum 3.0m;
    - double driveway: maximum 4.8m to a secondary street and to a laneway, the minimum width required to facilitate vehicle access.

    Driveways are to avoid on-street works such as: dedicated parking bays, drainage inlets, service pillars, street planting beds and bio-retention areas.
11. The minimum distance of a driveway from an intersection of one street with another street (not a laneway) shall be 6.0 metres.
12. Parking spaces on driveways do not have to comply with gradients in AS2890.

Site Cover and Amenity

13. Site cover for each lot is not to exceed that shown in the Plan of Development table.
14. Private open space must be provided that is not less than 9m² with a minimum dimension of 2.5m and accessible from a living area. The private open space may be roofed, and may also take the form of an upper floor balcony or rooftop terrace.

Fencing

15. Fencing along the street frontage may be up to 1.2m.

Bin Storage and Services

16. Clothes drying areas must be located behind the main face of the dwelling and minimise the visual impact to the street.
17. A dedicated area is to be provided within the lot to accommodate refuse bin storage. Bin storage must be appropriately screened.

Façade Treatment and Passive Ventilation

18. The primary frontage must comprise at least two different materials and at least one horizontal or vertical step in the façade.
19. Each dwelling must not present the same façade design to the street as the immediate adjoining dwelling/s.
20. The design of the dwelling must consider passive ventilation. Each living area that adjoins an external wall (not built to boundary) must have an open-able window or door.

Rainwater Tanks

21. For lots <225m², no tank is required.

Definitions

Site Cover

The proportion of the site covered by buildings, including roof overhangs.

SQUAT ALLOTMENTS

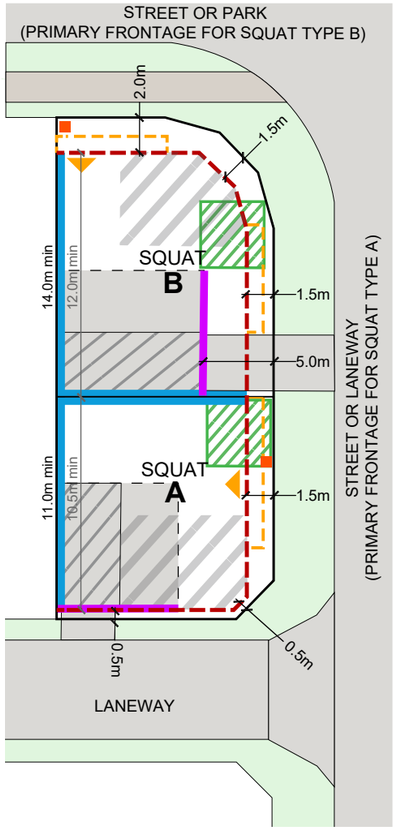

PLAN OF DEVELOPMENT TABLE

	SQUAT ALLOTMENTS			
	Type A		Type B	
	Ground Floor	Upper Floors	Ground Floor	Upper Floors
Front / Primary Street Frontage				
Front	1.5	1.5 [1]	2.0	2.0 [1]
Garage	0.5	n/a	5.0	n/a
Rear	0.0	0.0	0.0	0.0
Side				
Built to Boundary	0.0	0.0	0.0	0.0
Non Built to Boundary	0.9	0.9	0.9	0.9
Secondary Frontage (Lane / Street)	0.5	0.5	1.5	1.5 [1]
Garage and On-site Car Parking				
On site parking requirements (minimum)	1 space to be covered and enclosed. Single garage acceptable. Double garages are permitted. Garages are to be located along the built to boundary wall.		1 space to be covered and enclosed. Single garage acceptable. Double garages are permitted. Garages are to be located along the built to boundary wall.	
Site Cover (maximum)	95%		90%	

[1] Upper floor balconies and awnings may protrude up to 1.0m into the boundary setback

LEGEND

- Lot boundary
- Maximum building envelope
- Protrusion for upper floor balconies and awnings
- Recommended built to boundary wall
- Garage setback from boundary
- Indicative garage location
- Permitted double garage location
- 1.0m Building envelope dimensions
- 1.0m Setback dimensions
- Ground floor office/shop - indicative extent
- Preferred private open space location
- Combined residential/commercial entrance
- Indicative letterbox location

rps MAKING COMPLEX EASY

1.1.15 LANEWAY TERRACE ALLOTMENTS - 16.5M & 20M DEEP

Development Controls

General

1. All development is to be undertaken in accordance with the Development Approval.
2. Building setbacks and built-to-boundary wall locations shown are subject to future proposed easements and/or underground services.
3. Maximum building height is 3 storeys for all dwellings where permitted in the Plan of Development, and 2 storeys (9m) otherwise. Rooftop terraces are defined as a 'storey'.
4. Noise affected allotments are to be developed in accordance with AS3671-1989 'Acoustics - Road Traffic Noise Intrusion - building siting and construction' to achieve the satisfactory internal noise levels stipulated in AS2107-2000 'Acoustics - Recommended design sound levels and reverberation times for building interiors'.

Setbacks

5. Setbacks are as per the Plan of Development Table unless otherwise specified.
6. Built to Boundary Walls:
   a) Built to boundary wall dimensions are limited by the applicable building setbacks and building height limit. Building plans and details of appropriate development staging and construction methods must be submitted for approval;
   b) where not adopted, the standard setbacks in the Plan of Development Table apply.
7. Boundary setbacks are measured to the main wall of the structure. Nib walls may encroach into the setback provided they are wholly contained within the property boundary. Eaves should not encroach closer than 450mm to the lotboundary except in the case of:
   - The Primary Street/Park Frontage where eaves can abut the property boundary;
   - The Secondary Street Frontage where eaves should not be closer than 750mm; and
   - Walls that are Built to Boundary.
8. Feature end treatment of the built to boundary wall is required where abutting the site boundary at the primary frontage. Feature end treatment to be in a material consistent with materials used on the primary frontage building facade.

Privacy & Overlooking:

9. Buildings must be sited and designed to provide adequate visual privacy for neighbouring dwellings:
   - Where the distance separating a window or balcony of an adjoining dwelling from the side or rear boundary is less than 1.5m:
     a) a permanent window and a balcony has a window/balcony screen extending across the line of sight from the sill to at least 1.5m above the adjacent floor level; or
     b) a window has a sill height more than 1.5m above the adjacent floor level, or
     c) a window has obscure glazing below 1.5m;

   where: Window and Window/Balcony Screen has the same meaning as in the Queensland Development Code.

Site Cover and Amenity

10. Site cover for each lot is not to exceed that shown in the Plan of Development table.
11. Private open space must be provided in accordance with the below. This area may be roofed and take the form of an upper level balcony or rooftop terrace:
    - 2 bedroom dwellings - 9m² with a minimum dimension of 2.5m;
    - 3+ bedroom dwellings - 12m² with a minimum dimension of 2.5m.

Fencing, Letterboxes, Parking and Driveways

12. Fencing to Primary Frontages must be in the form of planter boxes and/or privacy screening for residents, in particular where there is a front open space.
13. If provided, privacy screening must either be of solid material (e.g. timber, steel), opaque screens, perforated panels, or trellises that are permanently fixed, and are to have a maximum of 50 per cent openings.
14. Fencing to the lane may be screen fencing to 1.8m high.
15. Fencing to the Secondary Frontage must be either 50% transparent or max. 1.2m high.
16. Letterboxes for dwellings shall be located on the primary street frontage, or if fronting a park within the laneway. Letterboxes must be integrated into the dwelling, and not be standalone.
17. A maximum of one driveway per dwelling is permitted.
18. Driveways should have the minimum width required to facilitate vehicle access in order to maintain space between driveways, pathways and any bin storage areas for amenity planting.

Site Services and Bin Storage

19. All dwellings are to be designed to ensure the following:
    a) There are no conflicts between services (electricity/ water) and pedestrian access to the front and rear of the lot, or vehicular access to the rear of the lot;
    b) A dedicated area is provided within the lot to accommodate refuse bin storage. This is preferred to be located outside of the garage on the laneway interface. Bin storage must be appropriately screened;
    c) Air-conditioners, hot water systems, clothes lines and other household services must be screened and/or located to minimise the visual impact to the street. Services may be visible from the lane, but must be screened.

Rainwater Tanks

20. For lots <225m², no rainwater tank is required.

Facade Treatment, Passive Ventilation and Natural Light Provisions

21. On all terrace lots the main façade (facing the primary street frontage) must comprise at least two different materials and at least one horizontal or vertical step in the façade.
22. Each dwelling unit must not present the same façade design to the street as the immediate adjoining dwelling/s.
23. Design of corner dwellings must visually 'wrap' around the corner, providing activiation of the corner and passive surveillance of the secondary street through the form of porch / alfresco openings and/or glazing.
24. All dwellings must include a clearly identificable and addressed front door. Front door must be visible from the street. Front door access must not be via a lane. Sliding doors do not constitute a front door. Front door must be sufficiently sheltered from the elements, preferably utilising the structure of the first floor.
25. Dwellings must include landscaping along the street frontage to reinforce the dwelling entry, and to positively contribute to the streetscape. Ground covers are preferred in lieu of turf. Vertical landscaping should also be considered to positively influence streetscape.
26. The design of the dwelling must consider passive ventilation and natural light provision through a combination of the following elements:
    - inclusion of a mid-block courtyard space, light wells or recess that extends into the dwelling to allow multiple rooms to have windows/openings onto that space;
    - each living area that adjoins an external wall (not built to boundary) has an open-able window or door.

Definitions

Site Cover

The proportion of the site covered by buildings, including roof overhangs.

PLAN OF DEVELOPMENT TABLE

	LANEWAY TERRACE ALLOTMENTS - 16.5m & 20m DEEP			
	4.6m Wide		6.6m Wide +	
	Ground Floor	Upper Floors	Ground Floor	Upper Floors
Front / Primary Street Frontage				
Primary Frontage	1.5 [1]	1.0 [1]	1.5 [1]	1.0 [1]
Garage	0.5	n/a	0.5	n/a
Rear	0.5	0.0	0.5	0.0
Side				
Built to Boundary	0.0	0.0	0.0	0.0
Non Built to Boundary	0.9	0.9	0.9	0.9
Corner Lots - Secondary Frontage	n/a	n/a	1.2 [1]	1.2 [1]
Garage and On-site Car Parking				
On site parking requirements (minimum)	1 space to be covered and enclosed. Single garage acceptable. Double garages are not permitted. Garages are to be located along the built to boundary wall.		1 space to be covered and enclosed. Single garage acceptable. Double garages are permitted. Garages are to be located along the built to boundary wall.	
Site Cover (maximum)	95%		90%	

[1] 0.0m to balconies and verandahs

TYPICAL TERRACE FRONTING PARK OR STREET (REAR LOADED)

LEGEND

- Lot boundary
- Maximum building envelope (ground floor)
- Protrusions for verandah / balconies
- 1.0m Building setback dimensions
- Mandatory built to boundary wall
- Garage setback from front boundary
- Preferred private open space location
- Alternate location for private open space (20m deep terraces only)
- Garage location
- Letterbox location (if primary frontage is park)
- Letterbox location (if primary frontage is a street)

TYPICAL LANEWAY INTERFACE

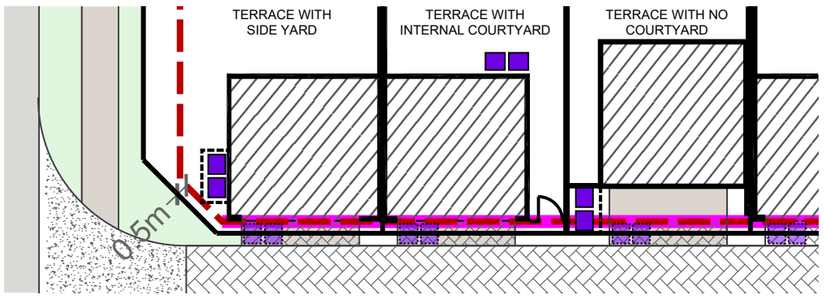

LEGEND

- Lot boundary
- 1.0m Building setback dimensions
- Indicative driveway location
- Preferred location of bin storage
- Preferred location of bin collection
- Screened bin enclosure

MAKING COMPLEX EASY

1.1.16 LANEWAY TERRACE (FONZIE FRONT)

Development Controls

General

1. All development is to be undertaken in accordance with the Development Approval.
2. Building setbacks and built-to-boundary wall locations shown are subject to future proposed easements and/or underground services.
3. Maximum building height is 3 storeys for all dwellings where permitted in the Plan of Development, and 2 storeys (9m) otherwise, unless notated as ' Mandatory single storey construction' in the adjoining diagram and legend. Rooftop terraces are defined as a 'storey'.
4. Noise affected allotments are to be developed in accordance with AS3671-1989 'Acoustics - Road Traffic Noise Intrusion - building siting and construction' to achieve the satisfactory internal noise levels stipulated in AS2107-2000 'Acoustics - Recommended design sound levels and reverberation times for building interiors'.

Setbacks

5. Setbacks are as per the Plan of Development Table unless otherwise specified.
6. Built to Boundary Walls:
   a) Built to boundary wall dimensions are limited by the applicable building setbacks and building height limit. Building plans and details of appropriate development staging and construction methods must be submitted for approval;
   b) where not adopted, the standard setbacks in the Plan of Development Table apply.
7. Boundary setbacks are measured to the main wall of the structure. Minor nib walls (required for fire protection purposes only) may encroach into the setback provided they are wholly contained within the property boundary. Eaves should not encroach closer than 450mm to the lot boundary except in the case of:
   - The Primary Street/Park Frontage where eaves should not be closer than 1500mm; and
   - Walls that are Built to Boundary.
8. Upper floor setbacks must not exceed the minimum ground floor setbacks (including rooftop terraces).
9. Roofed gatehouses and arches are permitted within the front setback (and the secondary frontage for corner lots) provided they meet the requirements of the Queensland Development Code, having:
   - a maximum area of 4m²; and
   - not more than 2m wide elevation to the street; and
   - not more than 3m in height.

Privacy & Overlooking:

10. Buildings must be sited and designed to provide adequate visual privacy for neighbouring dwellings:
    - Where the distance separating a window or balcony of an adjoining dwelling from the side or rear boundary is less than 1.5m:
      a) a permanent window and a balcony has a window/balcony screen extending across the line of sight from the sill to at least 1.5m above the adjacent floor level; or
      b) a window has a sill height more than 1.5m above the adjacent floor level, or
      c) a window has obscure glazing below 1.5m;

    where: Window and Window/Balcony Screen has the same meaning as in the Queensland Development Code.

Site Cover and Amenity

11. Site cover for each lot is not to exceed that shown in the Plan of Development table.
12. Private open space must be provided and is not less than 15m² with a minimum dimension of 2.5m and is directly accessible from a living area. Where private open space is provided in the form of an upper level balcony, a ground level courtyard must also be provided to assist with cross ventilation and provide space for clothes drying.

Fencing, Letterboxes, Parking and Driveways

13. Fencing along street and park frontages must be either 50% transparent or max. 1.2m high. Fencing to the lane may be screen fencing to 1.8m high.
14. Letterboxes for dwellings shall be located on the primary street frontage, or if fronting a park within the laneway.
15. Parking spaces on driveways do not have to comply with gradients in AS2890.
16. A maximum of one driveway per dwelling is permitted.
17. Driveways should have the minimum width required to facilitate vehicle access in order to maintain space between driveways, pathways and any bin storage areas for amenity planting.
18. Driveways should avoid on-street works such as dedicated on-street parking bays, drainage pits and service pillars.
19. The minimum distance of a driveway from an intersection of one street with another street (not a laneway) shall be 6.0 metres.

Site Services and Bin Storage

20. All dwellings on Laneway Terrace Fonzie Front lots are to be designed to ensure the following:
    a) There are no conflicts between services (electricity/ water) and pedestrian access to the front and rear of the lot, or vehicular access to the rear of the lot;
    b) A dedicated area is provided within the lot to accomodate refuse bin storage. This is preferred to be located outside of the garage, but accessible to, and screened from, the laneway. In the case of Laneway Terrace Fonzie Front lots, the bin storage area may be accomodated within or behind the garage, provided the garage is appropriately dimensioned to ensure the bins can be removed whilst the car is parked in the garage.

Rainwater Tanks

21. For lots <225m², no rainwater tank is required.

Facade Treatment, Passive Ventilation and Natural Light Provisions

22. The primary frontage must comprise at least two different materials and at least one horizontal or vertical step in the façade.
23. Each dwelling unit must not present the same façade design to the street as the immediate adjoining dwelling/s.
24. The design of the dwelling must consider passive ventilation and natural light provision through a combination of the following elements:
    - inclusion of a mid-block courtyard space, light wells or recess that extends into the dwelling to allow multiple rooms to have windows/openings onto that space;
    - each living area that adjoins an external wall (not built to boundary) has an open-able window or door.

Secondary Dwelling Above Garage

25. Secondary Dwellings above garages are not permitted on Laneway Terrace Fonzie Front allotments.

Definitions

Site Cover

The proportion of the site covered by buildings, including roof overhangs.

PLAN OF DEVELOPMENT TABLE

	LANEWAY TERRACE FONZIE FRONT ALLOTMENTS (REAR LOADED)	
	Ground Floor	First Floor
Front (Primary Street Frontage) & Rear		
Front / Primary Frontage	2.0	2.0
Garage	1.0	n/a
Rear (Laneway)	1.0	1.0
Side		
Built to Boundary	0.0	0.0
Non Built to Boundary	1.5	1.5
Corner Lots where secondary frontage shares a boundary with a laneway or linear open space or ped link	0.9	0.9
Garage and On-site Car Parking		
On site parking requirements (minimum)	1 space to be covered and enclosed. Single or tandem garages are acceptable.	
Garage Location	Garages are to be located along the built to boundary wall.	
Site Cover (maximum)	90%	

TERRACE (FONZIE FRONT) LOTS

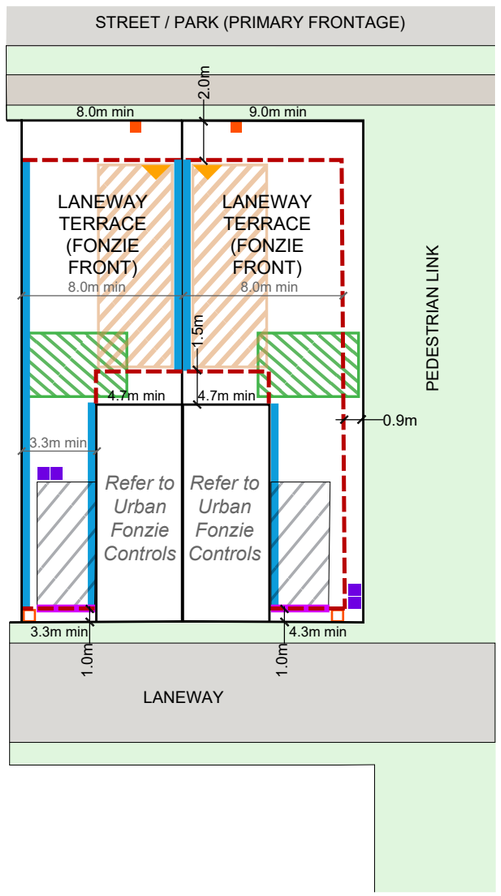

LEGEND

- Lot boundary
- Maximum building envelope
- Recommended built to boundary wall
- Garage setback from boundary
- Indicative garage location
- 1.0m Building envelope dimensions
- 1.0m Setback dimensions
- Residential front door
- Letterbox location (if primary frontage is a street)
- Letterbox location (if primary frontage is a park)
- Indicative bin storage location
- Preferred private open space location
- Mandatory single storey construction

MAKING COMPLEX EASY

1.1.17 URBAN FONZIE

Development Controls

General

1. All development is to be undertaken in accordance with the Development Approval.
2. All building setbacks and built to boundary walls are subject to service easements existing and proposed.
3. Maximum building height is 2 storeys (9m) for all dwellings or 3 storeys where identified on a Fixed Elements Plan or Plan of Development. Rooftop terraces are defined as a 'storey'.
4. Urban Fonzie allotments must only provide a one bedroom dwelling.

Setbacks

5. Setbacks are as per the Plan of Development Table, unless dimensioned otherwise on plan. Setbacks are measured to the wall of the building or structure. Eaves may extend into the front, side and rear setbacks up to 450mm from the property boundary except in the case of:
   - to a laneway: up to the property boundary;
   - where a wall is built to boundary.
6. Built to Boundary Walls:
   a) built to boundary wall dimensions are limited by the boundary setbacks and building height limit. Building plans and details of appropriate development staging and construction methods must be submitted for approval;
   b) where not adopted, the setbacks for non built to boundary walls in the Plan of Development Table apply.

Privacy & Overlooking

7. Buildings must be sited and designed to provide adequate visual privacy for neighbours:
   - Where the distance separating a window or balcony of an adjoining dwelling from the side or rear boundary is less than 1.5m:
   a) a permanent window and a balcony has a window/ balcony screen extending across the line of sight from the sill to at least 1.5m above the adjacent floor level; or
   b) a window has a sill height more than 1.5m above the adjacent floor level, or
   c) a window has obscure glazing below 1.5m; where: Window and Window/Balcony Screen has the same meaning as in the Queensland Development Code.

Parking and Driveways

8. Urban Fonzie allotments must have a maximum driveway width of 3.0m. A maximum of one driveway crossover is permitted.

Site Cover and Amenity

9. Site cover for each lot is not to exceed that shown in the Plan of Development table.
10. Private open space must be provided that is not less than 5m² with a minimum dimension of 1.2m and accessible from a living area. The private open space may be roofed, and may also take the form of an upper floor balcony or rooftop terrace.

Fencing

11. 1.8m high screen fencing must be provided along the rear boundary.

Bin Storage and Services

12. Bins must be stored within the garage. The garage must be appropriately dimensioned to ensure bins can be removed whilst the car is parked in the garage.
13. Clothes drying areas must be located behind the main face of the dwelling.

Façade Treatment and Passive Ventilation

14. The primary frontage (facing the lane) must comprise at least two different materials and at least one horizontal or vertical step in the façade.
15. Each dwelling unit must not present the same façade design to the street as the immediate adjoining dwelling/s.
16. The design of the dwelling must consider passive ventilation. Each living area that adjoins an external wall (not built to boundary) must have an open-able window or door.
17. Dwelling design must include two openings to all habitable rooms. This can include the use of internal openings and louvered windows to facilitate cross ventilation.

Rainwater Tanks

18. For lots <225m², no tank is required.

Definitions

Site Cover

The proportion of the site covered by buildings, including roof overhangs.

PLAN OF DEVELOPMENT TABLE

	URBAN FONZIE ALLOTMENT	
	Ground Floor	Upper Floors
Front / Primary Street Frontage		
Front (Laneway)	1.0	1.2 [1]
Garage	1.0	n/a
Rear	1.5	1.5
Side		
Built to Boundary	0.0	0.0
Non Built to Boundary	n/a	n/a
Garage and On-site Car Parking		
On site parking requirements (minimum)	1 space to be covered and enclosed. Single garage acceptable. Garages are to be located along the built to boundary wall.	
Site Cover (maximum)	95%	

[1] Upper floor balconies and awnings may protrude up to 1.2m into the boundary setback

URBAN FONZIE ALLOTMENTS

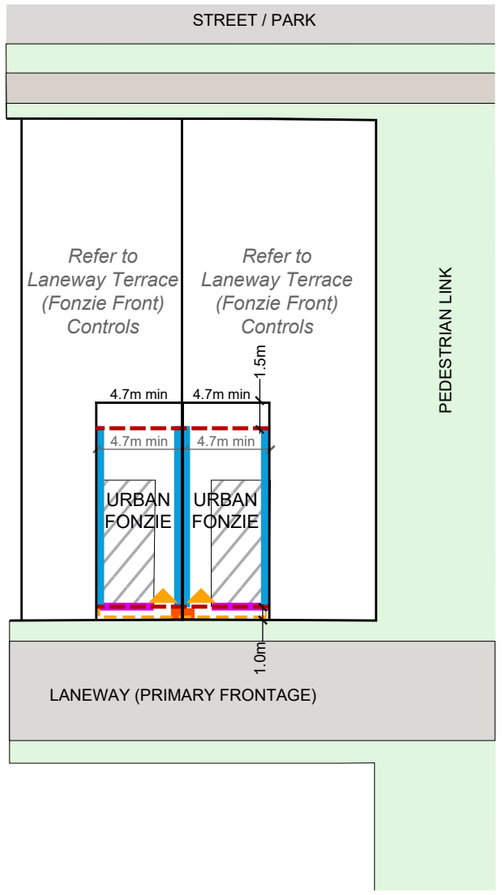

LEGEND

- Lot boundary
- Maximum building envelope
- Protrusion for upper floor balconies and awnings
- Recommended built to boundary wall
- Garage setback from boundary
- Indicative garage location
- 1.0m Building envelope dimensions
- 1.0m Setback dimensions
- Residential front door
- Indicative letterbox location

1.1.18 URBAN MINI MICRO

Development Controls

General

1. All development is to be undertaken in accordance with the Development Approval.
2. All building setbacks and built to boundary walls are subject to service easements existing and proposed.
3. Maximum building height is 2 storeys (9m) for all dwellings or 3 storeys where identified on a Fixed Elements Plan or Plan of Development. Rooftop terraces are defined as a 'storey'.
4. Urban Mini Micro allotments must only provide a one bedroom dwelling.

Setbacks

5. Setbacks are as per the Plan of Development Table, unless dimensioned otherwise on plan. Setbacks are measured to the wall of the building or structure. Eaves may extend into the front, side and rear setbacks up to 450mm from the property boundary except in the case of:
   - where a wall is built to boundary.
6. Built to Boundary Walls:
   a) built to boundary wall dimensions are limited by the boundary setbacks and building height limit. Building plans and details of appropriate development staging and construction methods must be submitted for approval;
   b) where not adopted, the setbacks for non built to boundary walls in the Plan of Development Table apply.

Privacy & Overlooking

7. Buildings must be sited and designed to provide adequate visual privacy for neighbours:
   - Where the distance separating a window or balcony of an adjoining dwelling from the side or rear boundary is less than 1.5m:
   a) a permanent window and a balcony has a window/ balcony screen extending across the line of sight from the sill to at least 1.5m above the adjacent floor level; or
   b) a window has a sill height more than 1.5m above the adjacent floor level, or
   c) a window has obscure glazing below 1.5m; where: Window and Window/Balcony Screen has the same meaning as in the Queensland Development Code.

Parking and Driveways

8. Mini Micro allotments do not feature on site carparking. Garages and driveway crossovers are prohibited.

Site Cover and Amenity

9. Site cover for each lot is not to exceed that shown in the Plan of Development table.
10. Private open space must be provided that is not less than 5m² with a minimum dimension of 1.2m and accessible from a living area. The private open space may be roofed, and may also take the form of an upper floor balcony or rooftop terrace.

Fencing

11. Fencing along the street frontage may be up to 1.2m.

Bin Storage, Services and On Site Storage

12. A bin enclosure for storage of refuse bins must be incorporated into the primary frontage fence / porch design.The enclosure must not be lockable or water tight, and must ensure that when stored, bins are visually obscured from the street.
13. The dwelling design must include a dedicated storage space that is accessible from the street frontage and is large enough to accommodate a full sized motorbike.
14. Clothes drying areas must be located behind the main face of the dwelling and not visible from the street.

Façade Treatment and Passive Ventilation

15. The primary frontage (facing the street) must comprise at least two different materials and at least one horizontal or vertical step in the façade.
16. Each dwelling unit must not present the same façade design to the street as the immediate adjoining dwelling/s.
17. The design of the dwelling must consider passive ventilation. Each living area that adjoins an external wall (not built to boundary) must have an open-able window or door.
18. Second storey dwelling design must include sky lights to ensure natural light access to rear rooms.

Rainwater Tanks

19. For lots <225m², no tank is required.

Definitions

Site Cover

The proportion of the site covered by buildings, including roof overhangs.

MINI MICRO ALLOTMENTS

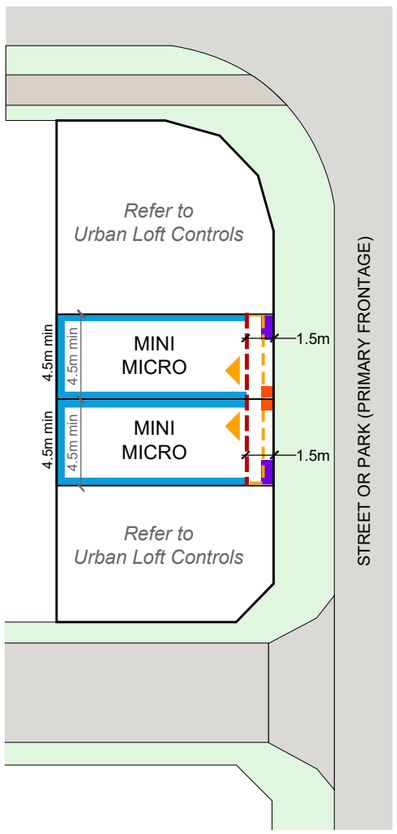

PLAN OF DEVELOPMENT TABLE

	MINI MICRO ALLOTMENTS	
	Ground Floor	Upper Floors
Front / Primary Street Frontage		
Front	1.5	1.5 [1]
Rear	0.0	0.0
Side		
Built to Boundary	0.0	0.0
Non Built to Boundary	n/a	n/a
Site Cover (maximum)	95%	

[1] Upper floor balconies and awnings may protrude up to 1.0m into the boundary setback

LEGEND

- Lot boundary
- Maximum building envelope
- Protrusion for upper floor balconies and awnings
- Recommended built to boundary wall
- 1.0m Building envelope dimensions
- 1.0m Setback dimensions
- Residential front door
- Indicative letterbox location
- Indicative bin storage location (incorporated into fence / porch design)

MAKING COMPLEX EASY

1.1.19 MULTIPLE RESIDENTIAL - MANSION HOMES

Development Controls

General

1. All development is to be undertaken in accordance with the Development Approval.
2. Building setbacks and built-to-boundary wall locations shown are subject to future proposed easements and/or underground services.
3. Maximum building height is 3 storeys for all dwellings where permitted in the Plan of Development, and 2 storeys (9m) otherwise. Rooftop terraces are defined as a 'storey'.
4. Mansion Homes must feature two dwellings on ground level and two dwellings above ground level.
5. All dwellings must be a maximum of two bedrooms.
6. Noise affected allotments are to be developed in accordance with AS3671-1989 'Acoustics - Road Traffic Noise Intrusion - building siting and construction' to achieve the satisfactory internal noise levels stipulated in AS2107-2000 'Acoustics - Recommended design sound levels and reverberation times for building interiors'.

Setbacks

7. Setbacks are as per the Plan of Development Table unless otherwise specified.
8. Built to Boundary Walls:
   a) Built to boundary wall dimensions are limited by the applicable building setbacks and building height limit. Building plans and details of appropriate development staging and construction methods must be submitted for approval;
   b) where not adopted, the standard setbacks in the Plan of Development Table apply.
9. Boundary setbacks are measured to the main wall of the structure. Minor nib walls (required for fire protection purposes only) may encroach into the setback provided they are wholly contained within the property boundary. Eaves should not encroach closer than 450mm to the lot boundary except in the case of:
   - The Primary Street/Park Frontage where eaves should not be closer than 1500mm; and
   - Walls that are Built to Boundary.
10. Roofed gatehouses and arches are permitted within the front setback (and the secondary frontage for corner lots) provided they meet the requirements of the Queensland Development Code, having:
   - a maximum area of 4m^2; and
   - not more than 2m wide elevation to the street; and
   - not more than 3m in height.

Dwelling Entries:

11. All dwellings are to have a clearly identifiable front door / building entry from the Primary Street Frontage.
12. Dwellings above ground floor are to be accessed via central shared stairwells.

Privacy & Overlooking:

13. Buildings must be sited and designed to provide adequate visual privacy for neighbouring dwellings:
   - Where the distance separating a window or balcony of an adjoining dwelling from the side or rear boundary is less than 1.5m:
     a) a permanent window and a balcony has a window/balcony screen extending across the line of sight from the sill to at least 1.5m above the adjacent floor level; or
     b) a window has a sill height more than 1.5m above the adjacent floor level, or
     c) a window has obscure glazing below 1.5m;

   where: Window and Window/Balcony Screen has the same meaning as in the Queensland Development Code.

Site Cover and Amenity

14. Site cover for each lot is not to exceed that shown in the Plan of Development table.
15. Each ground floor dwelling must have a courtyard or similar private open space of not less than 15m^2 with a minimum dimension of 3.0m directly accessible from the main living area. The private open space may be roofed.
16. Each dwelling above ground level must have a balcony or similar private open space area of not less than 15m^2 with a minimum dimension of 3.0m directly accessible from the main living area. The private open space may be roofed.

Fencing, Letterboxes, Parking and Driveways

17. Fencing along street and park frontages must be either 50% transparent or max. 1.2m high. Fencing to the lane may be screen fencing to 1.8m high.
18. Letterboxes for dwellings shall be located on the primary street frontage, or if fronting a park within the laneway.
19. Parking spaces on driveways do not have to comply with gradients in AS2890.
20. Adjoining garages / carports, if not separated by a communal pathway, must adopt a shared singular driveway.
21. Driveways should have the minimum width required to facilitate vehicle access in order to maintain space between driveways, pathways, bin storage areas and any areas for amenity planting.
22. Driveways should avoid on-street works such as dedicated on-street parking bays, drainage pits and service pillars.
23. The minimum distance of a driveway from an intersection of one street with another street (not a laneway) shall be 6.0 metres.
24. Carports and garages are to be compatible with the main building design in terms of colours and materials. If carports are adopted, they must visually appear as a garage from the lane / street (e.g. through the use of faux facades and screening).

Site Services and Bin Storage

25. All Mansion Homes are to be designed to ensure the following:
   a) There are no conflicts between services (electricity/ water) and pedestrian access to the front and rear of the lot, or vehicular access to the rear of the lot;
   b) A dedicated area is provided within the lot to accomodate refuse bin storage for all dwellings. This is preferred to be located adjoining the garages/ carports.
26. A separate clothes drying area must be provided for each dwelling. This must be located outside of the minimum area allocated for private open space. The clothes drying area is to be located behind the front face of the building for ground floor dwellings, or screened from the primary frontage for dwellings above ground level.
27. Each dwelling must include an adequately sized internal storage space:
   - 6 cubic metres for a 1 bedroom dwelling; or
   - 9 cubic metres for a 2 bedroom dwelling.

Rainwater Tanks

28 For all Mansion Home buildings, rainwater tanks are to be installed to ensure minimum 50% of roof capture and reuse. Tanks are to be sized at 1KL per dwelling.
29. Tanks must be installed in accordance with all Council, State Government, Federal Government and industry plumbing standards for rainwater tanks.
30. Tanks must be connected to and supply water to all of the following:
   - Toilets (all toilets)
   - Urinals (all urinals)
   - Laundry (all cold taps in laundry)
   - Outdoor taps (all outdoor taps)

Facade Treatment, Passive Ventilation and Natural Light Provisions

31. The primary frontage must comprise at least two different materials and at least one horizontal or vertical step in the façade.
32. The design of the Mansion Homes must consider passive ventilation and natural light provision through a combination of the following elements:
   - inclusion of a mid-block courtyard space, light wells or recess that extends into the dwellings to allow multiple rooms to have windows/openings onto that space;
   - each living area that adjoins an external wall (not built to boundary) has an open-able window or door.

PLAN OF DEVELOPMENT TABLE

	MANSION HOMES	
	Ground Floor	First Floor
Front (Primary Street Frontage) & Rear		
Front / Primary Frontage	2.0	2.0
Garage / Carport (Laneway)	1.0	n/a
Side		
Built to Boundary	0.0	0.0
Non Built to Boundary	0.9	0.9
Secondary Frontage (including pedestian linkage or park)	1.4	1.4
Garage and On-site Car Parking		
On site parking requirements (minimum)	4 spaces to be covered and enclosed. One space per dwelling for residents - no on-site parking for visitors.	
Garage / Carport Location	Garages / carports must be accessed off the laneway and should utilise the built to boundary wall where possible.	
Site Cover (maximum)	75%	

Definitions

Site Cover

The proportion of the site covered by buildings, including roof overhangs.

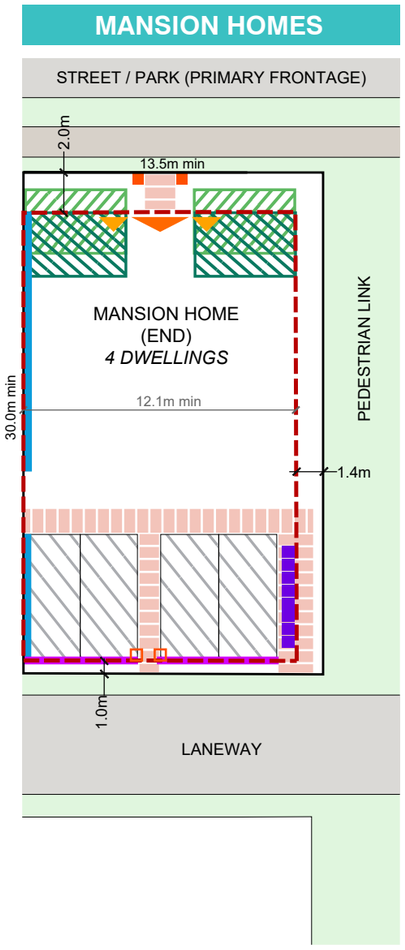

LEGEND

- Lot boundary
- Maximum building envelope
- Recommended built to boundary wall
- Garage / carport setback from boundary
- Indicative garage / carport location
- 1.0m Building envelope dimensions
- 1.0m Setback dimensions
- Residential front door - ground floor dwellings
- Shared entry - upper floor dwellings
- Communal pathways
- Shared letterbox location (if primary frontage is a street)
- Shared letterbox location (if primary frontage is a park)
- Indicative bin storage location
- Preferred private open space location - ground floor dwellings
- Preferred private open space location - upper floor dwellings

MAKING COMPLEX EASY

1.1.20 LANEWAY TERRACE DUPLEX ALLOTMENTS

Development Controls

General

1. All development is to be undertaken in accordance with the Development Approval.
2. Building setbacks and built-to-boundary wall locations shown are subject to future proposed easements and/or underground services.
3. Maximum building height is 3 storeys for all dwellings where permitted in the Plan of Development, and 2 storeys (9m) otherwise. Rooftop terraces are defined as a 'storey'.
4. Noise affected allotments are to be developed in accordance with AS3671-1989 'Acoustics - Road Traffic Noise Intrusion - building siting and construction' to achieve the satisfactory internal noise levels stipulated in AS2107-2000 'Acoustics - Recommended design sound levels and reverberation times for building interiors'.
5. Each allotment to contain two dwellings. Dwellings to be a maximum of two bedrooms to comply with on-site carparking requirements.

Setbacks

6. Setbacks are as per the Plan of Development Table unless otherwise specified.
7. Built to Boundary Walls:
   a) Built to boundary wall dimensions are limited by the applicable building setbacks and building height limit. Building plans and details of appropriate development staging and construction methods must be submitted for approval;
   b) where not adopted, the standard setbacks in the Plan of Development Table apply.
8. Boundary setbacks are measured to the main wall of the structure. Minor nib walls (required for fire protection purposes only) may encroach into the setback provided they are wholly contained within the property boundary. Eaves should not encroach closer than 450mm to the lot boundary except in the case of:
   - The Primary Street/Park Frontage where eaves should not be closer than 1500mm;
   - The Secondary Street Frontage where eaves should not be closer than 1000mm; and
   - Walls that are Built to Boundary.
9. Upper floor setbacks must not exceed the minimum ground floor setbacks (including rooftop terraces).
10. Roofed gatehouses and arches are permitted within the primary and secondary frontage setbacks, and should be utilised to distinguish the separate dwelling entries. If provided, they must meet the requirements of the Queensland Development Code, having:
    - a maximum area of 4m²; and
    - not more than 2m wide elevation to the street; and
    - not more than 3m in height.

Privacy & Overlooking:

11. Buildings must be sited and designed to provide adequate visual privacy for neighbouring dwellings:
    - Where the distance separating a window or balcony of an adjoining dwelling is less than 1.5m:
      a) a permanent window and a balcony has a window/balcony screen extending across the line of sight from the sill to at least 1.5m above the adjacent floor level; or
      b) a window has a sill height more than 1.5m above the adjacent floor level, or
      c) a window has obscure glazing below 1.5m;

    where: Window and Window/Balcony Screen has the same meaning as in the Queensland Development Code.
12. Design of windows, balconies and other amenity spaces shall be located and adequately screened to avoid overlooking of, and from, dwellings on the opposite side of the laneway.

Site Cover and Amenity

13. Site cover for each lot is not to exceed that shown in the Plan of Development table.
14. Private open space must be provided in accordance with the below. The private open space may be roofed, and may also take the form of an upper level balcony or rooftop terrace.
    - 1 bedroom dwellings - 5m² with a minimum dimension of 1.2m;
    - 2 bedroom dwellings - 9m² with a minimum dimension of 2.5m.

Fencing, Letterboxes, Parking and Driveways

15. Fencing along street and park frontages must be either 50% transparent or max. 1.2m high. Fencing to the lane may be screen fencing to 1.8m high.
16. Letterboxes must be provided for each dwelling, located on the street frontage, or if fronting a park within the laneway. Letterboxes must compliment the style of the dwelling and be integrated into fencing, gatehouses and/or entry arches.
17. Driveway access must be provided off the laneway and comply with the setbacks. A maximum of one driveway per dwelling is permitted.
18. Parking spaces on driveways do not have to comply with gradients in AS2890.
19. Driveways should have the minimum width required to facilitate vehicle access. Driveways for each dwelling should be located directly adjoining one another, and provide variation in driveway materials to indicate the two separate dwellings.

Site Services and Bin Storage

20. All dwellings are to be designed to ensure the following:
    a) There are no conflicts between services (electricity/ water) and pedestrian access to the front and rear of the lot, or vehicular access to the rear of the lot;
    b) A dedicated area is provided within the lot to accomodate refuse bin storage for both dwellings. This is preferred to be located outside of the garage on the laneway interface. Bin storage must be appropriately screened;
    c) Air-conditioners, hot water systems, clothes lines and other household services must be screened and/or located to minimise the visual impact to the street. Services may be visible from the lane, but must be screened.

Rainwater Tanks

21. All allotments must have:
    - Lots >300m2 = a 5kL rainwater tank
    - Lots 225-300m2 = a 3kL rainwater tank
    - Lots <225m2 = no tank required

Facade Treatment, Passive Ventilation and Natural Light Provisions

22. On all dwellings the main façades (facing both the primary and secondary street frontages) must comprise at least two different materials and at least one horizontal or vertical step in the façade.
23. All dwellings must include a clearly identifiable and addressed front door. Front door must be visible from the street. Front door access must not be via a lane. Sliding doors do not constitute a front door. Front door must be sufficiently sheltered from the elements, preferably utilising the structure of the first floor.
24. The design of the dwelling must consider passive ventilation and natural light provision through a combination of the following elements:
    - each living area that adjoins an external wall (not built to boundary) has an open-able window or door;
    - inclusion of light wells or recesses.

Definitions

Site Cover

The proportion of the site covered by buildings, including roof overhangs.

PLAN OF DEVELOPMENT TABLE

PLAN OF DEVELOPMENT TABLE	LANEWAY TERRACE DUPLEX ALLOTMENTS (REAR LOADED)	
	Ground Floor	First Floor
Front & Rear		
Front / Primary Frontage	2.0	2.0
Garage	0.5	n/a
Rear (Laneway)	0.5	0.0
Side		
Built to Boundary	0.0	0.0
Non Built to Boundary	0.9	0.9
Secondary Frontage (street, laneway, park, linear open space or pedestrian link)	1.5	1.5
Garage and On-site Car Parking		
On site parking requirements (minimum)	1 space to be covered and enclosed. Single garages are acceptable.	
Garage Location	Garages are to be located along the built to boundary wall.	
Site Cover (maximum)	85%	

LANEWAY TERRACE DUPLEX

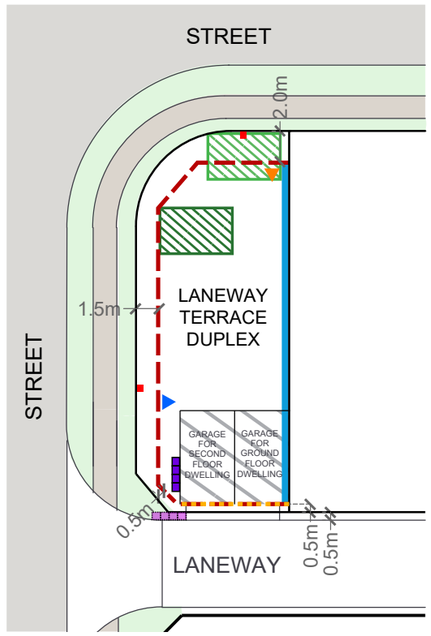

LEGEND (RIGHT)

- Lot Boundary
- Maximum Building Envelope
- Built to Boundary Wall
- 1.0m Building Setback Dimensions
- Garage Location
- Garage Setback
- Preferred Private Open Space Location (Ground Floor Dwelling)
- Preferred Private Open Space Location (Second Floor Dwelling)
- Preferred Letterbox Locations
- Preferred Location of Bin Storage
- Preferred Location of Bin Collection
- Entrance to Ground Floor Dwelling
- Entrance to Second Floor Dwelling

TYPICAL DWELLING ARRANGEMENT - LANEWAY TERRACE DUPLEX

GROUND FLOOR

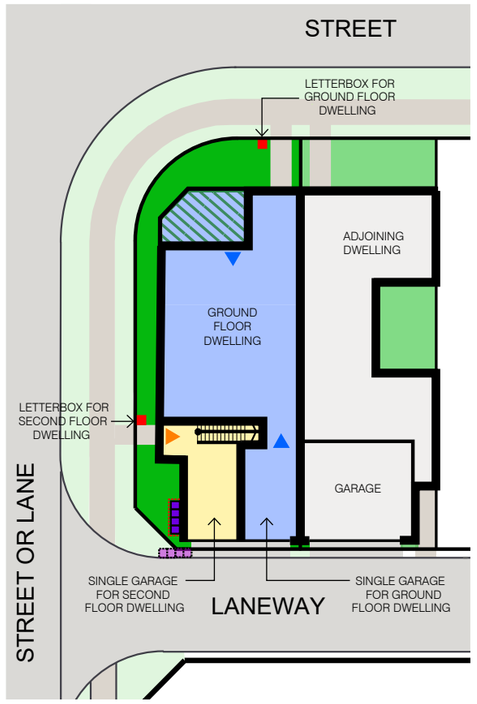

FIRST FLOOR

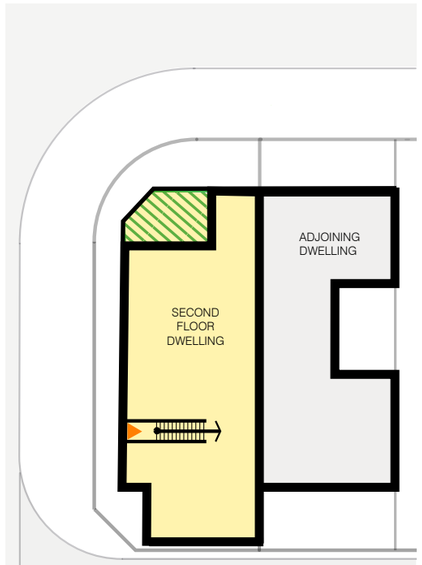

LEGEND (ABOVE)

- Lot Boundary
- Indicative Built Form
- Ground Floor Dwelling
- Second Floor Dwelling
- Preferred Letterbox Locations
- Preferred Location of Bin Storage (and Indicative Screening)
- Preferred Location of Bin Collection
- Entrance to Ground Floor Dwelling (Indicative Location)
- Entrance to Second Floor Dwelling (Indicative Location)
- Indicative Alfresco / Balcony Location

MAKING COMPLEX EASY

APPENDIX H
OPEN SPACE NETWORK PLAN

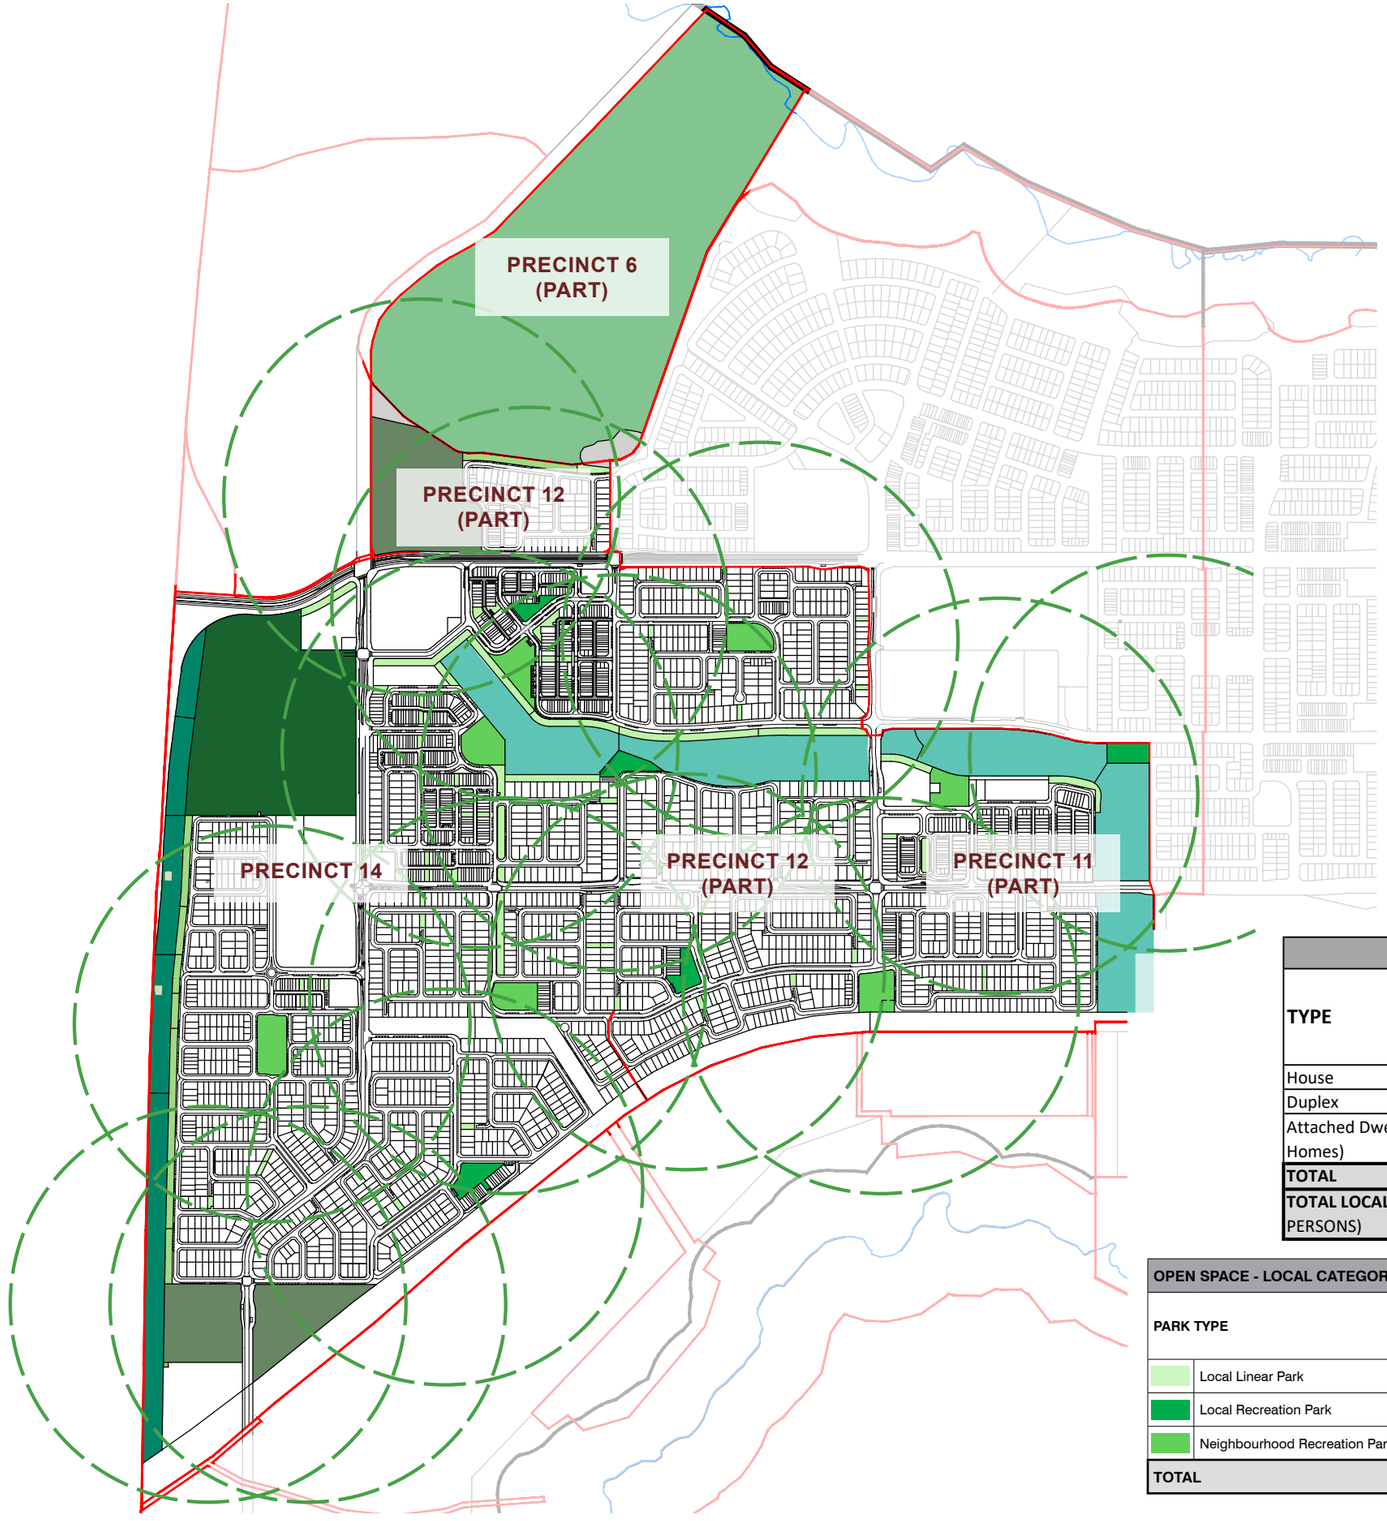

LOCAL PARK ALLOCATION NOTES:

1. The local park provision is calculated at 1.3 hectares per 1,000 population.
2. All residential precincts comply with the minimum Neighbourhood Park provision requirement inclusive of 400m catchment.

LEGEND:

- PRECINCT BOUNDARY
- 400M PARK CATCHMENT
- POTENTIAL FOR FURTHER LOCAL LINEAR PARK (UP TO 5% OF BROOK) *SUBJECT TO DETAIL DESIGN FOR WSUD*

OPEN SPACE - LOCAL CATEGORY PARK AREA REQUIREMENTS

TYPE	POPULATION RATE (average people per household)	PRECINCT 11		PRECINCT 12		PRECINCT 14	
House	2.6	361 dw	939 ppl	800 dw	2,080 ppl	1,584 dw	4,118 ppl
Duplex	2.2	8 dw	18 ppl	26 dw	57 ppl	52 dw	114 ppl
Attached Dwelling (inc. Triplex & Mansion Homes)	1.8	70 dw	126 ppl	-	-	234 dw	421 ppl
TOTAL		**439 dw**	**1,082 ppl**	**826 dw**	**2,137 ppl**	**1,870 dw**	**4,654 ppl**
TOTAL LOCAL OPEN SPACE REQUIREMENT (@ 1.3ha PER 1,000 PERSONS)			**1.407 ha**		**2.778 ha**		**6.05 ha**

OPEN SPACE - LOCAL CATEGORY PARK AREAS PROVISION

PARK TYPE	PRECINCT 11	PRECINCT 12	PRECINCT 14	TOTAL PARK
Local Linear Park	0.55 ha	1.14 ha	3.00 ha	**4.69 ha**
Local Recreation Park	0.35 ha	0.57 ha	0.73 ha	**1.65 ha**
Neighbourhood Recreation Park	1.03 ha	0.50 ha	2.51 ha	**4.04 ha**
TOTAL	**1.93 ha**	**2.21 ha**	**6.24 ha**	**10.38 ha**

OPEN SPACE - MAJOR AND DISTRICT CATEGORY PARK AREAS PROVISION

PARK TYPE	PRECINCT 6	PRECINCT 11	PRECINCT 12	PRECINCT 14	TOTAL
District Linear Park			0.35 ha	1.43 ha	**1.78 ha**
District Recreation Park			5.00 ha	5.00 ha	**10.00 ha**
Major Sports Park				12.50 ha	**12.50 ha**
Highway Buffer				6.59 ha	**6.59 ha**
Conservation	39.23 ha				**39.23 ha**
TOTAL	**39.23 ha**		**5.35 ha**	**25.52 ha**	**70.10 ha**

URBIS

AURA - Precinct 11, 12 & 14 (Parts)

Open Space Network

Scale: 1:10,000 @ A3

NORTH

0 100 200 300 400

PROJECT NO: P0004909
DATE: 28.06.2023
DRAWING NO: RN01
REV: 8

APPENDIX I
ROAD HIERARCHY

LEGEND:

APPLICATION BOUNDARY	
SUB-ARTERIAL 2	32.5m minimum
SUB-ARTERIAL 2B	30.4m
SUB-ARTERIAL 5	28.5m
SUB-ARTERIAL 5B	27.9m
TRUNK CONNECTOR B1	22.5m
TRUNK CONNECTOR B2	20.0m
TRUNK CONNECTOR C	21.0m
TRUNK CONNECTOR D	22.5m
TRUNK CONNECTOR E	25.0m
NEIGHBOURHOOD CONNECTOR A	20.0m
NEIGHBOURHOOD CONNECTOR B	22.5m
NEIGHBOURHOOD CONNECTOR C	18.0m
ACCESS STREET A	17.5m
ACCESS STREET B	17.5m
ACCESS STREET C	14.25m
ACCESS STREET D	18.65m
ACCESS STREET H	14.8m
ACCESS STREET - URBAN A	17.5m
ACCESS STREET - URBAN B	16.0m
ACCESS STREET - STANDARD	16.0m
ACCESS STREET - STANDARD	15.5m
ACCESS STREET - ESPLANADE	13.5m
LANEWAY LINK	14.8m
SHARED VEHICULAR / PEDESTRIAN ACCESS	12.0m
LANEWAY LINK B	13.0m
ACCESS STREET - URBAN ESPLANADE	14.3m
ACCESS STREET - URBAN ESPLANADE B	14.0m
ACCESS STREET - URBAN ESPLANADE C	21.6m
LANEWAY	10.5m
LANEWAY	8.0m
SIGNALISED INTERSECTION	
ROUNDABOUT INTERSECTION	

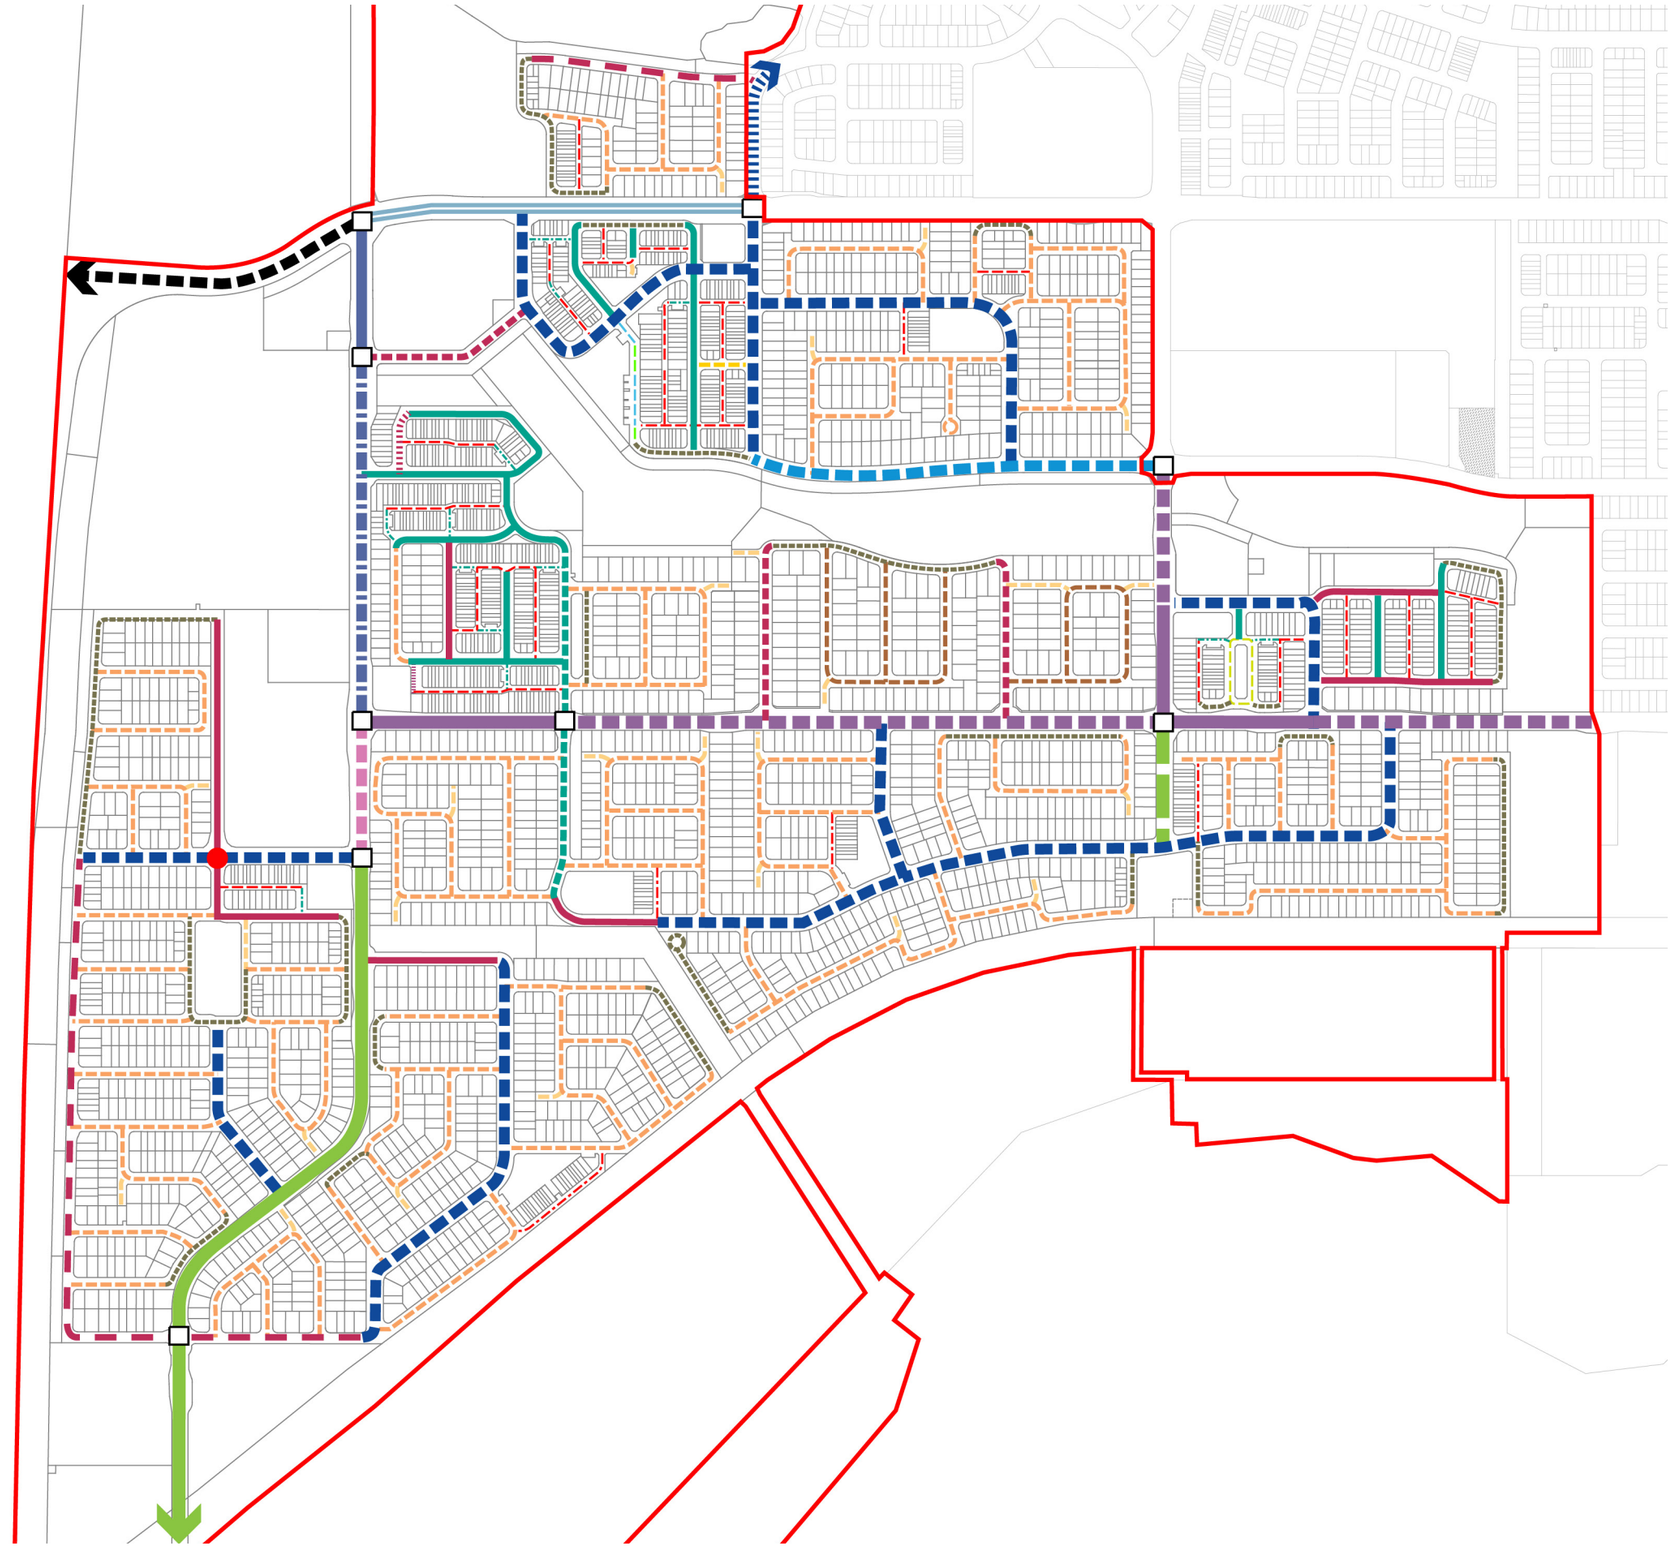

URBIS

AURA - Precinct 11, 12 & 14 (Parts)

Road Network Hierarchy

Scale: 1:8000 @ A3

NORTH

0 100 200 300 400

PROJECT NO: P0004909
DATE: 15.12.2023
DRAWING NO: RN01
REV: 11

SUB-ARTERIAL 2
32.5M

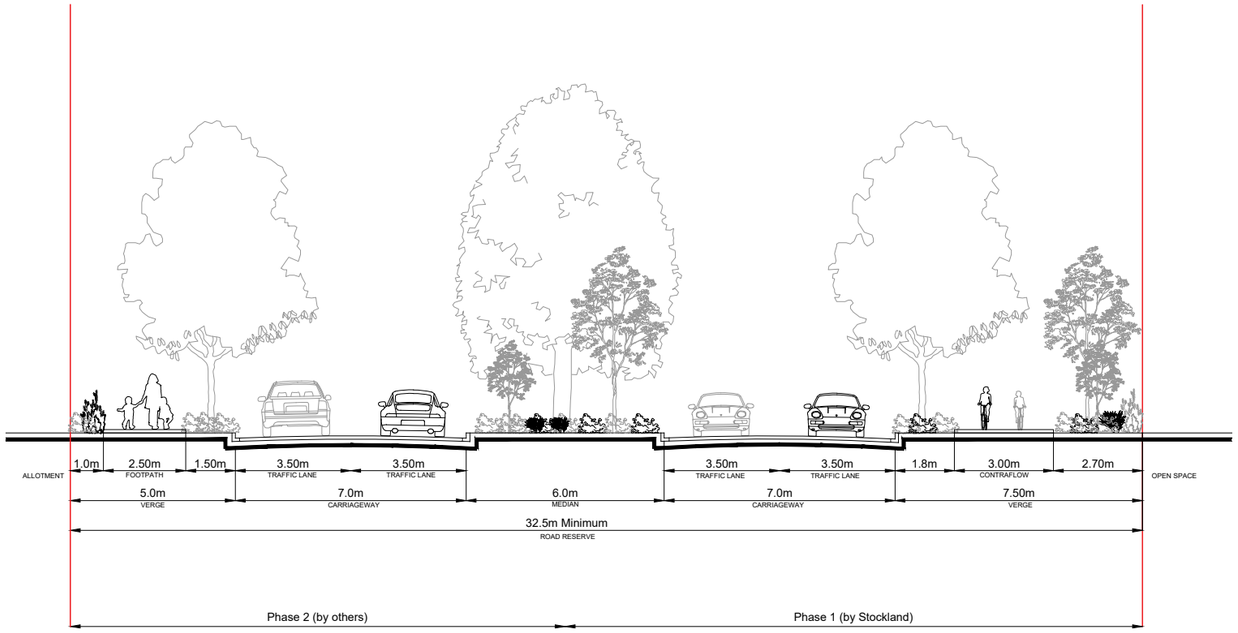

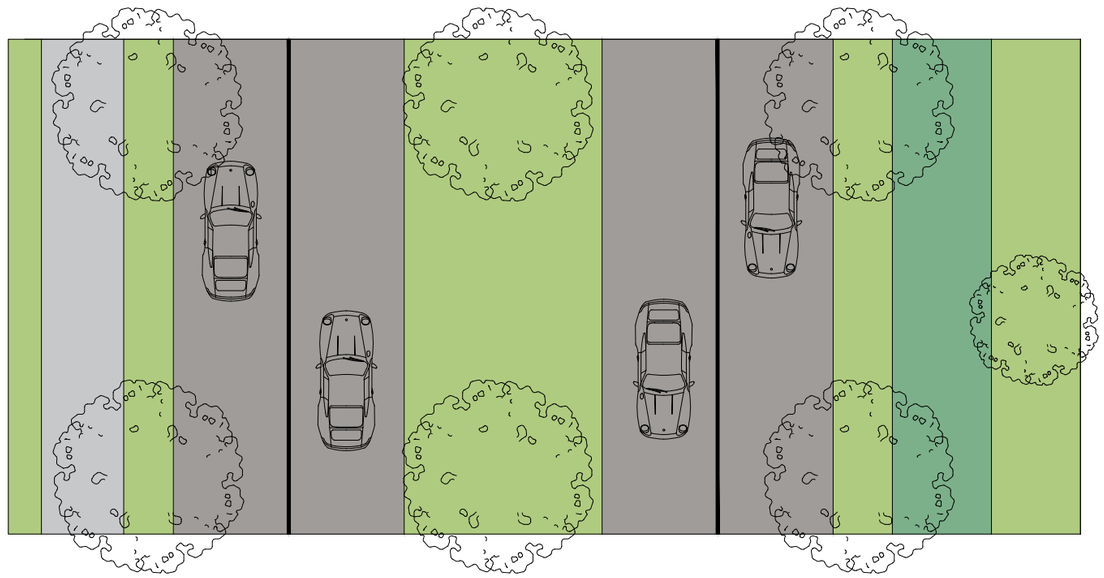

SUB-ARTERIAL 2B
30.4M

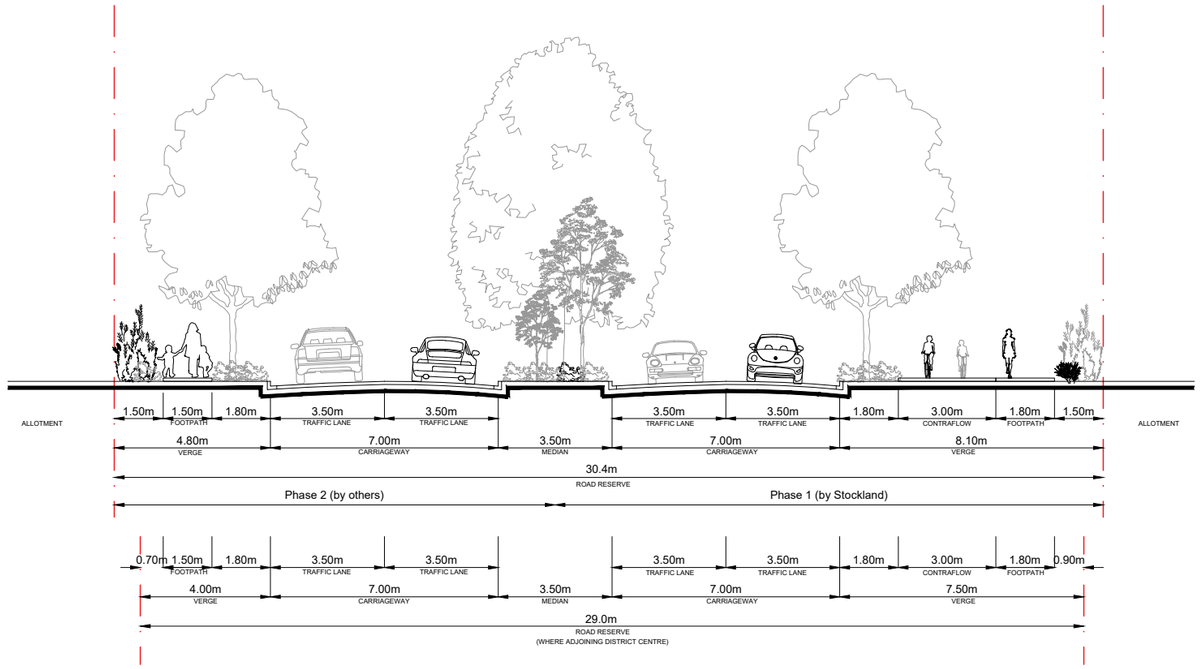

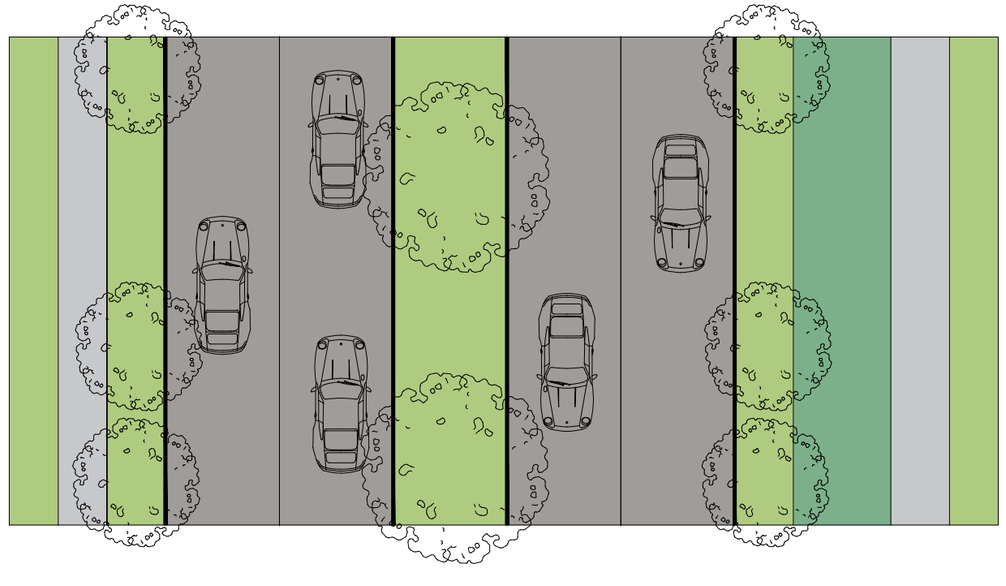

URBIS

AURA - Precinct 11, 12 & 14 (Parts)
SECTIONS

DATE: 15.12.2023
JOB NO: P0004909
DWG NO: SEC-01

SUB-ARTERIAL 5
28.5M

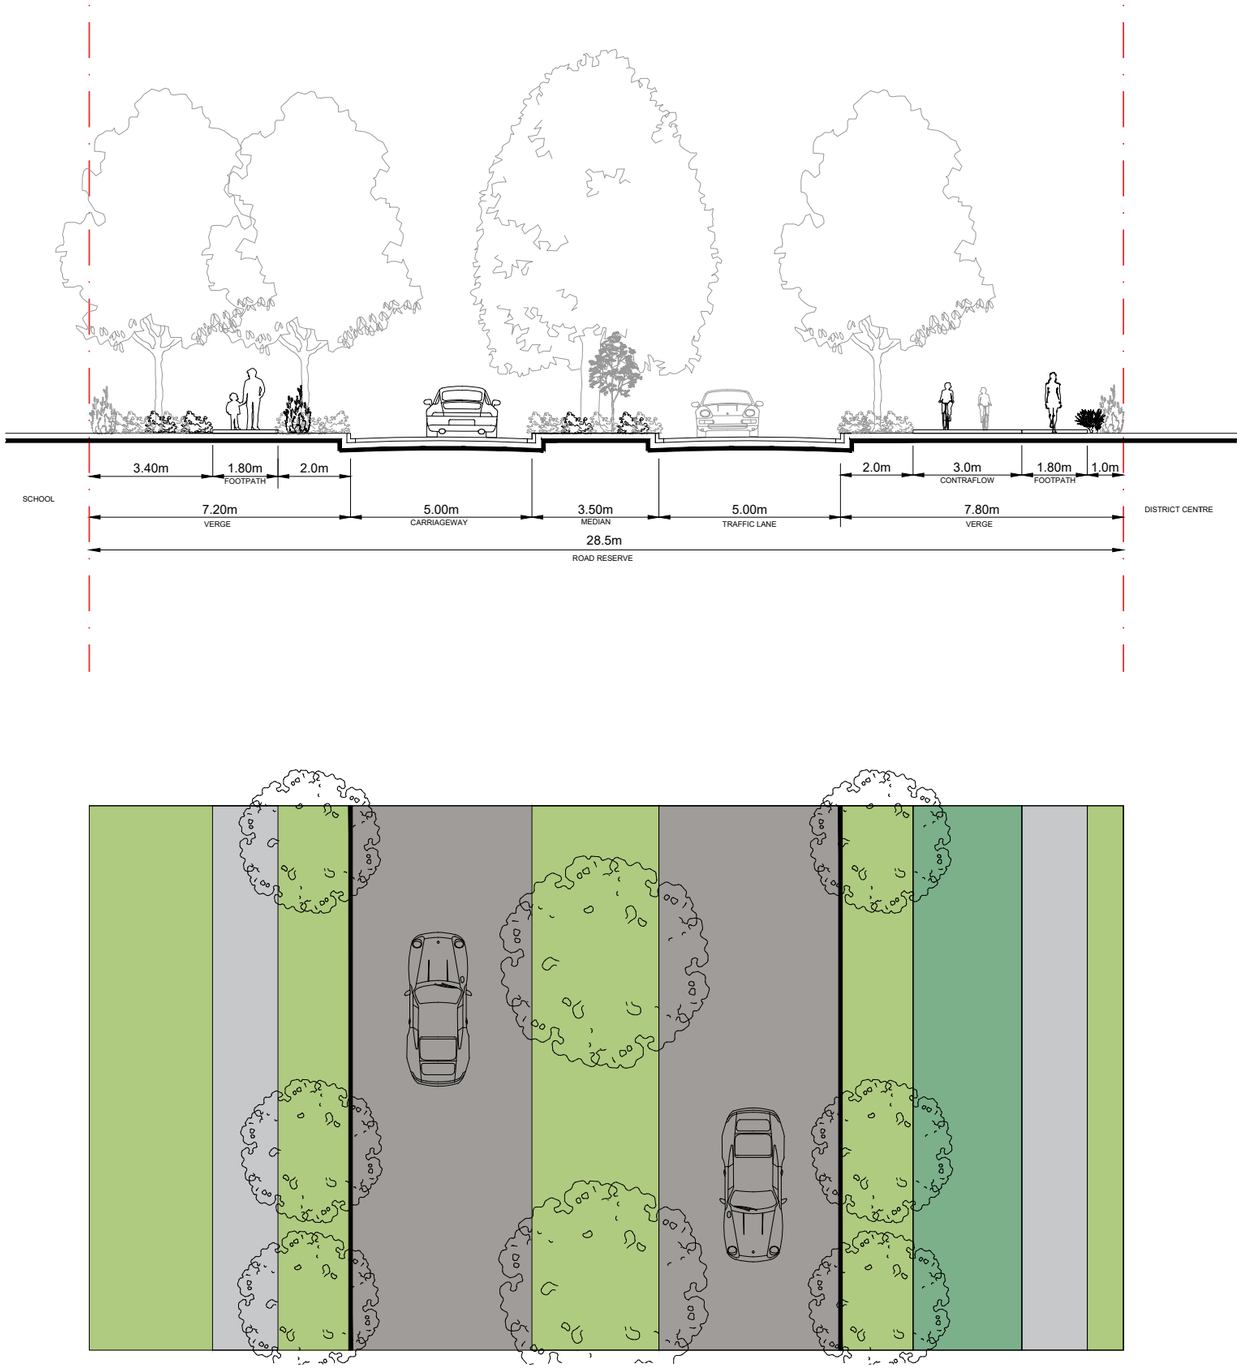

SUB-ARTERIAL 5B
27.9M

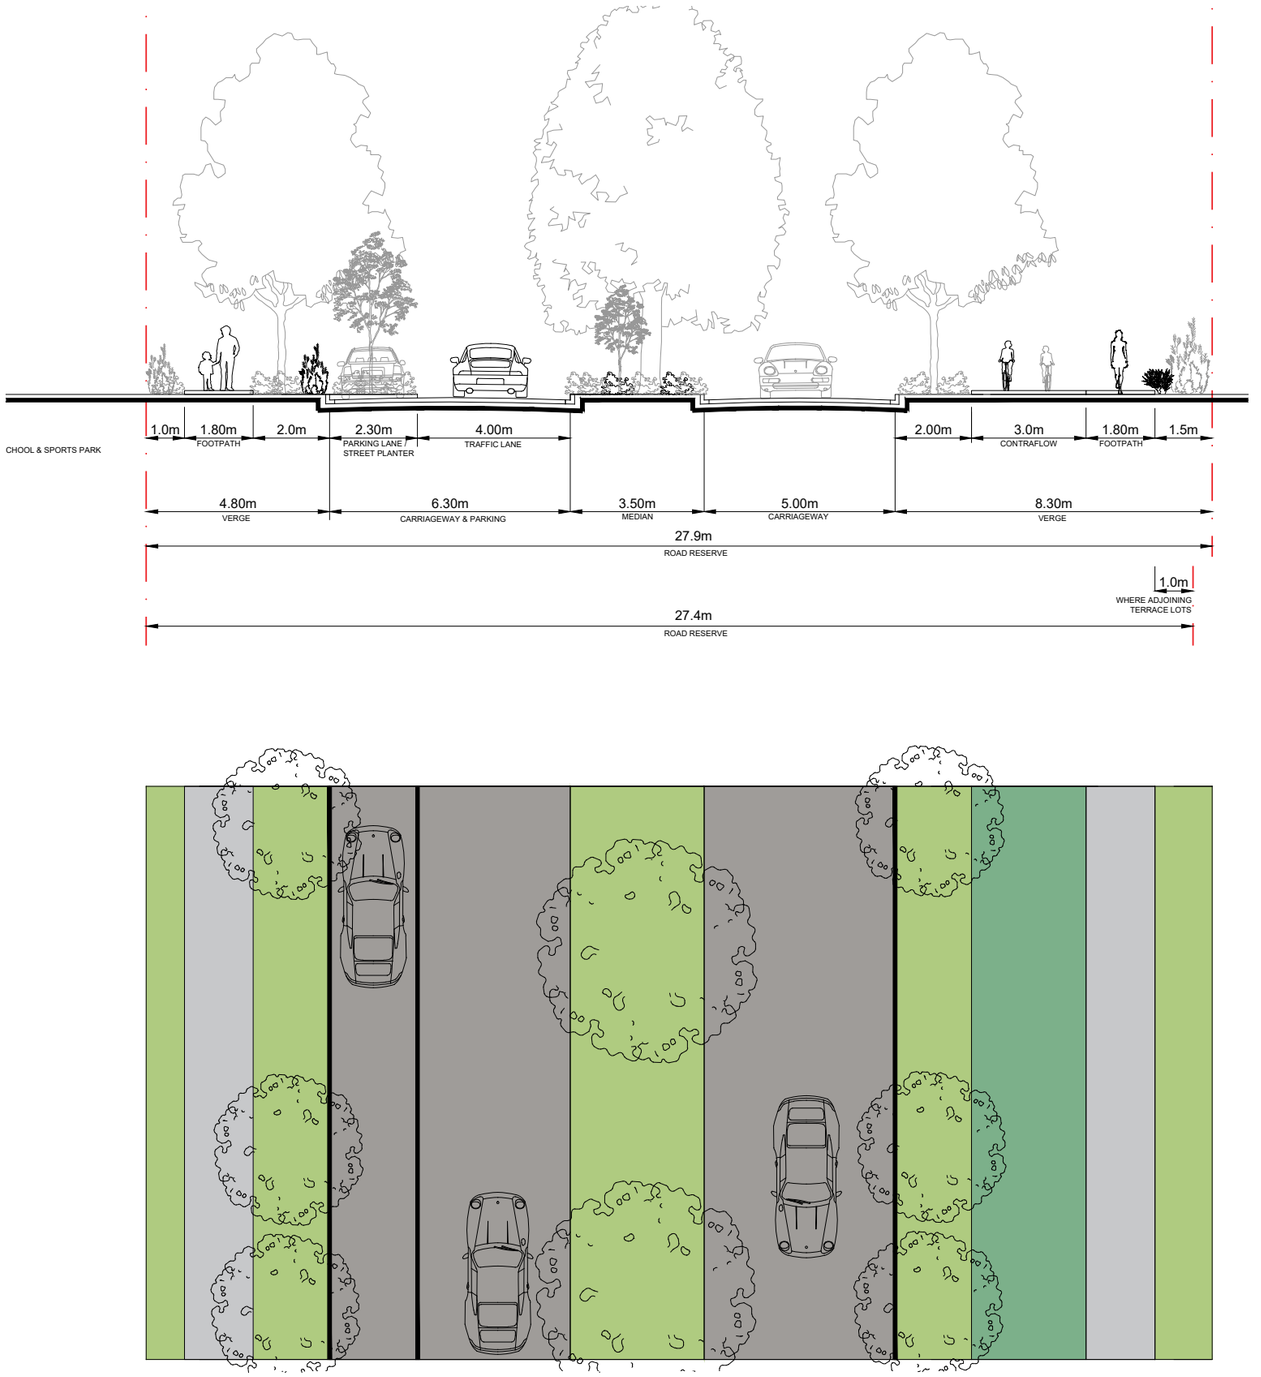

URBIS

AURA - Precinct 11, 12 & 14 (Parts)
SECTIONS

DATE: 15.12.2023
JOB NO: P0004909
DWG NO: SEC-02

TRUNK CONNECTOR B1
22.5M

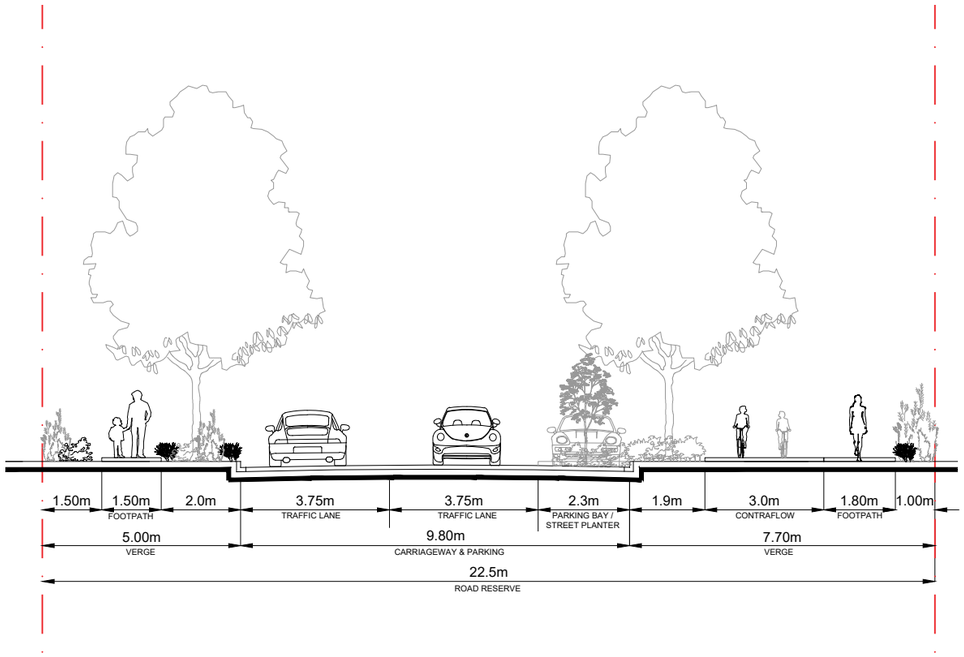

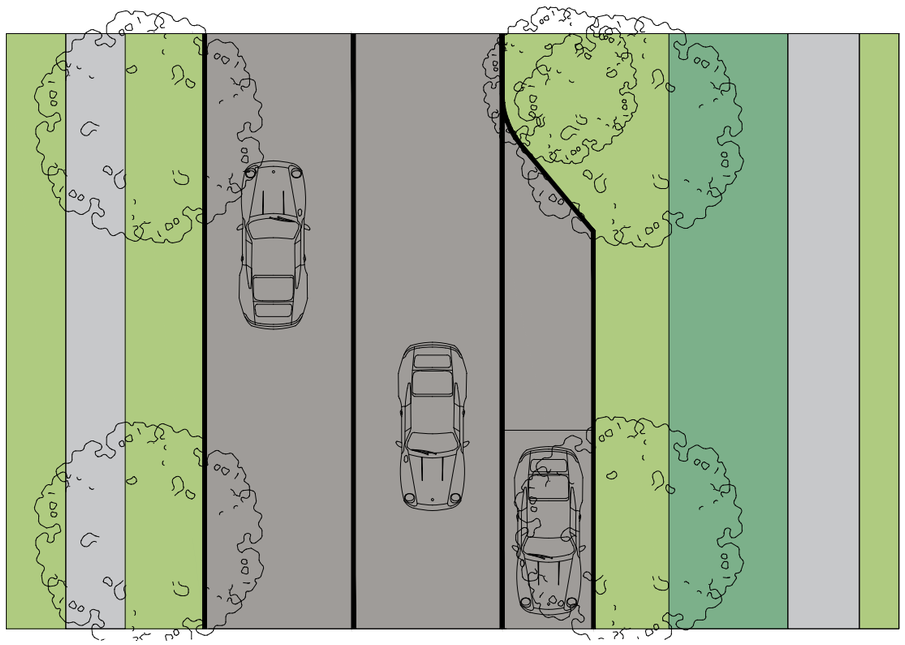

TRUNK CONNECTOR B2
20.0M

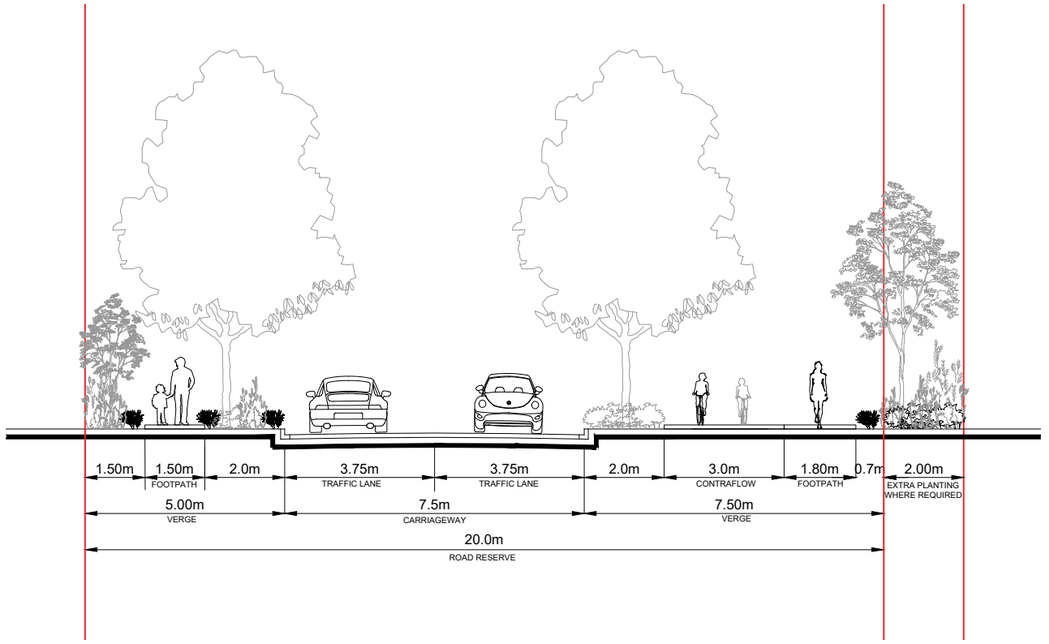

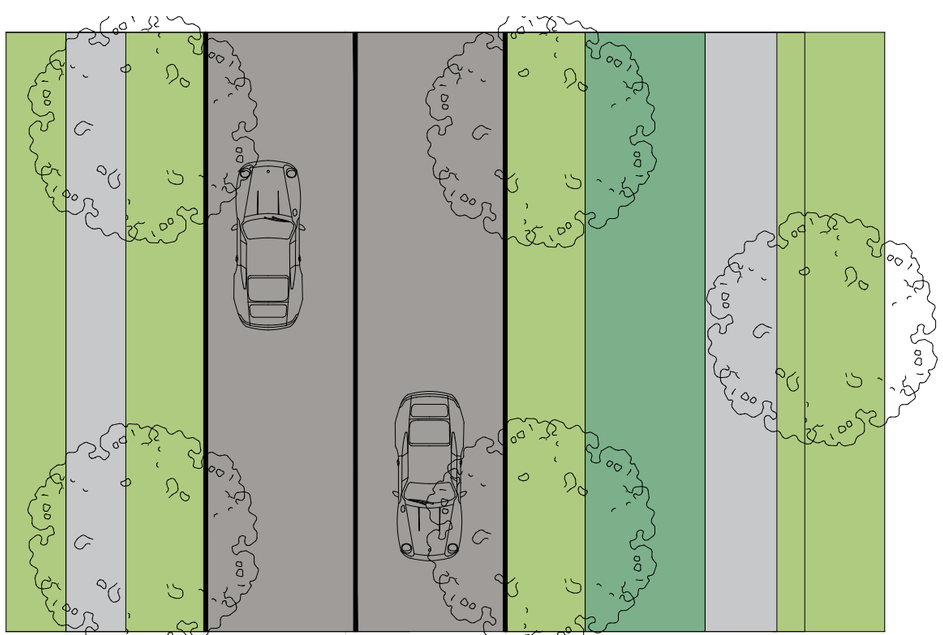

URBIS

AURA - Precinct 11, 12 & 14 (Parts)
SECTIONS

DATE: 15.12.2023
JOB NO: P0004909
DWG NO: SEC-03

TRUNK CONNECTOR C
21.0M

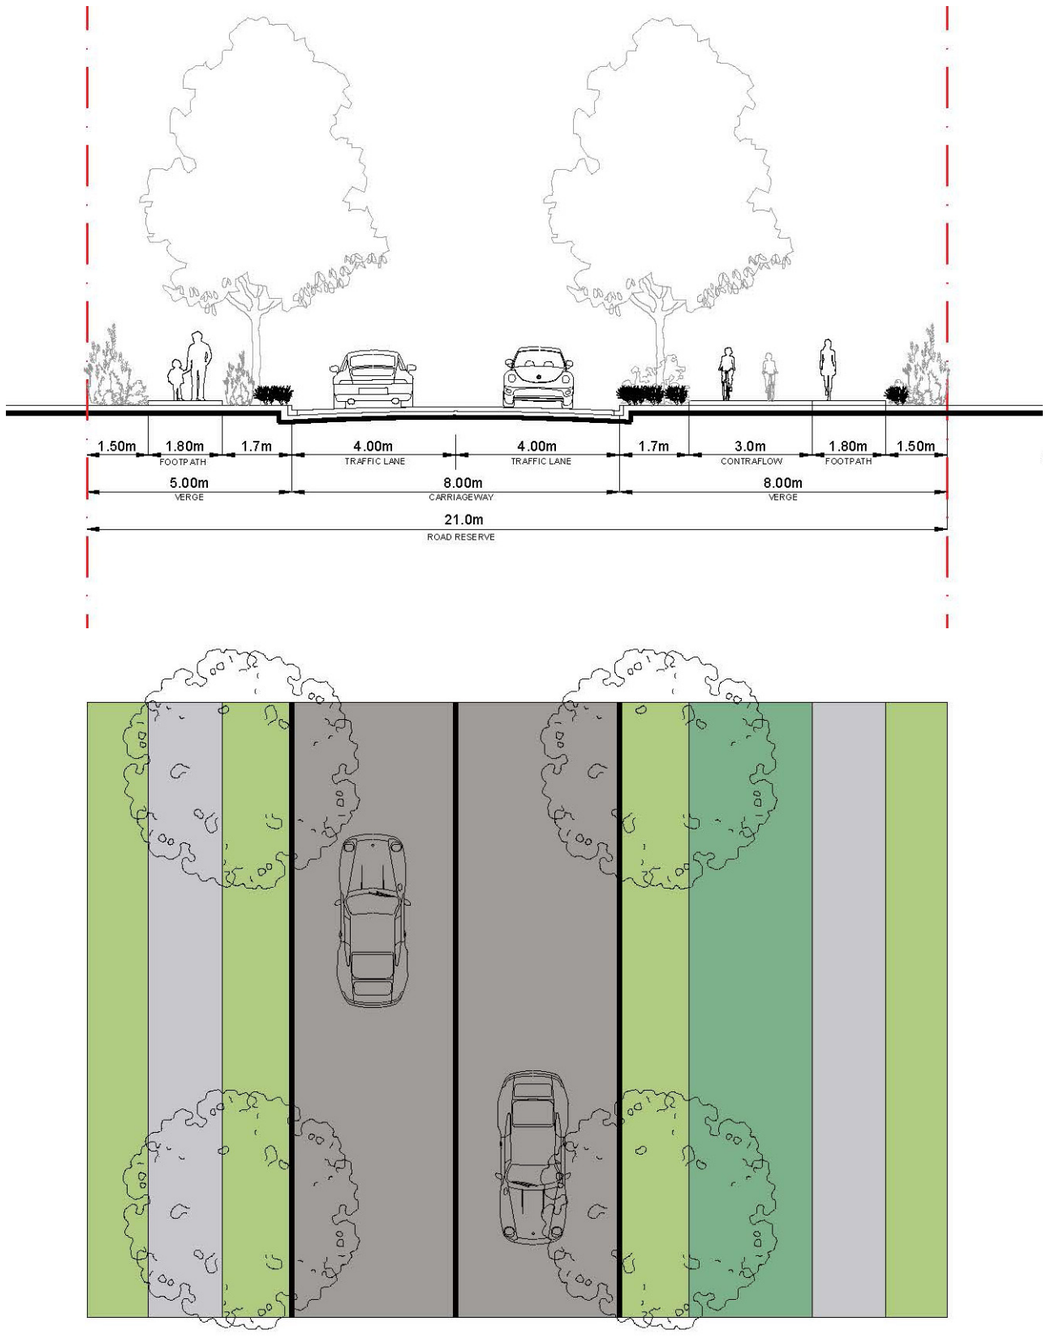

TRUNK CONNECTOR D
22.5M

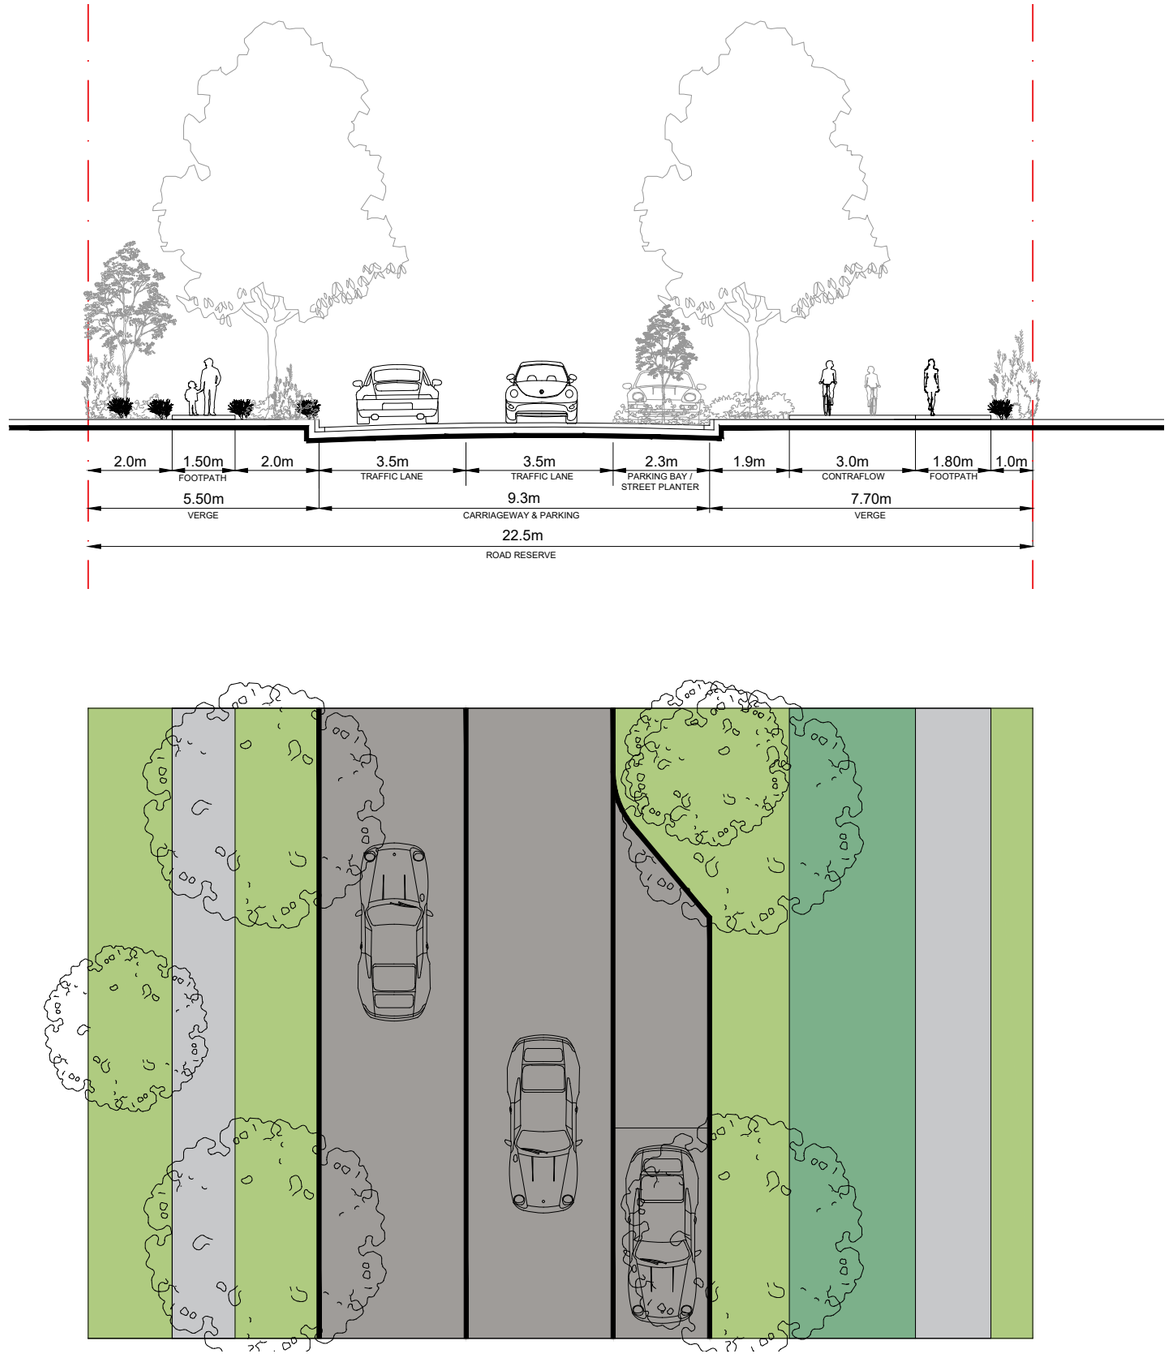

URBIS

AURA - Precinct 11, 12 & 14 (Parts)
SECTIONS

DATE: 15.12.2023
JOB NO: P0004909
DWG NO: SEC-04

TRUNK CONNECTOR E
25.0M

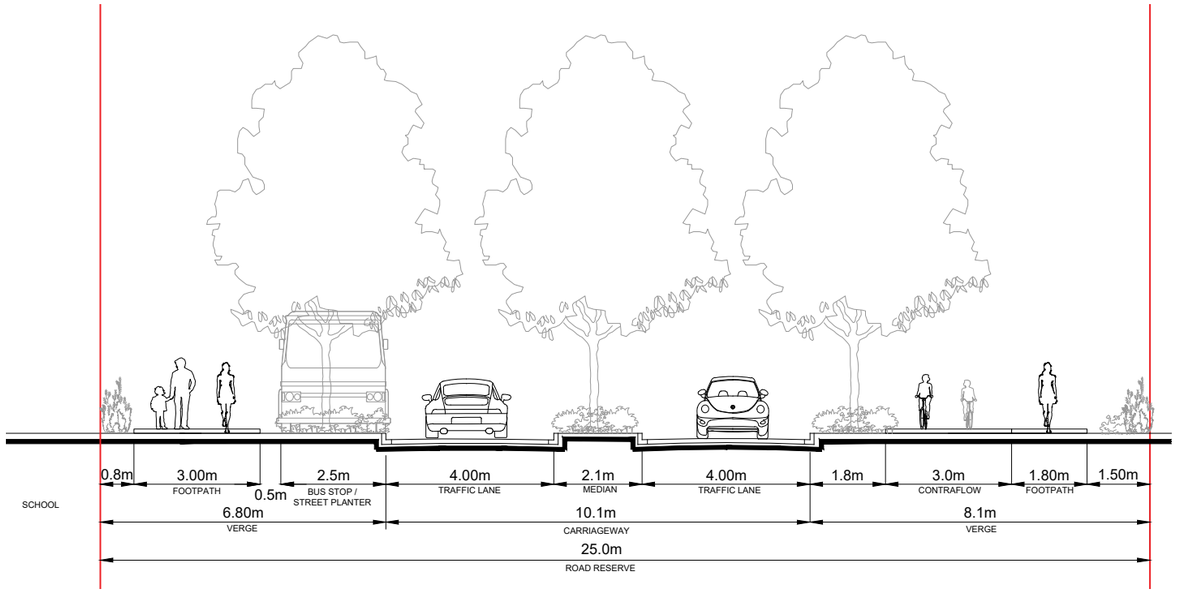

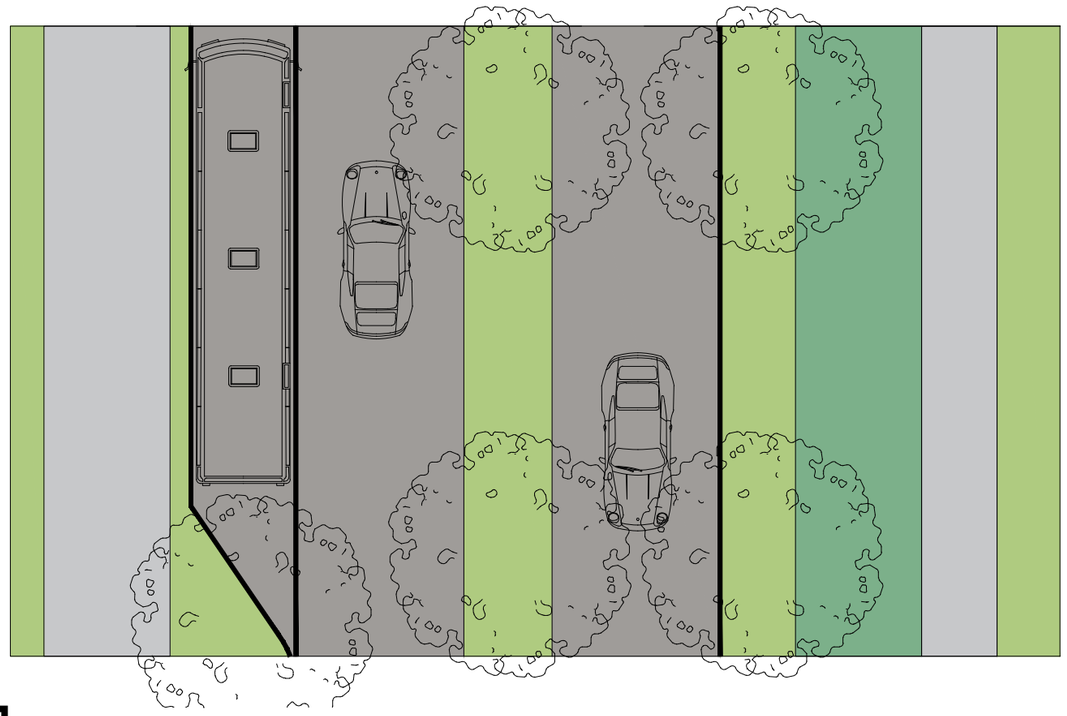

URBIS

AURA - Precinct 11, 12 & 14 (Parts)
SECTIONS

DATE: 15.12.2023
JOB NO: P0004909
DWG NO: SEC-05

NEIGHBOURHOOD CONNECTOR A
20.0M

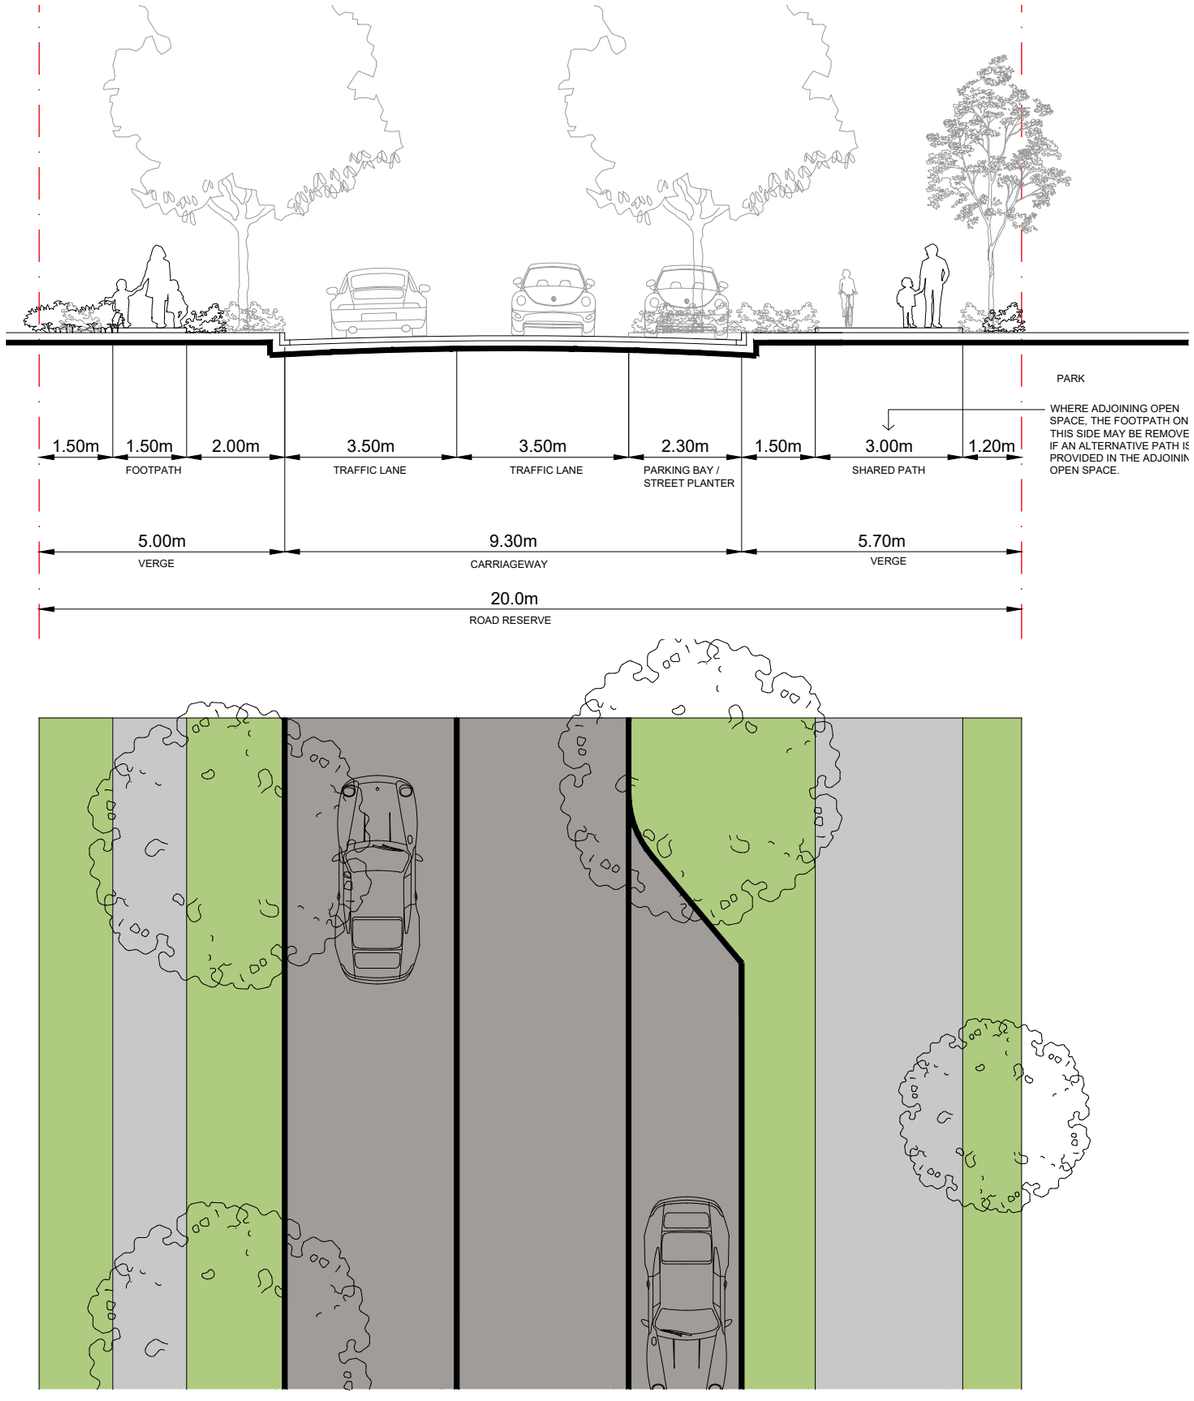

NEIGHBOURHOOD CONNECTOR B
22.5M

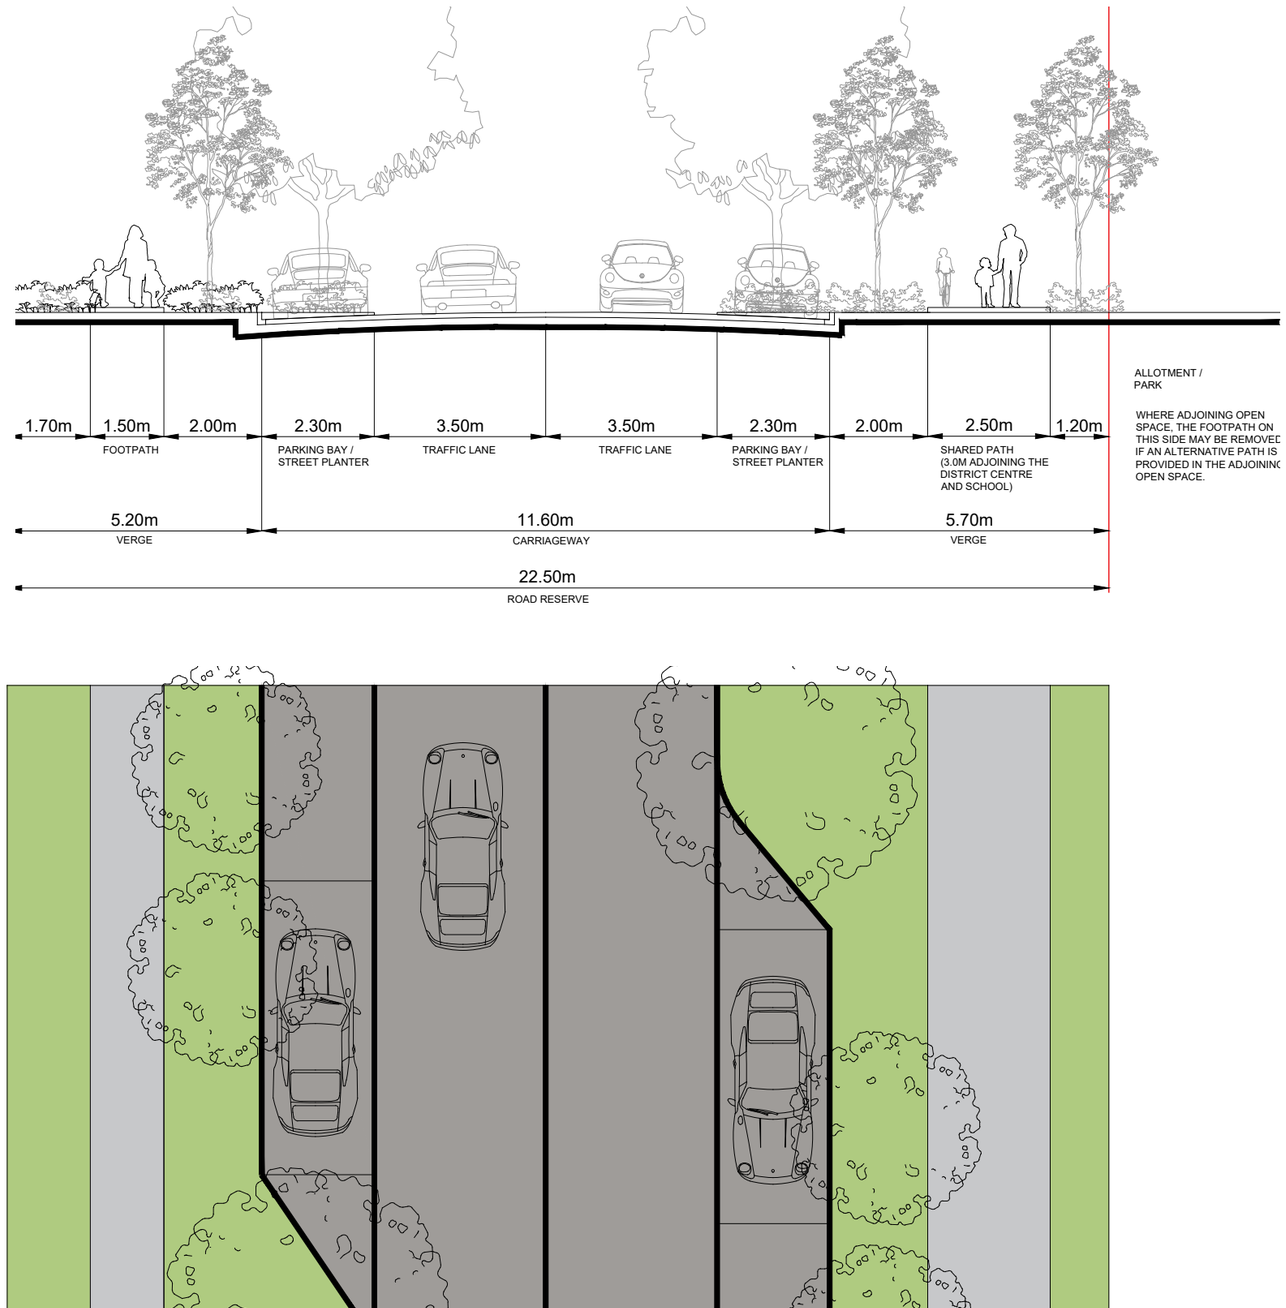

URBIS

AURA - Precinct 11, 12 & 14 (Parts)
SECTIONS

DATE: 15.12.2023
JOB NO: P0004909
DWG NO: SEC-06

NEIGHBOURHOOD CONNECTOR C
18.0M

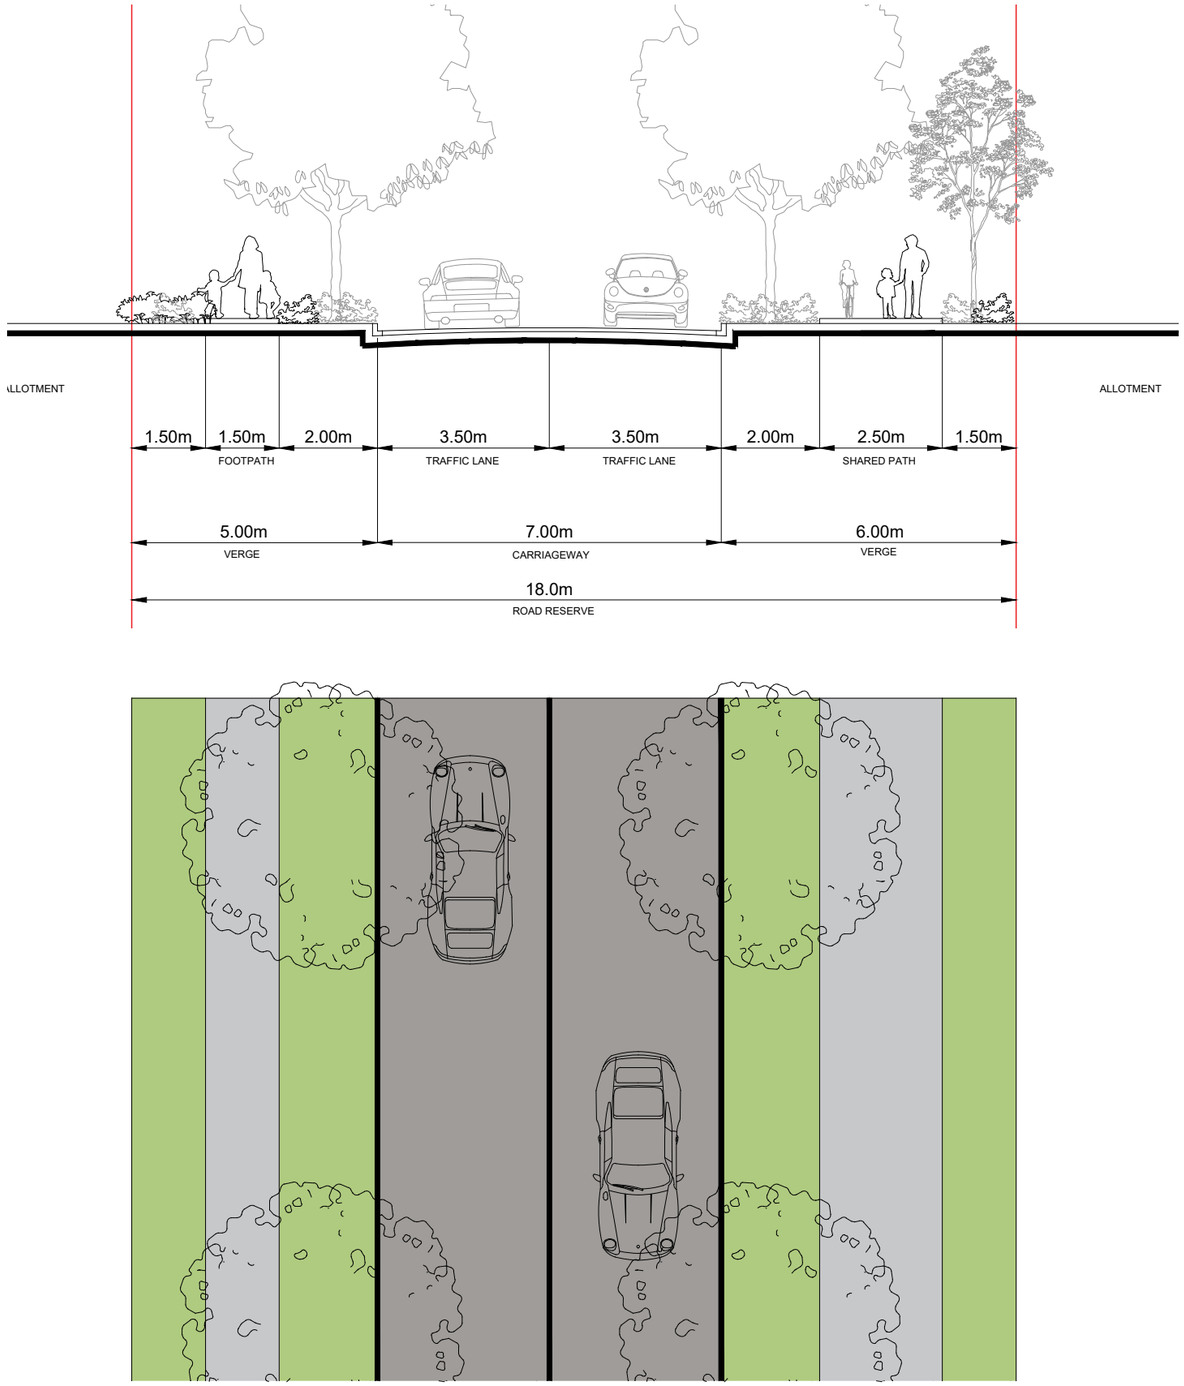

ACCESS STREET A
17.5M

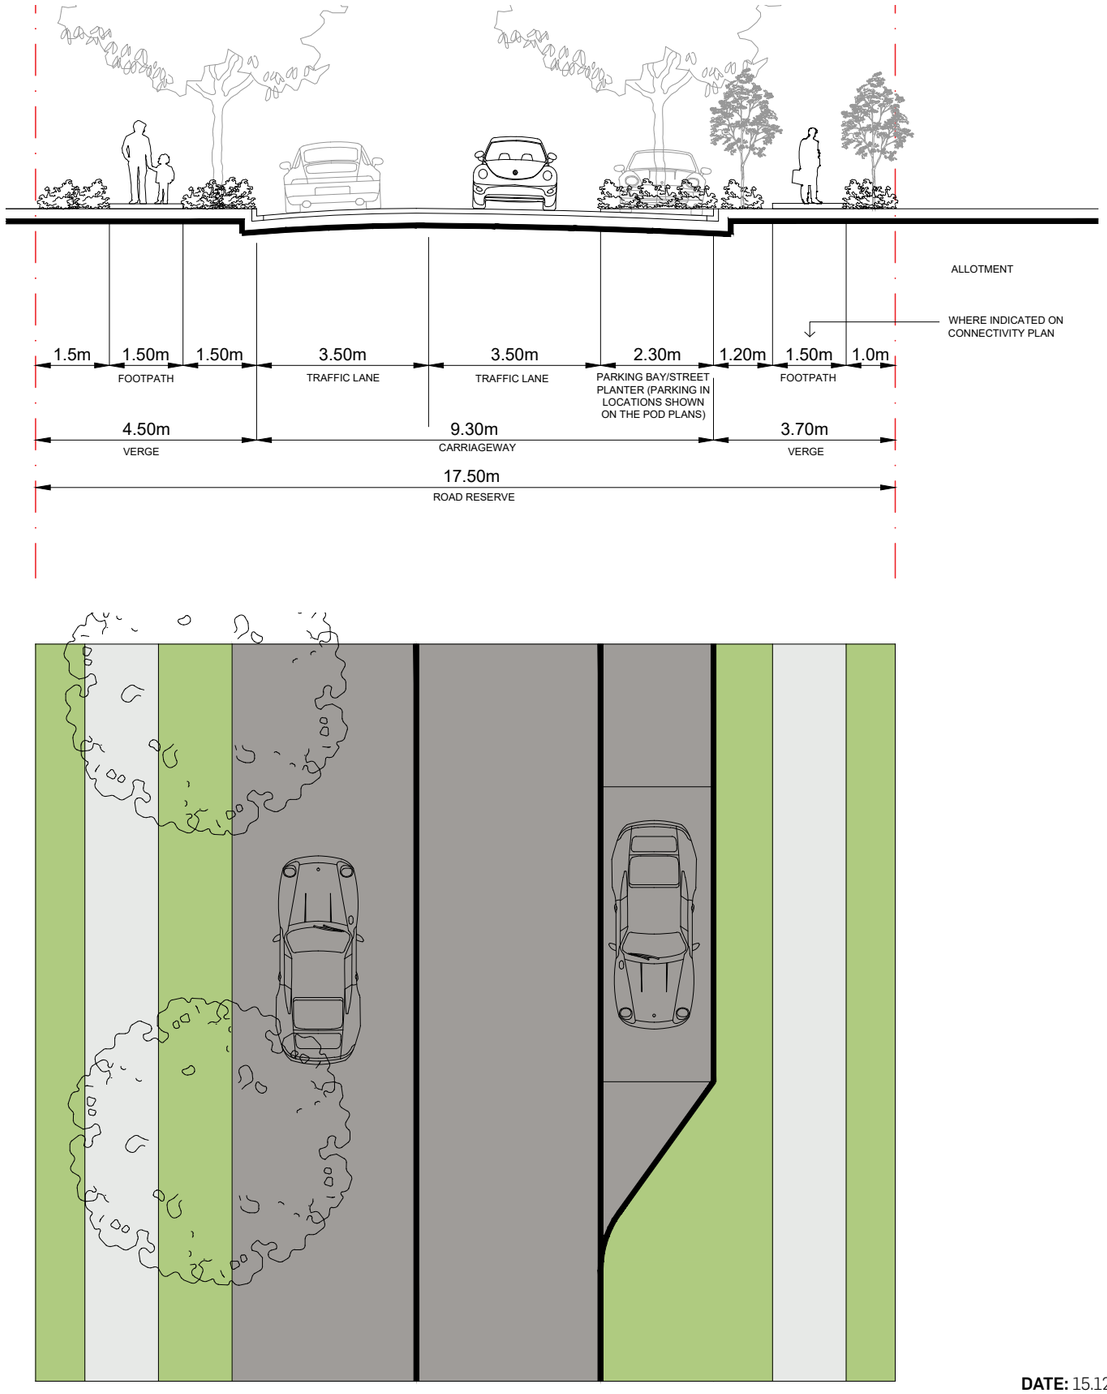

URBIS

AURA - Precinct 11, 12 & 14 (Parts)
SECTIONS

DATE: 15.12.2023
JOB NO: P0004909
DWG NO: SEC-07

ACCESS STREET B
17.5M

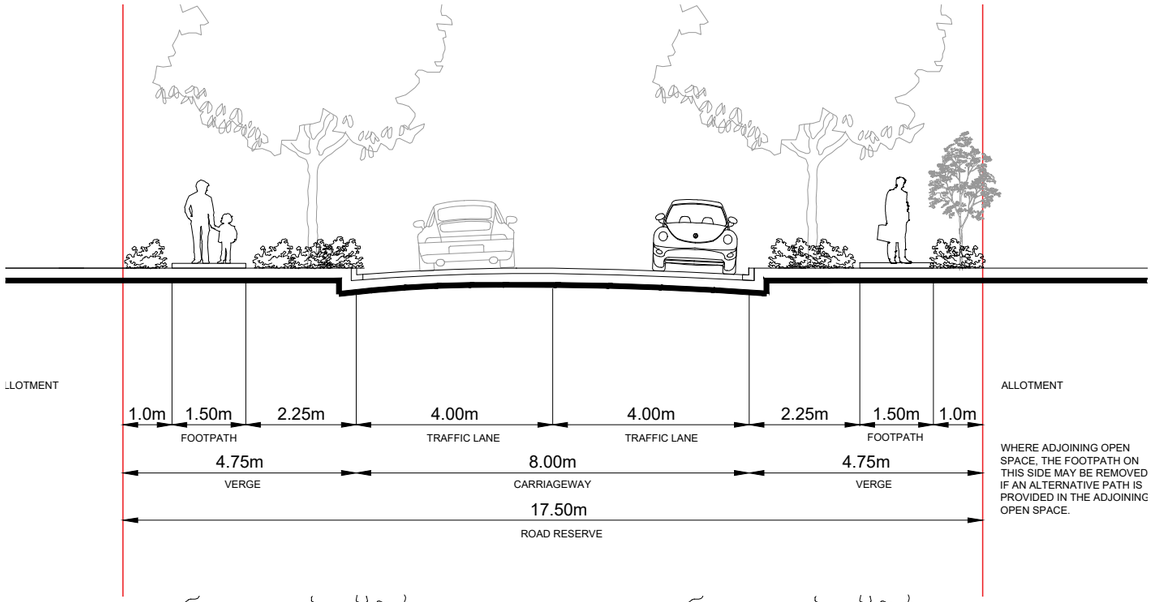

ACCESS STREET C
14.25M

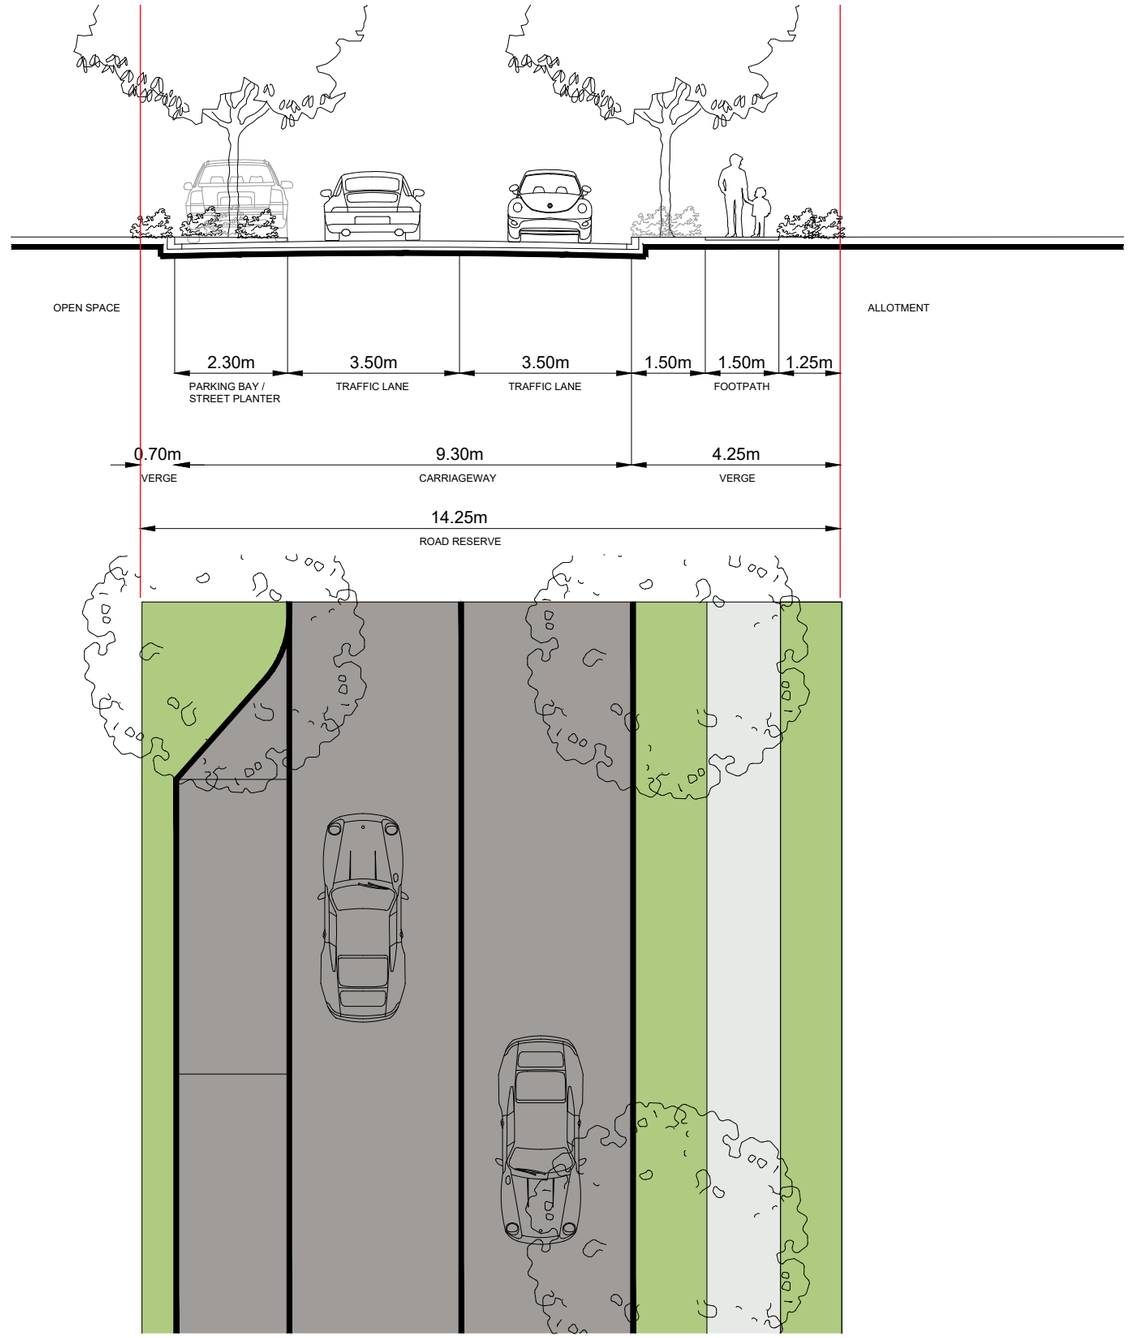

URBIS

AURA - Precinct 11, 12 & 14 (Parts)
SECTIONS

DATE: 15.12.2023
JOB NO: P0004909
DWG NO: SEC-08

ACCESS STREET D
18.65M

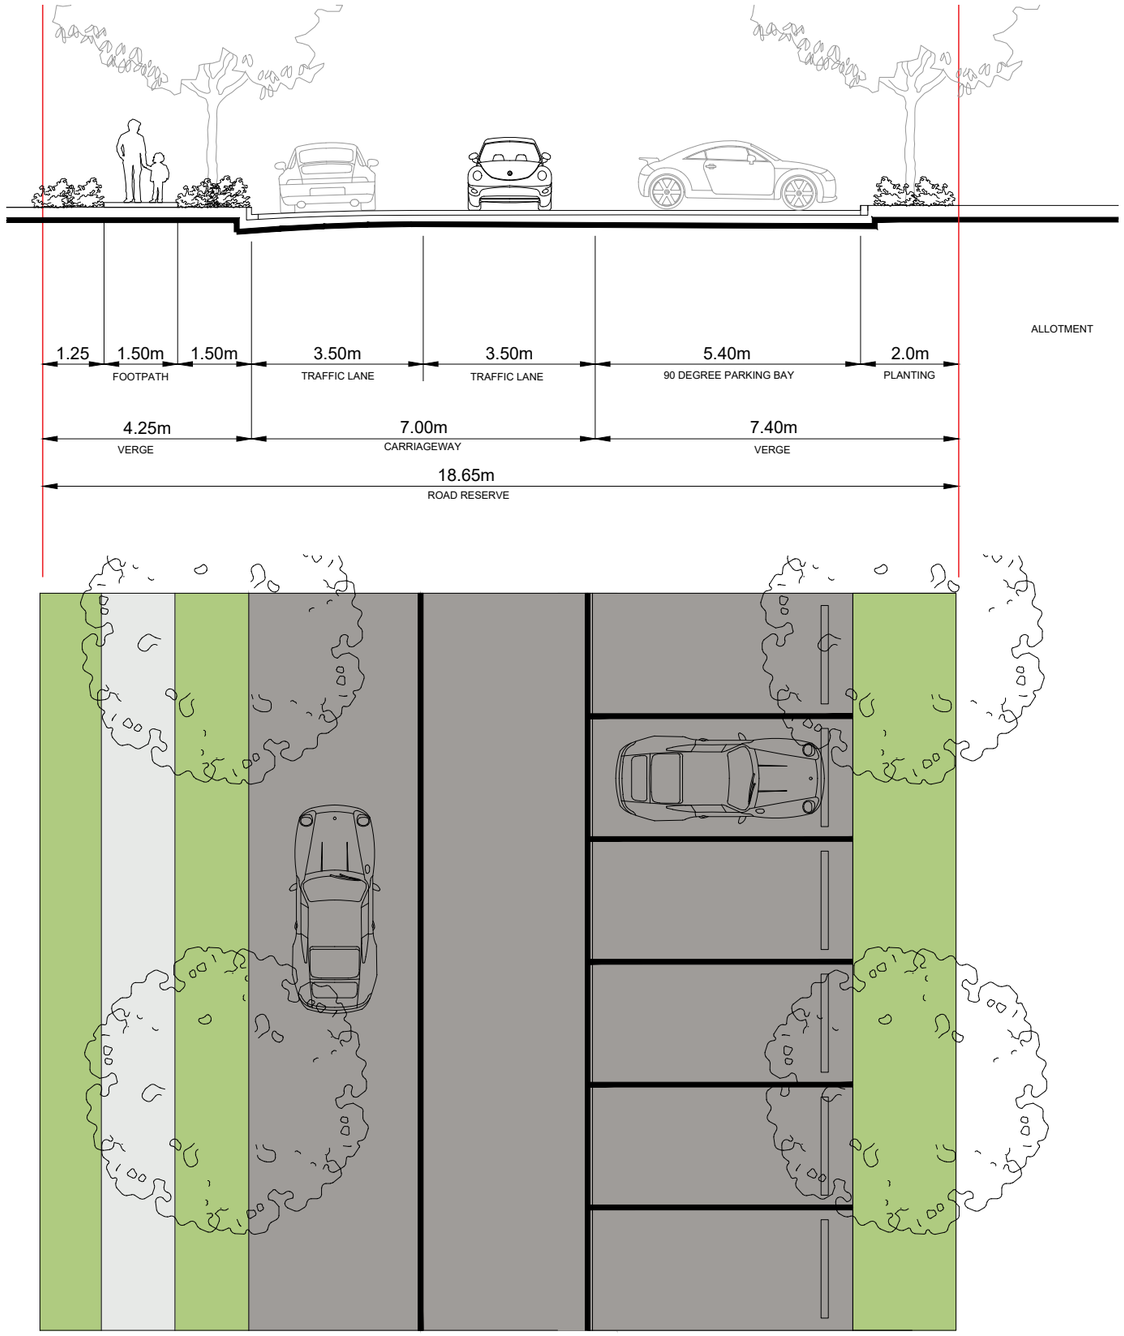

ACCESS STREET H
14.8M

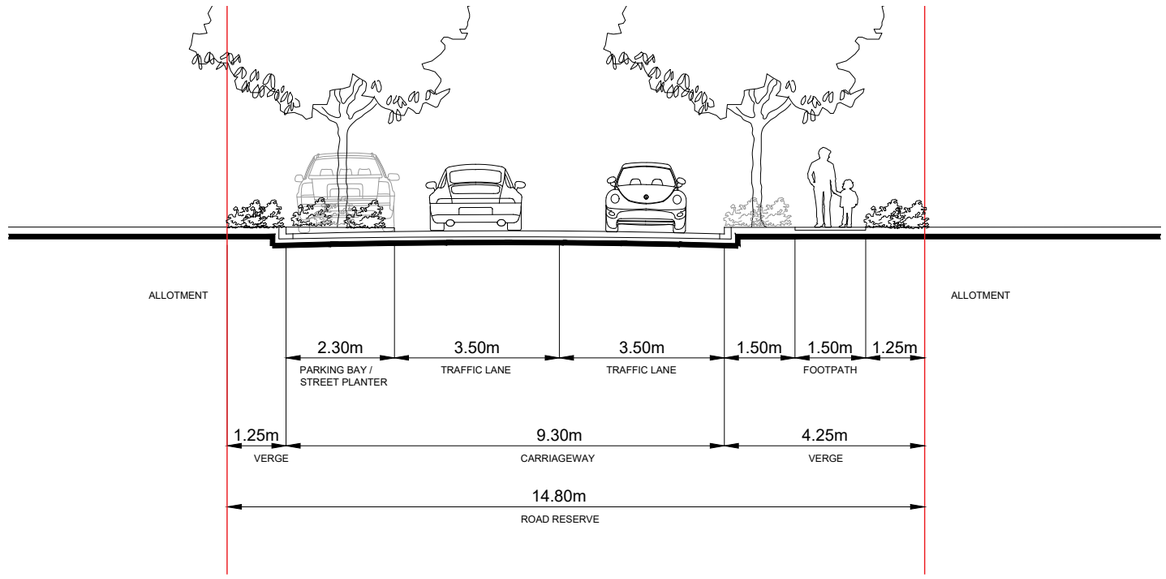

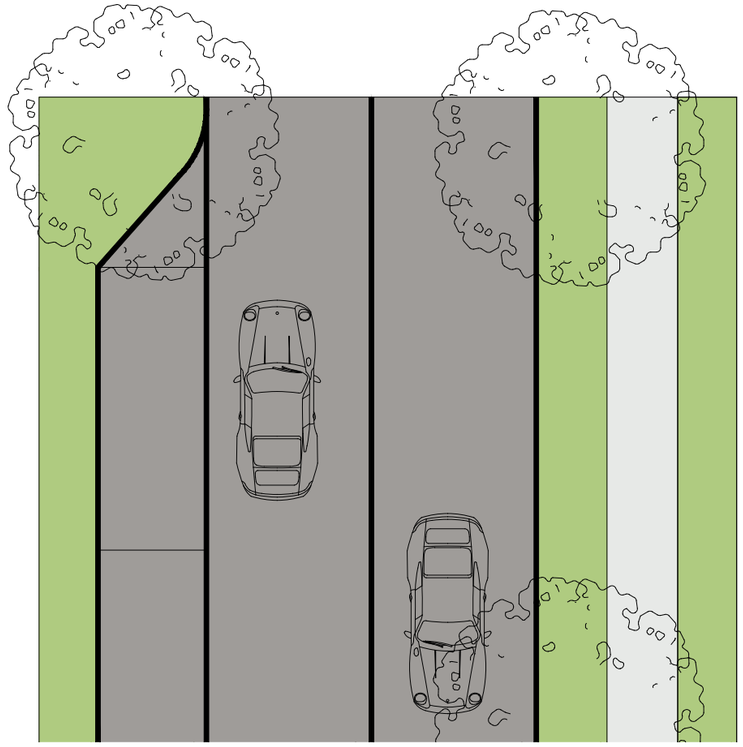

URBIS

AURA - Precinct 11, 12 & 14 (Parts)
SECTIONS

DATE: 15.12.2023
JOB NO: P0004909
DWG NO: SEC-09

ACCESS STREET - URBAN A
17.5M

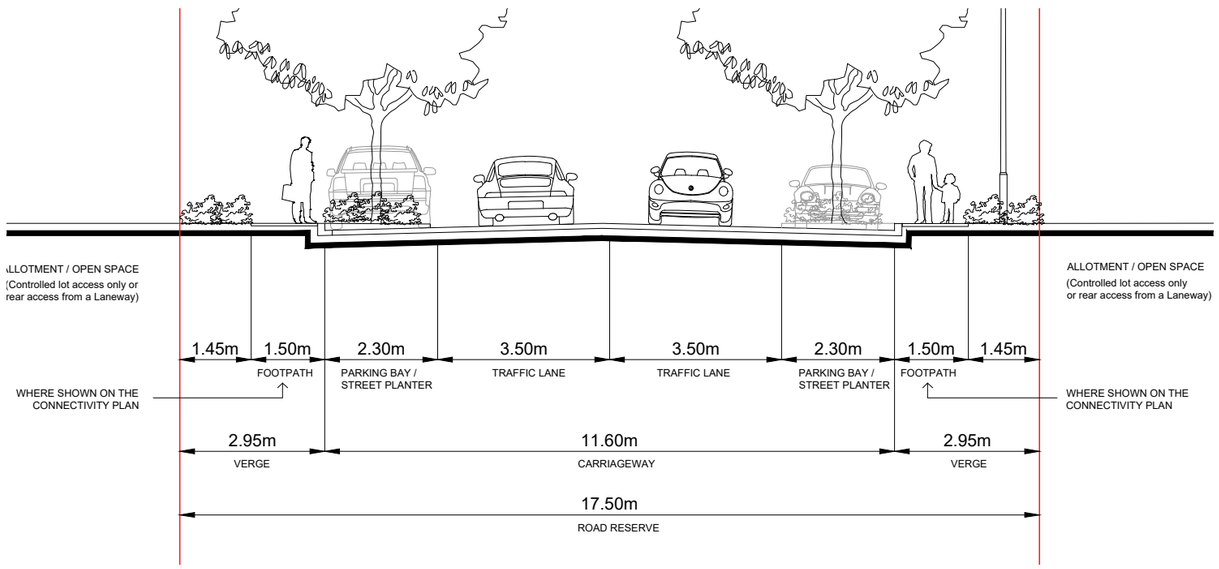

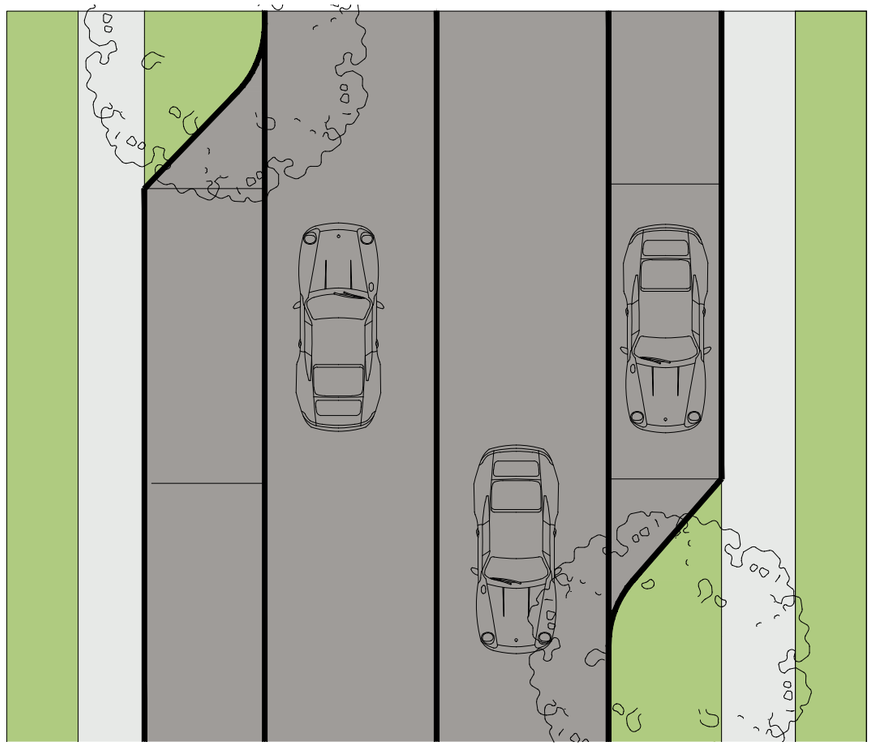

ACCESS STREET - URBAN B
16.0M

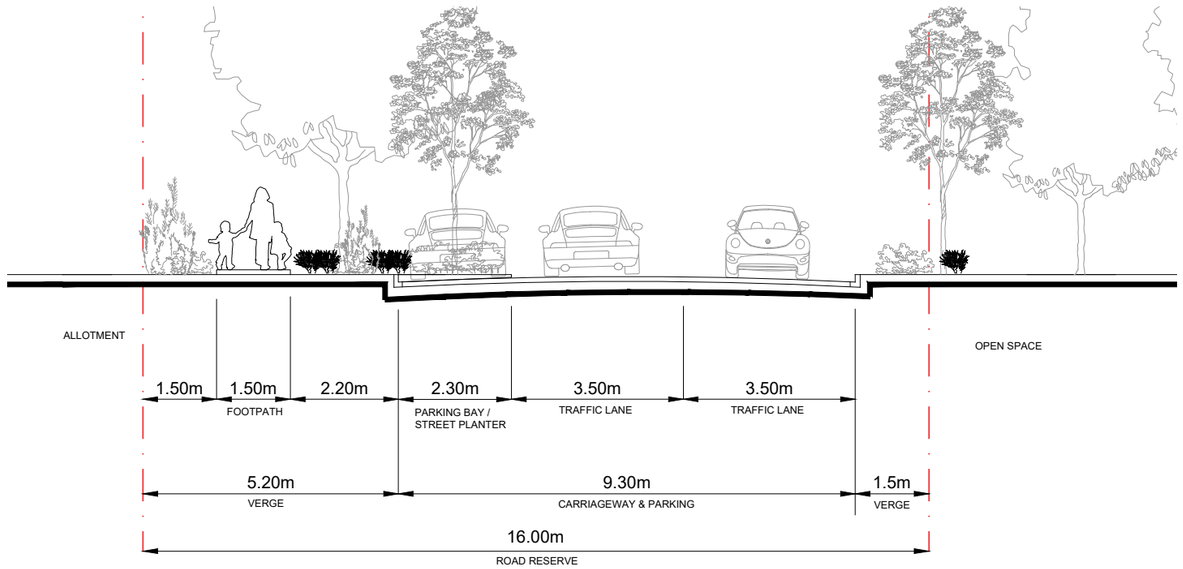

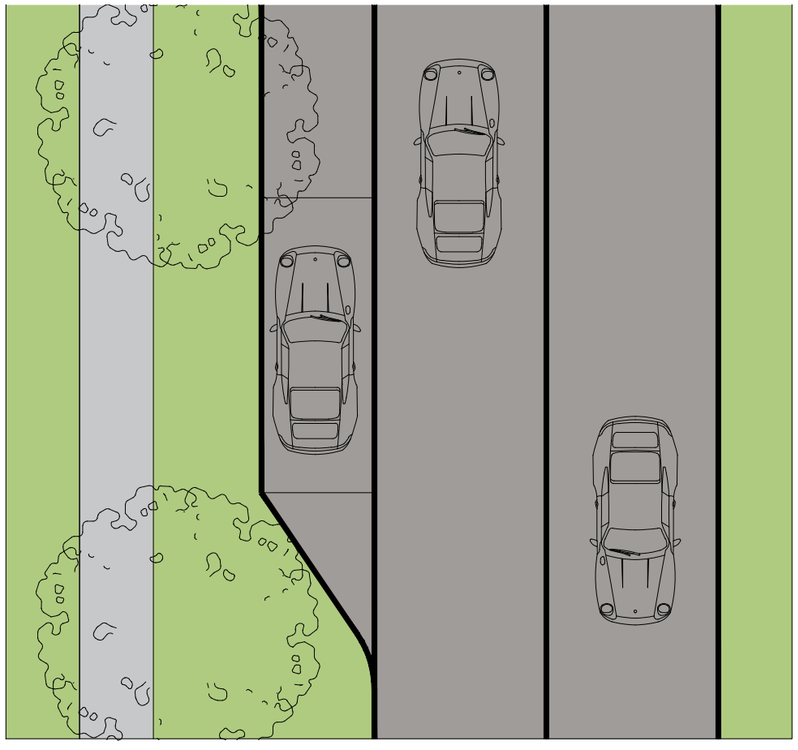

URBIS

AURA - Precinct 11, 12 & 14 (Parts)
SECTIONS

DATE: 15.12.2023
JOB NO: P0004909
DWG NO: SEC-10

ACCESS STREET- STANDARD
16.0M / 15.5M

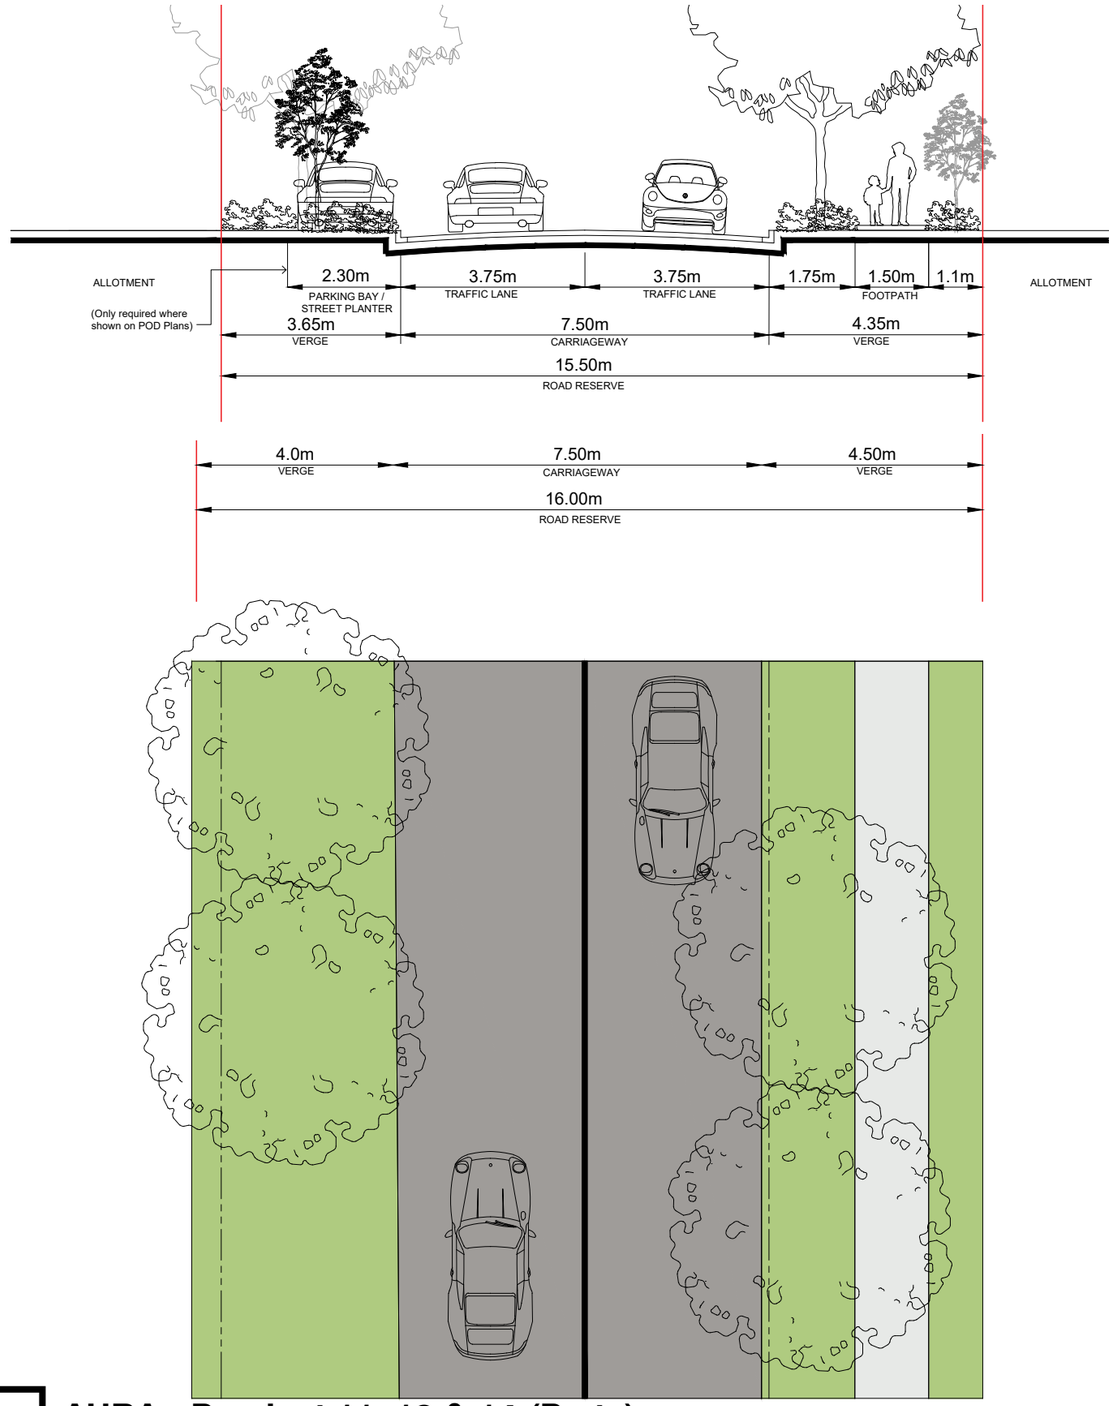

ACCESS STREET - ESPLANADE
13.5M

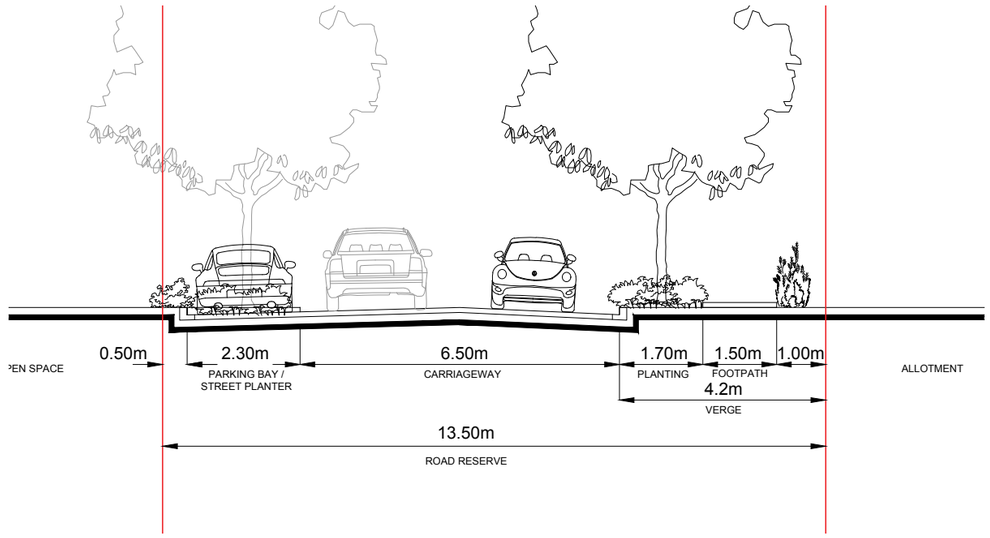

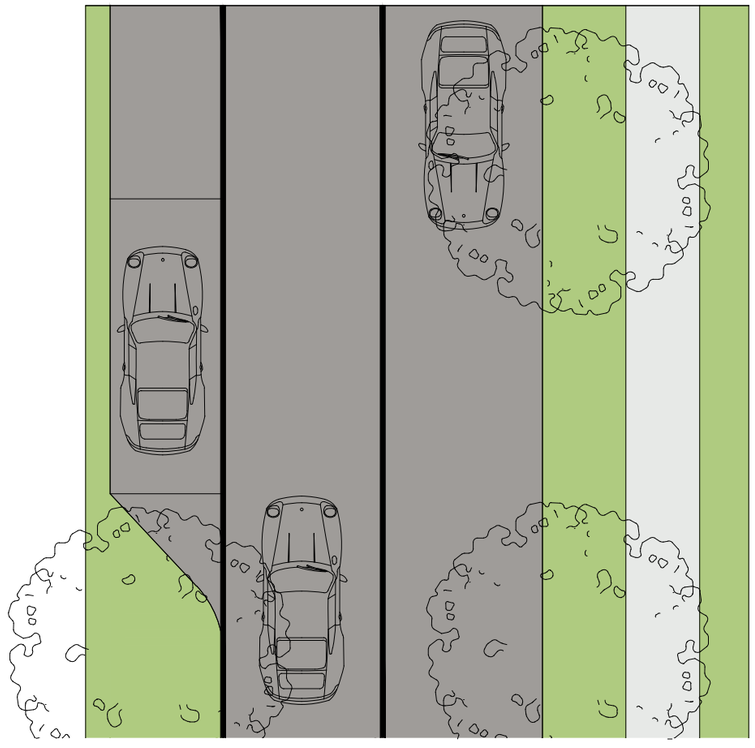

URBIS

AURA - Precinct 11, 12 & 14 (Parts)
SECTIONS

DATE: 15.12.2023
JOB NO: P0004909
DWG NO: SEC-11

ACCESS STREET - URBAN ESPLANADE 14.3M

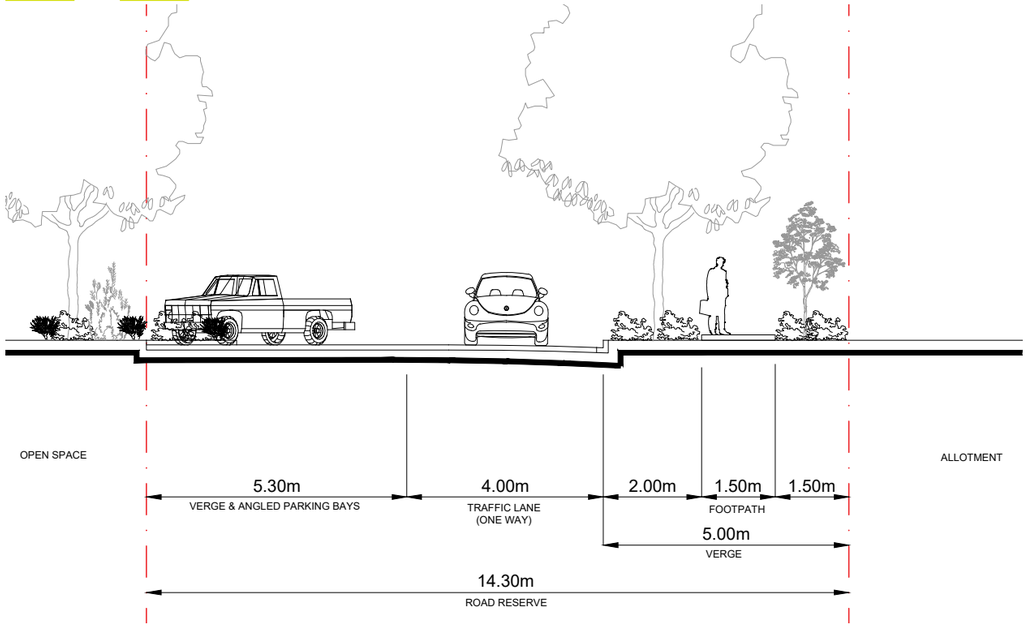

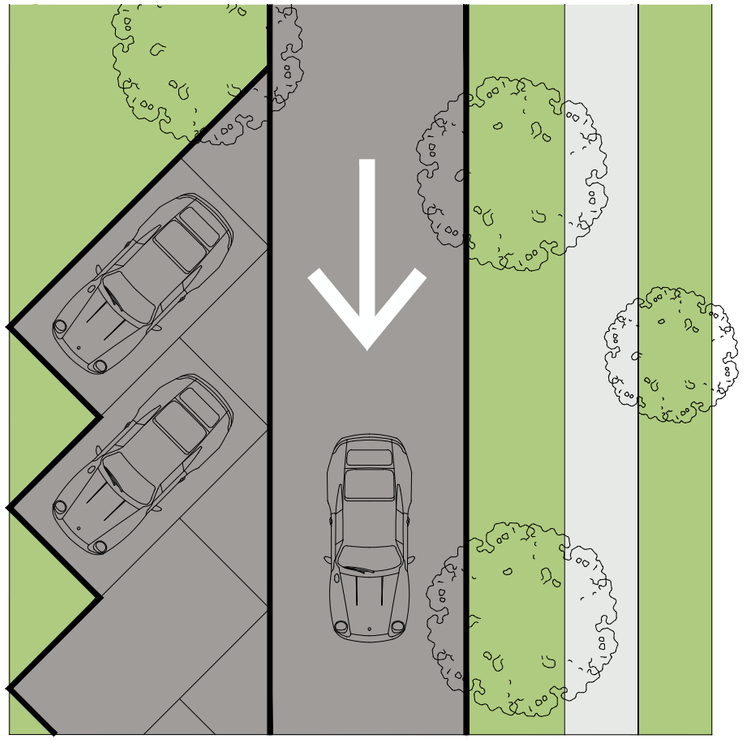

ACCESS STREET - URBAN ESPLANADE C 21.6M

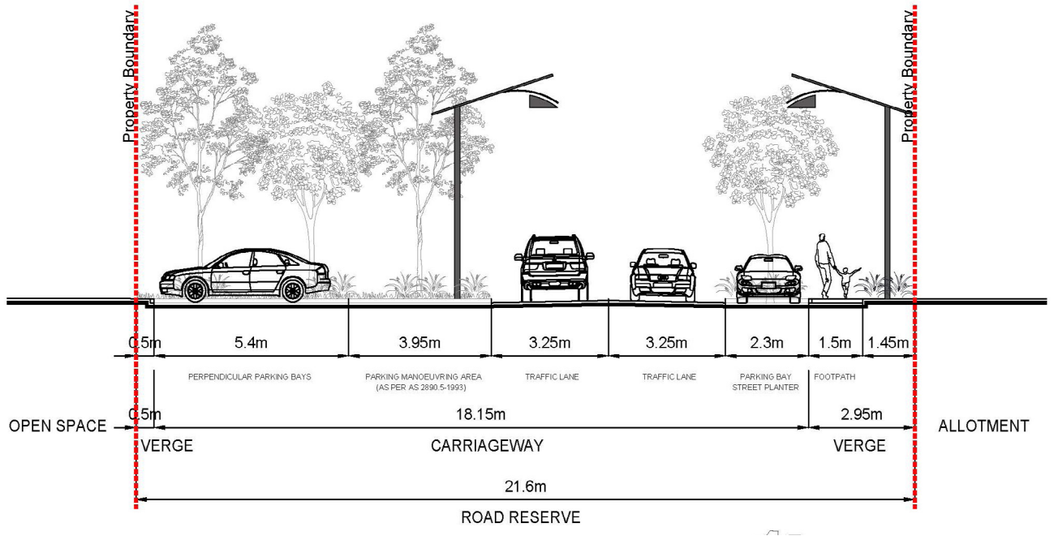

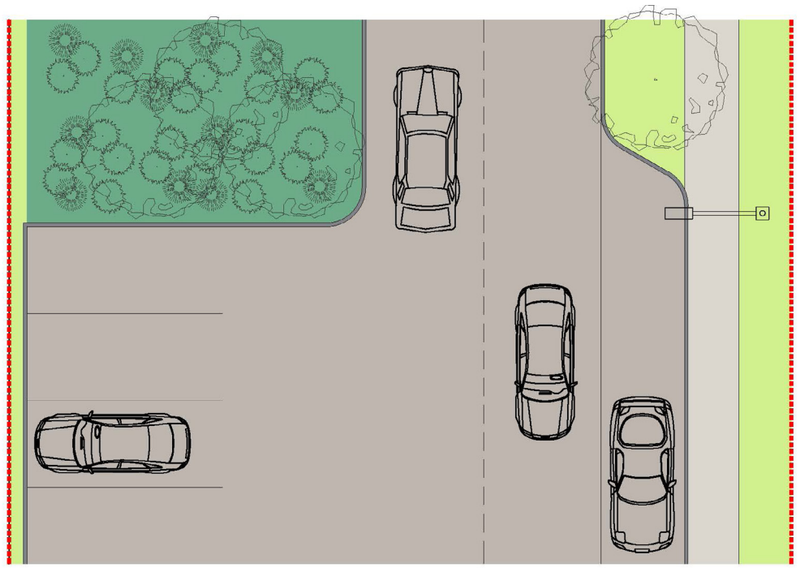

URBIS

RPS MAKING COMPLEX EASY

AURA - Precinct 11, 12 & 14 (Parts)
SECTIONS

DATE: 15.12.2023
JOB NO: P0004909
DWG NO: SEC-12

ACCESS STREET - URBAN ESPLANADE B
14.0M

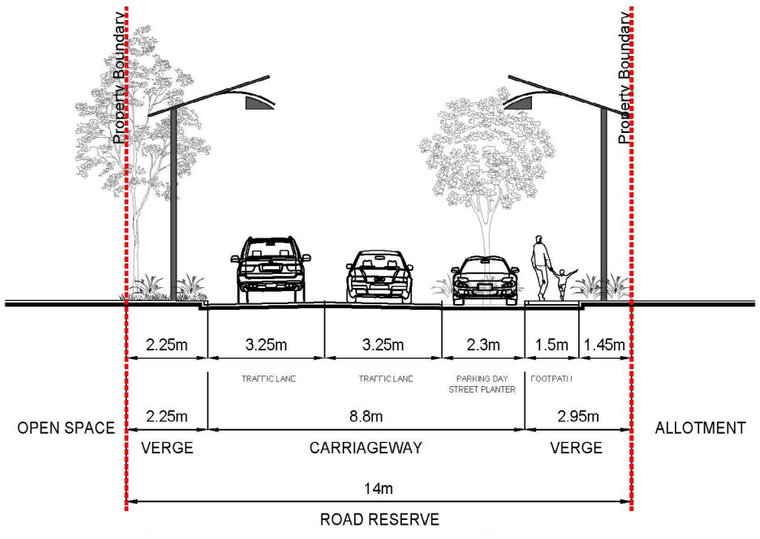

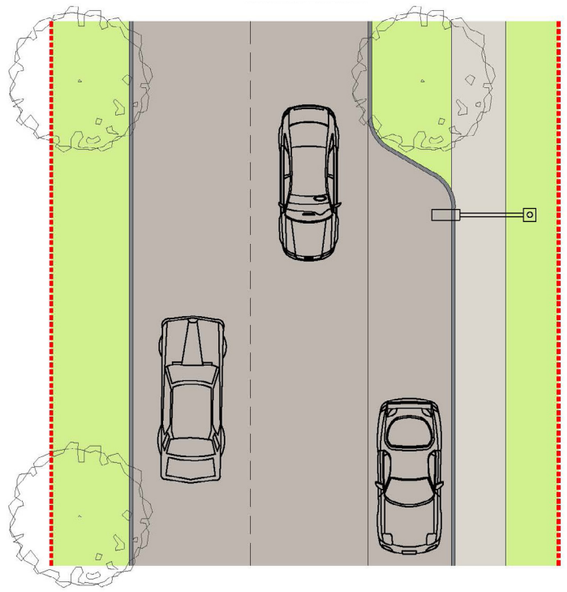

LANEWAY LINK
14.8M

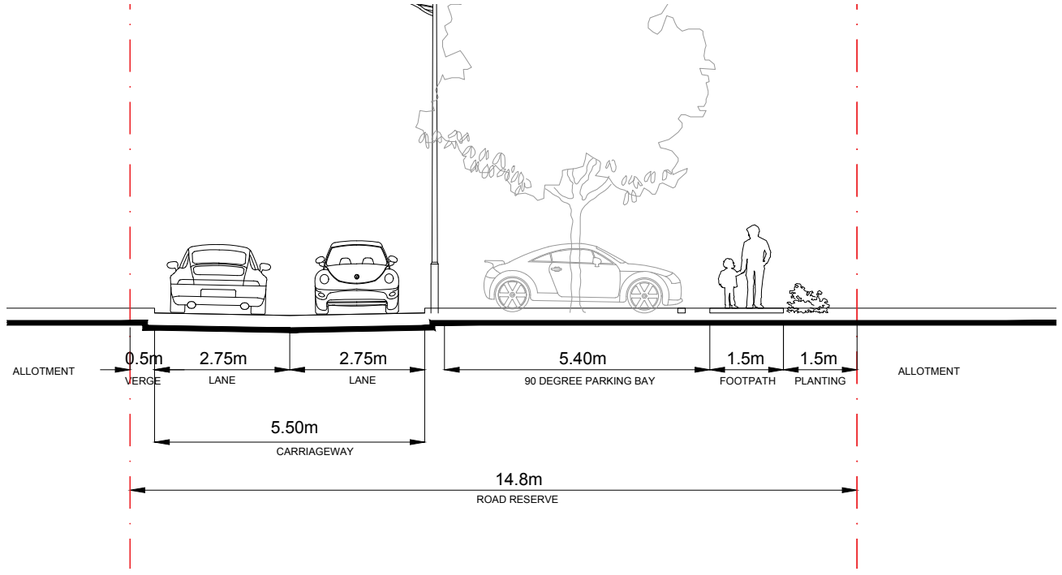

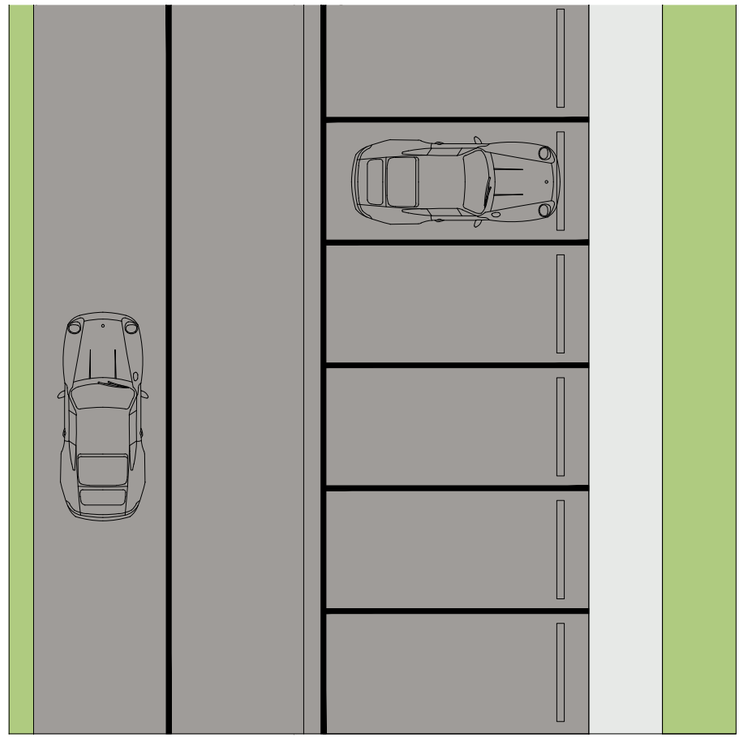

Fo

URBIS

rps MAKING COMPLEX EASY

AURA - Precinct 11, 12 & 14 (Parts)
SECTIONS

DATE: 15.12.2023
JOB NO: P0004909
DWG NO: SEC-13

SHARED VEHICULAR / PEDESTRIAN ACCESS
12.0M

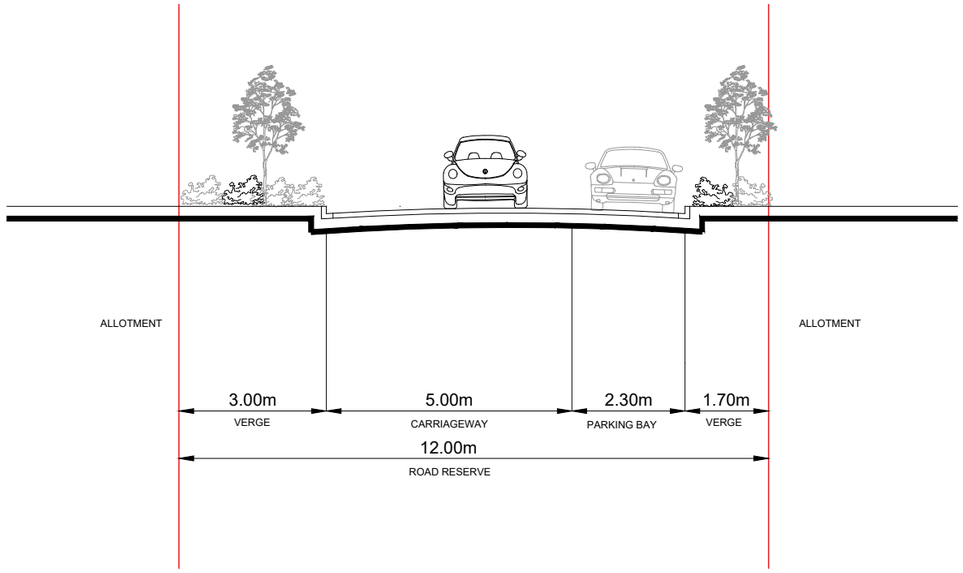

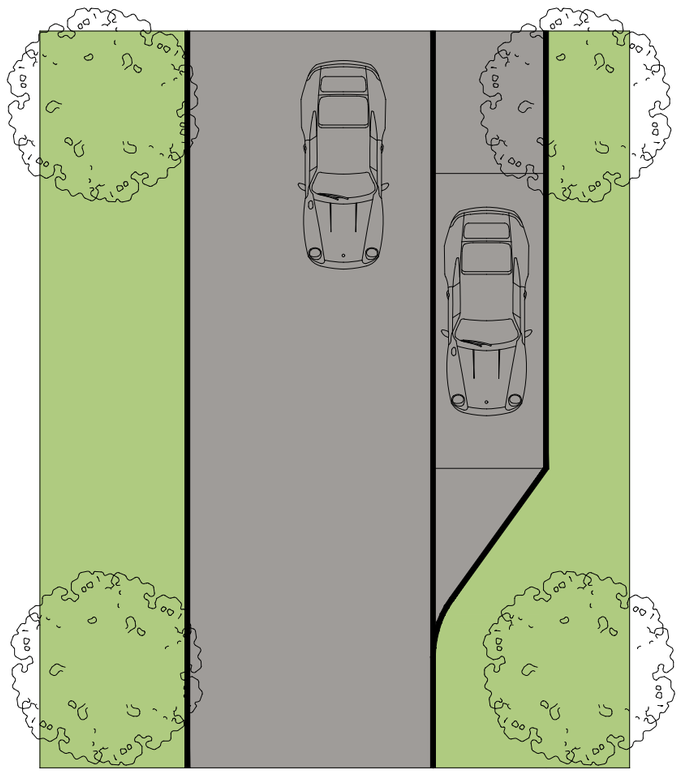

LANEWAY LINK B
13.0M

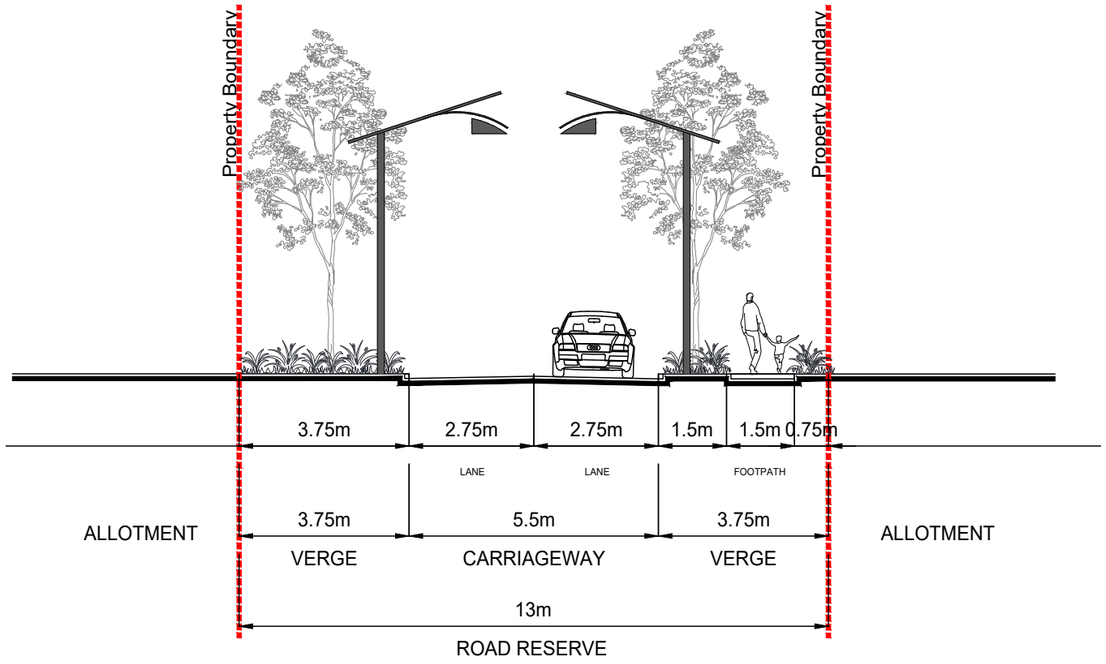

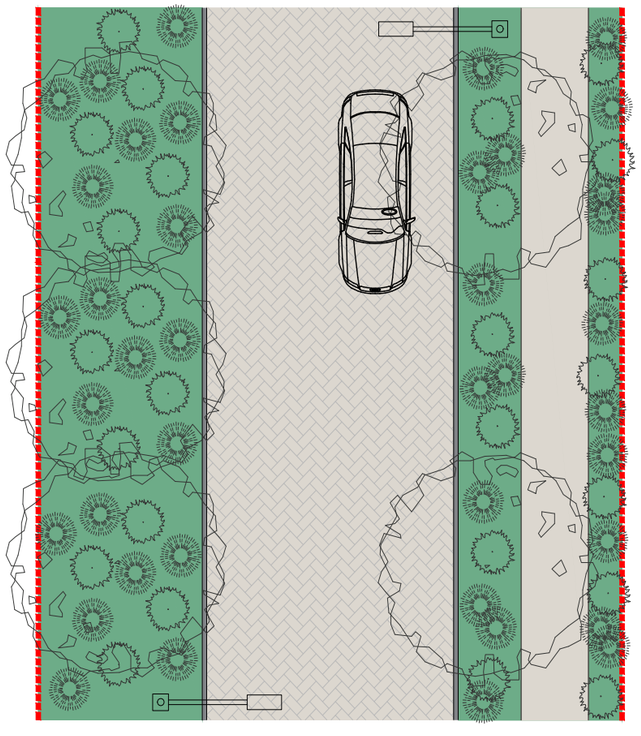

URBIS rps MAKING COMPLEX EASY

AURA - Precinct 11, 12 & 14 (Parts)
SECTIONS

DATE: 15.12.2023
JOB NO: P0004909
DWG NO: SEC-14

LANEWAY
10.5M

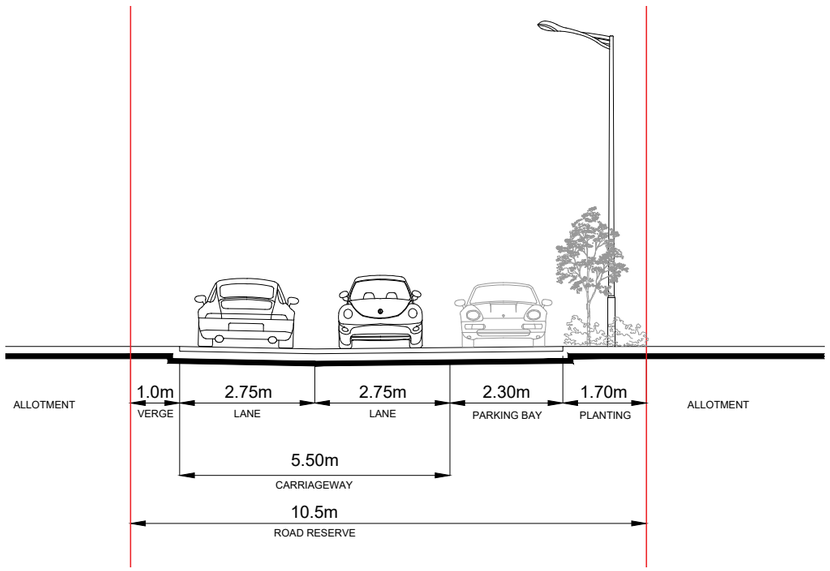

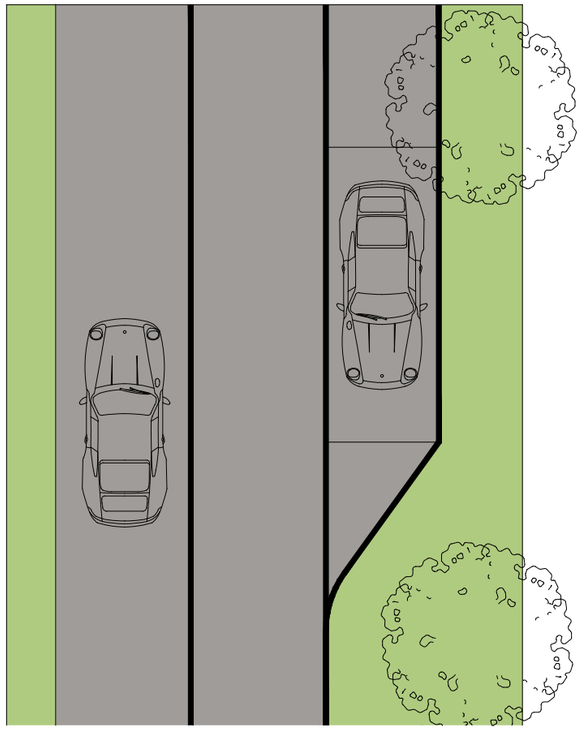

LANEWAY
8.0M

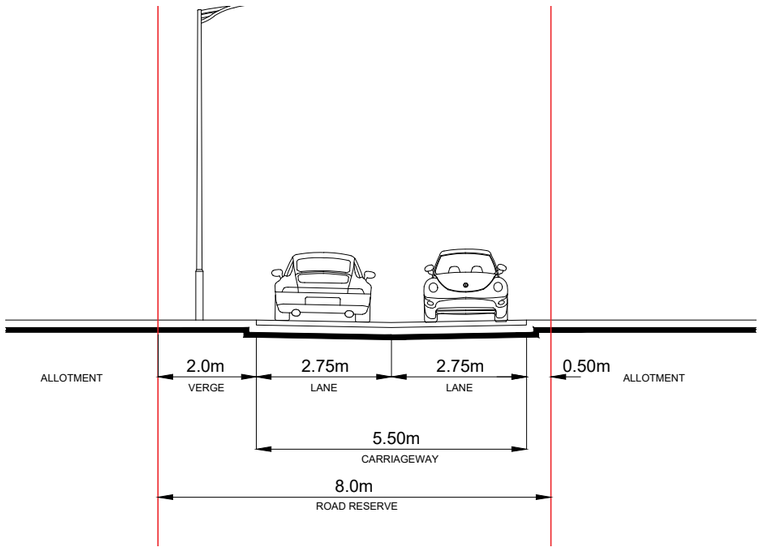

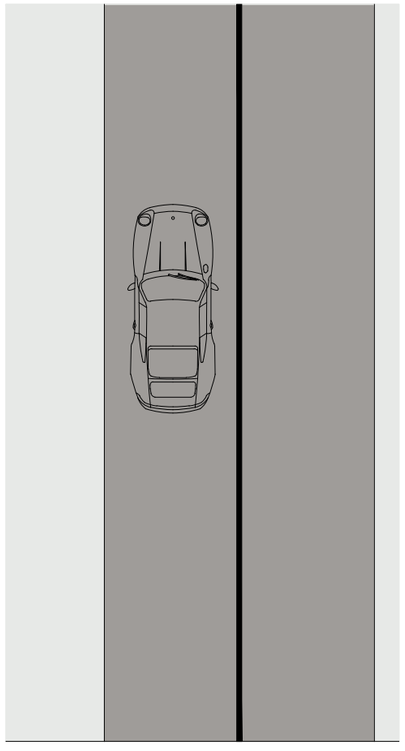

URBIS

AURA - Precinct 11, 12 & 14 (Parts)
SECTIONS

DATE: 15.12.2023
JOB NO: P0004909
DWG NO: SEC-15

APPENDIX J
CONNECTIVITY AND PUBLIC TRANSPORT PLANS

LEGEND	
PEDESTRIAN / CYCLE MOVEMENT	
	3.0m Wide Contraflow
	3.0m Wide Shared Path (Indicative Location)
	2.5m Wide Shared Path
	1.8m Wide Pedestrian Path
	1.5m Wide Pedestrian Path
	Shared Pedestrian Path
*	Interim and Ultimate Connection to be provided in accordance with STIA (Interim to be provided by Stockland, Ultimate to be provided by TMR). Interim connection to be built in connection with plan sealing of relevant stages of approval/s for residential development to the south of CAMCOS.
Ⓟ	Pedestrian Refuge Location

NOTES:

1. Pathway location and all crossings are subject to change through design development.

URBIS

AURA - Precinct 11, 12 & 14 (Parts)

Connectivity Plan

1:8000 @ A3

0 100 200 300 400

PROJECT NO: P0004909
DATE: 15.12.2023
DRAWING NO: CP01
REV: 11

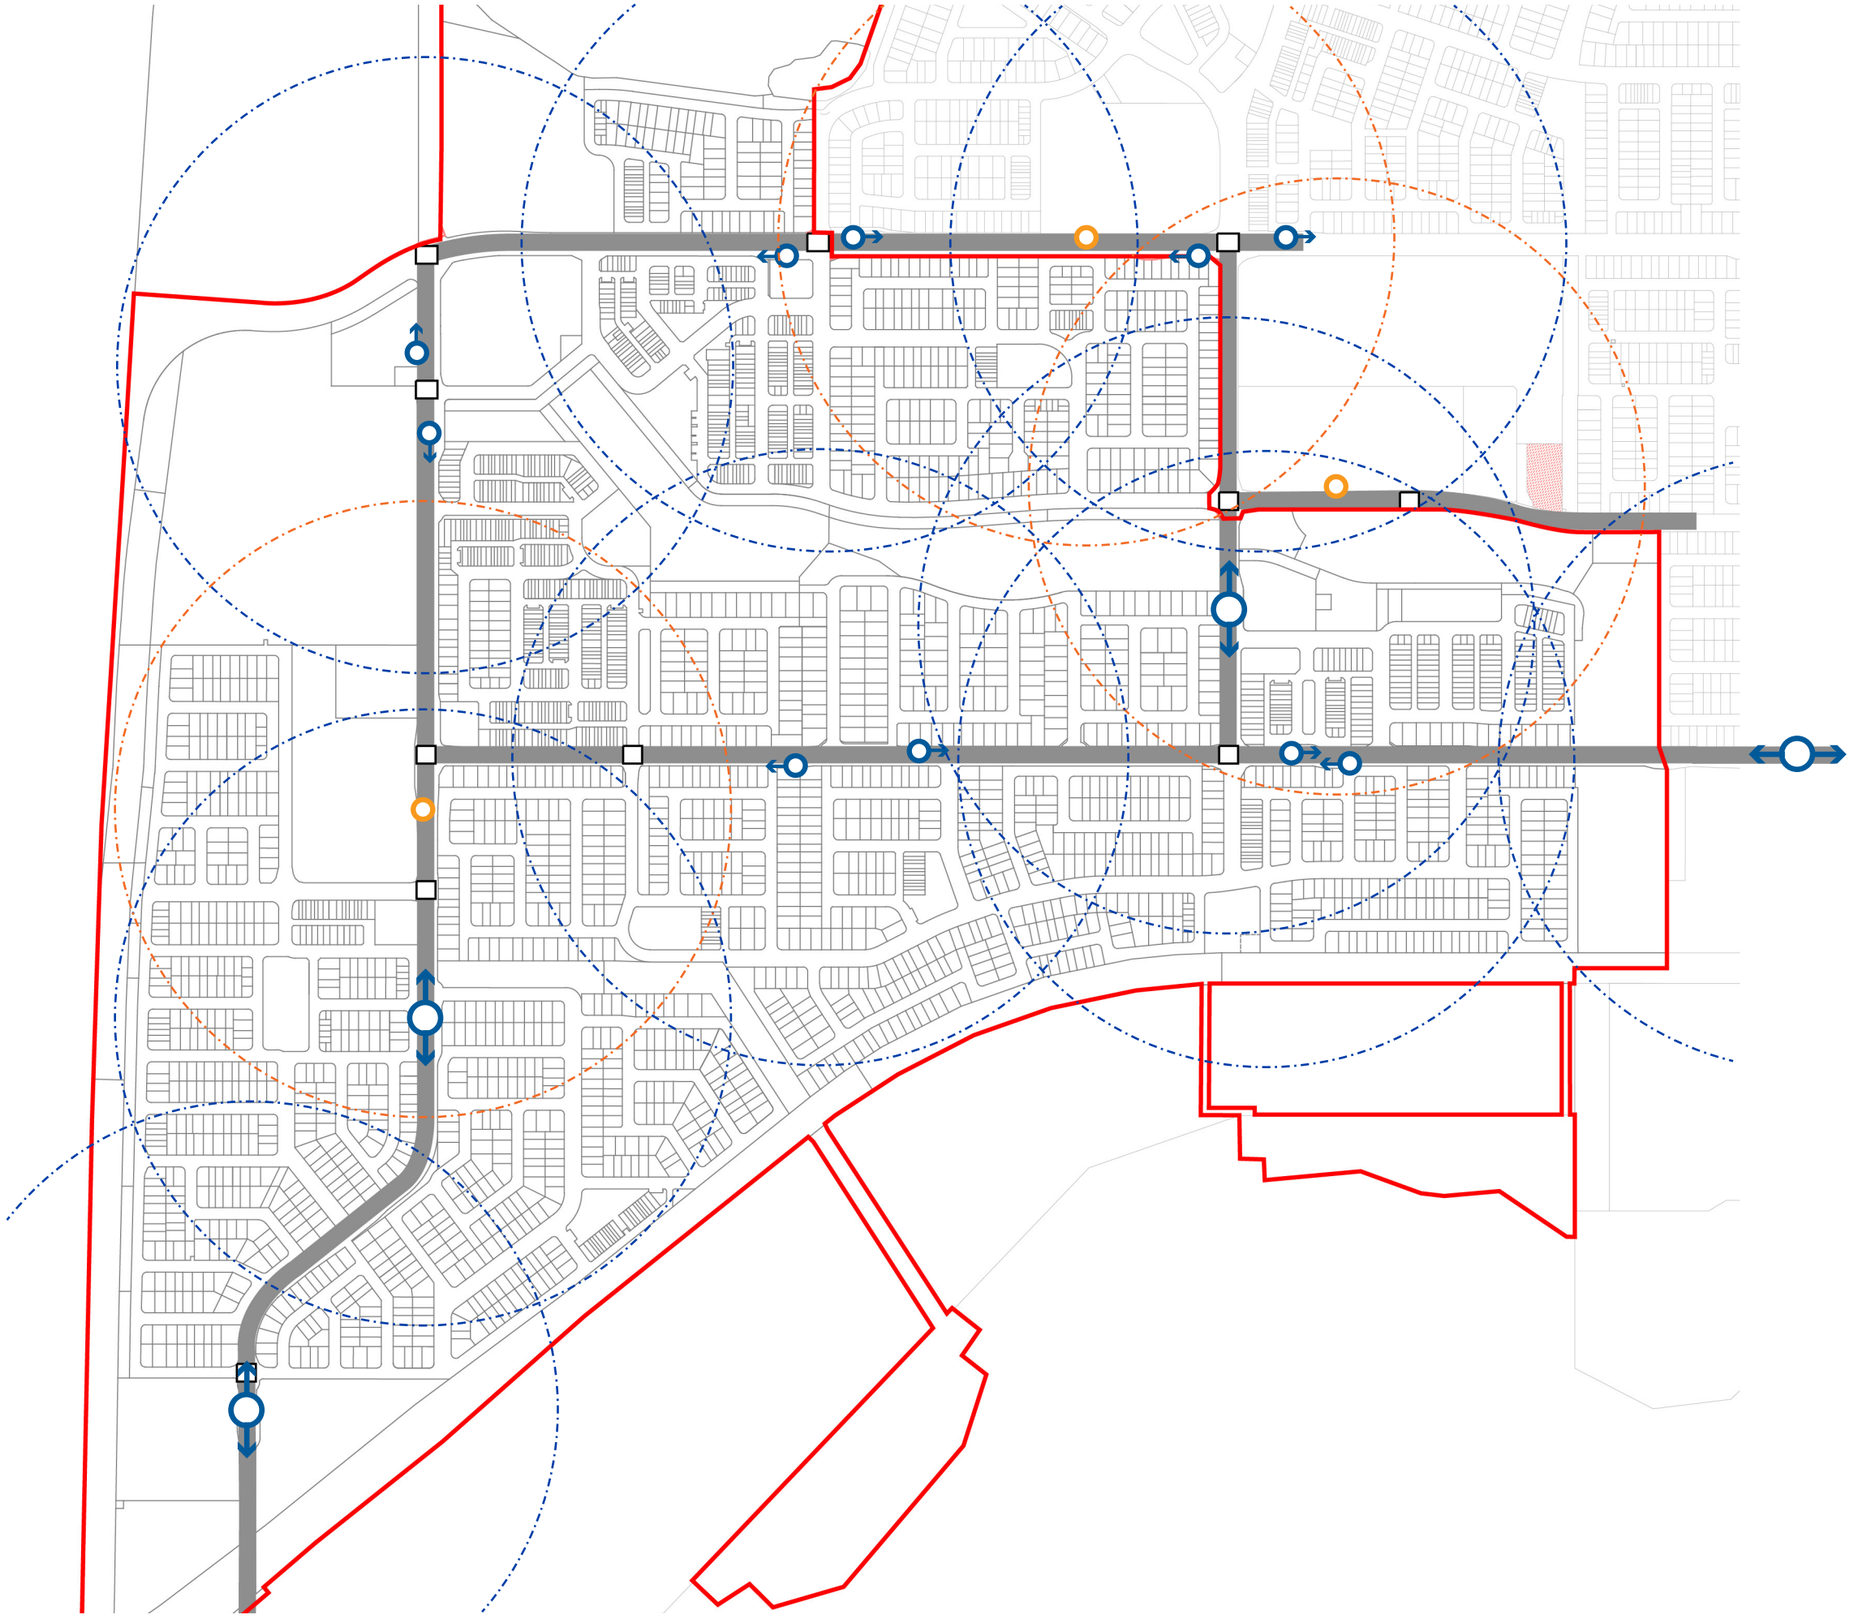

LEGEND	
PUBLIC TRANSPORT	
	Indicative Bus Stop Location (Indented Bay)
	Indicative Bus Stop Location (School)
	400m Walk to Bus Stop
INTERSECTIONS	
	Signalized Intersection

NOTES:

1. Bus stops are to be designed to meet the Public Transport Infrastructure Manual, published by DTMR, particularly Chapter 5, Table 5.7

URBIS

AURA - Precinct 11, 12 & 14 (Parts)

Public Transport Plan

1:8000 @ A3

0 100 200 300 400

PROJECT NO: P0004909
DATE: 15.12.2023
DRAWING NO: CP01
REV: 9

APPENDIX K
APPROVED TELECOMMUNICATION FACILITY

Legend

Application Boundary

Indicative Tower Location (10m x 10m lot and access easement)

Design Criteria

1. The telecommunication facility is:

   - Not to exceed a height of 30 metres;
   - To incorporate a slimline pole design;
   - To be camouflaged to its setting using appropriate colour treatment;
   - Vehicular access is provided to the telecommunications lot by a minimum of 3m access easement from the road reserve; and
   - Is provided with appropriate security fencing and access restrictions which facilitate shared use of the access track for maintenance purposes..

URBIS

AURA - Precinct 11, 12 & 14 (Parts)

Proposed Telecommunication Location

1:8000 @ A3

0 100 200 300 400

DATE: 15.12.2023
JOB NO: P0004909
DWG NO: AD01