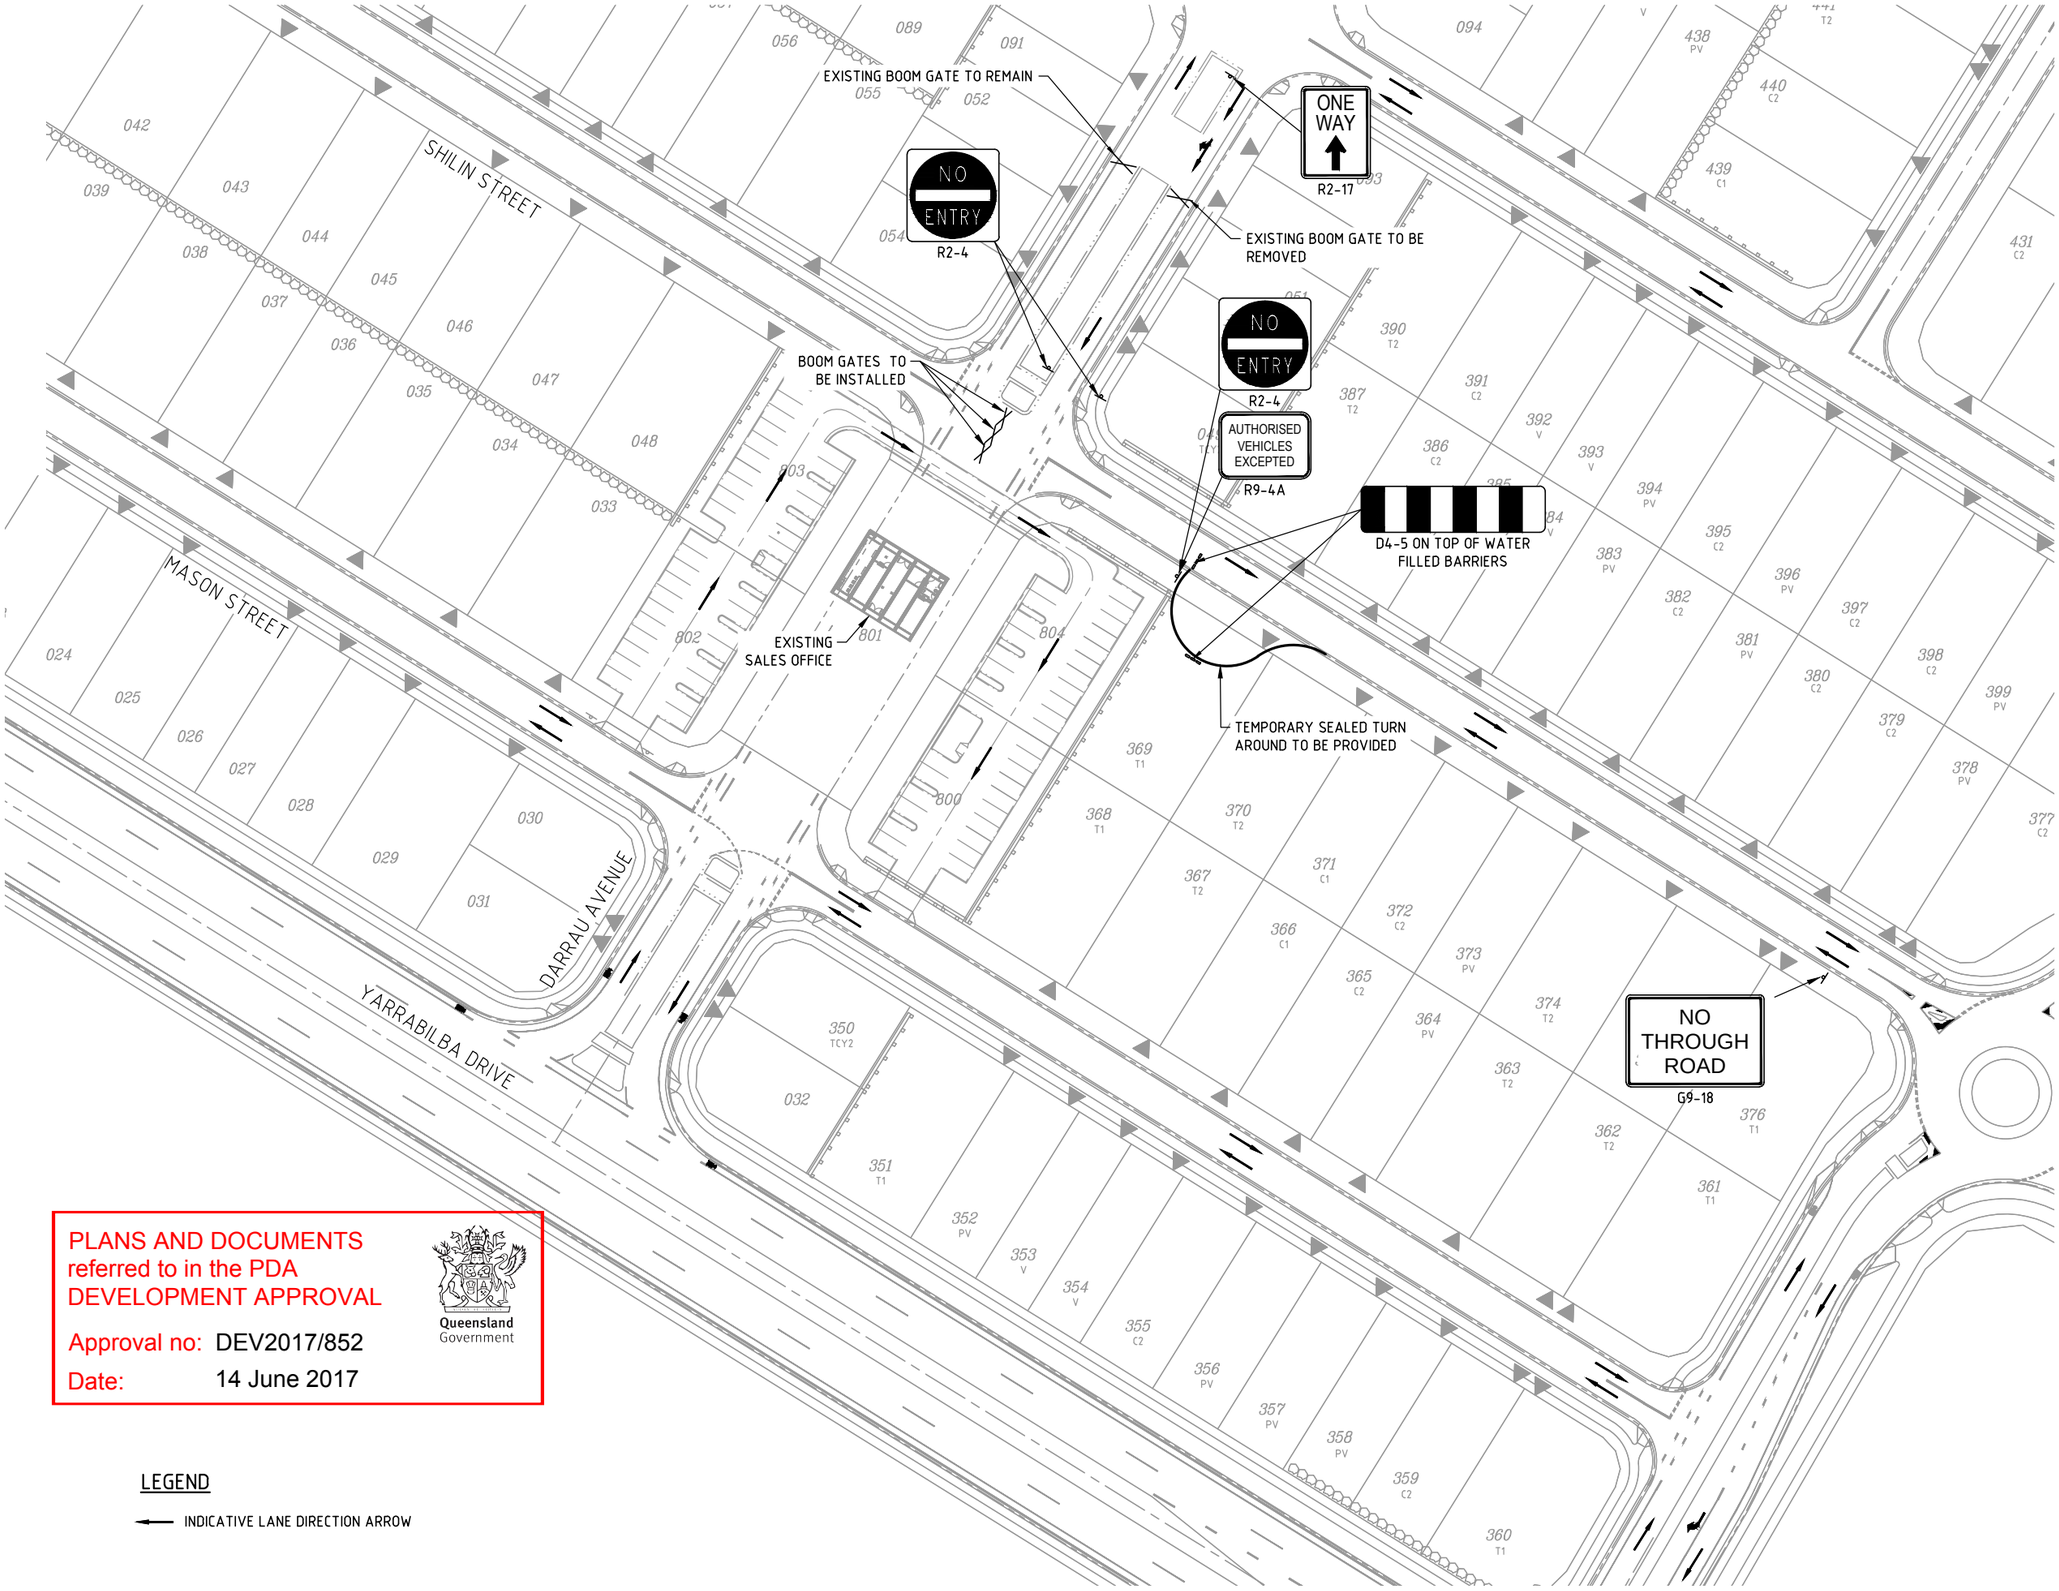

PLANS AND DOCUMENTS referred to in the PDA DEVELOPMENT APPROVAL

Approval no: DEV2017/852

Date: 14 June 2017

Queensland Government

LEGEND

INDICATIVE LANE DIRECTION ARROW

INTERIM SIGNS AND LINEMARKING PLAN
SHILIN STREET AND DARRAU AVENUE
SCALE 1:500

SCALE 10 5 0 10 20 30 40 50m
1 : 500 (A1 UNREDUCED)

DO NOT SCALE THIS DRAWING
IF IN DOUBT - ASK!

NORTH

LOCALITY PLAN

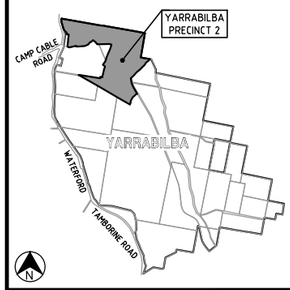

REVISIONS

No	Description	Date	By
A	FOR INFORMATION	25/05/17	JJH

Associated Consultants

RPS

RPS Australia East Pty Ltd
ACN 140 292 762
ABN 44 140 292 762

Suite 4, Robina East Quay Corporate Park
(North Building) 34-36 Glenferrie Drive, Robina
PO Box 1048 Robina DC, Qld 4226

T +61 7 555 36900
F +61 7 555 36999

W rpsgroup.com.au

COPYRIGHT PROTECTS THIS PLAN
Unauthorised reproduction or amendment not permitted. Please contact the author.

Client

lendlease

Project

YARRABILBA

PRECINCT 2
VILLAGE 4
DISPLAY VILLAGE B

KN GROUP PTY LTD
CONSULTING ENGINEERS

LEVEL 2 - 71 GREY STREET
SOUTH BRISBANE
QUEENSLAND 4101
PHONE 07 3017 1900
FAX 07 3017 1911
EMAIL kng@knpl.com.au
ABN 35 112 053 611

Approved - RPEQ 12805

Drawing Title

ROADWORKS
TEMPORARY ACCESS
DISPLAY VILLAGE B

Drawn	Designed	Checked	Date
DES	JAS	GBG	AUG '15

Scale	Sheet
AS SHOWN	1 of 1

A1	Drawing No	Revision
	14-232-SK01	A