
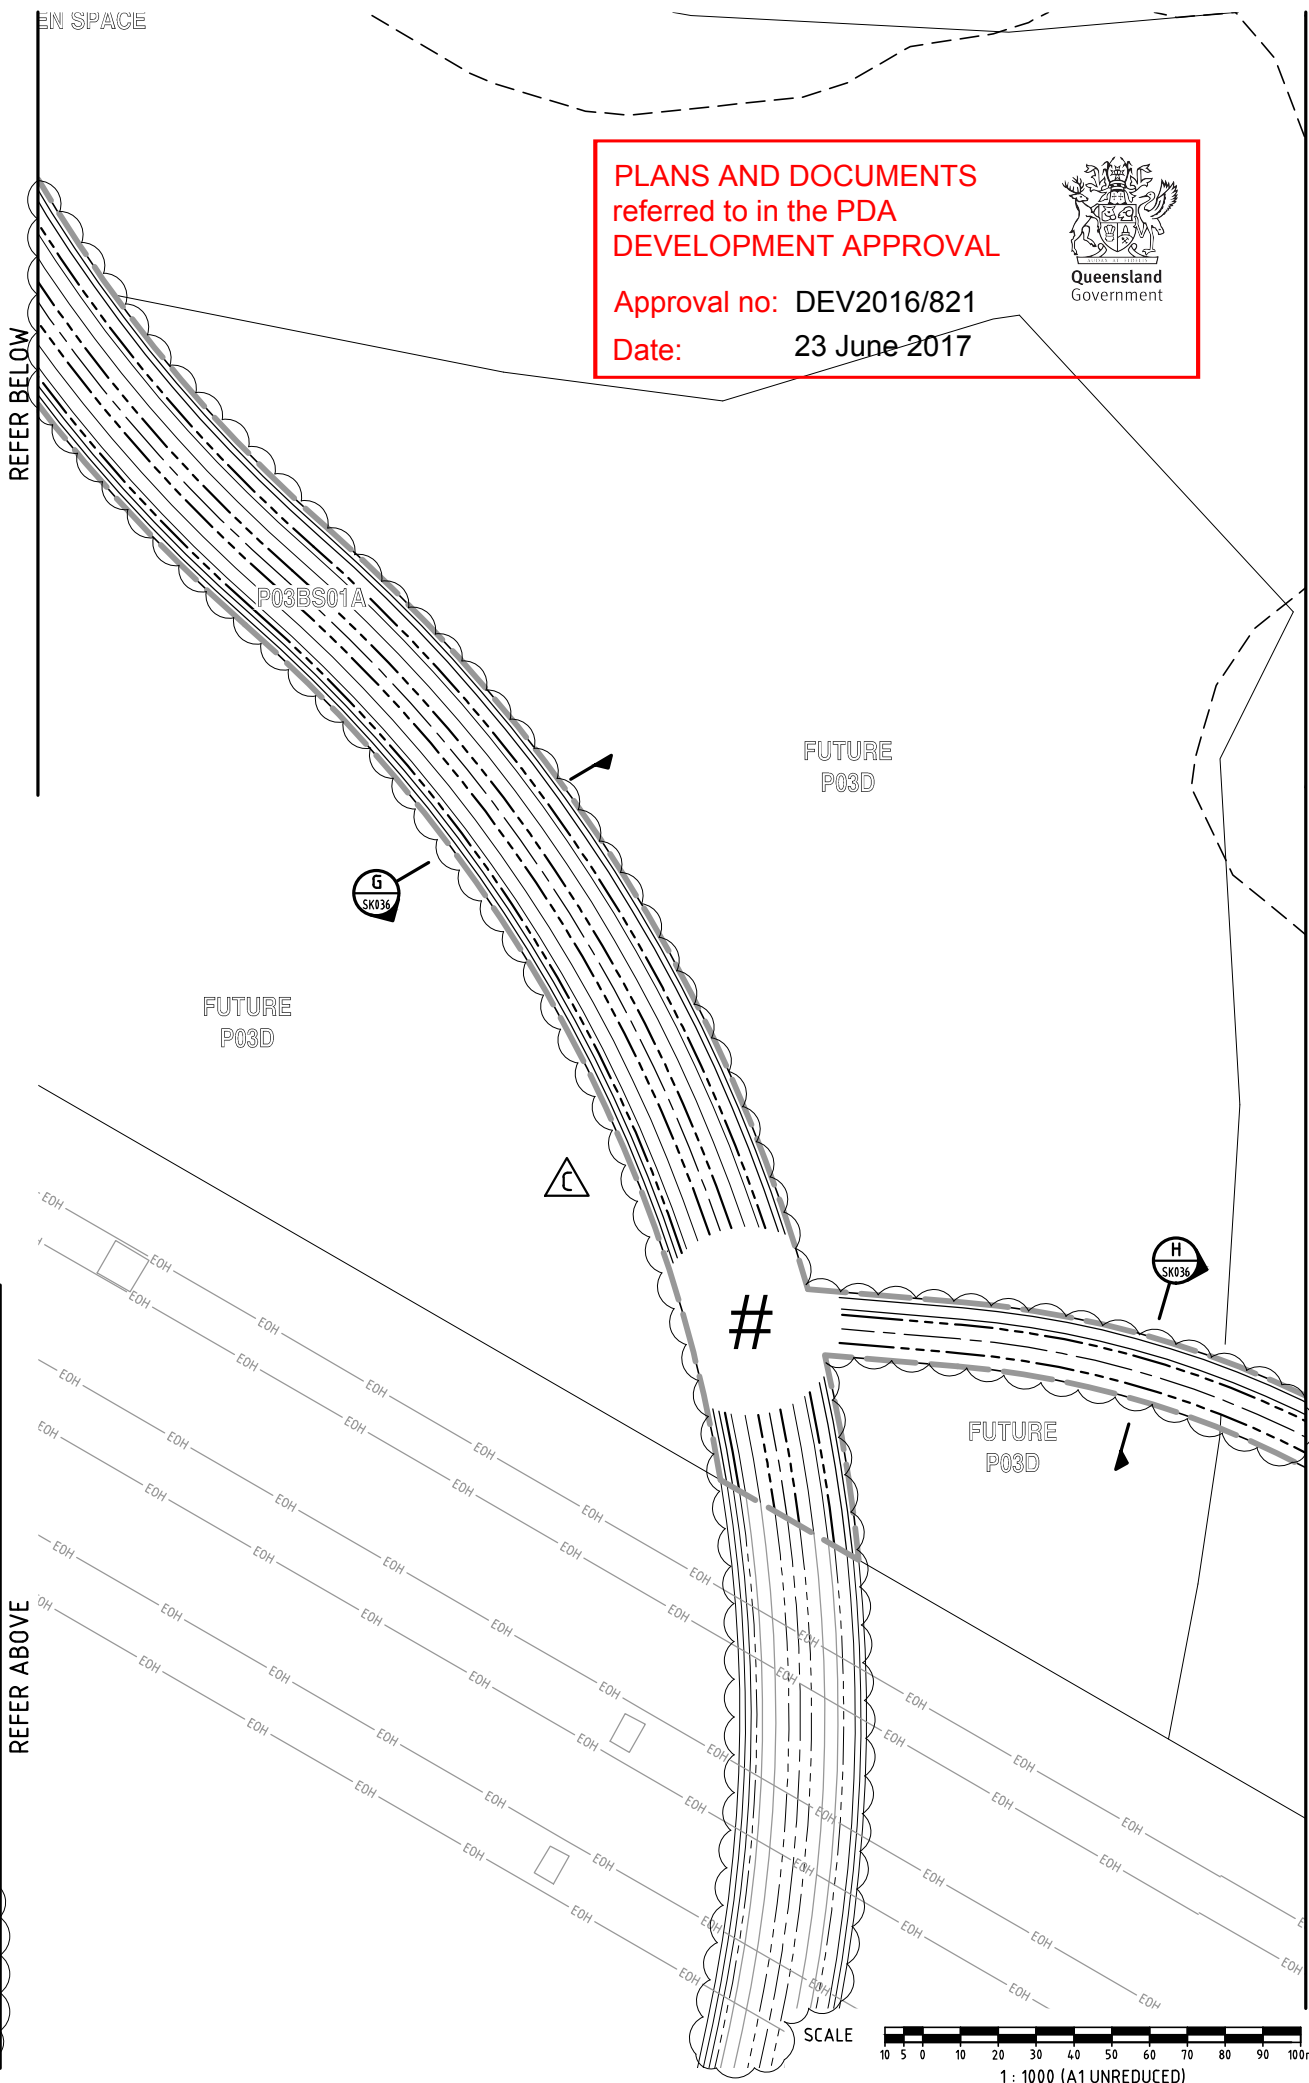


H:\2015\15111 Yarrabilba P3 Preliminary Support\Engineering\Acad\15-111-SK030-SK035-P03B-C-FUNC-LAYOUT.dwg Plotted by: JST on 27/03/2017 9:43:13 AM

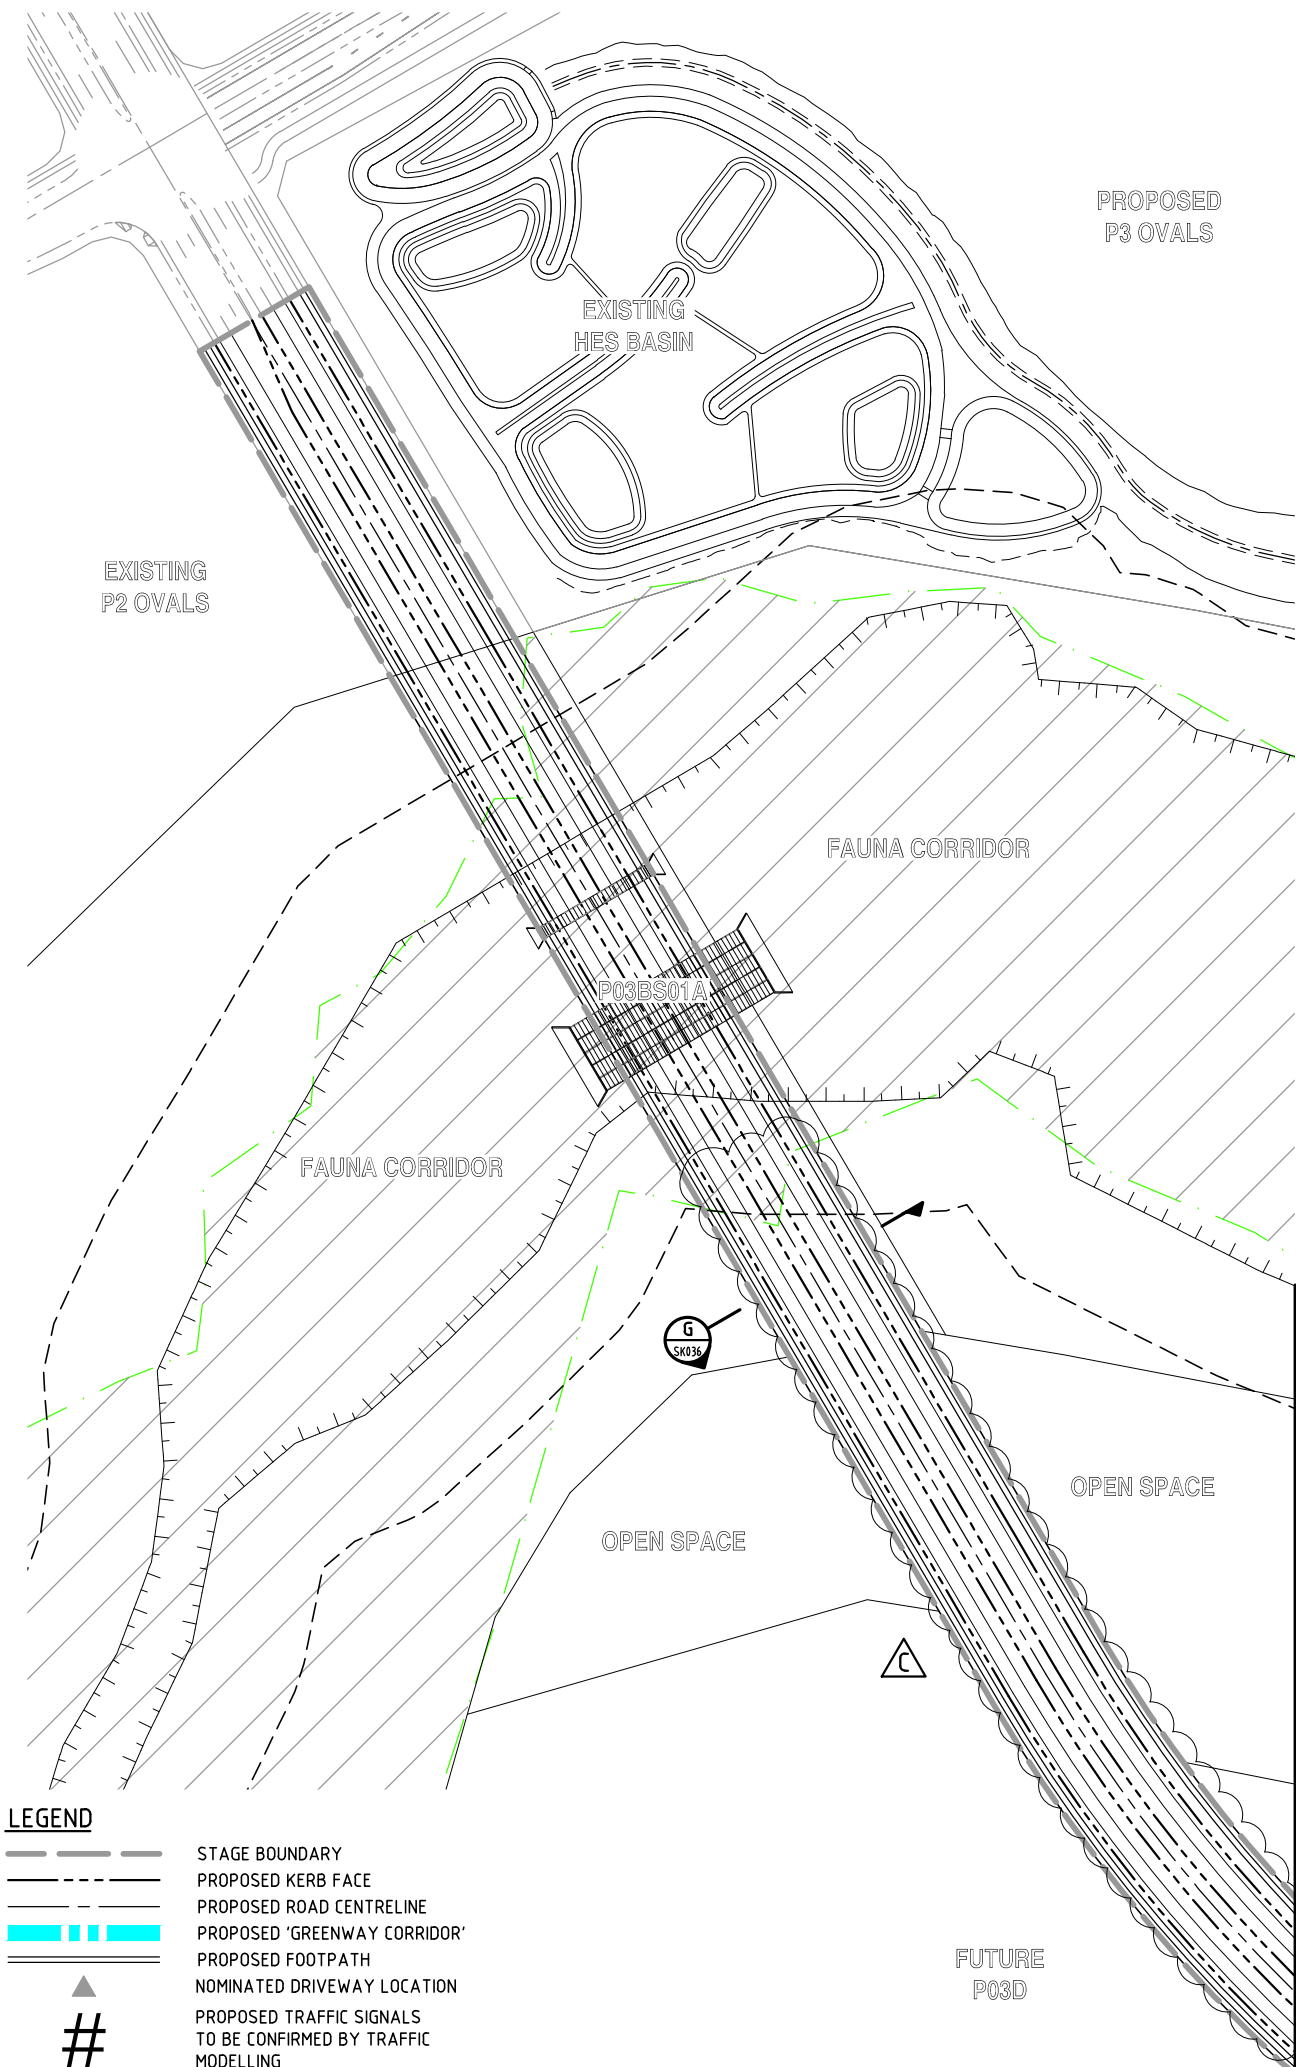

PLANS AND DOCUMENTS referred to in the PDA DEVELOPMENT APPROVAL

Approval no: DEV2016/821

Date: 23 June 2017



DO NOT SCALE THIS DRAWING IF IN DOUBT - ASK!

NORTH

LOCALITY PLAN

CAMP CABLE ROAD

WATERBURY

YARRABILBA

YARRABILBA PRECINCT 3

LANEYNE ROAD

REVISIONS			
No	Description	Date	By
A	FOR APPROVAL	DEC/16	JAS
B	ROAD PROFILE & STAGING AMENDED	24/02/17	JAS
C	ROAD ALIGNMENT AMENDED	27/03/17	JAS

Associated Consultants

RPS

RPS Australia East Pty Ltd
ACN 140 292 762
ABN 44 140 292 762
Suite 4, Robina East Quay Corporate Park
(North Building) 34-36 Glenferrie Drive, Robina
PO Box 1048 Robina DC, QLD 4226
T +61 7 555 36900
F +61 7 555 36999
W rpsgroup.com.au

Client

lendlease

Project

YARRABILBA

PRECINCT 3
PRELIMINARY PLANNING
FUNCTIONAL DRAWINGS

KN GROUP PTY LTD
CONSULTING ENGINEERS

LEVEL 2 - 71 GREY STREET
SOUTH BRISBANE
QUEENSLAND 4101
PHONE 07 3017 1900
FAX 07 3017 1911
EMAIL kng@knpl.com.au
ABN 35 112 053 611

Approved - RPEQ 12805



Drawing Title

P03B+C FUNCTIONAL LAYOUT
ROADWORKS PLAN
SHEET 1


Drawn	Designed	Checked	Date
JAS	JAS	GBG	OCT 16


Scale	Drawing No	Sheet
AS SHOWN	15-111-SK030	01 of 23

Revision
C

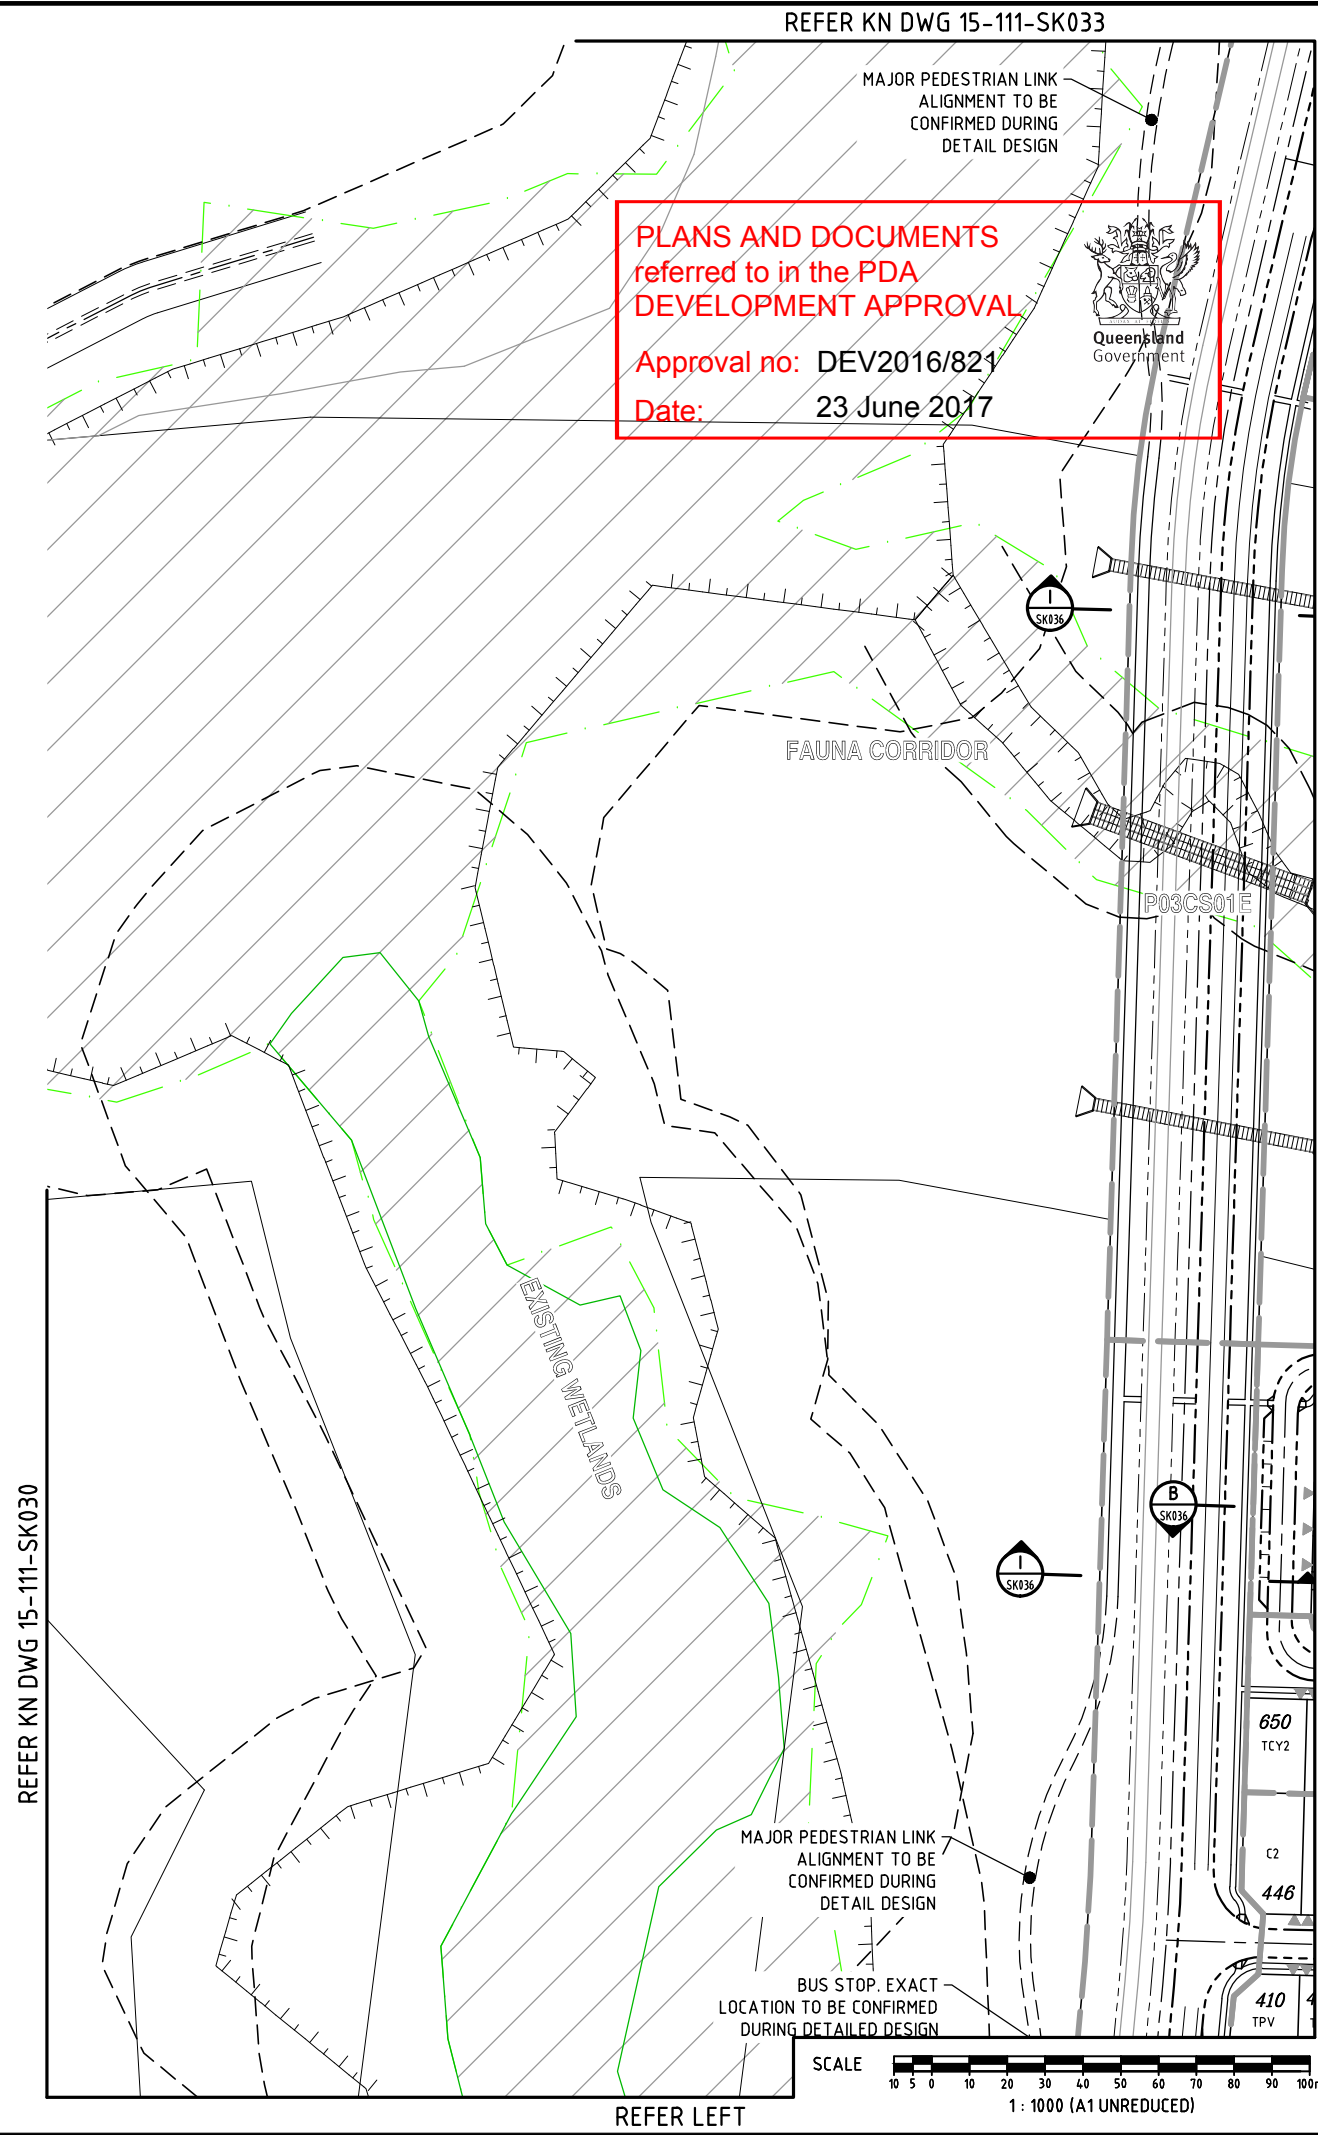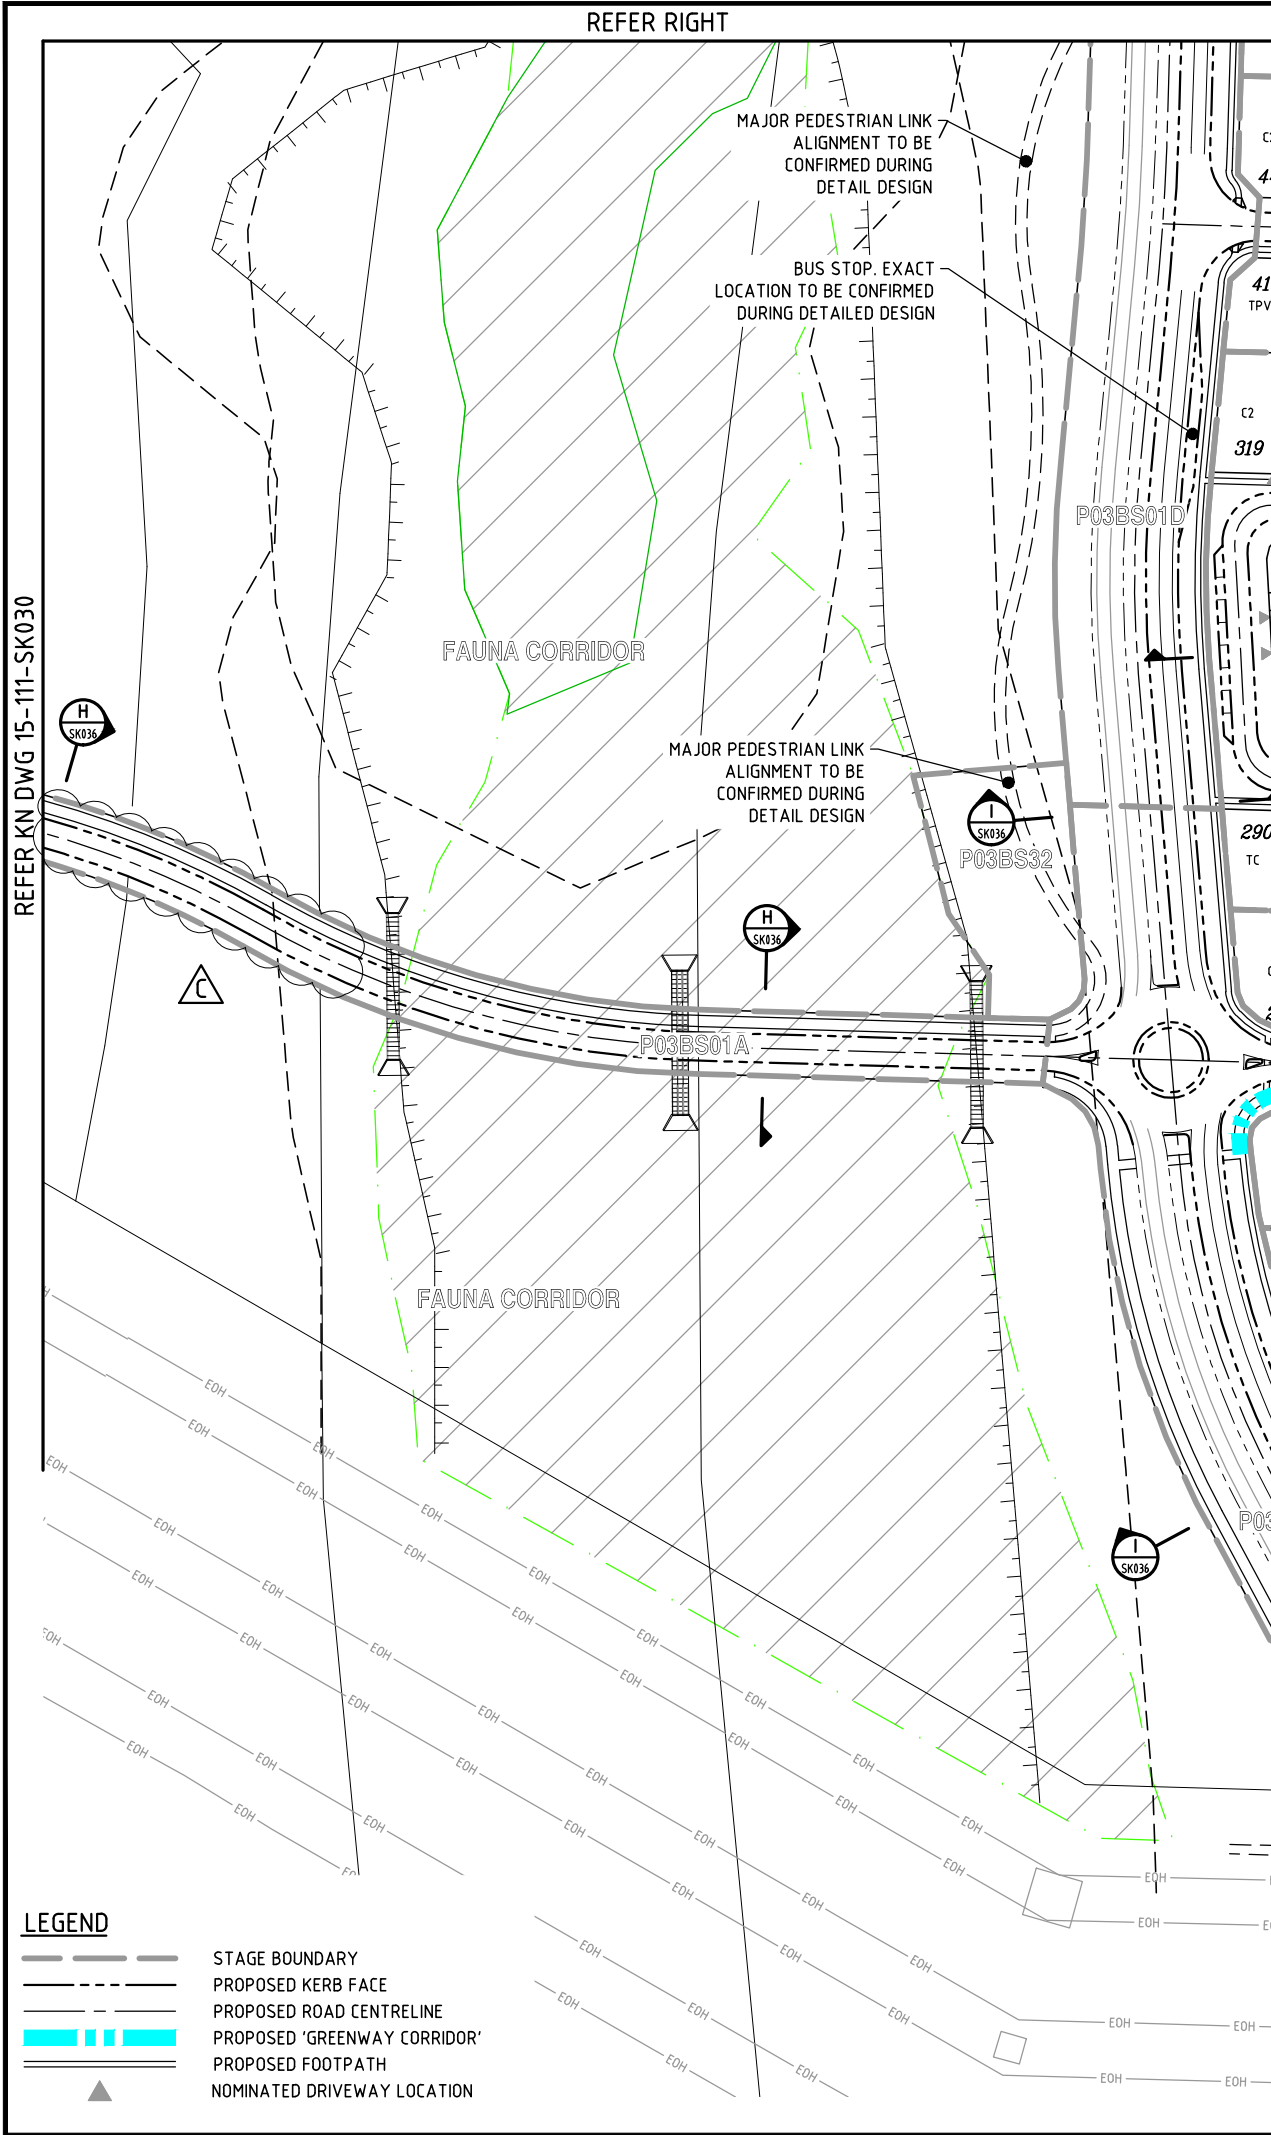[illegible]

REFER KN DWG 15-111-SK033

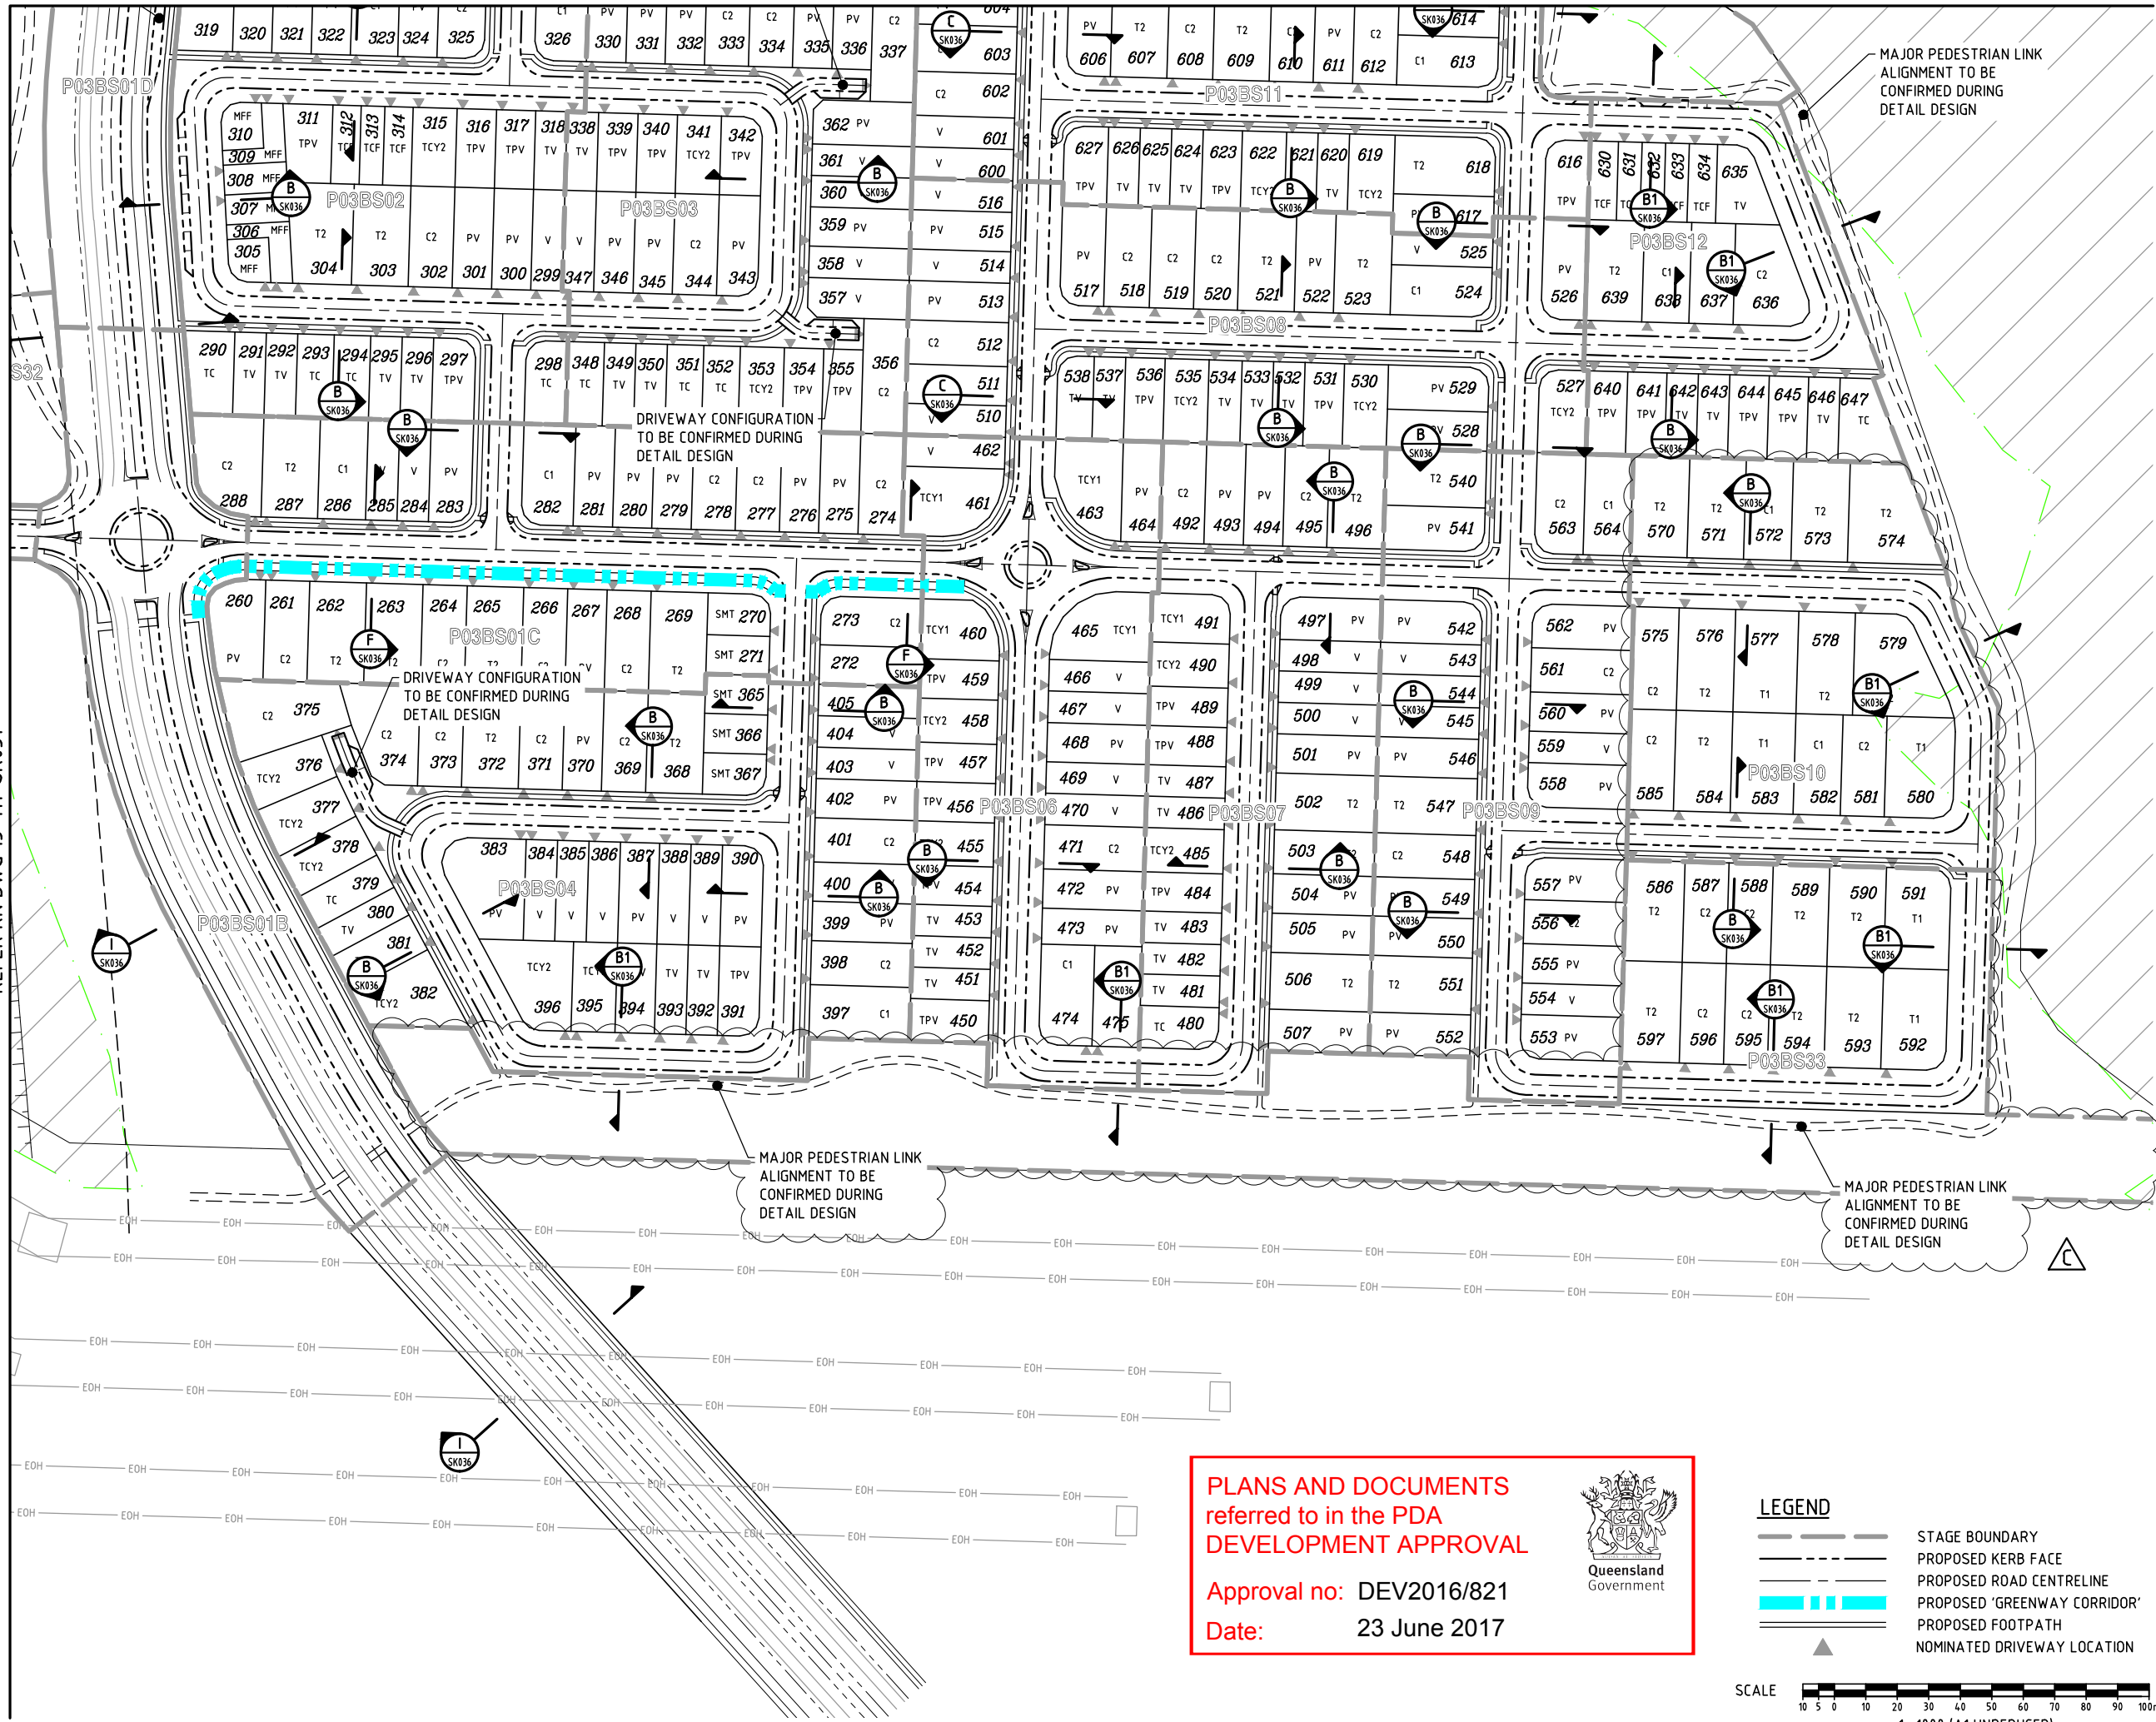

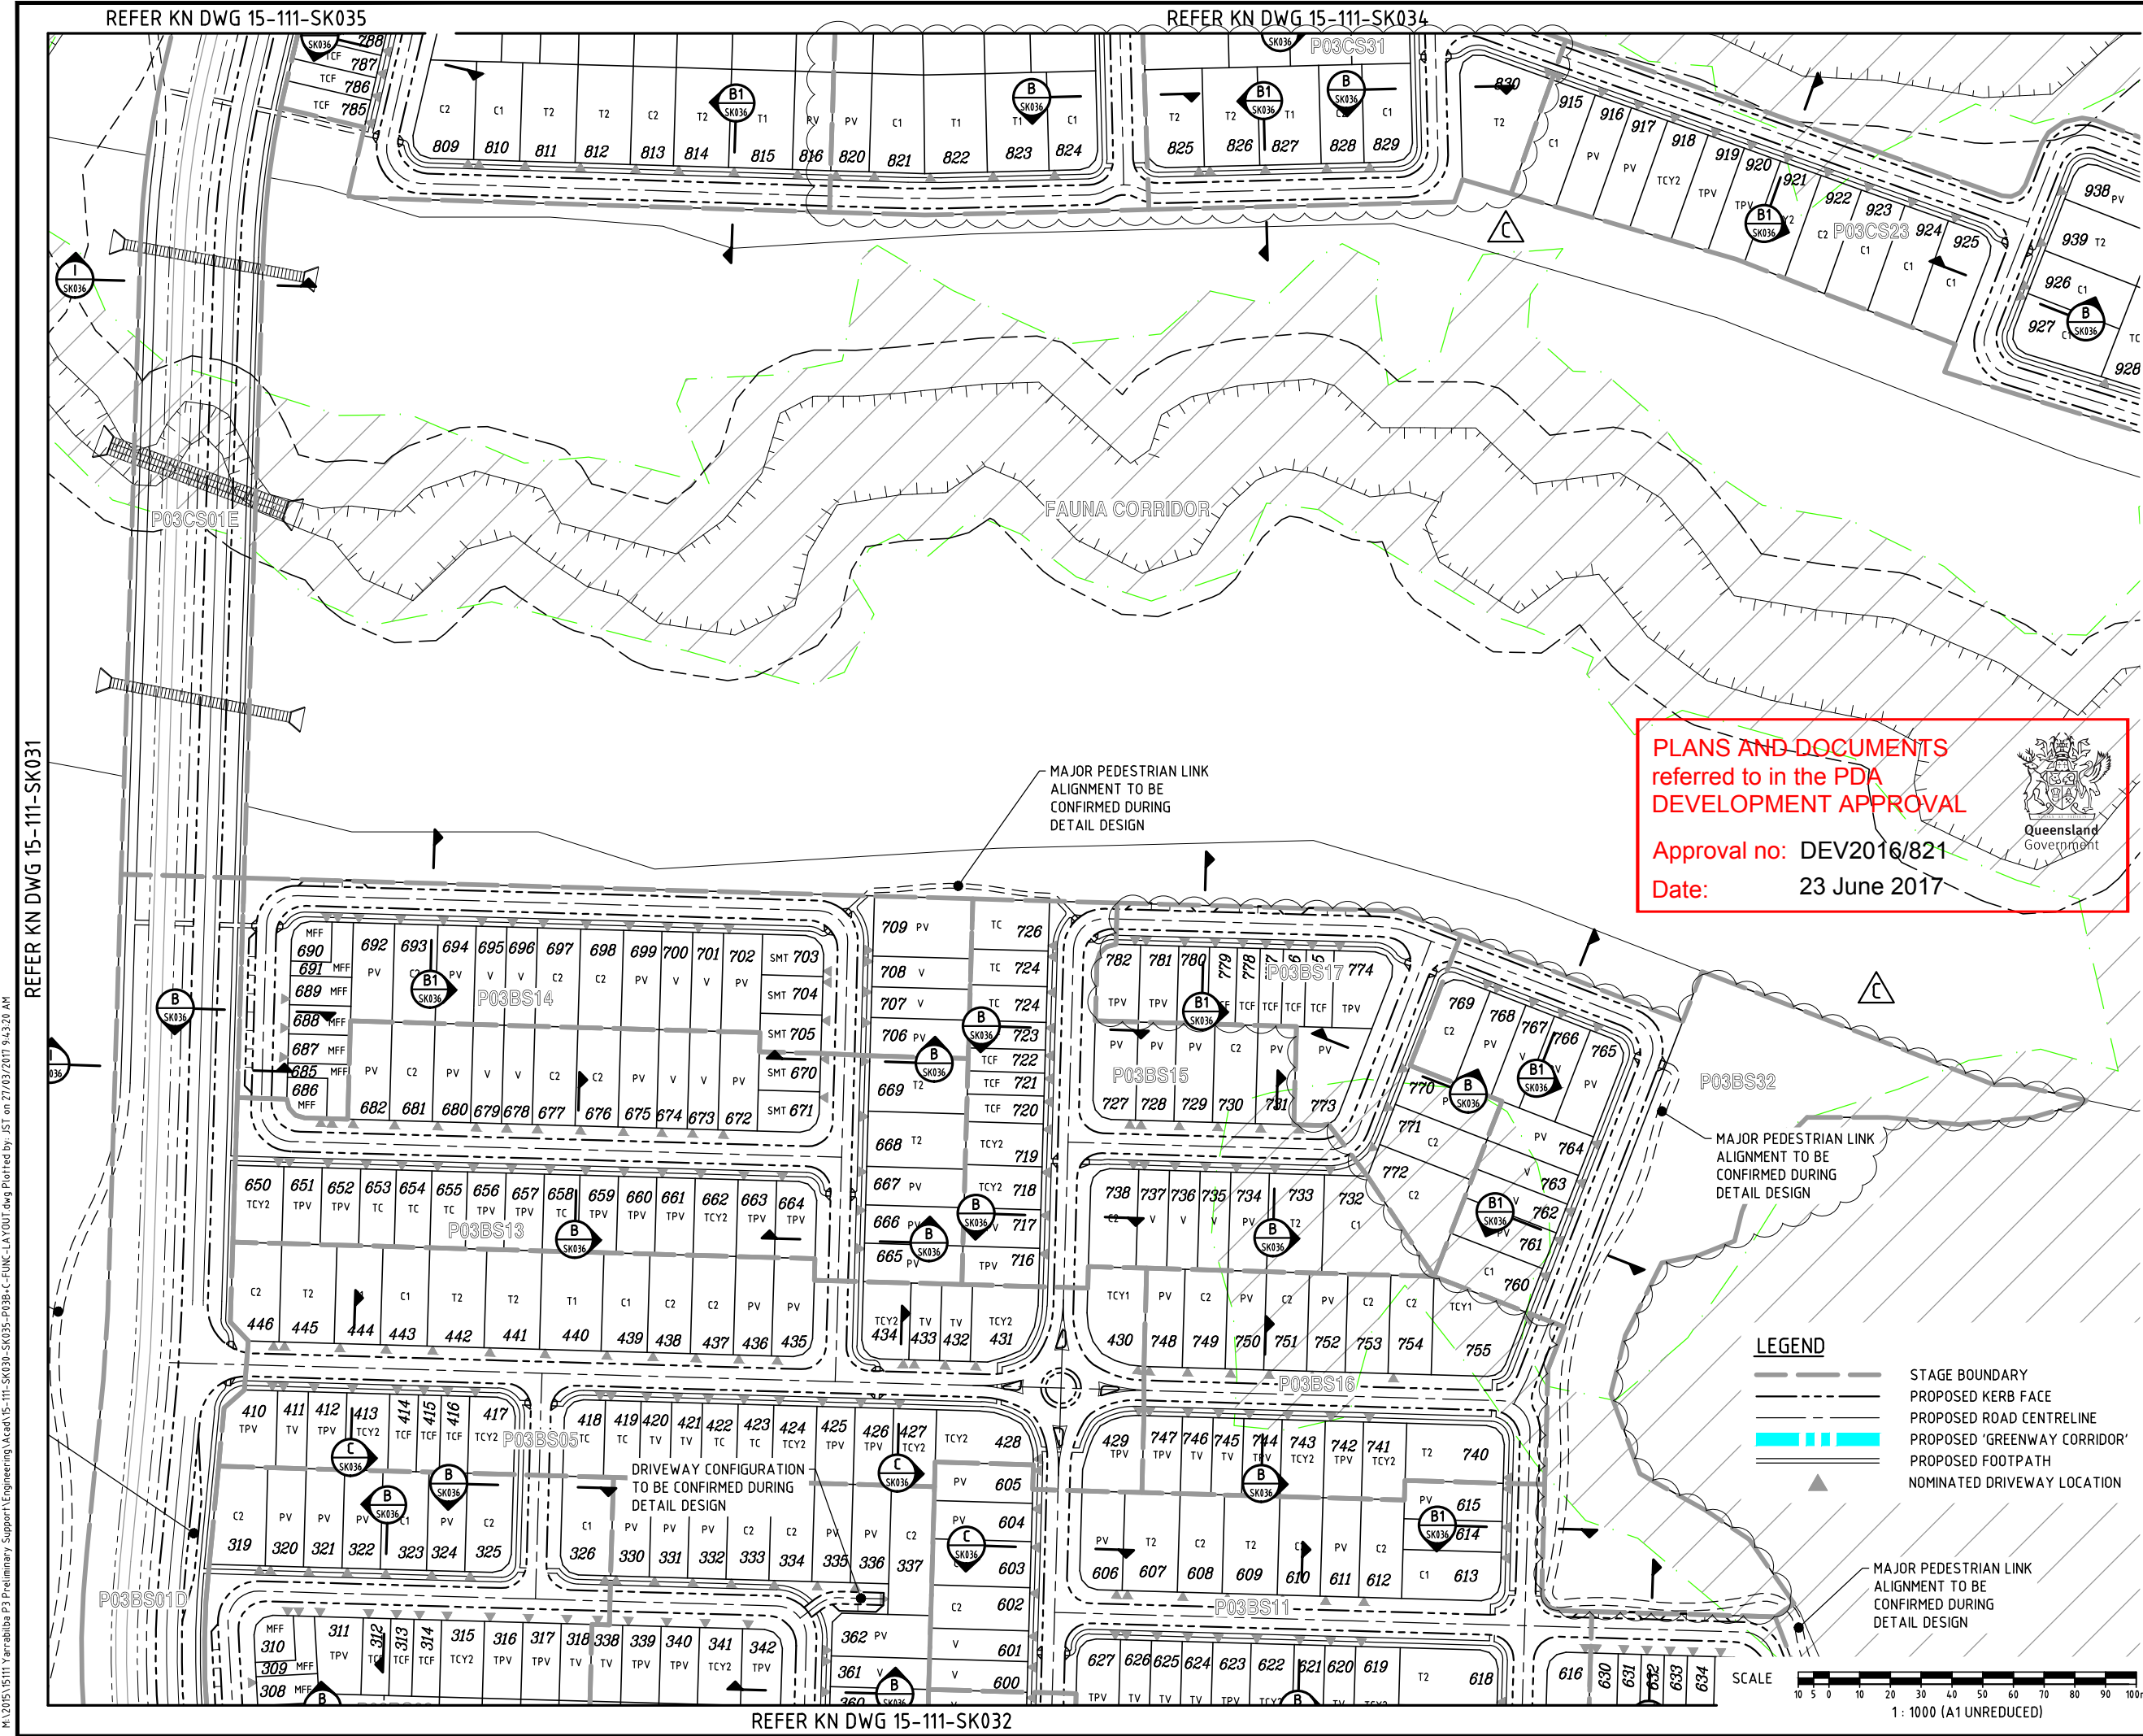

DO NOT SCALE THIS DRAWING
IF IN DOUBT - ASK!

NORTH

LOCALITY PLAN

REVISIONS			
No	Description	Date	By
A	FOR APPROVAL	DEC/16	JAS
B	STAGING AMENDED	24/02/17	JAS
C	STAGING AMENDED	27/03/17	JAS

Associated Consultants

RPS

RPS Australia East Pty Ltd
ACN 140 252 762
ABN 44 140 252 762
Suite 4, Robina East Quay Corporate Park
(North Building) 34-36 Glenferrie Drive, Robina
PO Box 1048 Robina, QLD 4226
T +61 7 555 36900
F +61 7 555 36999
W rpsgroup.com.au

Client

lendlease

Project

YARRABILBA

PRECINCT 3
PRELIMINARY PLANNING
FUNCTIONAL DRAWINGS

KN GROUP PTY LTD
CONSULTING ENGINEERS

LEVEL 2 - 71 GREY STREET
SOUTH BRISBANE
QUEENSLAND 4101
PHONE 07 3017 1900
FAX 07 3017 1911
EMAIL kn@knpl.com.au
ABN 35 112 053 611

Approved - RPEQ 12805

Drawing Title

**P03B+C FUNCTIONAL LAYOUT
ROADWORKS PLAN
SHEET 4**

Drawn	Designed	Checked	Date
JAS	JAS	GBG	OCT 16

Scale	Sheet
AS SHOWN	04 of 23

Drawing No	Revision
A1	C

Approval no: DEV2016/821
Date: 23 June 2017

Queensland Government

LEGEND

- STAGE BOUNDARY
- PROPOSED KERB FACE
- PROPOSED ROAD CENTRELINE
- PROPOSED 'GREENWAY CORRIDOR'
- PROPOSED FOOTPATH
- NOMINATED DRIVEWAY LOCATION

MAJOR PEDESTRIAN LINK ALIGNMENT TO BE CONFIRMED DURING DETAIL DESIGN

MAJOR PEDESTRIAN LINK ALIGNMENT TO BE CONFIRMED DURING DETAIL DESIGN

MAJOR PEDESTRIAN LINK ALIGNMENT TO BE CONFIRMED DURING DETAIL DESIGN

SCALE 1: 1000 (A1 UNREDUCED)


REFER KN DWG 15-111-SK035

REFER KN DWG 15-111-SK034

REFER KN DWG 15-111-SK032

HA 2015/1511 Yarrabilba P3 Preliminary Support Engineering Acad 15-111-SK035-P03B-C-FUNC-LAYOUT.dwg Plotted by: JST on 27/03/2017 9:43:20 AM

REFER KN DWG 15-111-SK035

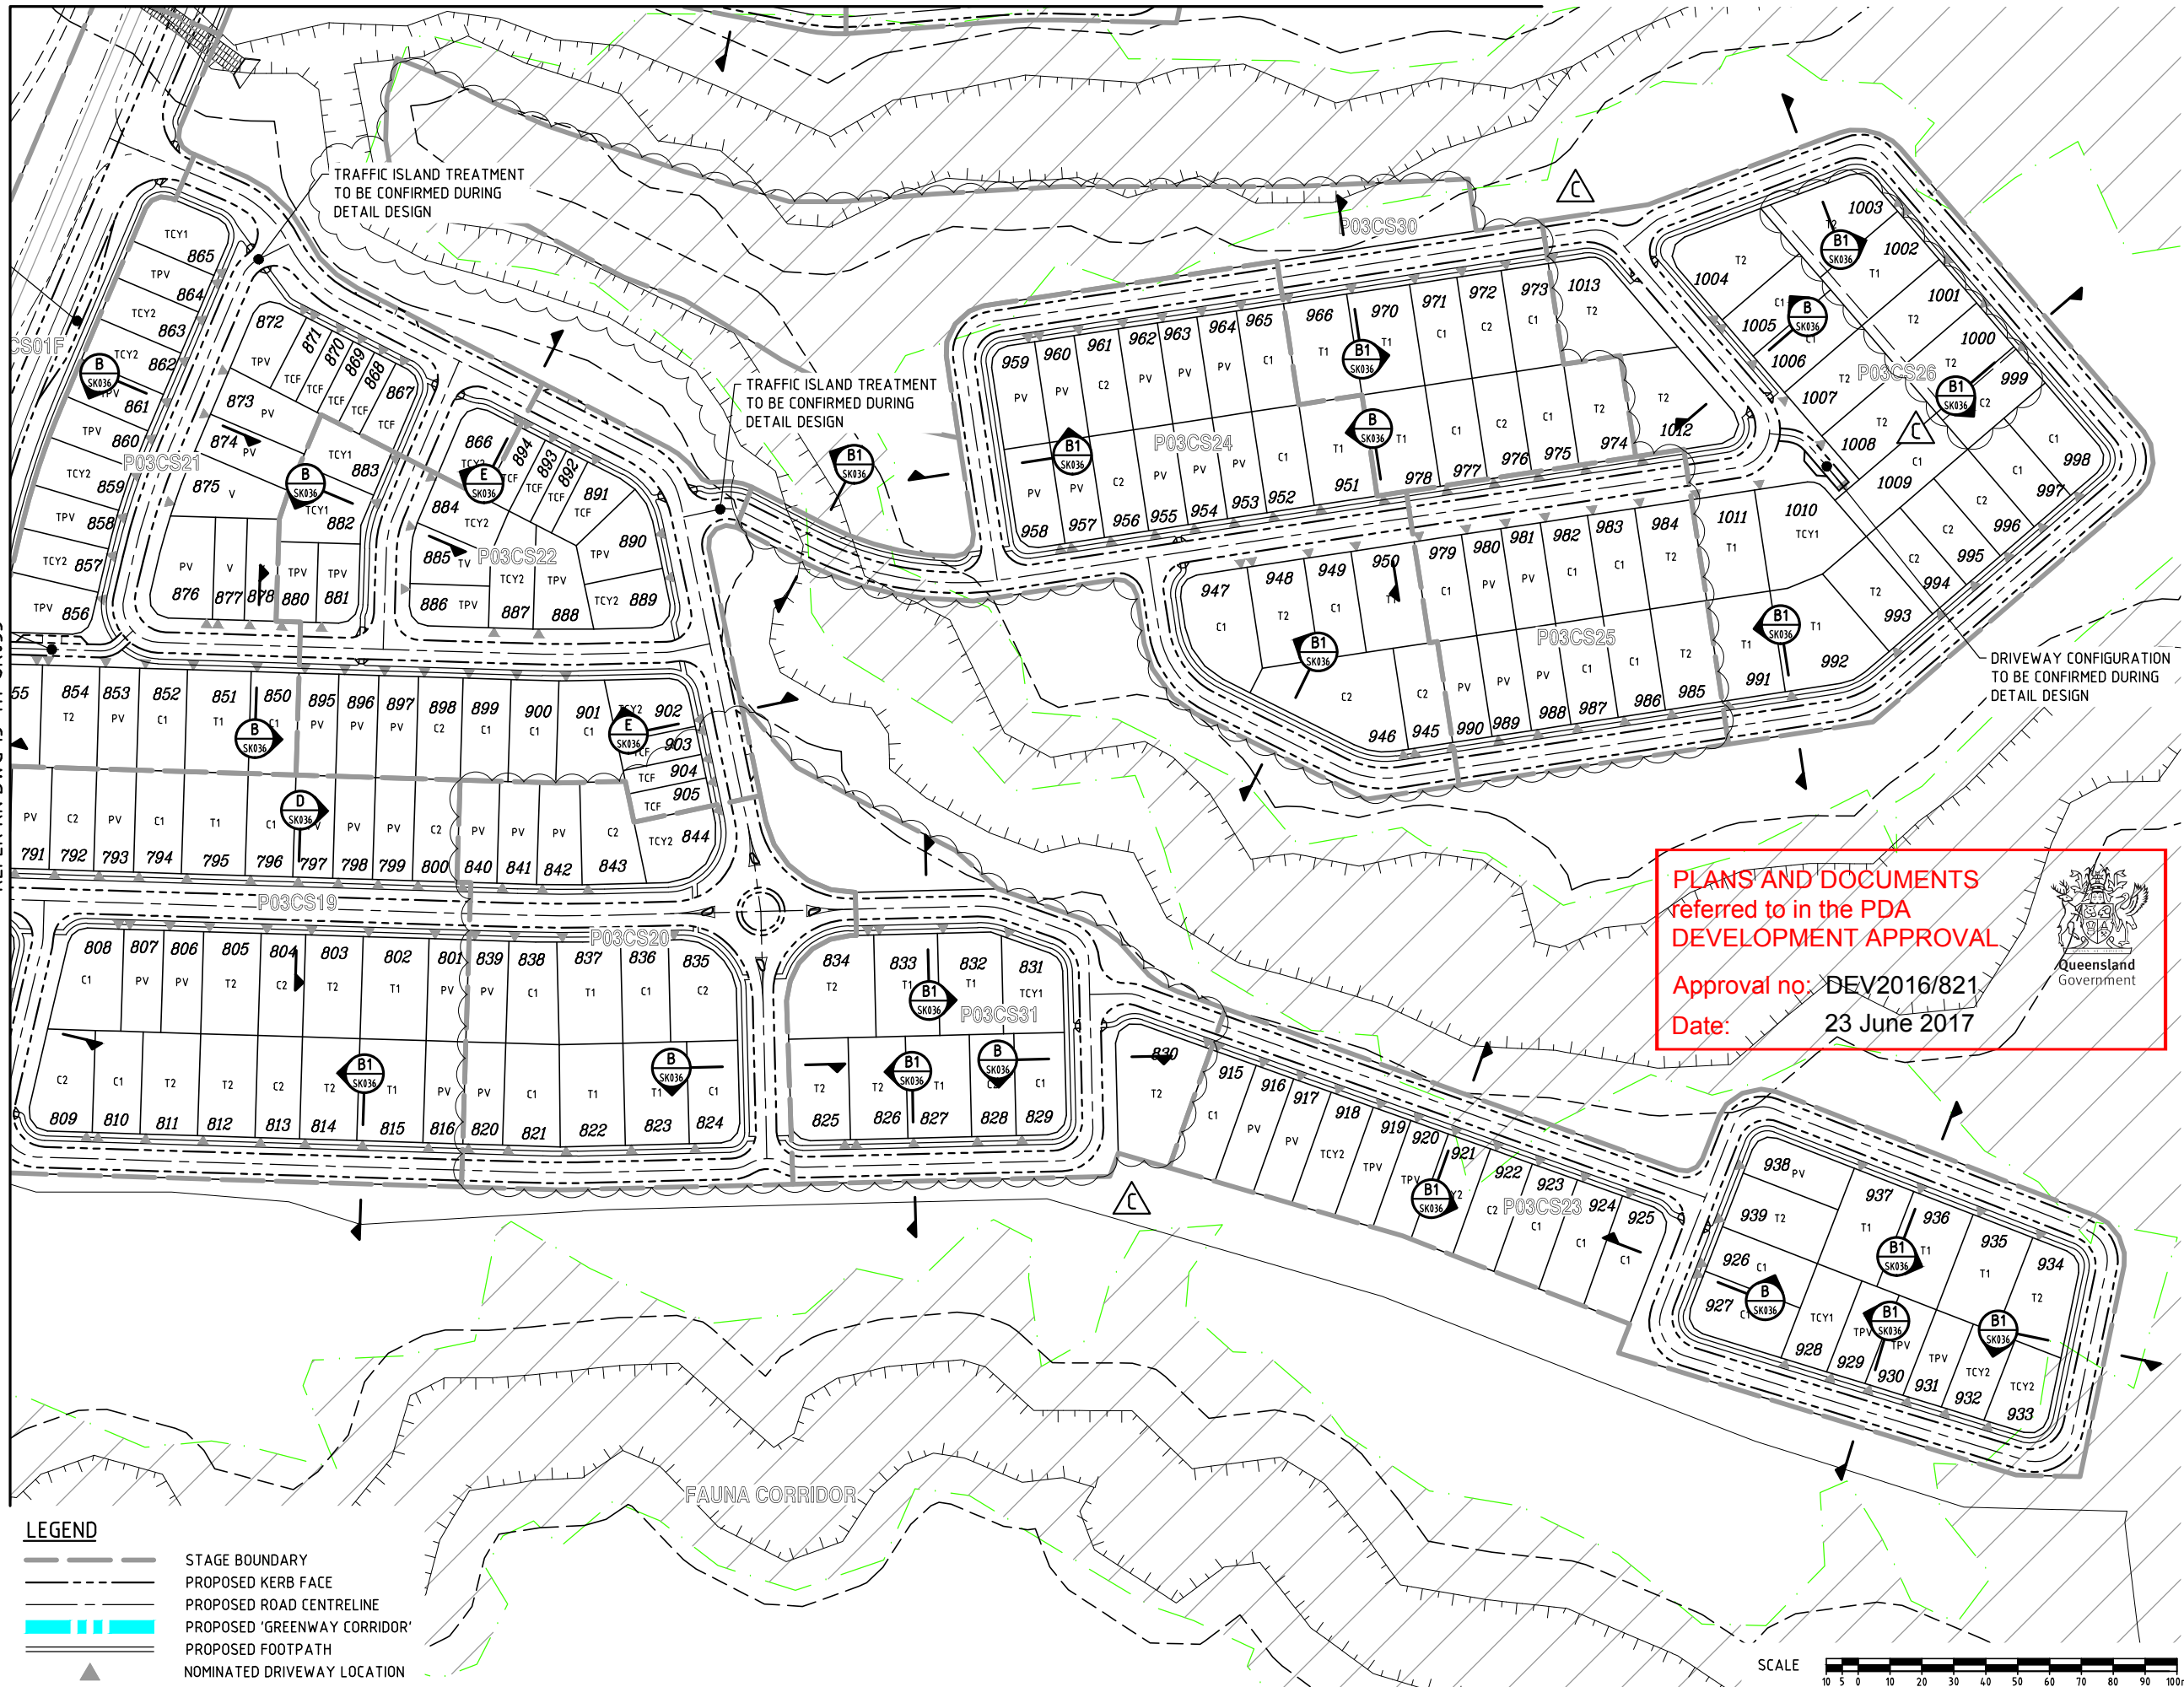

LEGEND

- STAGE BOUNDARY
- PROPOSED KERB FACE
- PROPOSED ROAD CENTRELINE
- PROPOSED 'GREENWAY CORRIDOR'
- PROPOSED FOOTPATH
- ▲ NOMINATED DRIVEWAY LOCATION

FAUNA CORRIDOR

PLANS AND DOCUMENTS
referred to in the PDA
DEVELOPMENT APPROVAL


Approval no: DEV2016/821
Date: 23 June 2017



DO NOT SCALE THIS DRAWING
IF IN DOUBT - ASK!



LOCALITY PLAN

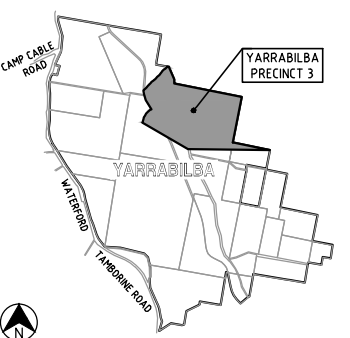

REVISIONS

No	Description	Date	By
A	FOR APPROVAL	DEC/16	JAS
B	STAGING AMENDED	24/02/17	JAS
C	STAGING AMENDED	27/03/17	JAS

Associated Consultants

RPS

RPS Australia East Pty Ltd
ACN 140 292 762
ABN 44 140 292 762
Suite 4, Robina East Quay Corporate Park
(North Building) 34-36 Glenelg Drive, Robina
PO Box 1048 Robina QLD 4226
T +61 7 555 36900
F +61 7 555 36999
W rpsgroup.com.au



YARRABILBA

PRECINCT 3
PRELIMINARY PLANNING
FUNCTIONAL DRAWINGS

KN GROUP PTY LTD
CONSULTING ENGINEERS



LEVEL 2 - 71 GREY STREET
SOUTH BRISBANE
QUEENSLAND 4101
PHONE 07 3017 1900
FAX 07 3017 1911
EMAIL kng@knpl.com.au
ABN 35 112 053 611

Approved - RPEQ 12805			
Drawing Title P03B+C FUNCTIONAL LAYOUT ROADWORKS PLAN SHEET 5			
Drawn JAS	Designed JAS	Checked GBG	Date OCT 16
Scale AS SHOWN	Drawing No 15-111-SK034	Sheet 05 of 23	Revision C

REFER KN DWG 15-111-SK033

H:\2015\15111 Yarrabilba P3 Preliminary Support\Engineering\Acad\15-111-SK033-SK035-P03B-C-FUNC-LAYOUT.dwg Plotted by: JST on 27/03/2017 9:43:22 AM


Drawn JAS	Designed JAS	Checked GBG	Date MAY 16
Scale AS SHOWN			Sheet 07 of 17
A1	Drawing No 15-111-SK036		Revision B

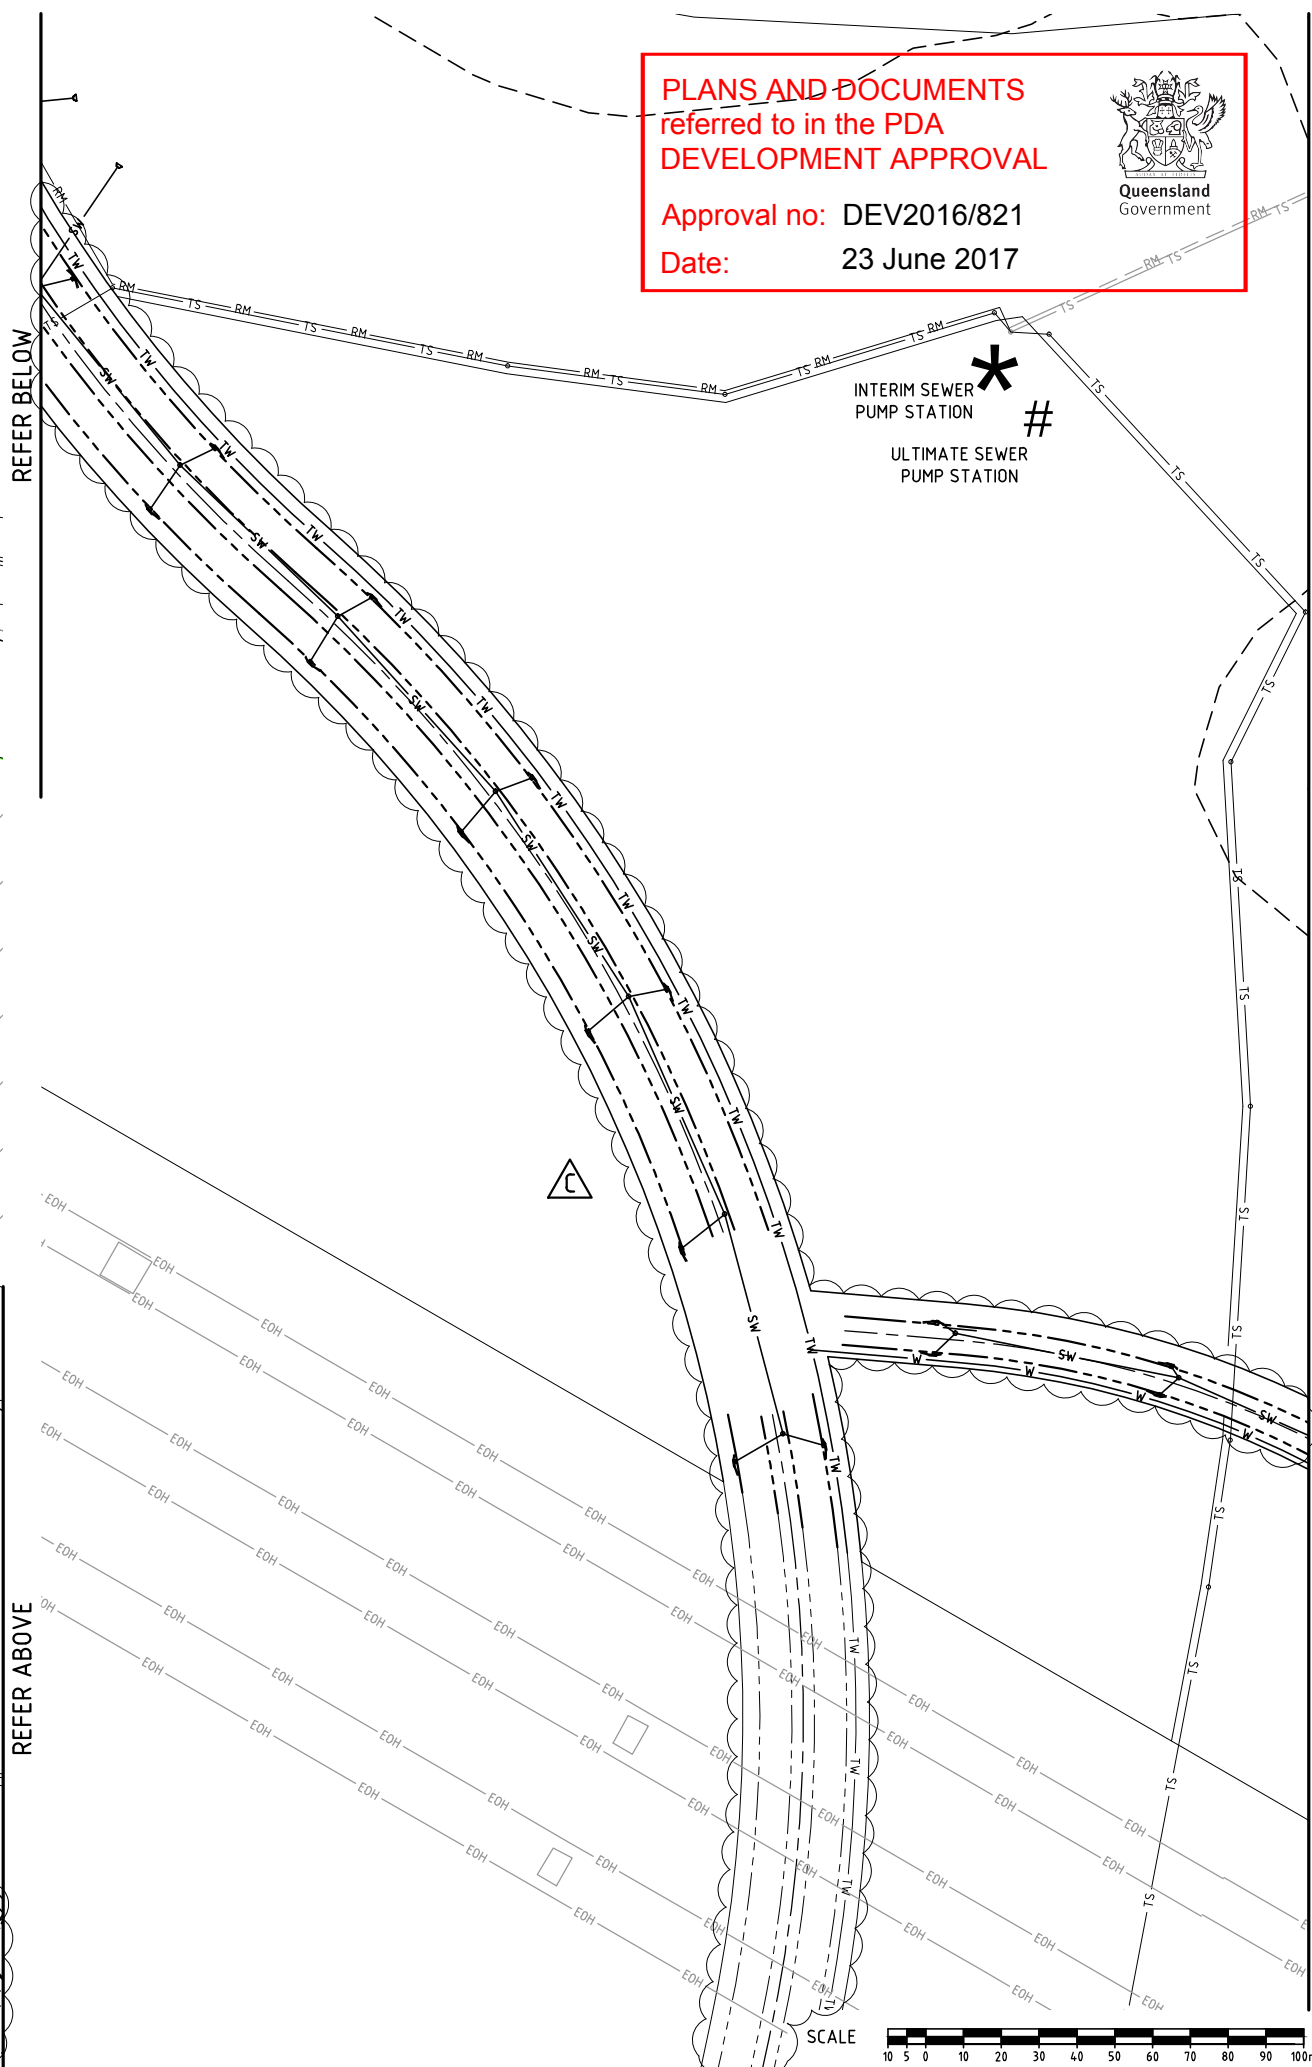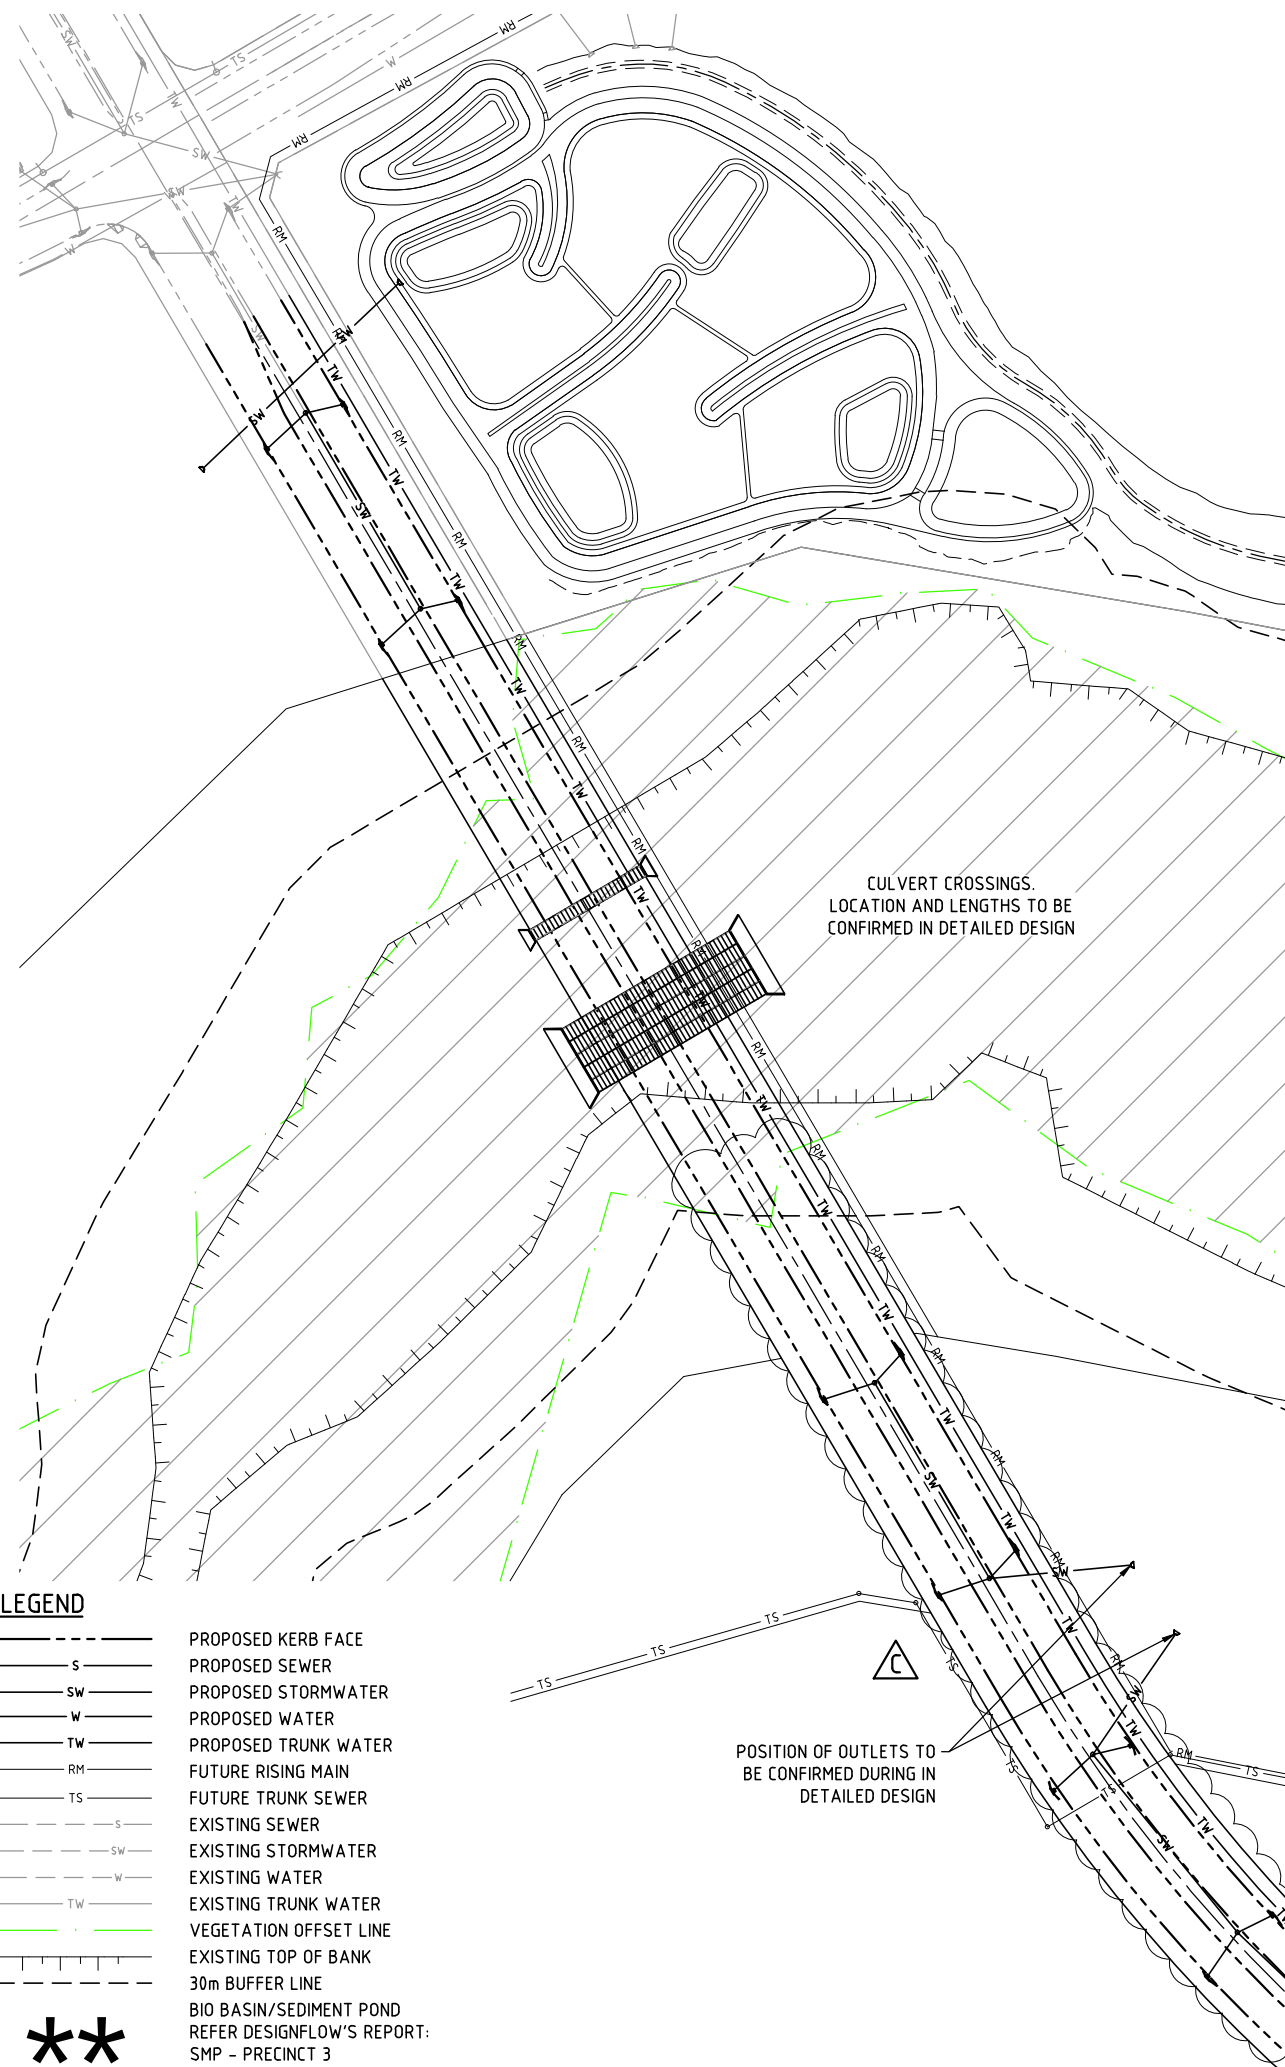

PLANS AND DOCUMENTS
referred to in the PDA
DEVELOPMENT APPROVAL

Approval no: DEV2016/821

Date: 23 June 2017

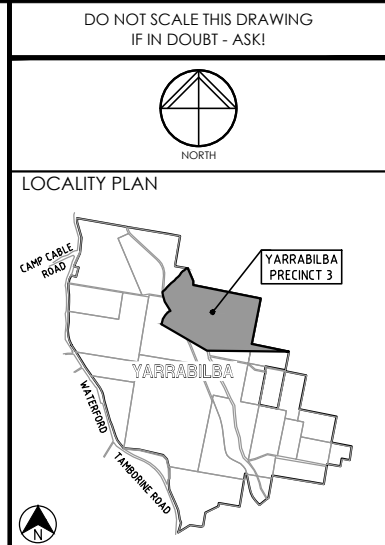[illegible]

Associated Consultants

RPS

RPS Australia East Pty Ltd
ACN 140 292 762
ABN 44 140 292 762

Suite 4, Robina East Quay Corporate Park
(North Building)
34-36 Glenview Drive, Robina
PO Box 1048 Robina, Qld 4226

T +61 7 5555 3690
F +61 7 555 36999

W rpsgroup.com.au

© COPYRIGHT PROTECTS THIS PLAN
Unauthorised reproduction or amendment
not permitted. Please contact the author.



Approved - RPEQ 12805


Drawing Title

P03B+C FUNCTIONAL LAYOUT
SERVICES PLAN
SHEET 1


Drawn JAS	Designed JAS	Checked GBG	Date OCT 16
Scale AS SHOWN			Sheet 08 of 23
A1	Drawing No 15-111-SK037		Revision C

MA:2015\15111 Yarrabilba P3 Preliminary Support\Engineering\Acad\15-111-SK037-SK042-P03B+C-FUNC-SERVICES.dwg Plotted by: JST on 27/03/2017 9:43:40 AM

REFER KN DWG 15-111-SK037

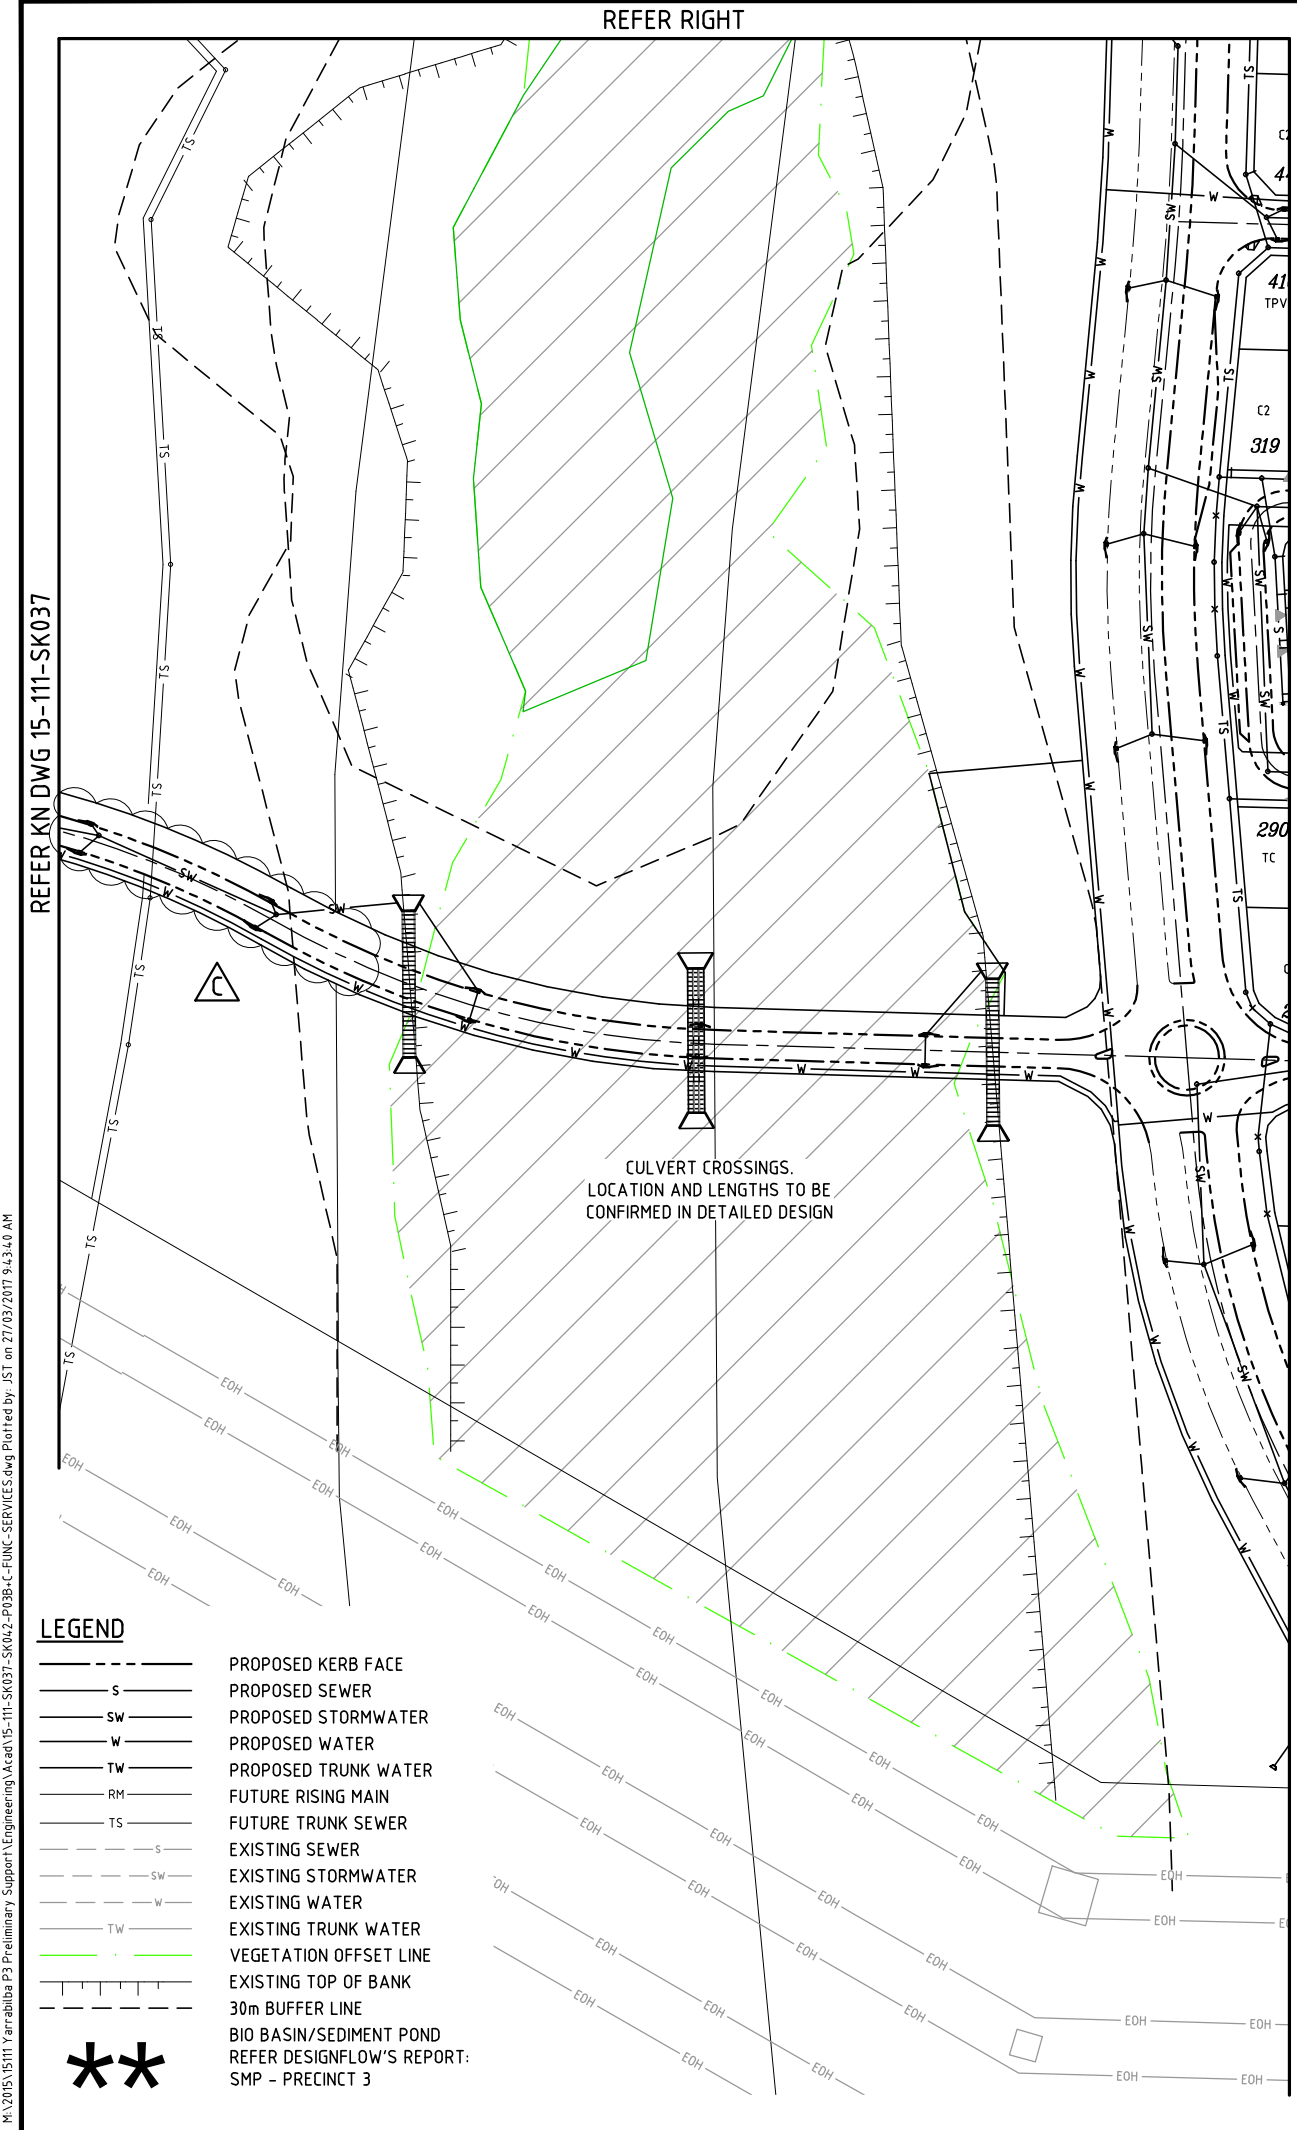

REFER KN DWG 15-111-SK037

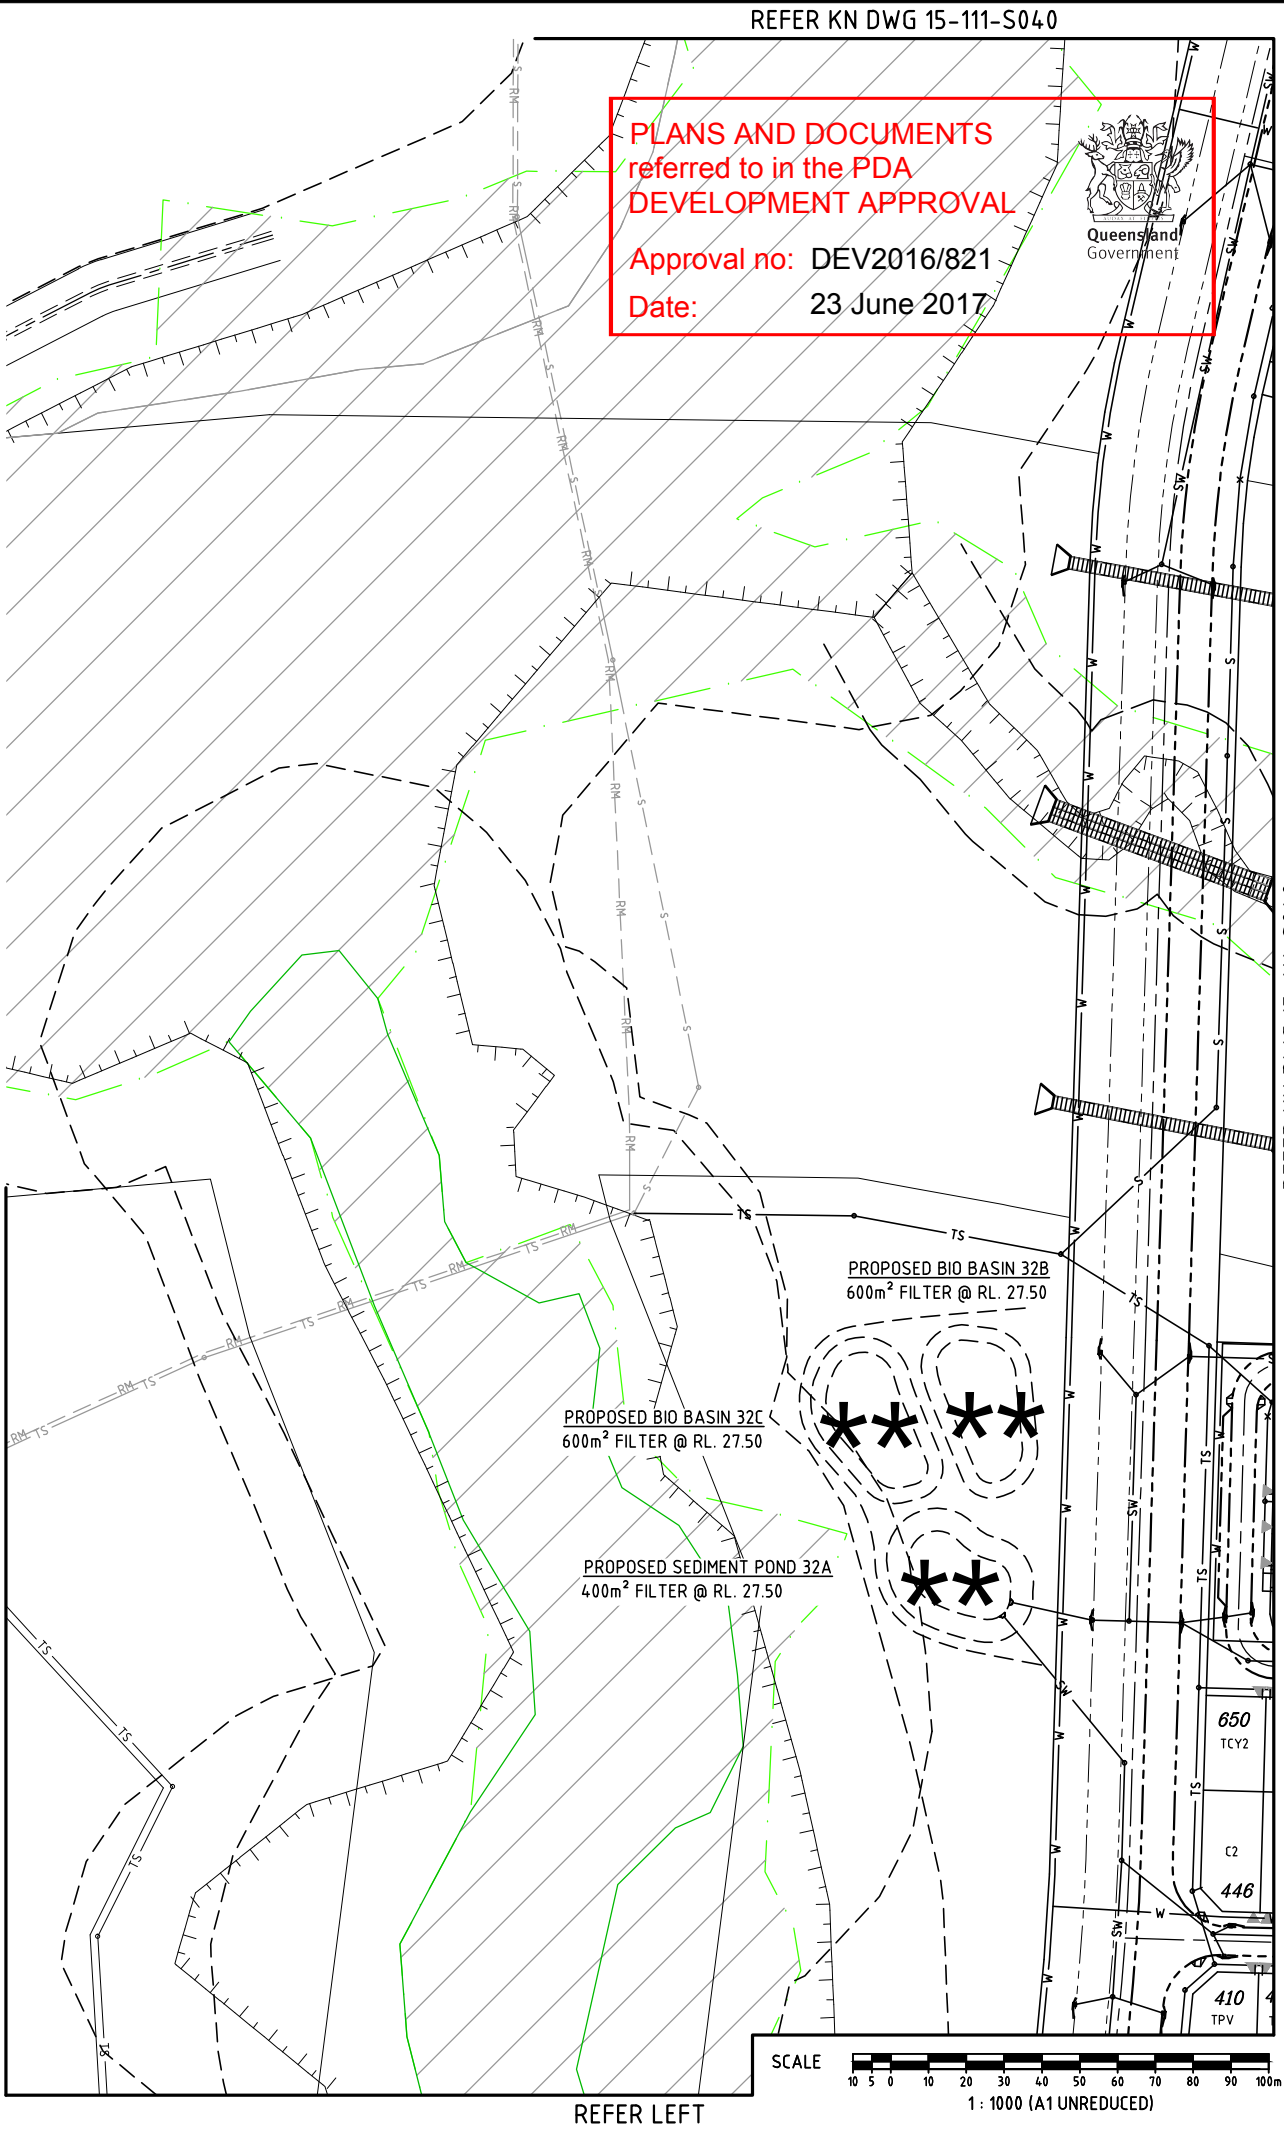

REFER KN DWG 15-111-S040

DO NOT SCALE THIS DRAWING
IF IN DOUBT - ASK!

NORTH

LOCALITY PLAN

YARRABILBA PRECINCT 3

YARRABILBA

REVISIONS

No	Description	Date	By
A	FOR APPROVAL	DEC/16	JAS
B	BIO BASIN AMENDED	13/03/17	JAS
C	ROAD ALIGNMENT AMENDED	27/03/17	JAS

Associated Consultants

RPS

RPS Australia East Pty Ltd
ACN 140 292 762
ABN 44 140 292 762
Suite 4, Robina East Quay Corporate Park
(North Building) 34-36 Glenferrie Drive, Robina
PO Box 1048 Robina DC, Qld 4226
T +61 7 555 36900
F +61 7 555 36999
W rpsgroup.com.au

Client

lendlease

Project

YARRABILBA

PRECINCT 3
PRELIMINARY PLANNING
FUNCTIONAL DRAWINGS

KN GROUP PTY LTD
CONSULTING ENGINEERS

LEVEL 2 - 71 GREY STREET
SOUTH BRISBANE
QUEENSLAND 4101
PHONE 07 3017 1900
FAX 07 3017 1911
EMAIL kng@knpl.com.au
ABN 35 112 053 611

Approved - RPEQ 12805

Drawing Title


P03B+C FUNCTIONAL LAYOUT
SERVICES PLAN
SHEET 2

Drawn	Designed	Checked	Date
JAS	JAS	GBG	OCT 16

Scale	Sheet
AS SHOWN	09 of 23

Drawing No	Revision
A1 15-111-SK038	C

REFER KN DWG 15-111-SK040

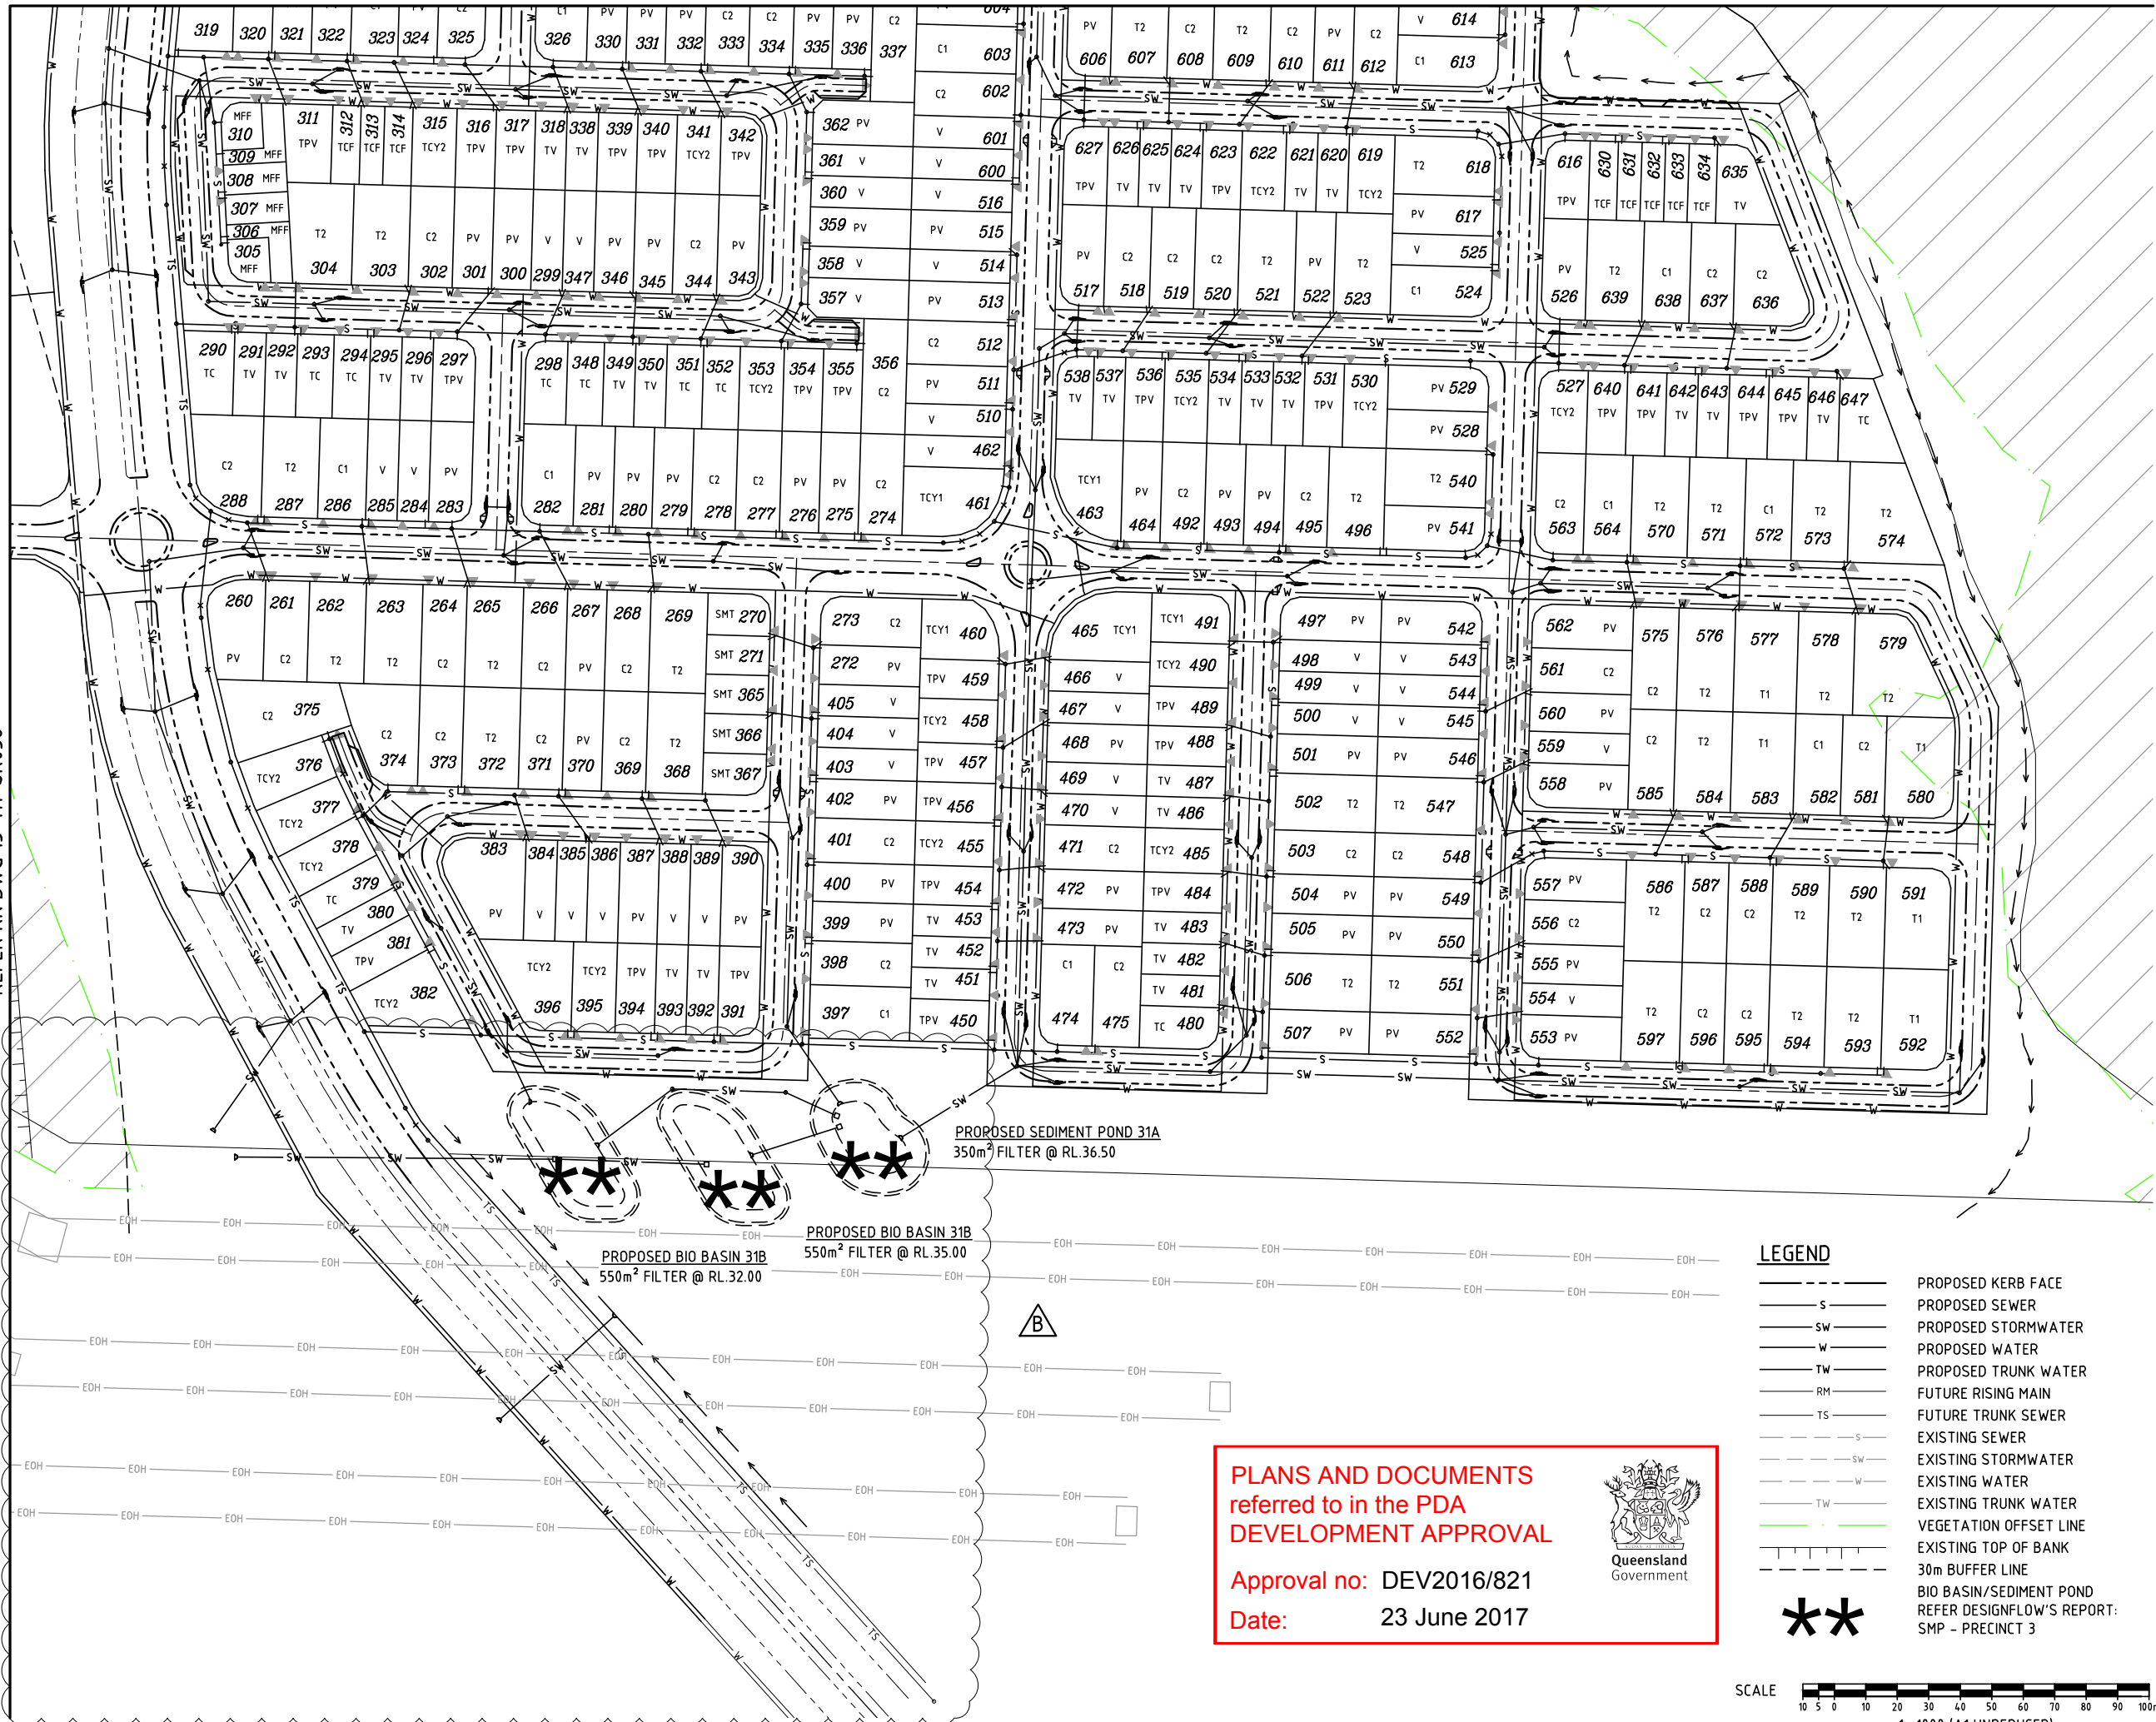

REFER KN DWG 15-111-SK038


HA 2015/1511 Yarrabilba P3 Preliminary Support Engineering Acad 15-111-SK037-SK042-P03B-C-FUNC-SERVICES dwg Plotted by: JST on: 27/03/2017 9:43:42 AM

PLANS AND DOCUMENTS
referred to in the PDA
DEVELOPMENT APPROVAL

Approval no: DEV2016/821
Date: 23 June 2017



- LEGEND**
- PROPOSED KERB FACE
 - PROPOSED SEWER
 - PROPOSED STORMWATER
 - PROPOSED WATER
 - PROPOSED TRUNK WATER
 - FUTURE RISING MAIN
 - FUTURE TRUNK SEWER
 - EXISTING SEWER
 - EXISTING STORMWATER
 - EXISTING WATER
 - EXISTING TRUNK WATER
 - VEGETATION OFFSET LINE
 - EXISTING TOP OF BANK
 - 30m BUFFER LINE
 - BIO BASIN/SEDIMENT POND
 - REFER DESIGNFLOW'S REPORT: SMP - PRECINCT 3

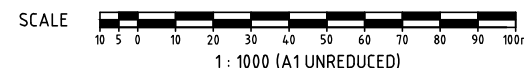

DO NOT SCALE THIS DRAWING
IF IN DOUBT - ASK!

NORTH

LOCALITY PLAN

YARRABILBA PRECINCT 3

REVISIONS

No	Description	Date	By
A	FOR APPROVAL	DEC/16	JAS
B	BIO BASIN AMENDED	13/03/17	JAS

Associated Consultants

RPS Australia East Pty Ltd
ACN 140 292 762
ABN 44 140 292 762
Suite 4, Robina East Quay Corporate Park
(North Building) 34-36 Glenelg Drive, Robina
PO Box 1048 Robina DC, QLD 4226
T +61 7 555 36900
F +61 7 555 36999
W rpsgroup.com.au

Client

Project

PRECINCT 3
PRELIMINARY PLANNING
FUNCTIONAL DRAWINGS

KN GROUP PTY LTD
CONSULTING ENGINEERS

LEVEL 2 - 71 GREY STREET
SOUTH BRISBANE
QUEENSLAND 4101
PHONE 07 3017 1900
FAX 07 3017 1911
EMAIL kng@knpl.com.au
ABN 35 112 053 611

Approved - RPEQ 12805

Drawing Title

P03B+C FUNCTIONAL LAYOUT
SERVICES PLAN
SHEET 3

Drawn	Designed	Checked	Date
JAS	JAS	GBG	OCT 16


Scale	Sheet
AS SHOWN	10 of 23

Drawing No	Revision
15-111-SK039	B

DO NOT SCALE THIS DRAWING
IF IN DOUBT - ASK!



LOCALITY PLAN

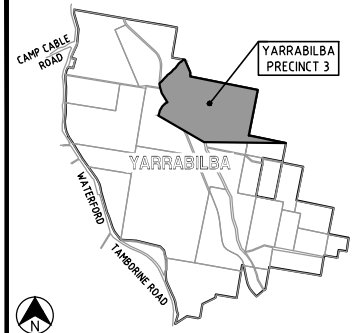

REVISIONS

[illegible]

Associated Consultants



Client



Project



PRECINCT 3
PRELIMINARY PLANNING
FUNCTIONAL DRAWINGS




LEVEL 2 - 71 GREY STREET
SOUTH BRISBANE
QUEENSLAND 4101
PHONE 07 3017 1900
FAX 07 3017 1911
EMAIL kng@knpl.com.au
ABN 35 112 053 611

Approved - RPEQ 12805

Drawing Title

P03B+C FUNCTIONAL LAYOUT
SERVICES PLAN
SHEET 4

Drawn JAS	Designed JAS	Checked GBG	Date OCT 16
Scale AS SHOWN			Sheet 11 of 2
A1	Drawing No 15-111-SK040		Revision A

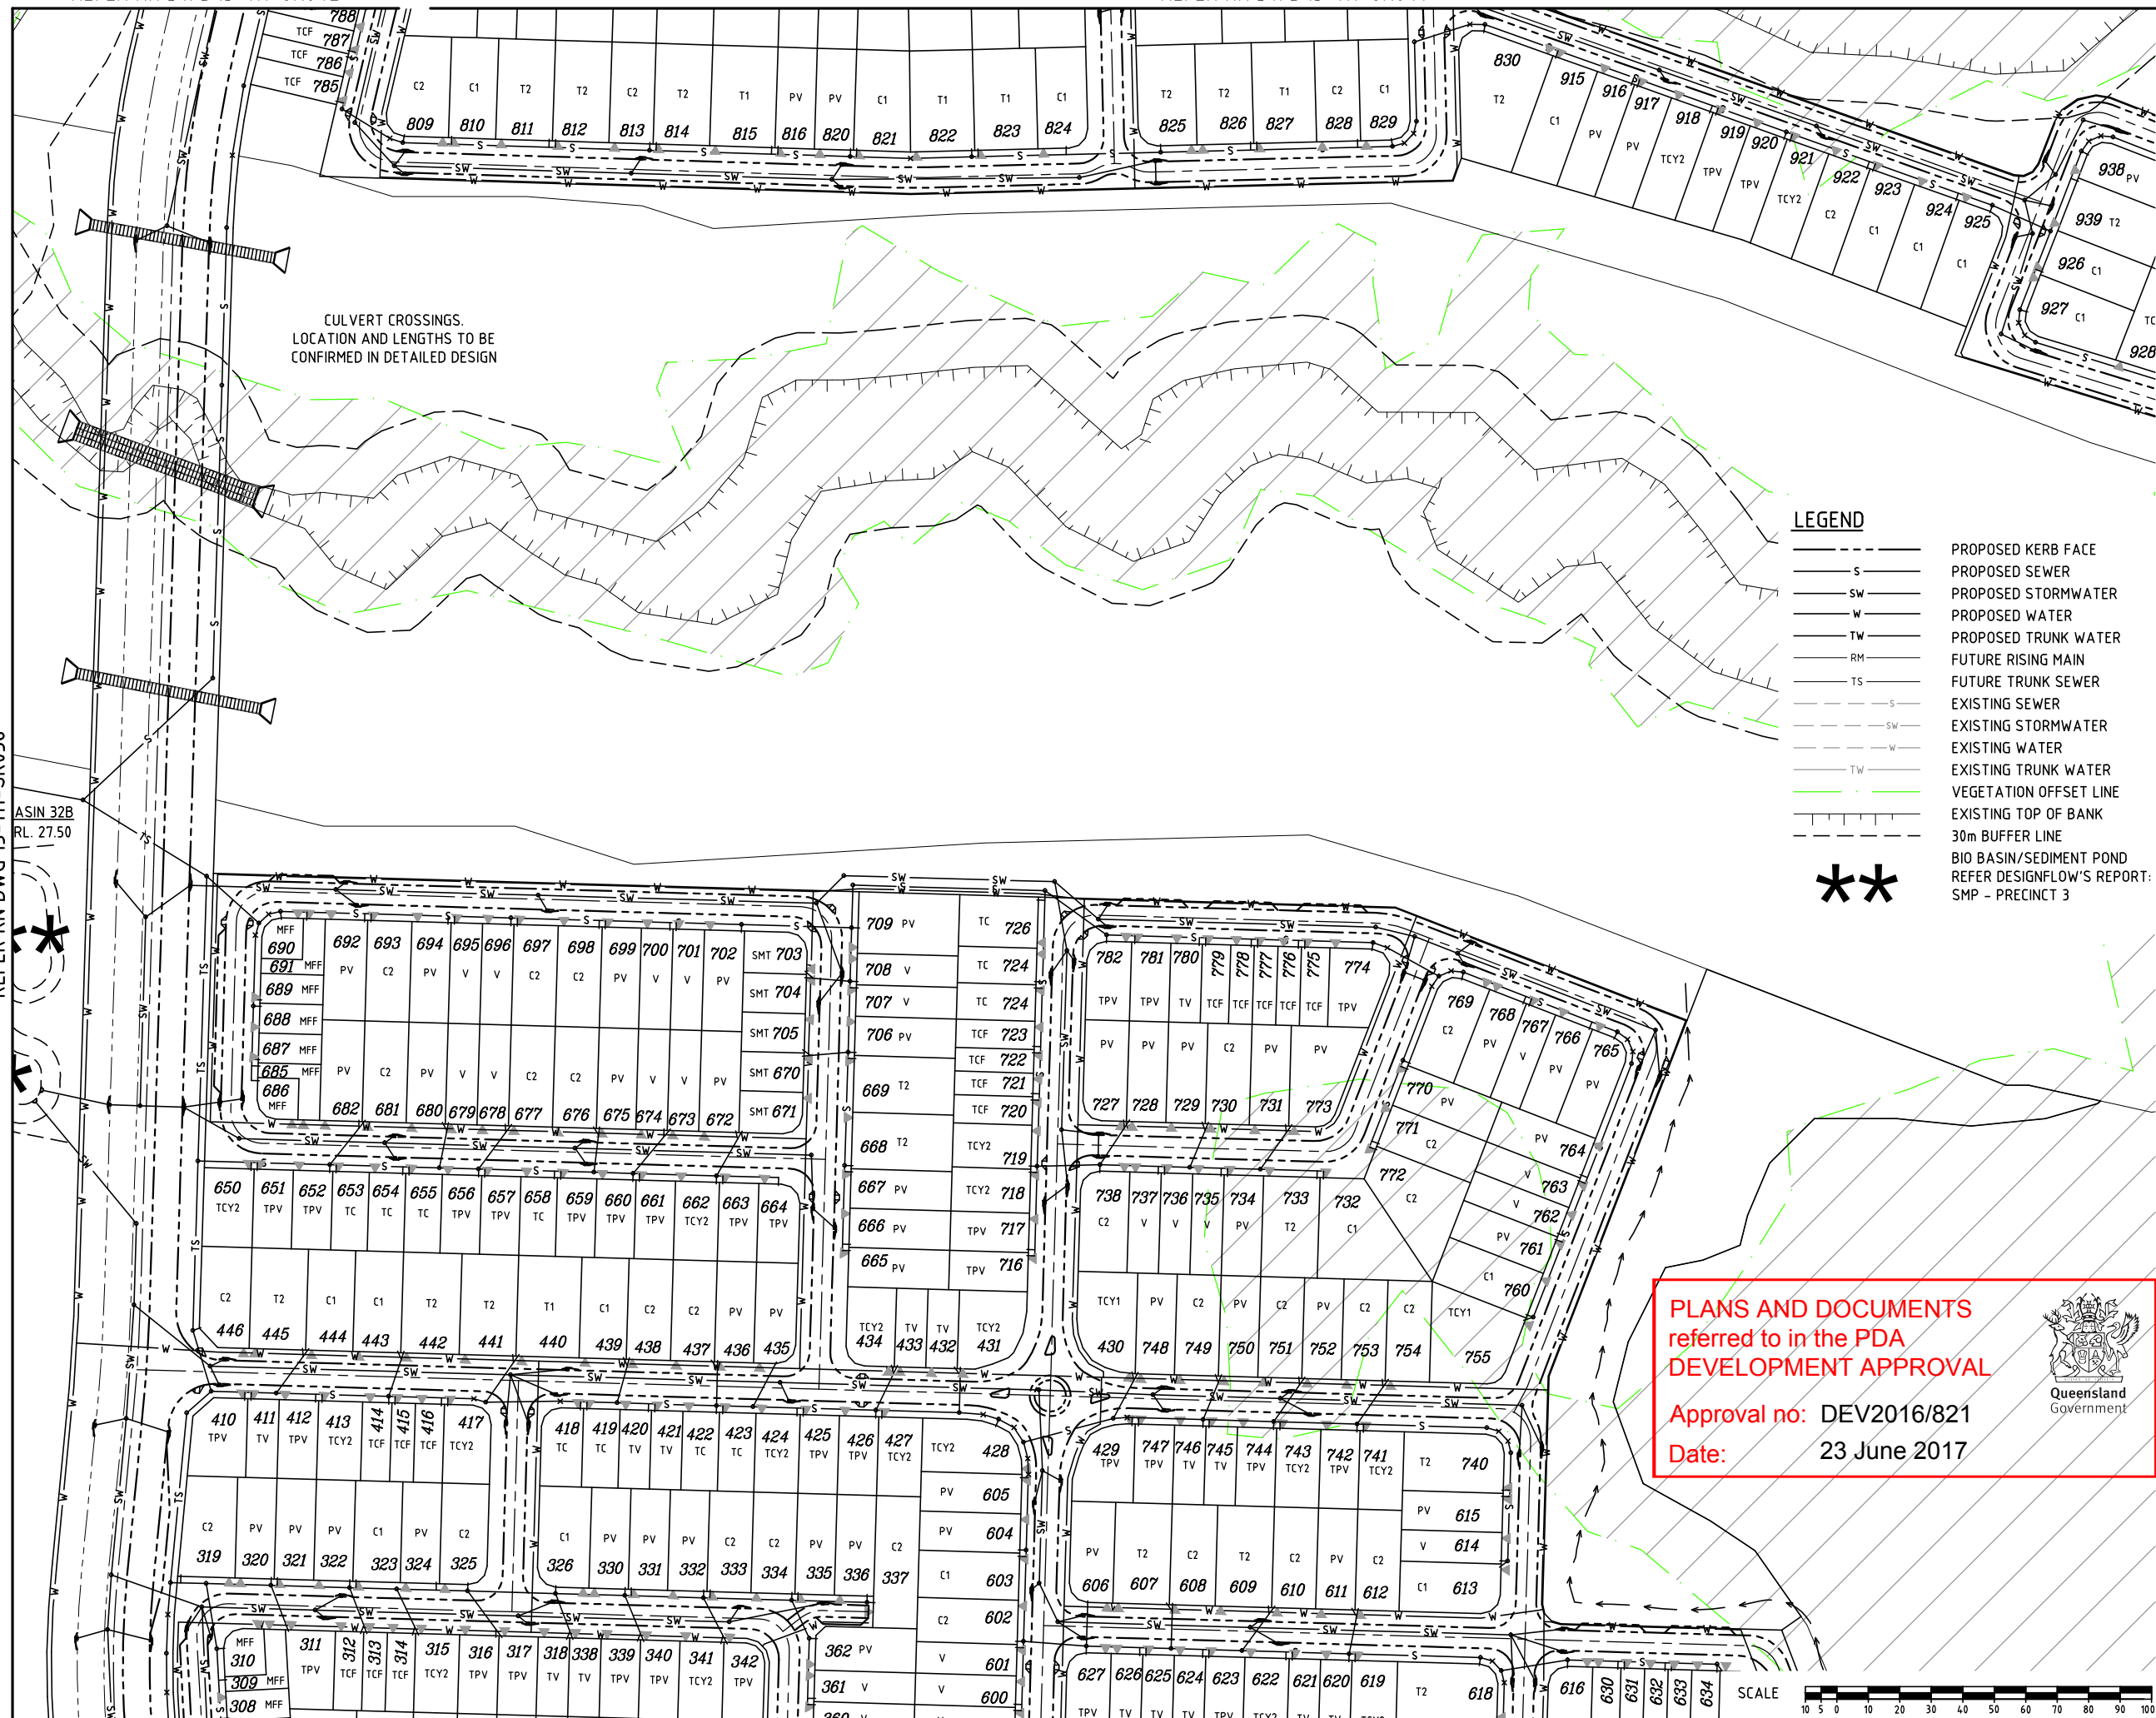

PLANS AND DOCUMENTS referred to in the PDA DEVELOPMENT APPROVAL

Approval no: DEV2016/821


Date: 23 June 2017



REFER KN DWG 15-111-SK039

SCALE 
1 : 1000 (A1 UNREDUCED)

REFER KN DWG 15-111-SK042

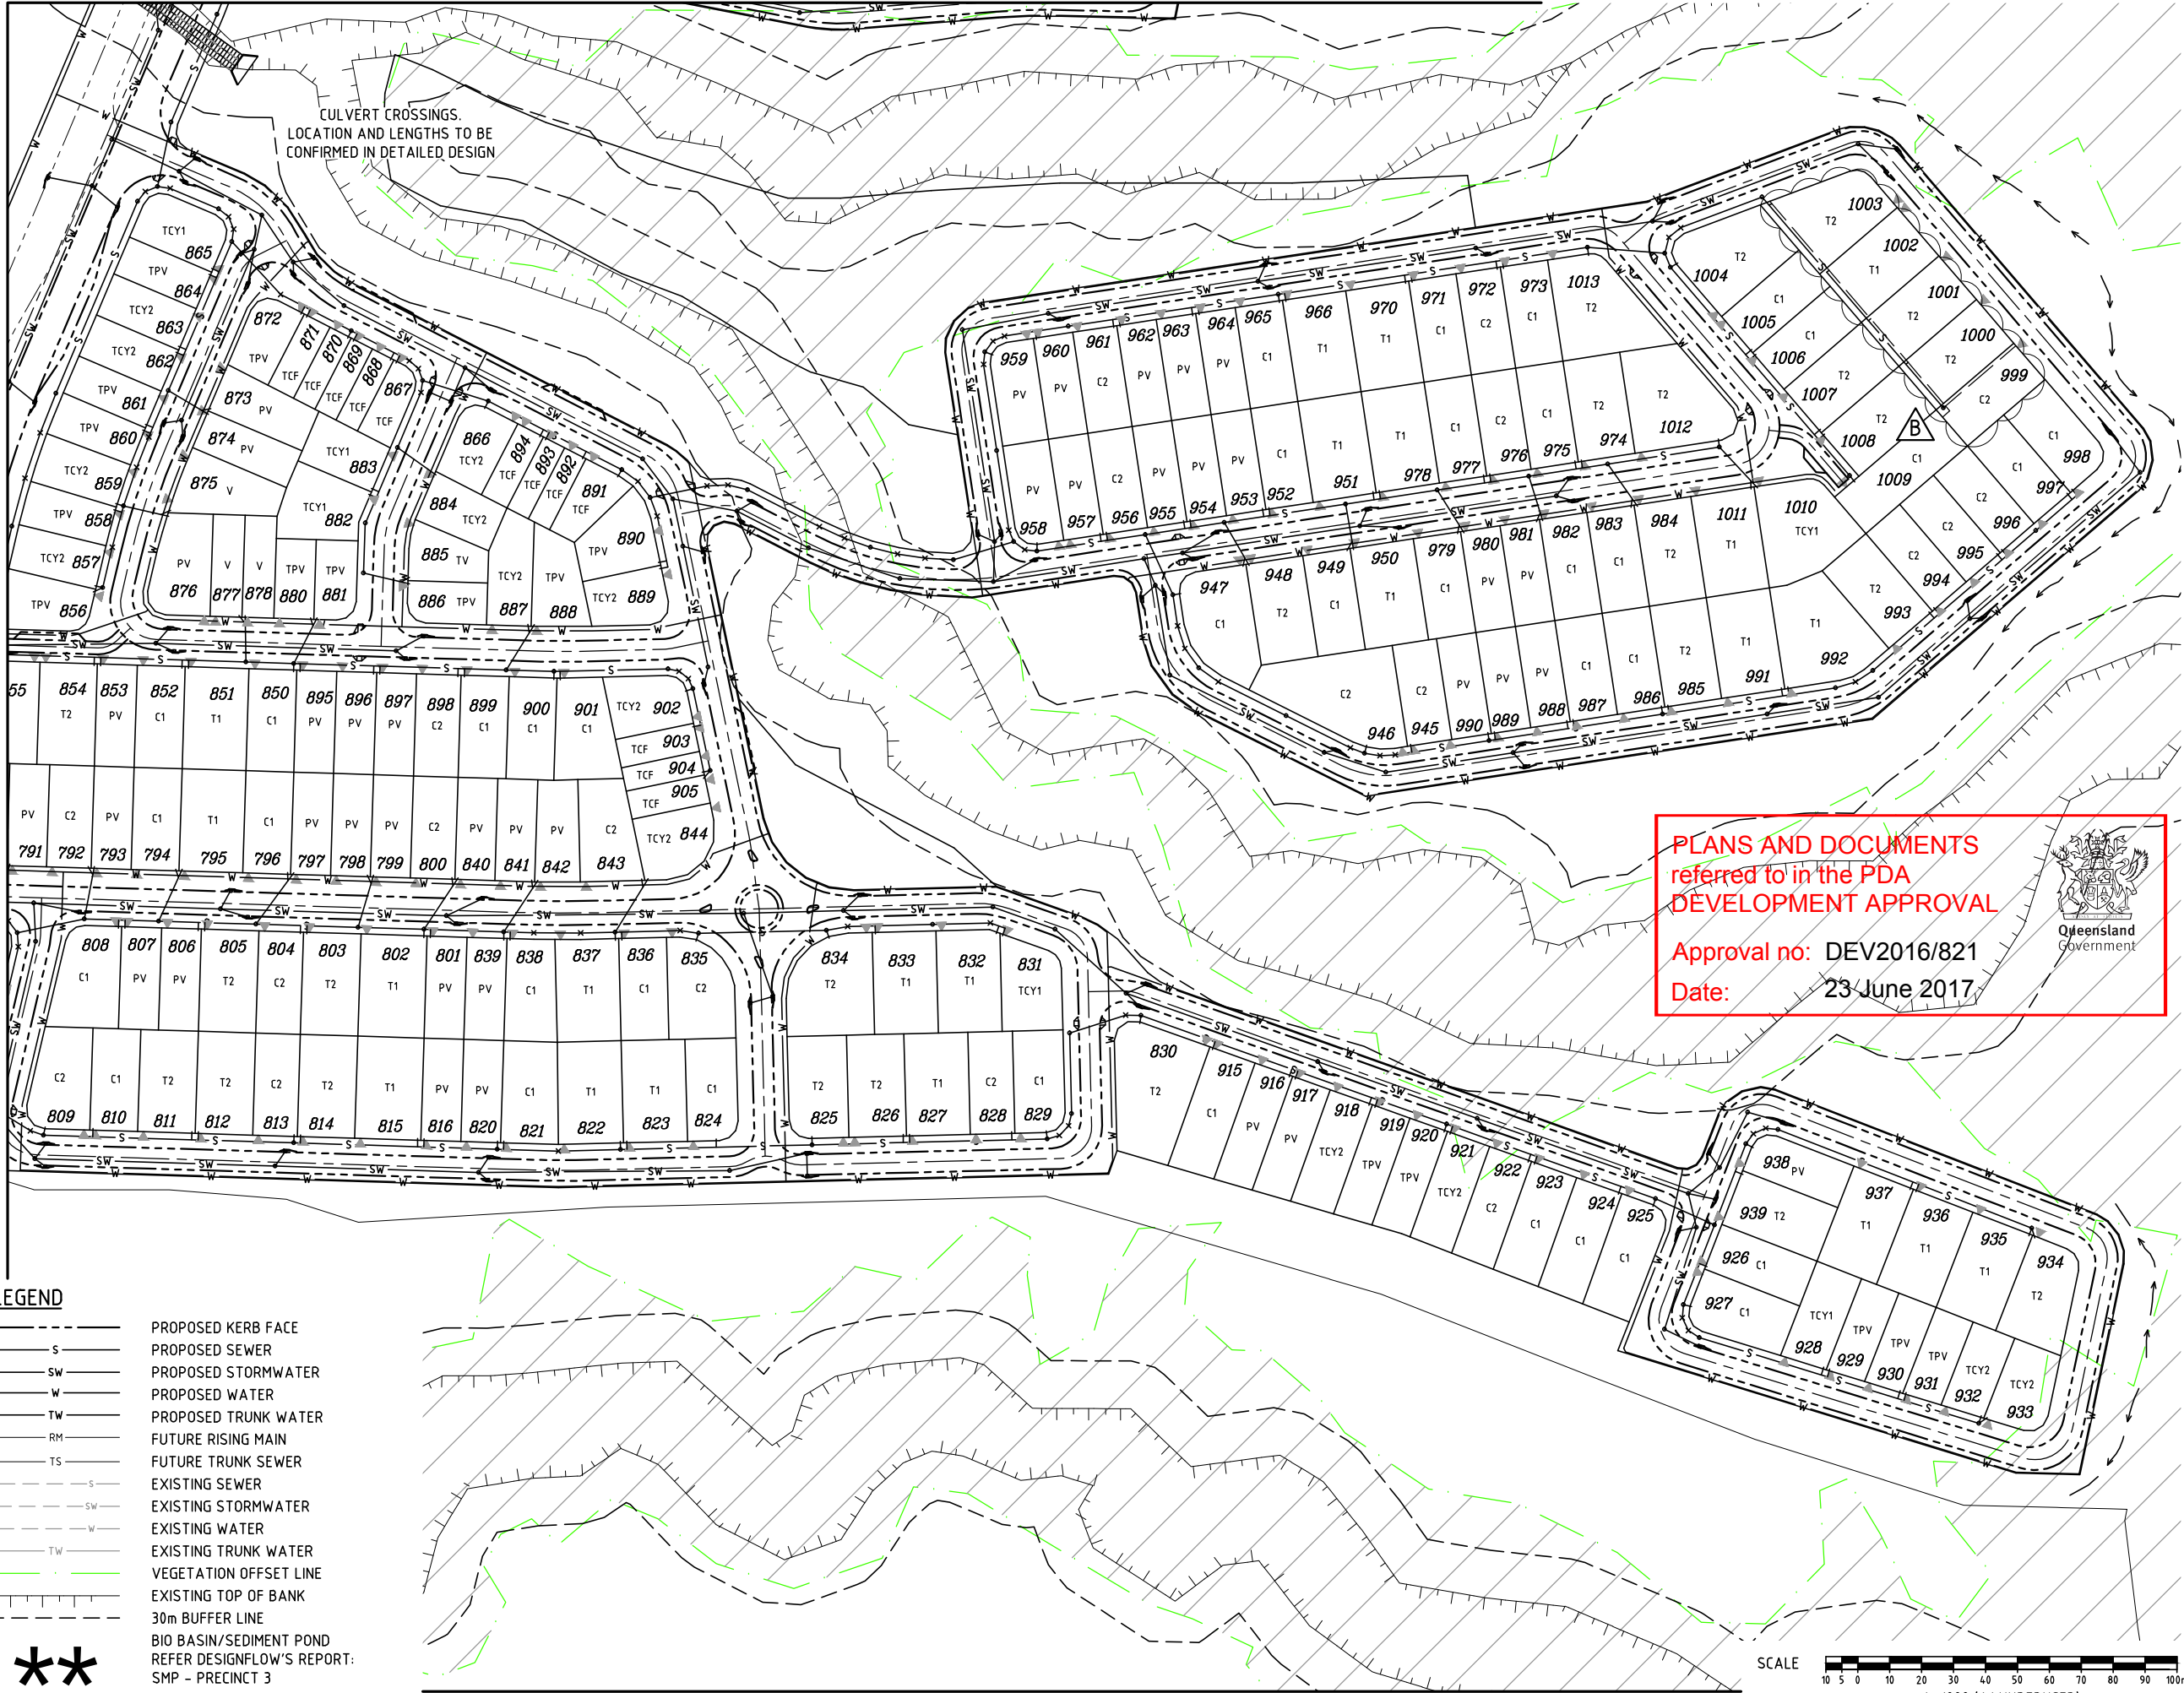

REFER KN DWG 15-111-SK042

LEGEND


- PROPOSED KERB FACE
- PROPOSED SEWER
- PROPOSED STORMWATER
- PROPOSED WATER
- PROPOSED TRUNK WATER
- FUTURE RISING MAIN
- FUTURE TRUNK SEWER
- EXISTING SEWER
- EXISTING STORMWATER
- EXISTING WATER
- EXISTING TRUNK WATER
- VEGETATION OFFSET LINE
- EXISTING TOP OF BANK
- 30m BUFFER LINE
- BIO BASIN/SEDIMENT POND
- REFER DESIGNFLOW'S REPORT:
- SMP - PRECINCT 3

REFER KN DWG 15-111-SK040

DO NOT SCALE THIS DRAWING
IF IN DOUBT - ASK!



LOCALITY PLAN

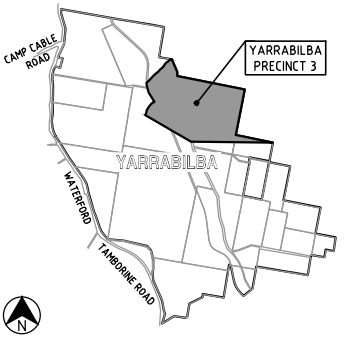

REVISIONS

No	Description	Date	By
A	FOR APPROVAL	DEC/16	JAS
B	LOT TYPE & EASEMENT AMENDED	27/03/17	JAS

Associated Consultants

RPS
RPS Australia East Pty Ltd
ACN 140 292 762
ABN 44 140 292 762
Suite 4, Robina East Quay Corporate Park
(North Building) 34-36 Glenferrie Drive, Robina
PO Box 1048 Robina DC, Qld 4226
T +61 7 555 36900
F +61 7 555 36999
W rpsgroup.com.au

Client



Project

YARRABILBA
PRECINCT 3
PRELIMINARY PLANNING
FUNCTIONAL DRAWINGS




LEVEL 2 - 71 GREY STREET
SOUTH BRISBANE
QUEENSLAND 4101
PHONE 07 3017 1900
FAX 07 3017 1911
EMAIL kng@knpl.com.au
ABN 35 112 053 611

Approved - RPEQ 12805

Drawing Title
P03B+C FUNCTIONAL LAYOUT
SERVICES PLAN
SHEET 5

Drawn JAS	Designed JAS	Checked GBG	Date OCT 16
Scale AS SHOWN	Drawing No 15-111-SK041	Sheet 12 of 23	Revision B

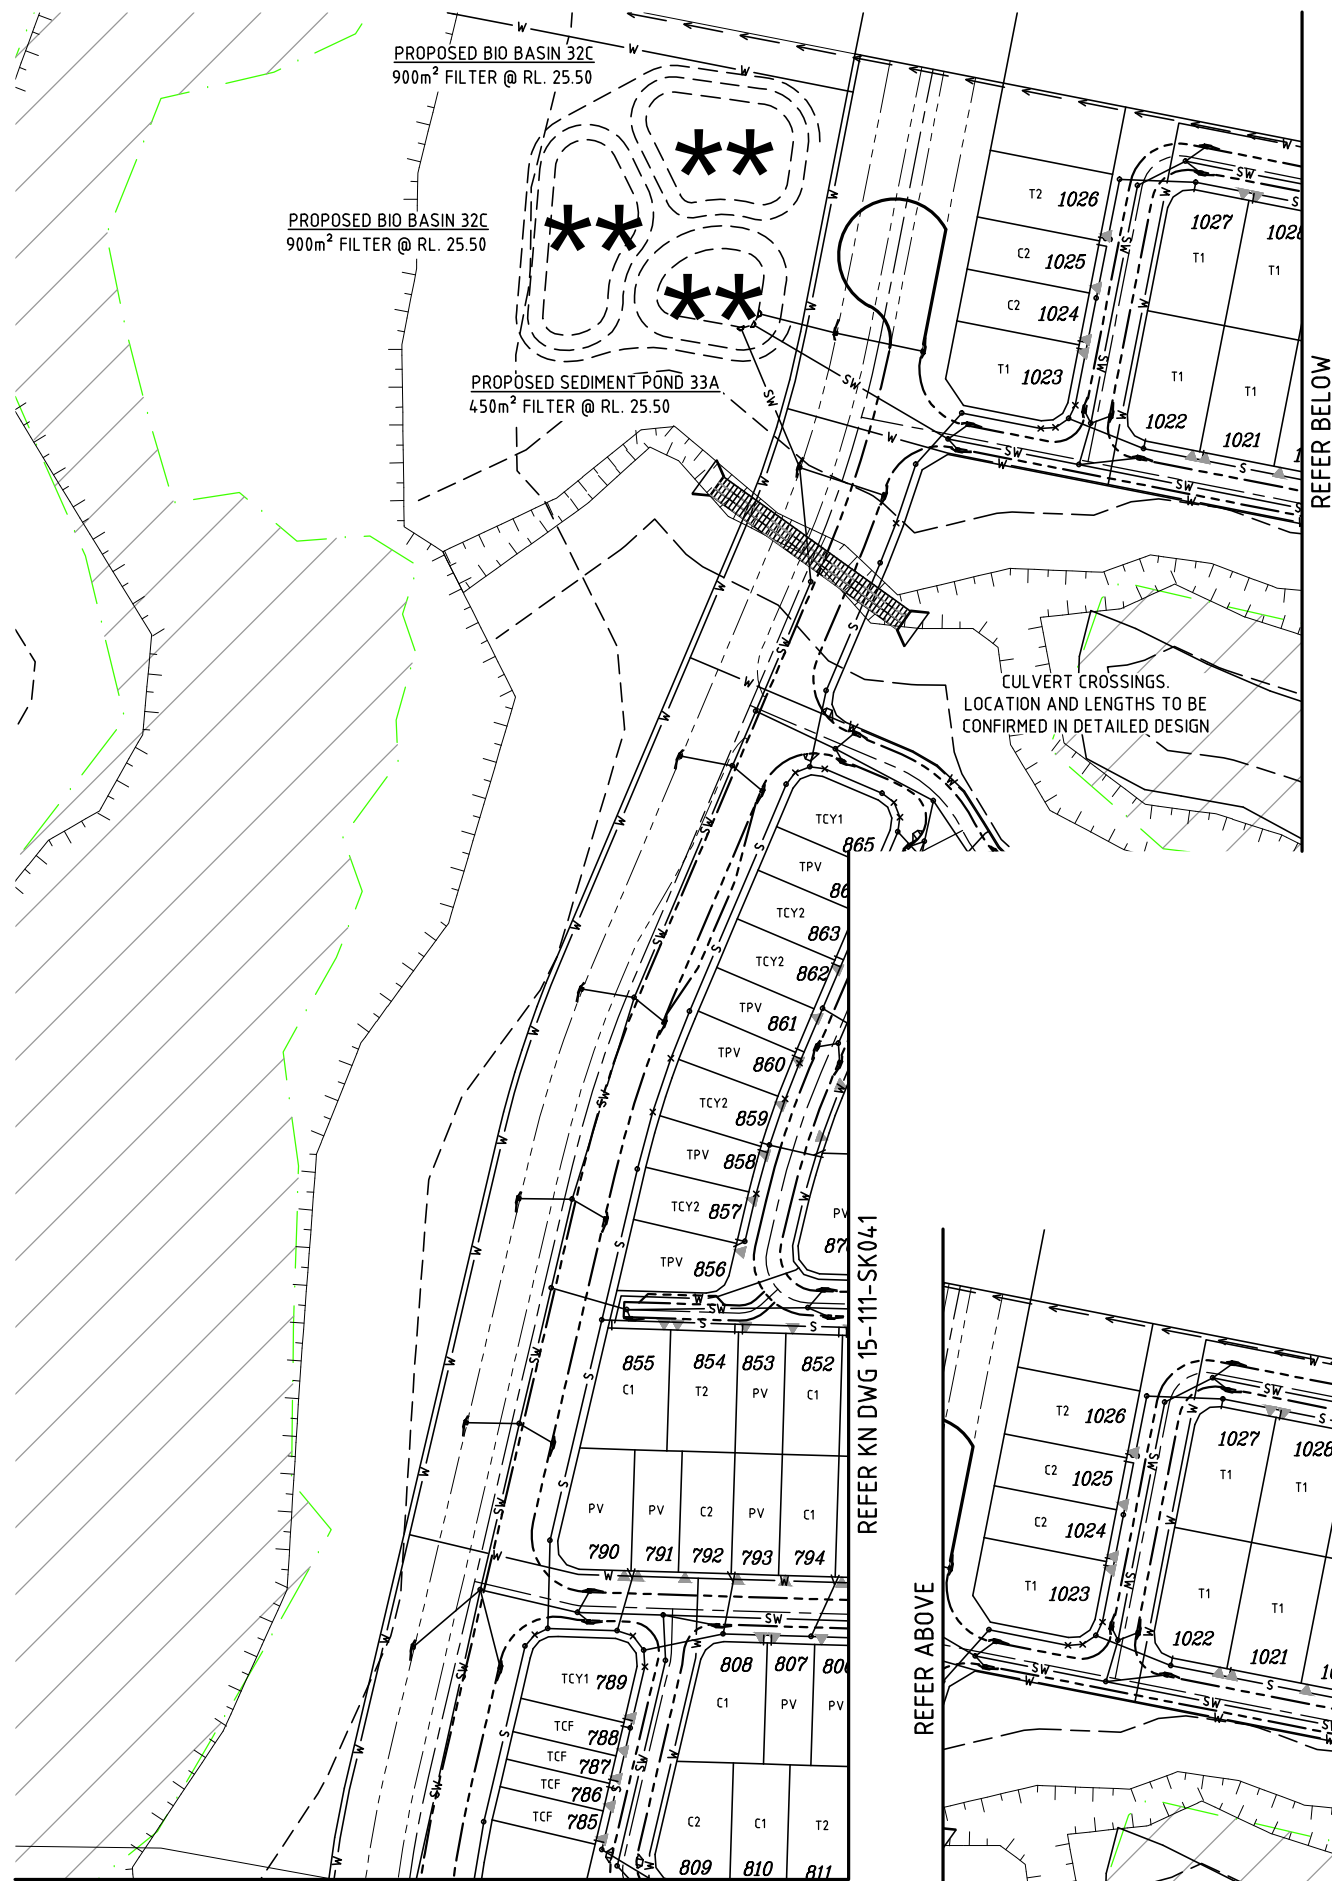

REFER KN DWG 15-111-SK040

REFER KN DWG 15-111-SK041

REFER ABOVE

REFER KN DWG 15-111-SK041

LEGEND

Diagram illustrating the proposed and existing infrastructure for the SMP - Precinct 3. The diagram shows a cross-section of the site with various lines representing different infrastructure types. A green line indicates the vegetation offset line. A 30m buffer line is shown. The diagram is divided into two main sections: 'PROPOSED' and 'EXISTING'.

PROPOSED INFRASTRUCTURE:

- PROPOSED KERB FACE
- PROPOSED SEWER
- PROPOSED STORMWATER
- PROPOSED WATER
- PROPOSED TRUNK WATER
- FUTURE RISING MAIN
- FUTURE TRUNK SEWER

EXISTING INFRASTRUCTURE:

- EXISTING SEWER
- EXISTING STORMWATER
- EXISTING WATER
- EXISTING TRUNK WATER
- VEGETATION OFFSET LINE

Other features shown include the EXISTING TOP OF BANK, 30m BUFFER LINE, and BIO BASIN/SEDIMENT POND. The diagram also references the REFER DESIGNFLOW 3 REPORT: SMP - PRECINCT 3.

**

PLANS AND DOCUMENTS referred to in the PDA DEVELOPMENT APPROVAL

Approval no: DEV2016/821


Date: 23 June 2017



DO NOT SCALE THIS DRAWING
IF IN DOUBT - ASK!



LOCALITY PLAN

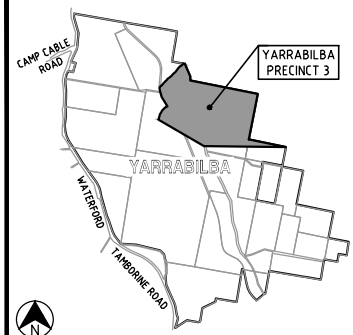

REVISIONS

[illegible]

Associated Consultants



RPS Australia East Pty Ltd
ACN 140 292 762
ABN 44 140 292 762
Suite 4, Robina East Quay Corporate Park
(North Building) 34-36 Glenferrie Drive, Robina
PO Box 1048 Robina DC, Qld 4226
T +61 7 555 36900
F +61 7 555 36999
W rpsgroup.com.au

Client



Project



PRECINCT 3 PRELIMINARY PLANNING FUNCTIONAL DRAWINGS





LEVEL 2 - 71 GREY STREET
SOUTH BRISBANE
QUEENSLAND 4101
PHONE 07 3017 1900
FAX 07 3017 1911
EMAIL kng@knpl.com.au
ABN 35 112 053 611

Approved - RPEQ 12805

Drawing Title

P03B+C FUNCTIONAL LAYOUT
SERVICES PLAN
SHEET 6

Drawn JAS	Designed JAS	Checked GBG	Date OCT 16
Scale AS SHOWN			Sheet 13 of 23
A1	Drawing No 15-111-SK042		Revision A

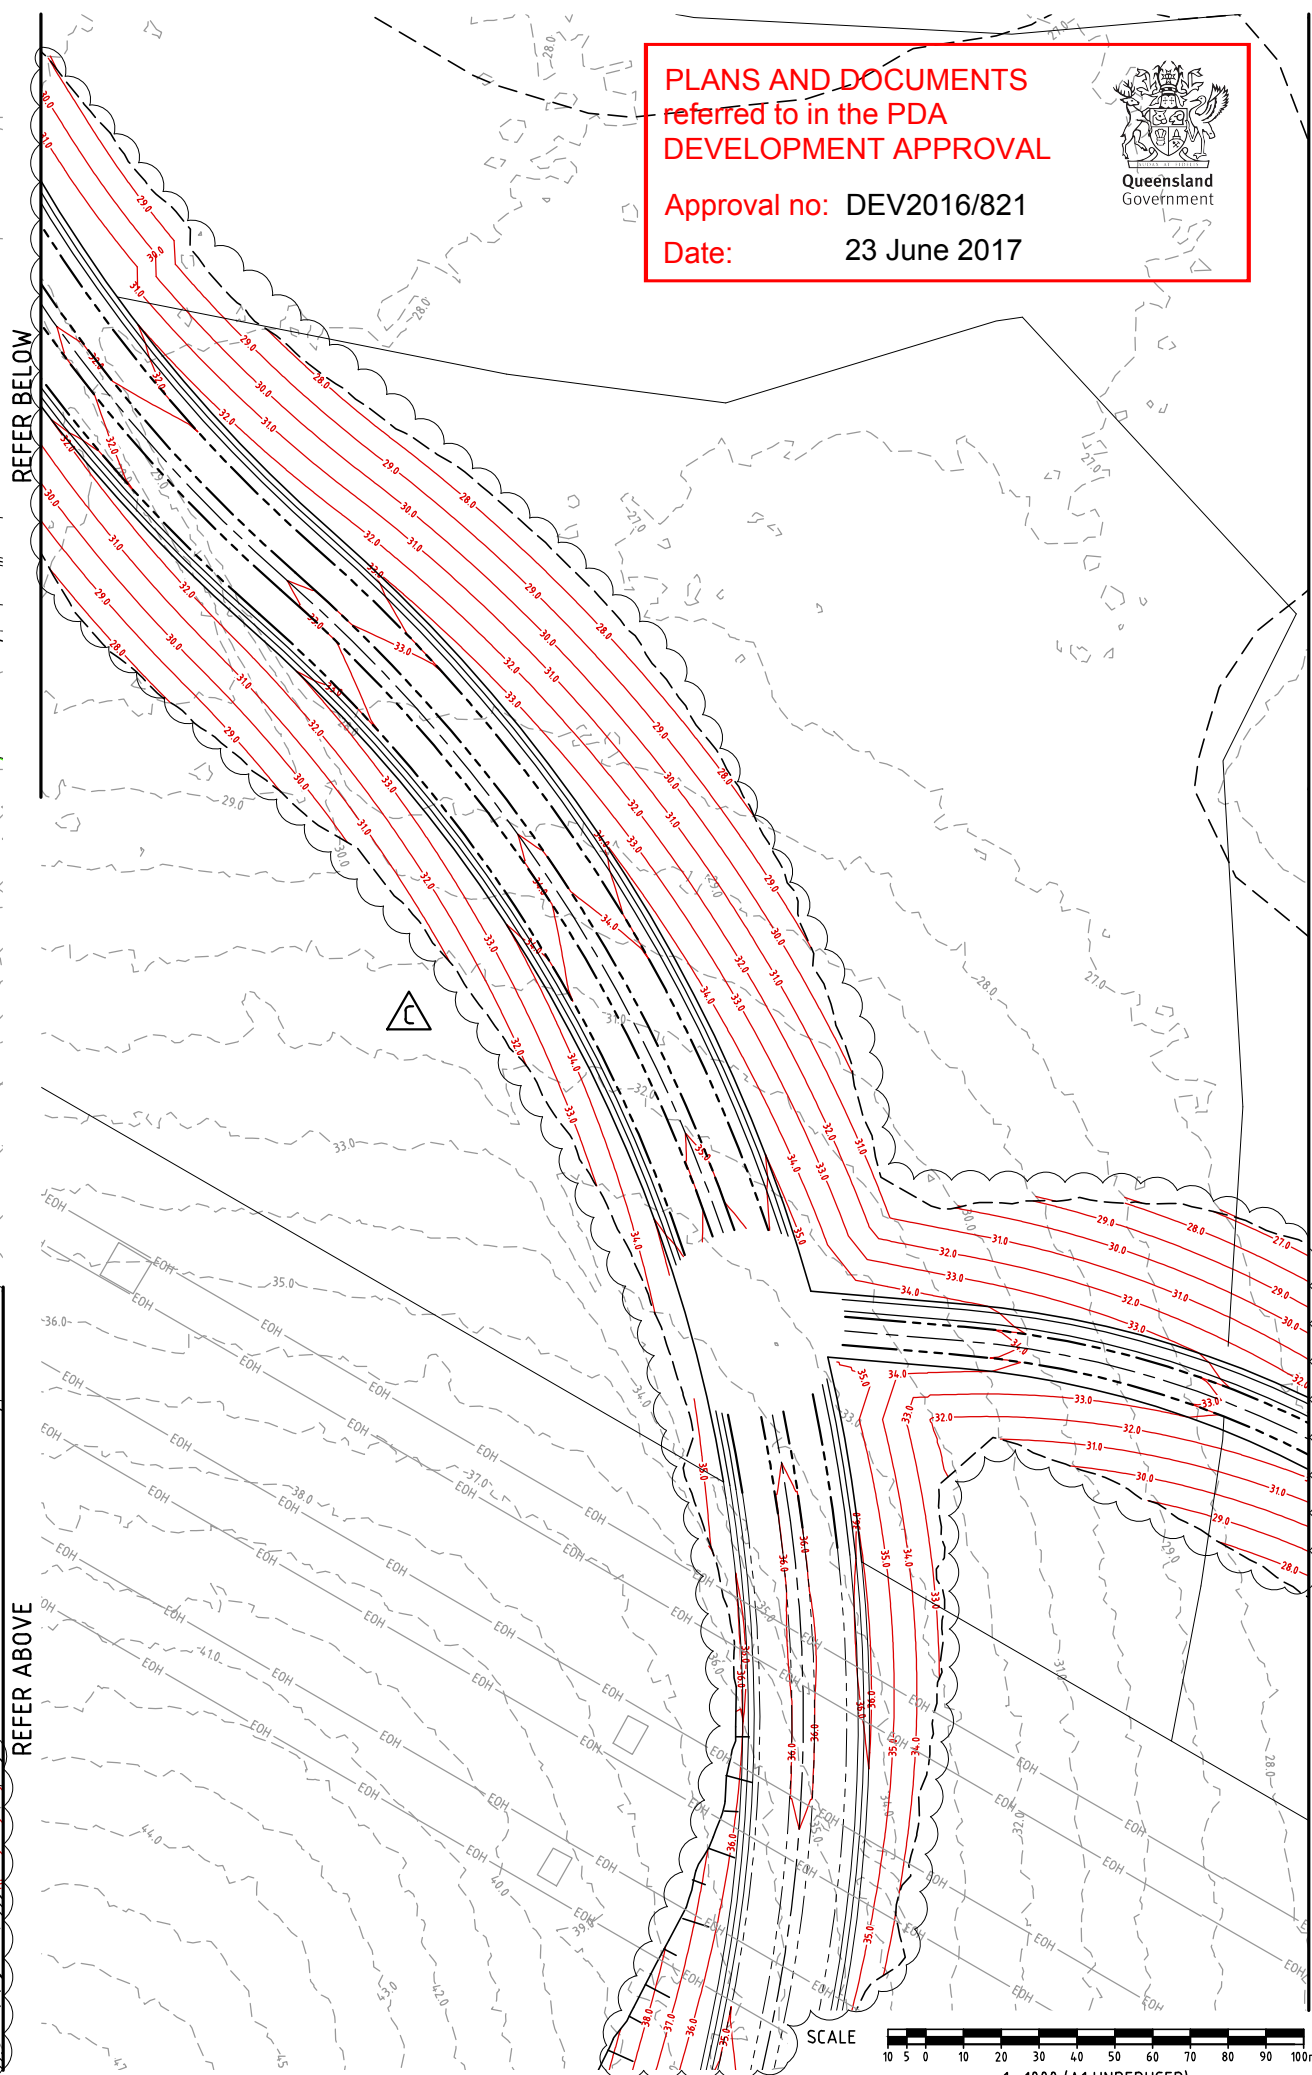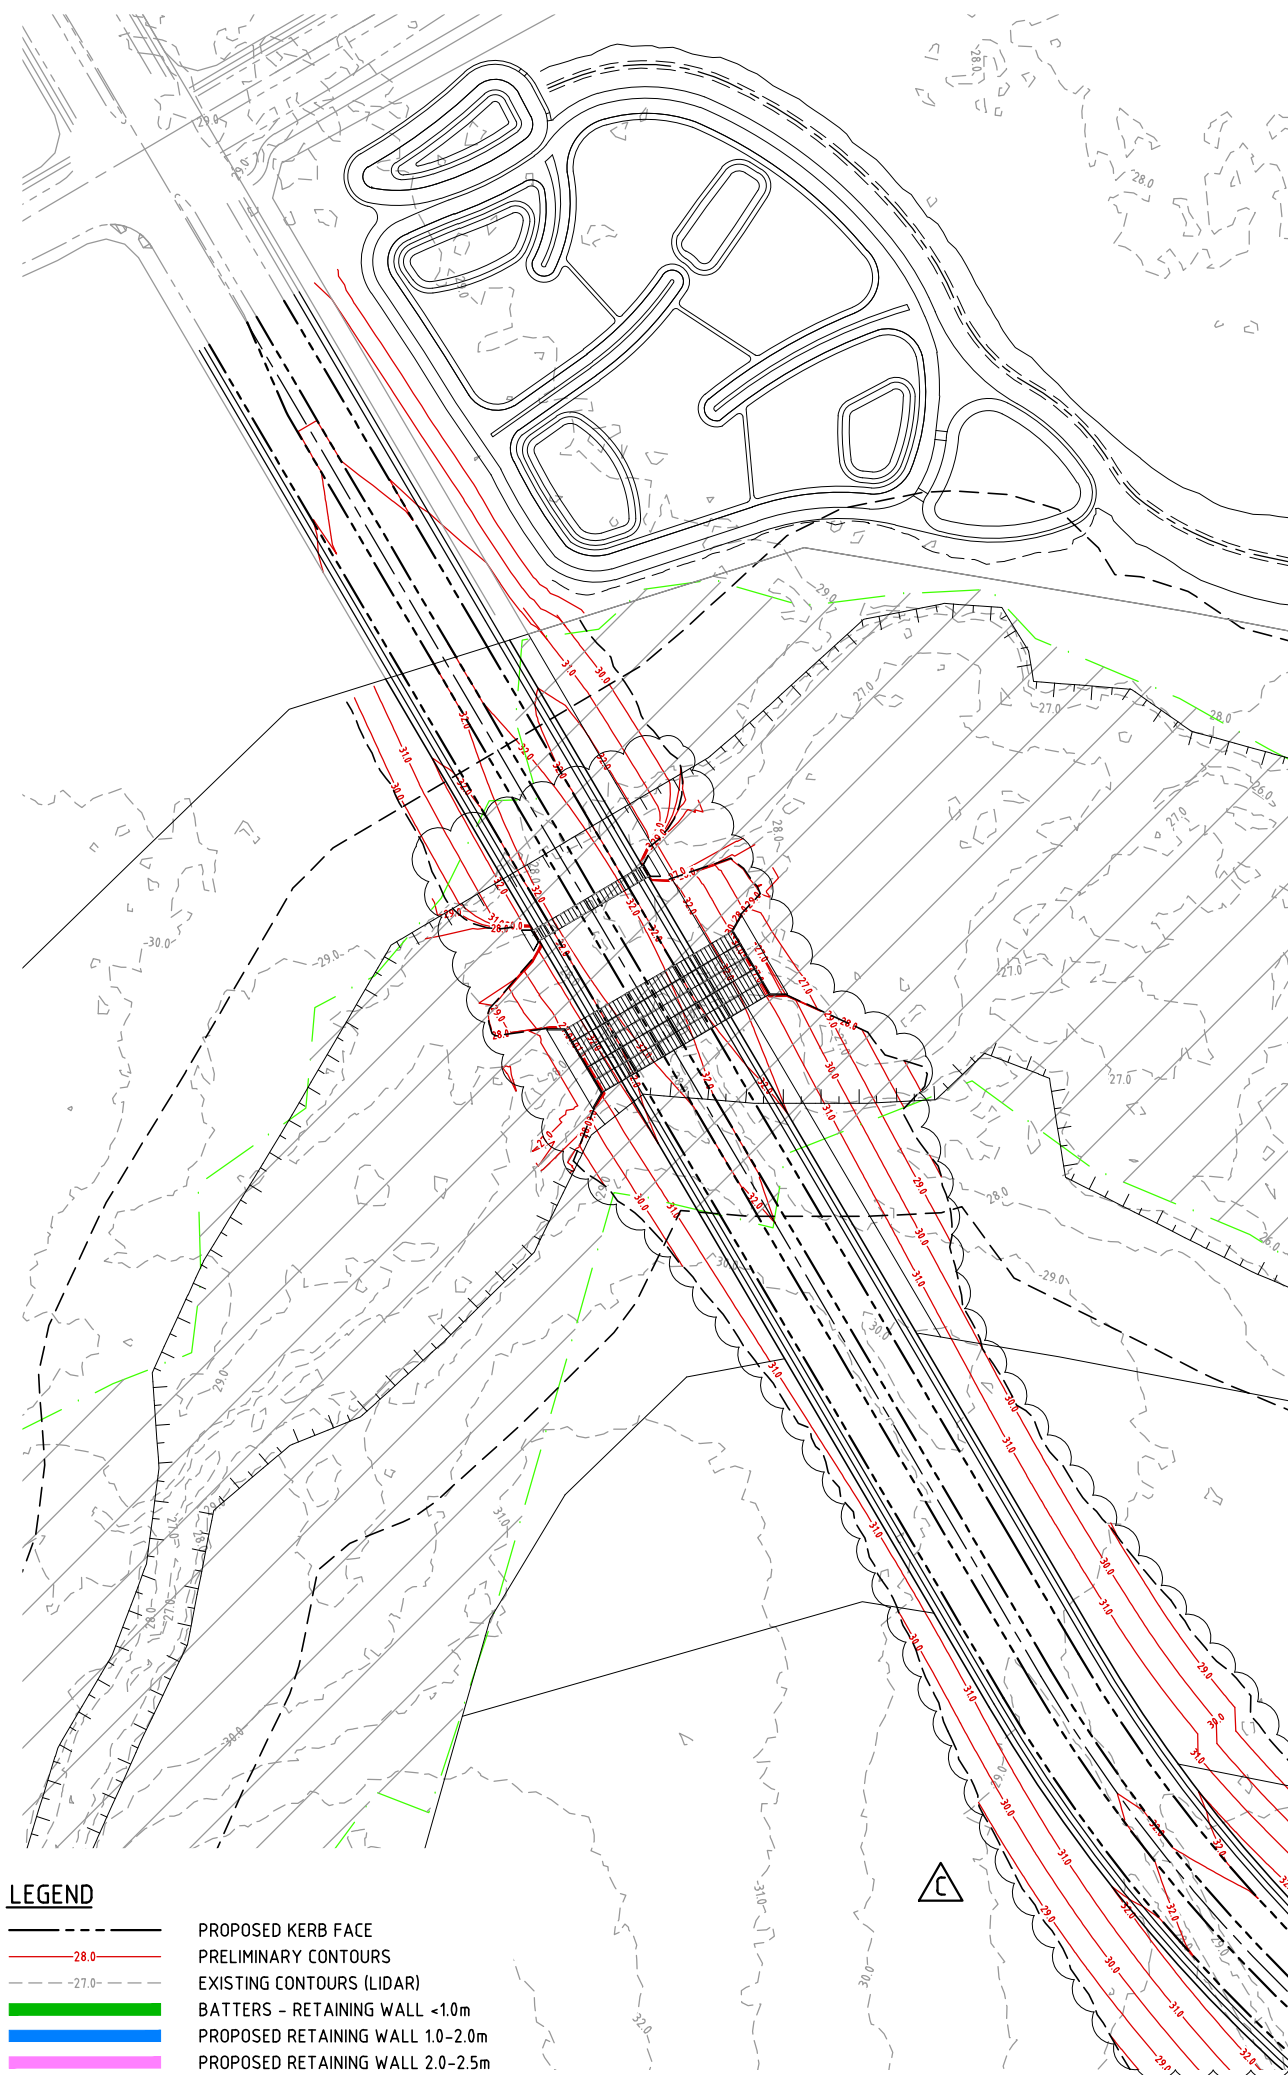


PLANS AND DOCUMENTS
referred to in the PDA
DEVELOPMENT APPROVAL

Approval no: DEV2016/821

Date: 23 June 2017



LOCALITY PLAN

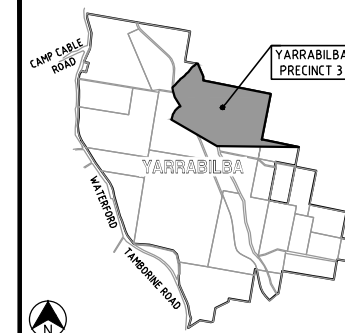

REVISIONS

[illegible]

Associated Consultants



Client	
--------	--



Project



PRECINCT 3
PRELIMINARY PLANNING
FUNCTIONAL DRAWINGS





LEVEL 2 - 71 GREY STREET
SOUTH BRISBANE
QUEENSLAND 4101
PHONE 07 3017 1900
FAX 07 3017 1911
EMAIL kng@knpl.com.au
ABN 35 112 053 611

Approved - RPEQ 12805


Drawing Title

P03B+C FUNCTIONAL LAYOUT
EARTHWORKS PLAN
SHEET 1

Drawn JAS	Designed JAS	Checked GBG	Date OCT 16
Scale AS SHOWN			Sheet 14 of 2
A1	Drawing No 15-111-SK043		Revision C

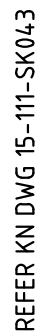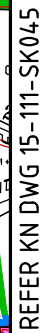

Date: 23 June 2017

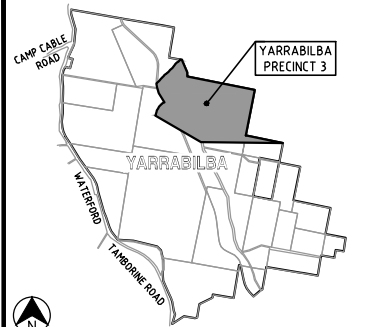[illegible]

RPS

RPS Australia East Pty Ltd
ACN 140 292 762
ABN 14 140 292 762

Suite 4, Robina East Quay Corporate Park
(North Building) 34-36 Glenferrie Drive, Robina
PO Box 1048 Robina DC, Qld 4226

T +61 7 555 36900
F +61 7 555 36999

W rpsgroup.com.au

©COPYRIGHT PROTECTS THIS PLAN
Unauthorised reproduction or amendment
not permitted. Please contact the
copyright owner for permission.



YARRABILBA




KN GROUP PTY LTD
CONSULTING ENGINEERS

Approved - RPEQ 12805

Drawn JAS	Designed JAS	Checked GBG	Date OCT 16
Scale AS SHOWN			Sheet 15 of 23
A1	Drawing No 15-111-SK044		Revision C


REFER KN DWG 15-111-SK046

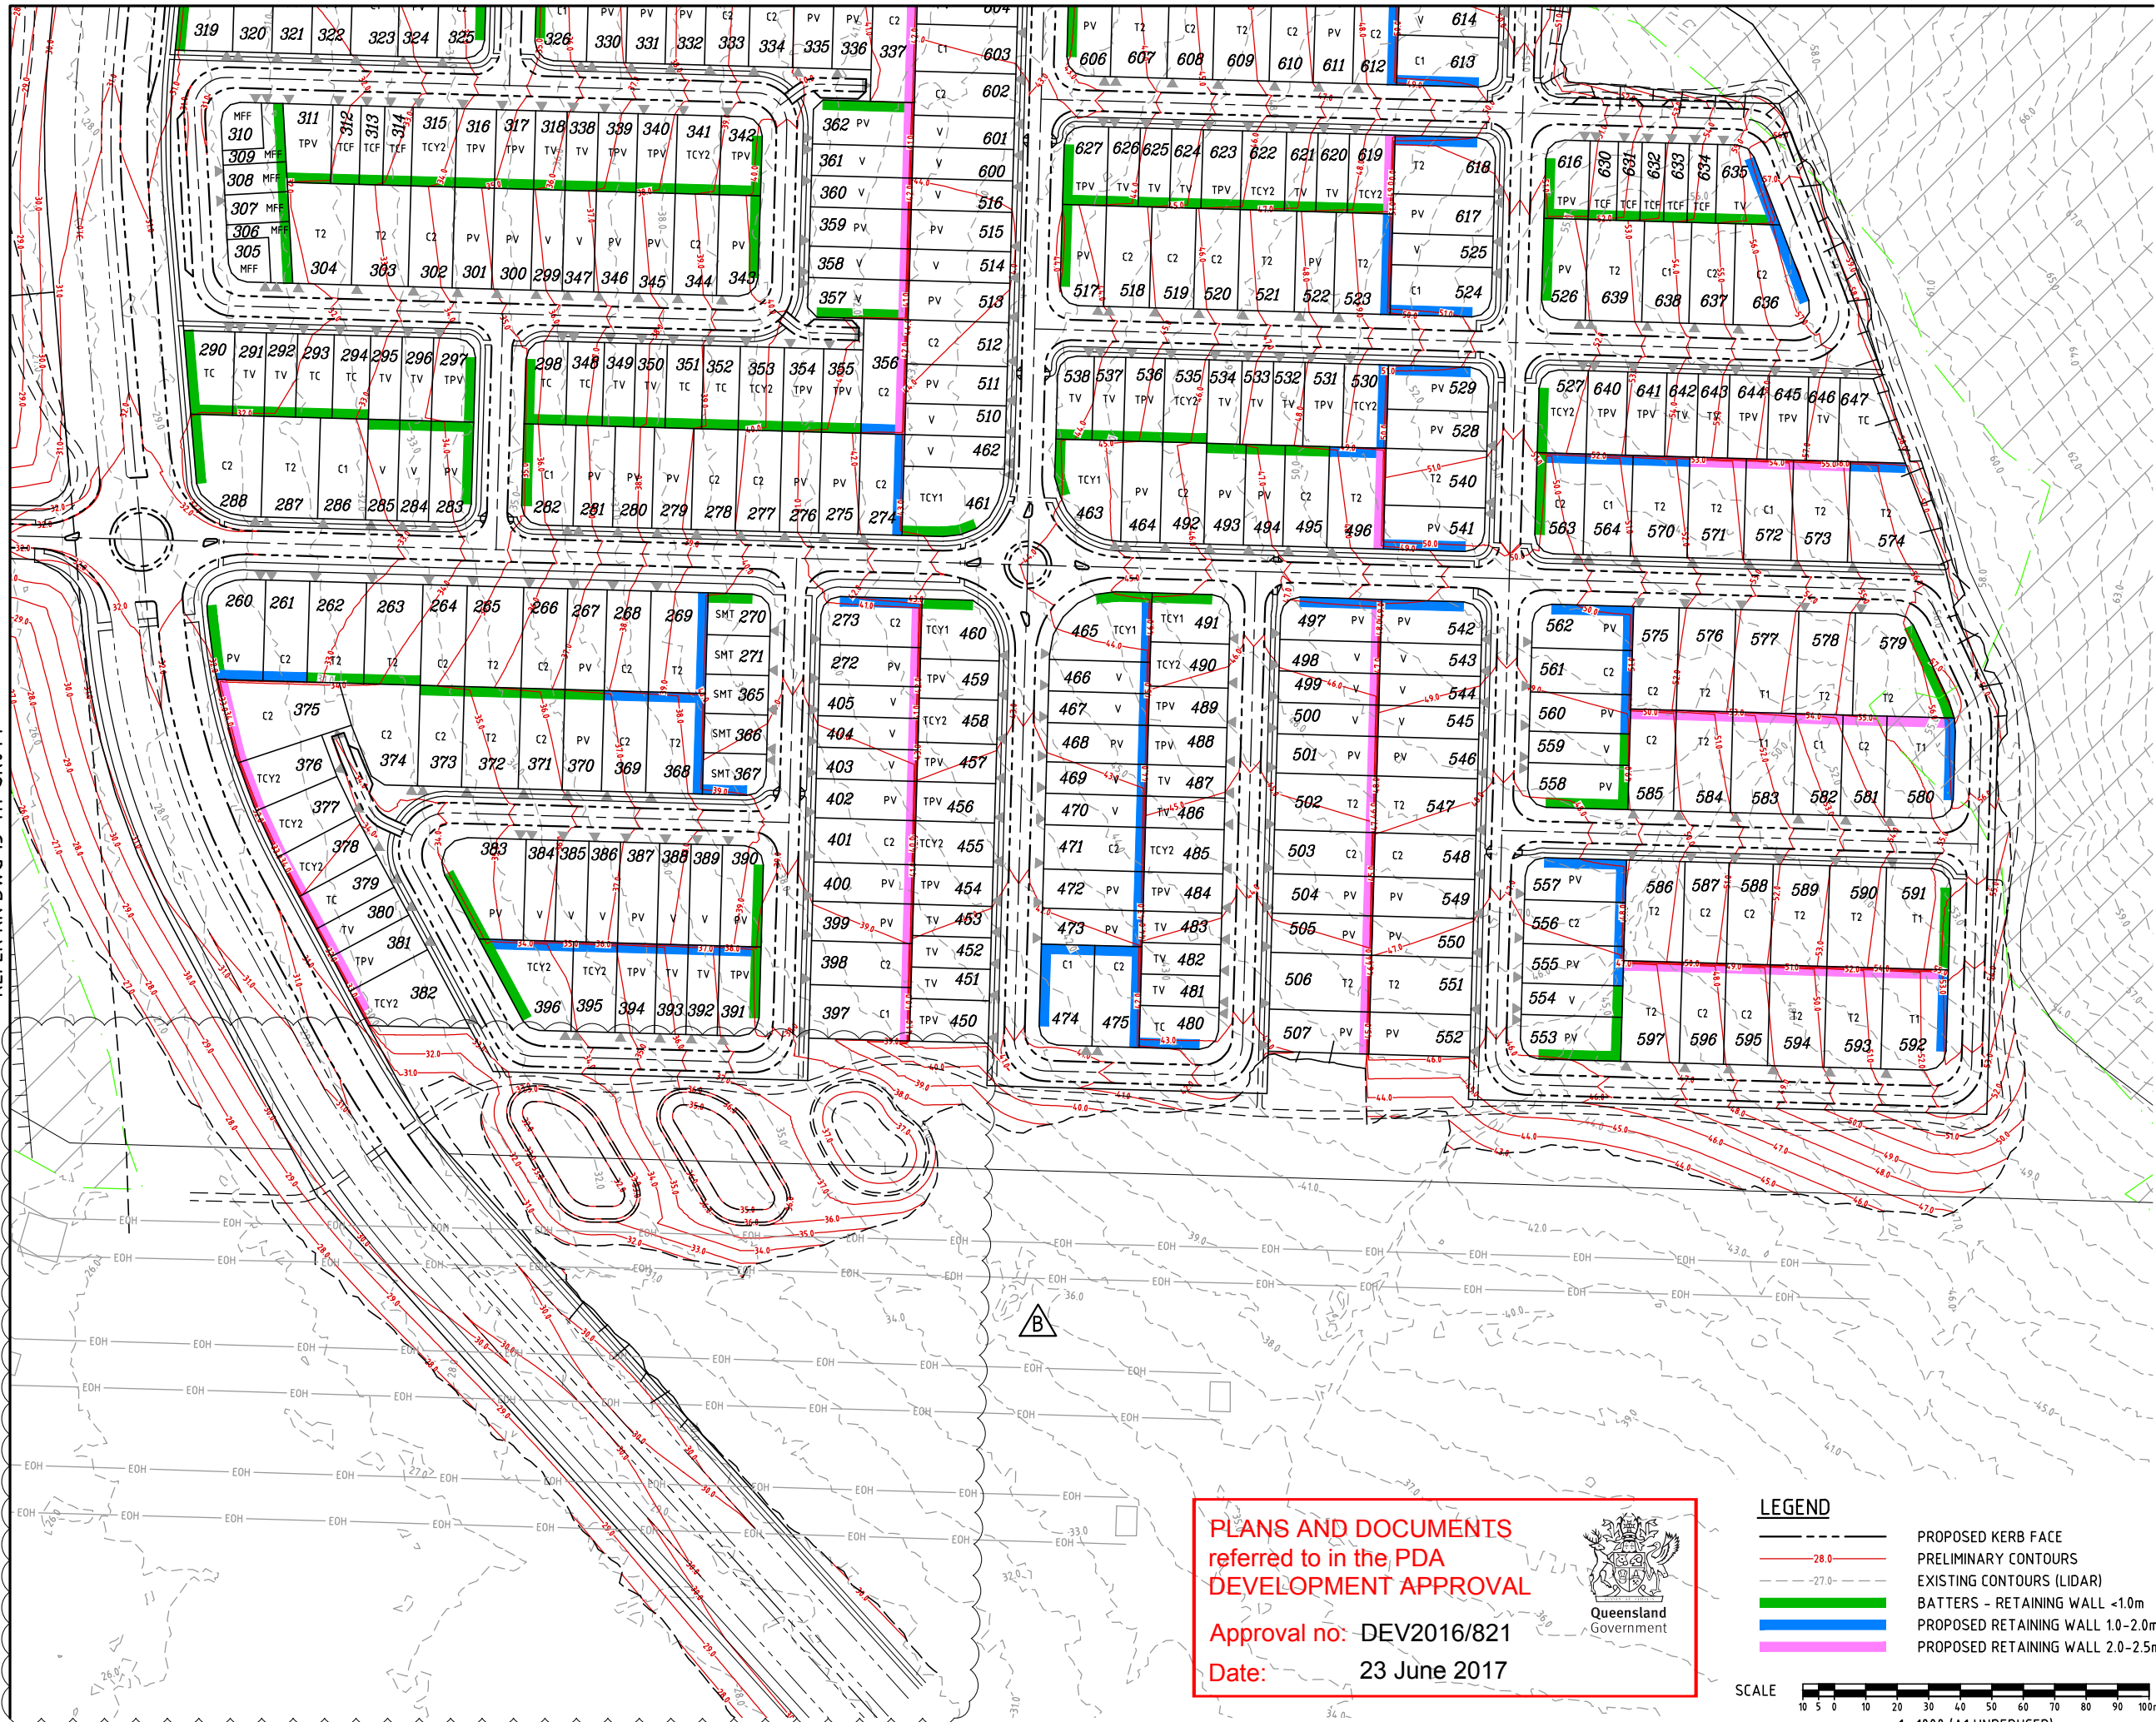

DO NOT SCALE THIS DRAWING
IF IN DOUBT - ASK!



LOCALITY PLAN

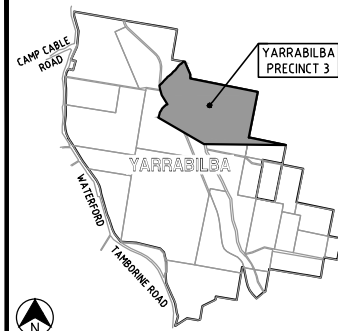

REVISIONS

No	Description	Date	By
A	FOR APPROVAL	DEC/16	JAS
B	BIO BASIN AMENDED	13/03/17	JAS

Associated Consultants

RPS
RPS Australia East Pty Ltd
ACN 140 252 762
ABN 44 140 252 762
Suite 4, Robina East Quay Corporate Park
(North Building) 34-36 Glenelg Drive, Robina
PO Box 1048 Robina QLD 4226
T +61 7 555 36900
F +61 7 555 36999
W rpsgroup.com.au

Client



Project

YARRABILBA
PRECINCT 3
PRELIMINARY PLANNING
FUNCTIONAL DRAWINGS



LEVEL 2 - 71 GREY STREET
SOUTH BRISBANE
QUEENSLAND 4101
PHONE 07 3017 1900
FAX 07 3017 1911
EMAIL kng@knpl.com.au
ABN 35 112 053 611

Approved - RPEQ 12805

Drawing Title
**P03B+C FUNCTIONAL LAYOUT
EARTHWORKS PLAN
SHEET 3**

Drawn	Designed	Checked	Date
JAS	JAS	GBG	OCT 16
Scale	Drawing No	Sheet	Revision
AS SHOWN	15-111-SK045	16 of 23	B

PLANS AND DOCUMENTS
referred to in the PDA
DEVELOPMENT APPROVAL


Approval no: DEV2016/821


Date: 23 June 2017



LEGEND


---	PROPOSED KERB FACE
- - -	PRELIMINARY CONTOURS
- - -	EXISTING CONTOURS (LIDAR)
---	BATTERS - RETAINING WALL <1.0m
---	PROPOSED RETAINING WALL 1.0-2.0m
---	PROPOSED RETAINING WALL 2.0-2.5m

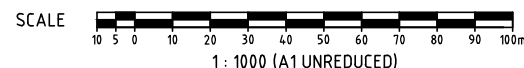

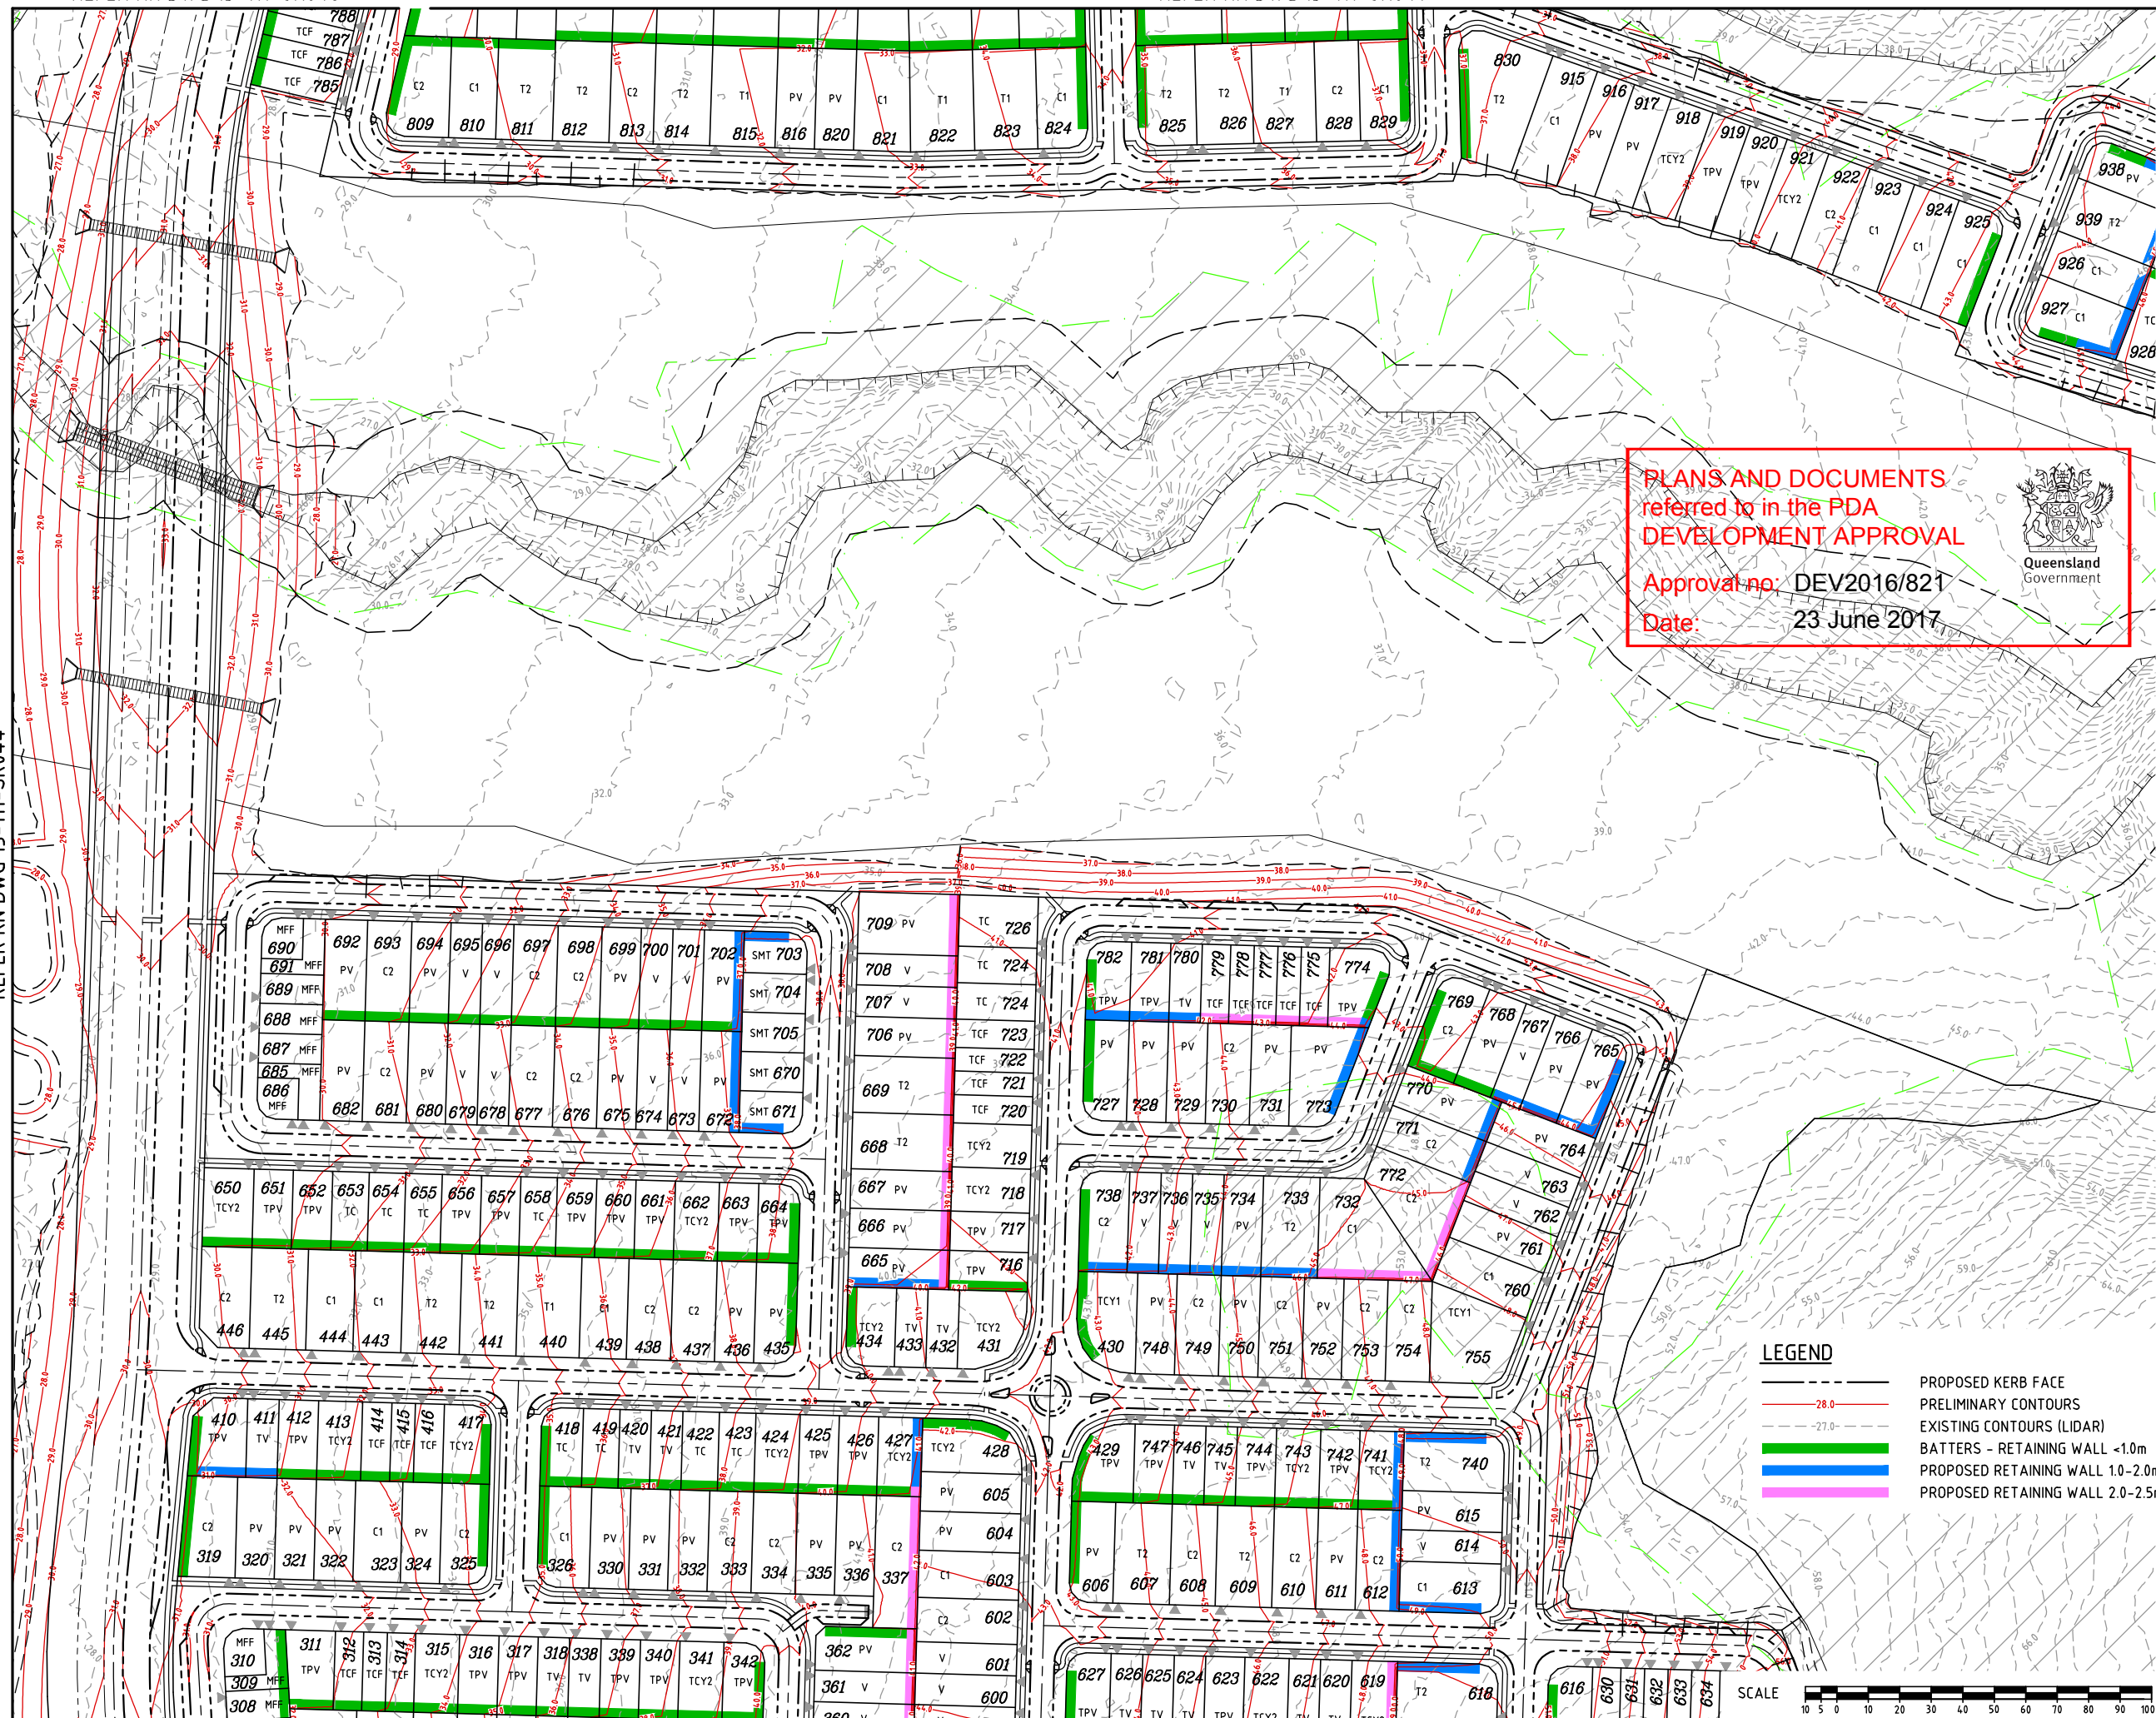

REFER KN DWG 15-111-SK048

LEGEND

 - 
- PROPOSED KERB FACE
 - PRELIMINARY CONTOURS
 - EXISTING CONTOURS (LIDAR)
 - BATTERS - RETAINING WALL <1.0m
 - PROPOSED RETAINING WALL 1.0-2.0m
 - PROPOSED RETAINING WALL 2.0-2.5m

A map of Yarrabilba Precinct 3, which is shaded in grey. The precinct is located in the northern part of the Yarrabilba area. It is bounded by Camp Cable Road to the west, Waterford to the south, and Tamborine Road to the east. A north arrow is located in the bottom left corner of the map.

[illegible]

RPS

RPS Australia East Pty Ltd
ACN 140 292 762
ABN 44 140 292 762

Suite 4, Robina East Quay Corporate Park
(North Building) 34-36 Glenlander Drive, Rob
PO Box 1048 Robina DC, Qld 4226

T +61 7 555 36900
F +61 7 555 36999

W rpsgroup.com.au

©COPYRIGHT PROTECTS THIS PLAN
Unauthorized reproduction or amendment
not permitted. Please contact the author.



YARRABILBA

PRECINCT 3
PRELIMINARY PLANNING
FUNCTIONAL DRAWINGS




LEVEL 2 - 71 GREY STREET
SOUTH BRISBANE
QUEENSLAND 4101
PHONE 07 3017 1900
FAX 07 3017 1911
EMAIL kng@knpl.com.au
ABN 35 112 053 611

Drawing Title

P03B+C FUNCTIONAL LAYOUT
EARTHWORKS PLAN
SHEET 5

Drawn JAS	Designed JAS	Checked GBG	Date OCT 16
Scale AS SHOWN			Sheet 18 of 2
A1	Drawing No 15-111-SK047		Revision B



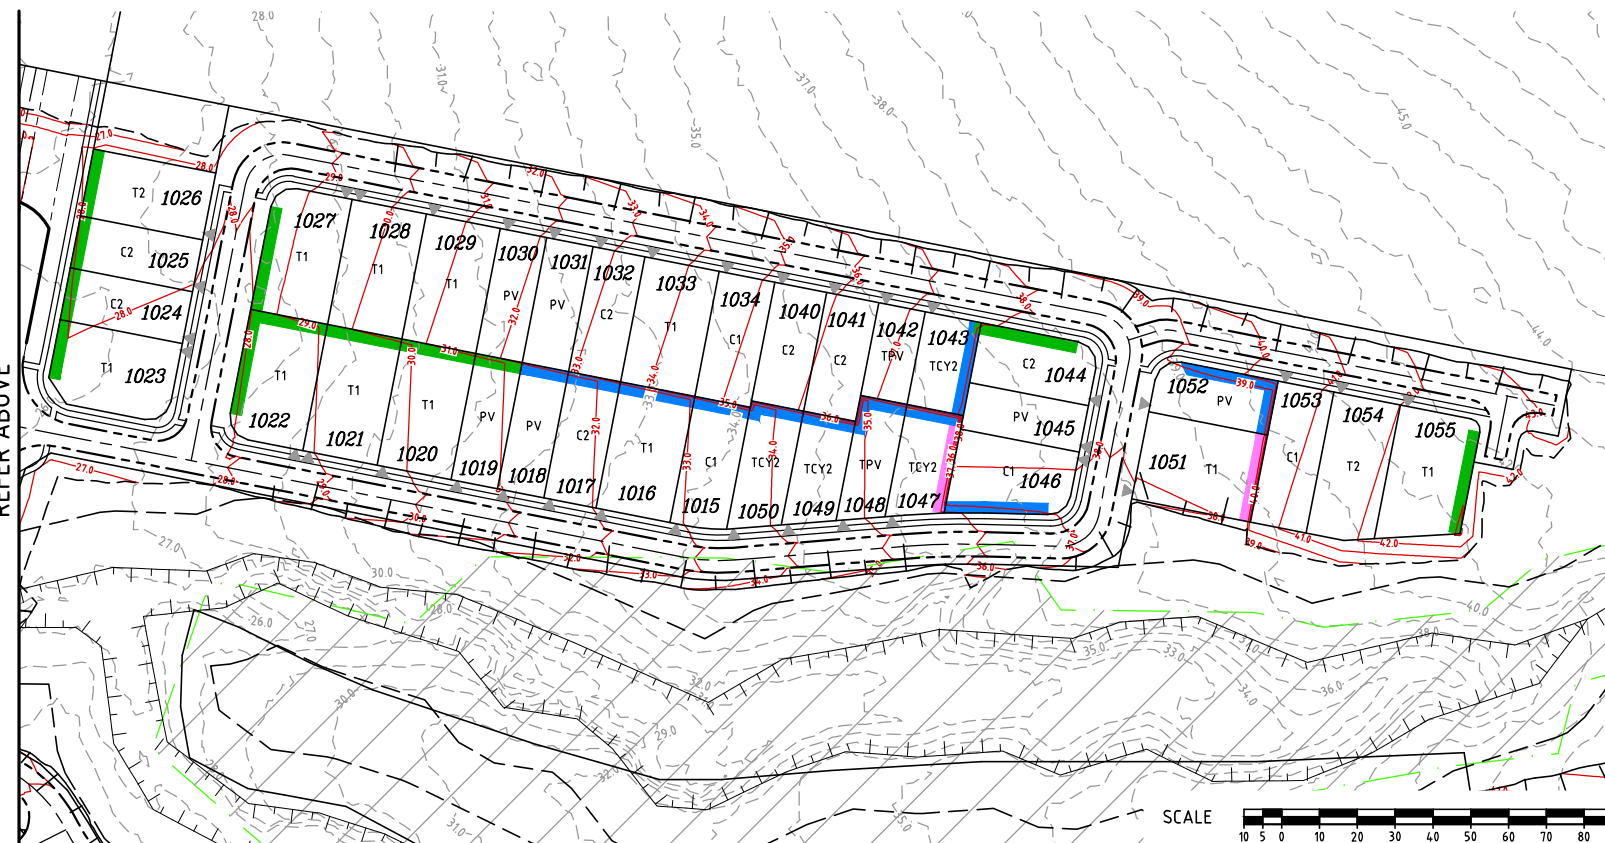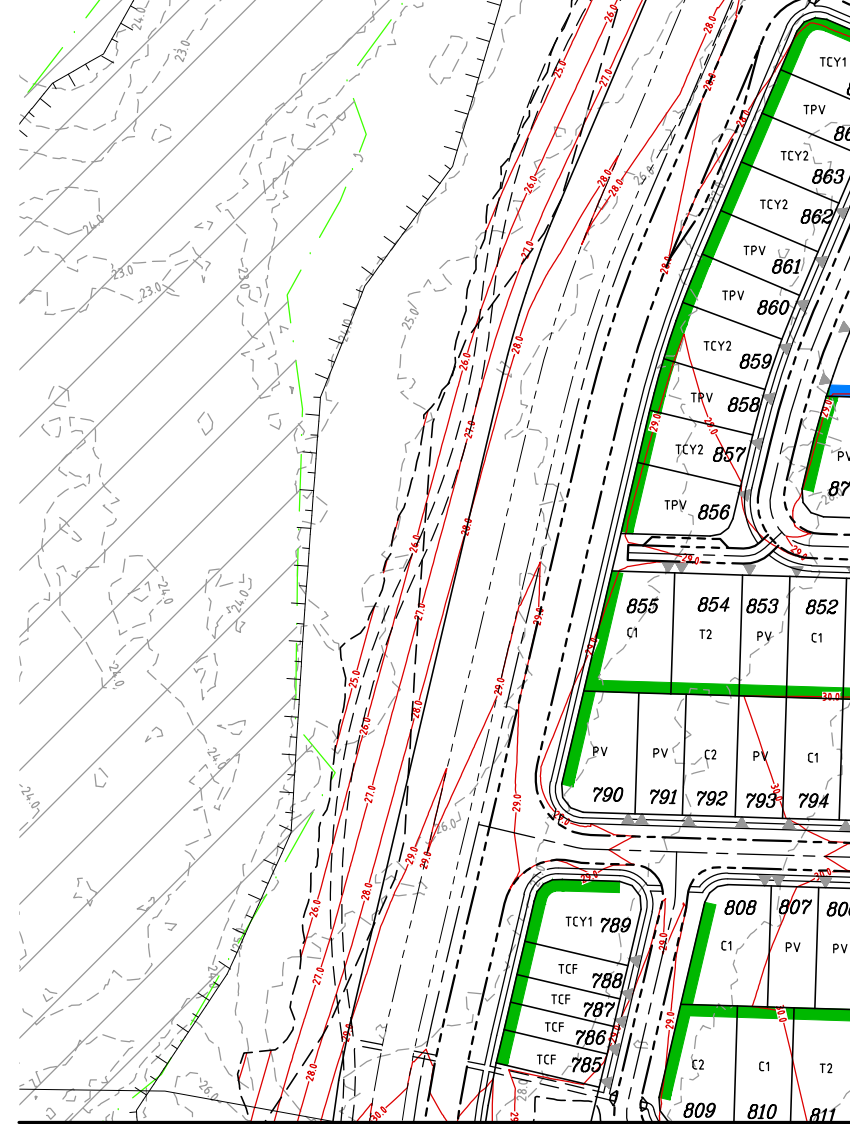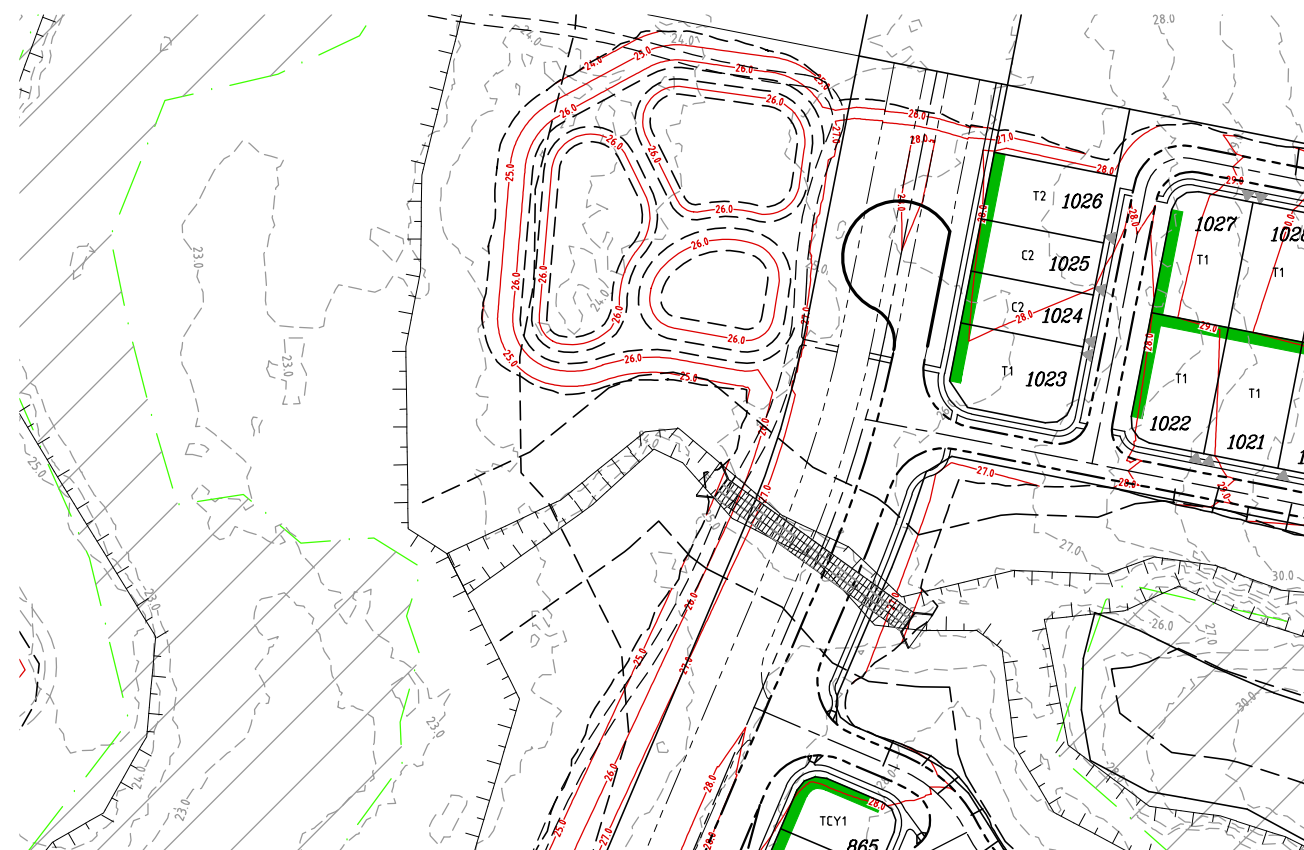


LEGEND

-

PLANS AND DOCUMENTS referred to in the PDA DEVELOPMENT APPROVAL

Approval no: DEV2016/821

Date: 23 June 2017

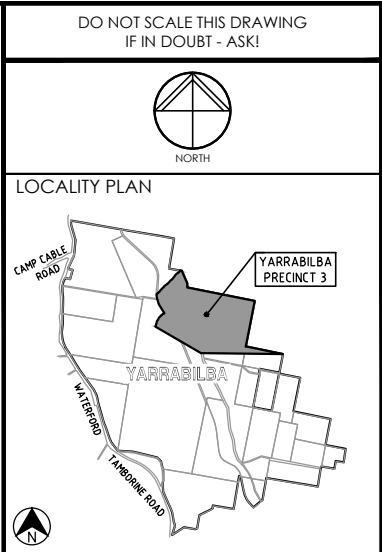[illegible]

Associated Consultants

RPS


RPS Australia East Pty Ltd
ACN 140 292 762
ABN 44 140 292 762

14, Robina Estate Quay Corporate Park
(Suite Building) 34-36 Glenferrie Drive, Robina
PO Box 1048 Robina DC, Qld 4226

T +61 7 555 36900
F +61 7 555 36999

W rpsgroup.com.au

©COPYRIGHT PROTECTS THIS PLAN
Unauthorized reproduction or amendment
not permitted. Please contact the author.

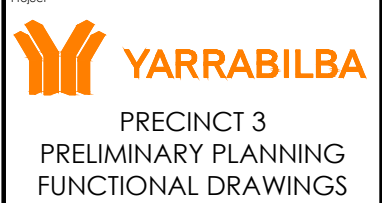

Approved - RPEQ 12805

Drawing Title

P03B+C FUNCTIONAL LAYOUT
EARTHWORKS PLAN
SHEET 6

Drawn JAS	Designed JAS	Checked GBG	Date OCT 16
Scale AS SHOWN			Sheet 19 of 23
A1	Drawing No 15-111-SK048		Revision A



Queensland
Government

Date: 23 June 2017

A map of the Yarrabilba Precinct 3 area. The precinct is shaded in grey. It is located south of Camp Cable Road and east of Watersford. The town of Yarrabilba is shown to the south of the precinct. The precinct is bounded by Camp Cable Road to the north, Watersford to the west, and Yarrabilba to the south. A north arrow is located in the bottom left corner.

[illegible]

RPS

RPS Australia East Pty Ltd
ACN 140 292 762
ABN 14 140 292 762

Suite 4, Robina East Quay Corporate Park
(North Building) 34-36 Glenferrie Drive, Rob
PO Box 1048 Robina DC, Qld 4226

T +61 7 555 36990
F +61 7 555 36999

©COPYRIGHT PROTECTS THIS PLAN
Unauthorised reproduction or amendment
not permitted. Release covered by copyright.

W www.rps.com.au



YARRABILBA

PRECINCT 3
PRELIMINARY PLANNING
FUNCTIONAL DRAWINGS




KN GROUP PTY LTD
CONSULTING ENGINEERS

LEVEL 2 - 71 GREY STREET
SOUTH BRISBANE
QUEENSLAND 4101
PHONE 07 3017 1900
FAX 07 3017 1911
EMAIL kng@knpl.com.au
ABN 35 112 053 611


Drawing Title

P03B+C FUNCTIONAL LAYOUT
PEDESTRIAN LINK
LAYOUT PLAN

Drawn JAS	Designed JAS	Checked GBG	Date OCT 16
Scale AS SHOWN			Sheet 24 of 2
A1	Drawing No 15-111-SK053		Revision A

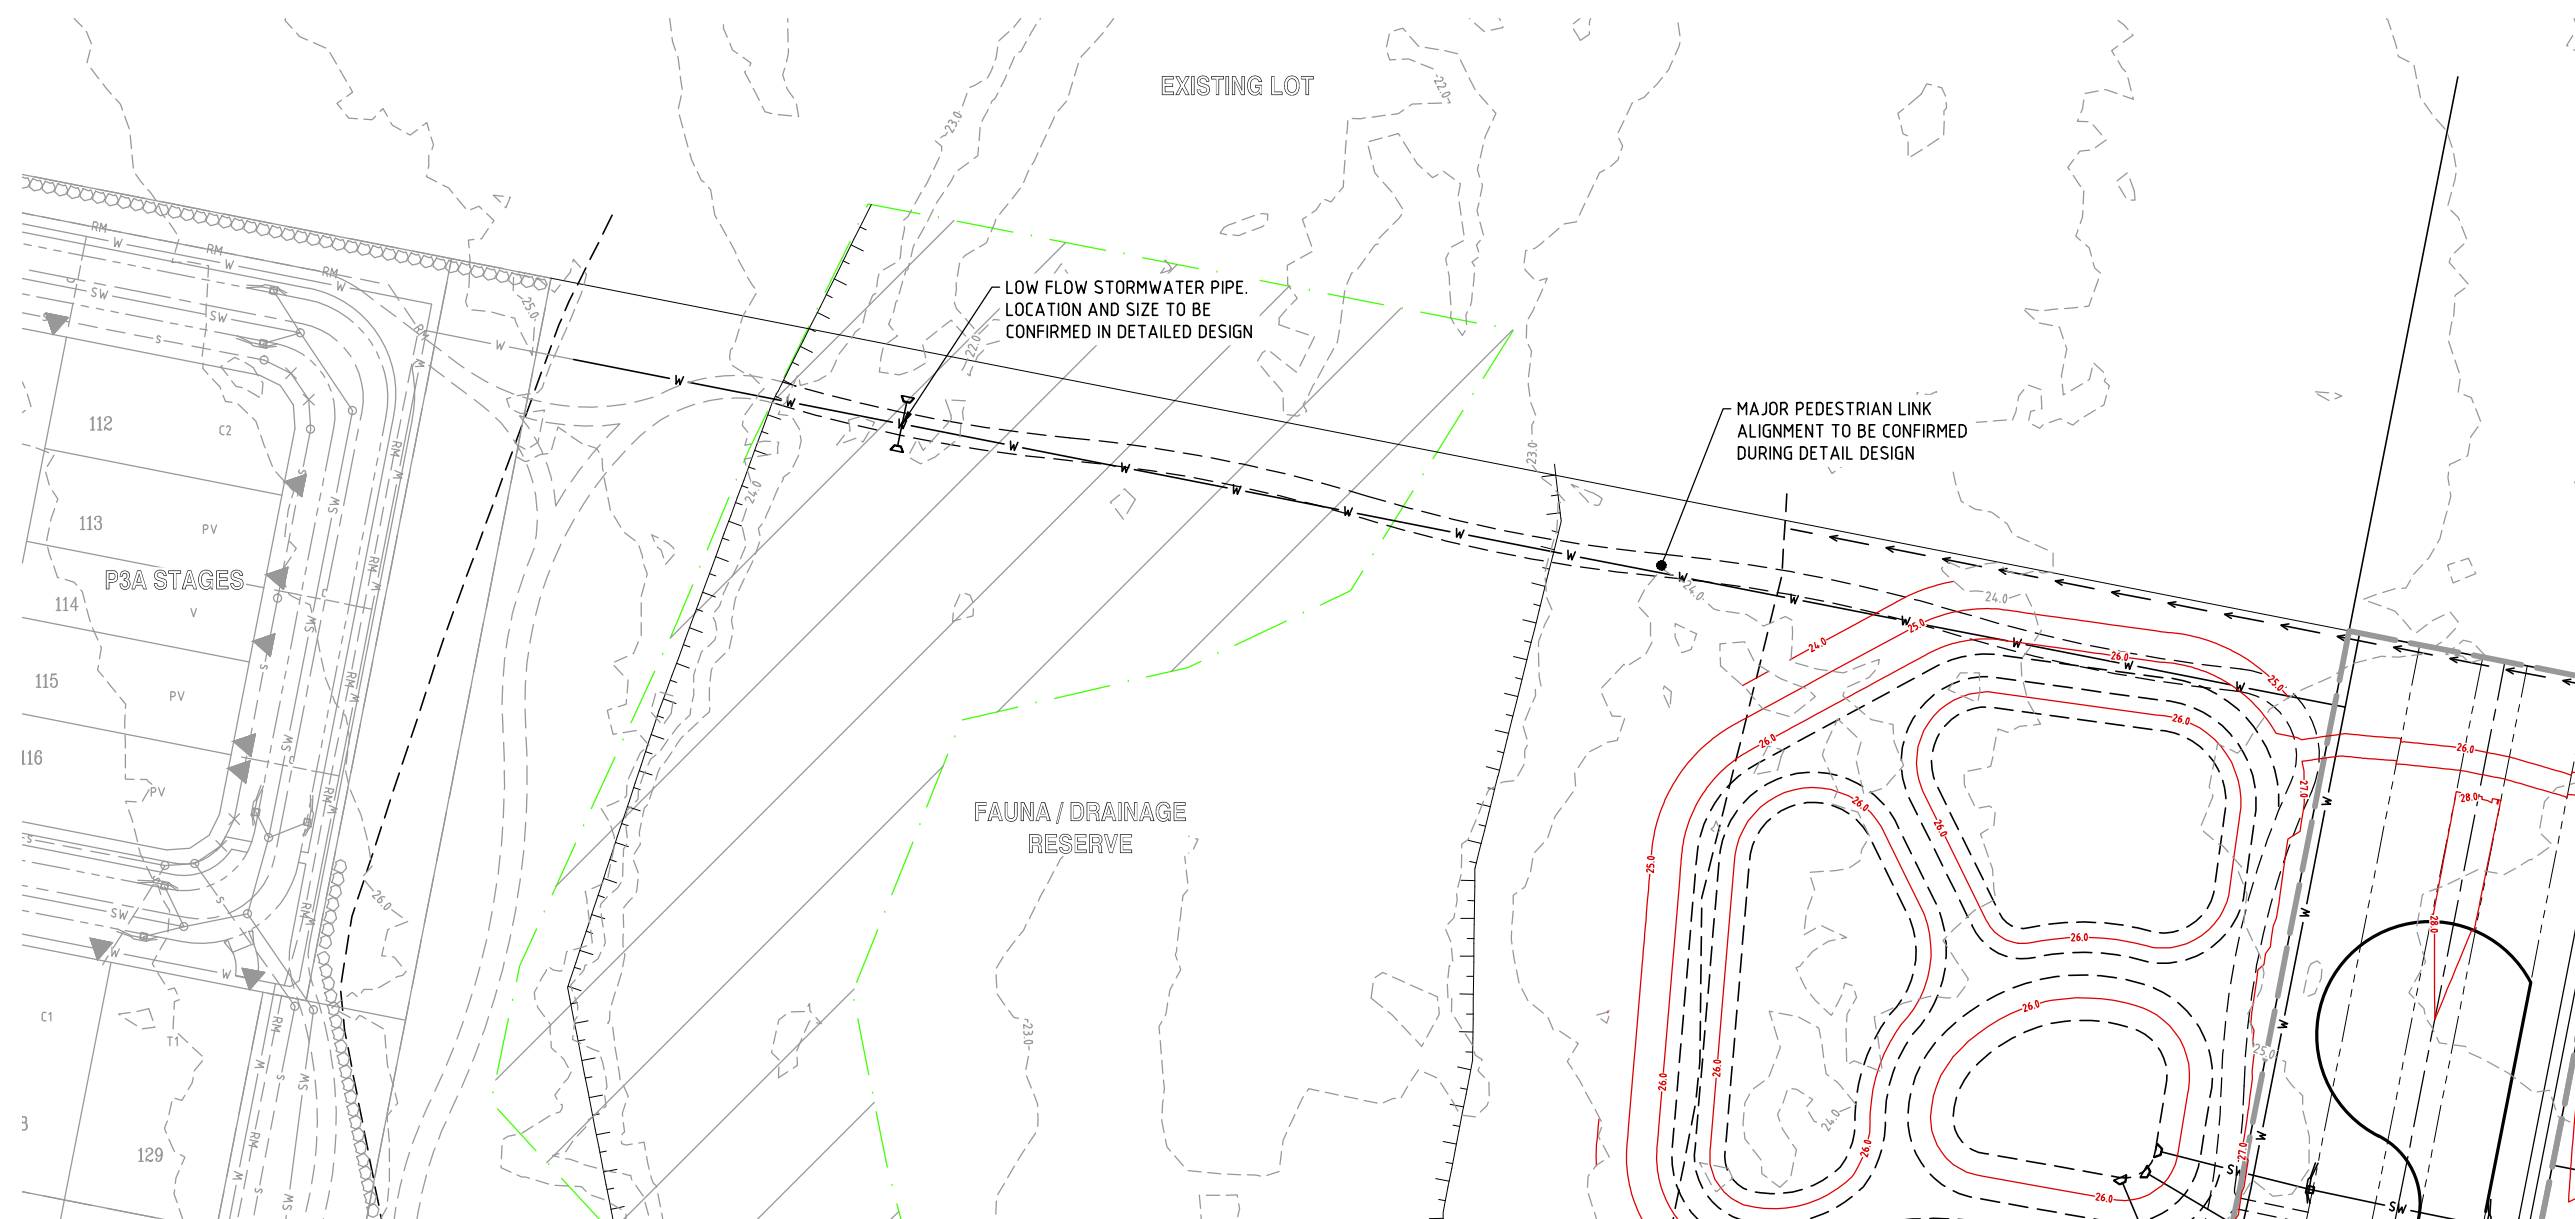

PEDESTRIAN LINK LAYOUT PLAN
SCALE 1:500

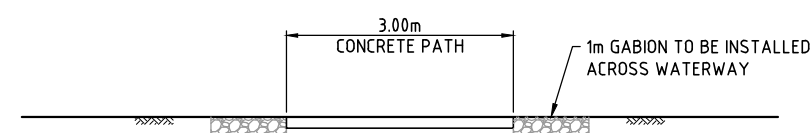



TYPICAL PATH SECTION
SCALE 1:50

Diagram illustrating the proposed and existing infrastructure layout, including various sewer, water, and trunk lines, along with a 30m buffer line and existing top of bank.

- PROPOSED KERB FACE
- PROPOSED SEWER
- PROPOSED STORMWATER
- PROPOSED WATER
- PROPOSED TRUNK WATER
- FUTURE RISING MAIN
- FUTURE TRUNK SEWER
- EXISTING SEWER
- EXISTING STORMWATER
- EXISTING WATER
- EXISTING TRUNK WATER
- VEGETATION OFFSET LINE
- EXISTING TOP OF BANK
- 30m BUFFER LINE

LEGEND

- PROPOSED KERB FACE
- EXISTING OVERHEAD POWERLINES
- PROPOSED SEWER
- PROPOSED STORMWATER
- PROPOSED WATER
- PROPOSED TRUNK WATER
- FUTURE RISING MAIN
- FUTURE TRUNK SEWER
- EXISTING SEWER
- EXISTING STORMWATER
- EXISTING WATER
- EXISTING TRUNK WATER
- VEGETATION OFFSET LINE
- EXISTING TOP OF BANK
- 30m BUFFER LINE

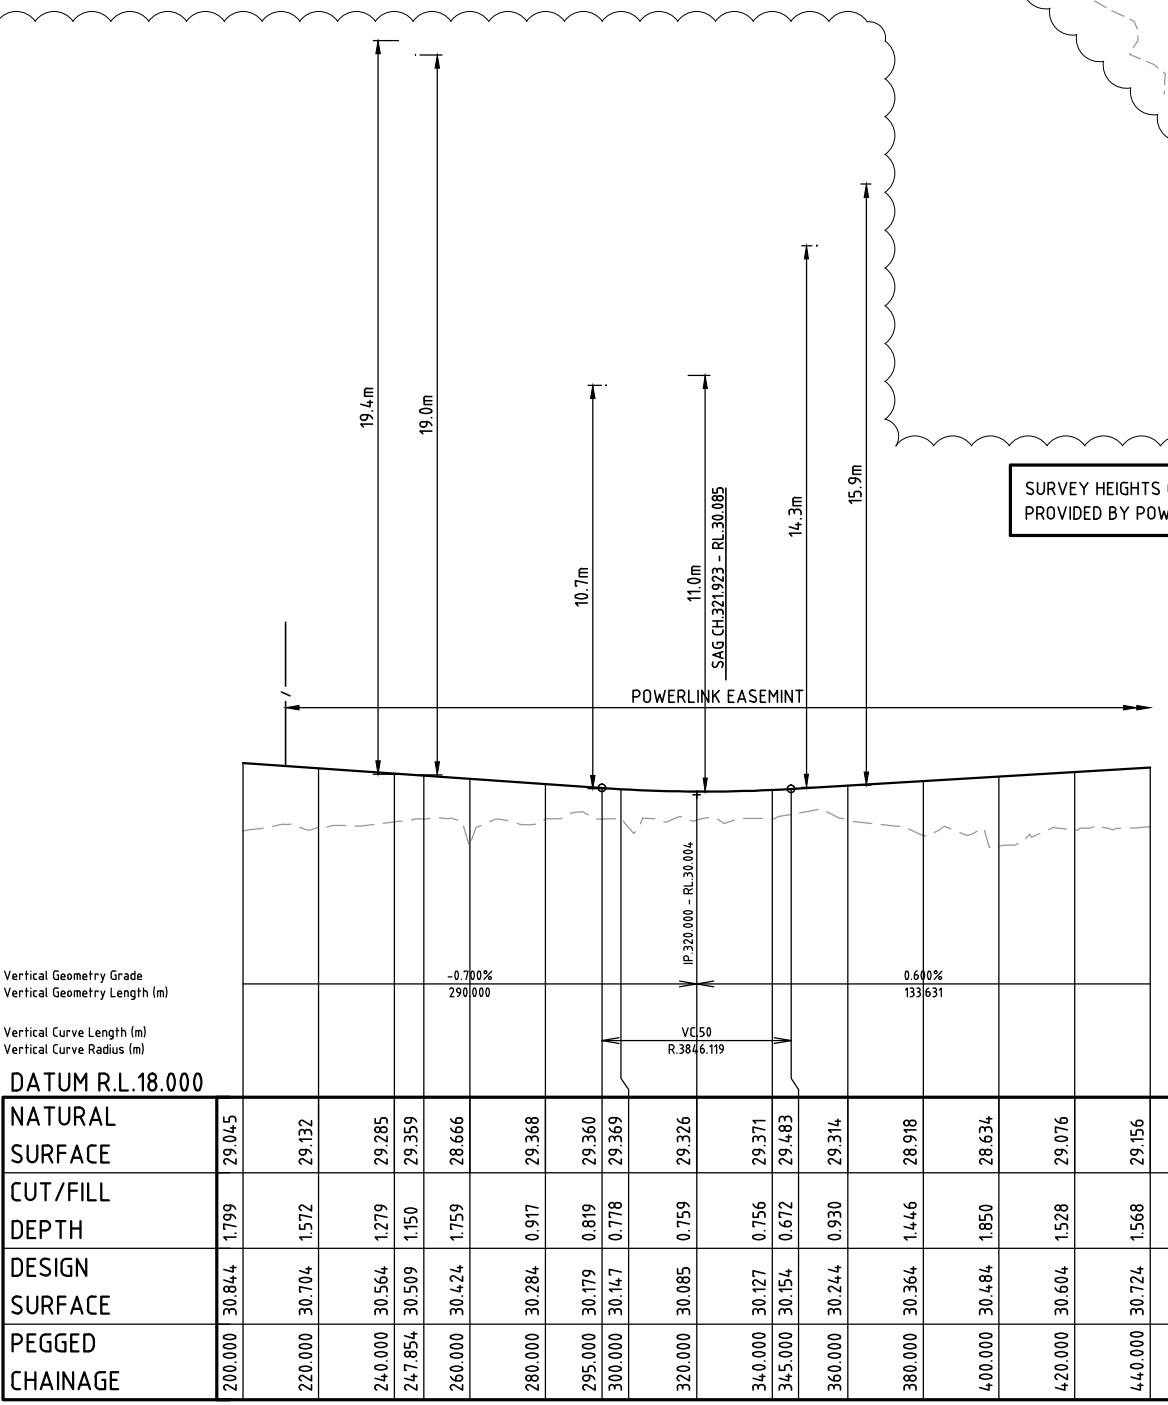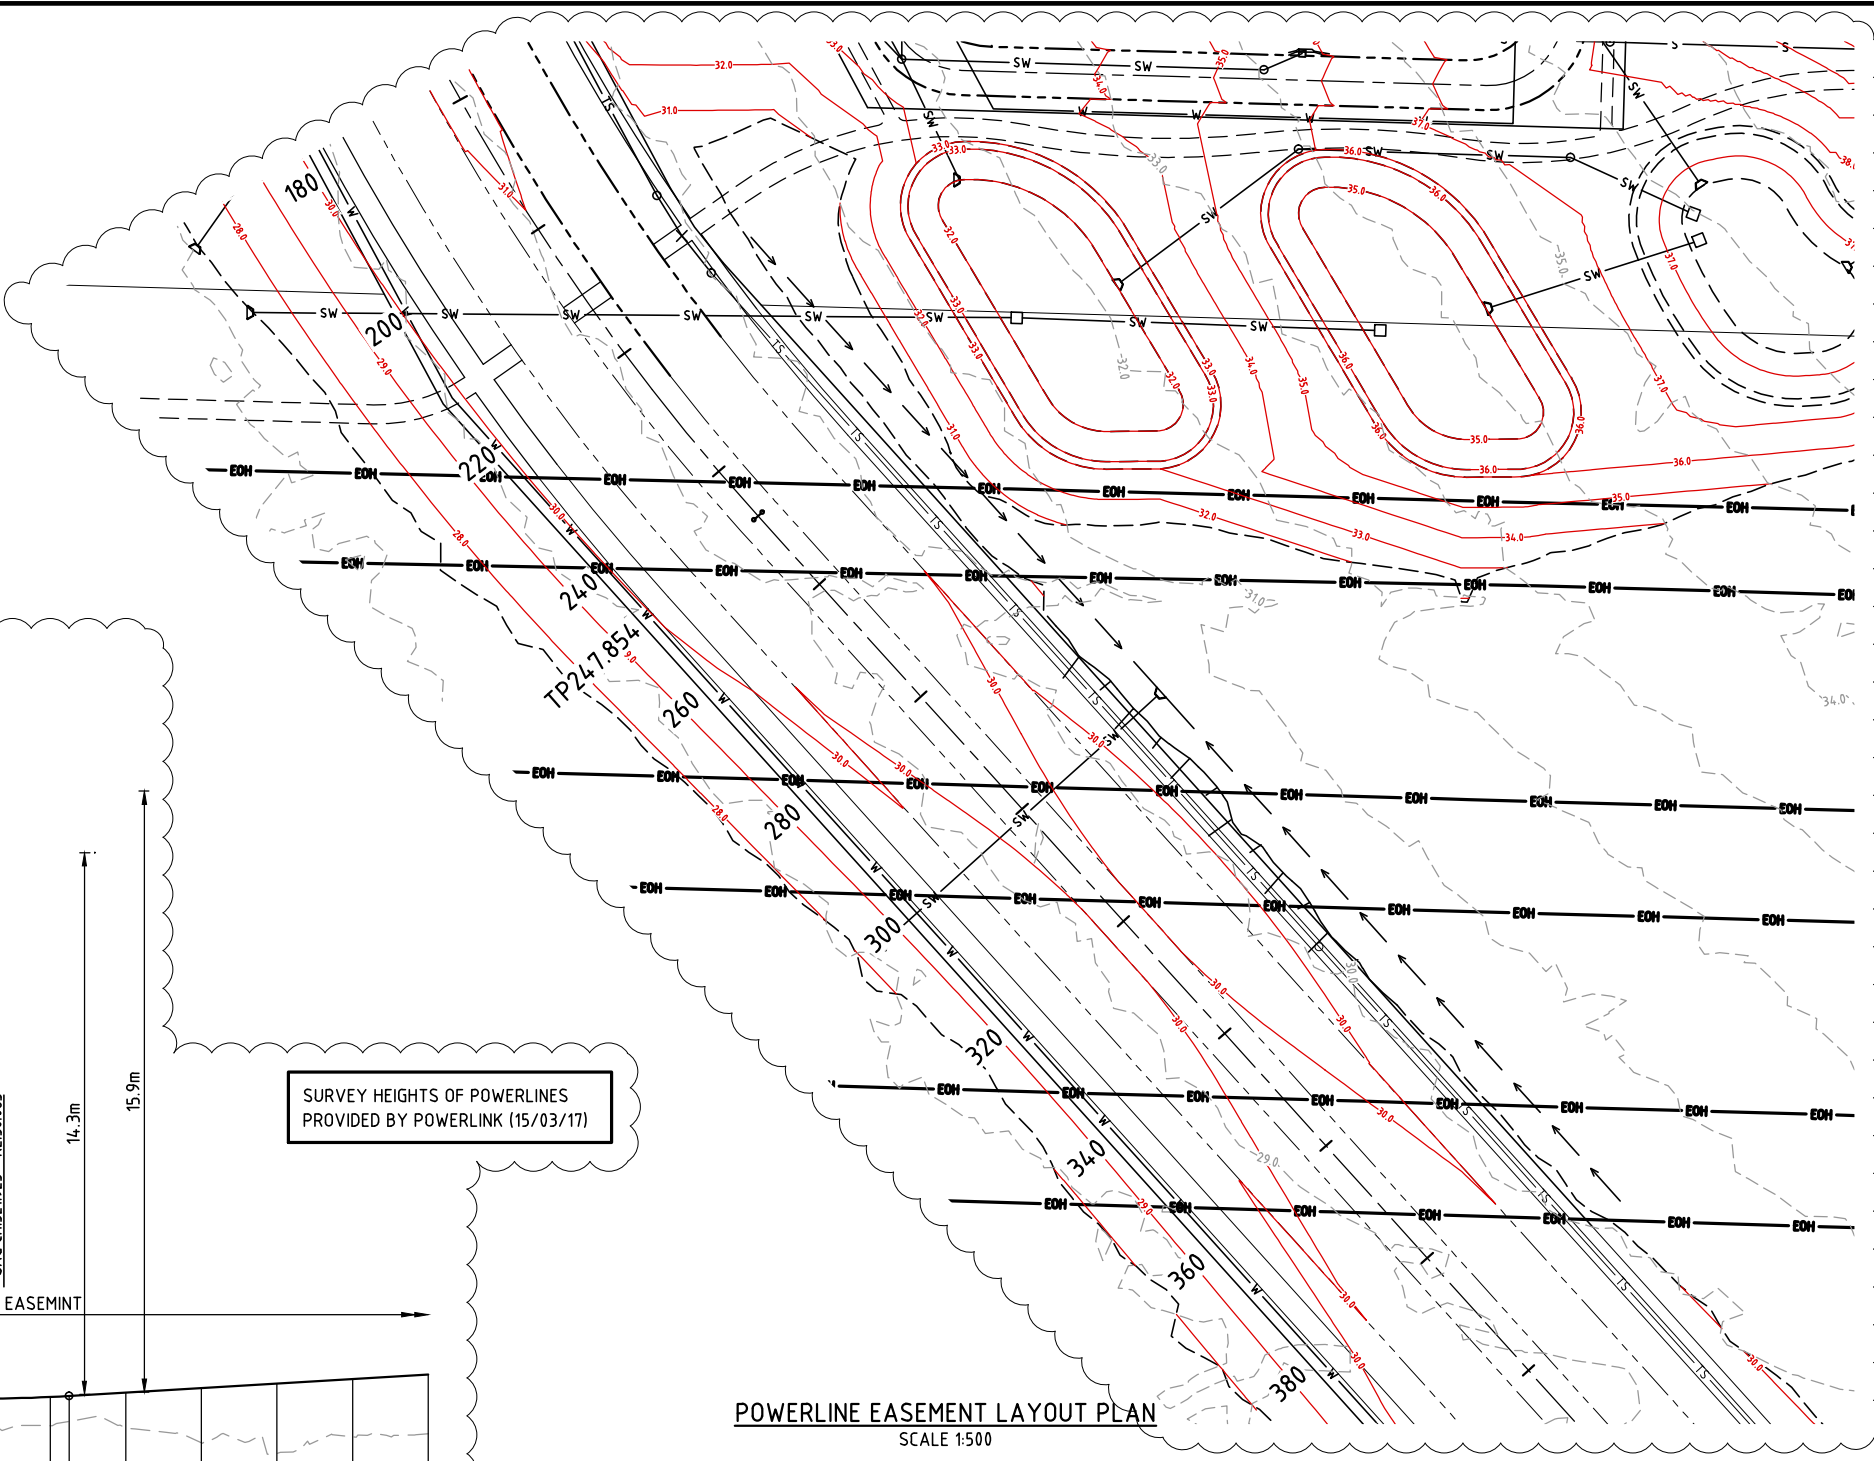


POWERLINE EASEMENT LAYOUT PLAN
SCALE 1:500

PLANS AND DOCUMENTS referred to in the PDA DEVELOPMENT APPROVAL

Approval no: DEV2016/821

Date: 23 June 2017

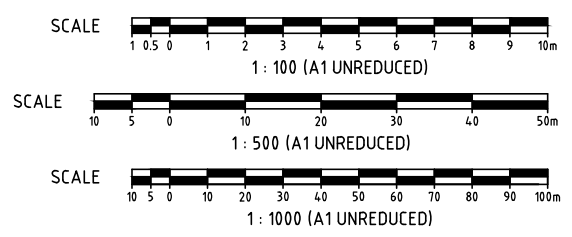

DO NOT SCALE THIS DRAWING
IF IN DOUBT - ASK!

NORTH

LOCALITY PLAN

CAMP CABLE ROAD
YARRABILBA
WATERBURY
YARRABILLBA PRECINCT 3

REVISIONS

No	Description	Date	By
A	FOR APPROVAL	FEB/17	JAS
B	POWERLINK SURVEY ADDED	13/03/17	JAS

Associated Consultants

RPS

RPS Australia East Pty Ltd
ACN 140 292 762
ABN 44 140 292 762
Suite 4, Robina East Quay Corporate Park
(North Building) 34-36 Glenelg Drive, Robina
PO Box 1048 Robina QLD 4226
T +61 7 555 36900
F +61 7 555 36999
W rpsgroup.com.au

Client

lendlease

Project

YARRABILBA

PRECINCT 3
PRELIMINARY PLANNING
FUNCTIONAL DRAWINGS

KN GROUP PTY LTD
CONSULTING ENGINEERS

LEVEL 2 - 71 GREY STREET
SOUTH BRISBANE
QUEENSLAND 4101
PHONE 07 3017 1900
FAX 07 3017 1911
EMAIL kng@knpl.com.au
ABN 35 112 053 611

Approved - RPEQ 12805

Drawing Title

P03B+C FUNCTIONAL LAYOUT
POWERLINE EASEMENT
LAYOUT PLAN

Drawn	Designed	Checked	Date
JAS	JAS	GBG	OCT 16

Scale	Sheet
AS SHOWN	25 of 23

Drawing No	Revision
15-111-SK054	B

H:\2015\1511 Yarrabilba P3 Preliminary Support\Engineering\Acad\15-111-SK054-P03B-C-FUNC POWER EMT.dwg Plotted by: JST on 27/03/2017 9:44:51 AM