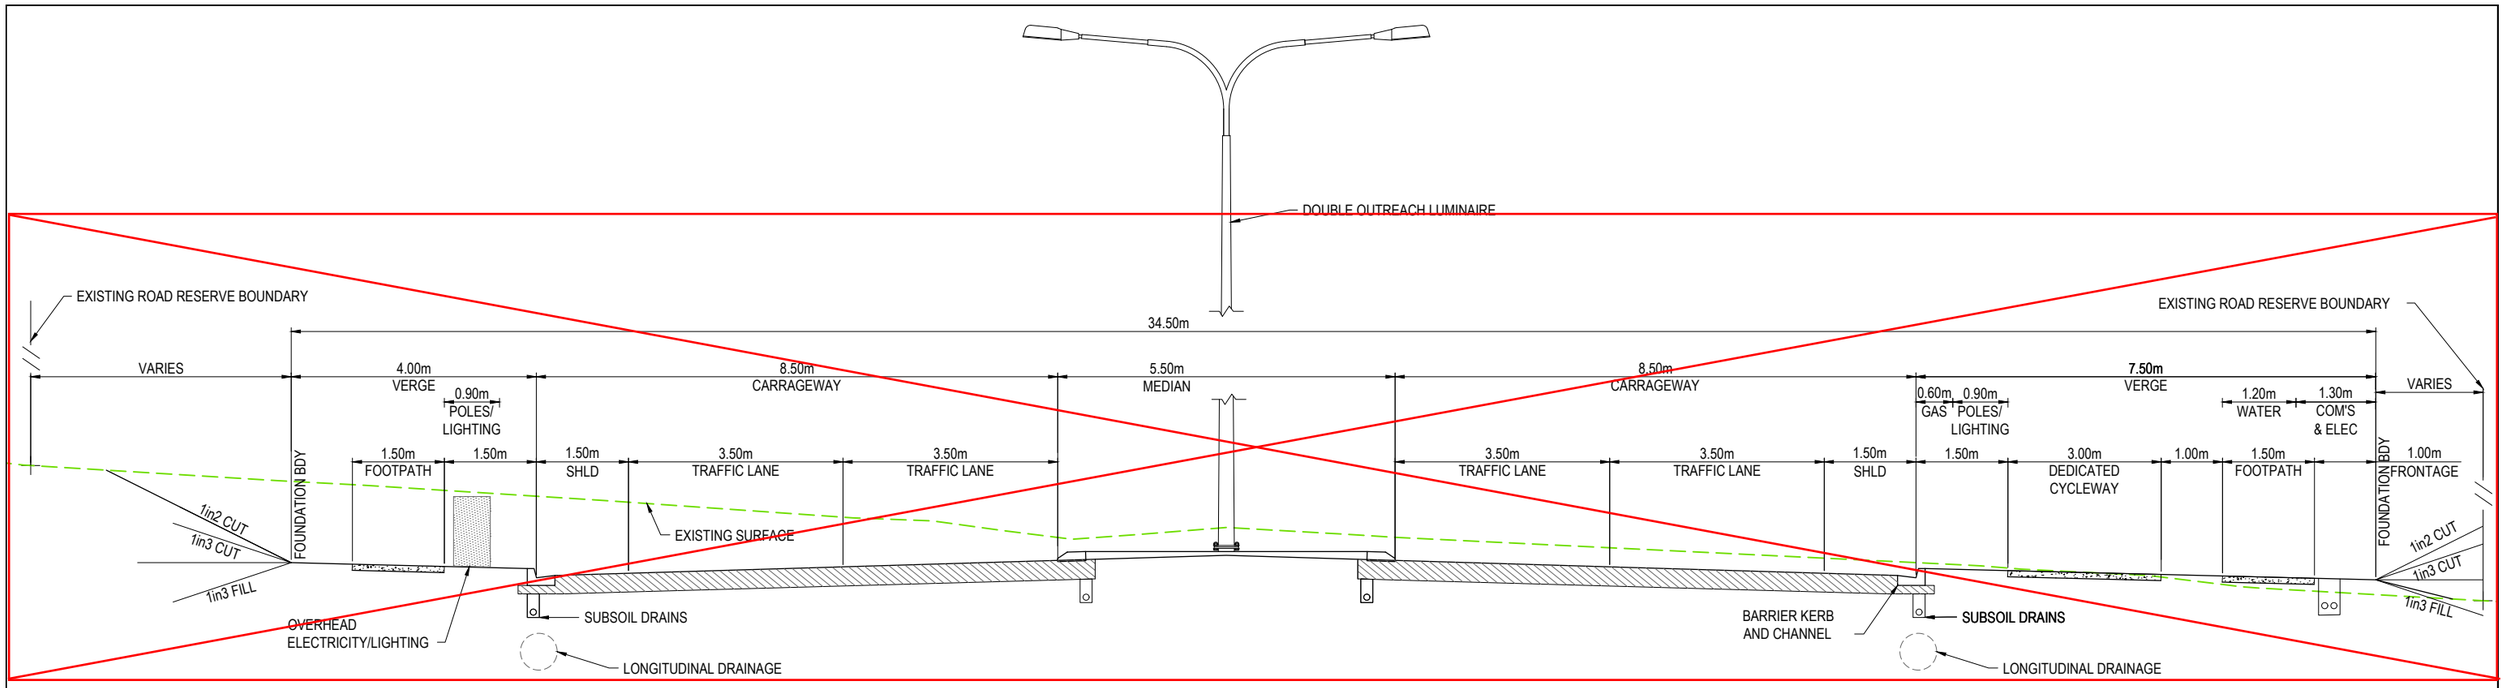

TEVIOT ROAD TYPICAL SECTION - ULTIMATE

N.T.S

AMENDED IN RED

By: Brandon Bouda

Date: 19 September 2017

Queensland Government

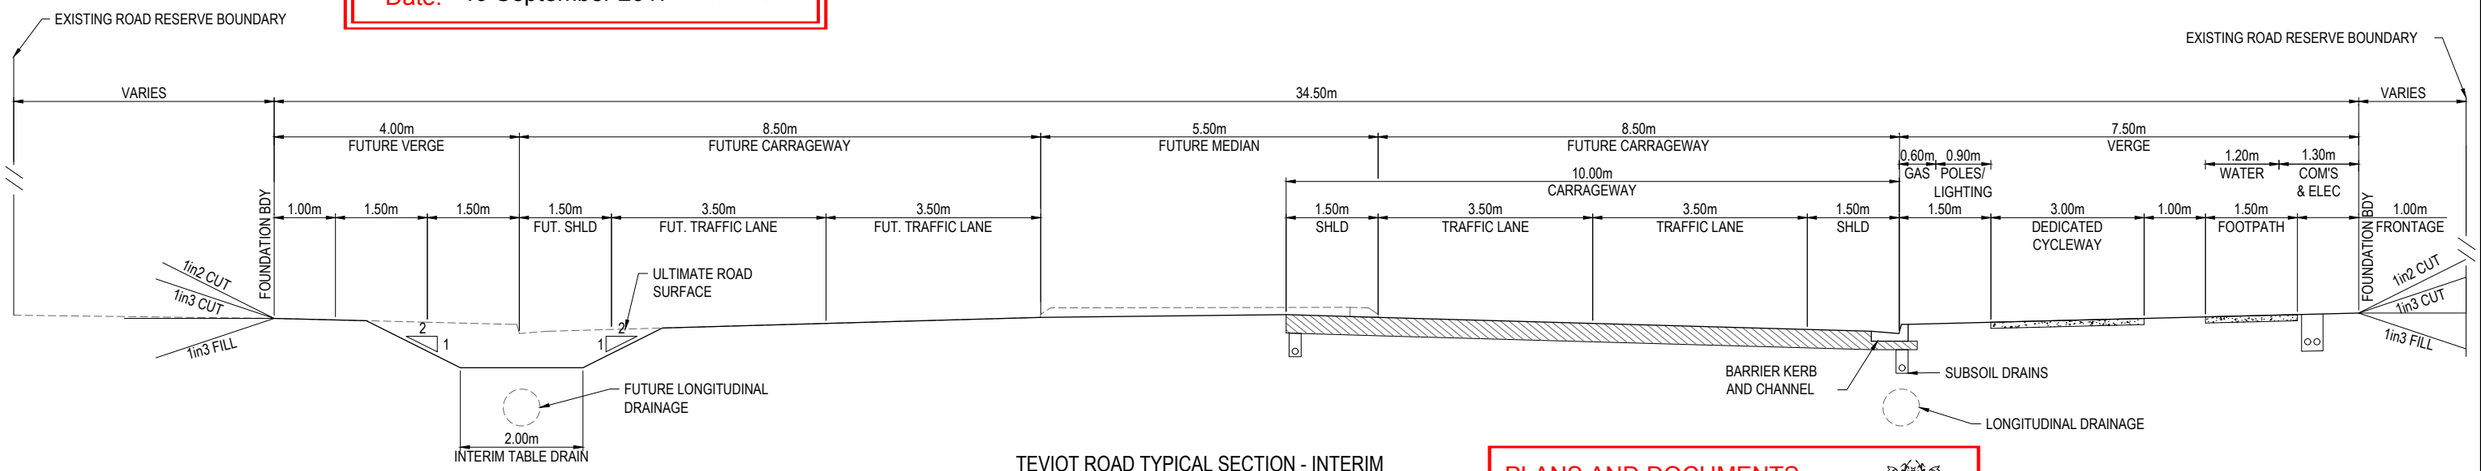

TEVIOT ROAD TYPICAL SECTION - INTERIM

N.T.S

PLANS AND DOCUMENTS referred to in the PDA DEVELOPMENT APPROVAL

Approval no: DEV2016/811

Date: 21 September 2017

Queensland Government

REVISION	DATE	ISSUE DETAILS	DRAWN	DESIGN
1	02.03.17	ORIGINAL ISSUE ON NEW PROJECT NUMBER	BF	AM
2				
3				
4				
5				
6				
7				
8				

DRAWN

DESIGN

STATUS: NOT FOR CONSTRUCTION

APPROVED

SCALE

CLIENT: Riverside CELESTINO

calibre

© 2017 www.calibregroup.com

PROJECT: RIVERSIDE CELESTINO JIMBOOMBA

DISCLAIMER
ALL DIMENSIONS TO BE CHECKED ON SITE BY CONTRACTOR PRIOR TO CONSTRUCTION. USE WRITTEN DIMENSIONS ONLY, DO NOT SCALE.

DRAWING TITLE: TEVIOT ROAD TYPICAL CROSS SECTIONS

PROJECT No.	DRAWING No.	REVISION
16-003350	SK07	1