


PLANS AND DOCUMENTS  
referred to in the ULDA  
APPROVAL dated 10/11/09

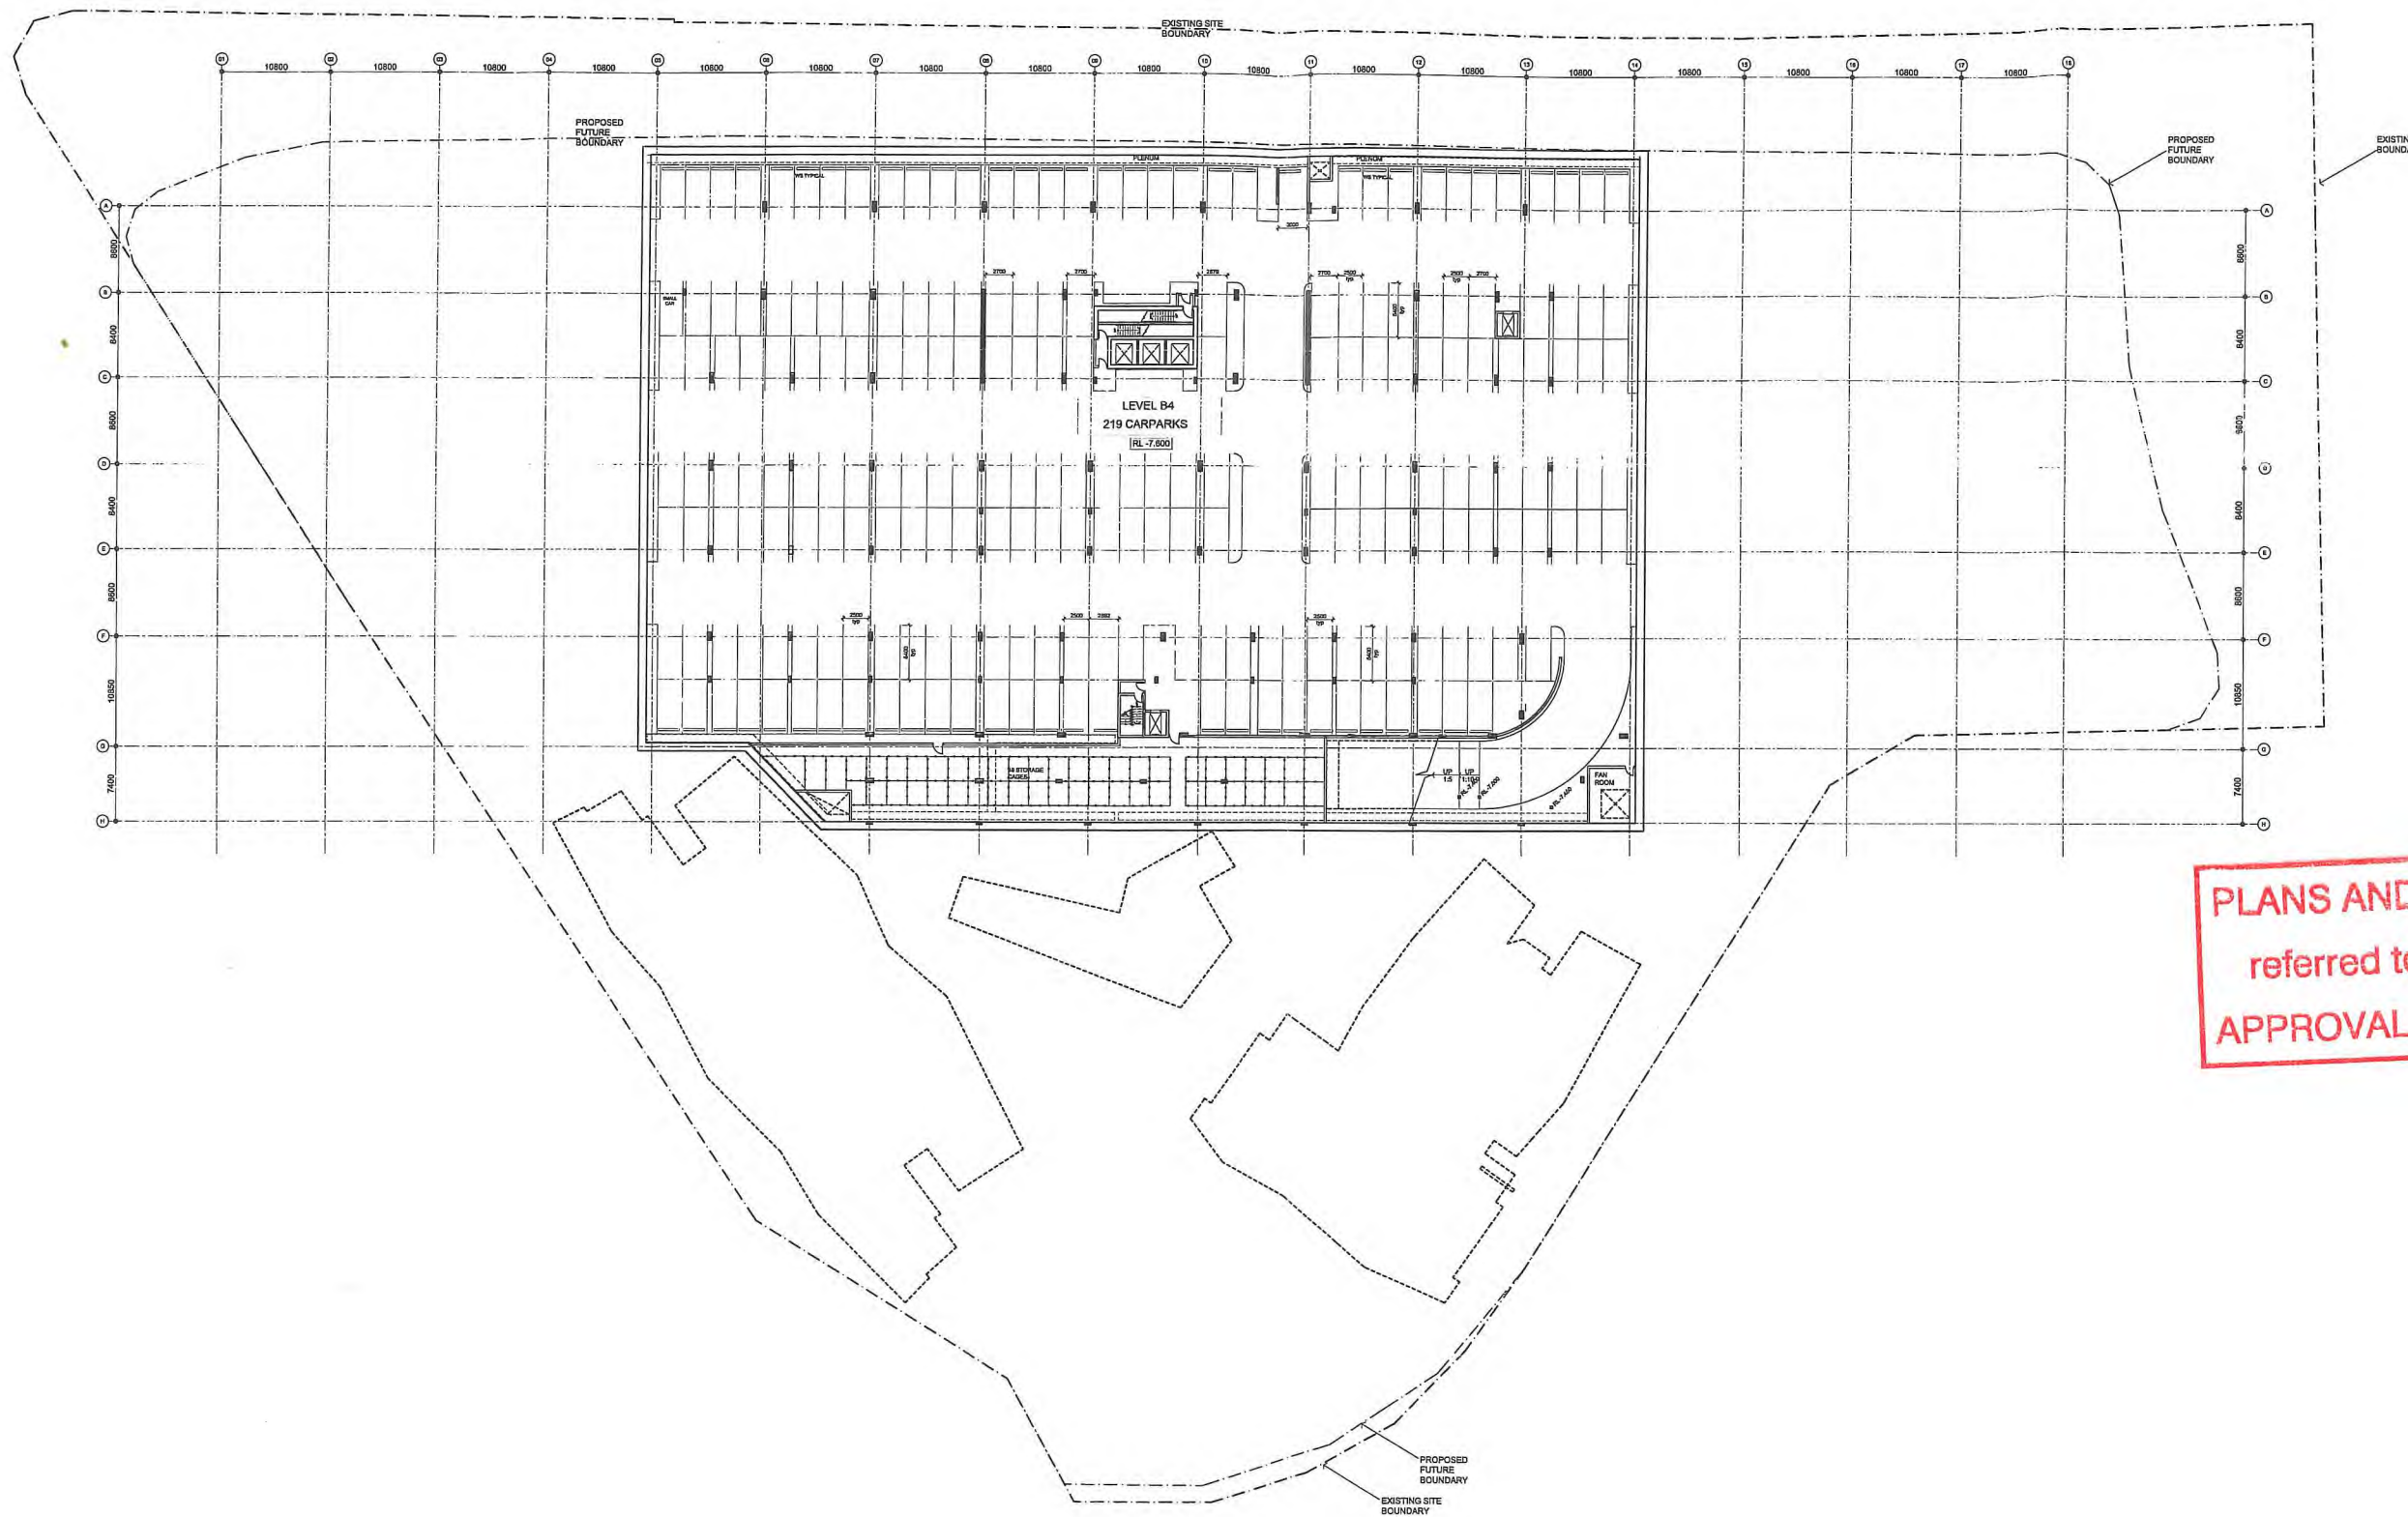

**1 FLOOR PLAN - BASEMENT LEVEL 4**  
1:250