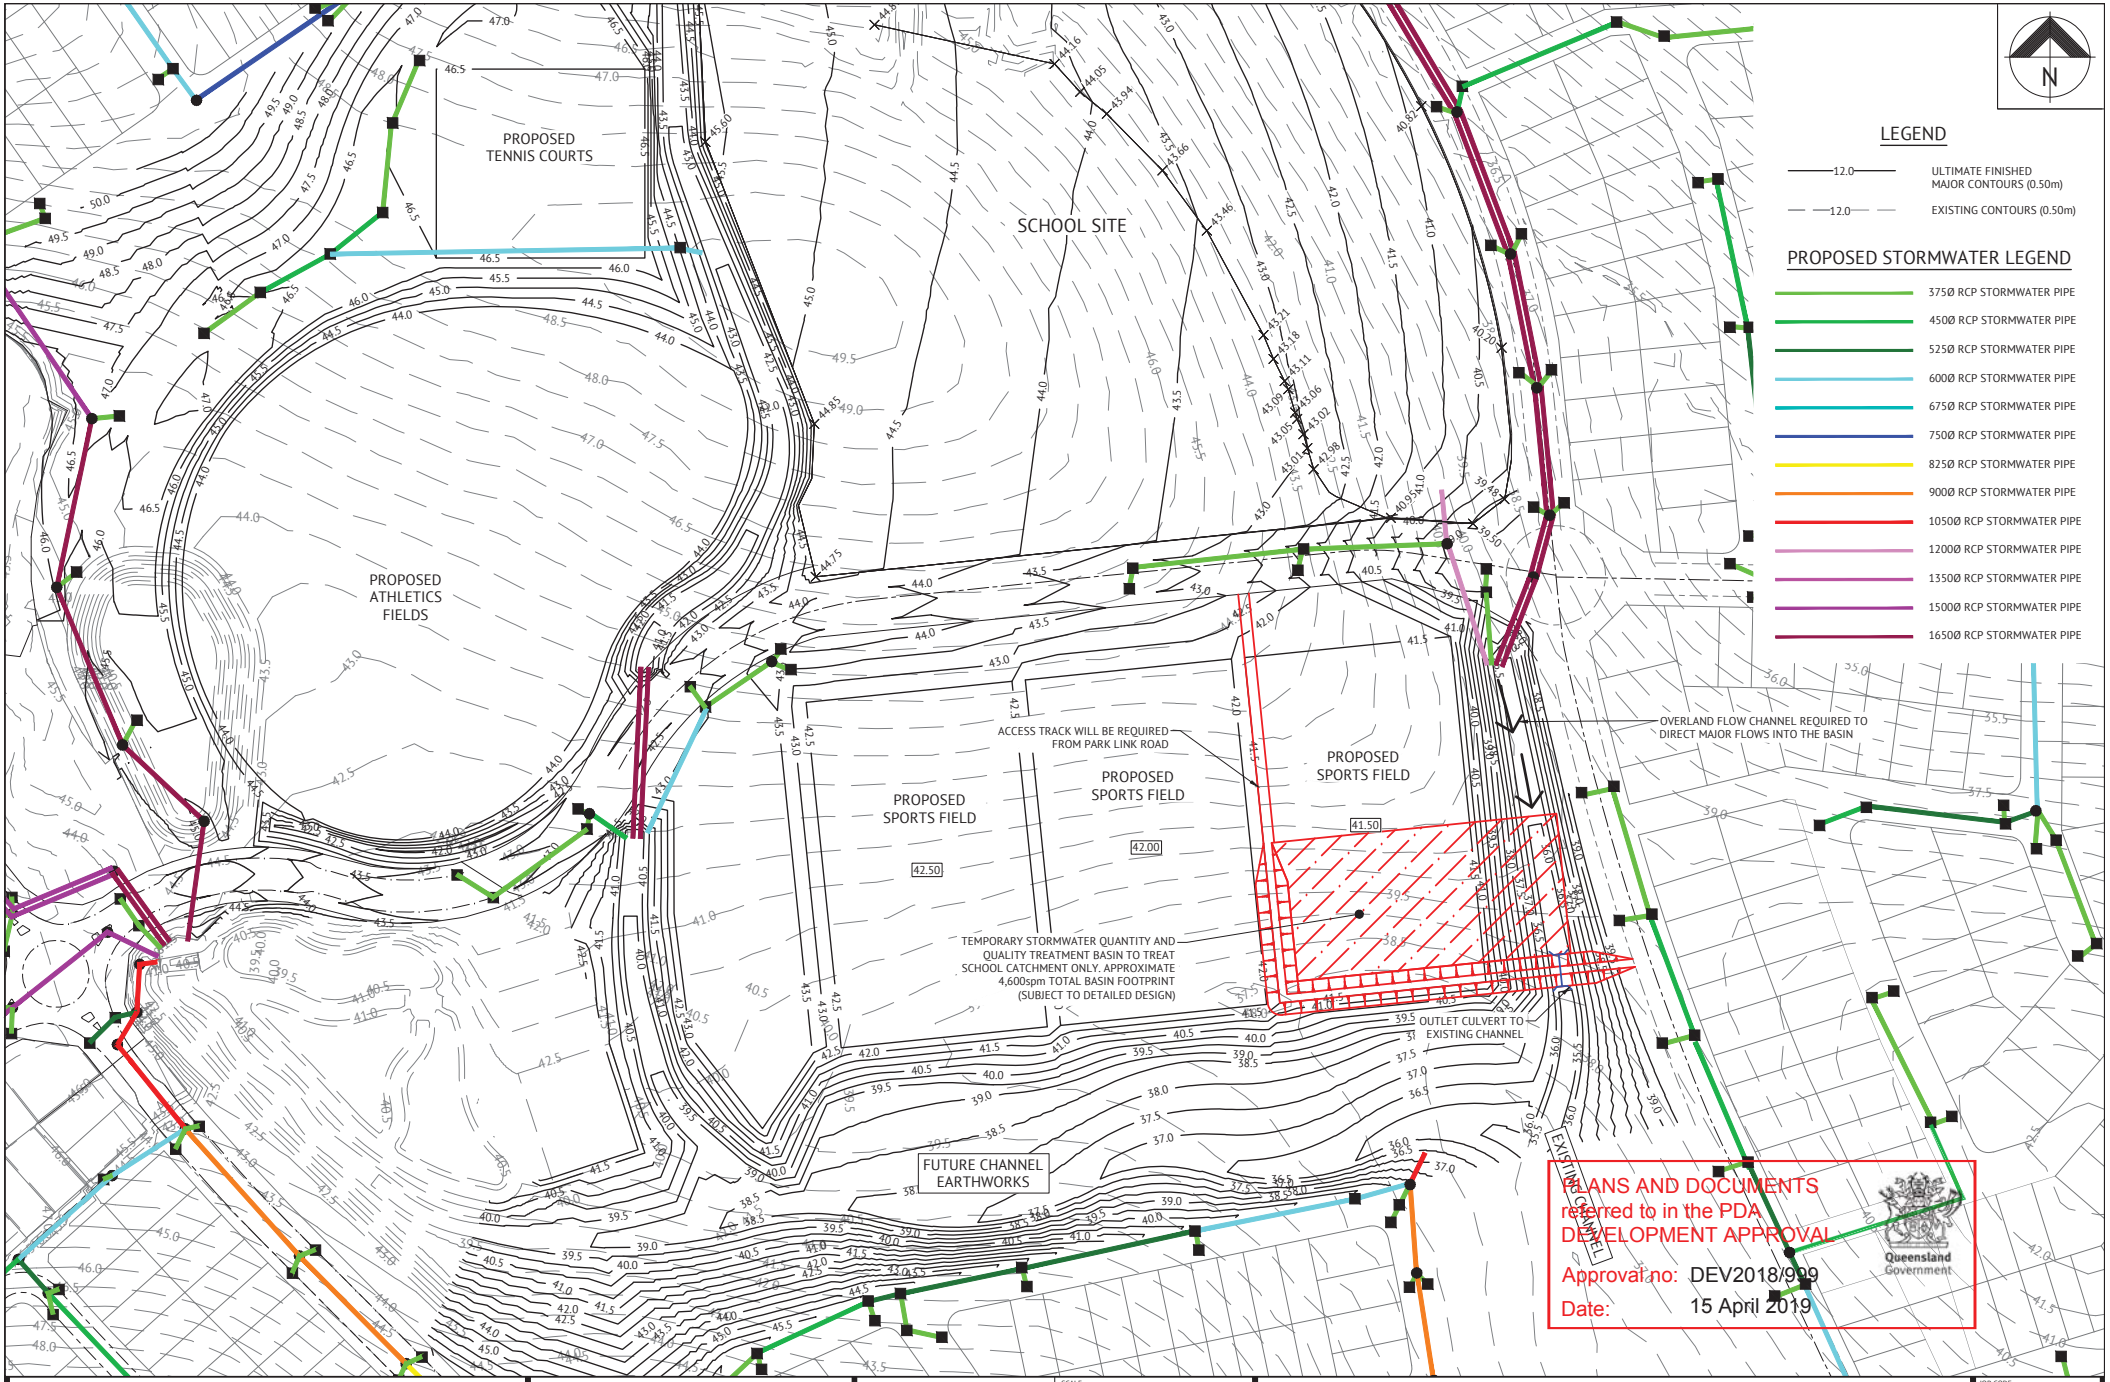

DATE	REV	DESCRIPTION	REC	APP
19/12/18	A	PRELIMINARY ISSUE	MM	

REVISIONS

Premise

BRISBANE OFFICE
LEVEL 1, 100 BRUNSWICK STREET
PO BOX 361
FORTITUDE VALLEY, QLD 4006
PH: (07) 3253 2222
WEB: www.premise.com.au

DESIGNED MM
CHECKED MM
PROJECT MANAGER JS
ENGINEERING CERTIFICATION
JOSHUA STONE RPEQ 15187

SCALE
0 20 40 60m
SCALE 1:1000 (A1)
ORIGINAL SHEET SIZE A1

CLIENT MIRVAC
PROJECT PROPOSED SUBDIVISION
LOCATION GREENBANK ROAD, GREENBANK
SHEET TITLE PRELIMINARY STORMWATER QUANTITY AND QUALITY TREATMENT LAYOUT

JOB CODE MIR016
SHEET NUMBER SKC06
REV A