


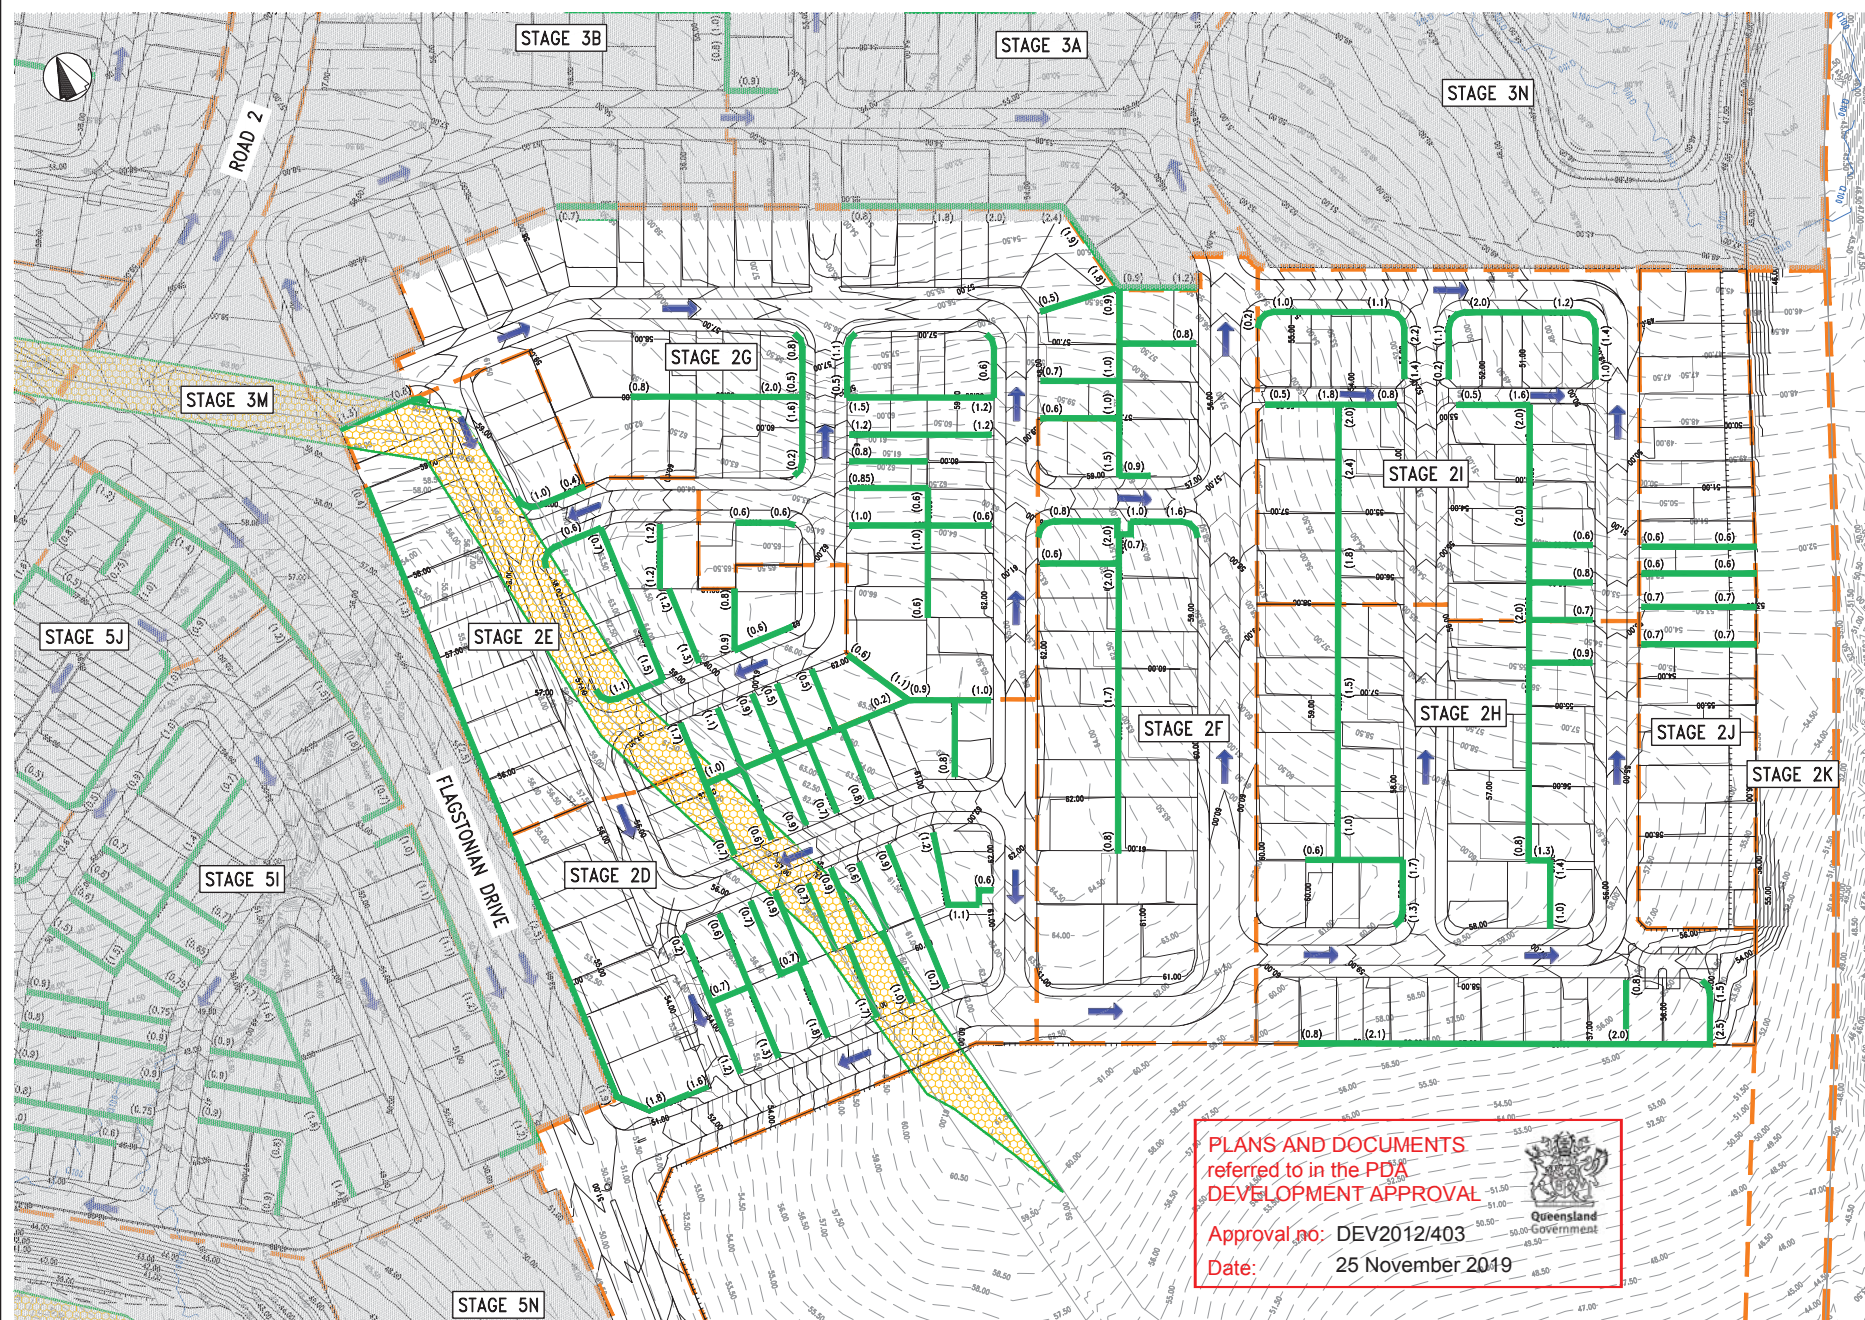

LEGEND


- 15 — FINISHED SURFACE CONTOURS
- 15 — EXISTING SURFACE CONTOURS
- NOMINAL KERB LINE
- TOP OF BATTER
- TOE OF BATTER
- STAGE BOUNDARY
- STAGE SUB BOUNDARY
- RETAINING WALL
- (1.5) — INDICATIVE RETAINING WALL HEIGHT
- Q100 — EXISTING Q100 INUNDATION LINE
- OVERLAND FLOW PATH
- EXISTING VEGETATION

PLANS AND DOCUMENTS
referred to in the PDA
DEVELOPMENT APPROVAL

Approval no: DEV2012/403
Date: 25 November 2019

Queensland Government

REV	DESCRIPTION	BY	CHK	DATE
A	DRAWN FOR INTERNAL ISSUE	SW	JAH	24.07.18
B	CHANGES FOR FURTHER ISSUE REQUEST	LJA	JAH	28.11.18
C	LAYOUT UPDATED	LJA	JAH	11.07.19
D	LAYOUT UPDATED	SW	JAH	26.09.19

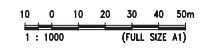

NAME Jason Harley
RPEQ 54665

Approved by, for and on behalf of Meinhardt

This drawing has been produced for the exclusive use of the client (nominated on this document). No third party is to rely on this document without written permission from Meinhardt. This drawing is not to be constructed from unless 'Issued for construction' is displayed and only where signed by an RPEQ.



Meinhardt Urban Pty Ltd
A.B.N. 29 064 159 151

Brisbane - Level 2, 135 Wickham Terrace, Spring Hill QLD 4000
Gold Coast - Level 1, 34 Thomas Drive, Chevron Island QLD 4217
Sunshine Coast - 4 Palm Street, Maroochydore QLD 4558
Postal PO Box 2293, Southport QLD 4215


T: +61 7 5528 6411
F: +61 7 5528 6422
info@meinhardtagroup.com
http://www.meinhardtagroup.com



CLIENT
PEET FLAGSTONE CITY Pty. Ltd.

TITLE
EARTHWORKS LAYOUT PLAN

PROJECT		FLAGSTONE CITY - ROL APPLICATION - STAGES 2-5	
STAGE 2		ECONOMIC DEVELOPMENT QUEENSLAND	
STATUS		INFORMATION	
NOT FOR CONSTRUCTION			
DESIGNED	DRAWN	APPROVED	DATE
NM	SW	Jah	04.07.18
PROJECT NO	DRAWING NO	SCALE @ A1	SHEET
15-888	S2-100	1:1000	1 OF 1
			REV
			D

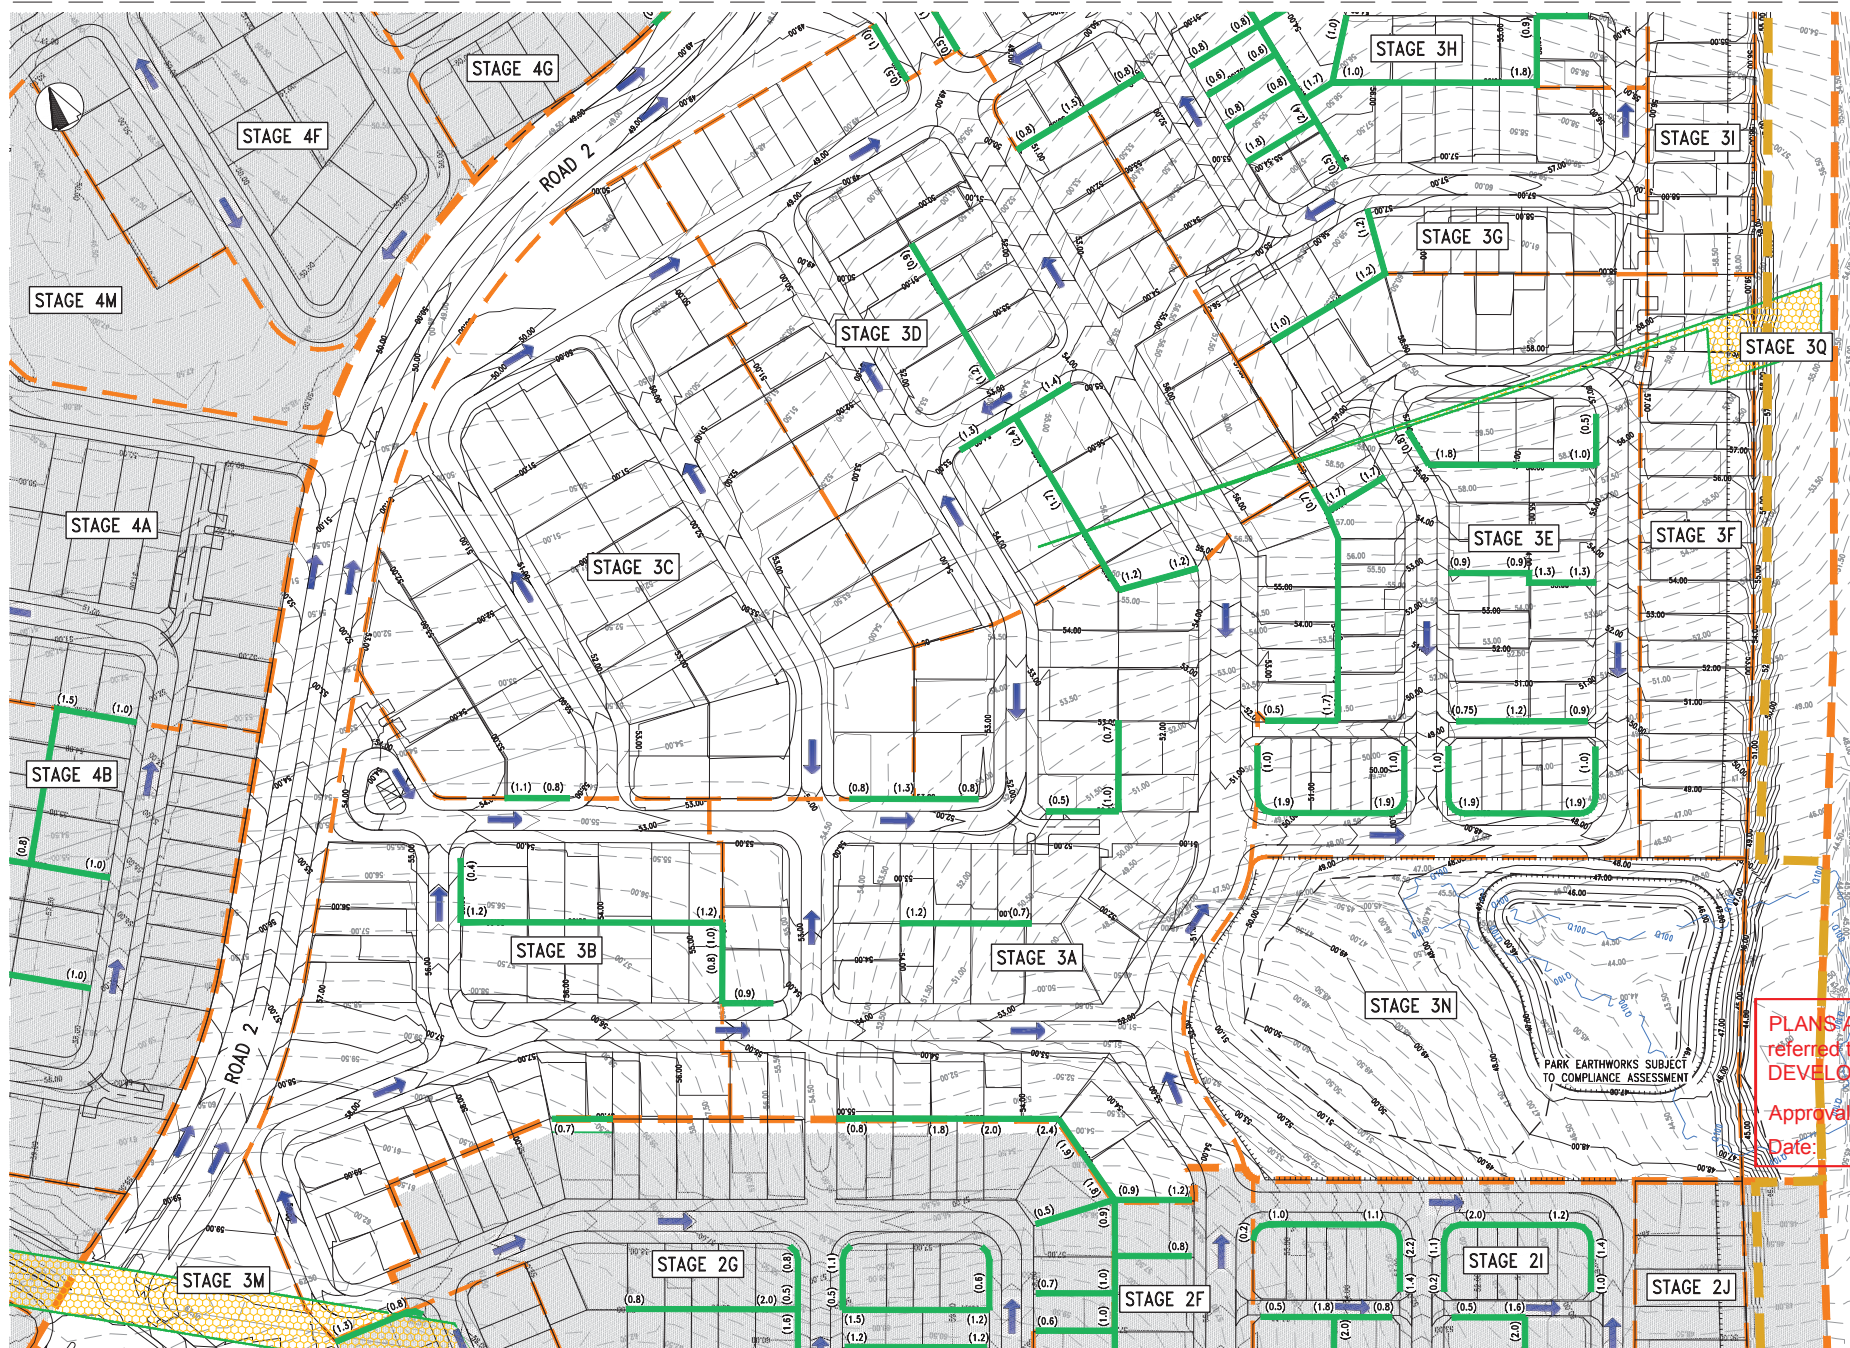

LEGEND

- 15 FINISHED SURFACE CONTOURS
- 15 EXISTING SURFACE CONTOURS
- NOMINAL KERB LINE
- TOP OF BATTER
- TOE OF BATTER
- STAGE BOUNDARY
- STAGE SUB BOUNDARY
- RETAINING WALL
- (1.5) INDICATIVE RETAINING WALL HEIGHT
- Q100 EXISTING Q100 INUNDATION LINE
- OVERLAND FLOW PATH
- EXISTING VEGETATION

PLANS AND DOCUMENTS
referred to in the PDA
DEVELOPMENT APPROVAL



Approval no: DEV2012/403
Date: 25 November 2019

REV	DESCRIPTION	BY	CHK	DATE
A	DRAFT INTERNAL ISSUE	SW	SW	04/07/18
B	CHANGES FOR FURTHER ISSUE REQUEST	LH	SW	26.11.18
C	LAYOUT UPDATED	SW	SW	26.09.19

10 0 10 20 30 40 50m
1 : 1000 (FULL SIZE A1)



BRISBANE PROSPECTIVE
MACKAY CAIRNS
TOWNSWICK
WEIR
QUEENSLAND SURVEYING Pty Ltd is a Veris
Company

NAME Jason Harley
RPEQ 5665

Approved by, for and on behalf of Meinhardt

This drawing has been produced for the exclusive use of the client (nominated on this document). No third party is to rely on this document without written permission from Meinhardt. This drawing is not to be constructed from unless 'Issued for construction' is displayed and only where signed by an RPEQ. © Copyright



Meinhardt Urban Pty Ltd
A.B.N. 29 054 159 191

Brisbane - Level 2, 135 Wickham Terrace, Spring Hill QLD 4000
Gold Coast - Level 1, 34 Thomas Drive, Chevron Island QLD 4217
Sunshine Coast - 8 Palm Street, Maroochydore QLD 4558
Postal PO Box 2263, Sunshine QLD 4215
T: +61 7 5528 6411
F: +61 7 5528 6422
info@meinhardtgroup.com
http://www.meinhardtgroup.com
© Copyright




CLIENT
PEET FLAGSTONE CITY Pty. Ltd.

TITLE
EARTHWORKS LAYOUT PLAN
SHEET 1 OF 2

PROJECT
FLAGSTONE CITY - ROL APPLICATION - STAGES 2-5
STAGE 3
ECONOMIC DEVELOPMENT QUEENSLAND

STATUS
INFORMATION
NOT FOR CONSTRUCTION


DESIGNED	DRAWN	APPROVED	DATE	SCALE @ AL	SHEET
NM	SW	Jah	04.07.18	1:1000	1 of 2
PROJECT No	DRAWING No	REV			
15-888	S3-100	C			

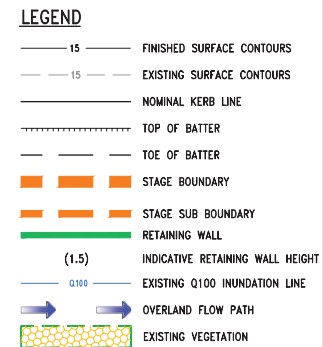

Approval no: DEV2012/403
Date: 25 November 2019



PROJECT							
FLAGSTONE CITY - ROL APPLICATION - STAGES 2-5							
STAGE 3							
ECONOMIC DEVELOPMENT QUEENSLAND							
STATUS		DESIGNED	DRAWN	APPROVED	DATE	SCALE & AL	SHEET
INFORMATION NOT FOR CONSTRUCTION		NM	SW	Jah	04.07.18	1:1000	2 of 2
		PROJECT NO.		DRAWING NO.		REV	
		15-888		S3-101		C	

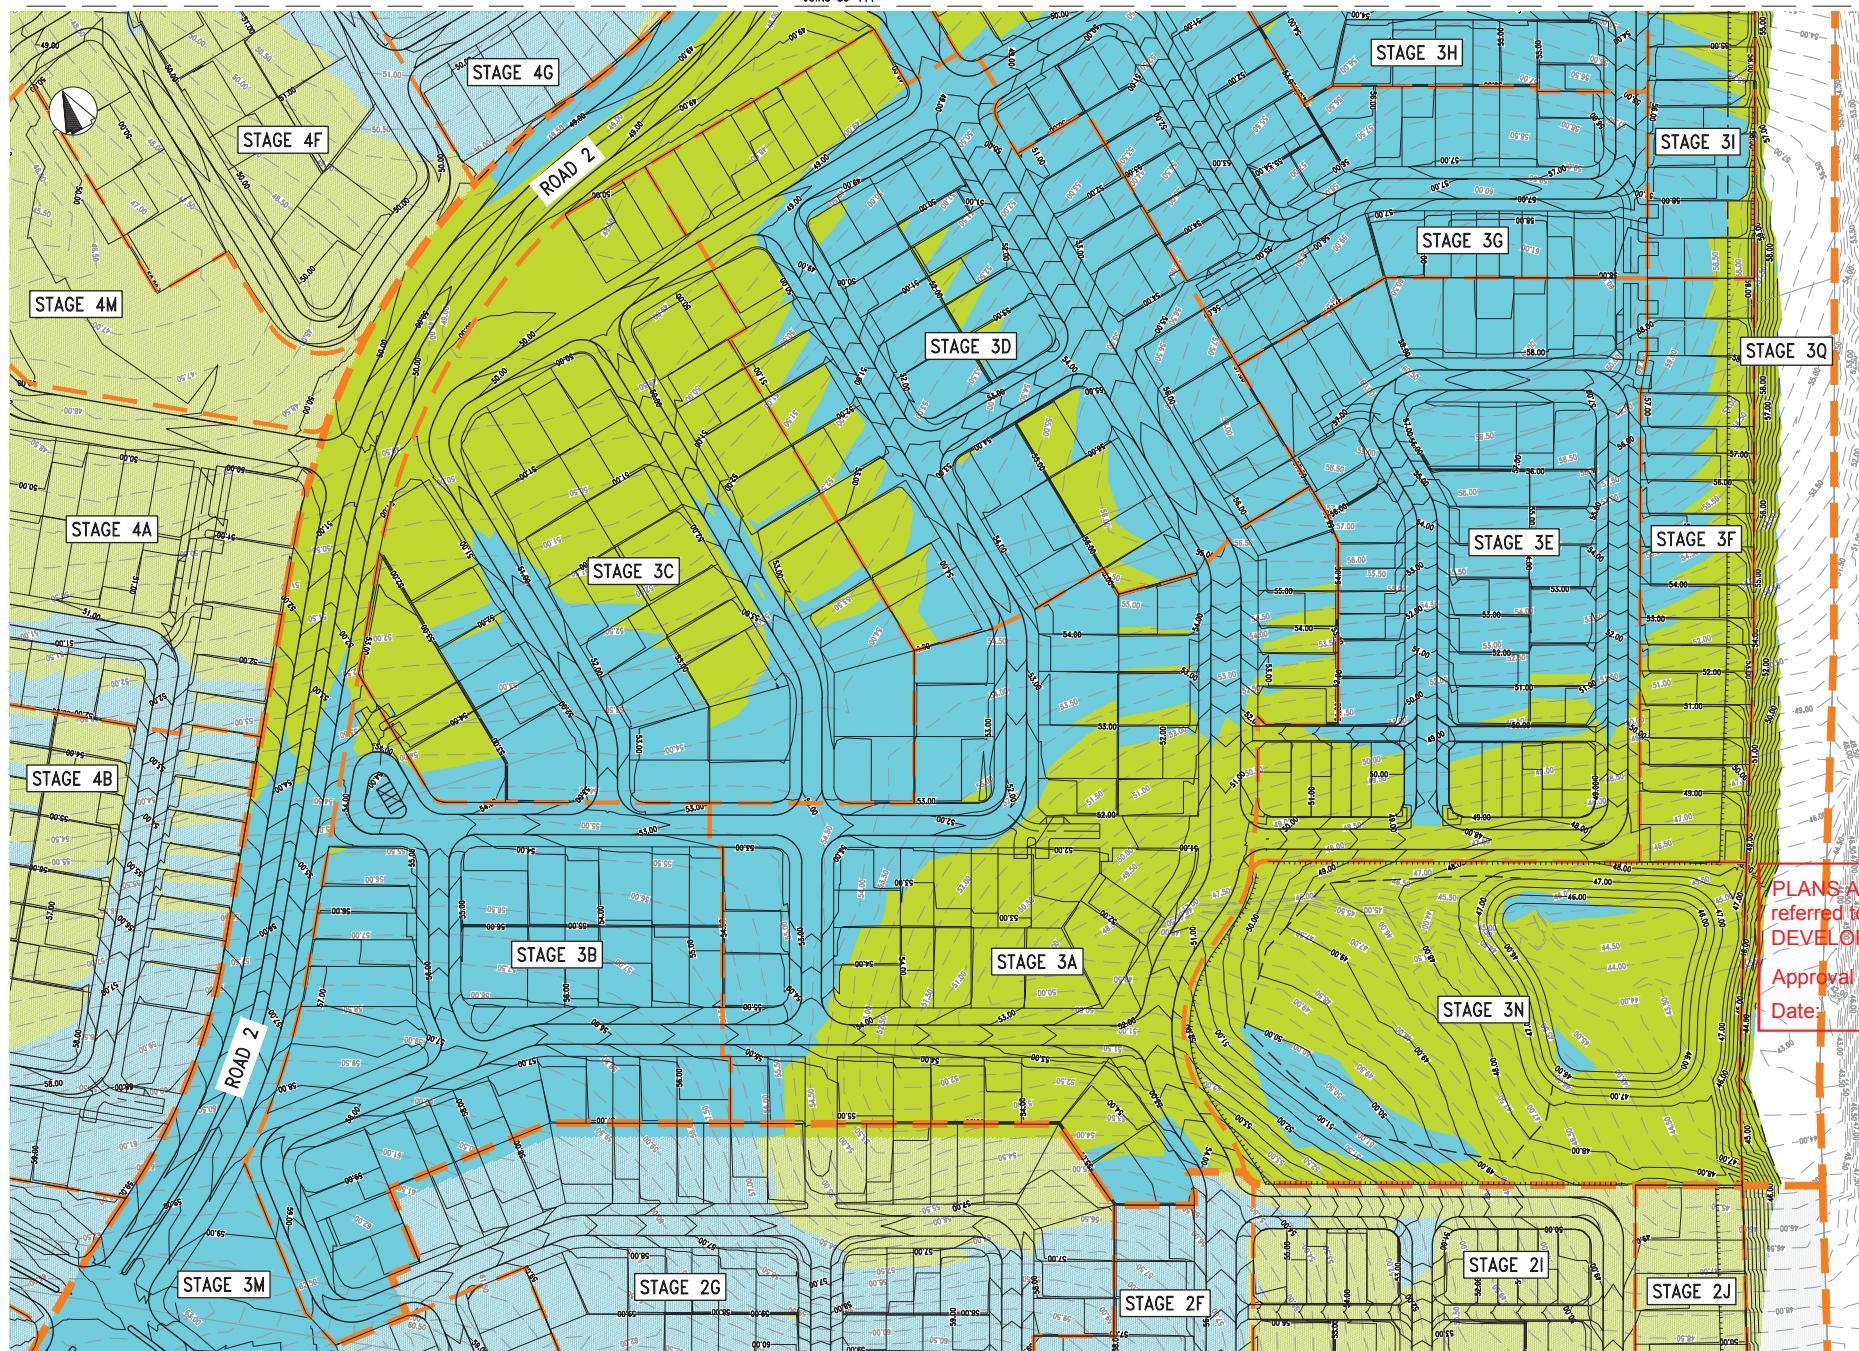

LEGEND

- 15 FINISHED SURFACE CONTOURS
- 15 EXISTING SURFACE CONTOURS
- NOMINAL KERB LINE
- TOP OF BATTER
- TOE OF BATTER
- STAGE BOUNDARY
- STAGE SUB BOUNDARY
- FILL AREAS
- CUT AREAS

PLANS AND DOCUMENTS
referred to in the PDA
DEVELOPMENT APPROVAL

Approval no: DEV2012/403

Date: 25 November 2019



REV	DESCRIPTION	BY	CHK	DATE
A	DRAFT INTERNAL ISSUE	SW	JAH	24.07.18
B	CHANGES FOR FURTHER ISSUE REQUEST	LH	JAH	28.11.18
C	LAYOUT UPDATED	SW	JAH	26.09.19

10 0 10 20 30 40 50m
1 : 1000 (FULL SIZE A1)



NAME Jason Harley
RPEQ 54665

Approved by, for and on behalf of Meinhardt

This drawing has been produced for the exclusive use of the client (nominated on this document). No third party is to rely on this document without written permission from Meinhardt. This drawing is not to be constructed unless "Issued for construction" is displayed and only where signed by an RPEQ.
© Copyright



Meinhardt Urban Pty Ltd
A.B.N. 29 064 159 151

Brisbane - Level 2, 135 Wickham Terrace, Spring Hill QLD 4000
Gold Coast - Level 1, 34 Thomas Drive, Chevron Island QLD 4217
Sunshine Coast - 4 Park Street, Maroochydore QLD 4558
Postal PO Box 2293, Southport QLD 4215
T: +61 7 5528 6411
F: +61 7 5528 6422
info@meinhardtagroup.com
http://www.meinhardtagroup.com
© Copyright



CLIENT
PEET FLAGSTONE CITY Pty. Ltd.

TITLE
EARTHWORKS CUT FILL LAYOUT PLAN
SHEET 1 OF 2

PROJECT
FLAGSTONE CITY - ROL APPLICATION - STAGES 2-5
STAGE 3
ECONOMIC DEVELOPMENT QUEENSLAND

STATUS
INFORMATION
NOT FOR CONSTRUCTION

DESIGNED	DRAWN	APPROVED	DATE	SCALE @ A1	SHEET
NM	SW	JAH	04.07.18	1:1000	1 OF 2
PROJECT NO:	15-888	DRAWING NO:	S3-110	REV	1 OF 2



— 15 — FINISHED SURFACE CONTOURS
 - - - 15 - - - EXISTING SURFACE CONTOURS
 ——— NOMINAL KERB LINE
 ——— TOP OF BATTER
 ——— TOE OF BATTER
 ■ ■ ■ STAGE BOUNDARY
 ■ ■ ■ STAGE SUB BOUNDARY
 ——— RETAINING WALL
 (1.5) INDICATIVE RETAINING WALL HEIGHT
 — Q100 — EXISTING Q100 INUNDATION LINE
 → → → OVERLAND FLOW PATH
 ■ ■ ■ EXISTING VEGETATION

[illegible]

This drawing has been produced for the exclusive use of the client (nominated on this document). No third party is to rely on this document without written permission from Meinhardt. This drawing is not to be constructed from unless "Issued for construction" is displayed and only where signed by an RPEQ.
© Copyright



Brisbane - Level 2, 135 Wickham Terrace, Spring Hill QLD 4000
Gold Coast - Level 1, 34 Thomas Drive, Chevron Island QLD 4217
Sunshine Coast - 8 Piki Street, Maroochydyore QLD 4558
Postal PO Box 2293, Southport QLD 4215
T: +61 7 5528 6411
F: +61 7 5528 6422
info@meinhardtgroup.com
<http://www.meinhardtgroup.com>
in.Carewin@




TITLE	EARTHWORKS LAYOUT PLAN SHEET 2 OF 2
-------	--

STATUS

INFORMATION
NOT FOR CONSTRUCTION

DESIGNED	DRAWN	APPROVED	DATE	SCALE @ A1	SHEET
NM	SW	JaH	04.07.18	1:1000	2 of 2
PROJECT No 15-888		DRAWING No S4-101			REV C

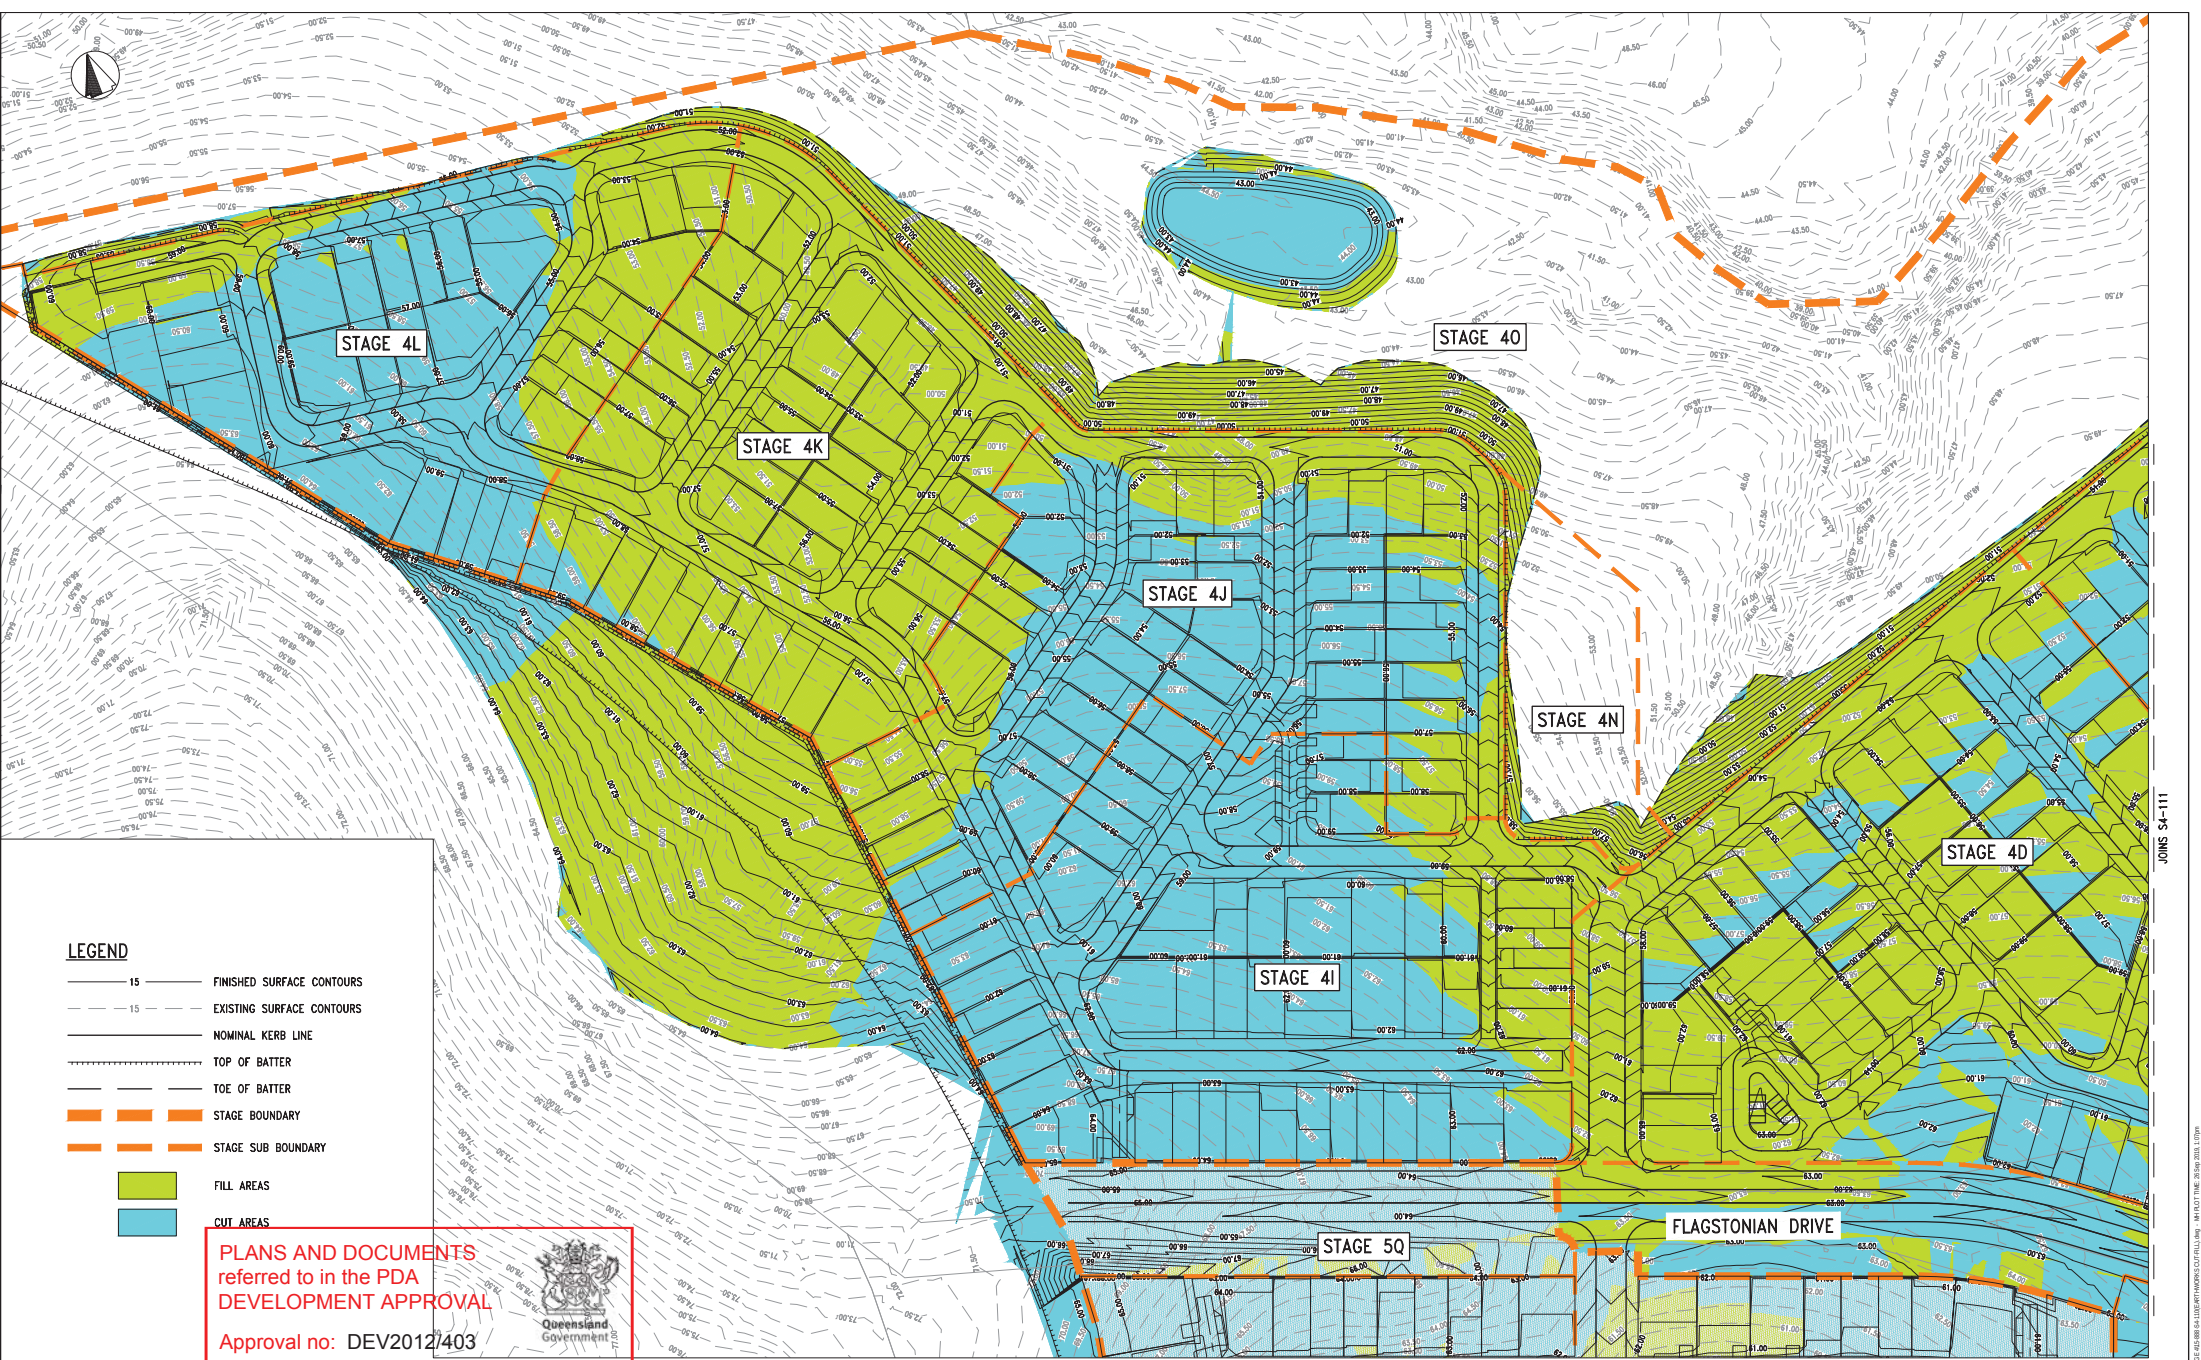

- LEGEND**
- 15 FINISHED SURFACE CONTOURS
 - 15 EXISTING SURFACE CONTOURS
 - NOMINAL KERB LINE
 - TOP OF BATTER
 - TOE OF BATTER
 - STAGE BOUNDARY
 - STAGE SUB BOUNDARY
 - FILL AREAS
 - CUT AREAS


PLANS AND DOCUMENTS referred to in the PDA DEVELOPMENT APPROVAL

Approval no: DEV2012/403

Date: 25 November 2019



REV	DESCRIPTION	BY	CHK	DATE
A	DRAFT INTERNAL ISSUE	SW	JMH	24.07.18
B	CHANGES FOR FURTHER ISSUE REQUEST	LH	JMH	28.11.18
C	LAYOUT UPDATED	SW	JMH	26.09.19

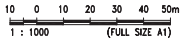

NAME Jason Harley
RPEQ 5665

Approved by, for and on behalf of Meinhardt

This drawing has been produced for the exclusive use of the client (nominated on this document). No third party is to rely on this document without written permission from Meinhardt. This drawing is not to be constructed from unless 'Issued for construction' is displayed and only where signed by an RPEQ.



Meinhardt Urban Pty Ltd
A.B.N. 29 064 159 151

Brisbane - Level 2, 135 Wickham Terrace, Spring Hill QLD 4000
Gold Coast - Level 1, 34 Thomas Drive, Chevron Island QLD 4217
Sunshine Coast - 9 Park Street, Maroochydore QLD 4558
Postal PO Box 2293, Southport QLD 4215


T: +61 7 5528 6411
F: +61 7 5528 6422
info@meinhardtagroup.com
http://www.meinhardtagroup.com

CLIENT
PEET FLAGSTONE CITY Pty. Ltd.

TITLE
EARTHWORKS CUT AND FILL
LAYOUT PLAN
SHEET 1 OF 2

PROJECT	STATUS	DESIGNED	DRAWN	APPROVED	DATE	SCALE @ A1	SHEET
FLAGSTONE CITY - ROL APPLICATION - STAGES 2-5 STAGE 4 ECONOMIC DEVELOPMENT QUEENSLAND	INFORMATION NOT FOR CONSTRUCTION	NM	SW	JMH	04.07.18	1:1000	1 OF 2
PROJECT NO	DRAWING NO	15-888	S4-110				REV

JOINS S4-111

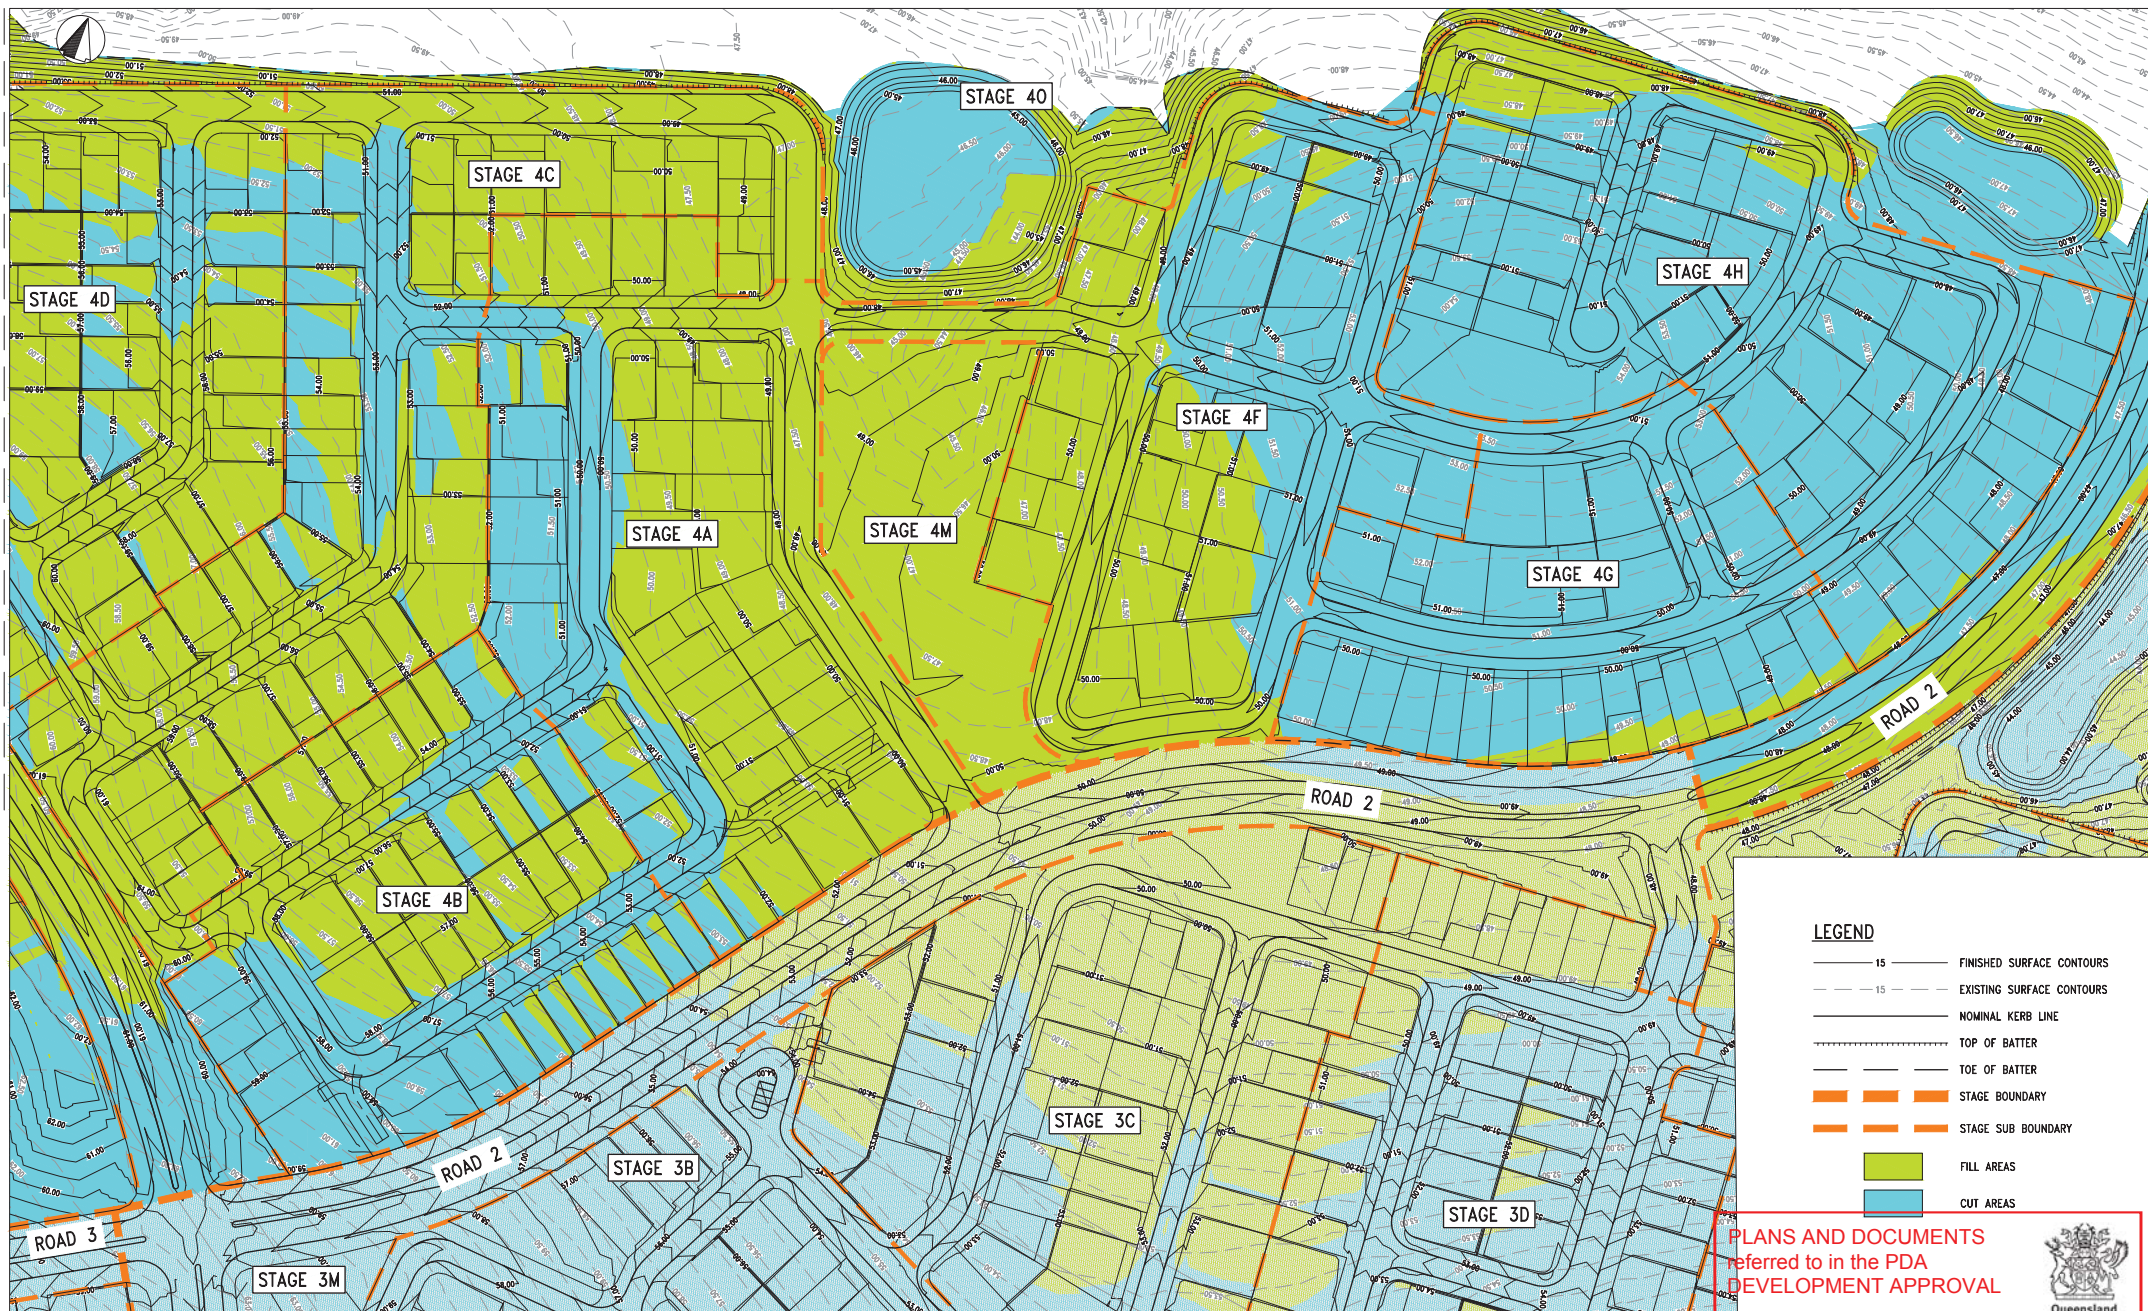

LEGEND

-
- 15 ——— FINISHED SURFACE CONTOURS
 - - - 15 - - - EXISTING SURFACE CONTOURS
 ——— NOMINAL KERB LINE
 TOP OF BATTER
 ——— TOE OF BATTER
 ■■■ STAGE BOUNDARY
 ■■■ STAGE SUB BOUNDARY
 ■■■ FILL AREAS
 ■■■ CUT AREAS

PLANS AND DOCUMENTS referred to in the PDA DEVELOPMENT APPROVAL



Approval no: DEV2012/403
Date: 25 November 2019

[illegible]

NAME Jason Harley
RPEQ 5665

Approved by, for and on behalf of Meinhardt

This drawing has been produced for the exclusive use of the client (nominated on this document). No third party is to rely on this document without written permission from Meinhardt. This drawing is not to be constructed from unless "Issued for construction" is displayed and only where signed by an RPEQ.
© Copyright

Meinhardt Urban Pty Ltd
A 241 22 251 152 121

Brisbane - Level 2, 135 Wickham Terrace, Spring Hill QLD 4000
Gold Coast - Level 1, 34 Thomas Drive, Chevron Island QLD 4217
Sunshine Coast - 8 Pikki Street, Maroochydore QLD 4558
Postal PO Box 2293, Southport QLD 4215
T: +61 7 5528 6411
F: +61 7 5528 6422
info@meinhardtgroup.com
<http://www.meinhardtgroup.com>
© Conwinbt



CLIENT

PEET FLAGSTONE CITY Pty. Ltd.

TITLE	EARTHWORKS CUT AND FILL LAYOUT PLAN SHEET 2 OF 2
-------	--

PROJECT FLAGSTONE CITY - ROL APPLICATION - STAGES 2-5
STAGE 4
ECONOMIC DEVELOPMENT QUEENSLAND

STATUS INFORMATION
NOT FOR CONSTRUCTION

DESIGNED NM	DRAWN SW	APPROVED JaH	DATE 04.07.18	SCALE @ A1 1:1000	SHEET 2 of
PROJECT No 15-888		DRAWING No S4-111			REV C

15 — FINISHED SURFACE CONTOURS

— 15 — EXISTING SURFACE CONTOURS

— NOMINAL KERB LINE

— TOP OF BATTER

— TOE OF BATTER

— STAGE BOUNDARY

— STAGE SUB BOUNDARY

— RETAINING WALL


(1.5)

— INDICATING RETAINING WALL HEIGHT


Q100 — EXISTING Q100 INUNDATION LINE

— OVERLAND FLOW PATH

— EXISTING VEGETATION

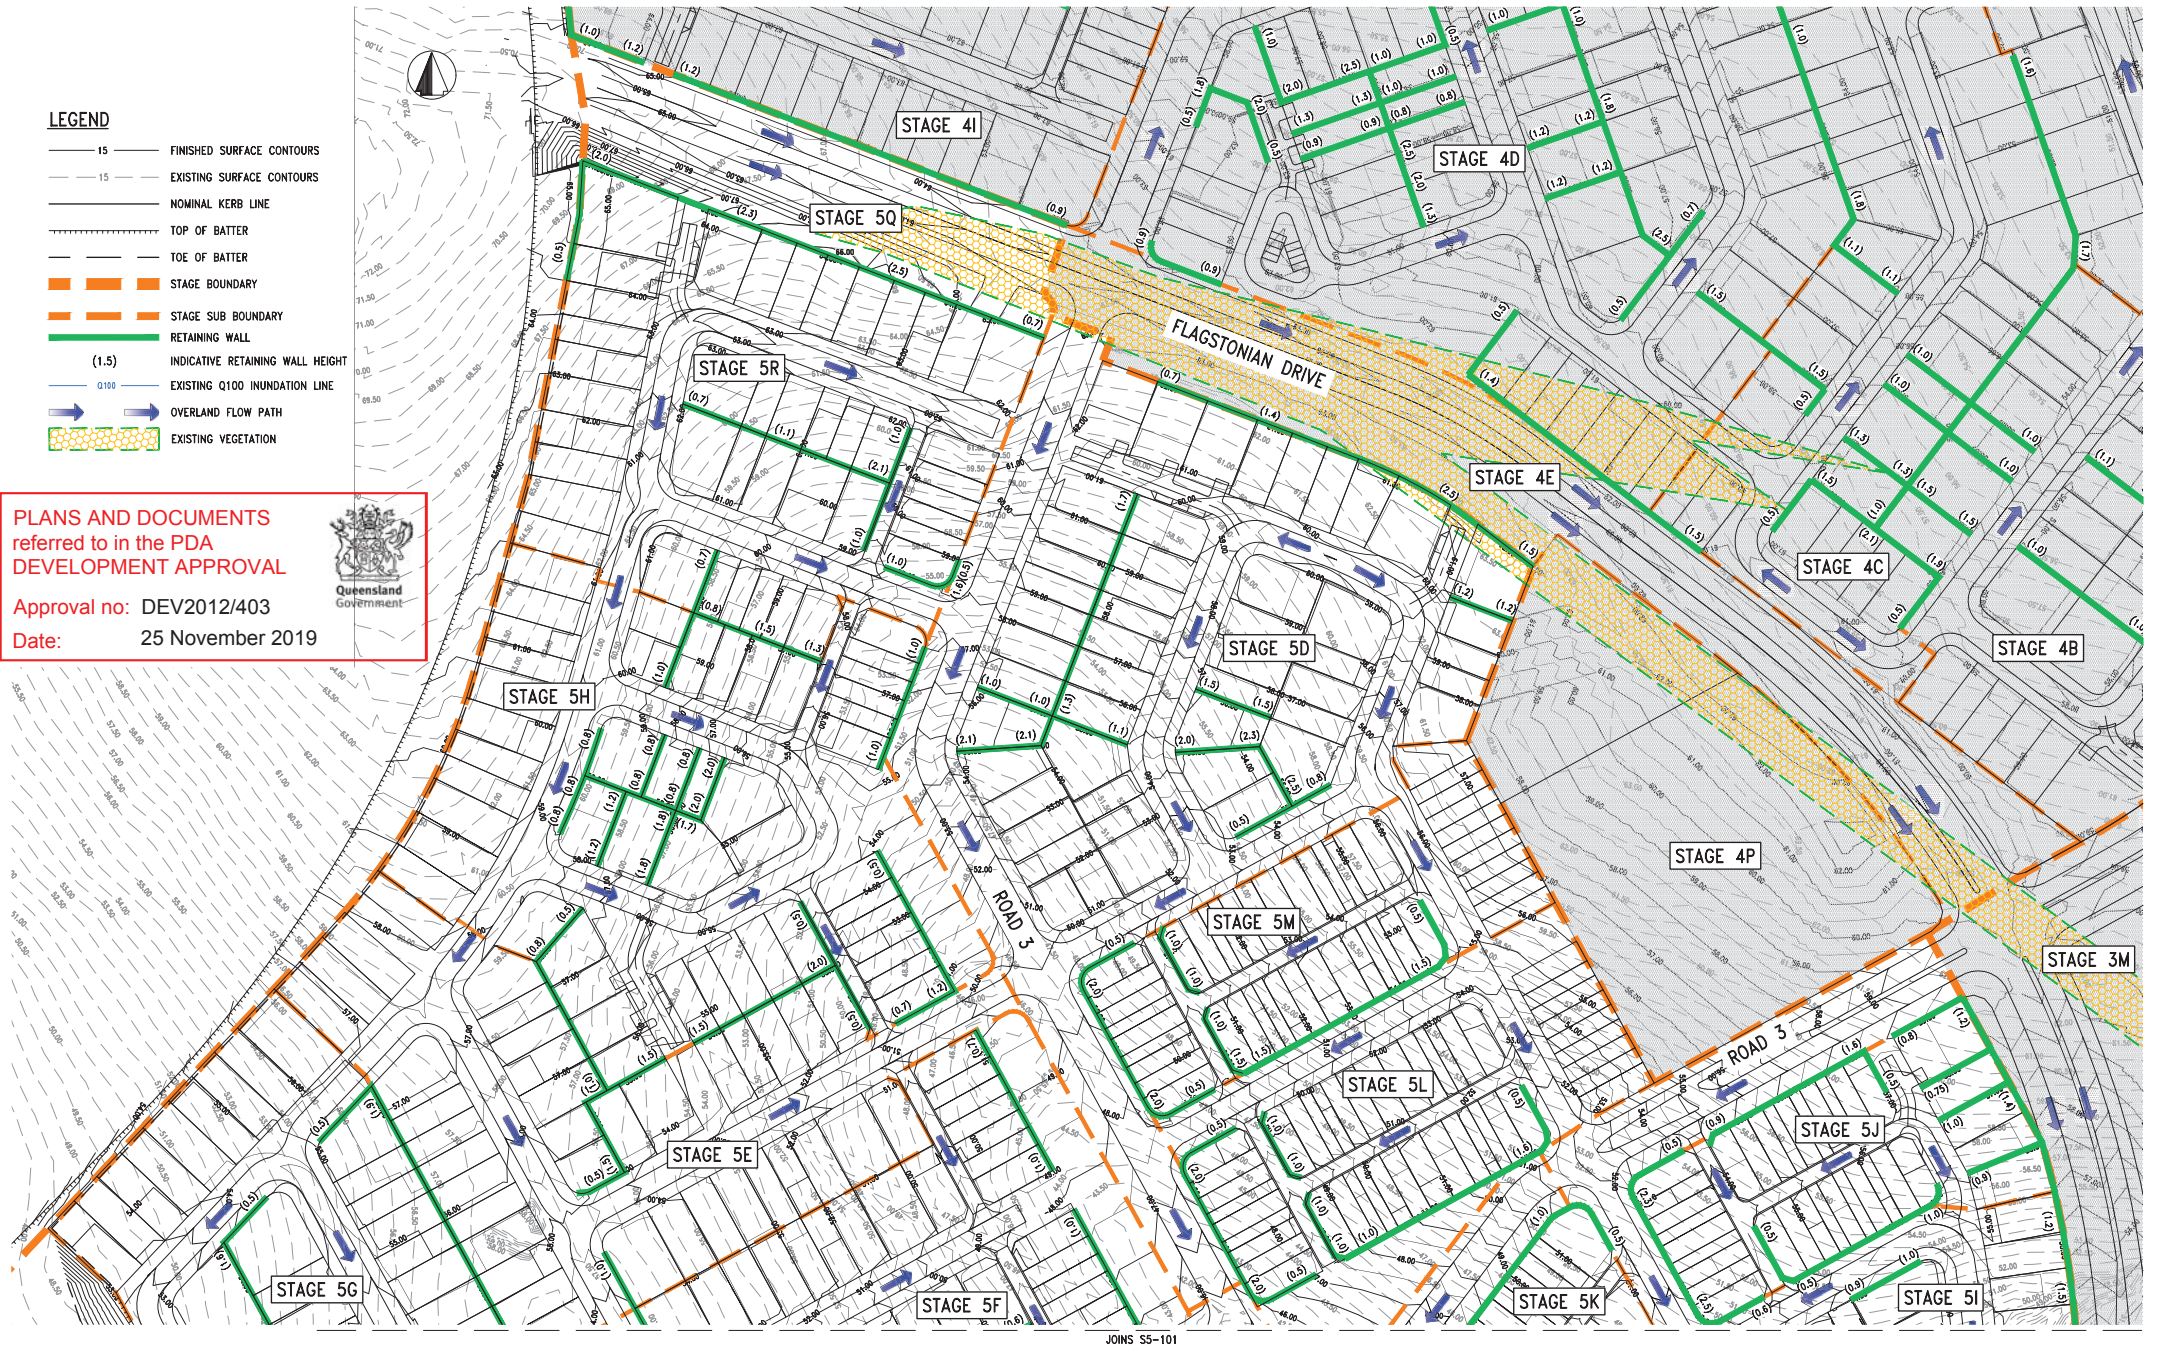

JOINS S5-101

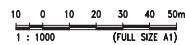[illegible]

Approved by, for and on behalf of Meinhardt

This drawing has been produced for the exclusive use of the client (nominated on this document). No third party is to rely on this document without written permission from Meinhardt. This drawing is not to be constructed from unless "Issued for construction" is displayed and only where signed by an RPEQ.

© Copyright



Meinhardt Urban Pty Ltd
A.B.N. 29 064 159 191

Brisbane - Level 2, 135 Wickham Terrace, Spring Hill QLD 4000
Gold Coast - Level 1, 34 Thomas Drive, Chevron Island QLD 42
Sunshine Coast - 8 Pikki Street, Maroochydore QLD 4558
Postal PO Box 2293, Southport QLD 4215
T: +61 7 5528 6411
F: +61 7 5528 6422
info@meinhardtgroup.com
http://www.meinhardtgroup.com
© Coovrhit



CLIENT

PEET FLAGSTONE CITY Pty. Ltd.

TITLE	EARTHWORKS LAYOUT PLAN SHEET 1 OF 2
-------	--

PROJECT
FLAGSTONE CITY - ROL APPLICATION - STAGES 2-5
STAGE 5
ECONOMIC DEVELOPMENT QUEENSLAND

STATUS

INFORMATION
NOT FOR CONSTRUCTION

DESIGNED	DRAWN	APPROVED	DATE	SCALE @ A1	SHEET
NM	SW	JaH	04.07.18	1:1000	1 of 2
PROJECT No 15-888		DRAWING No S5-100			REV D

Queensland
Government

veris

Approved by, for and on behalf of Meinhardt

This drawing has been produced for the exclusive use of the client (nominated on this document). No third party is to rely on this document without written permission from Meinhardt. This drawing is not to be constructed from unless "Issued for construction" is displayed and only where signed by an RPEQ.
© Copyright



Brisbane - Level 2, 135 Wickham Terrace, Spring Hill QLD 4000
Gold Coast - Level 1, 34 Thomas Drive, Chevron Island QLD 4217
Sunshine Coast - 8 Piki Street, Maroochydhore QLD 4558
Postal PO Box 2293, Southport QLD 4215
T: +61 7 5528 6411
F: +61 7 5528 6422
info@meinhardtgroup.com
<http://www.meinhardtgroup.com>
© Copyright



TITLE	EARTHWORKS LAYOUT PLAN SHEET 2 OF 2
-------	--

15 FINISHED SURFACE CONTOURS

15 EXISTING SURFACE CONTOURS

NOMINAL KERB LINE

TOP OF BATTER

TOE OF BATTER

STAGE BOUNDARY

STAGE SUB BOUNDARY

RETAINING WALL

(1.5) INDICATIVE RETAINING WALL HEIGHT

Q100 EXISTING Q100 INUNDATION LINE


OVERLAND FLOW PATH

EXISTING VEGETATION

STATUS



INFORMATION
NOT FOR CONSTRUCTION

DESIGNED	DRAWN	APPROVED	DATE	SCALE @ A1	SHEET
NM	SW	JaH	04.07.18	1:1000	2 of 2
PROJECT No 15-888		DRAWING No S5-101			REV D

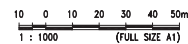[illegible]

——— 15 ——— FINISHED SURFACE CONTOURS
 - - - 15 - - - EXISTING SURFACE CONTOURS
 ——— NOMINAL KERB LINE
 ——— TOP OF BATTER
 ——— TOE OF BATTER
 [Orange Box] STAGE BOUNDARY
 [Orange Box] STAGE SUB BOUNDARY
 [Green Box] FILL AREAS
 [Blue Box] CUT AREAS

Approval no: DEV2012/403
Date: 25 November 2019

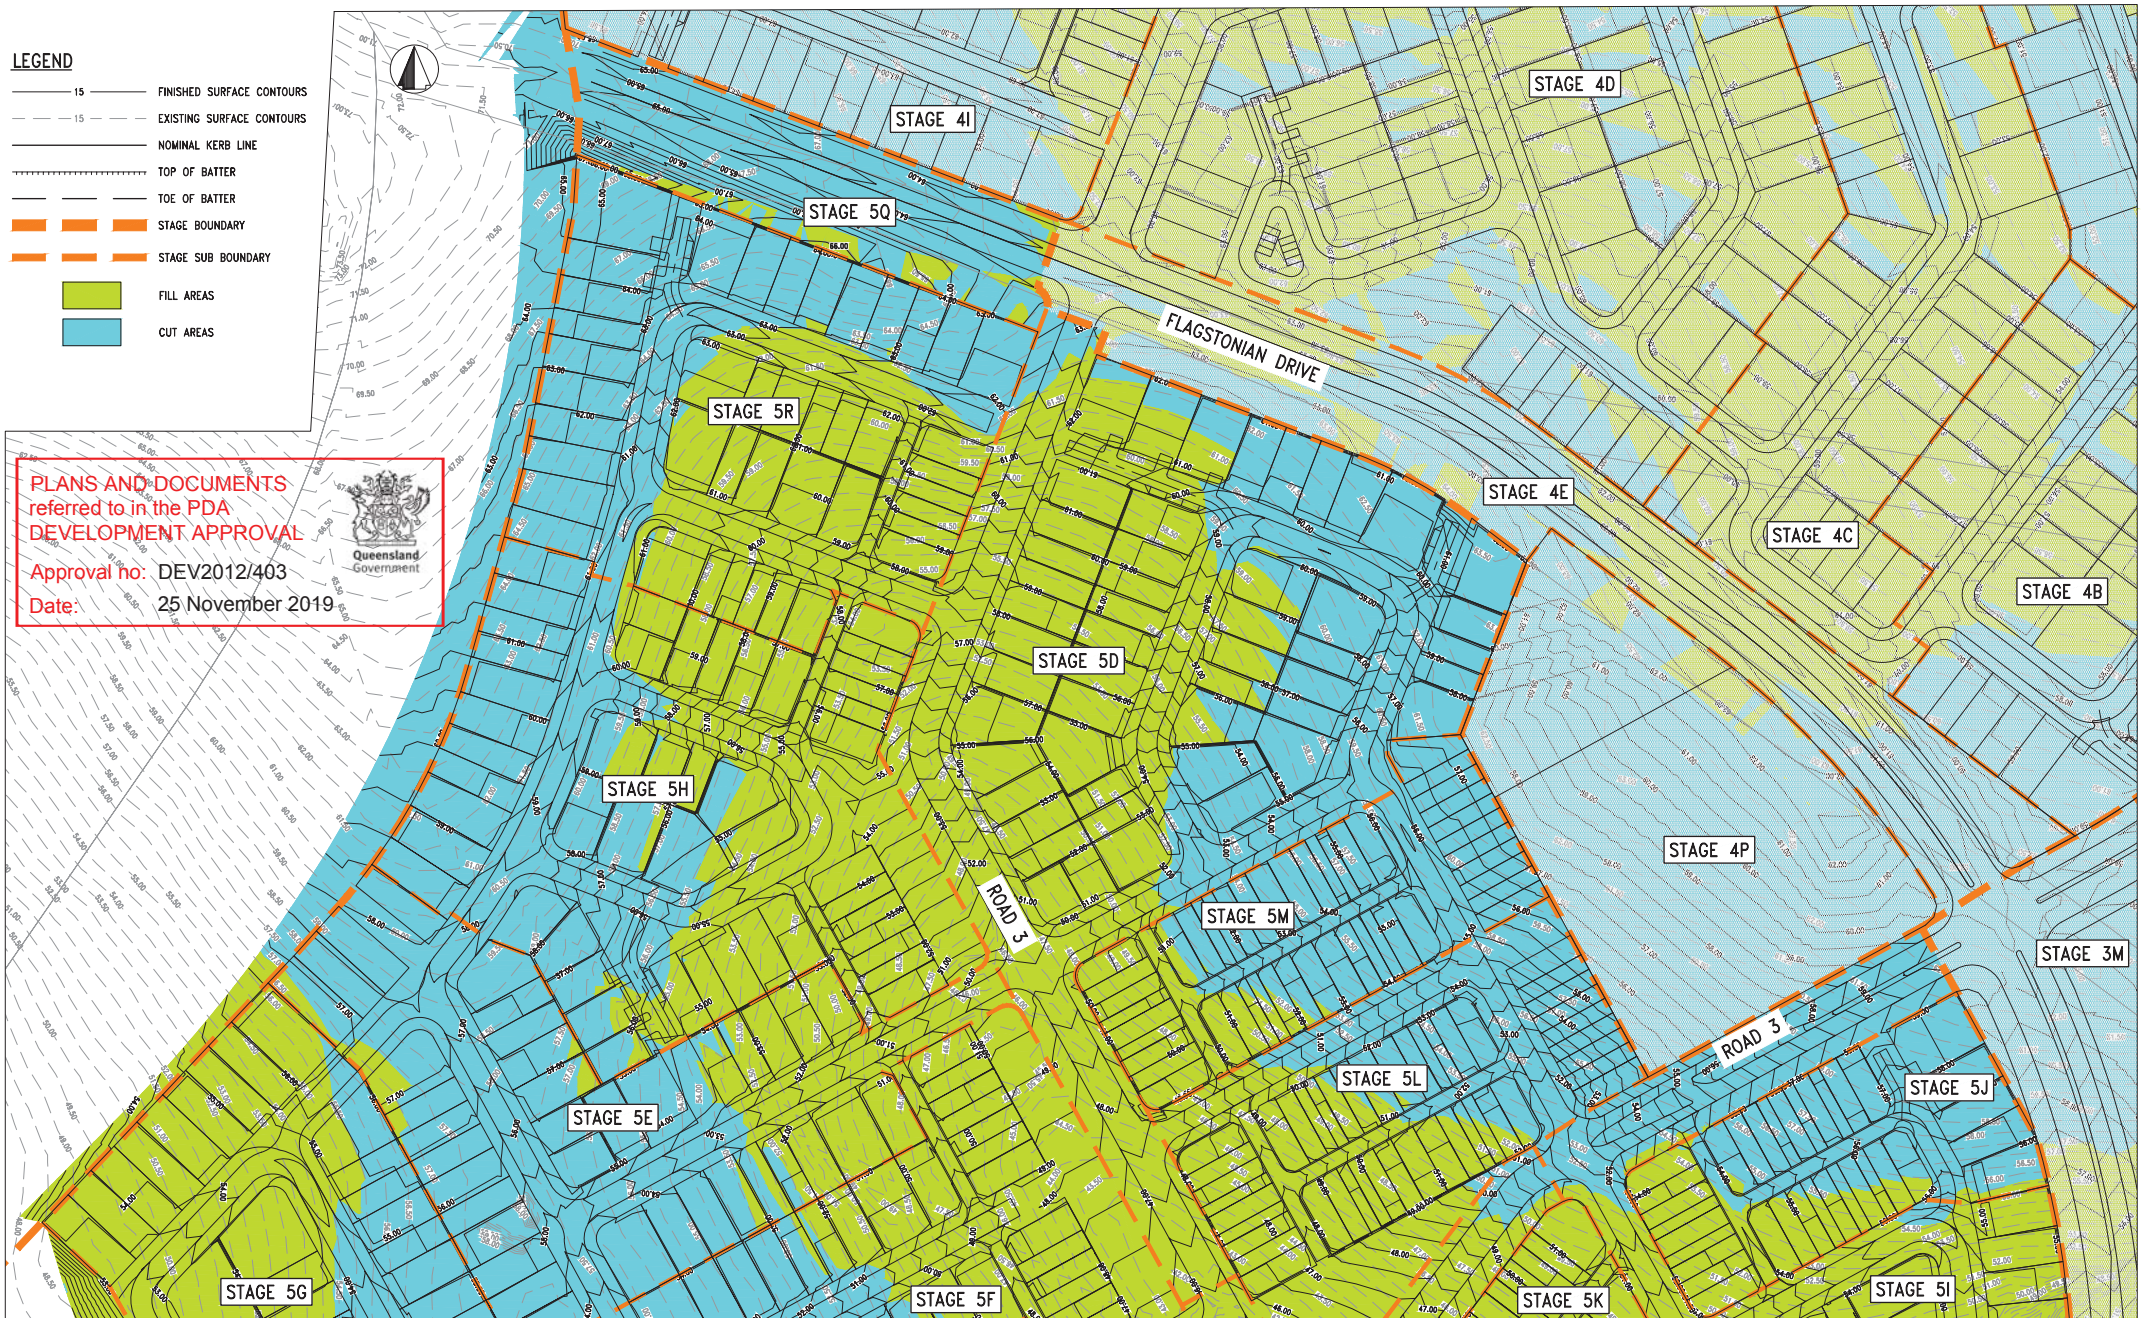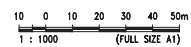[illegible]

This drawing has been produced for the exclusive use of the client (nominated on this document). No third party is to rely on this document without written permission from Meinhardt. This drawing is not to be constructed from unless "Issued for construction" is displayed and only where signed by an RPEQ.
© Copyright



Brisbane - Level 2, 135 Wickham Terrace, Spring Hill QLD 4000
Gold Coast - Level 1, 34 Thomas Drive, Chevron Island QLD 4218
Sunshine Coast - 8 Pikki Street, Maroochydore QLD 4558
Postal PO Box 2293, Southport QLD 4215
T: +61 7 5528 6411
F: +61 7 5528 6422
info@meinhardtgroup.com
<http://www.meinhardtgroup.com>
© Crownright




TITLE	EARTHWORKS CUT AND FILL LAYOUT PLAN SHEET 1 OF 2
-------	--

STATUS

INFORMATION
NOT FOR CONSTRUCTION

DESIGNED NM	DRAWN SW	APPROVED JaH	DATE 04.07.18	SCALE @ A1 1:1000	SHEET 1 of 2
PROJECT No 15-888		DRAWING No S5-110			REV D

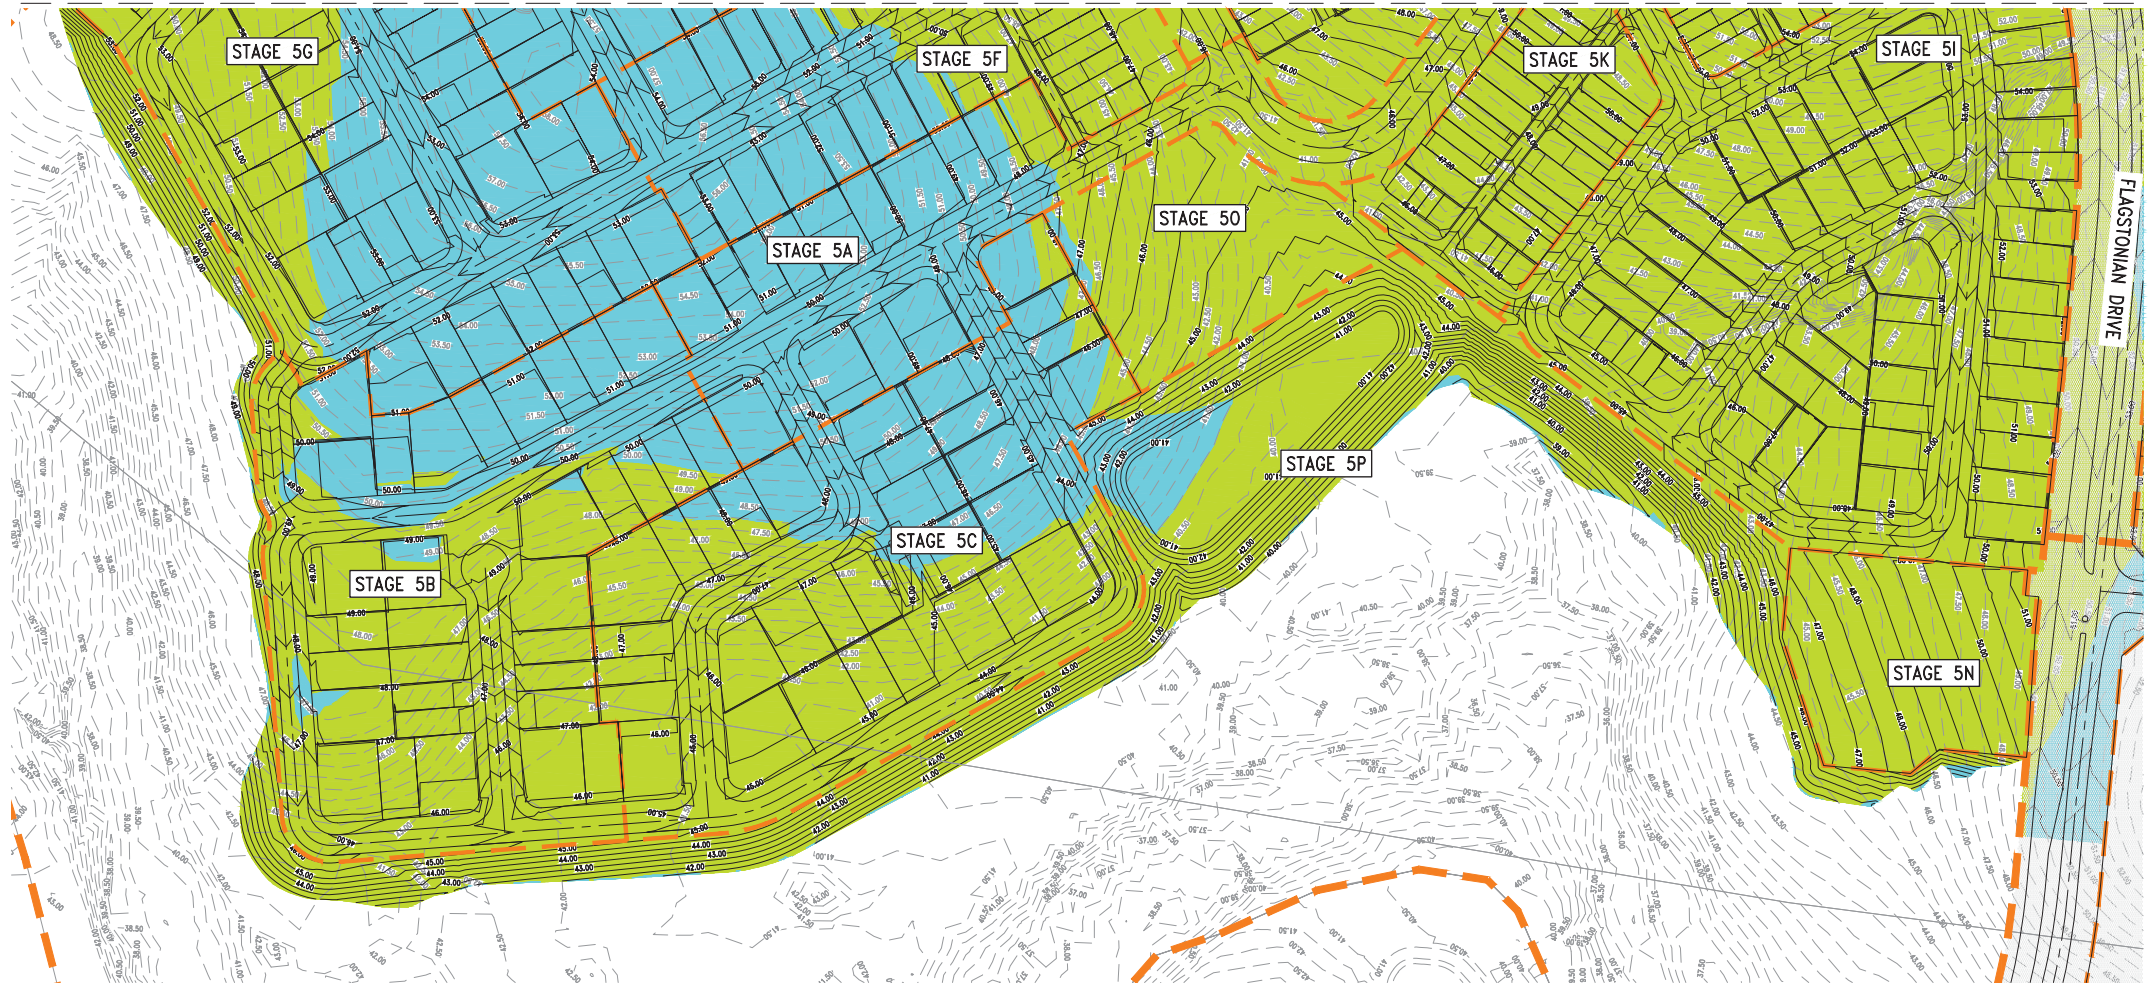

**PLANS AND DOCUMENTS
referred to in the PDA
DEVELOPMENT APPROVAL**

Approval no: DEV2012/403
Date: 25 November 2019



LEGEND

- 15 — FINISHED SURFACE CONTOURS
- - - 15 - - - EXISTING SURFACE CONTOURS
- NOMINAL KERB LINE
- TOP OF BATTER
- TOE OF BATTER
- STAGE BOUNDARY
- STAGE SUB BOUNDARY
- FILL AREAS
- CUT AREAS

REV	DESCRIPTION	BY	CHK	DATE
A	DRAFT INTERNAL ISSUE	SW	JAH	24.07.18
B	CHANGES FOR FURTHER ISSUE REQUEST	LH	JAH	28.11.18
C	LAYOUT UPDATED	LH	JAH	11.07.19
D	LAYOUT UPDATED	SW	JAH	26.09.19

10 0 10 20 30 40 50m
1 : 1000 (FULL SIZE A1)



NAME Jason Harley
RPEQ 5665

Approved by, for and on behalf of Meinhardt

This drawing has been produced for the exclusive use of the client (nominated on this document). No third party is to rely on this document without written permission from Meinhardt. This drawing is not to be constructed from unless "Issued for construction" is displayed and only where signed by an RPEQ.
© Copyright



Meinhardt Urban Pty Ltd
A.B.N. 29 064 159 151
Brisbane - Level 2, 135 Wickham Terrace, Spring Hill QLD 4000
Gold Coast - Level 1, 34 Thomas Drive, Chevron Island QLD 4217
Sunshine Coast - 8 Palm Street, Maroochydore QLD 4558
Postal PO Box 2293, Southport QLD 4215
T: +61 7 5528 6411
F: +61 7 5528 6422
info@meinhardgroup.com
http://www.meinhardgroup.com
© Copyright



CLIENT
PEET FLAGSTONE CITY Pty. Ltd.

TITLE
EARTHWORKS CUT AND FILL
LAYOUT PLAN
SHEET 2 OF 2

PROJECT
FLAGSTONE CITY - ROL APPLICATION - STAGES 2-5
STAGE 5
ECONOMIC DEVELOPMENT QUEENSLAND

STATUS
INFORMATION
NOT FOR CONSTRUCTION

DESIGNED	DRAWN	APPROVED	DATE	SCALE	SHEET
NM	SW	JAH	04.07.18	1:1000	2 of 2
PROJECT NO	DRAWING NO	REV			
15-888	S5-111	D			