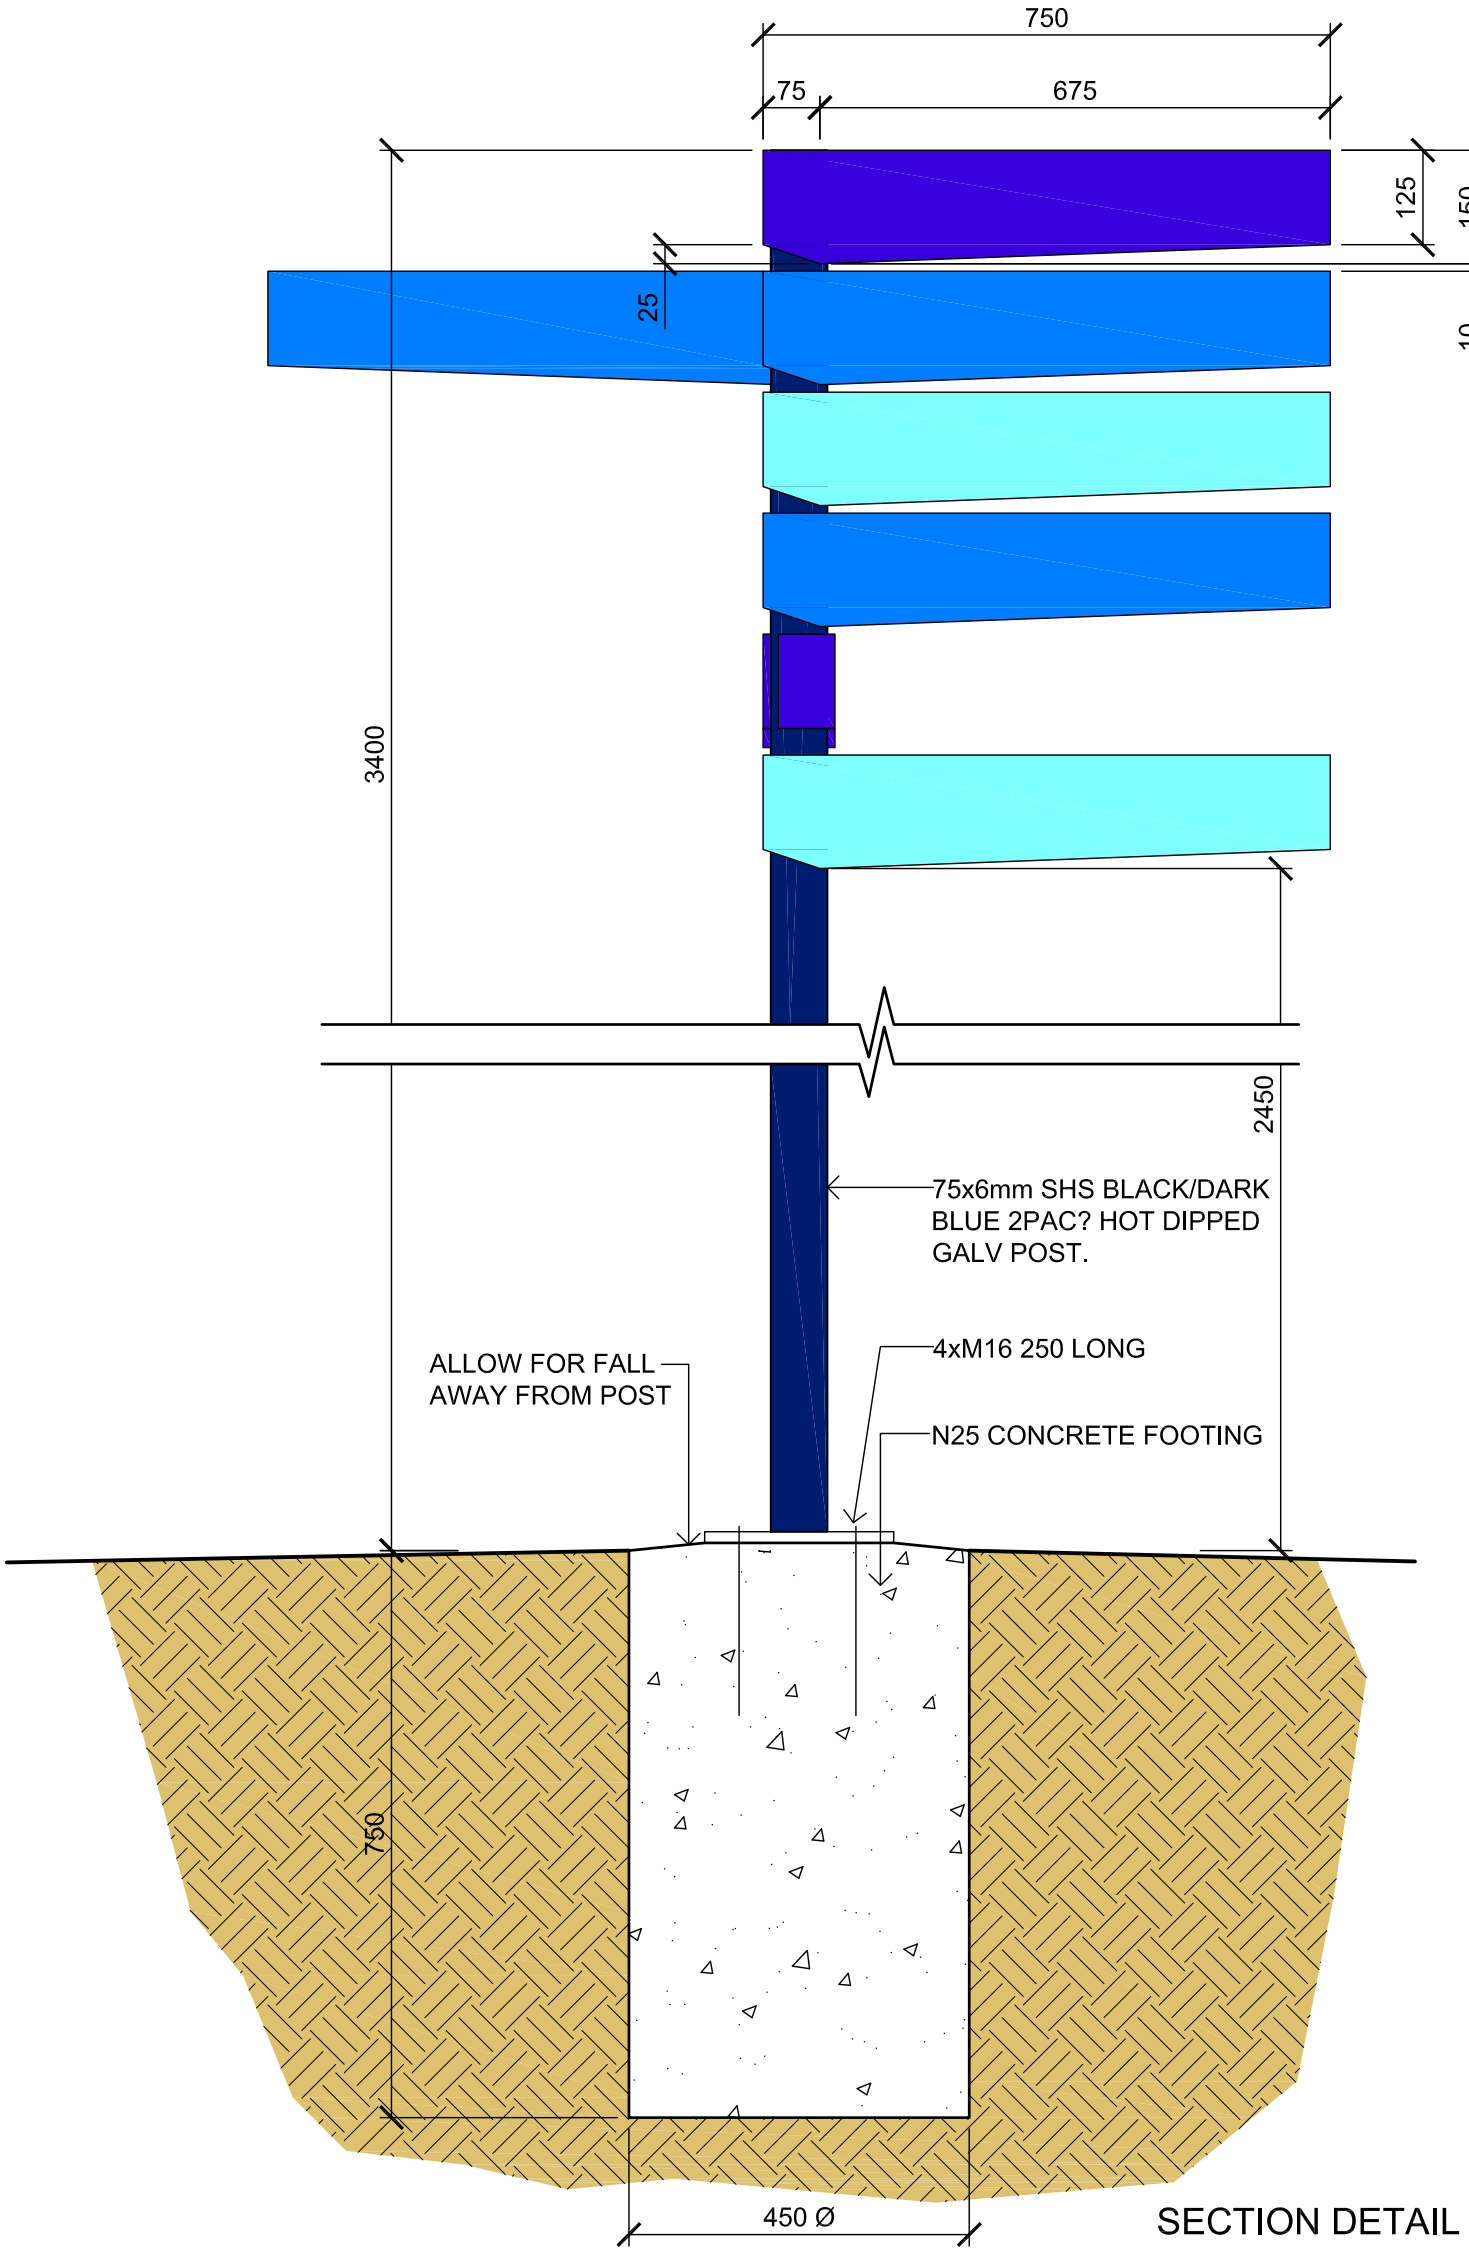

SECTION DETAIL

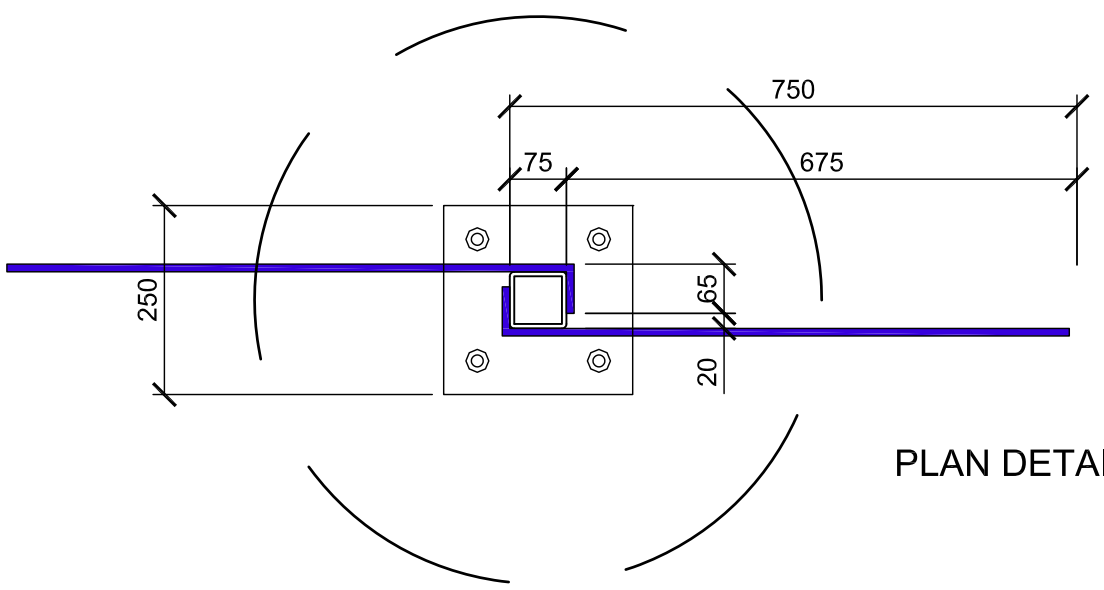

PLAN DETAIL

FINGER DIRECTIONAL WAYFINDING SIGNAGE WATERFRONT PROMENADE	REVISION 2	DATE 15/05/19	DRAWN J.KERR	SCALE 1:10

City of Townsville