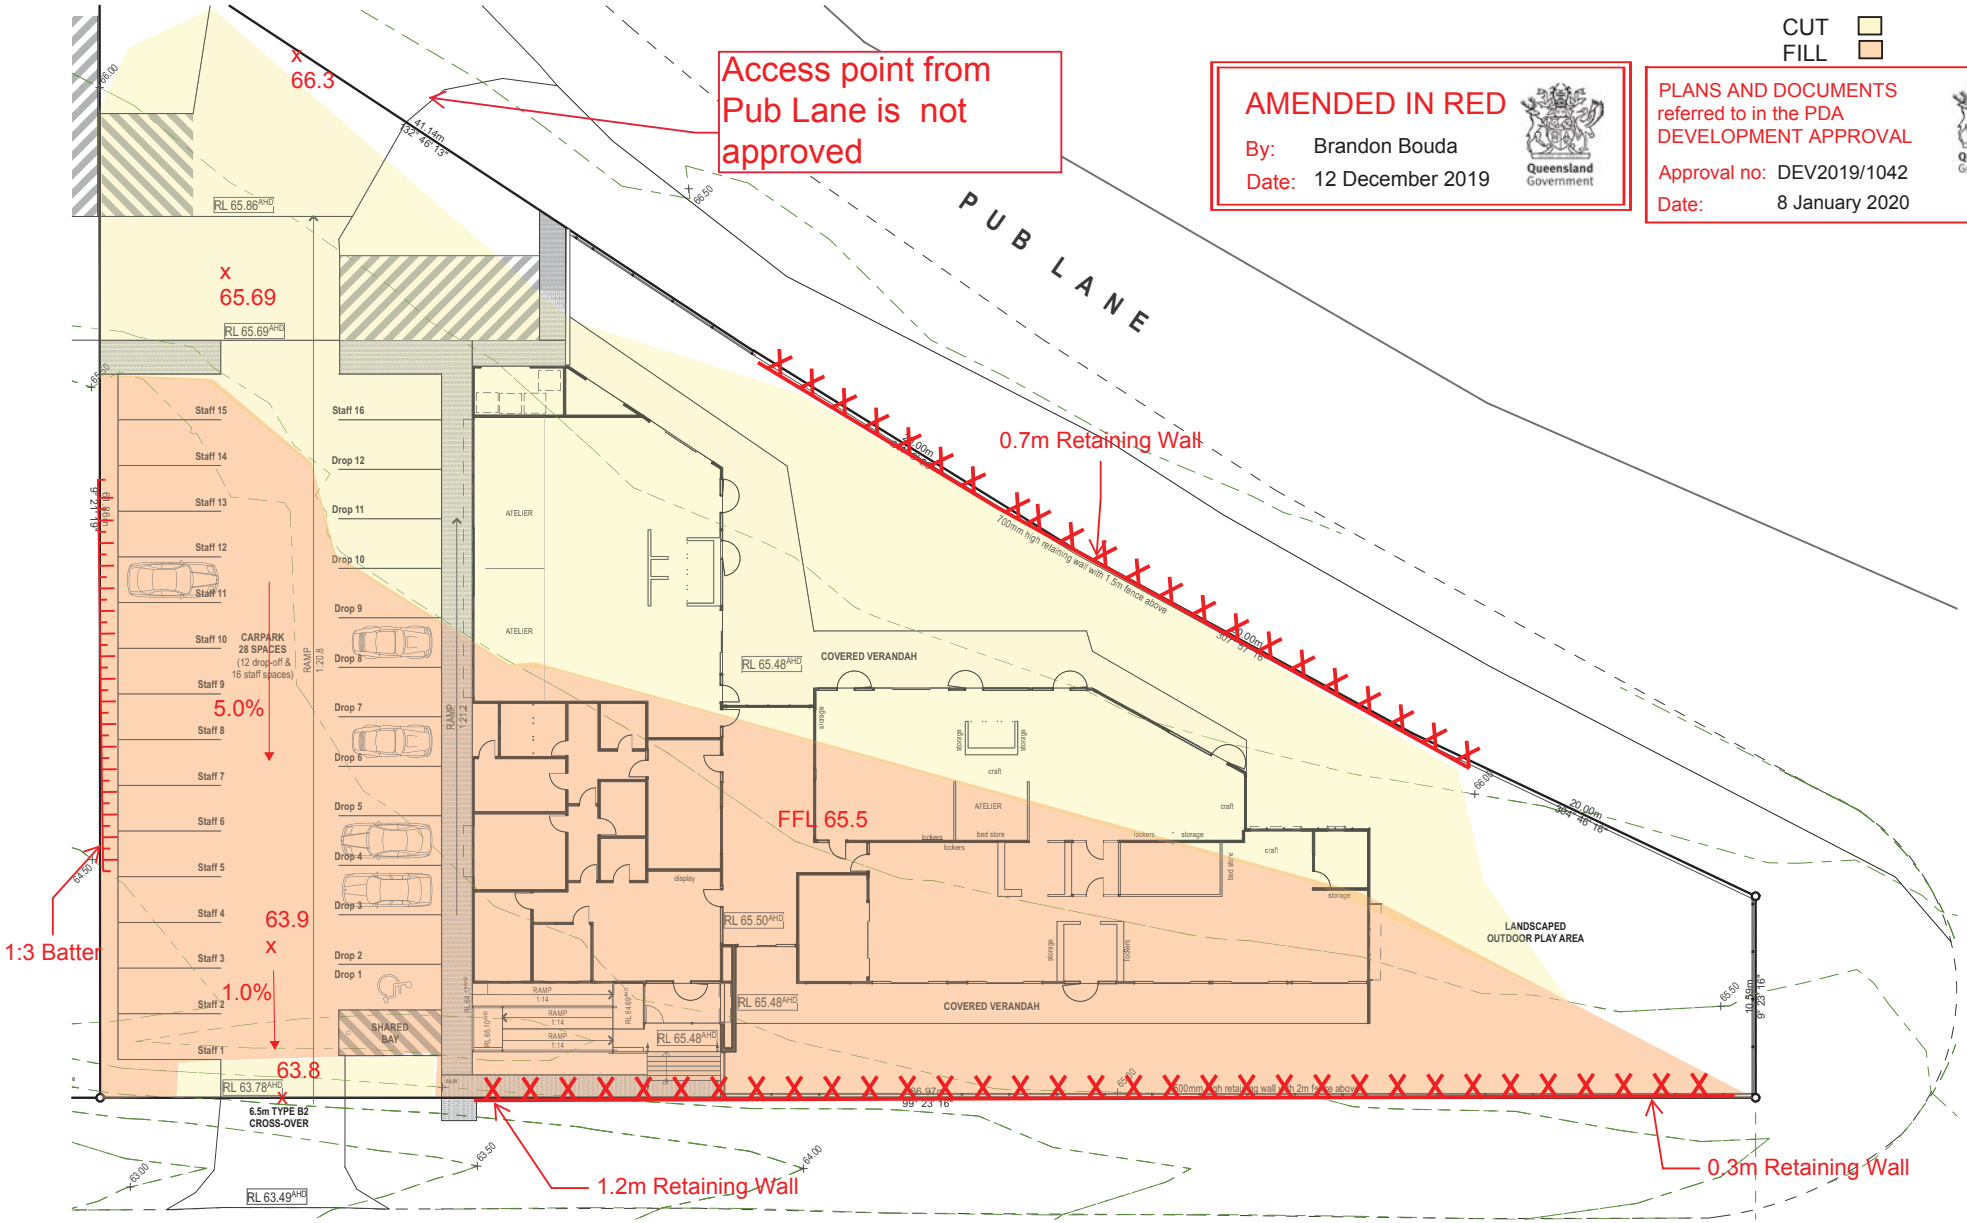

BORNHORST + WARD
CONSULTING ENGINEERS
CIVIL AND STRUCTURAL

Level 4, 67 Astor Terrace
Spring Hill, QLD 4000, Australia
P. +61 (7) 3013 4699
mail@bornhorstward.com.au
www.bornhorstward.com.au

PROJECT
Child Care Centre 44-77 Old Pub Lane, Greenbank

SUBJECT
Preliminary Earthworks Plan

PROJECT No.
19097A

DRAWING No.
SK-C003

REVISION
A

0 10 20 30 40 50

ORIGINAL SIZE A3