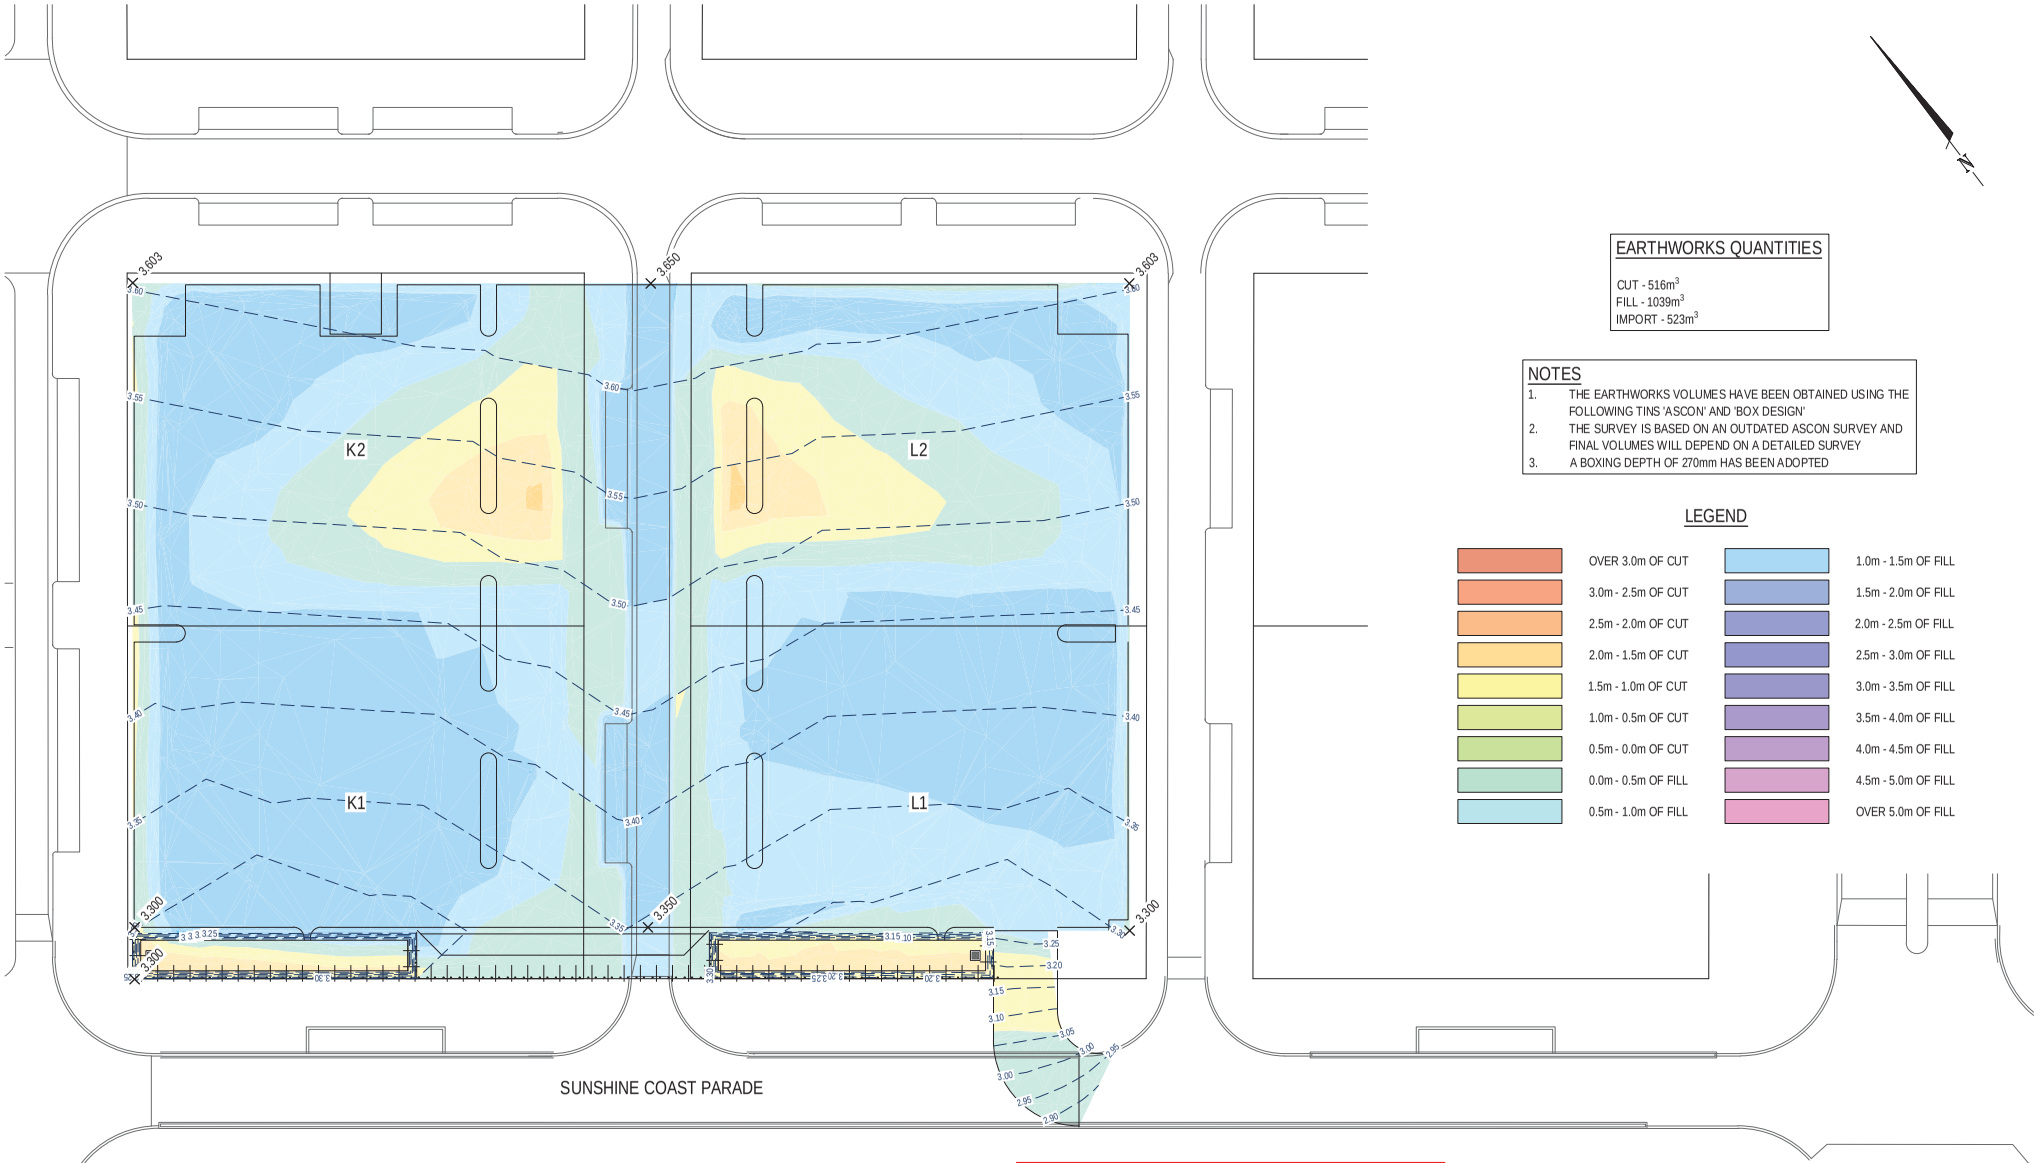

EARTHWORKS QUANTITIES

CUT - 516m^3
FILL - 1039m^3
IMPORT - 523m^3

NOTES

1. THE EARTHWORKS VOLUMES HAVE BEEN OBTAINED USING THE FOLLOWING TINS 'ASCON' AND 'BOX DESIGN'
2. THE SURVEY IS BASED ON AN OUTDATED ASCON SURVEY AND FINAL VOLUMES WILL DEPEND ON A DETAILED SURVEY
3. A BOXING DEPTH OF 270mm HAS BEEN ADOPTED

LEGEND

	OVER 3.0m OF CUT		1.0m - 1.5m OF FILL
	3.0m - 2.5m OF CUT		1.5m - 2.0m OF FILL
	2.5m - 2.0m OF CUT		2.0m - 2.5m OF FILL
	2.0m - 1.5m OF CUT		2.5m - 3.0m OF FILL
	1.5m - 1.0m OF CUT		3.0m - 3.5m OF FILL
	1.0m - 0.5m OF CUT		3.5m - 4.0m OF FILL
	0.5m - 0.0m OF CUT		4.0m - 4.5m OF FILL
	0.0m - 0.5m OF FILL		4.5m - 5.0m OF FILL
	0.5m - 1.0m OF FILL		OVER 5.0m OF FILL

PLANS AND DOCUMENTS referred to in the PDA DEVELOPMENT APPROVAL

Approval no: DEV2019/1090

Date: 6th February 2020

Queensland Government

FILE: 102.dwg DATE: 22-11-2019 USER: NICK VENESS
XREFS: X 19-000375-TITLE, X 19-000375-BASE, option2, X 19-000375-OG DES, X 19-000375 DES CONTS, X 19-000375 cut to fill

FIRST ISSUE	DESIGN	DRAWN	CHECK	APPROVED	DATE
	SD	NV	SD		22.11.19

AMENDMENTS	AMENDMENT DETAILS
A	
B	
C	
D	
E	
F	
G	

STATUS: DRAFT
NOT FOR CONSTRUCTION

APPROVED
BY:
SIGN: DATE:

SCALE
0 2.5 5 7.5 10 12.5 15 17.5 20
SCALE 1:250 (A1) SCALE 1:500 (A3)

CLIENT: SUNCENTRAL PTY LTD
SunCentral Maroochydore

Calibre Consulting (QLD) Pty Ltd
Level 3, 16 Innovation Parkway
Birtinya QLD Australia 4575
Telephone 07 5314 2520
Facsimile 07 5314 2522
© calibregroup.com

PROJECT: SUN CENTRAL
K1, K2, L1 & L2 TEMPORARY CARPARK

DISCLAIMER
ALL DIMENSIONS TO BE CHECKED ON SITE BY CONTRACTOR PRIOR TO CONSTRUCTION. USE WRITTEN DIMENSIONS ONLY. DO NOT SCALE.

DRAWING TITLE: BULK EARTHWORKS LAYOUT PLAN

PROJECT No.	DRAWING No.	REVISION
19-000375	102	-