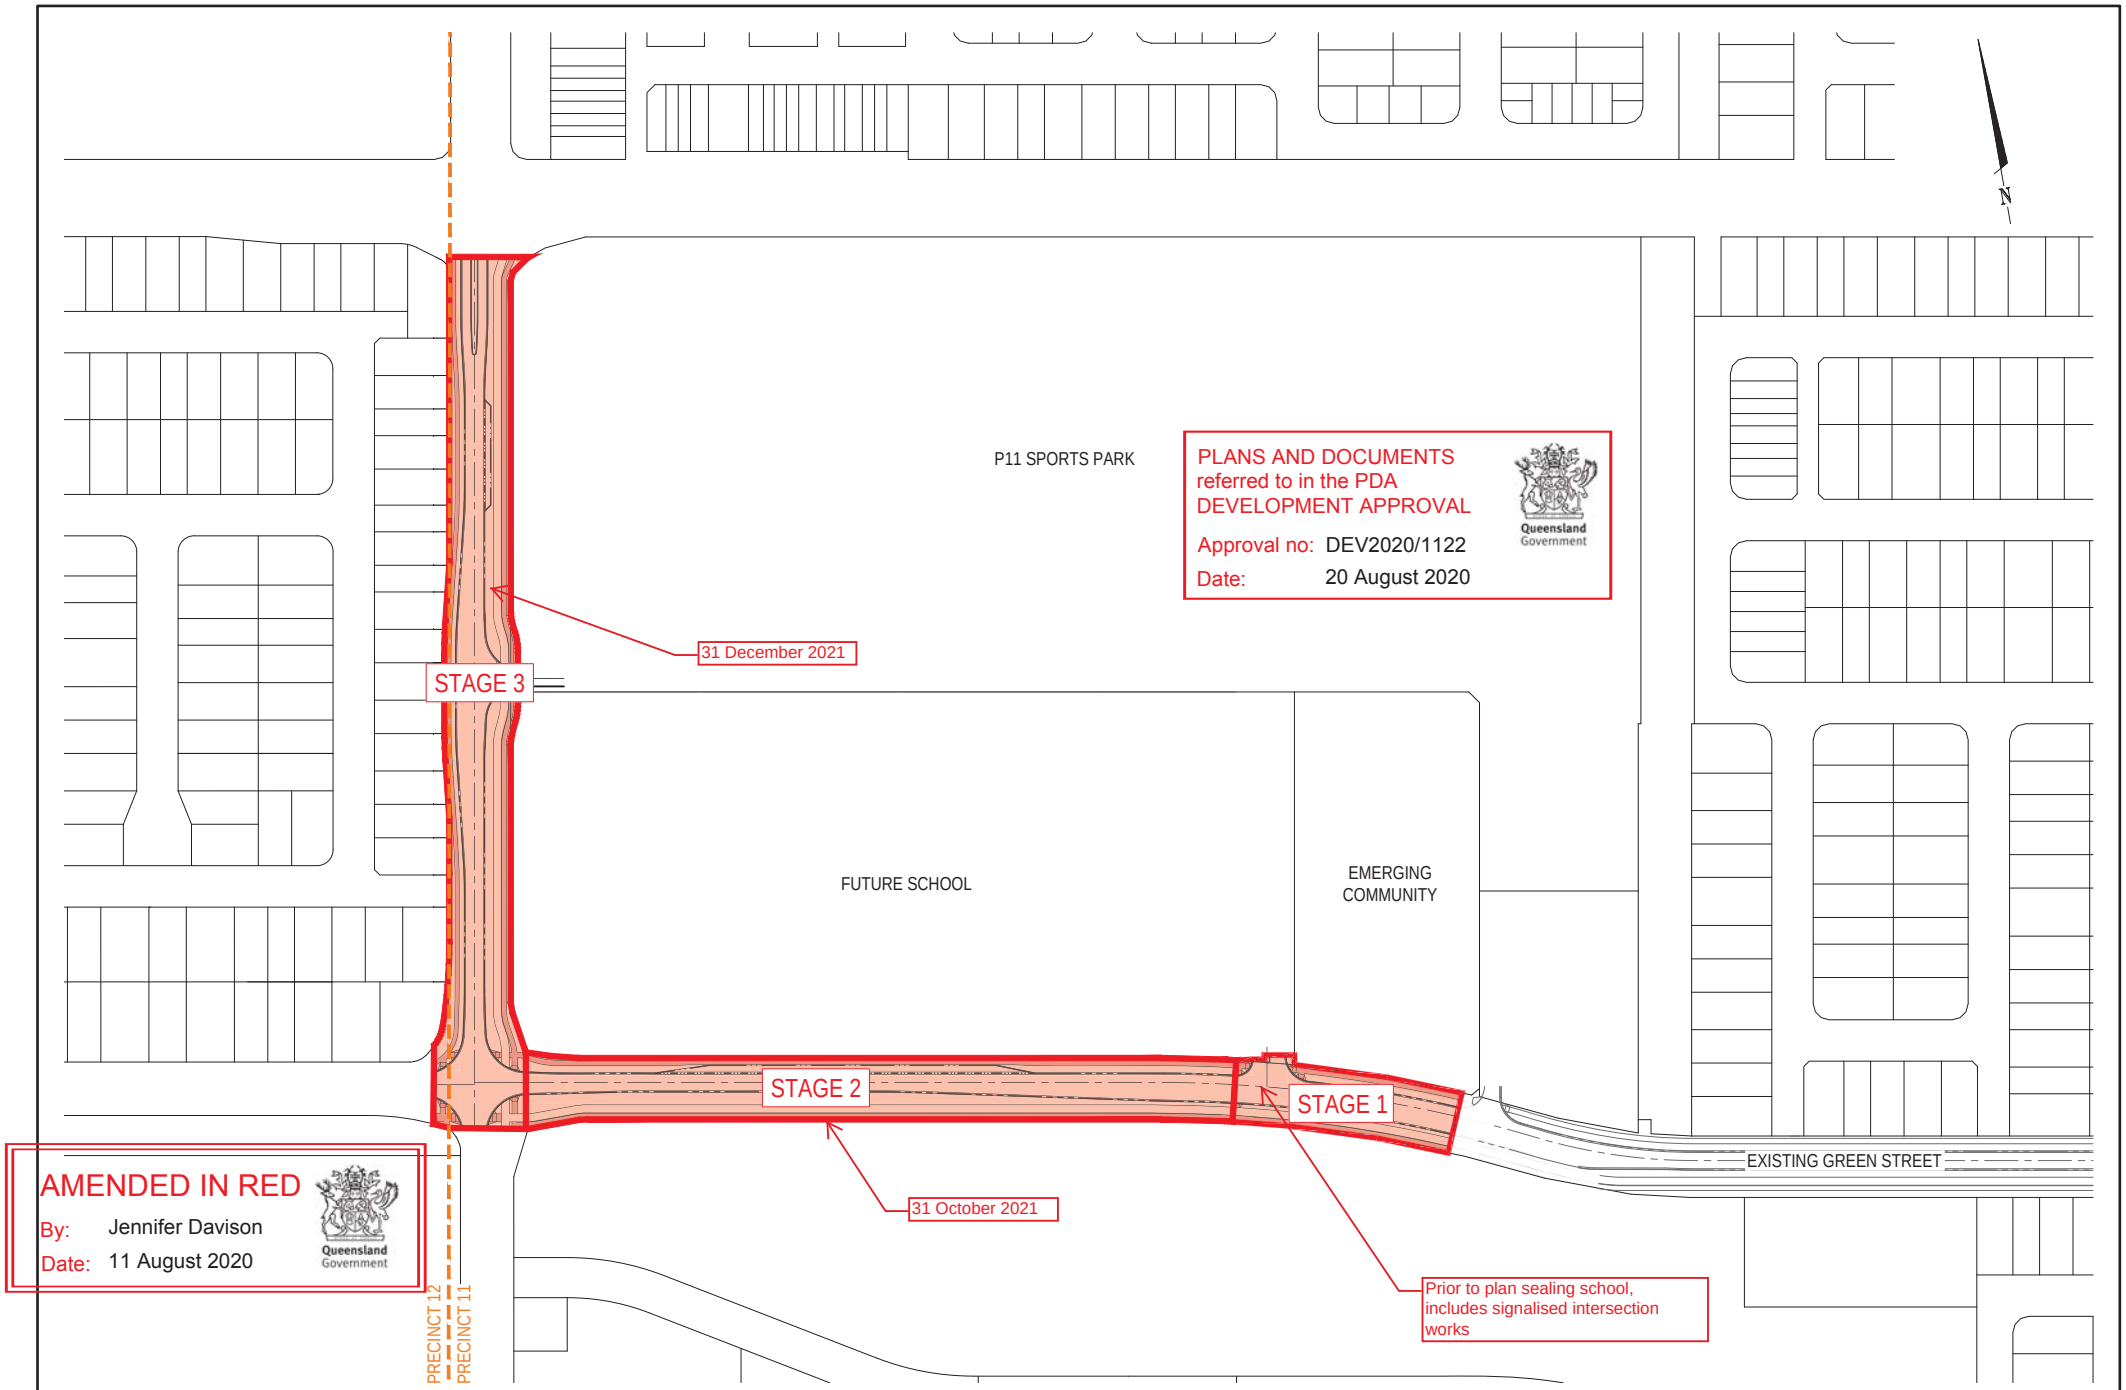

FILE: Drawing3.dwg DATE: 10-08-2020 USER: NICK VENESS
XREFS: X-17-000934 - LDTS, X-17-000934_1020-TITLE

FIRST ISSUE	DESIGN	DRAWN	CHECK	APPROVED	DATE
	NV	NV	MW	MW	11.08.20

AMENDMENTS: A, B, C, D, E, F, G

AMENDMENT DETAILS

STATUS
FOR APPROVAL
NOT FOR CONSTRUCTION

APPROVED
BY:
SIGN: DATE:

SCALE
0 10 20 30 40 50 60 70 80
SCALE 1:1000 (A1) SCALE 1:2000 (A3)

CLIENT
STOCKLAND DEVELOPMENTS PTY LTD
Stockland AURA

Calibre Consulting (QLD) Pty Ltd
Level 3, 16 Innovation Parkway
Birtinya QLD Australia 4575
Telephone 07 5314 2520
Facsimile 07 5314 2522
calibre
© calibregroup.com

PROJECT
AURA
PRECINCT 11

DISCLAIMER
ALL DIMENSIONS TO BE CHECKED ON SITE BY CONTRACTOR PRIOR TO CONSTRUCTION. USE WRITTEN DIMENSIONS ONLY, DO NOT SCALE.

DRAWING TITLE
TRUNK ROAD STAGING PLAN

PROJECT No.	DRAWING No.	REVISION
20-000315	SK001	-