


LANDSCAPING PLAN

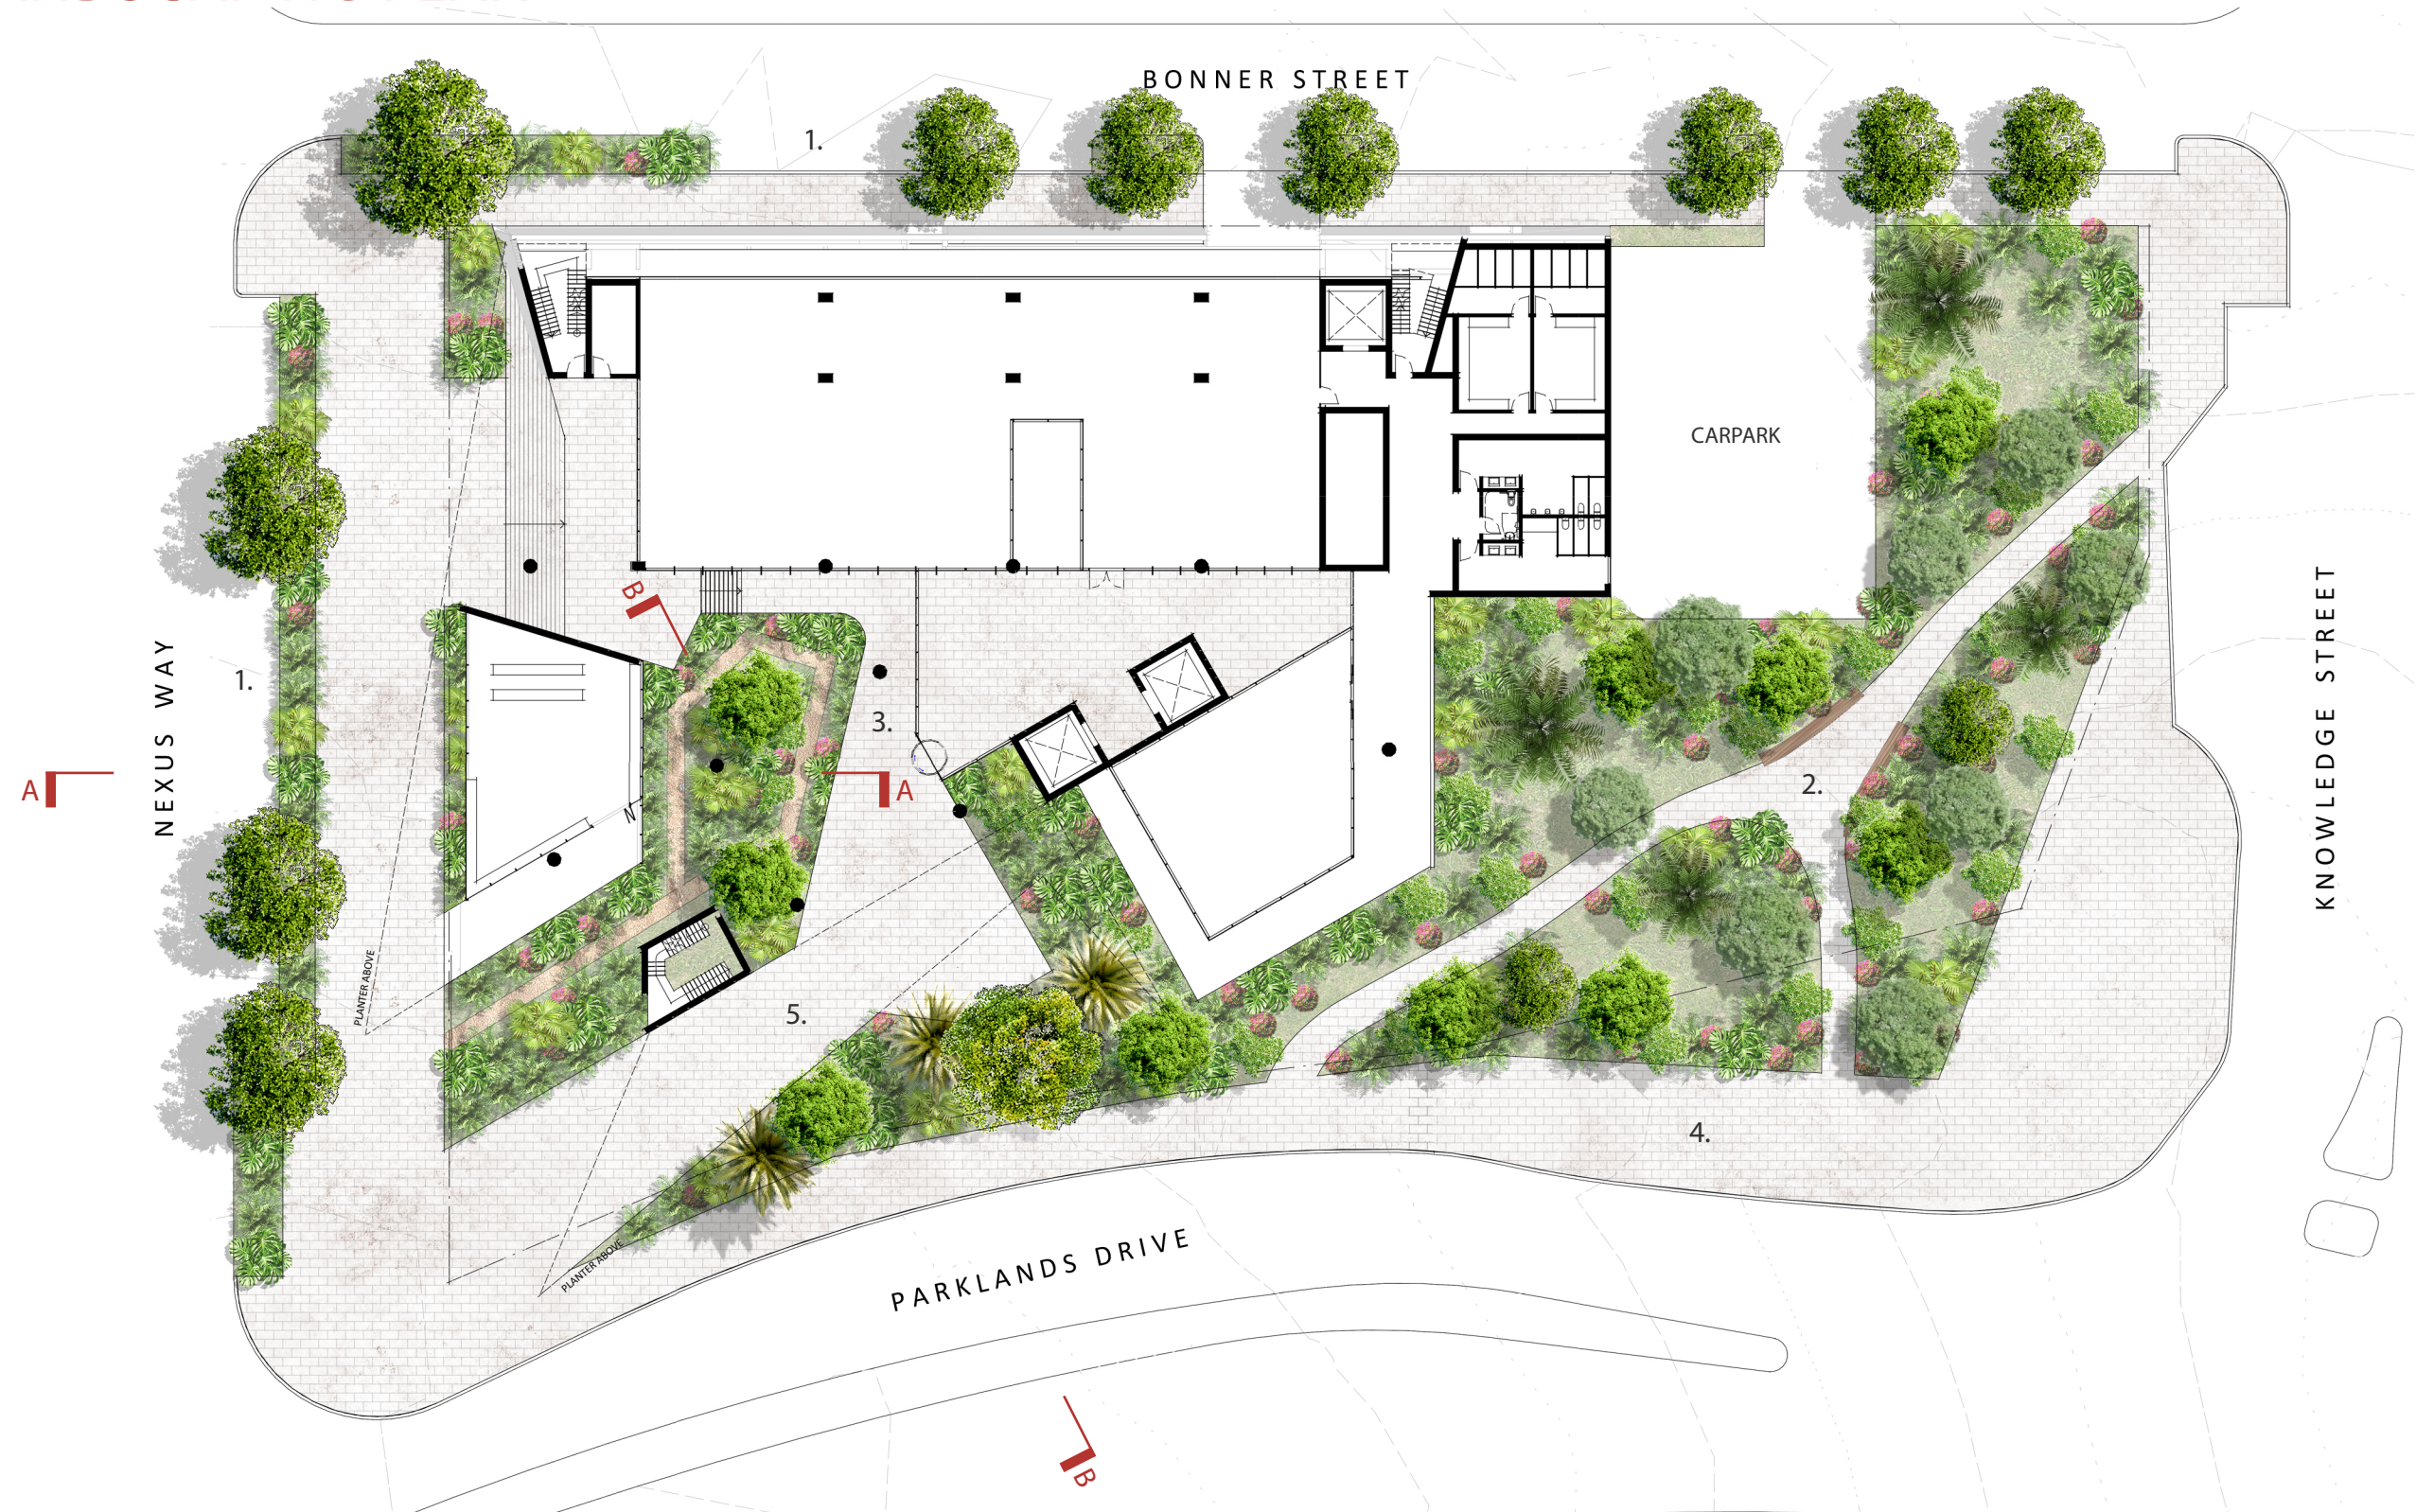

Level 02 Plan

1:400@A3 0 4 8 12m

LANDSCAPING PLAN



LANDSCAPE ZONES

1. Streetscape
2. South-east Landscape
3. Green Heart
4. Green Edge
5. ADaPT Forecourt

Level 03 Plan

1:400@A3 0 4 8 12m

PLANS AND DOCUMENTS
referred to in the PDA
DEVELOPMENT APPROVAL



Approval no: DEV2020/1106
Date: 10 September 2020

PROPOSED PLANTING SCHEDULE

For landscape zone designation refer to plans and associated legend.

	Botanical Name	Common Name	Min. Pot size	Characteristics & Uses	Landscape Zone				
					1.	2.	3.	4.	5.
TREES	Plumeria rubra	Red Frangipani	Ex. Ground	Feature Tree					
	Backhousia citriodora	Lemon Scented Myrtle	400L	Screening Tree					
	Buckinghamia celsissima	Ivory Curl Tree	200L	Small Screening Tree					
	Cupaniopsis anacardioides	Tuckeroo	400L	Shading Tree					
	Stenocarpus sinuatus	Firewheel Tree	200L	Upright screening Tree					
	Pandanus tectorius	Pandanus	Ex. Ground	Feature Tree					
	Syzygium australe	Bush Cherry	200L	Screening Tree					
	Corymbia 'Summer Red'	Grafted Flowering Gum	400L	Feature Tree					
	Waterhousea floribunda	Lilly Pilly	200L	Shading Tree					
SHRUBS	Heliconia rostrata	Hanging Lobster Claw	25L	Clumping Strappy Leaf Shrub					
	Hymenocallis littoralis	Spider Lilly	200mm	Strappy Leaf					
	Monstera deliciosa	Swiss Cheese Plant	200mm	Rambling / Climbing Large Leaf					
	Epipremnum aureum	Devil's Ivy	200mm	Rambling / Climbing Groundcover					
	Alcantarea imperialis	Bromeliad	300mm	Feature Foliage					
	Alpinia nutans	Dwarf Cardamon	200mm	Clumbing Strappy Leaf Shrub					
	Cordyline australis 'Cabernet'	Red Cordyline	300mm	Feature Foliage					
	Nephrolepis exaltata	Boston Fern	140mm	Fern Foliage					
	Casuarina glauca 'Cousin It'	Cousin It	140mm	Prostrate Shrub					
	Philodendron scandens	Philodendron	140mm	Rambling / Climbing Groundcover					
GROUND COVERS & CLIMBERS	Ficus pumila 'minima'	Climbing Fig	200mm	Climber					
	Dichondra repens	Kidney Weed	140mm	Spreading Groundcover					
	Blechnum wattsi	Hard Water Fern	200mm	Fern Foliage					
	Plectranthus australis	Sweedish Ivy	140mm	Spreading Groundcover					
	Myoporum ellipticum	Coastal Myoporum	140mm	Rambling Groundcover					
	Grevillea 'Poorinda Royal Mantle'	Poorinda Royal Mantle	140mm	Rambling Groundcover					
	Carpobrotus glaucescens	Pig Face	140mm	Rambling Groundcover					

PLANS AND DOCUMENTS
referred to in the PDA
DEVELOPMENT APPROVAL




Approval no: DEV2020/1106

Date: 10 September 2020

SECTION THROUGH HEART AND CAFE

Section A-A

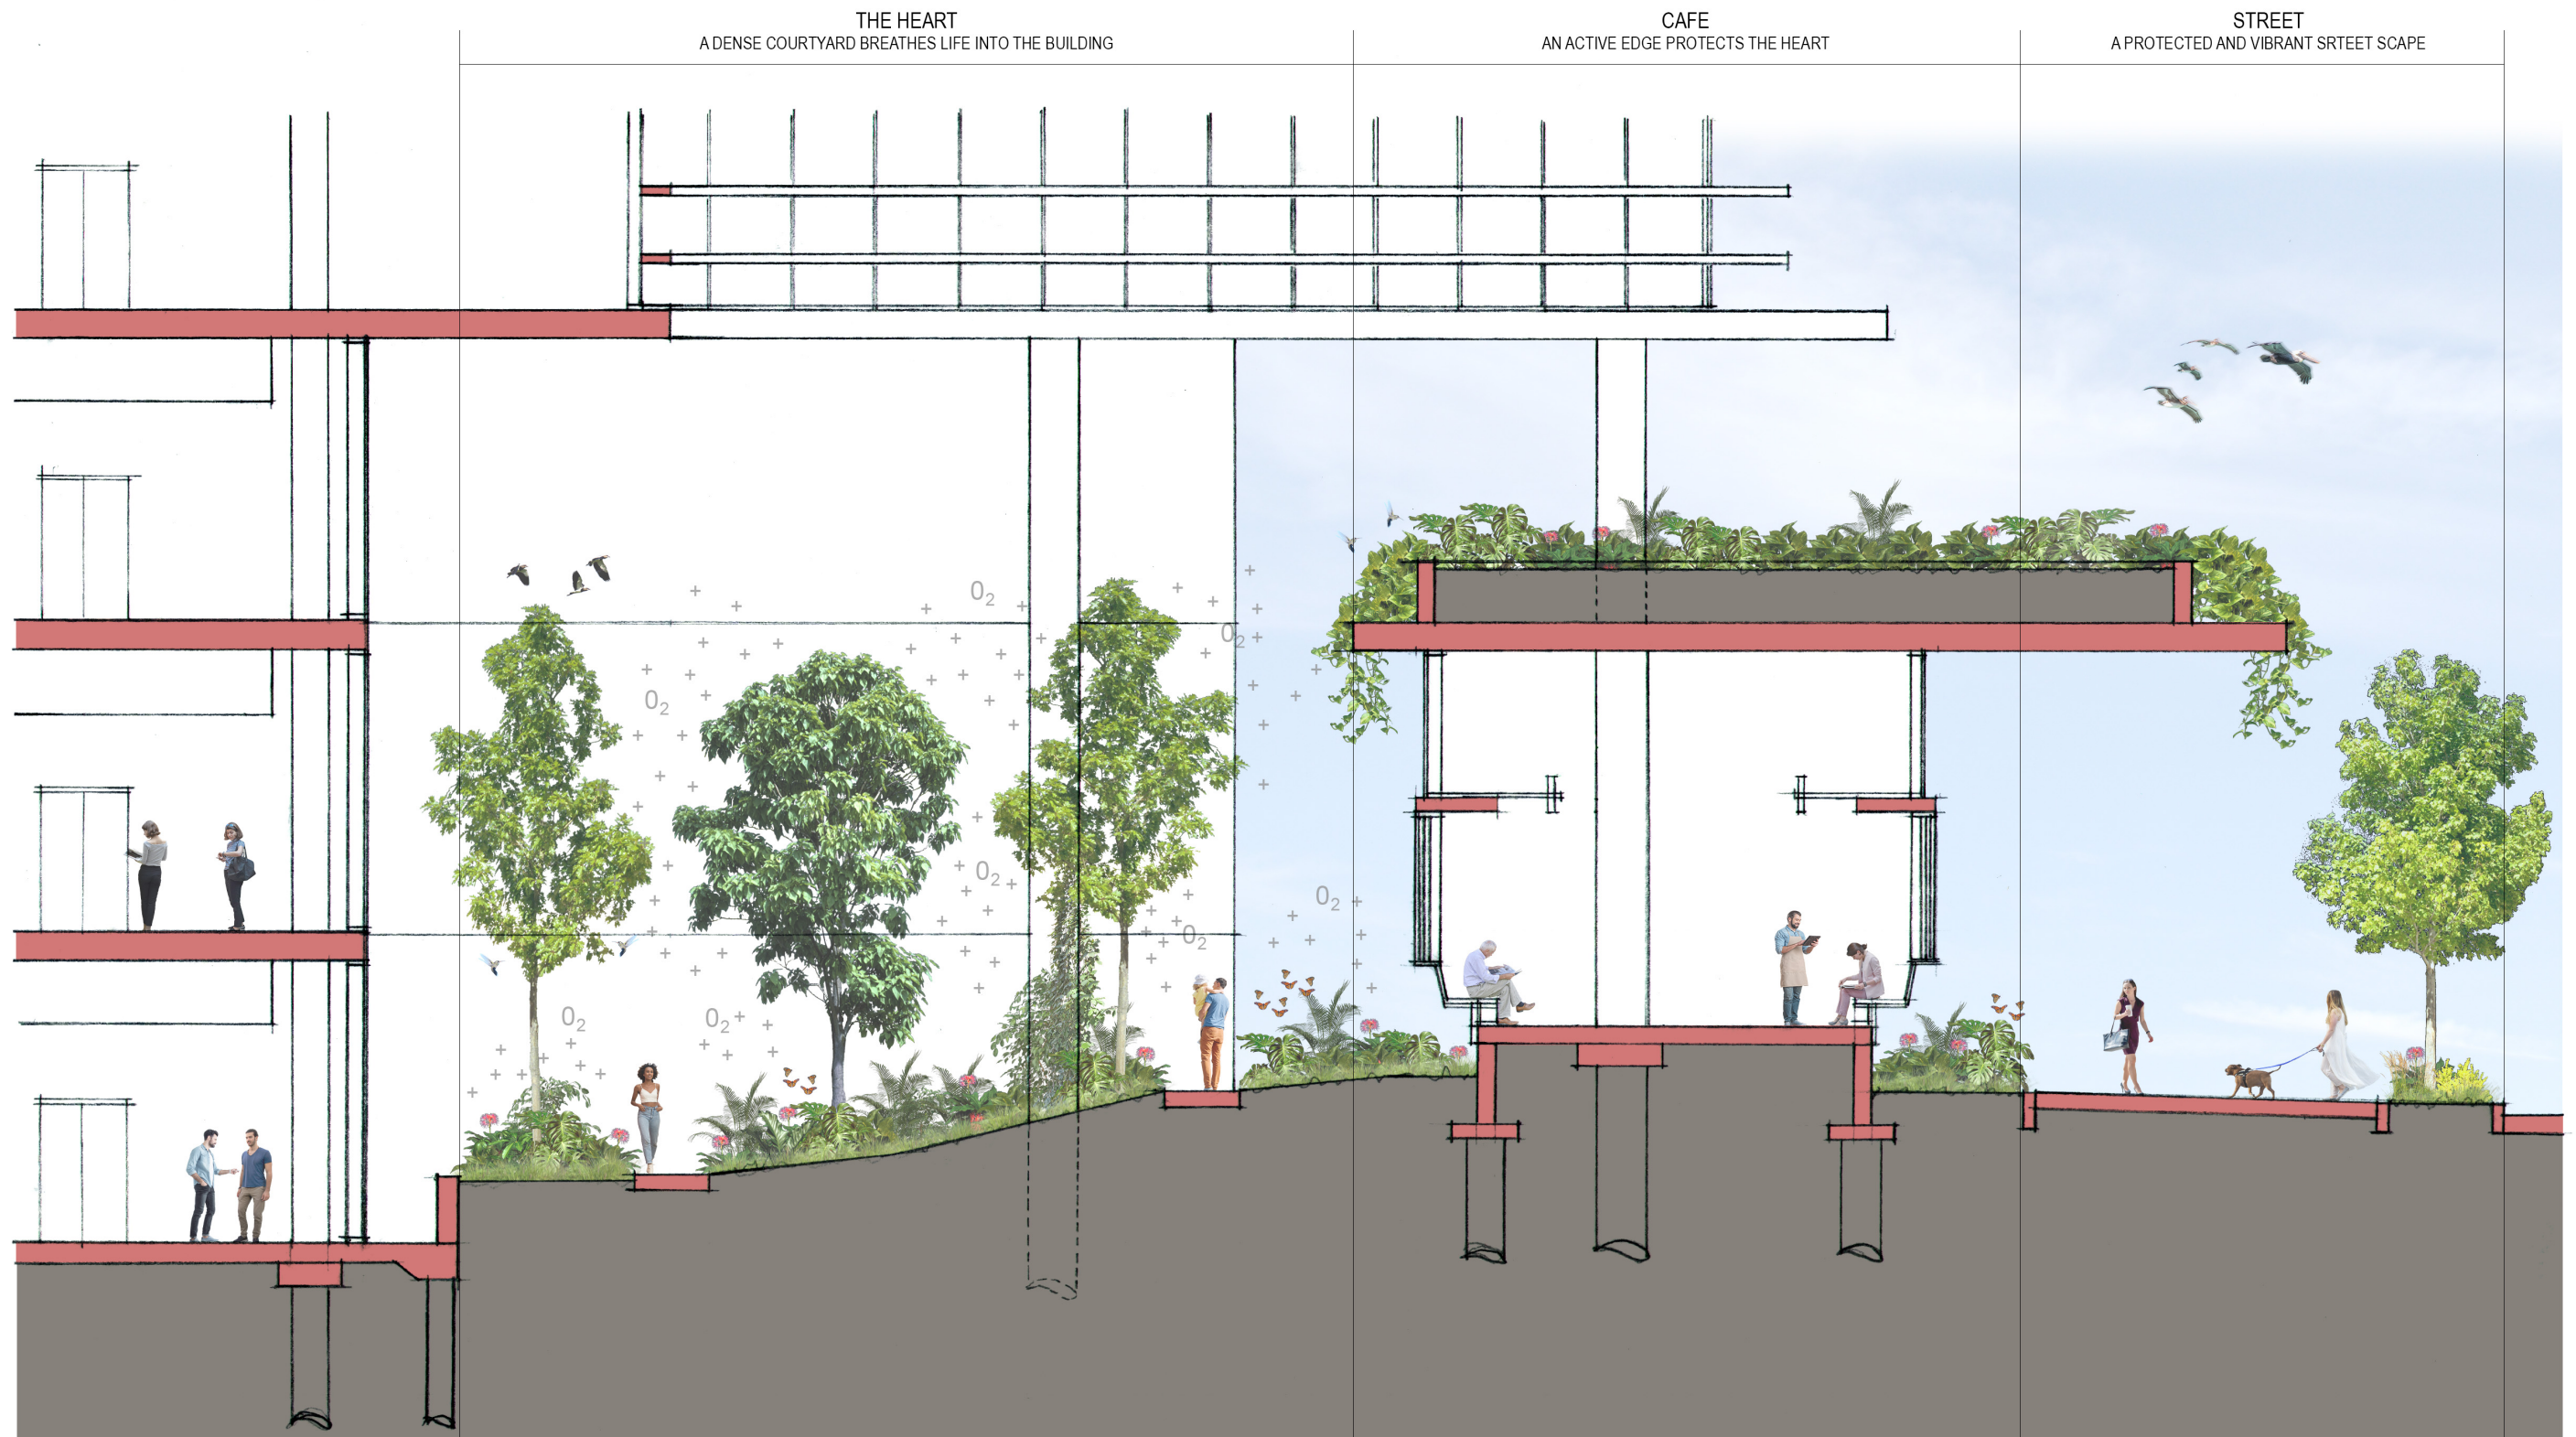

PLANS AND DOCUMENTS
referred to in the PDA
DEVELOPMENT APPROVAL




Approval no: DEV2020/1106

Date: 10 September 2020

SECTION THROUGH HEART AND ENTRY FORECOURT

Section B-B

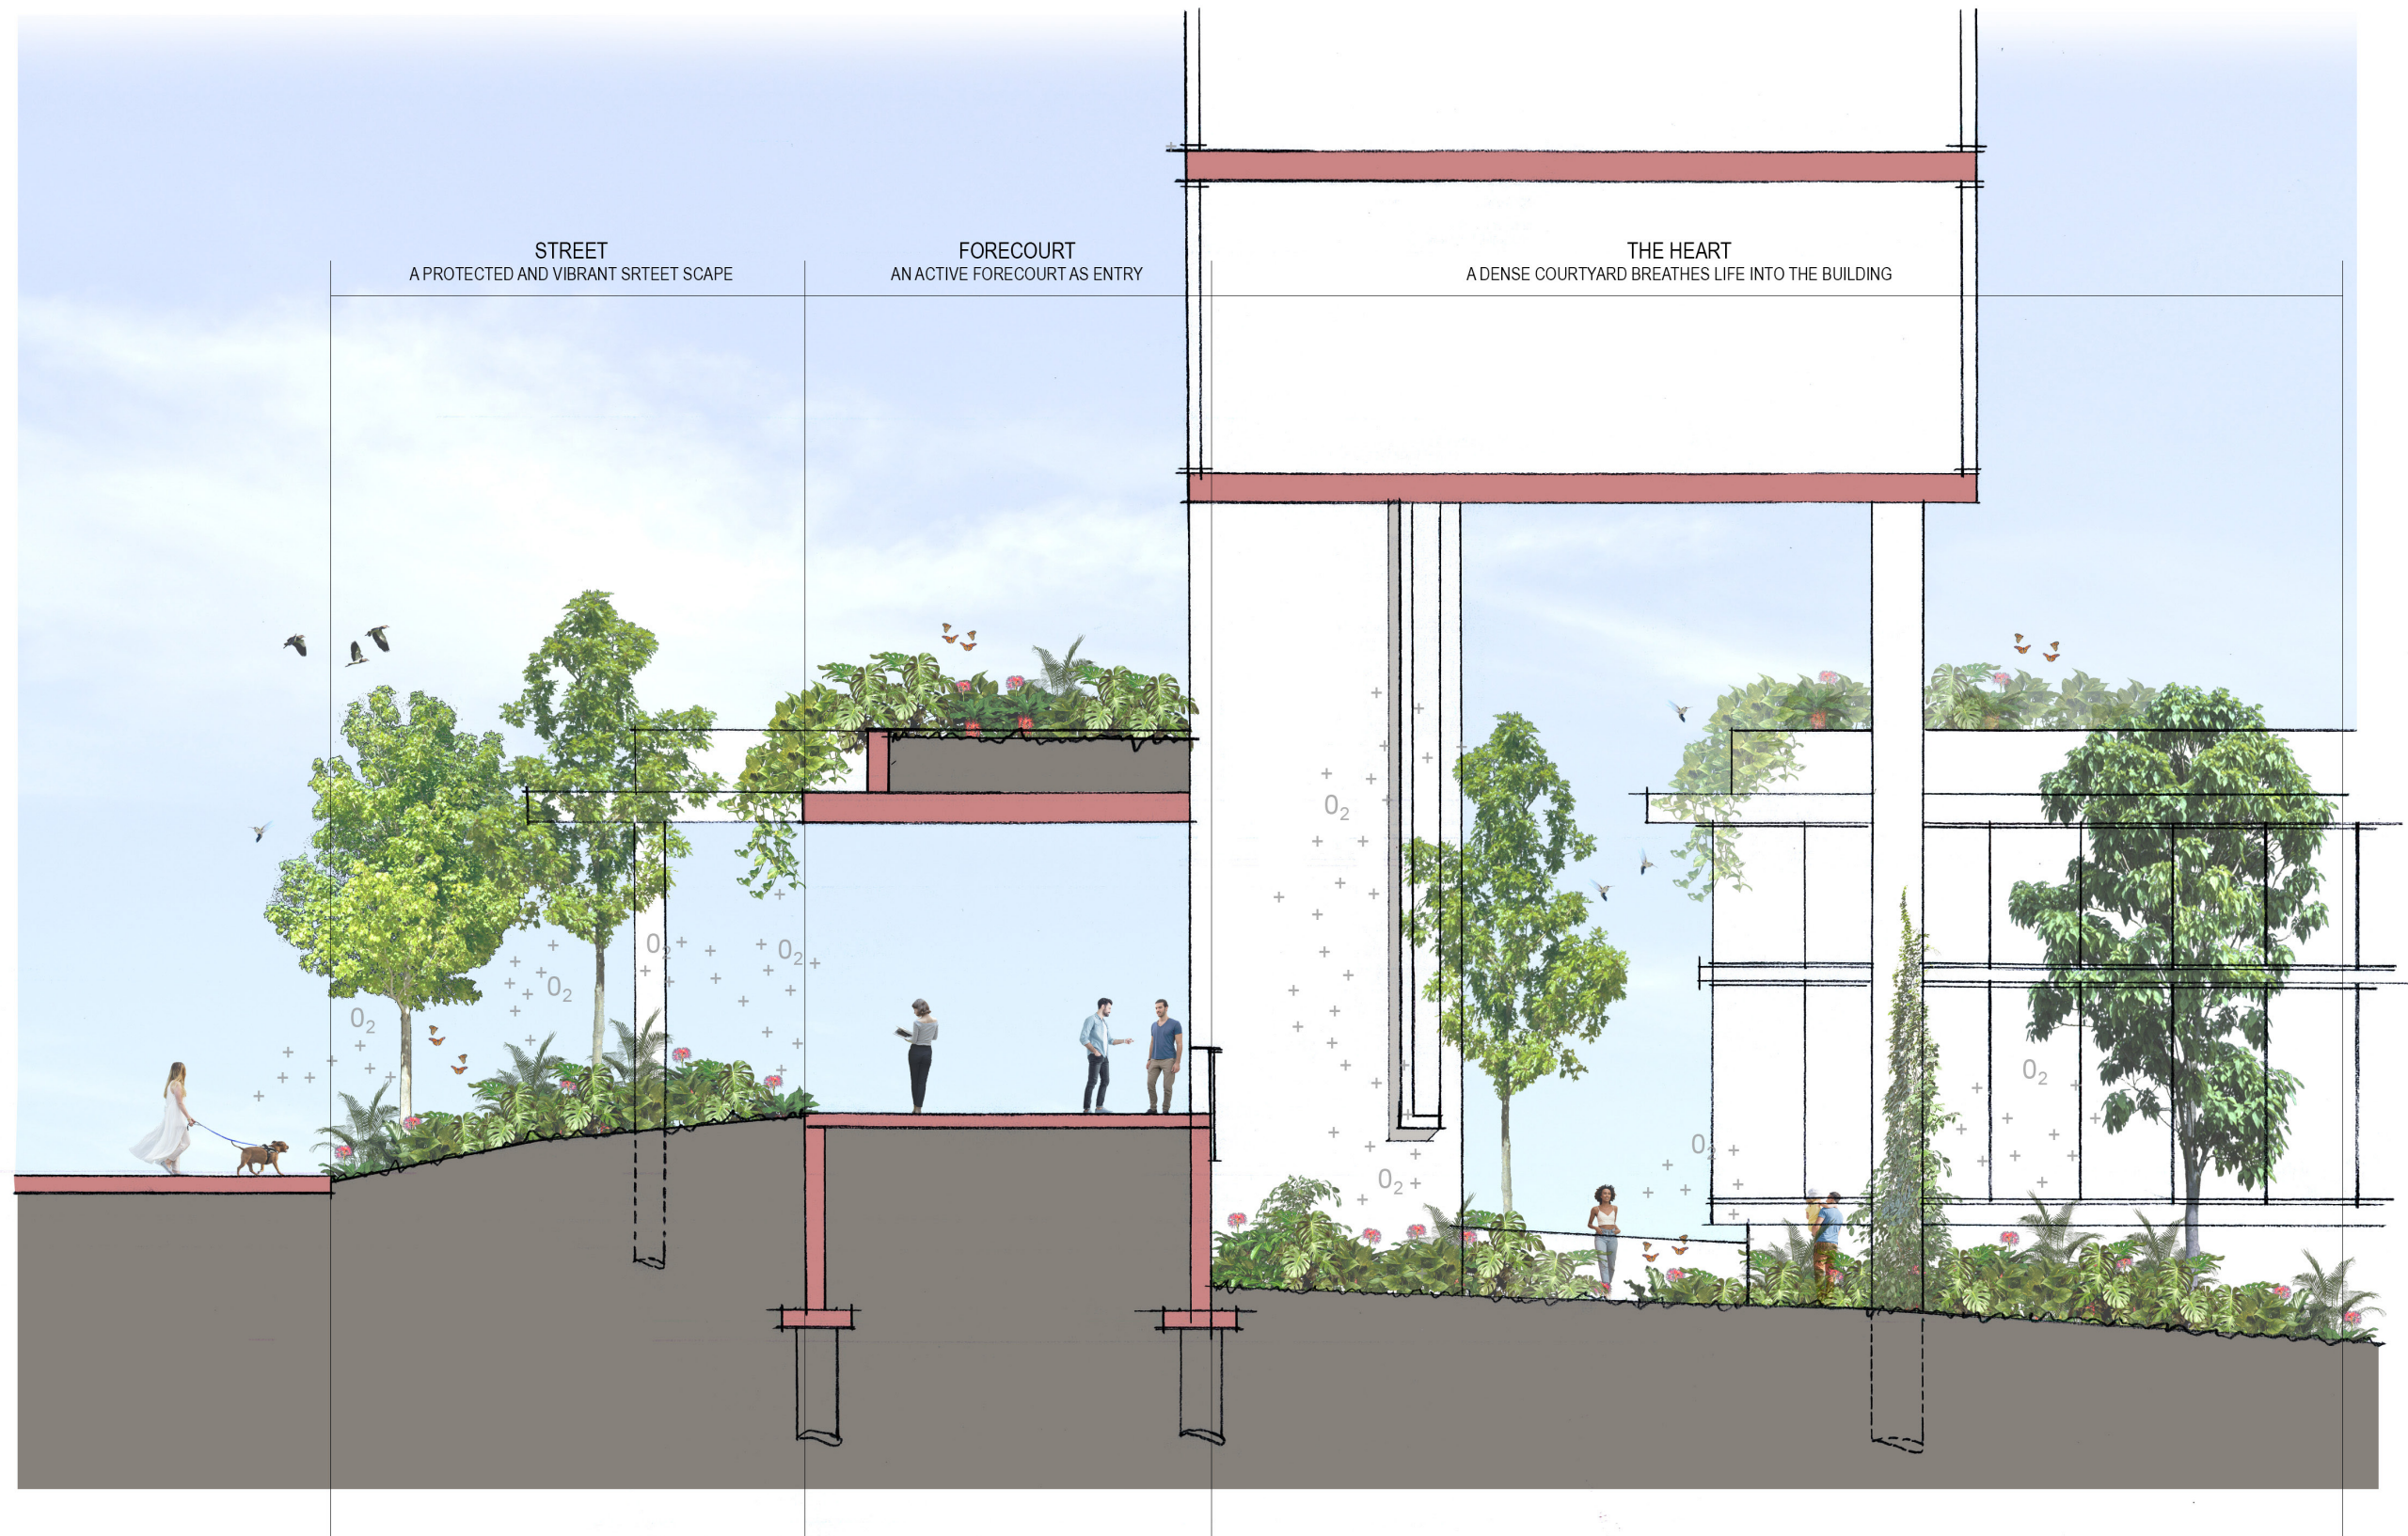

SOFTSCAPE PALETTE


PLANS AND DOCUMENTS
referred to in the PDA
DEVELOPMENT APPROVAL


Queensland
Government

Approval no: DEV2020/1106

Date: 10 September 2020

TREES

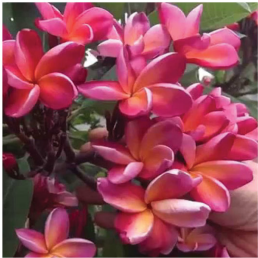

Plumeria Rubra
RED FRANGIPANIA



Backhousia Citriodora
LEMON SCENTED MYRTLE



Buckinghamia celsissima
IVORY CURL



Cupaniopsis Anacardioides
TUCKEROO



Stenocarpus Sinuatus
FIRE WHEEL TREE

GROUND COVERS & CLIMBERS



Ficus Pumila Minima
CLIMBING FIG




Dichondra Repens
KIDNEY WEED




Carpobrotus
PIGFACE



Blechnum Wattsii

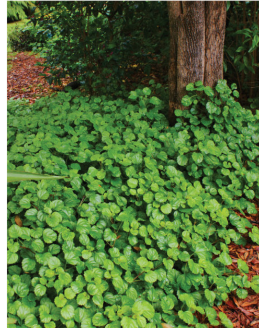

Plectranthus Australis
SWEDISH IVY

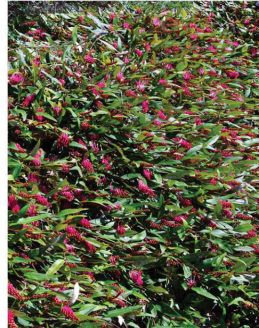

Grevillea 'Poorinda Royal Mantle'

SOFTSCAPE PALETTE

PLANS AND DOCUMENTS
referred to in the PDA
DEVELOPMENT APPROVAL


Queensland
Government

Approval no: DEV2020/1106

Date: 10 September 2020

SHRUBS



Clematis Microphylla
FALSE BIRD OF PARADISE



Hymenocallis littoralis
BEACH SPIDER LILY




Casuarina glauca
COUSIN IT



Monstera deliciosa
SWISS CHEESE PLANT



Epipremnum aureum
DEVIL'S IVY

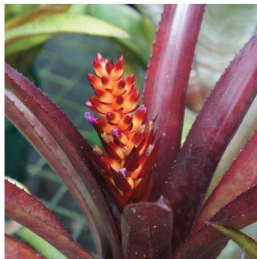

Alcantarea imperialis
BRASILIANA BROMELIAD

SHRUBS



Alpinia nutans
DWARF CARDAMOM



Myoporum ellipticum
COSTAL MYOPORUM



Cordyline australis 'Cabernet'
RED CORDYLINE



Nephrolepis exaltata
BOSTON FERN



Philodendron scandens
PHILODENDRON

HARDSCAPE PALETTE

PLANS AND DOCUMENTS
referred to in the PDA
DEVELOPMENT APPROVAL


Approval no: DEV2020/1106

Date: 10 September 2020



Queensland
Government


GENERAL SURFACES

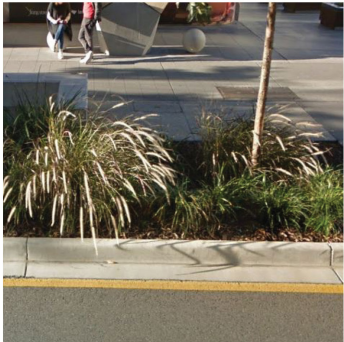

KERB + PLANTING
CONCRETE KERBS AND SUBTROPICAL
PLANTING



PATTERNED CONCRETE
FOOTPATH AND PAVEMENTS

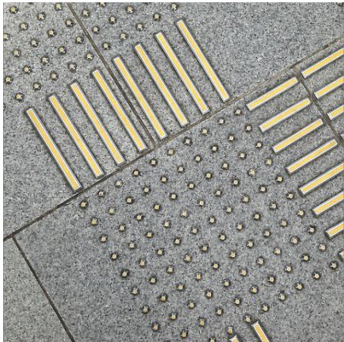

TACTILE INDICATORS
POLISHED METAL - BRASS OR SIMILIAR

FEATURE SURFACES



TILES
STONE TILES INTEGRATE FROM EXTER-
NAL TO INTERNAL SPACES



LOBBY WALLS
MASONRY LOBBY FINISHES TO COMPLE-
MENT STONE TILES