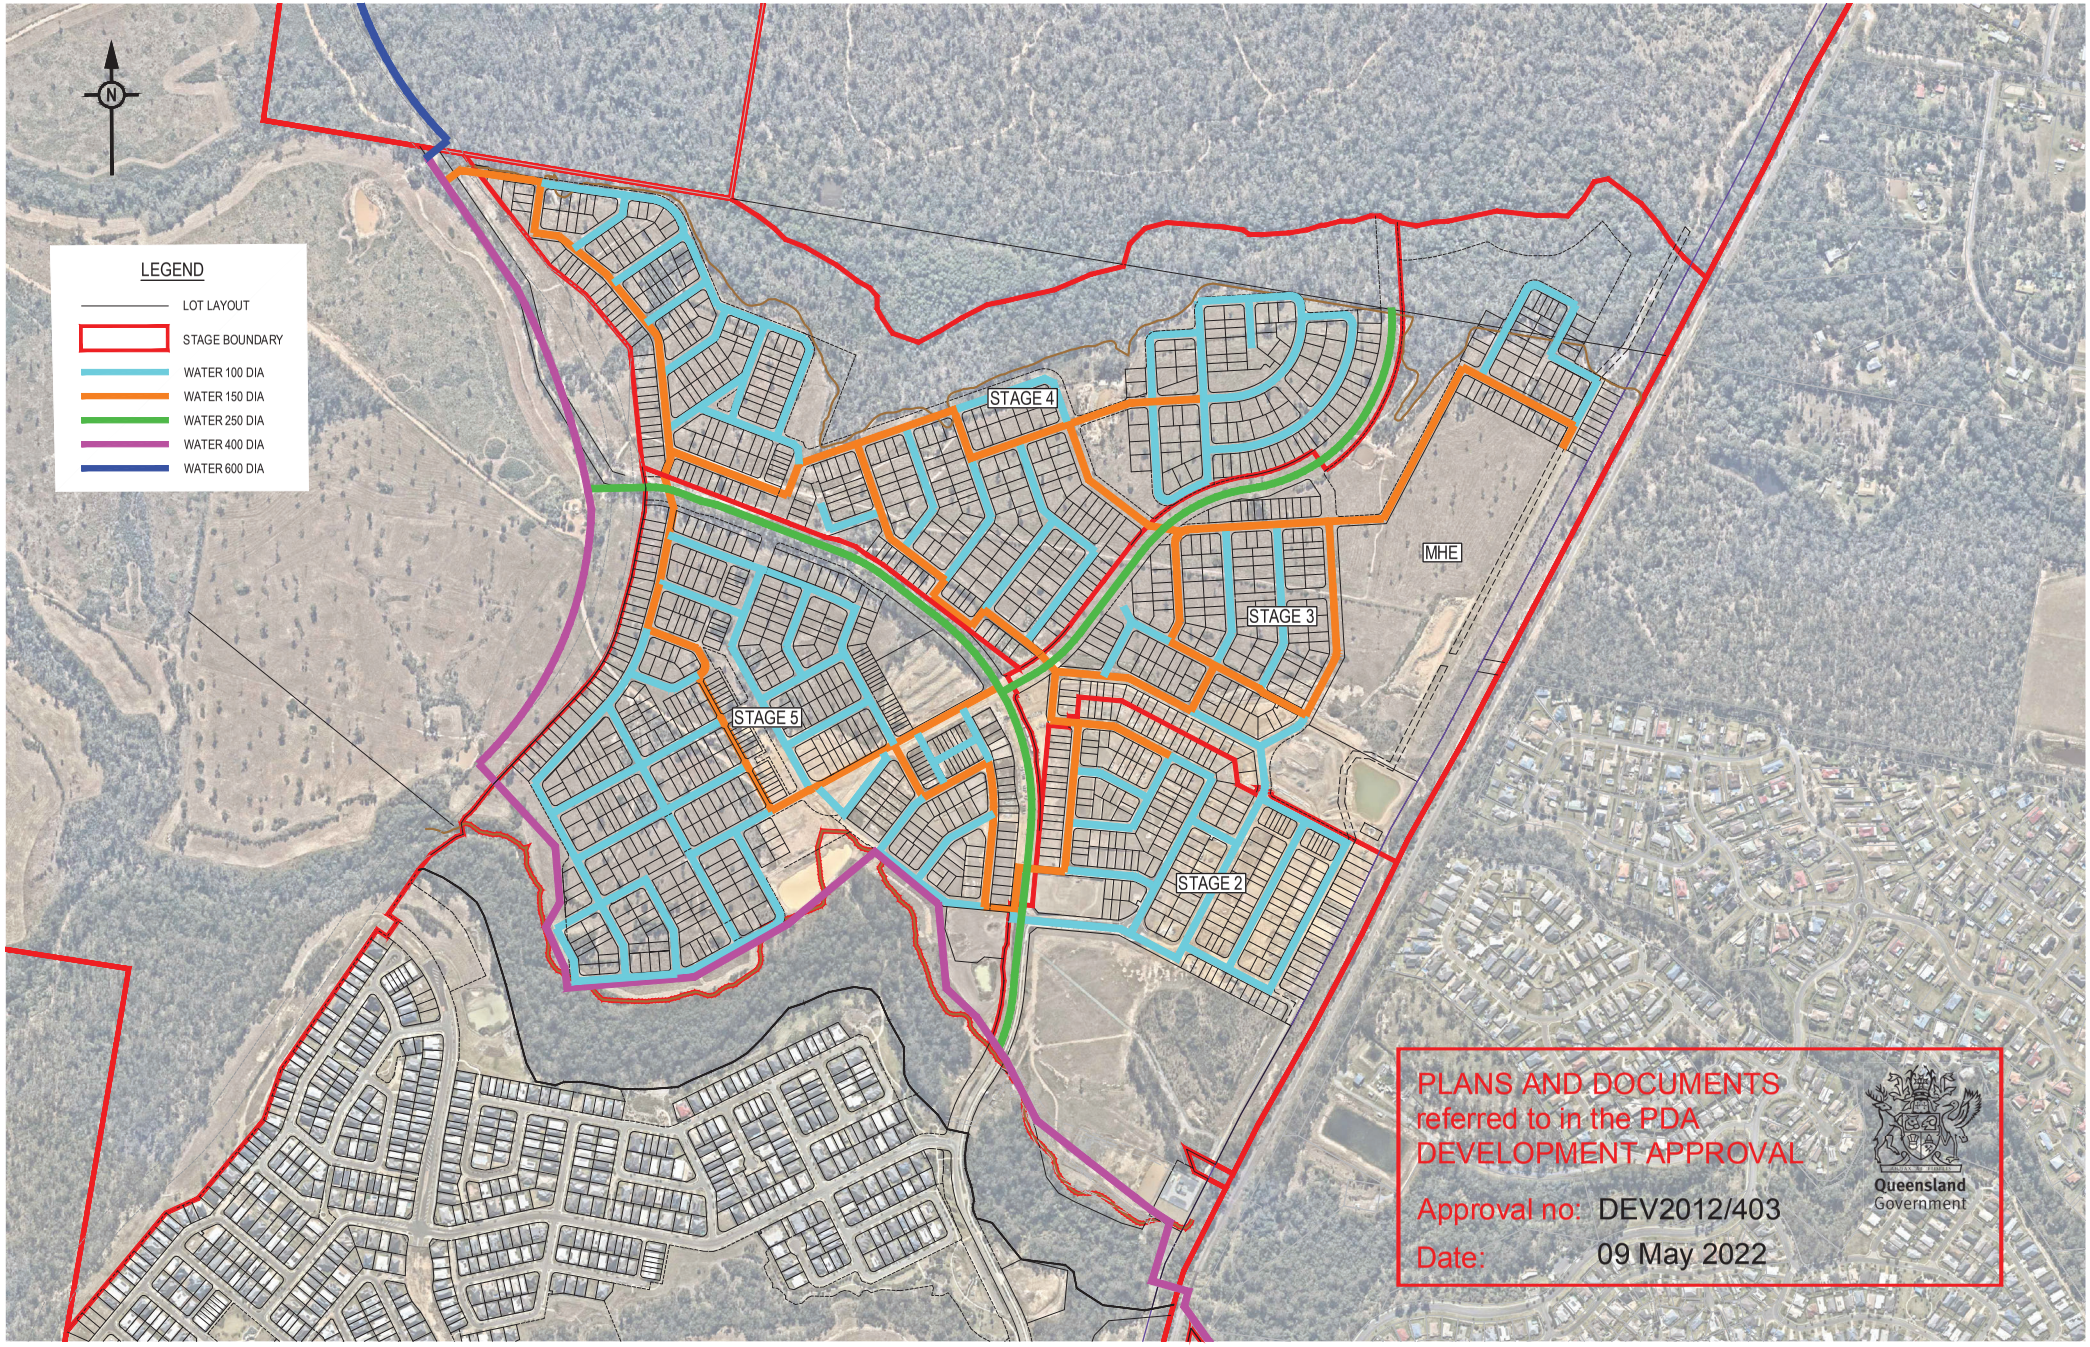

REV	DATE	DESIGN	DRAWN	REVISION DETAILS
1	12.04.22	TR	SC	ORIGINAL ISSUE

DRAWN

DESIGN

STATUS
FOR DEVELOPMENT APPLICATION
NOT FOR CONSTRUCTION

APPROVED
DANIEL COLLINS RPEQ 18631

FOR AND ON BEHALF OF PEAKURBAN PTY LTD

PEAKURBAN
Achieve more.
ENQUIRIES@PEAKURBAN.COM.AU

SCALE
1:4000 40 0 40 80 120 160 200 A1
1:8000 A3

CLIENT
PEET FLAGSTONE CITY Pty. Ltd.

ASSOCIATED CONSULTANT
VERIS
PHONE: (07) 3666 4700

PROJECT NAME
ROL APPLICATION
FLAGSTONE STAGE 5

HOMESTEAD DRIVE, FLAGSTONE

DRAWING TITLE
CONCEPT WATER SIZING LAYOUT

PROJECT No.	DRAWING No.	REVISION
22-0002	P300	1