DATE PLOTTED: 14 April 2022 1:30 PM BY: VANESSA WARRINGTON

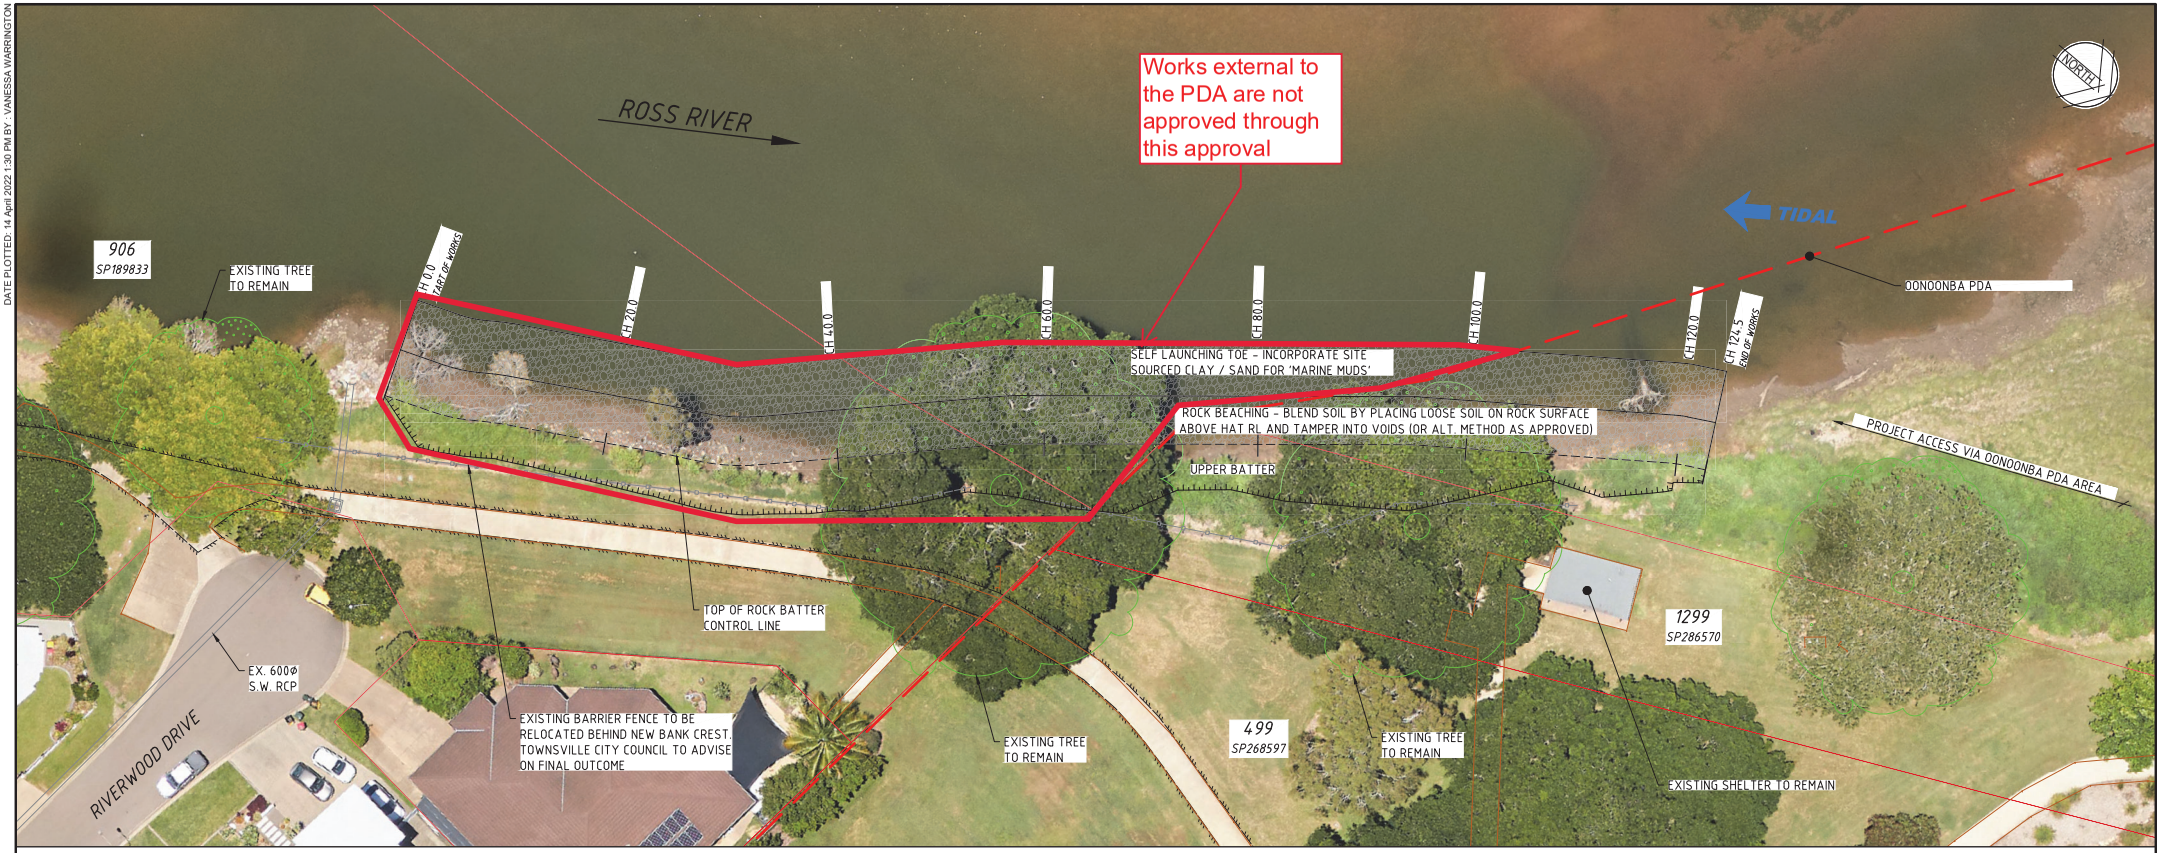

PLAN
SCALE 1:250

LEGEND

- BATTER CREST
- BATTER GRADE CHANGE
- EXISTING FOOTPATH
- EXISTING INFRASTURCTURE
- EXISTING TREE TO REMAIN
- BANK STABILISATION WORKS - SELF LAUNCHING TOE
- BANK STABILISATION WORKS - ROCK BEACHING - 1V:1.5H TO RL 3.0m
- BANK STABILISATION WORKS - UPPER BATTER - 1V:3H TO EXISTING

NOTES

1. REFER DRAWING P220044-001 FOR GENERAL NOTES.
2. REFER DRAWING P220044-003 FOR TOP OF ROCK BATTER CONTROL LINE SETOUT TABLE AND TYPICAL SECTION.

PLANS AND DOCUMENTS referred to in the PDA DEVELOPMENT APPROVAL

Approval no: DEV2022/1288

Date: 10 May 2022

Queensland Government

AMENDED IN RED

By: Brandon Bouda

Date: 09 May 2022

Queensland Government

REV	DESCRIPTION	DATE	INTL
E	RESPONSE TO SARA CONDITIONS	31.03.22	RL
D	FOR CONSTRUCTION	04.11.21	RL
C	UPDATE DETAIL DEDIGN TO ROVK BEACHING	29.0821	MI
B	UPDATE DETAIL DESIGN	21.07.21	RL
A	ORGINAL ISSUE	24.05.21	RL

REVISIONS

0 5 10 15 20 25m
SCALE 1:250 @A1

© Alluvium Consulting All Rights Reserved.
This document is produced by Alluvium Consulting solely for the benefit of and use by the client in accordance with the terms of the retainer. Alluvium Consulting does not and shall not assume any responsibility or liability whatsoever to any third party arising out of any use or reliance by third party on the content of this document.

	NAME	DATE
DESIGNED:	V.WARRINGTON	04.11.21
DRAWN:	V.WARRINGTON	31.03.22
CHECKED:	J.CARTER	31.03.22
APPROVED: RPEQ: 8111	R.LUCAS	04.11.21

Client: City of Townsville

alluvium www.alluvium.com.au

TOWNSVILLE CITY COUNCIL

ROSS RIVER SOUTH BANK STABILSATION

BANK SABILSATION WORKS PLAN

Drawing Number	Status	Scale	Rev.
P220044-002	DETAIL DESIGN	AS SHOWN	E

© Alluvium Consulting Australia ABN 76 151 119 792 A1

CAD File: T:\Work\2020\0220044_Ross_River_Analysis_of_Bank_Stabilisation_Concepts\10_Project\2_Design\CAD\dwg\P220044-002.dwg