PROPOSAL PLAN

Proposed Easements A & B in Lots 1189 & 1190
Edison Crescent, BARINGA

PLANS AND DOCUMENTS referred to in the PDA DEVELOPMENT APPROVAL
Approval no: DEV2022/1275
Date: 24/06/2022

Queensland Government

AMENDED IN RED
By: M. Fallon
Date: 14 June 2022

Queensland Government

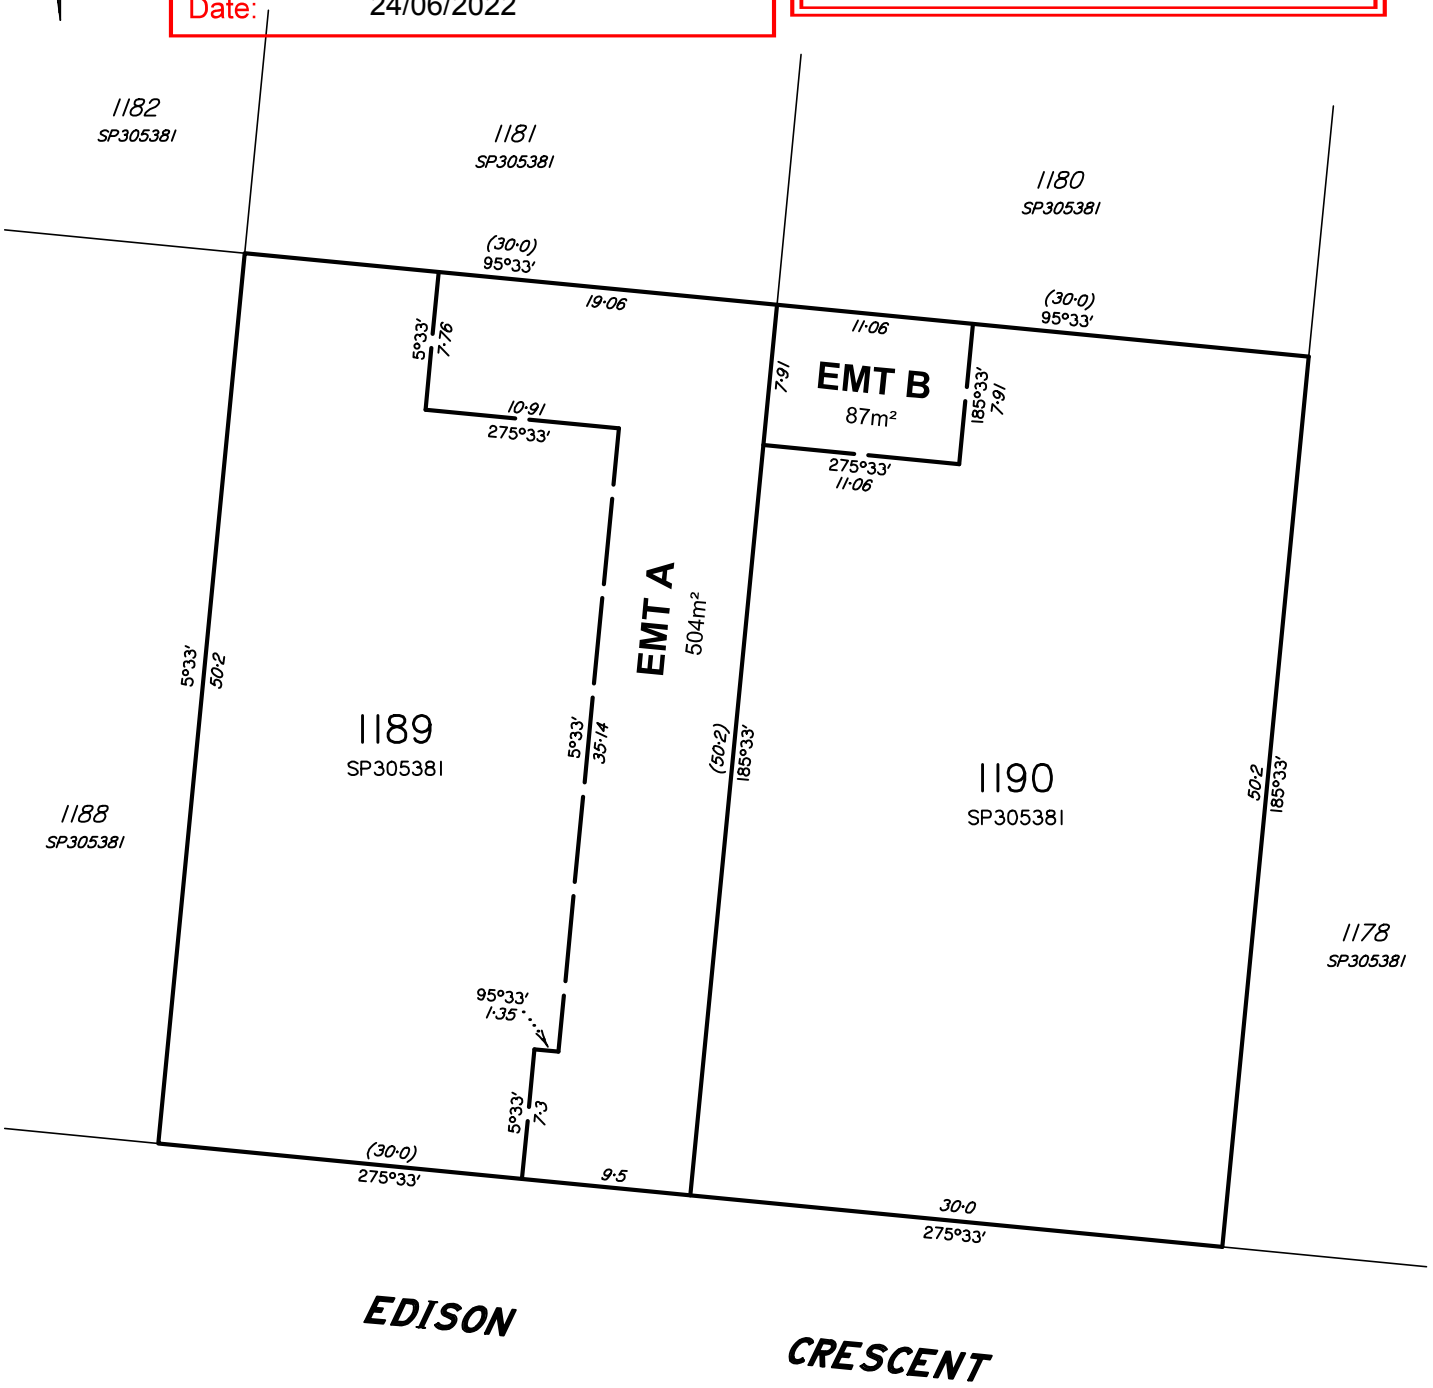

*Received to EDQ DA on 16 March 2022

Scale 1:300 – Lengths are in Metres.

5 0 5 10 15 20 25 30 35 40

VISION

Airlie Beach | Mackay | Townsville | Rockhampton | Brisbane | Gold Coast
E : admin@visionsurveysqld.com.au P : 13000VISION

Scale:	1 : 300 @ A3	DWG No:	21984-PP-01
Surveyed:	-	Sheet:	1 of 1
Drawn:	AG	Revision:	-