


LOT 8002 BARINGA DR - LOT 8002 - BUILDING PLANS

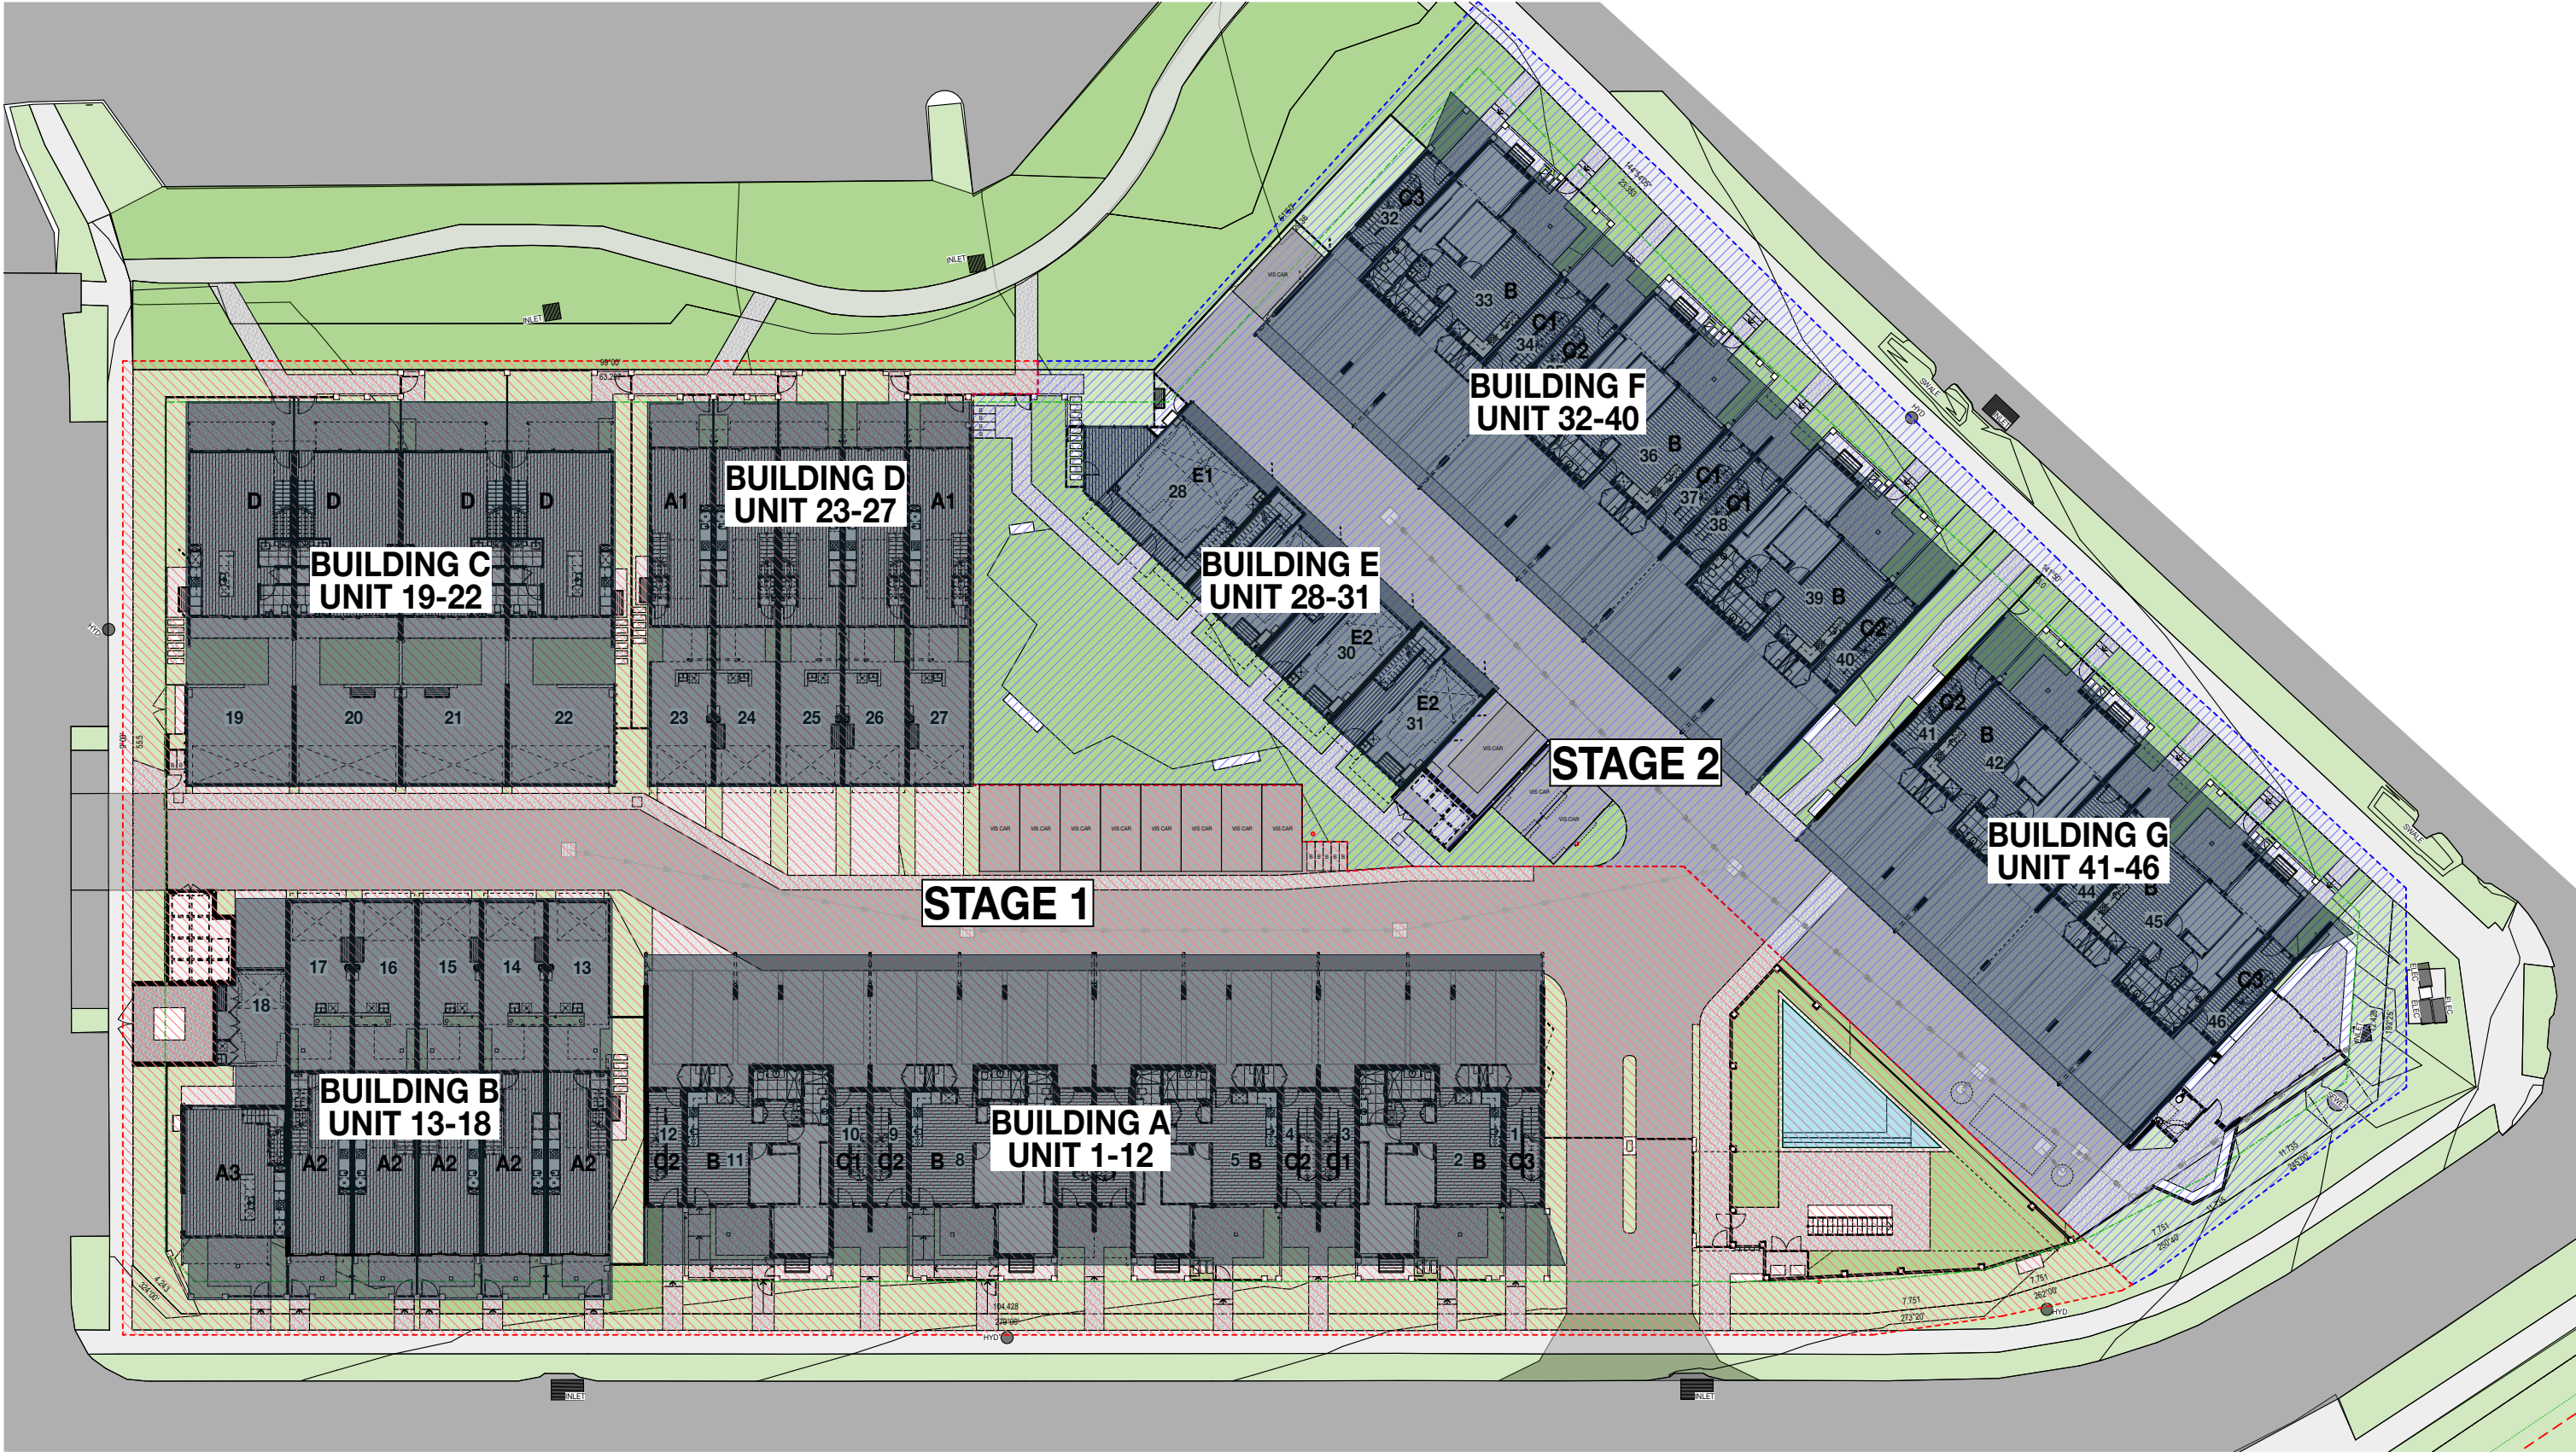


U	08.11.22	RFI ISSUE	OGE
T	03.11.22	RFI CONSULTANT ISSUE	OGE
S	01.08.22	LANDSCAPE UPDATE	OGE
R	22.06.22	RFI ISSUE	OGE
O	09.06.22	PRELIM. REVISED DA	OGE
P	17.05.22	PRICING ISSUE	OGE
O	03.05.22	CONSULTANT ISSUE	OGE
ISSUE	DATE	AMENDMENT	BY

NOTE: Figured dimensions to be taken in preference to scaled. Verify all dimensions on site before commencing work or making shop drawings. When printing from electronic files it is the responsibility of the operator to ensure the required scale is achieved.

B:\Project\new\residential - BPR\Lot 8002\20058 LOT 8002 MASTER

COPYRIGHT BELONGS TO OGE GROUP ARCHITECTS.
RFI ISSUE
NOT FOR CONSTRUCTION

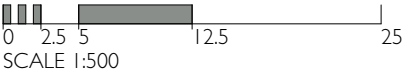

PROJECT
LOT 8002 BARINGA DR
BARINGA BOULEVARD, AURA
CALOUNDRA WEST

DRAWING TITLE
LOT 8002 - BUILDING PLANS
CLIENT
OGE GROUP

DRAWN
OGE
PROJECT No.
20058

DATE
8/11/22
DRAWING No.
DA_1.13

SCALE @ A3
ISSUE No.
U

THIS DESIGN IS THE PROPERTY OF THE ARCHITECT. UNAUTHORISED USE OR REPRODUCTION WHOLLY OR IN PART MAY RESULT IN LEGAL ACTION.

O.G.E Group Pty.Ltd.
Reg.No. 4212

Level 1 "The Old Courthouse"
4 First Avenue, Maroochydore Q 4558

PO Box 1687
Buddina Q 4575

design@ogegroup.com.au
www.ogegroup.com.au

T 5444 8883
F 5444 8887



OGE Group
Architects

LOT 8002 BARINGA DR - LOT 8002 - LANDSCAPE & COMMUNAL GF

LANDSCAPE & COMMUNAL ANALYSIS

7885.1m² = 100%

	m ²	%
Deep Landscape	660.2m ²	8.3 %
Ancillary Landscape GF	756.1m ²	9.6 %
Ancillary Landscape L1	174.6m ²	2.2 %
Deep Landscape (Private)	390.2m ²	4.9 %
Total	1,981.1m ²	25.1%

[] Communal Open Space 885.4m² 11.2%
GF & L1




U	08.11.22	RFI ISSUE	OGE
T	03.11.22	RFI CONSULTANT ISSUE	OGE
S	01.08.22	LANDSCAPE UPDATE	OGE
R	22.06.22	RFI ISSUE	OGE
Q	09.06.22	PRELIM. REVISED DA	OGE
P	17.05.22	PRICING ISSUE	OGE
O	03.05.22	CONSULTANT ISSUE	OGE
ISSUE	DATE	AMENDMENT	BY

NOTE: Figured dimensions to be taken in preference to scaled. Verify all dimensions on site before commencing work or making shop drawings. When printing from electronic files it is the responsibility of the operator to ensure the required scale is achieved.

B:\P\lot\new\revisions\lot - B\P\lot\lot 8002 - 22/08/2022 LOT 8002 MASTER

COPYRIGHT BELONGS TO OGE GROUP ARCHITECTS.

RFI ISSUE
NOT FOR CONSTRUCTION

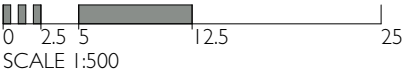

PROJECT
LOT 8002 BARINGA DR
BARINGA BOULEVARD, AURA
CALOUNDRA WEST

DRAWING TITLE
LOT 8002 - LANDSCAPE &
COMMUNAL GF
CLIENT
OGE GROUP

DRAWN
OGE

PROJECT No.
20058

DATE
8/11/22

DRAWING No.
DA_1.14

SCALE @ A3
1:500, 1:1

ISSUE No.
U

THIS DESIGN IS THE PROPERTY OF THE ARCHITECT. UNAUTHORISED USE OR REPRODUCTION WHOLLY OR IN PART MAY RESULT IN LEGAL ACTION.


O.G.E Group Pty.Ltd.
Reg.No. 4212

Level 1 "The Old Courthouse"
4 First Avenue, Maroochydore Q 4558

PO Box 1687
Buddina Q 4575


design@ogegroup.com.au
www.ogegroup.com.au

T 5444 8883
F 5444 8887

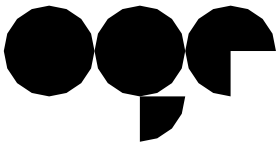

OGE Group
Architects

LANDSCAPE & COMMUNAL ANALYSIS

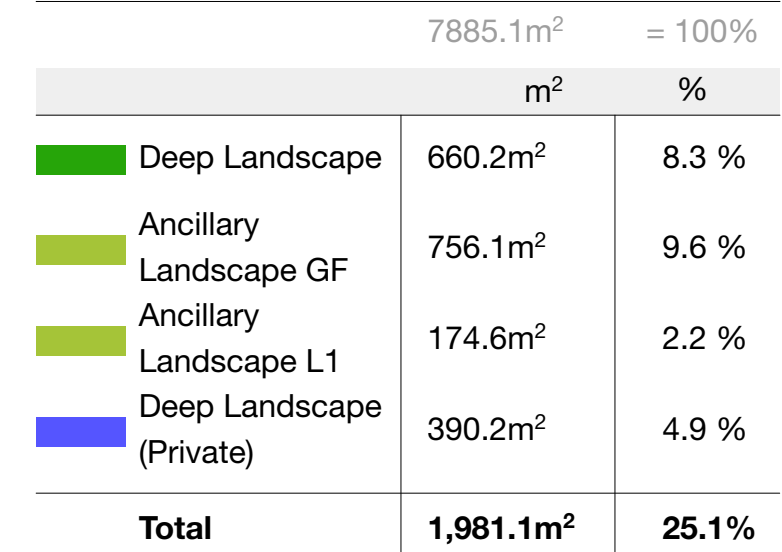

OGE Group
Architects