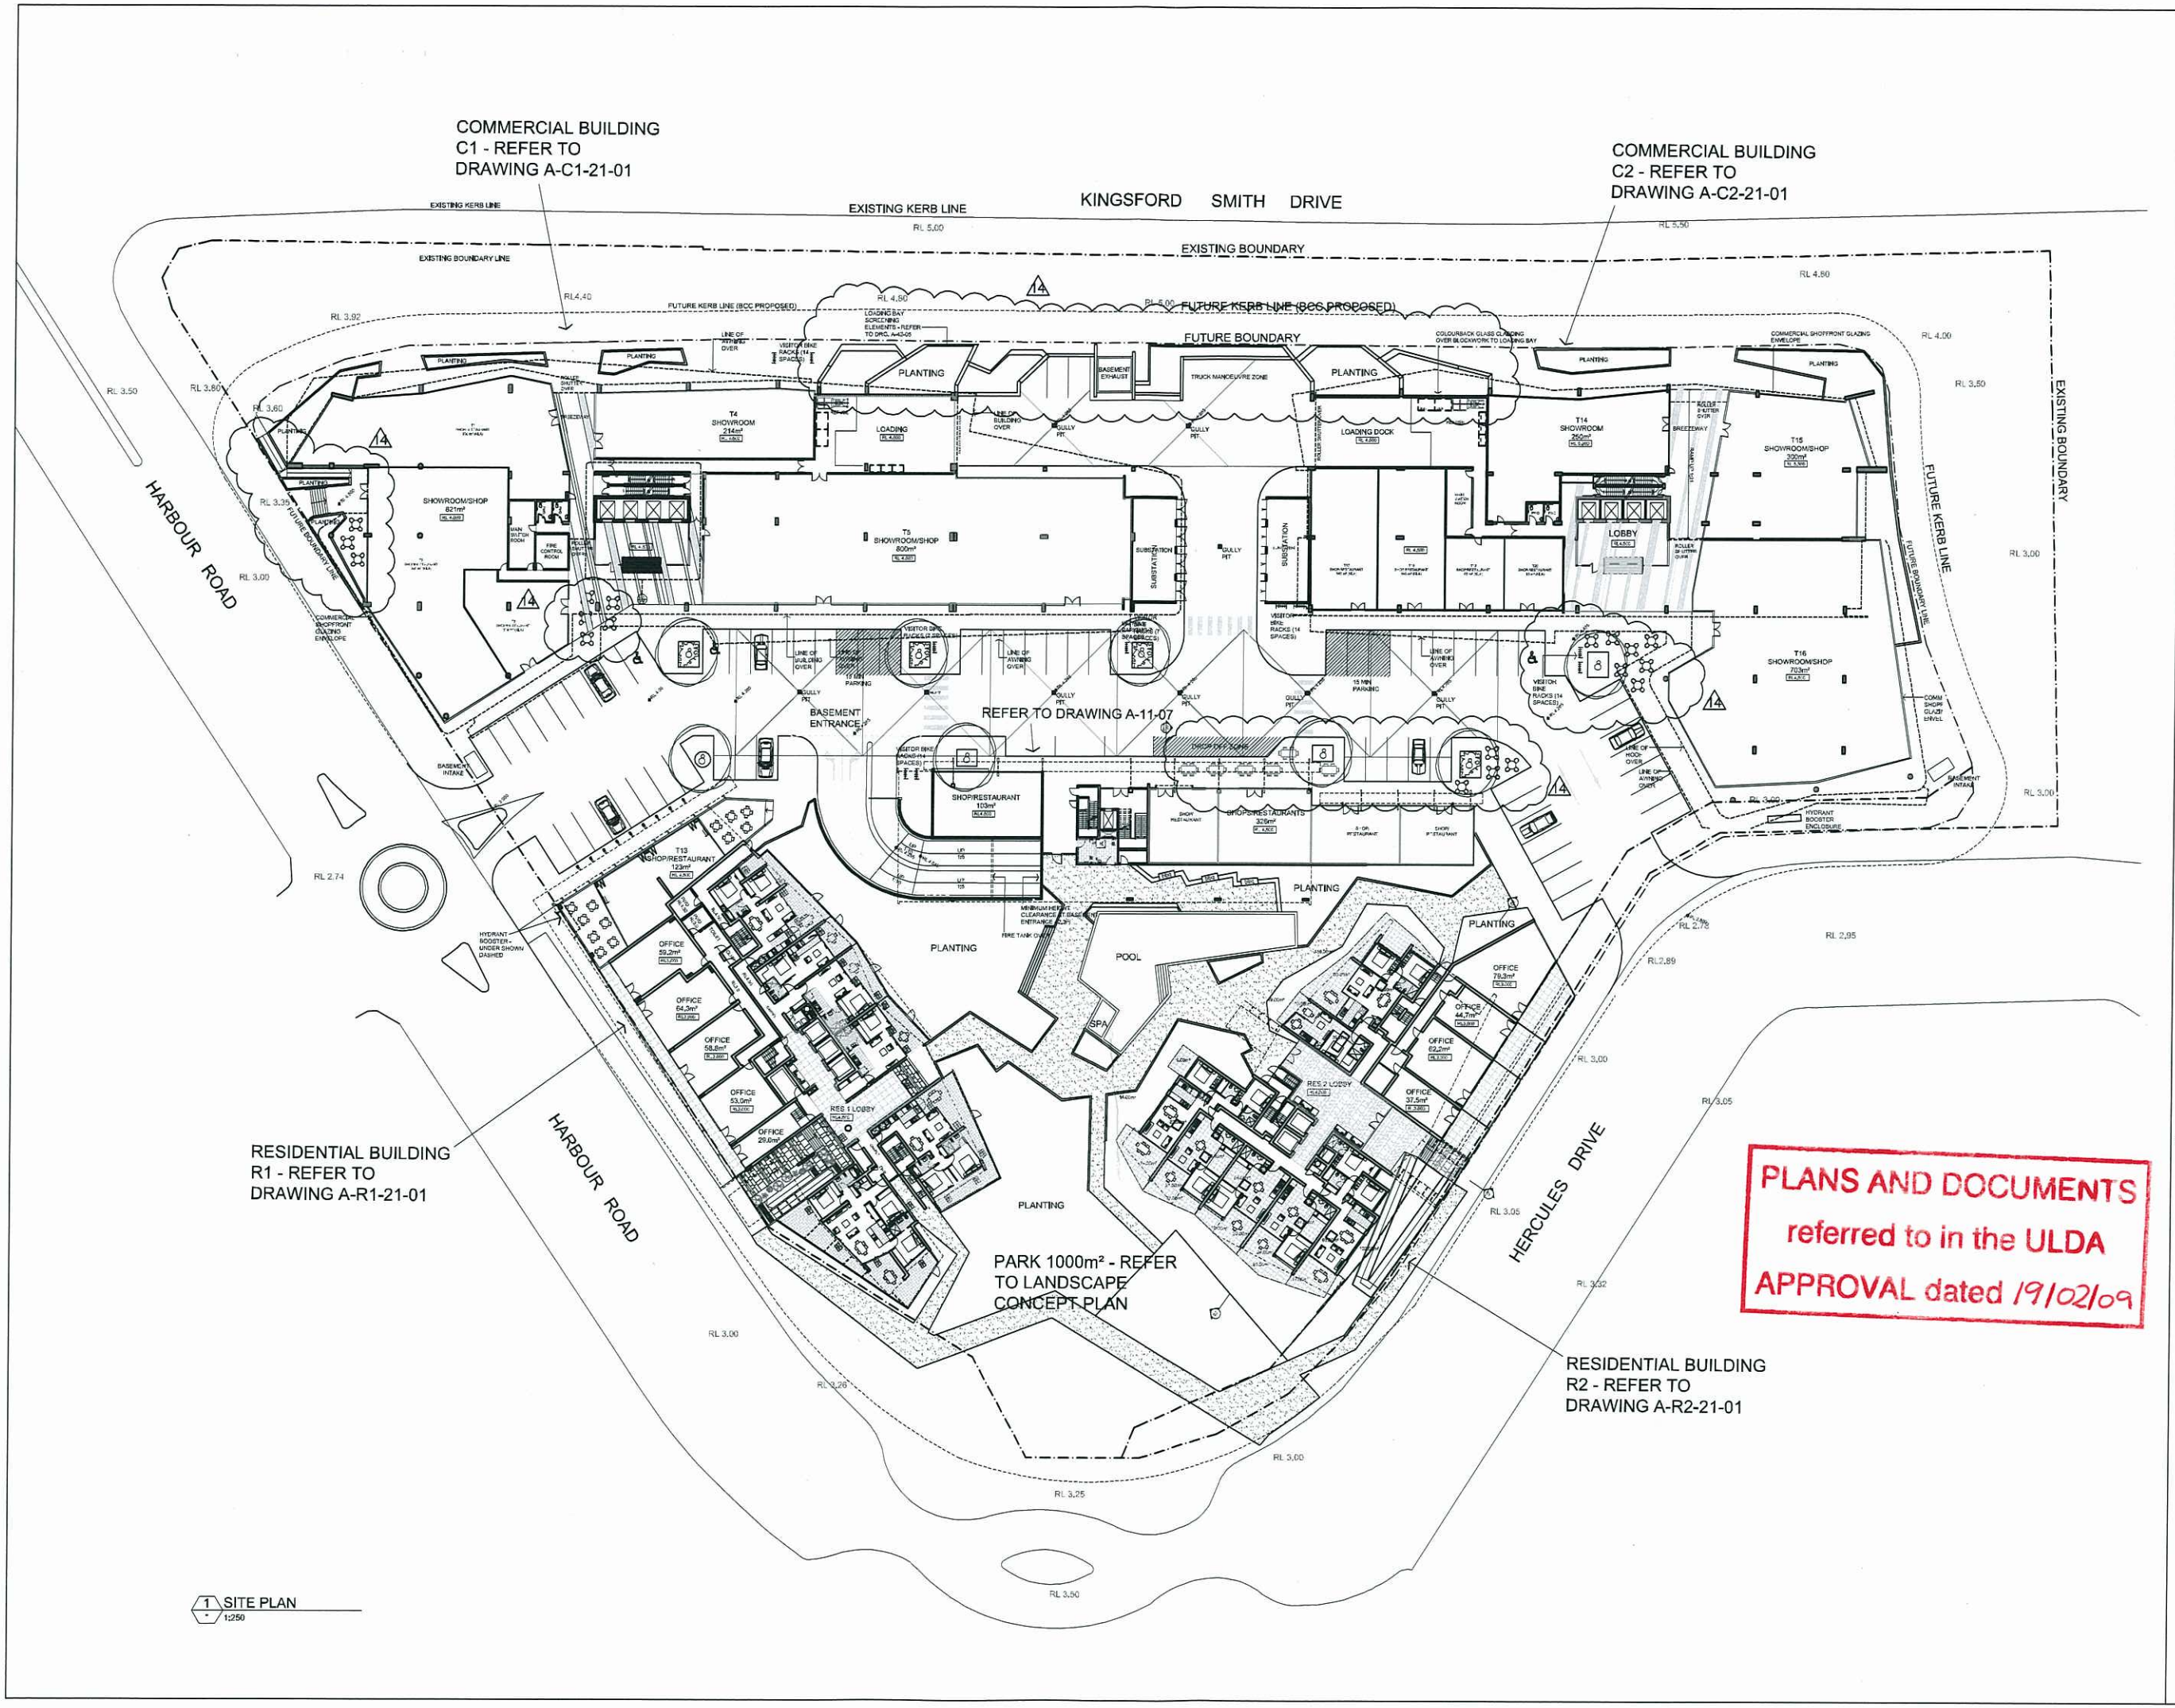

PLANS AND DOCUMENTS referred to in the ULDA APPROVAL dated 19/02/09

1 SITE PLAN
1:250

Rev	Description	By	Date
1	ISSUED FOR INFORMATION	SD	22.09.08
2	ISSUED FOR INFORMATION	SD	01.10.08
3	ISSUED FOR INFORMATION	SD	07.10.08
4	ISSUED FOR INFORMATION	SD	10.10.08
5	ISSUED FOR INFORMATION	SD	15.10.08
6	DA ISSUE	SD	16.10.08
7	COMMERCIAL RETAIL REVISED	SD	31.10.08
8	FOR INFORMATION	SD	17.11.08
9	HYD BOOSTER CBDS, FIRE TANK ADDED	SD	19.11.08
10	RDC ISSUE	SD	28.11.08
11	ULDA RE-SUBMISSION	SD	10.12.08
12	ULDA RE-SUBMISSION	SD	10.12.08
13	TENANCY BREAKUP REVISED	SD	09.01.09
14	OUTDOOR DINING AREAS DEFINED	SD	05.02.09
	KSD SCREENING REVISED		

Cox Rayner
Level 2, 7 Fortitude St, Fortitude Valley QLD 4006 Australia
Tel: (07) 3210 0844 Fax: (07) 3210 0541
Email: info@coxarchitecture.com.au
The Cox Group Pty Ltd ACN 002 531 891
COX
Architecture Planning Urban design Interior design Health facility design

Joint Venture Partners
Devine LIMITED
LEIGHTON PROPERTIES

Project
HAMILTON HARBOUR
KINGSFORD SMITH DRIVE
HAMILTON

Drawing Title
SITE PLAN

Document Control Status:
INFORMATION ONLY
NOT FOR CONSTRUCTION

Original Scale at A2:

North: | Key Plan:

CAD File No: Ko

Drawn: SD	Date: SEPT 2008
Checked/Reviewed:	Date:
Proj. Architects:	Date:
Proj. Director:	Date:
Scale: 1:250	Project No: 408035
Drawing Number: A-11-01	Revision: 14