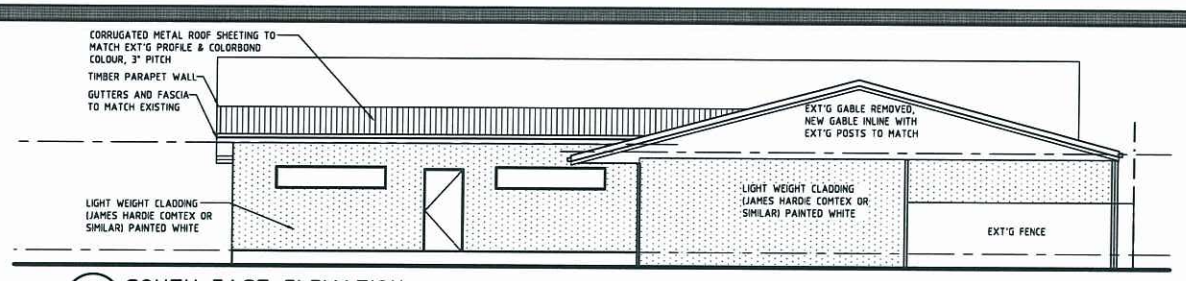

SOUTH EAST ELEVATION
SCALE: 1:100

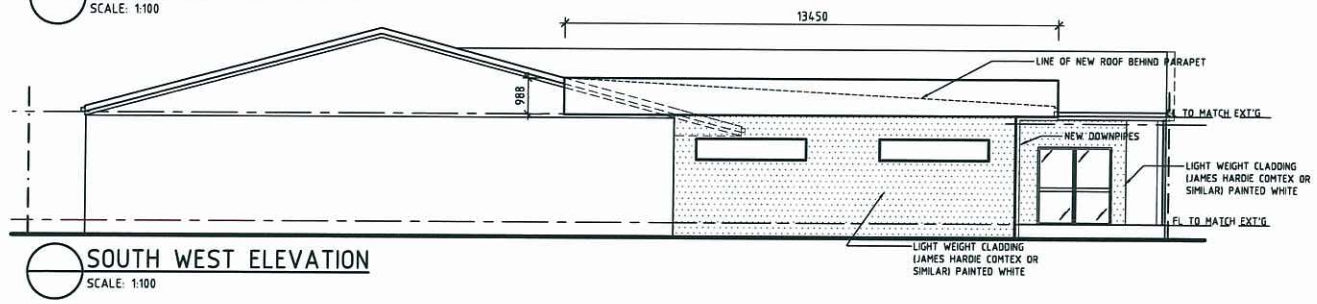

SOUTH WEST ELEVATION
SCALE: 1:100

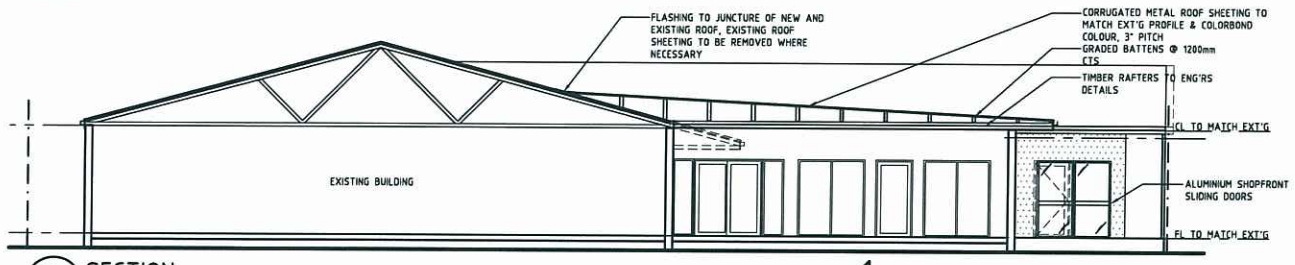

A SECTION
SCALE: 1:100

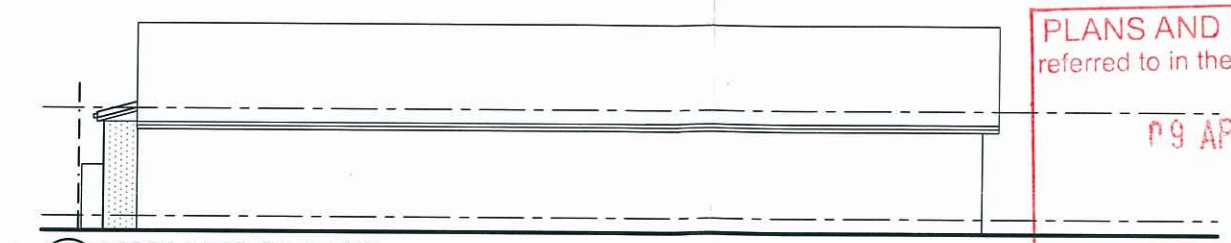

NORTH WEST ELEVATION
SCALE: 1:100

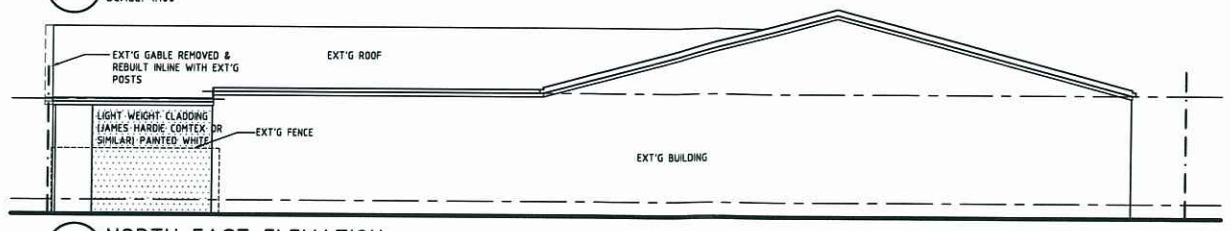

NORTH EAST ELEVATION
SCALE: 1:100

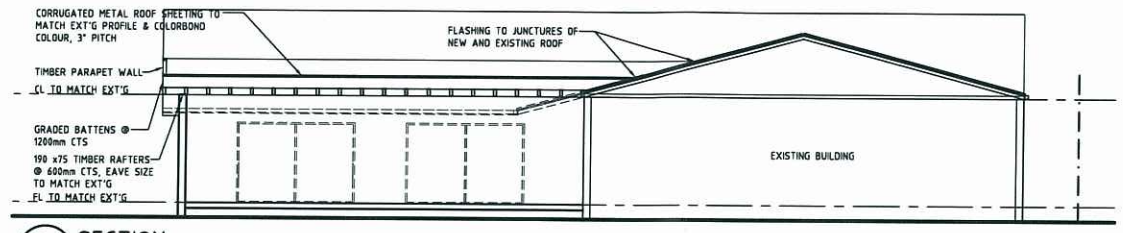

B SECTION
SCALE: 1:100

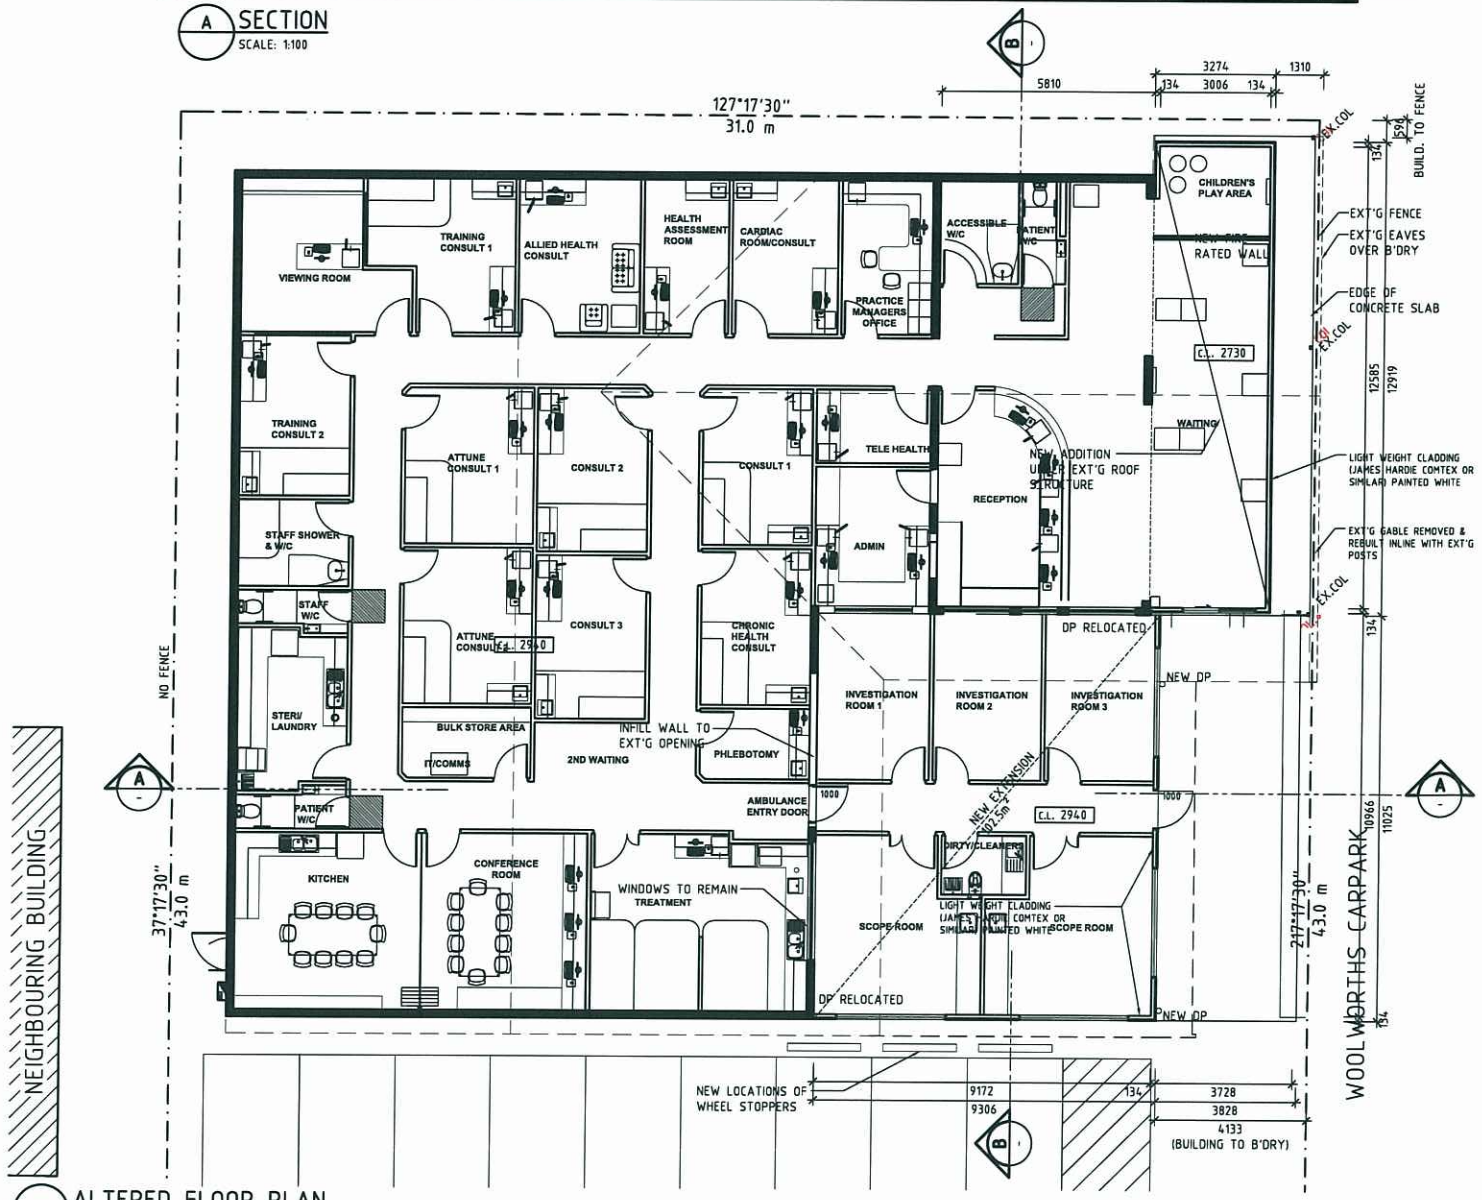

ALTERED FLOOR PLAN
SCALE: 1:100

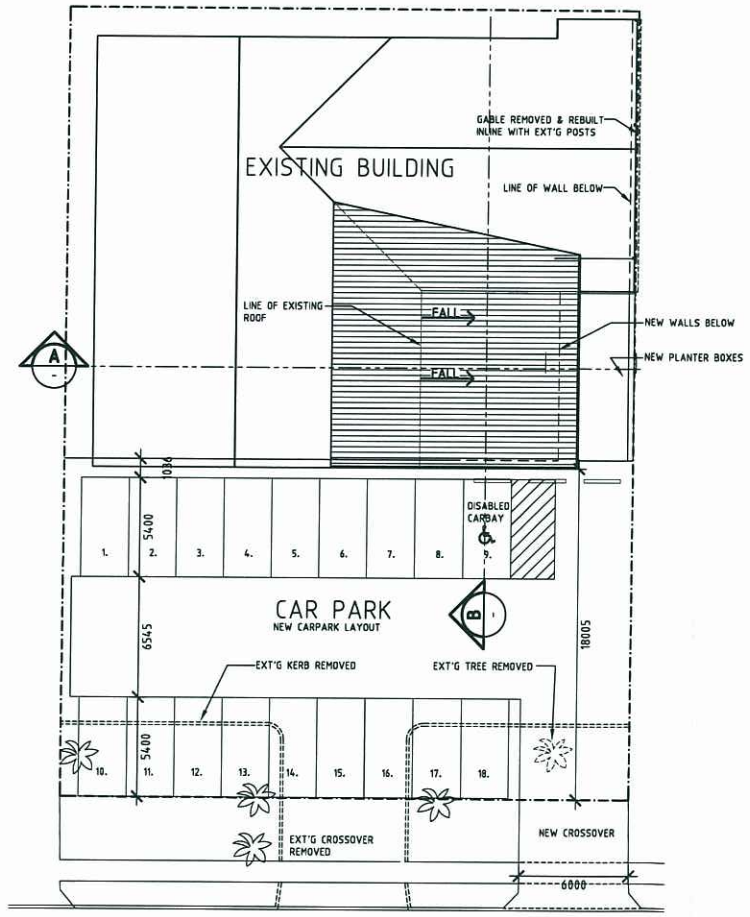

ALTERED ROOF/SITE PLAN
SCALE: 1:200

FINISHES & COLOUR SCHEDULE

DESCRIPTION	MATERIAL	FINISH	COLOUR
WALLS - NEW	COMTEX PANEL	PAINTED	WHITE (TO MATCH EXT'G)
WALLS - EXT'G	BLOCKWORK	PAINTED	TO REMAIN
ROOF -	COLORBOND METAL	COLORBOND	MATCH EXT'G
U/S OF EAVES	CEMENT SHEETING	PAINTED	WHITE (TO MATCH EXT'G)
WINDOWS / DOORS	ALUMINIUM SHOPFRONT	POWDERCOATED	BLACK (TO MATCH EXT'G)
DRIVEWAY / PAVING	GRAVEL	NATURAL	MATCH EXT'G

PLANS AND DOCUMENTS referred to in the PDA APPROVAL
09 APR 2013
MEDQ

RECEIVED
28 MAR 2013
BY:

AMENDED IN RED
28 MAR 2013
By: MT (name)
MEDQ

Plan of Development

PRELIMINARY

AREAS:
EXISTING BUILDING AREA: 530.7m²
EXTENSIONS AREA: 102.5.7m²

DESIGN DEVELOPMENT

ALTERED CONDITIONS — SCALE: VARIES

ISSUE	DESCRIPTION	DRAWN	DATE

Project : Proposed General Practice — CAD filename G1447 - A02.dwg

North Blackwater General Practice
Lot 5 Blain St, North Blackwater
Working Drawings

MEDIFIT
INSPIRED SOLUTIONS
131 Summers Street Perth WA 6000
(ph) 08 9328 8349 (fax) 08 9228 9377

dwg no. A02
designer KAS

FIGURED DIMENSIONS TAKE PRECEDENCE OVER SCALE - CONTRACTORS TO CONFIRM MEASURED DIMENSIONS ON SITE PRIOR TO COMMENCEMENT OF ANY WORK

© 2009 Medifit Pty Ltd ACN 100 850 744 this drawing is copyright and remains the property of medifit pty ltd