CONCEPT DESIGN:

1. ALL INFORMATION PRESENTED ON THIS DRAWING IS CONCEPTUAL ONLY AND TO BE CONFIRMED IN SUBSEQUENT DETAILED DESIGN
2. CONCEPT DESIGN PRESENTED IS FUTURE (ULTIMATE) CAMCOS WORKS, BY OTHERS
3. UNDERPASS AND DRAINAGE CULVERT PROVIDED BY OTHERS.

AMENDED IN RED

By: Andrew McKnight

Date: 31 May 2024

Queensland Government

PLANS AND DOCUMENTS referred to in the PDA DEVELOPMENT APPROVAL

Approval no: DEV2022/1276/13

Date: 20 June 2024

Queensland Government

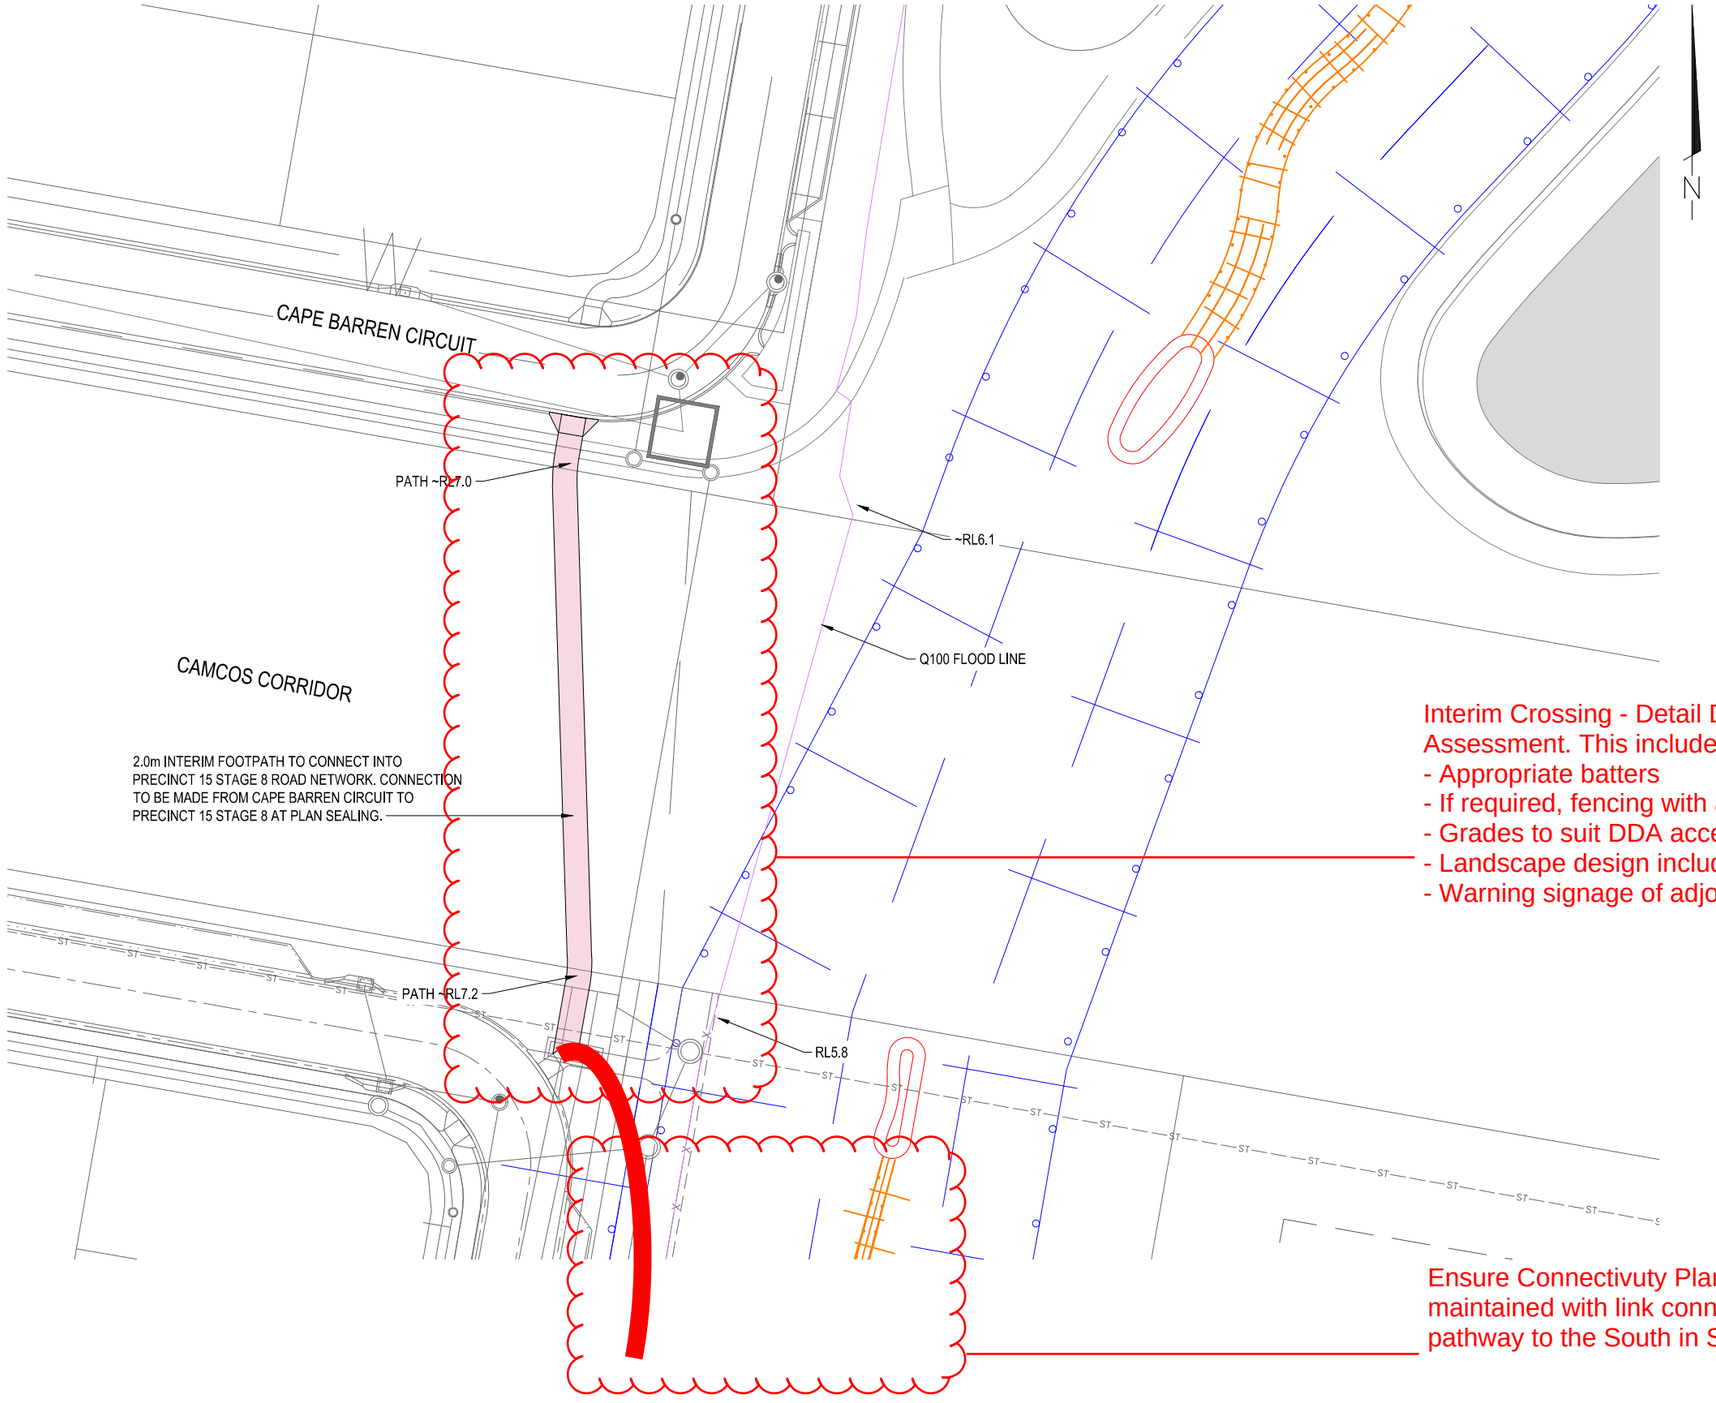

Interim Crossing - Detail Design subject to future Compliance Assessment. This includes, but not limited to:

- Appropriate batters
- If required, fencing with a minimum 50% transparency
- Grades to suit DDA accessibility
- Landscape design including appropriate shade planting
- Warning signage of adjoining flooding impacts

Ensure Connectivuty Plan intents are maintained with link connection to 3m shared pathway to the South in Stage 8c

INITIAL ISSUE	DES	DRN	CHK	APP	DATE	AMENDMENT DETAILS
AMENDMENTS	BG	BG	BG	BG	23.04.24	
	BG	BG	BG	BG	17.05.24	UPDATED TO 2m AND Q100 LINE INCLUDED

STATUS: ISSUED FOR APPROVAL

APPROVED

BY: RPEQ NO:

SIGN: DATE:

SCALE

0 2.5 5 7.5 10 12.5 15 17.5 20

SCALE 1:250 (A1) SCALE 1:500 (A3)

egis

© 2024 Egis Consulting Pty Ltd

www.egis-group.com

CLIENT: STOCKLAND DEVELOPMENTS PTY LTD

Stockland AURA

PROJECT: AURA PRECINCT 15

DRAWING TITLE: INTERIM CAMCOS CROSSING

PROJECT No.	DRAWING No.	REVISION
21-000307	3015-SK123B	A

DISCLAIMER: ALL DIMENSIONS TO BE CHECKED ON SITE BY CONTRACTOR PRIOR TO CONSTRUCTION. USE WRITTEN DIMENSIONS ONLY, DO NOT SCALE.