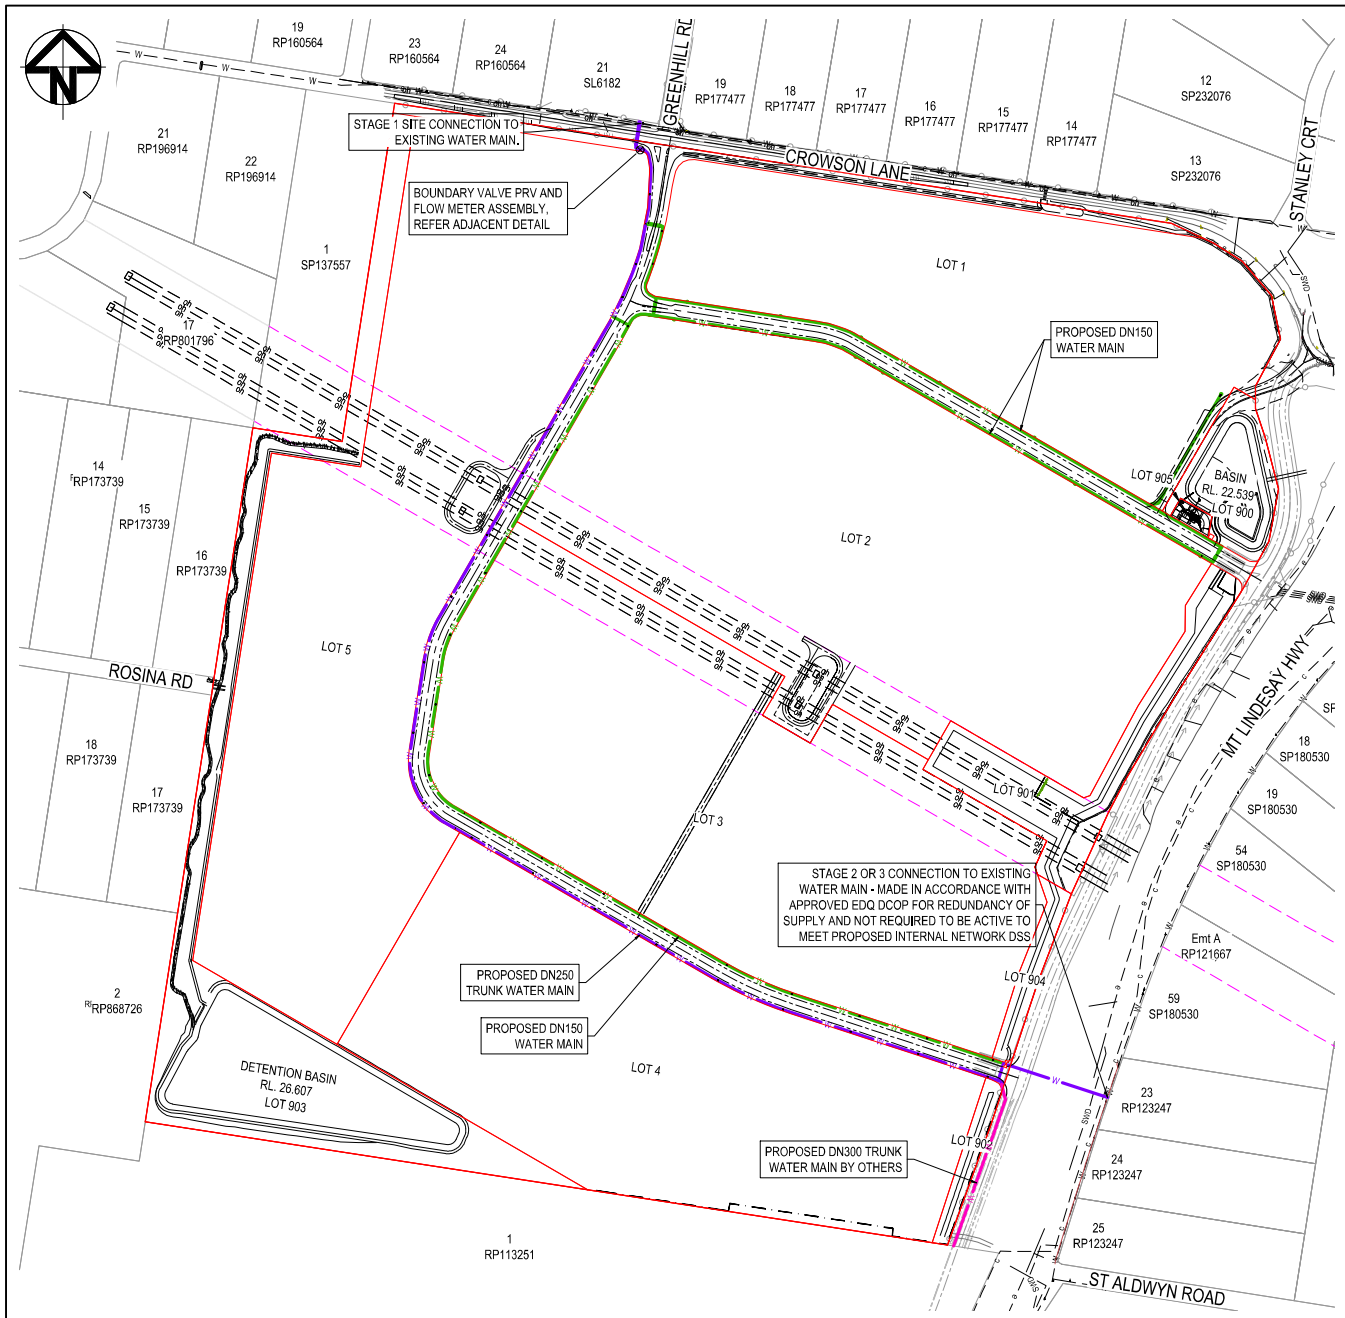


## LEGEND

- PROPOSED LOT BOUNDARY
- EXISTING WATER RETICULATION
- EXISTING COMMUNICATIONS
- EXISTING OVERHEAD ELECTRICAL
- POWERLINK EASEMENT
- EXISTING FENCE
- PROPOSED WATER MAIN DN150
- PROPOSED TRUNK WATER MAIN DN250
- PROPOSED TRUNK WATER MAIN DN300
- PROPOSED BOUNDARY PRV AND FLOW METER ASSEMBLY
- PROPOSED ISOLATION VALVE
- PROPOSED STAGE BOUNDARY

NOTE:

1. ISOLATION VALVES TO BE DESIGNED AND CONSTRUCTED IN ACCORDANCE WITH SEQ DRINKING WATER SUPPLY DRAWINGS SEQ-WAT-1102-1, 1103-1 AND 1206-1.
2. BOUNDARY PRV AND FLOW METER ASSEMBLY TO BE DESIGNED AND CONSTRUCTED IN ACCORDANCE WITH SEQ WATER SUPPLY DRAWINGS SEQ-WAT-1310-5 TO SEQ-WAT-1310-10

PLANS AND DOCUMENTS referred to in the PDA DEVELOPMENT APPROVAL
Approval no: DEV2018/961/12
Date: 09/08/2024
Queensland Government




## CROWSON LANE PRV DETAIL

SCALE 1 : 25

| Issue | Description | DR | CH | VE | Date |
|---|---|---|---|---|---|
| 03 | PRV DETAIL ADDED | | | | 09.02.24 |
| 02 | AMENDED WATER NETWORK LAYOUT | | | | 23.01.23 |
| 01 | ORIGINAL ISSUE | GP | GP | BK | 8.08.23 |

Scales: 0 30 60 120 180 240 300m — 1 : 3000

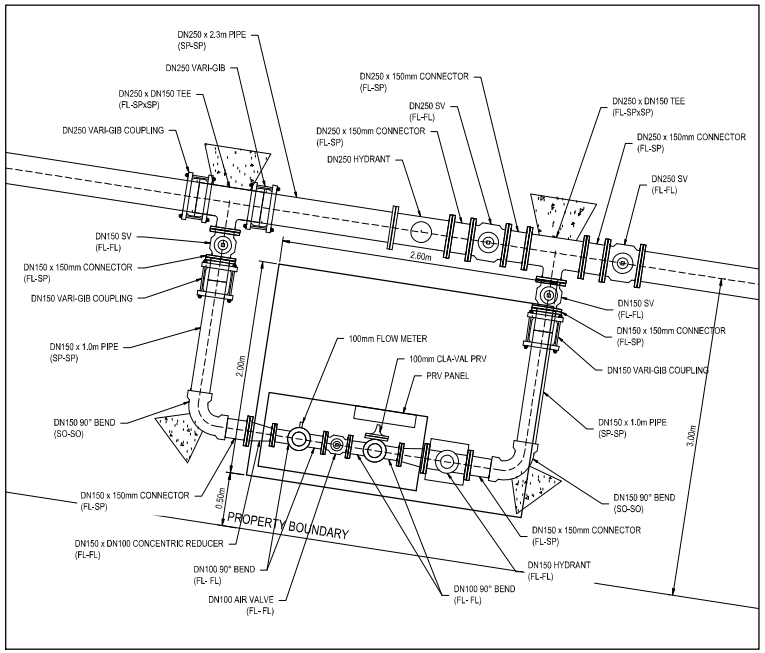Surveyor: WOLTER consulting group (Planning, Urban Design, Landscape, Environment, Surveying)

Architect: -

Client: Charter Hall

Status: CONCEPT DESIGN ONLY
NOT TO BE USED FOR CONSTRUCTION

© Copyright reserved

| Original Issue Signatures | | | |
|---|---|---|---|
| Drawn | G.PUMNUT | Original Size | A1 |
| Designed | G.PUMNUT | Height Datum | AHD |
| Project Manager | T.FANNING | Grid | |
| Verified | B.KITSON | R.P.E.Q. No: 7884 Date 21/12/2023 | |

Project: 4499-4651 MOUNT LINDESAY HIGHWAY, NORTH MACLEAN

Title: OVERALL WATER MAIN SKETCH LAYOUT PLAN

ARCADIS
Arcadis Australia Pacific Pty Limited
Level 35, 111 Eagle Street
BRISBANE QLD 4000
ABN 76 104 485 289
Tel No: +61 7 3337 0000
www.arcadis.com/au

| Project No. | Folder Prefix | Zone | Stage | Phase | Discipline | Type | Drawing No. | Issue |
|---|---|---|---|---|---|---|---|---|
| 30109334 | AAP | WS00 | OP | CV | SKT | | 031 | 03 |

100mm on Original

Date Plotted: 9 Feb 2024 - 12:30PM File Name: C:\Users\aj10447\DC\ACCDocs\Arcadis\AAU-30109334-4499-4651 Mount Lindesay Highway\Project Files\01_WIP\01_Package-00_Civil_CV\Drawings\30109334-AAP-WS00OP-CV-SKT-031-OverallWaterLayout.dwg V2