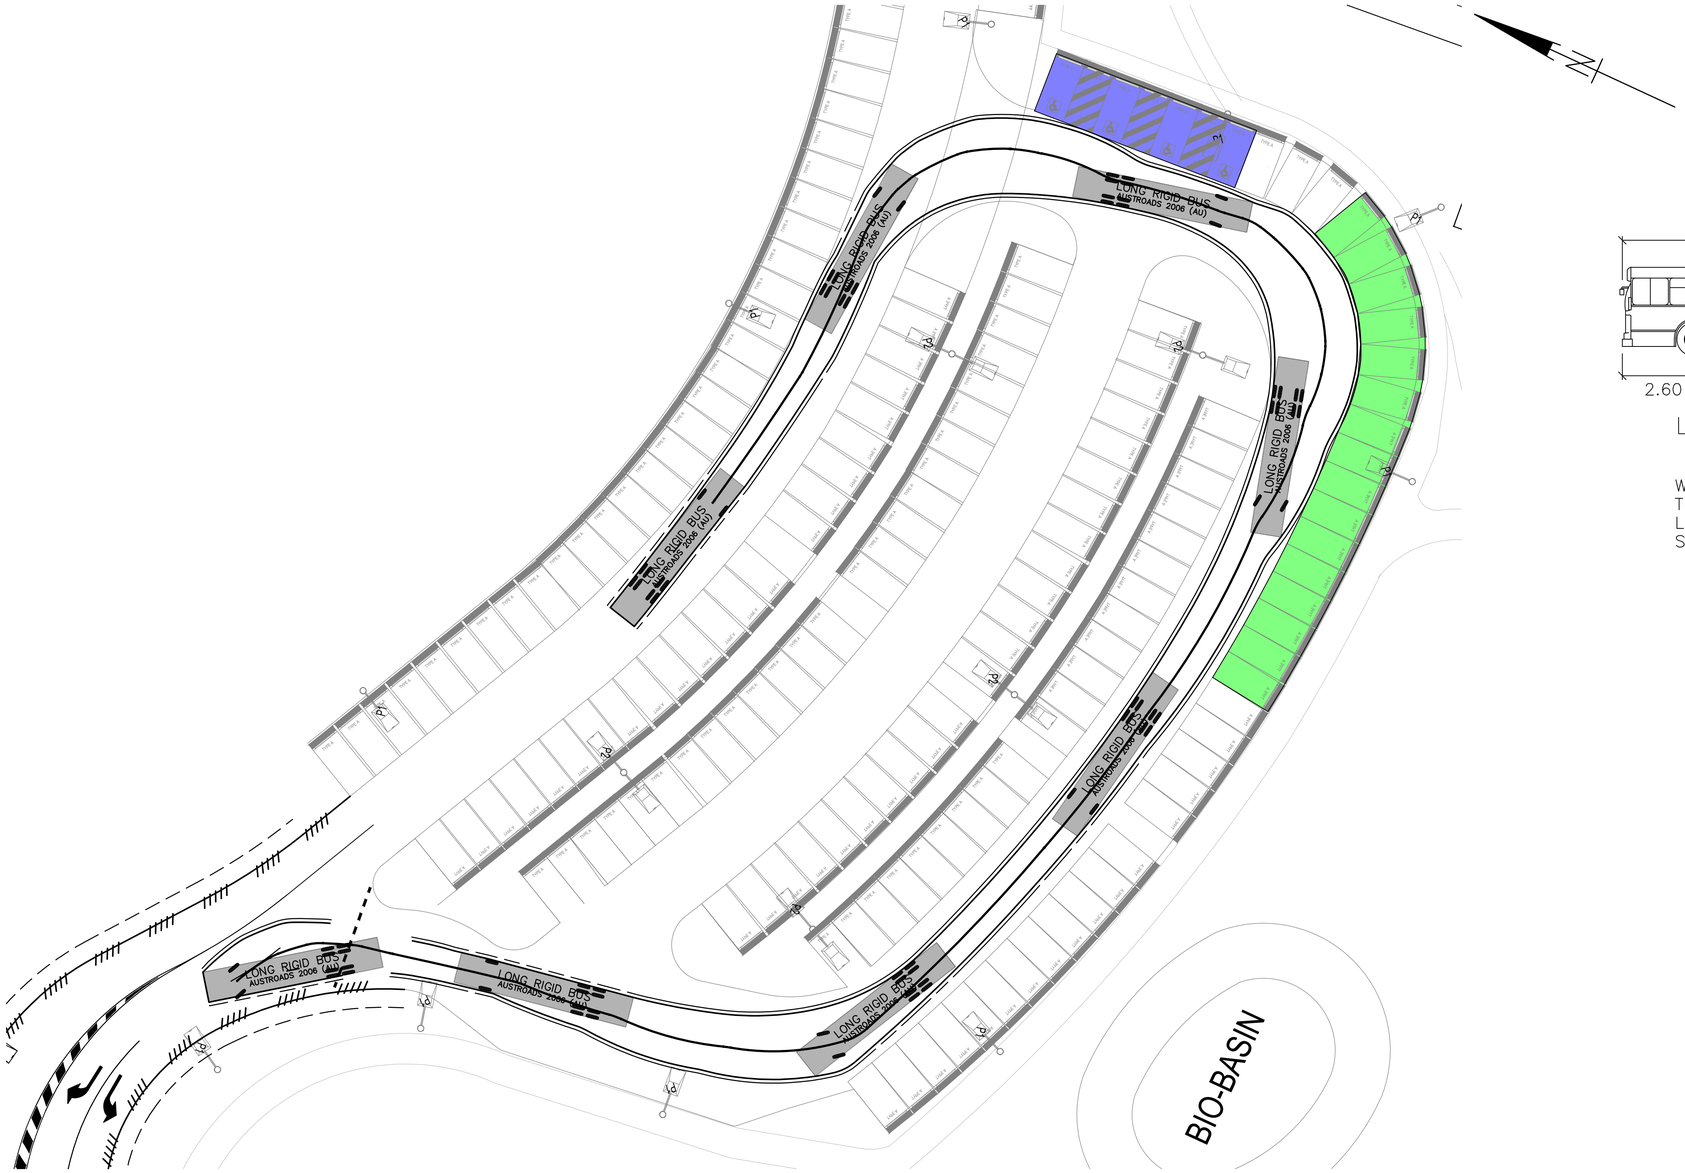

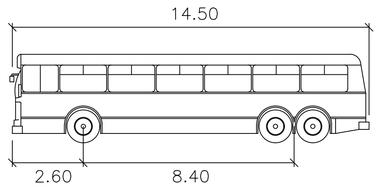

LONG RIGID BUS

	meters
Width	: 2.50
Track	: 2.50
Lock to Lock Time	: 6.0
Steering Angle	: 46.4

NOT FOR CONSTRUCTION

FOR CO ORDINATION

0 5 10 12.5

SCALE 1:250 (A1) 1:500 (A3)

ISSUE	DATE	AMENDMENT	BY	APP
D	24.02.25	FOR CO ORDINATION	JB	SS
C	21.01.25	FOR CO ORDINATION	JB	SS
B	19.09.24	FOR CO ORDINATION	CWH	SS
A	07.08.24	FOR CO ORDINATION	CWH	SS

YARRABILBA
P4 DISTRICT SPORTS PARK

YARRABILBA QLD 4207

SCALES:	
DESIGN:	CWH
DRAWN:	CWH
CHKD:	SS
APPRD:	SS
DATE:	AUG '24

CLIENT:
LENDLEASE COMMUNITIES

CARPARK AUTOTURN LAYOUTS - SHEET 2

MPN CONSULTING
ABN: 39 062 191 799
P: 61 7 3335 4555
E: solutions@mpnc.au
Level 4, Building 3,
Kings Row Office Park,
42 McDougall Street, Milton, QLD, 4064

COPYRIGHT: THIS DESIGN AND PLANS ARE NOT TO BE USED OR REPRODUCED WHOLLY OR IN PART WITHOUT WRITTEN PERMISSION OF MPN CONSULTING PTY LIMITED 2023 ©

mpn JOB
9951-D

DRAWING No.
SKC.24

REV
D