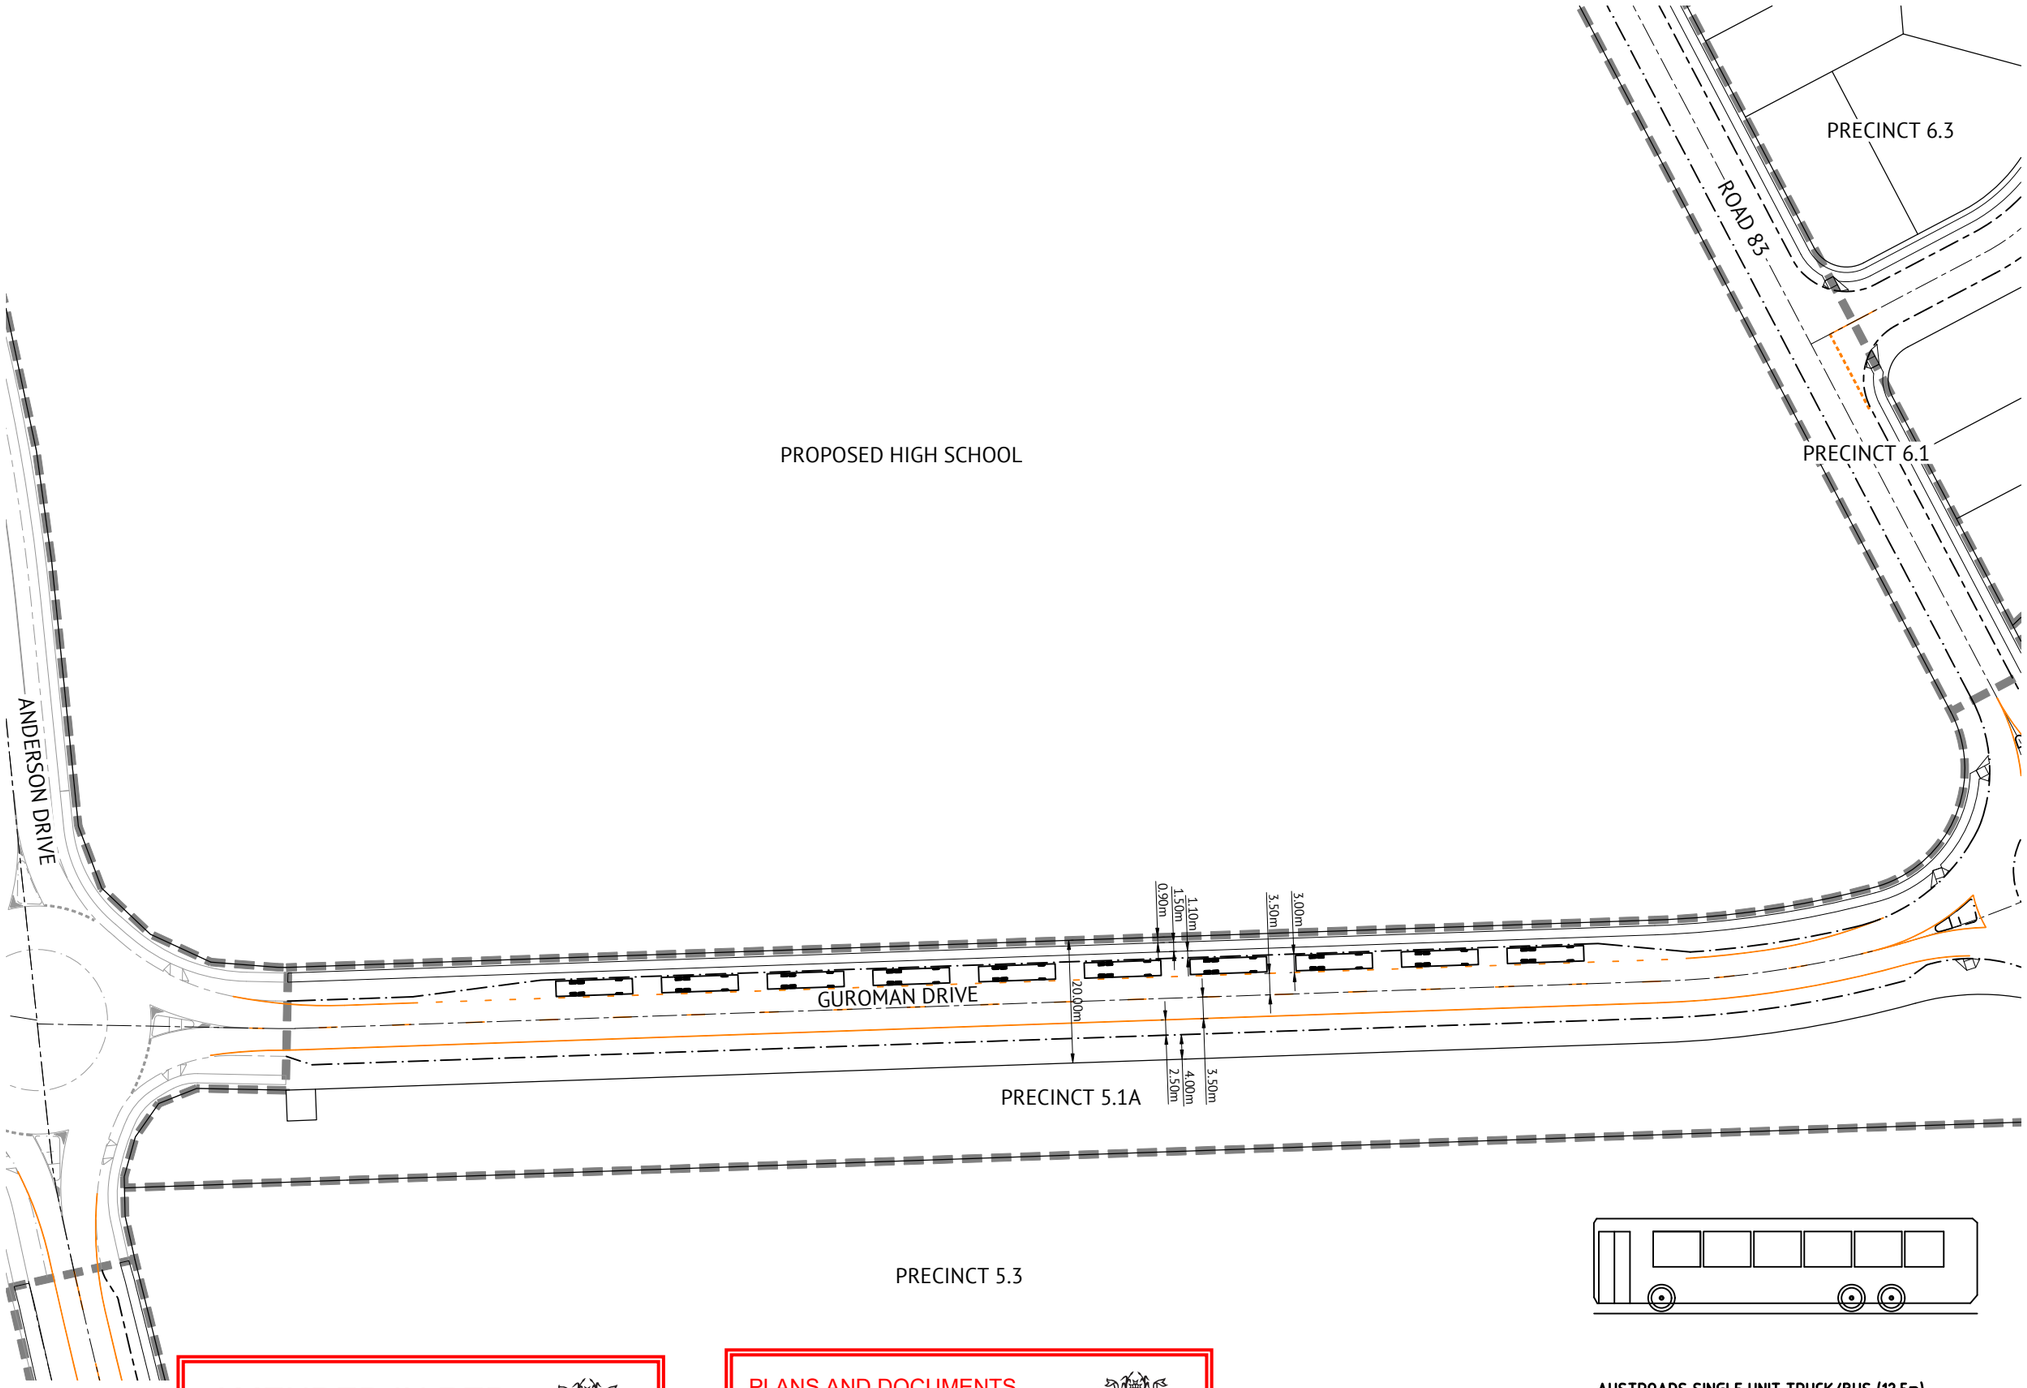

AUSTROADS SINGLE UNIT TRUCK/BUS (12.5m)

OVERALL LENGTH	12.500m
OVERALL WIDTH	2.500m
OVERALL BODY HEIGHT	4.300m
MIN. BODY GROUND CLEARANCE	0.490m
TRACK WIDTH	2.500m
LOCK-TO-LOCK TIME	6.00s
KERB-TO-KERB TURNING RADIUS	12.500m

Bus detail to be in accordance with DTMR requirements

AMENDED IN RED

By: Jennifer Sneesby

Date: 09/05/2025

Queensland Government

PLANS AND DOCUMENTS referred to in the PDA DEVELOPMENT APPROVAL

Approval no: DEV2024/1517

Date: 16 May 2025

Queensland Government

PRELIMINARY - NOT FOR CONSTRUCTION

DATE	REV	DESCRIPTION		
XX/XX/XXXX	1	PRELIMINARY - NOT FOR CONSTRUCTION	KK	NS
REVISIONS			REC	APP

Premise

BRISBANE OFFICE
LEVEL 11, 300 ADELAIDE STREET
BRISBANE, QLD 4000
PH: (07) 3253 2222
WEB: www.premise.com.au

DESIGNED KLYNT KIWANG
CHECKED ANDREW LANGDON
PROJECT MANAGER NICK SOMERVILLE
PATRICK BRADY RPEQ 7112

SCALE
0 10 20 30m
SCALE 1:500 (A1)
ORIGINAL SHEET SIZE A1

CLIENT MIRVAC QLD PTY LTD
PROJECT EVERLEIGH ROL13 SUBDIVISION DEVELOPMENT
LOCATION TEVIOT ROAD, GREENBANK
SHEET TITLE HIGH SCHOOL GUROMAN DRIVE FRONTAGE - BUS BAYS

JOB CODE MIR-1300
SHEET NUMBER SKC72
REV 1