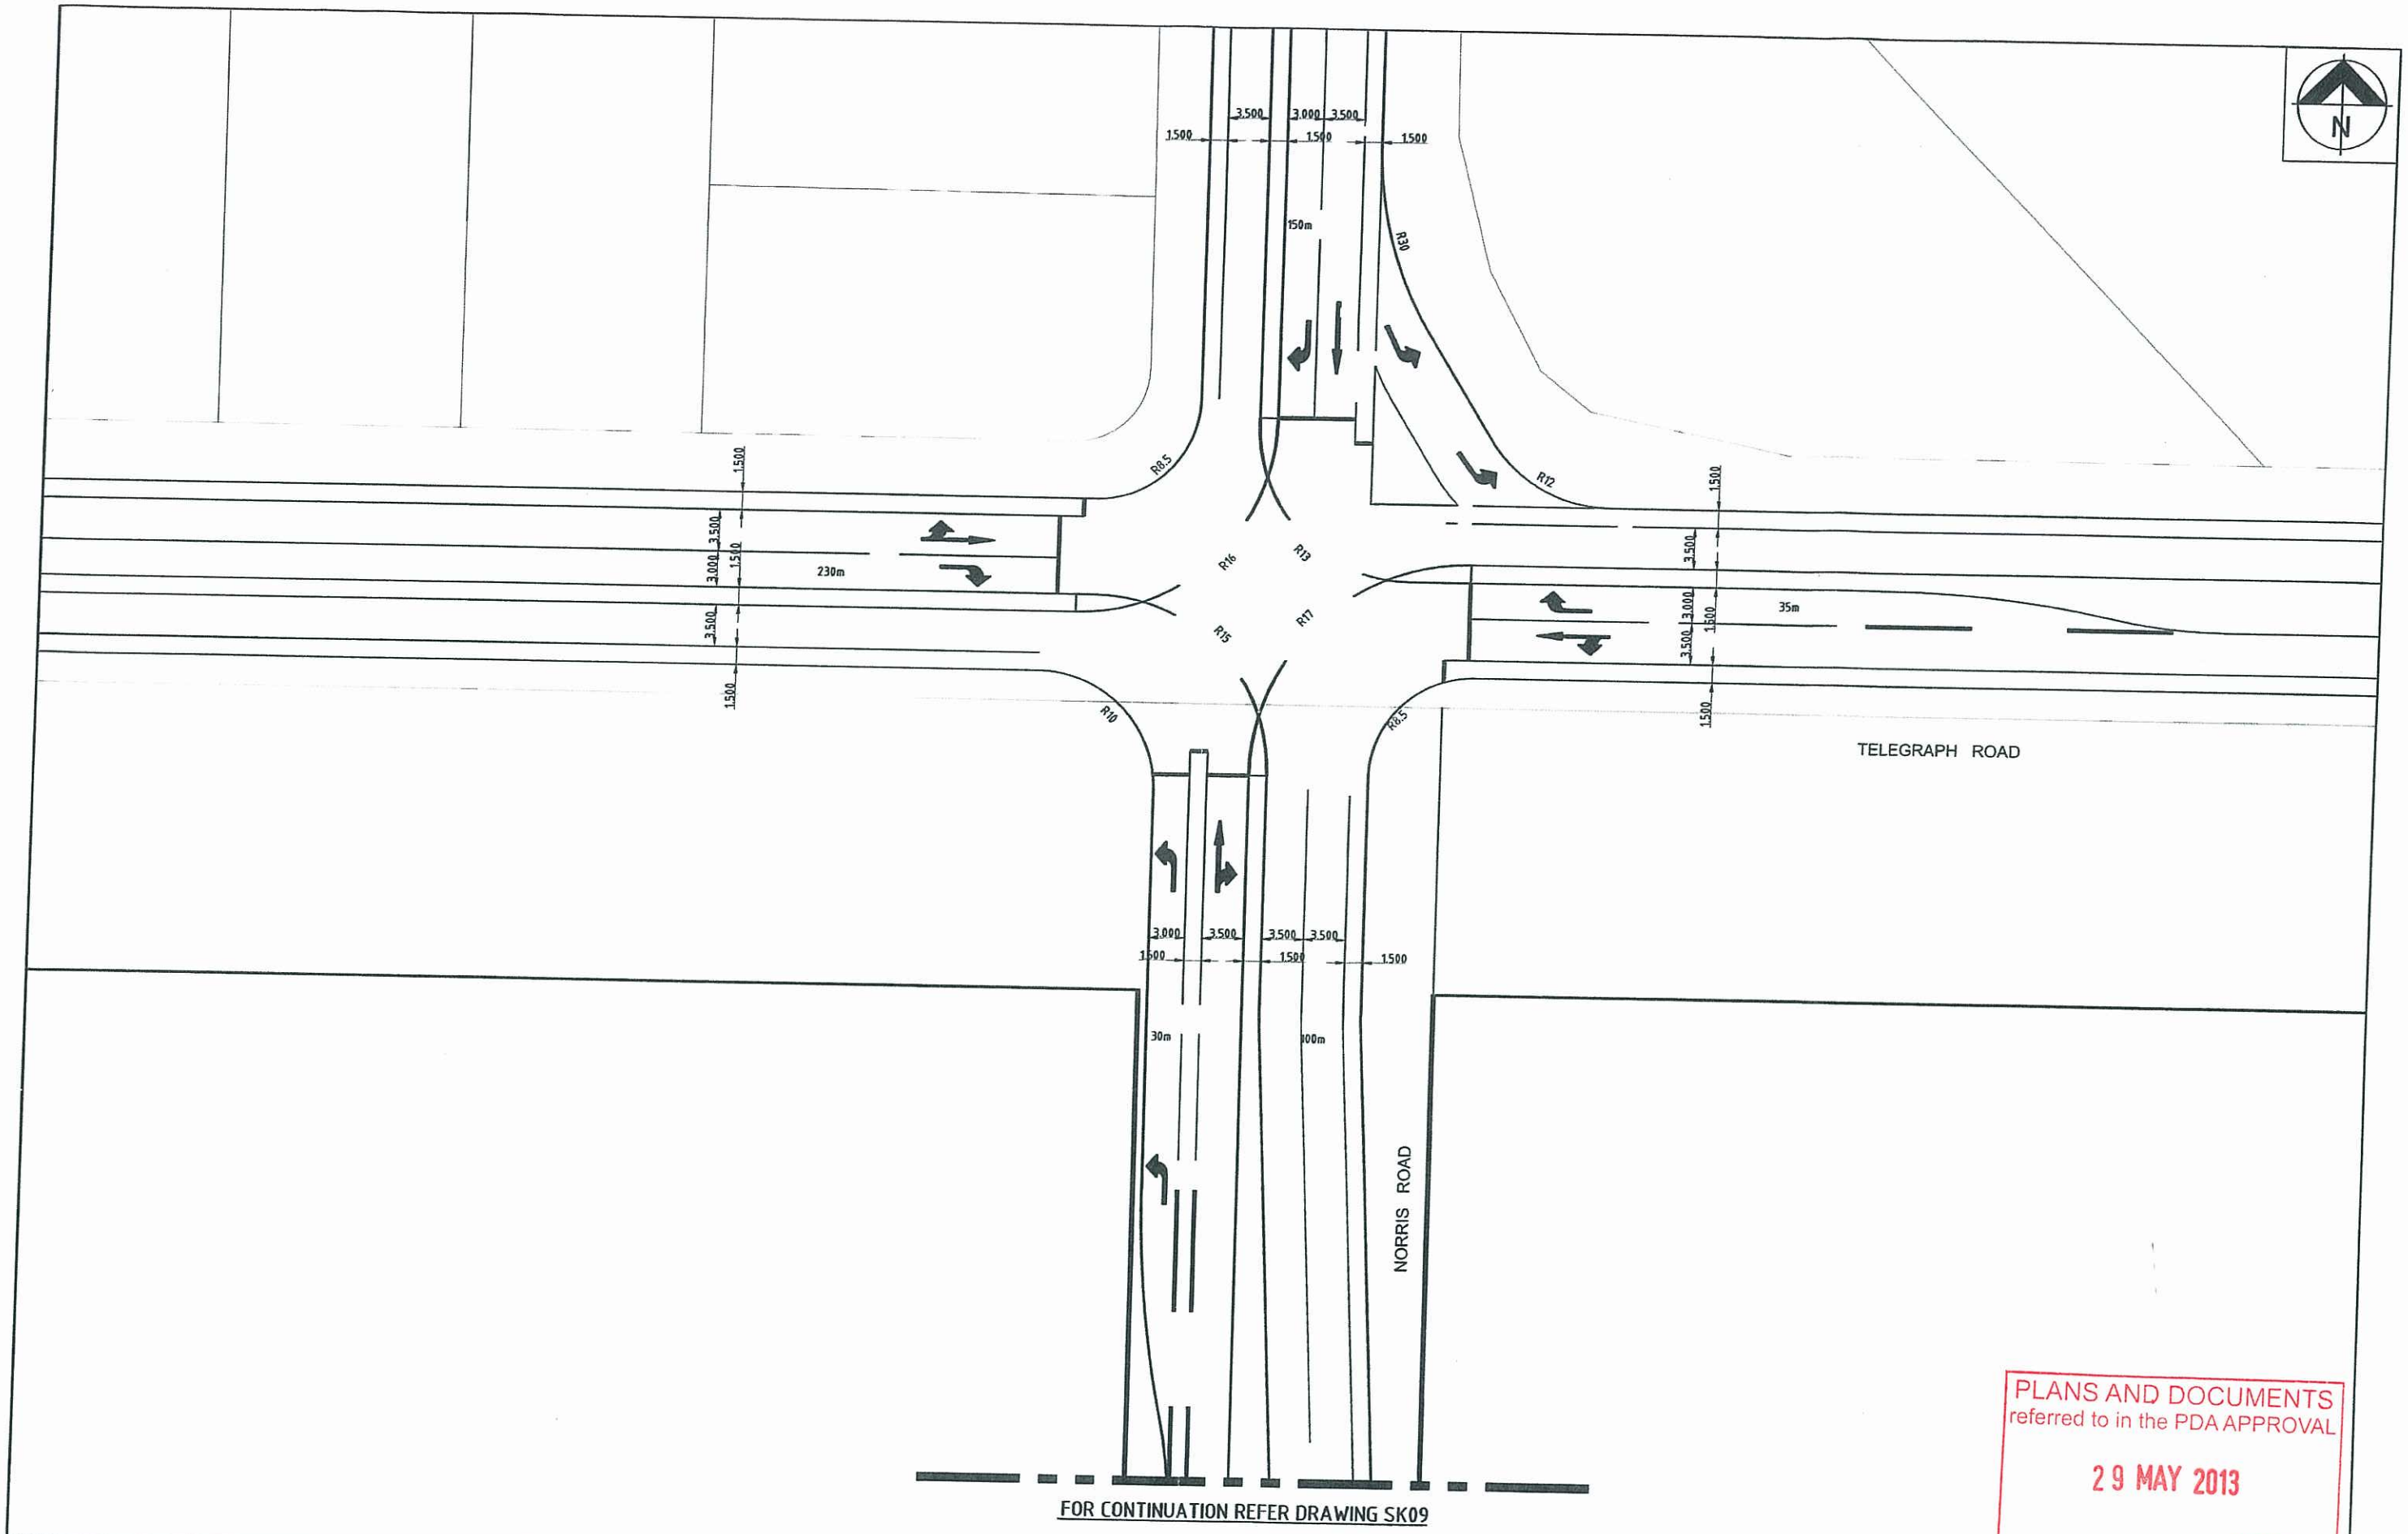

PLANS AND DOCUMENTS
referred to in the PDA APPROVAL

29 MAY 2013

MEDQ

ASSOCIATED CONSULTANTS
-

DATE	REV	DESCRIPTION	APPROVED
21/10/11	B	UPDATED INTERSECTION	KFH
10/10/11	A	ORIGINAL ISSUE	KFH

REVISIONS

CLIENT: URBAN LAND DEVELOPMENT AUTHORITY

PROJECT: FITZGIBBON CHASE AREA G

LOCATION: 253 TELEGRAPH ROAD, FITZGIBBON

SHEET TITLE: NORRIS ROAD & TELEGRAPH ROAD INTERSECTION LAYOUT

DESIGNED: JW
DRAWN: JW
CHECKED: DATE
DATE: SEPTEMBER 2011

APPROVED: DATE
KEITH HOWELLS RPEQ 7295
ALAN SVILICIC RPEQ 8369

SCALE: 0 5 10 15m
SCALE 1:250 (A1)

AUSTRALIA
BRISBANE
555 CORONATION DRIVE TOOWONG QLD 4066
PH: (07) 3371 7000 FAX: (07) 3371 5679
EMAIL - mail@etsgroup.net.au
SUNSHINE COAST
20 INNOVATION PARKWAY BIRTINYA QLD 4575
PH: (07) 5438 8100 FAX: (07) 5438 8200
EMAIL - mail.sc@etsgroup.net.au
PAPUA NEW GUINEA
PORT MORESBY
5TH FLOOR CUTHBERTSON HOUSE PO BOX 908
TELEPHONE (675) 321 1333 FACSIMILE (675) 321 7653
EMAIL - etspng@datec.net.pg
ARCHITECTS · CIVIL & STRUCTURAL ENGINEERS
ETS GROUP
www.etsgroup.net.au

JOB CODE: ULDSFCG1
SHEET NUMBER: SK02
REV: B

©Copyright
FORM E027 10 AUG 2006