


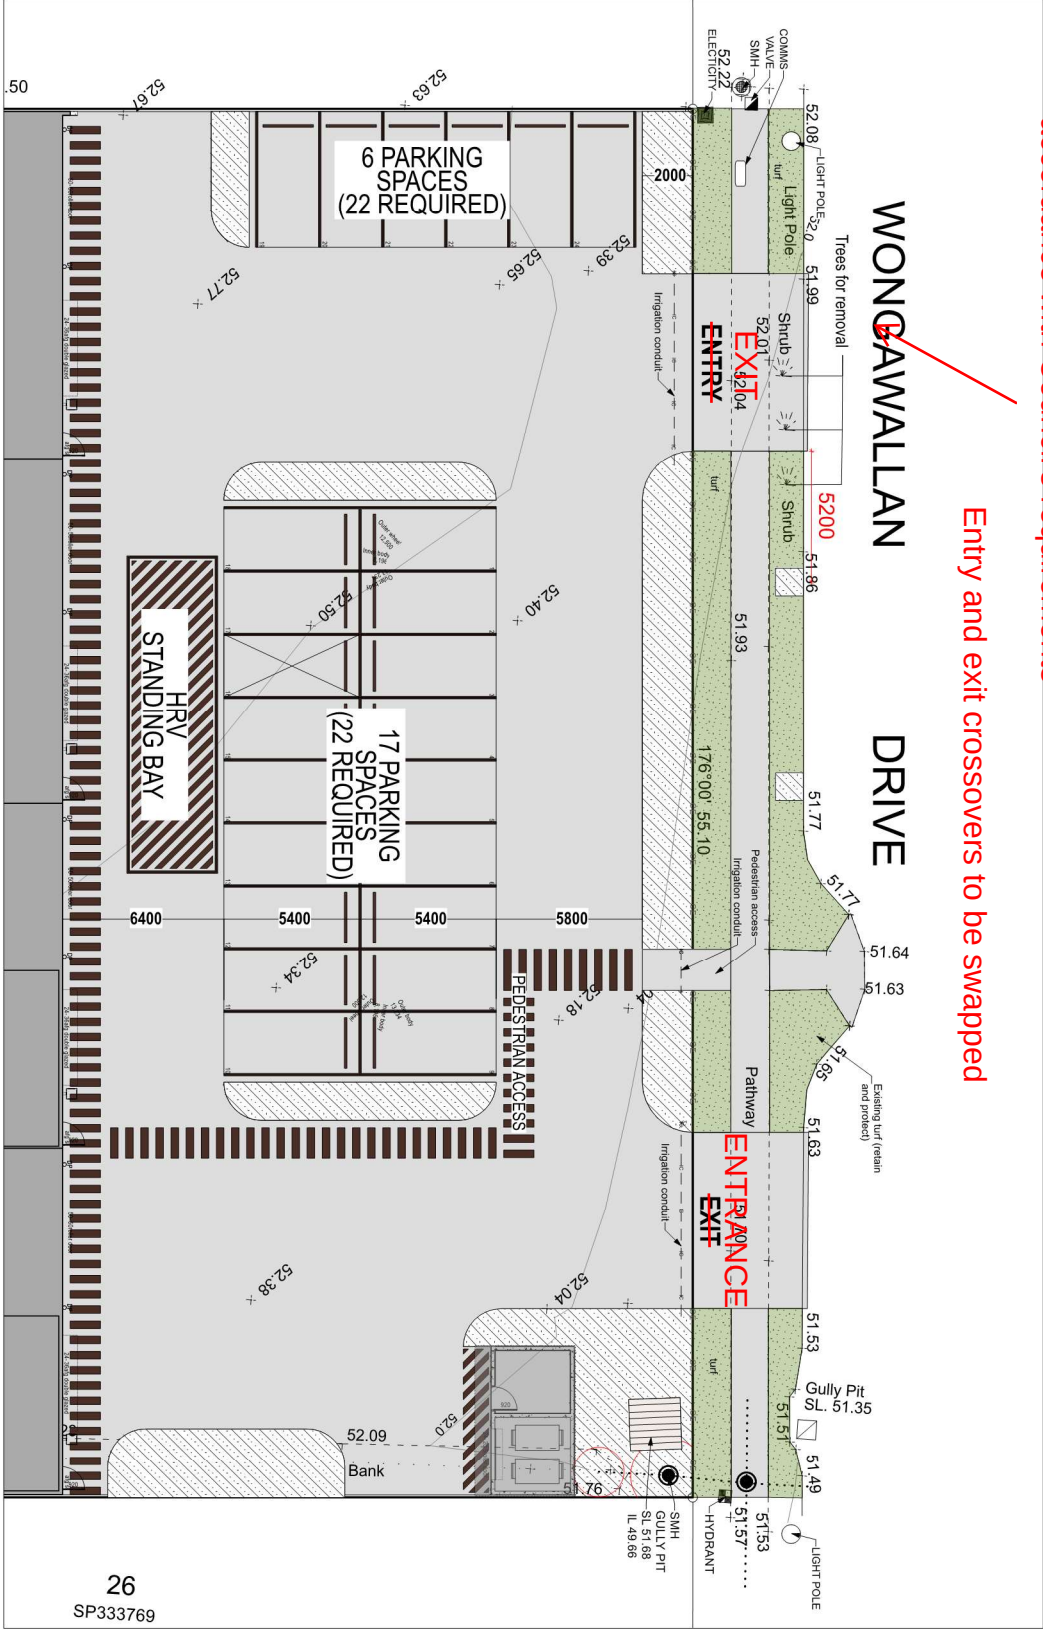


Ensure all street trees are located in accordance with Council's requirements

Entry and exit crossovers to be swapped



FOR BA APPROVAL

KEY DRAWING 1:500 A2

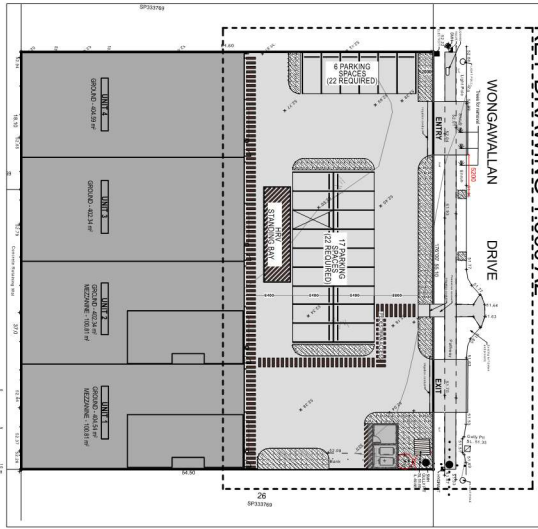

NO.	DATE	NOTE
1		
2		
Client
RAMIREZ PROPERTY TRUST

Address
LOT 27 WONGAWALLAN DVE YARRABILBA

Project
PROPOSED DEVELOPMENT

Drawing
Surface Treatment 1

Deep Rainforest CO.

www.deeprainforest.com.au
e. john@deeprainforest.com.au
T. 0412 232 877

Scale

Date
17/3/2026

North
Job No.
LP26-14
Issue.

Dwg No.
ST1

PLANS AND DOCUMENTS referred to in the PDA DEVELOPMENT APPROVAL
Approval no: DEV/2026-FLA-474
Date: 13 August 2026

AMENDED IN RED
By: Ali Rizayee
Date: 5 August 2026




Ensure all street trees are located in accordance with Council's requirements

Entry and exit crossovers to be swapped


WONGAWALLAN

DRIVE

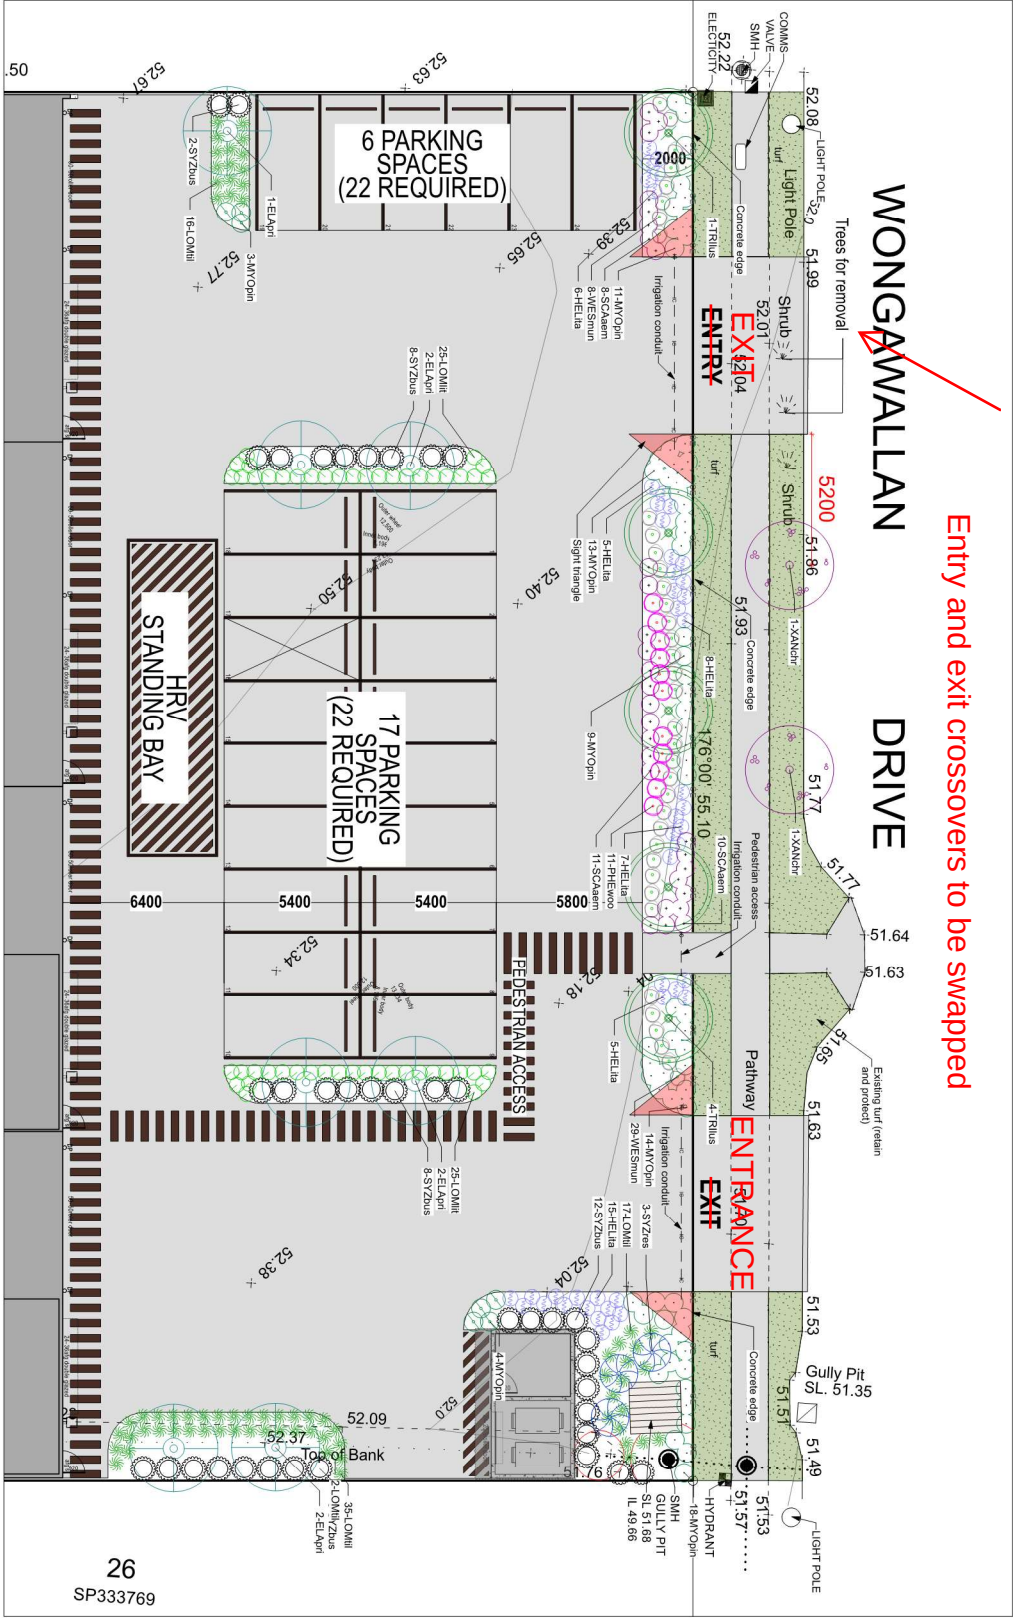

FOR BA APPROVAL

KEY DRAWING 1:500 A2

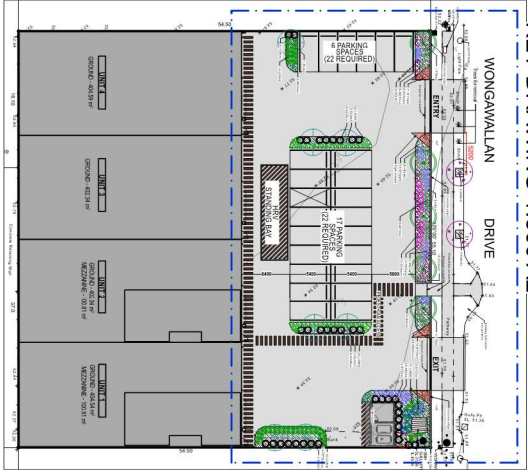

NO. DATE NOTE

Copyright 2018. The design illustrated in these documents is the property of Deep Rainforest Company Pty Ltd. No part of this document may be reproduced or used in any form without the expressed written permission of Deep Rainforest Company. Do Not Scale From Drawings.

Client
RAMIREZ PROPERTY
TRUST

Address
LOT 27 WONGAWALLAN
DVE YARRABILBA

Project
PROPOSED
DEVELOPMENT

Drawing
Planting Plan 1

Deep Rainforest CO.

www.deeprainforest.com.au
e. john@deeprainforest.com.au
T. 0412 232 877

Scale

Date
17/3/2026

North
Job No.
LP26-14
Issue.
Dwg No.
PP1

PLANS AND DOCUMENTS
referred to in the PDA
DEVELOPMENT APPROVAL
Approval no: DEV/2026-FLA-474
Date: 13 August 2026



AMENDED IN RED
By: Ali Rizayee
Date: 5 August 2026

