
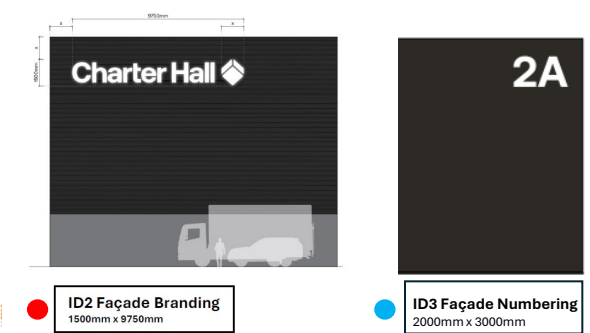
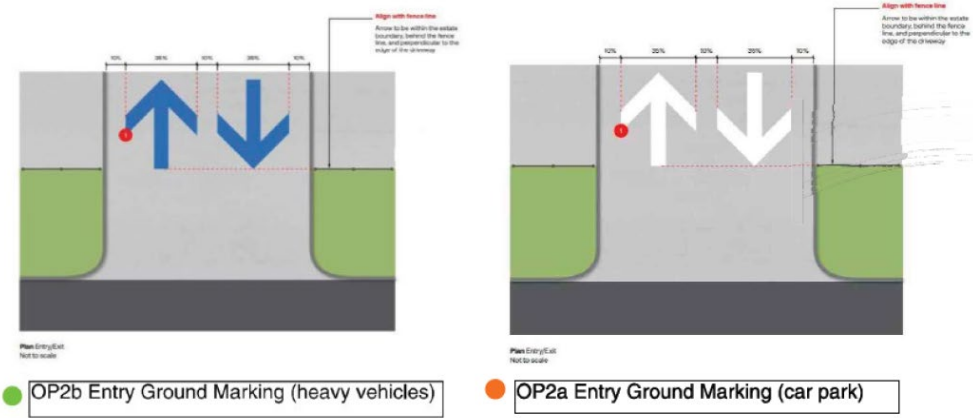


# Lot 105 - Proposed Signage Plans


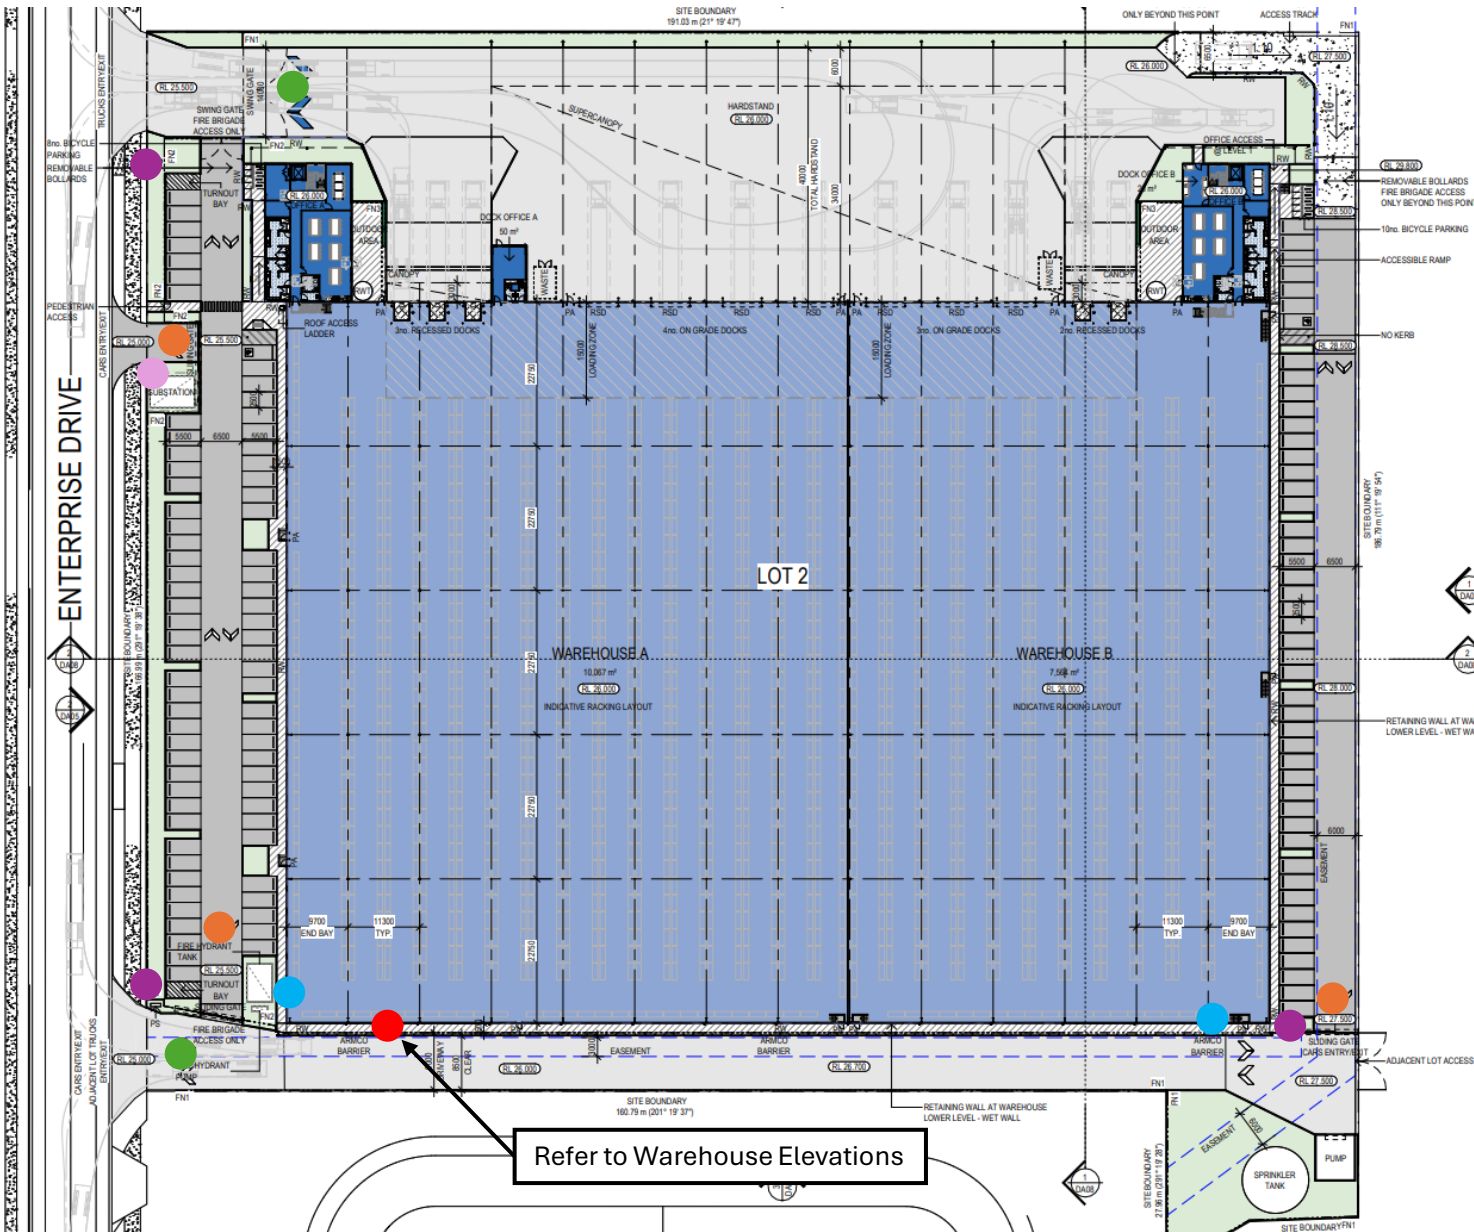


PLANS AND DOCUMENTS referred to in the PDA DEVELOPMENT APPROVAL


Approval no: DEV2026/FLA/4818

Date: 21 August 2026


Queensland Government

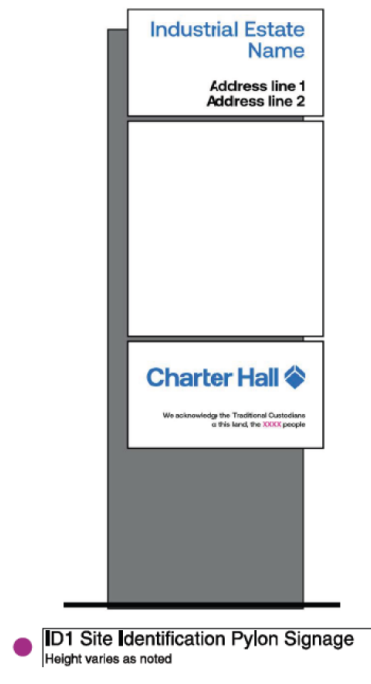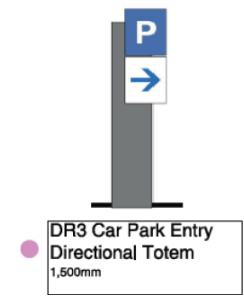


# Lot 105 - Proposed Signage Elevations

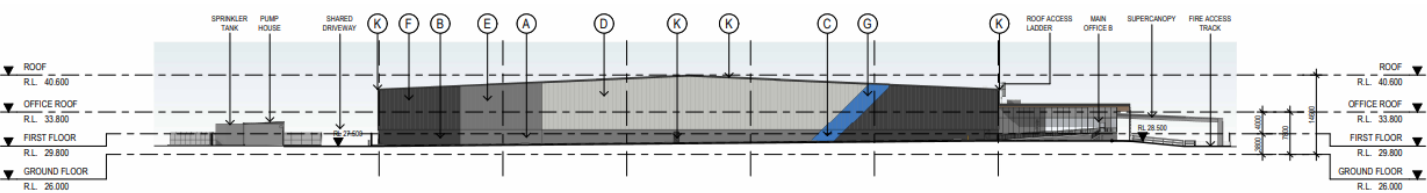


TP00\_ELEVATION NORTH  
SCALE: 1:500

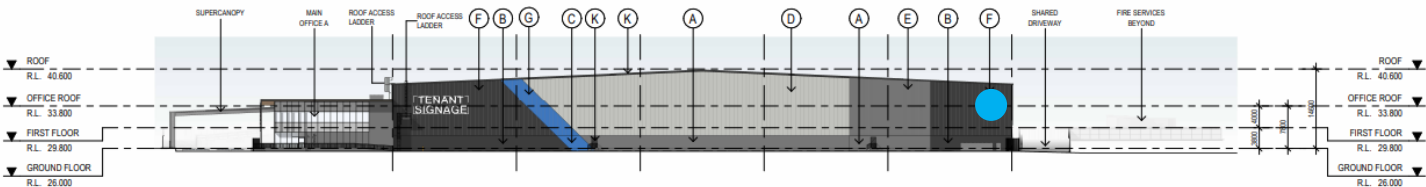

TP00\_ELEVATION SOUTH  
SCALE: 1:500

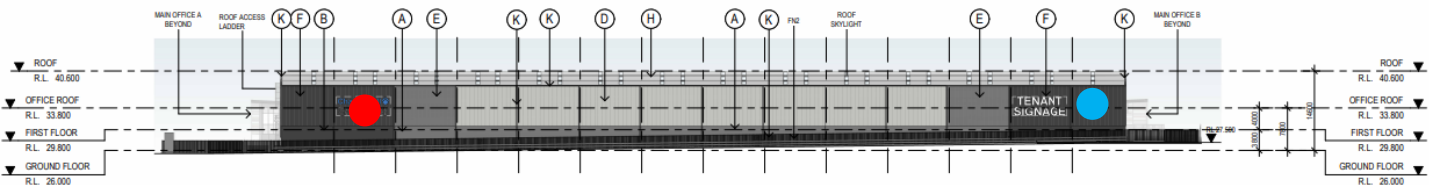

TP00\_ELEVATION EAST  
SCALE: 1:500

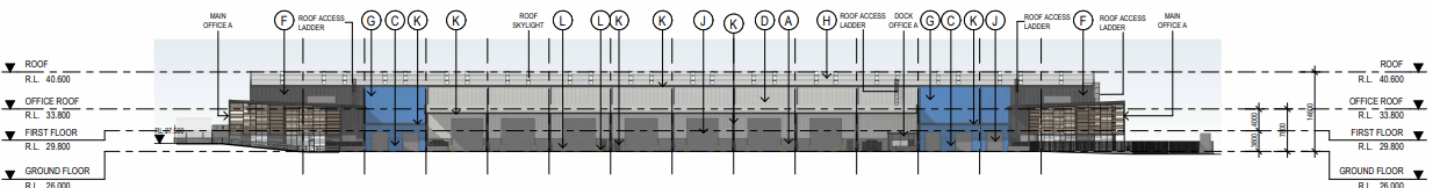

TP00\_ELEVATION WEST  
SCALE: 1:500



ID2 Façade Branding  
1500mm x 9750mm



ID3 Façade Numbering  
2000mm x 3000mm

PLANS AND DOCUMENTS  
referred to in the PDA  
DEVELOPMENT APPROVAL

Approval no: DEV2026/FLA/4818  
Date: 21 August 2026




Queensland  
Government

## ID2

### Facade Branding

- 1 Charter Hall Logo**  
Fabricated aluminium channel logo.  
Finish in **P4**.  
Internally illuminated, with even distribution of LED so no spotting occurs
- 2** Opal acrylic face to aluminium logo.  
Conceal-fixed.
- 3 Backing Panel**  
Fabricated aluminium backing panel.  
Painted finish to match facade. Allow for power reticulation to building.

**Note**  
Location to be confirmed on site, with concealed internal structure and fixings as required.

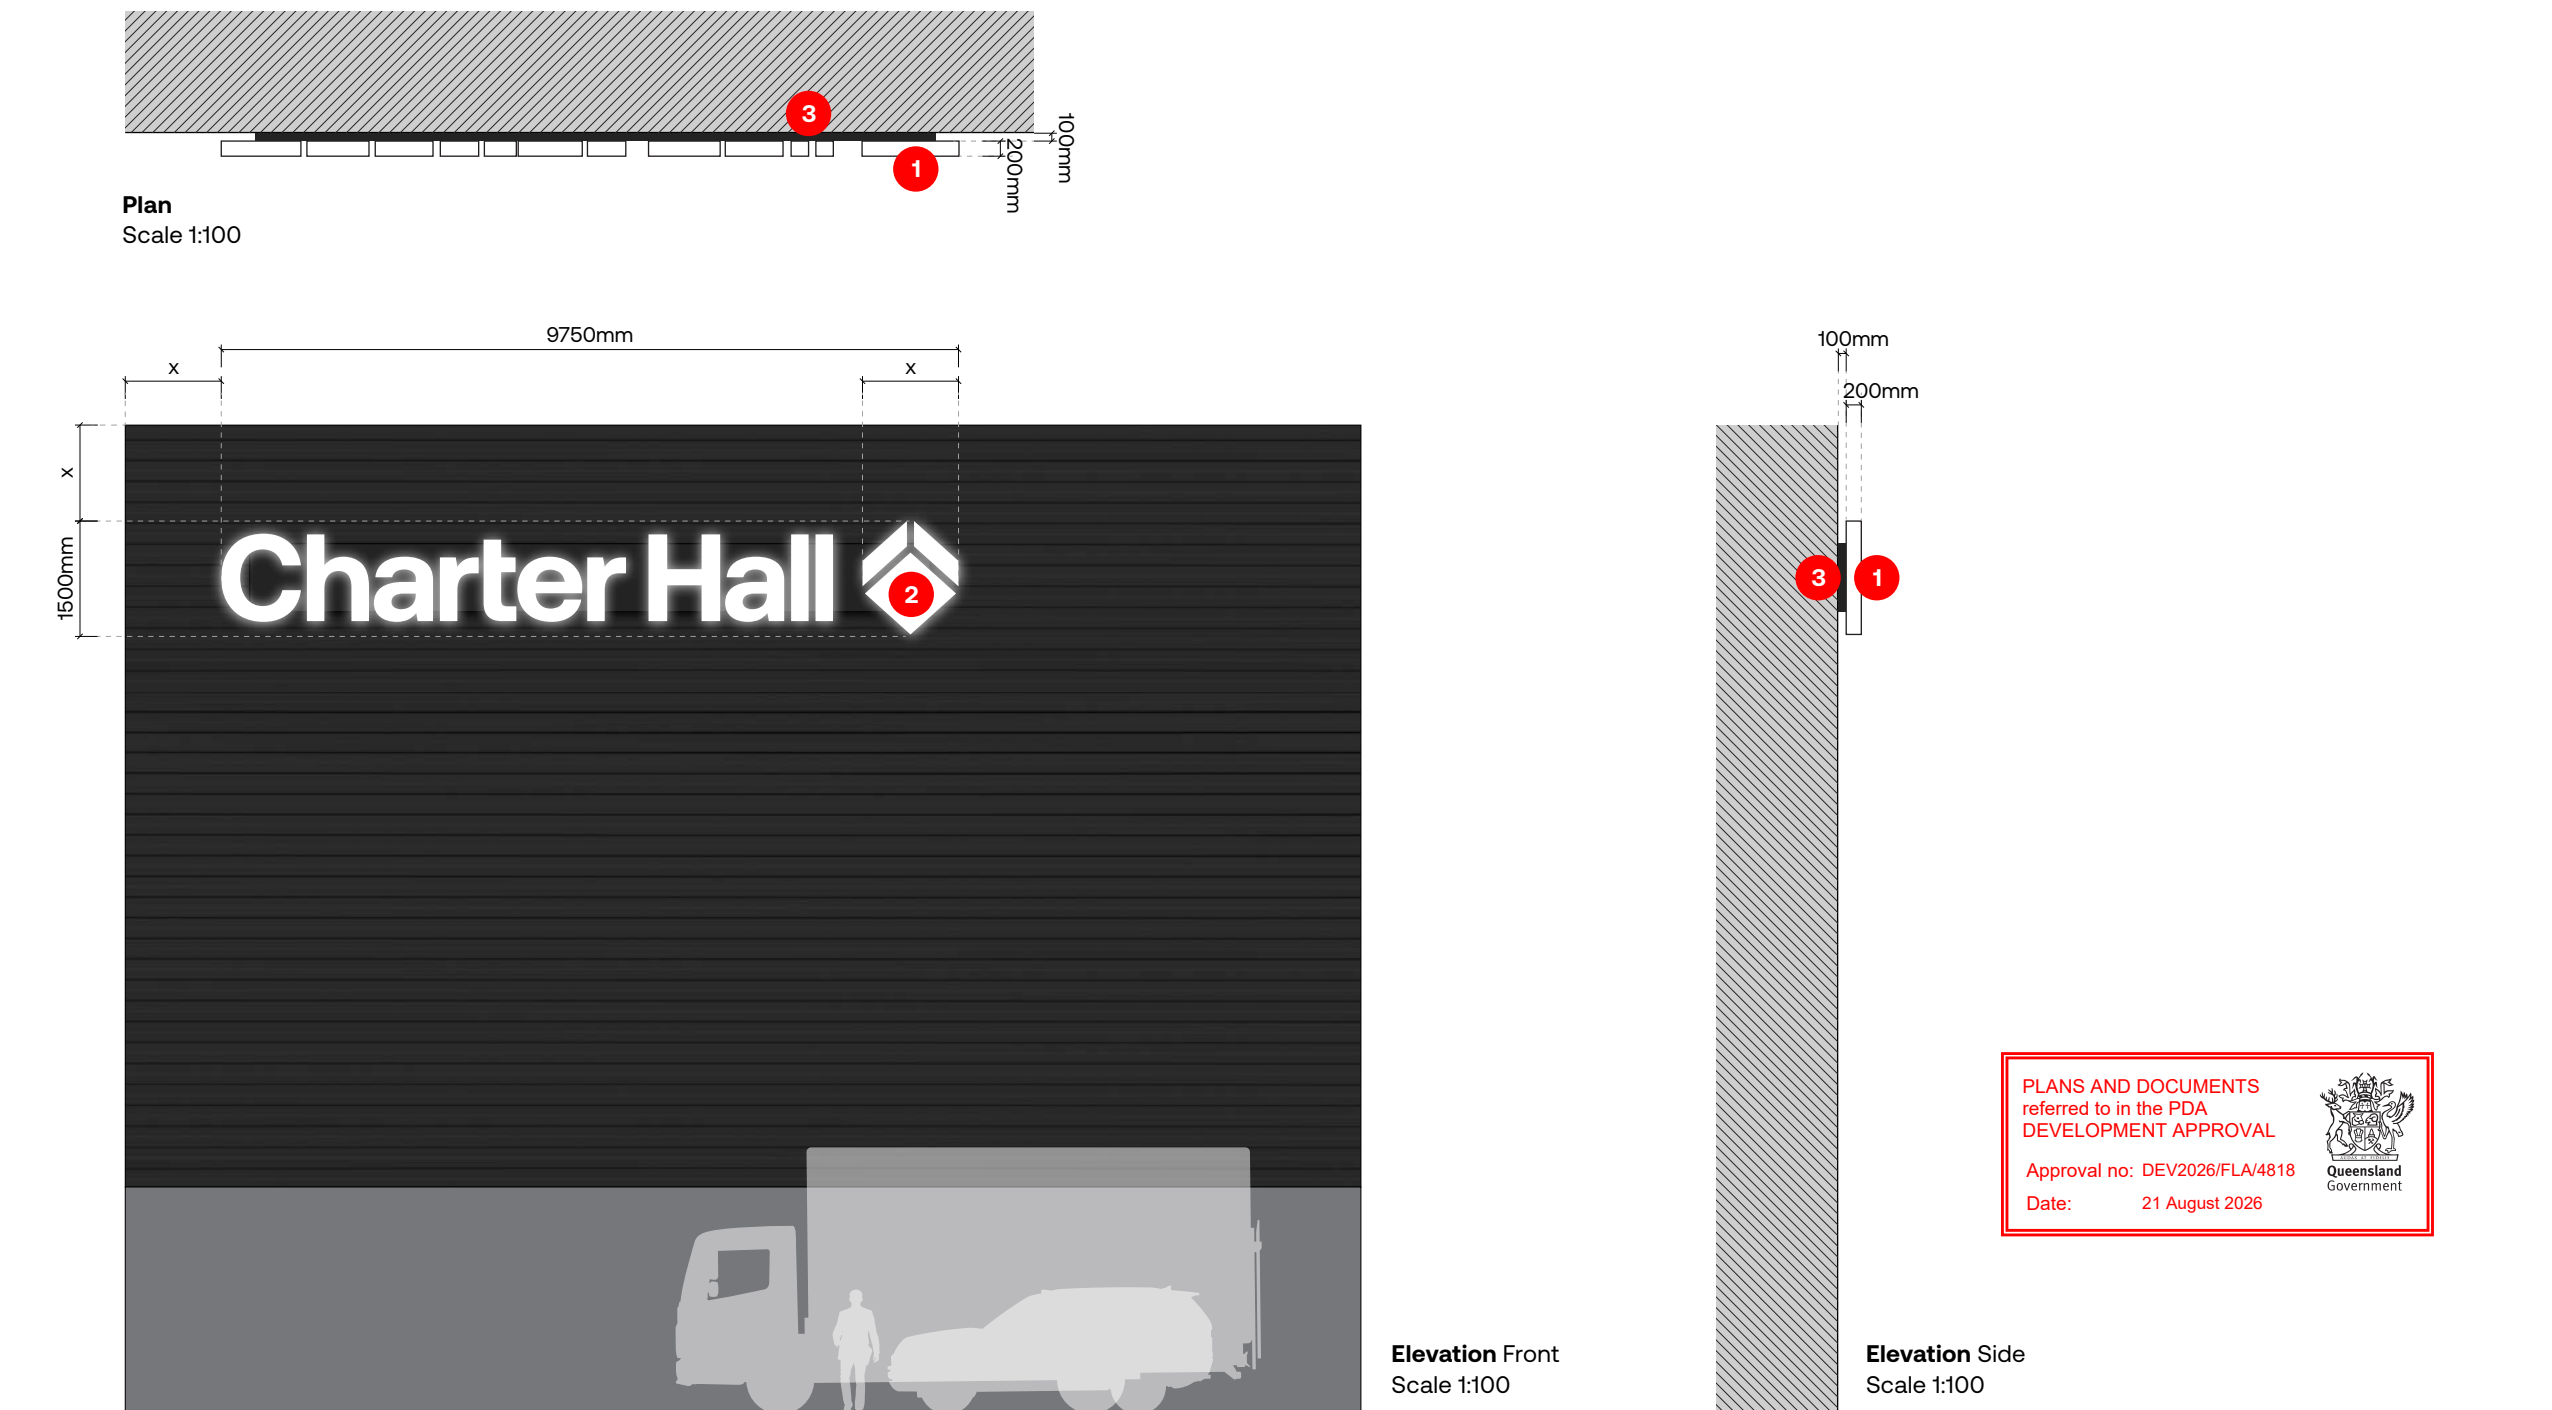

# ID2

## Facade Branding

(cont.)

- 1

**Charter Hall Logo**

Fabricated aluminium channel logo.  
Finish in **P4**.  
Internally illuminated, with even distribution of LED so no spotting occurs
- 2

Opal acrylic face to aluminium logo.  
Conceal-fixed
- 3

**Backing Panel**

Fabricated aluminium backing panel.  
Painted finish to match facade. Allow for power reticulation to building

- !

**Note**

Location to be confirmed on site, with concealed internal structure and fixings as required
- !

**Note**


Signage should use internal illumination, as detailed in these Guidelines.  
When integrated lighting is not permitted (eg. by local council), consider providing adjacent light sources eg. downlights above or uplights below the Charter Hall logo

PLANS AND DOCUMENTS referred to in the PDA DEVELOPMENT APPROVAL


Approval no: DEV2026/FLA/4818

Date: 21 August 2026



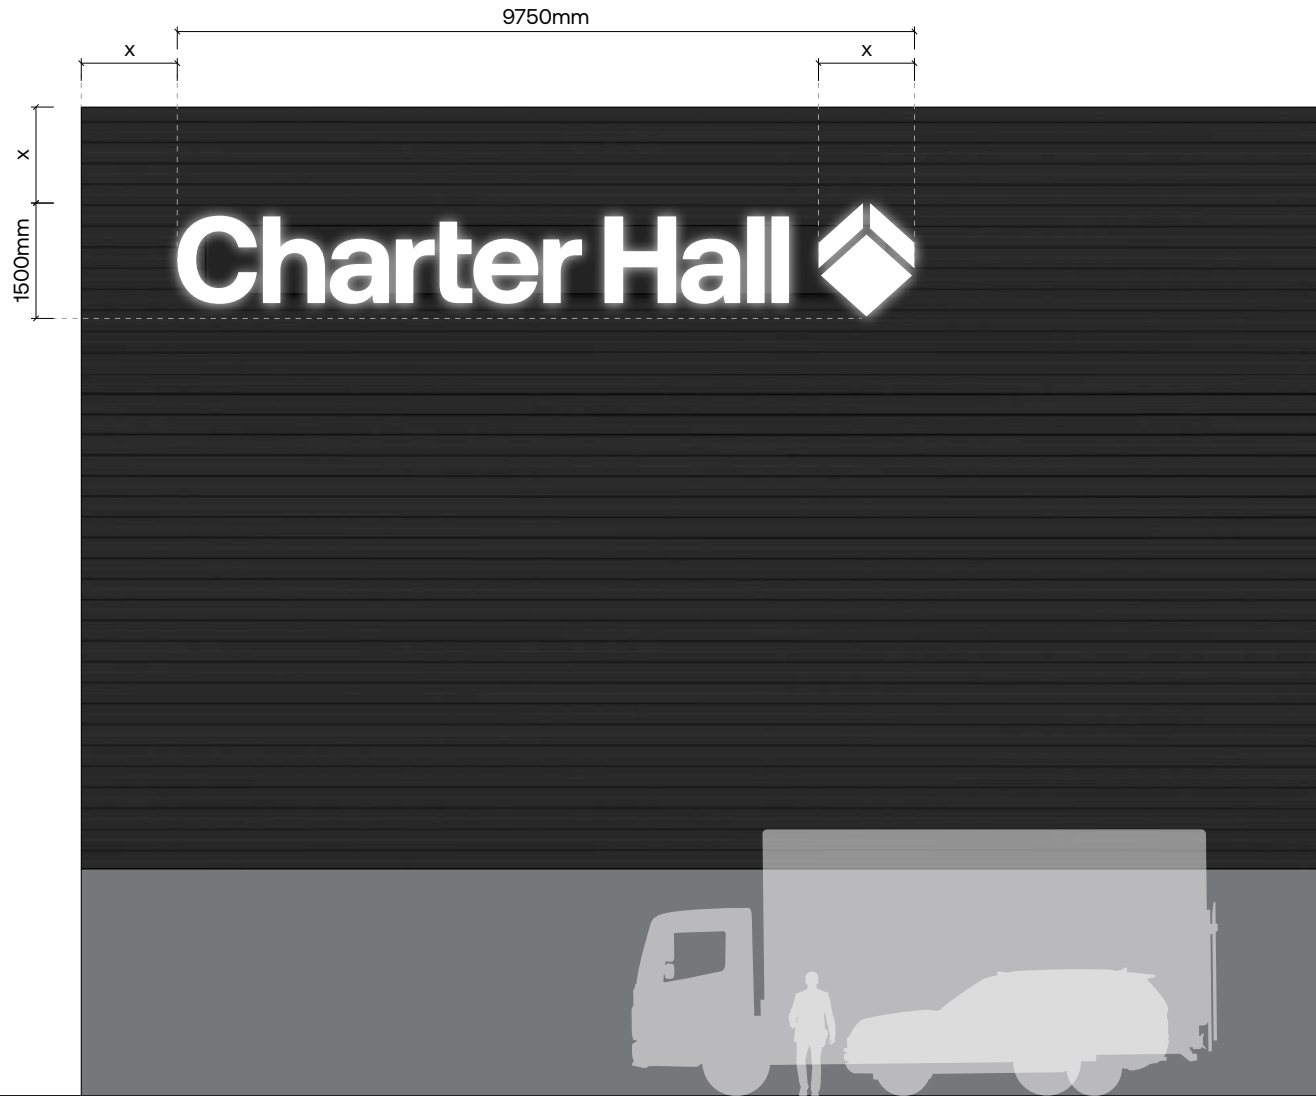

Elevation Front  
Scale 1:100

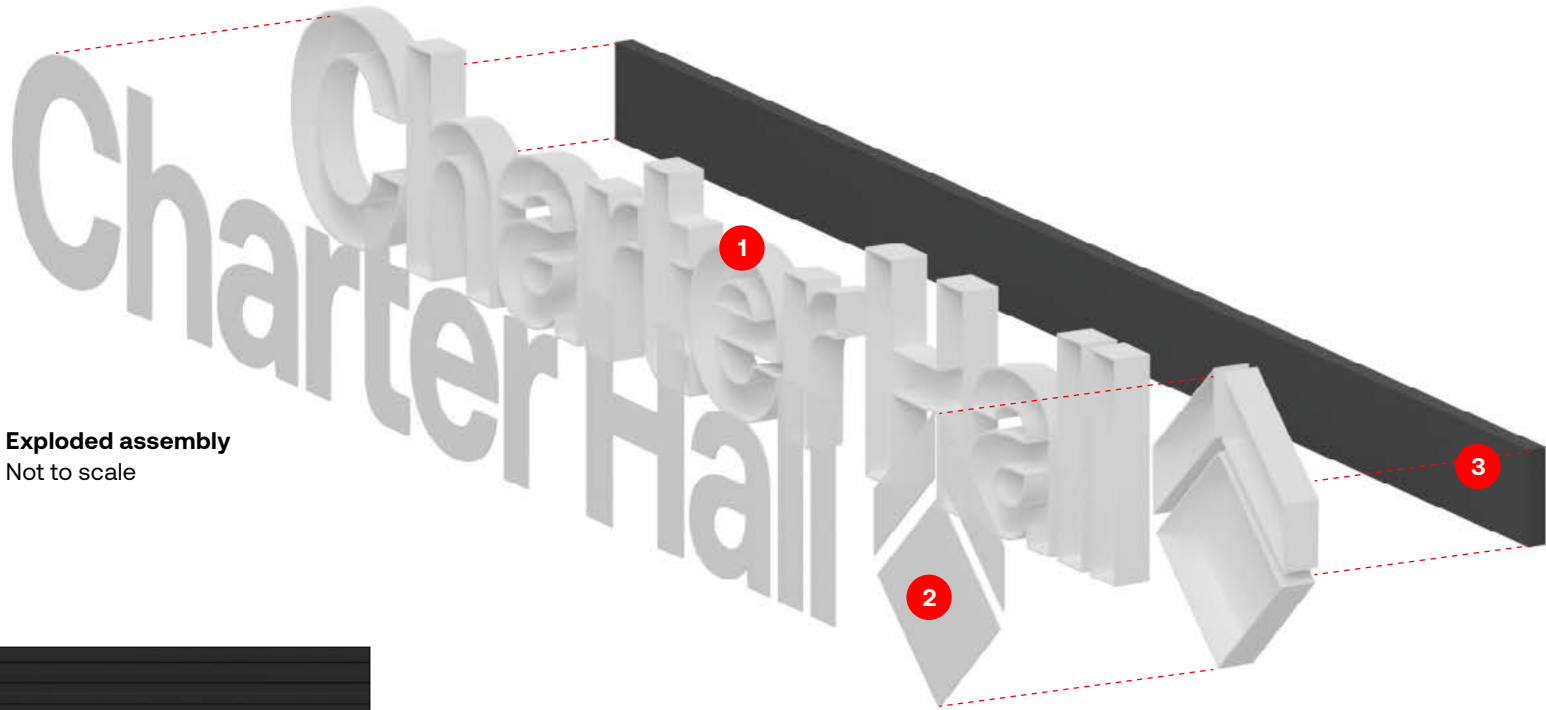

Reference Day vs Night illumination  
Internal LEDs to provide even illumination to entire face of logo


# ID1a

## Site Identification

### Pylon 2,800mm

- 1 Text & Charter Hall Logos**  
Profile cut self adhesive vinyl in indicated colours. Applied directly to panel
- 2 Tenant Logos**  
Profile cut digital full colour print on **V1** self adhesive vinyl. Applied directly to panel
- 3 Sign Cladding**  
4mm THK folded ACM sheet with no visible fixings. Finish in **P4 & P1**
- 4 Base Plinth Cladding**  
4mm THK folded ACM sheet with no visible fixings. Allow removable access panel for fixings. Finish in **A3**
- 5 Acknowledgement of Country**  
Profile cut self adhesive vinyl in indicated colours. Applied directly to panel.

- Note**  
Indigenous Nation to be updated based on location (indicated as XXXX on drawing)
- Note**  
Footings and locations to be confirmed on site, with concealed internal structure and fixings as required

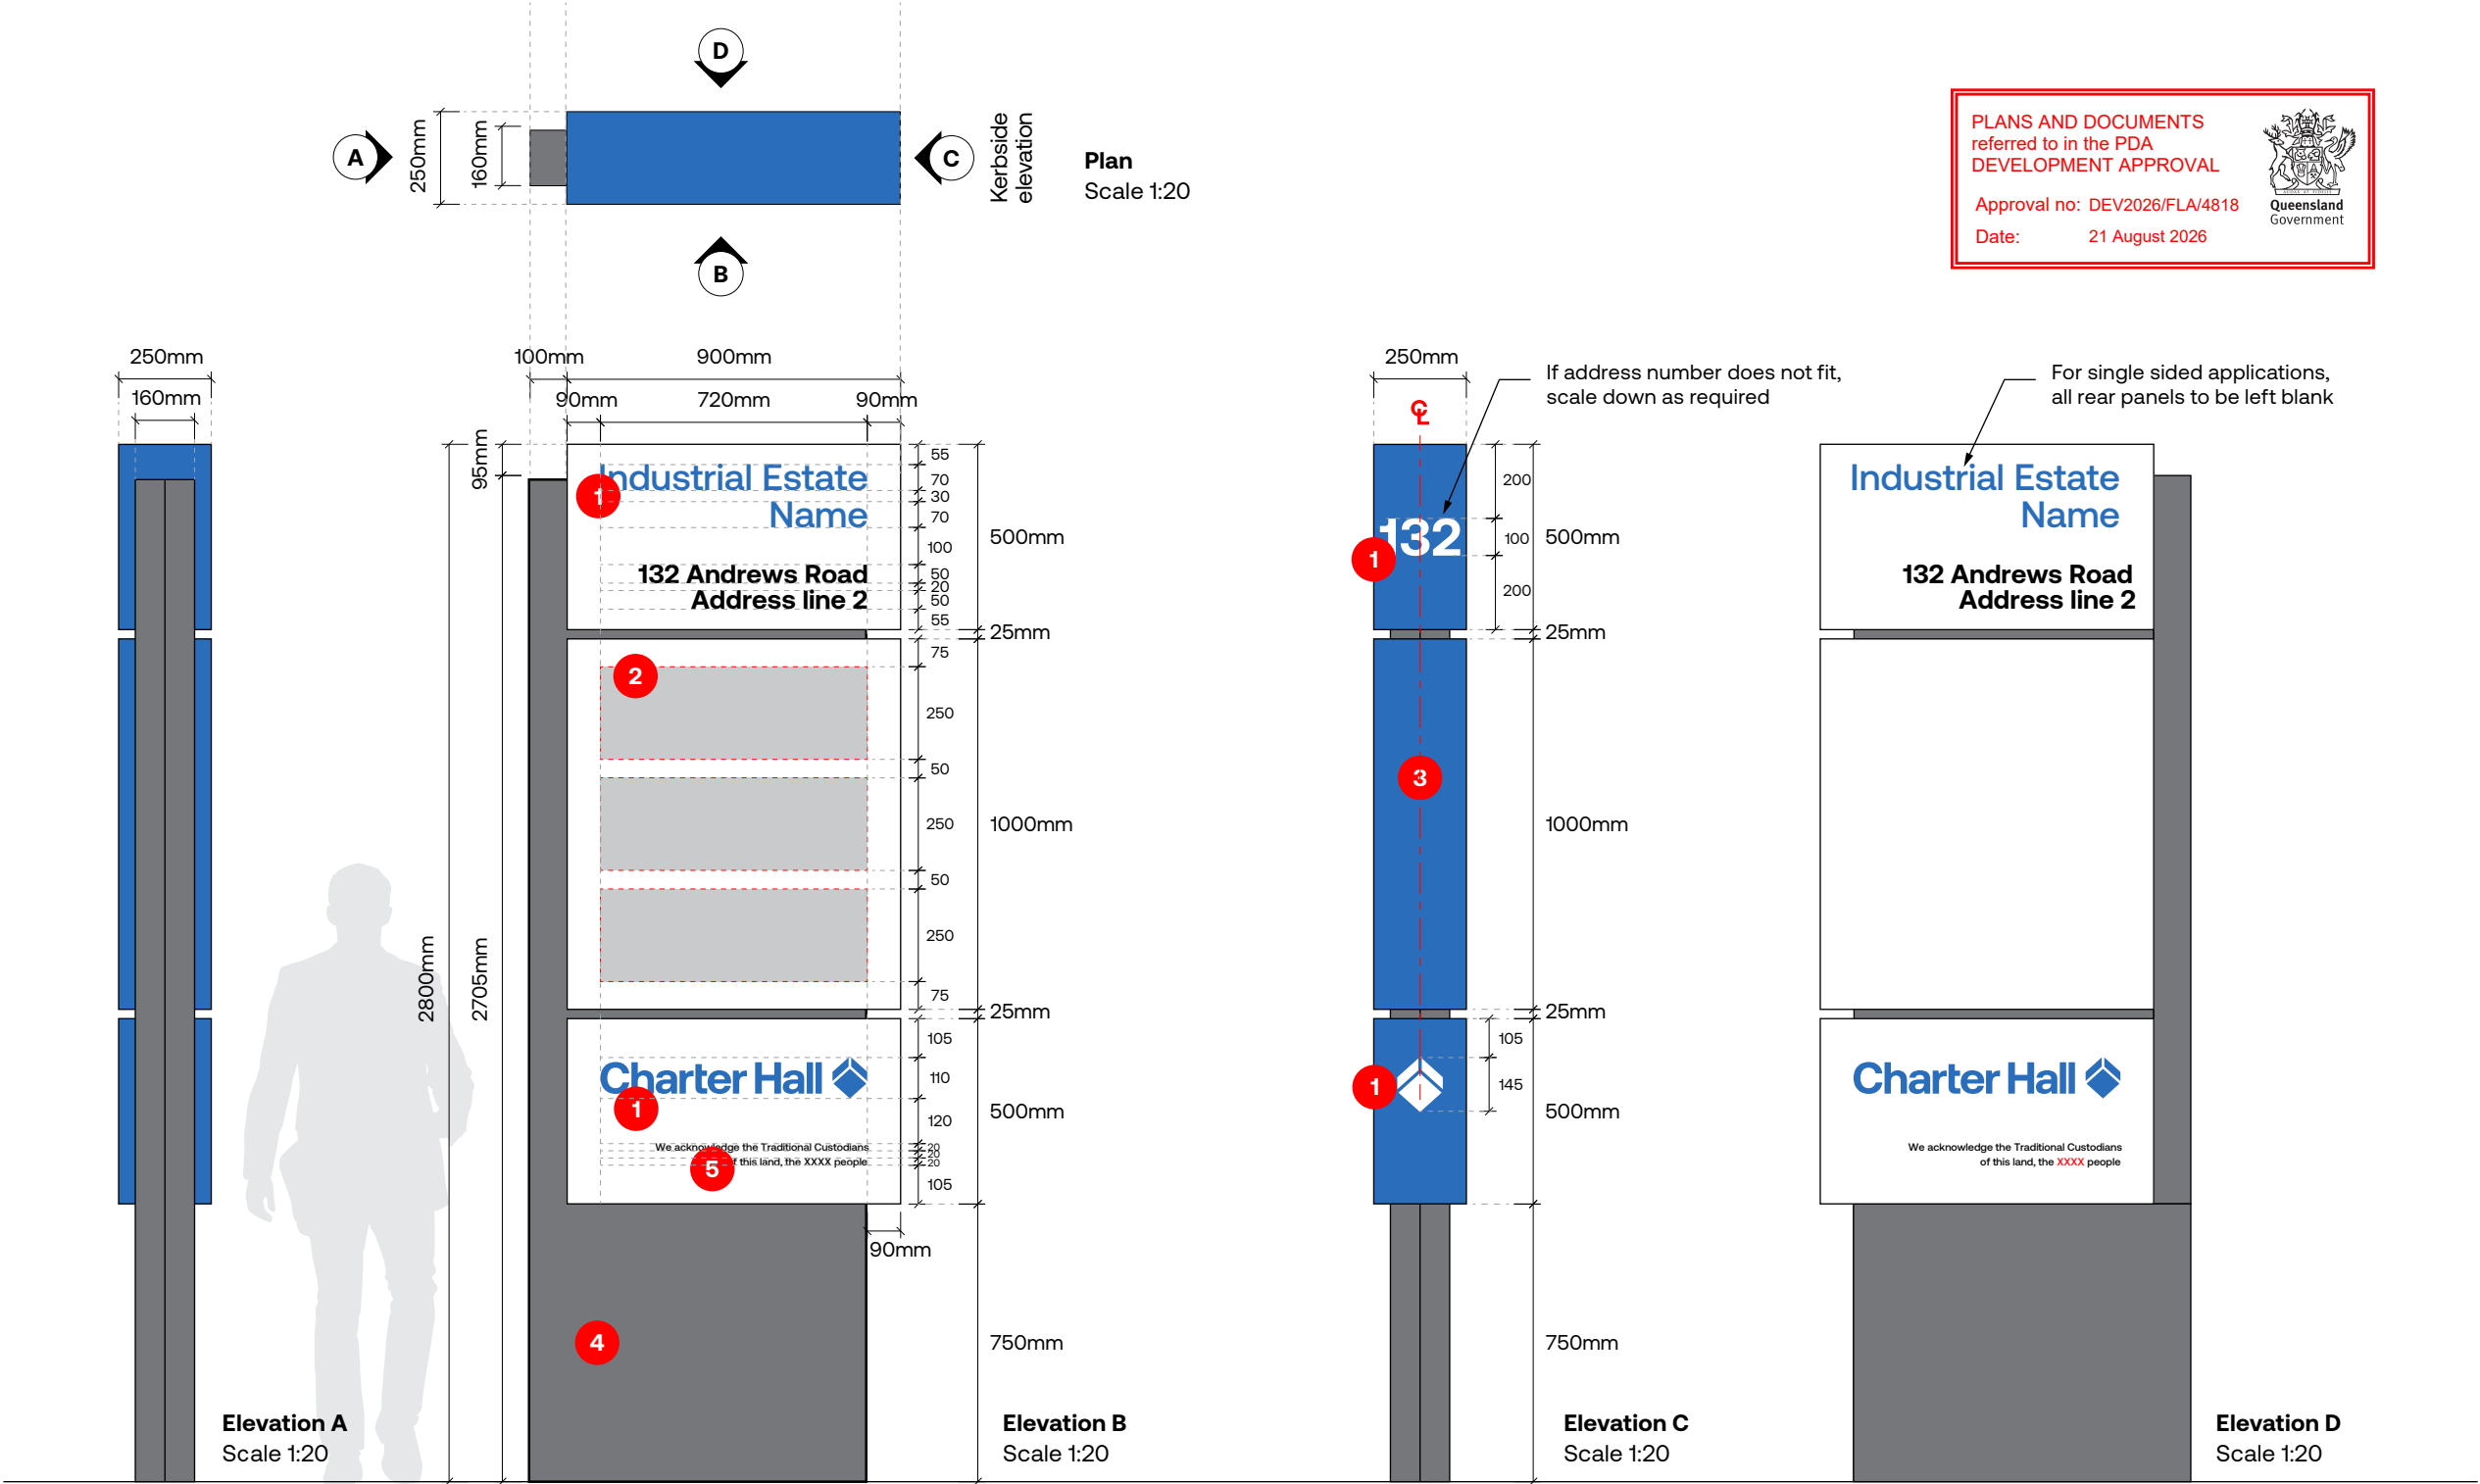

# DR3

## Directional

### Car Park Entry

- 1

**Text & Charter Hall Logos**

Profile cut self adhesive vinyl in indicated colours. (See p5 – Colour & Material Specification). Applied directly to panel
- 2

**Sign Cladding**

4mm THK folded ACM sheet with no visible fixings. Finish in **P4 & P1**
- 3

**Base Plinth Cladding**

4mm THK folded ACM sheet with no visible fixings. Allow removable access panel for fixings. Finish in **A3**

!

**Note**

Footings and locations to be confirmed on site, with concealed internal structure and fixings as required.

