


LEGEND - EARTHWORKS

- 9.0
30.98
- EXISTING CONTOURS
EXISTING SPOT LEVEL
- PROPOSED CUT AREA
- PROPOSED FILL AREA
- BEL 0.000
- 0.00H
- PROPOSED BULK EARTHWORKS PAD
PROPOSED SLEEPER RETAINING WALL
PROPOSED RETAINING HEIGHT

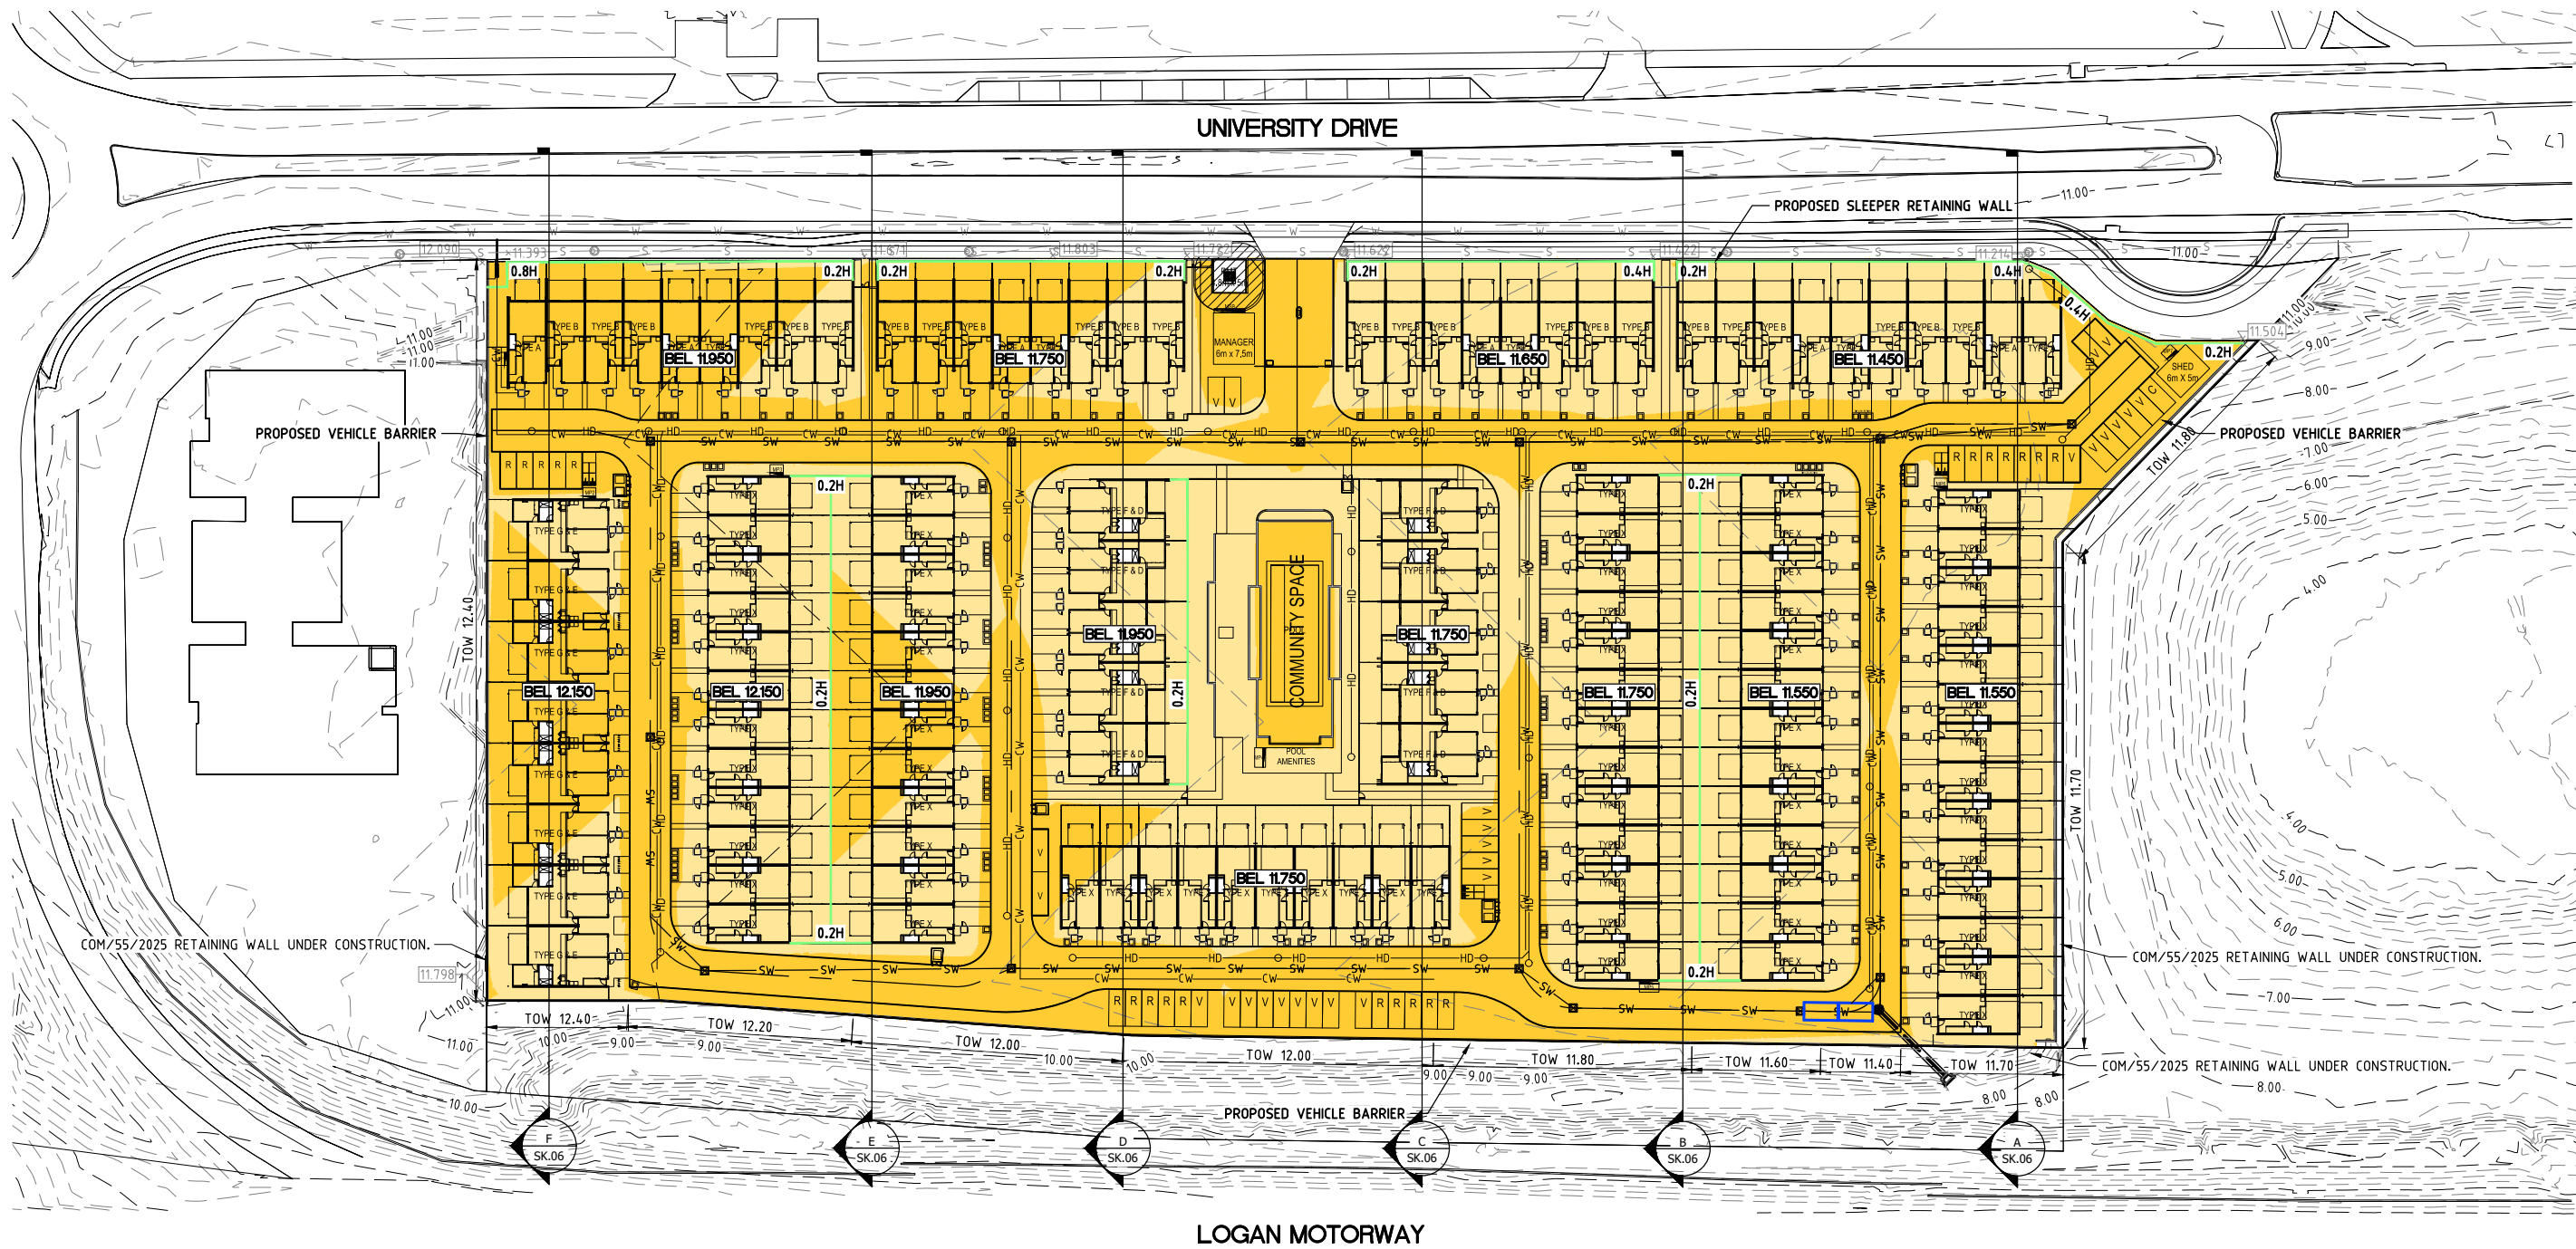

0 5 10 15 20 25m

SCALE 1:500

SCALE BEFORE REDUCTION

GENERAL NOTES

DIMENSIONS TO BE VERIFIED ON SITE PRIOR TO COMMENCEMENT. PREPARATION OF SHOP DRAWINGS OR MANUFACTURING FIGURED DIMENSIONS TAKE PRECEDENCE OVER SCALING. VERIFY LOCATION OF EXISTING SERVICES BEFORE COMMENCEMENT.

ALL CONSTRUCTION TO BE IN ACCORDANCE WITH THE BUILDING CODE OF AUSTRALIA, BUILDING ACT 1975 AS AMENDED, STANDARD BUILDING BY-LAWS AND RELEVANT AUSTRALIAN STANDARDS.

ALL WORKS ARE TO BE CONSTRUCTED TO THE SATISFACTION OF RELEVANT AUTHORITIES.

THE CONTRACTOR IS RESPONSIBLE FOR ORGANISING NECESSARY PERMITS, AUTHORIZATION AND SUBSEQUENT INSPECTIONS AS REQUIRED BY RELEVANT AUTHORITIES.

CONSULTANT: **DEQ** DESIGN ENGINEERS QUEENSLAND

Consulting Engineers
Civil, Structural and Soil Testing
DEQ Consulting Pty Ltd t/a ABN 53 065 711 248 E: soiltesting@deg.com.au

JOB NO. 22.3273

5 Parkview Street
Milton Qld, 4064
P: (07) 3367 0211
F: (07) 3367 0205
W: www.deg.com.au
E: structural@deg.com.au
E: civil@deg.com.au

DEVELOPED BY: **ÀZURE**

AZD.COM.AU

PROJECT: **35 UNIVERSITY DRIVE MEADOWBROOK**

DRAWN BY: MN
AZD JOB No.: P25025
SCALE: AS SHOWN

DRAWING TITLE: **BULK EARTHWORKS CONCEPT PLAN**

DRAWING No.: DA-C-005
REVISION: 2



2	20.08.26	DEVELOPMENT APPLICATION
1	19.08.26	DEVELOPMENT APPLICATION
REV	ISSUE DATE	REVISION

LEGEND - EARTHWORKS SECTIONS

- RL 9.129

RL 6.948

- EXISTING LEVELS
PROPOSED BULK EARTHWORKS LEVELS
EXISTING SURFACE PROFILE
PROPOSED BULK EARTHWORKS PROFILE

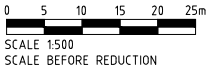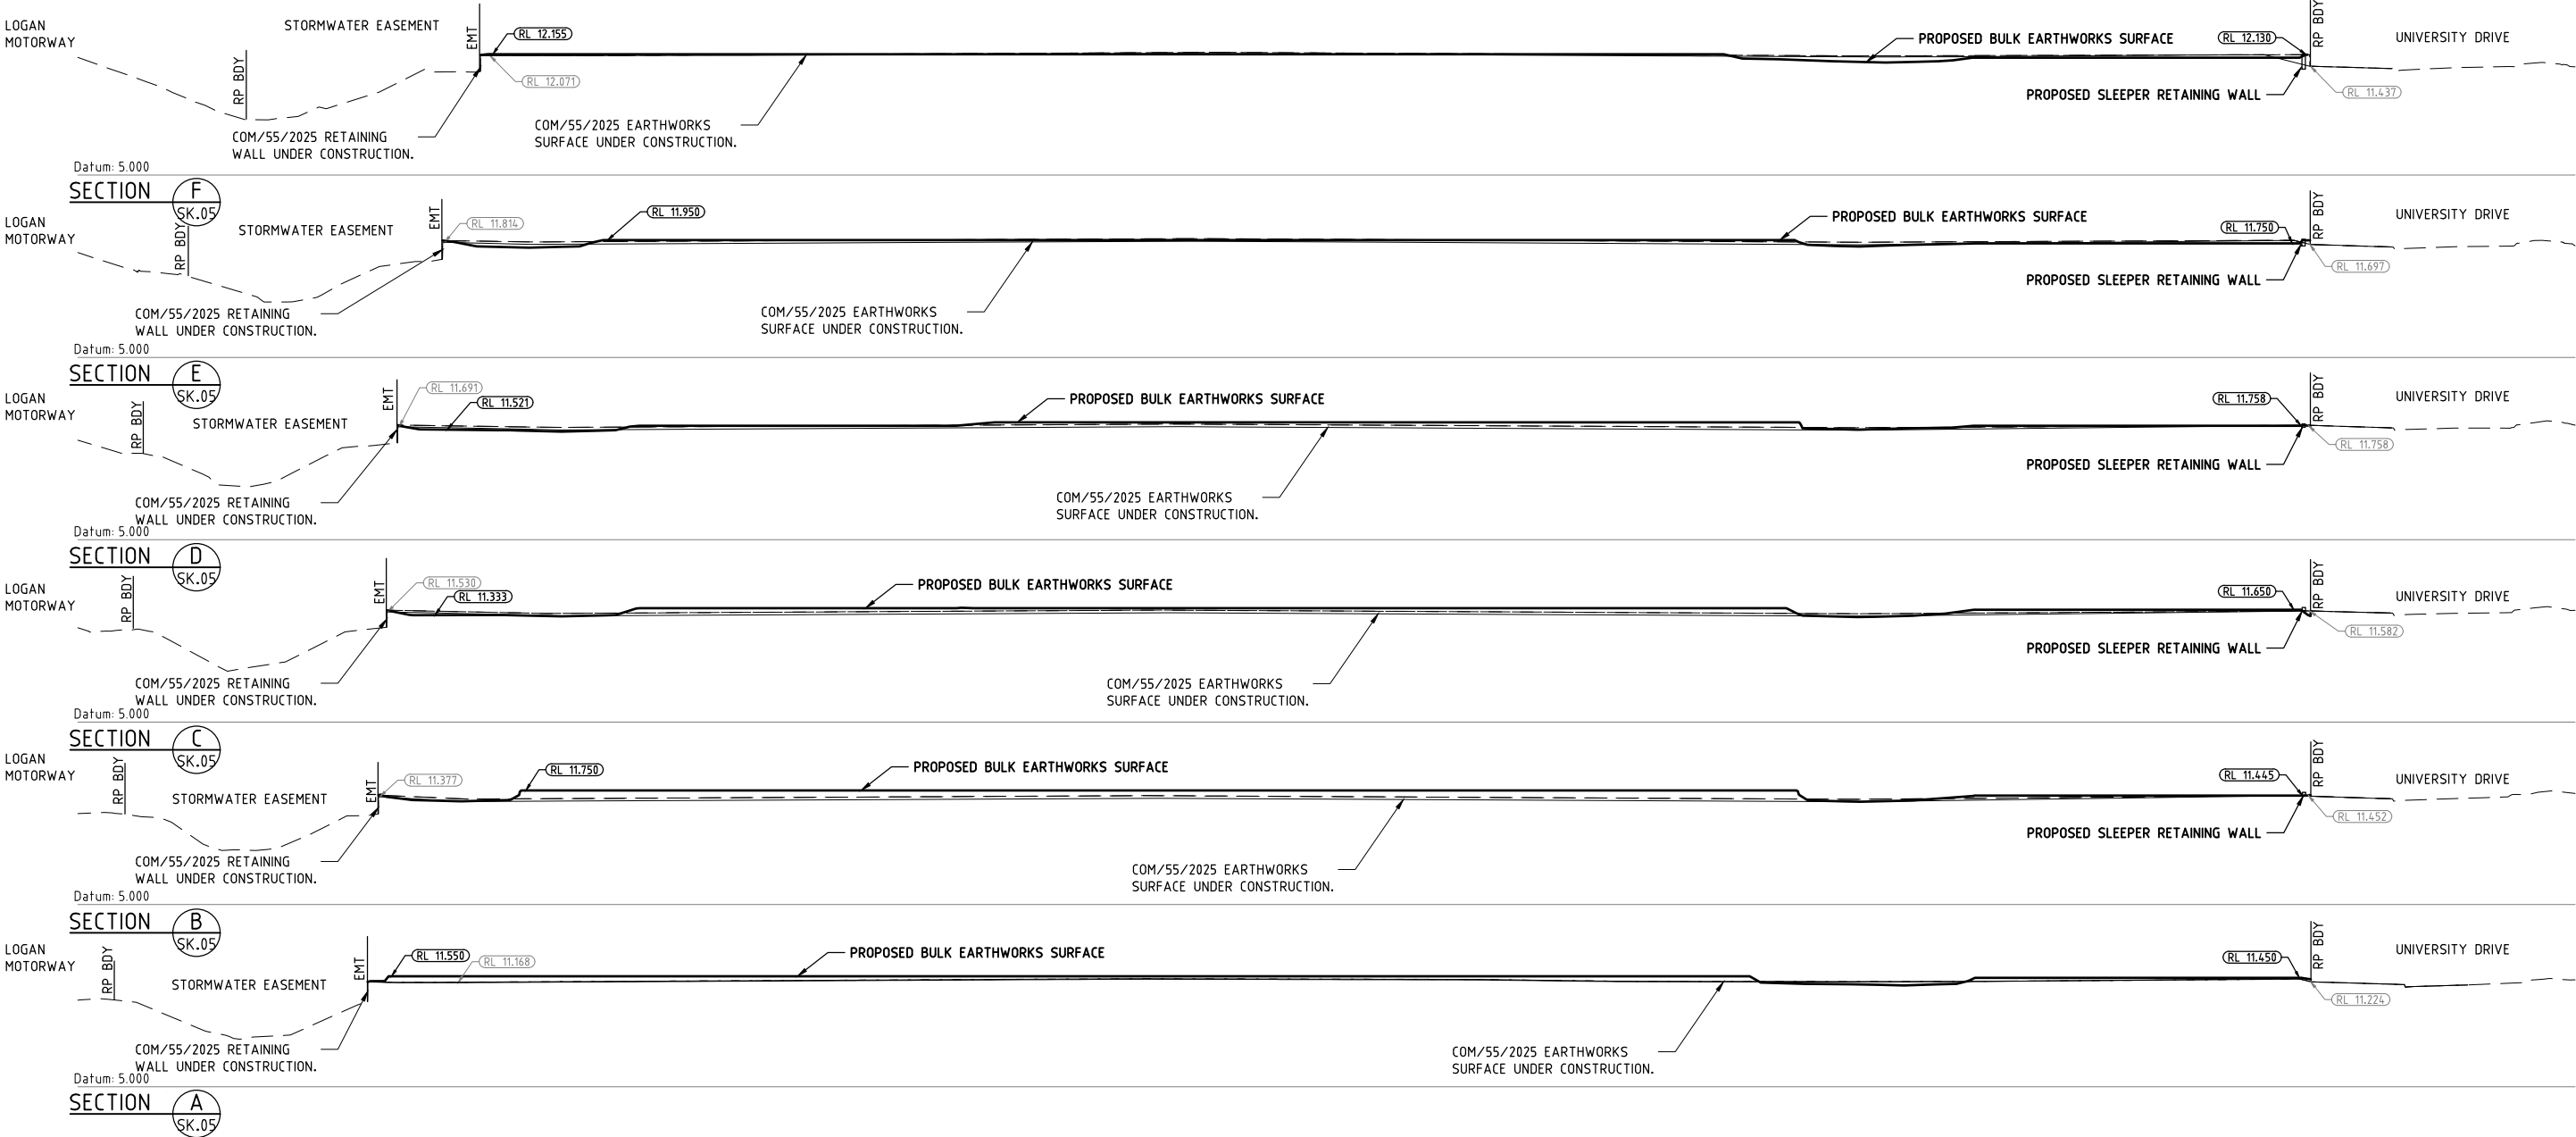

GENERAL NOTES
DIMENSIONS TO BE VERIFIED ON SITE PRIOR TO COMMENCEMENT. PREPARATION OF SHOP DRAWINGS OR MANUFACTURING FIGURED DIMENSIONS TAKE PRECEDENCE OVER SCALING.
VERIFY LOCATION OF EXISTING SERVICES BEFORE COMMENCEMENT.
ALL CONSTRUCTION TO BE IN ACCORDANCE WITH THE BUILDING CODE OF AUSTRALIA, BUILDING ACT 1975 AS AMENDED, STANDARD BUILDING LAWS AND RELEVANT AUSTRALIAN STANDARDS.
ALL WORKS ARE TO BE CONSTRUCTED TO THE SATISFACTION OF RELEVANT AUTHORITIES.
THE CONTRACTOR IS RESPONSIBLE FOR OBTAINING NECESSARY PERMITS, AUTHORIZATION AND SUBSEQUENT INSPECTIONS AS REQUIRED BY RELEVANT AUTHORITIES.

2	20.08.26	DEVELOPMENT APPLICATION
1	19.08.26	DEVELOPMENT APPLICATION
REV	ISSUE DATE	REVISION

CONSULTANT: **DEQ** DESIGN ENGINEERS QUEENSLAND
Consulting Engineers
Civil, Structural and Soil Testing
DEQ Consulting Pty Ltd t/a ABN 53 065 711 248 E: soiltesting@deg.com.au

JOB NO. 22.3273

5 Parkview Street
Milton Qld, 4064
P: (07) 3367 0211
F: (07) 3367 0205
W: www.deg.com.au
E: structural@deg.com.au
E: civil@deg.com.au

DEVELOPED BY: **ÀZURE**
AZD.COM.AU

PROJECT: **35 UNIVERSITY DRIVE
MEADOWBROOK**

DRAWN BY: **MN** AZD JOB No.: **P25025** SCALE: **AS SHOWN**

DRAWING TITLE: **BULK EARTHWORKS
CONCEPT SECTIONS**

DRAWING No.: **DA-C-006** REVISION: **2**