


## LEGEND

- PROPOSED AREA OF WORKS
- PROPOSED SEWER MAIN
- PROPOSED WATER MAIN
- PROPOSED FIRE MAIN
- PROPOSED SEWER EASEMENT
- AREA SUBJECT TO APPROVAL OF ROAD CLOSURE APPLICATION DA/2025/4395
- EXTERNAL DESIGN (BY OTHERS)
- EXISTING SEWER MAIN (BY OTHERS)
- EXISTING SEWER EASEMENT (BY OTHERS)
- FINISHED SURFACE CONTOUR
- PROPOSED STORMWATER DRAINAGE PIPE

Water connection points and all sewer connection points subject to further acceptance of water connection details, water master meter arrangement and sewer connection details

Note added by Unitywater, 27-08-2026

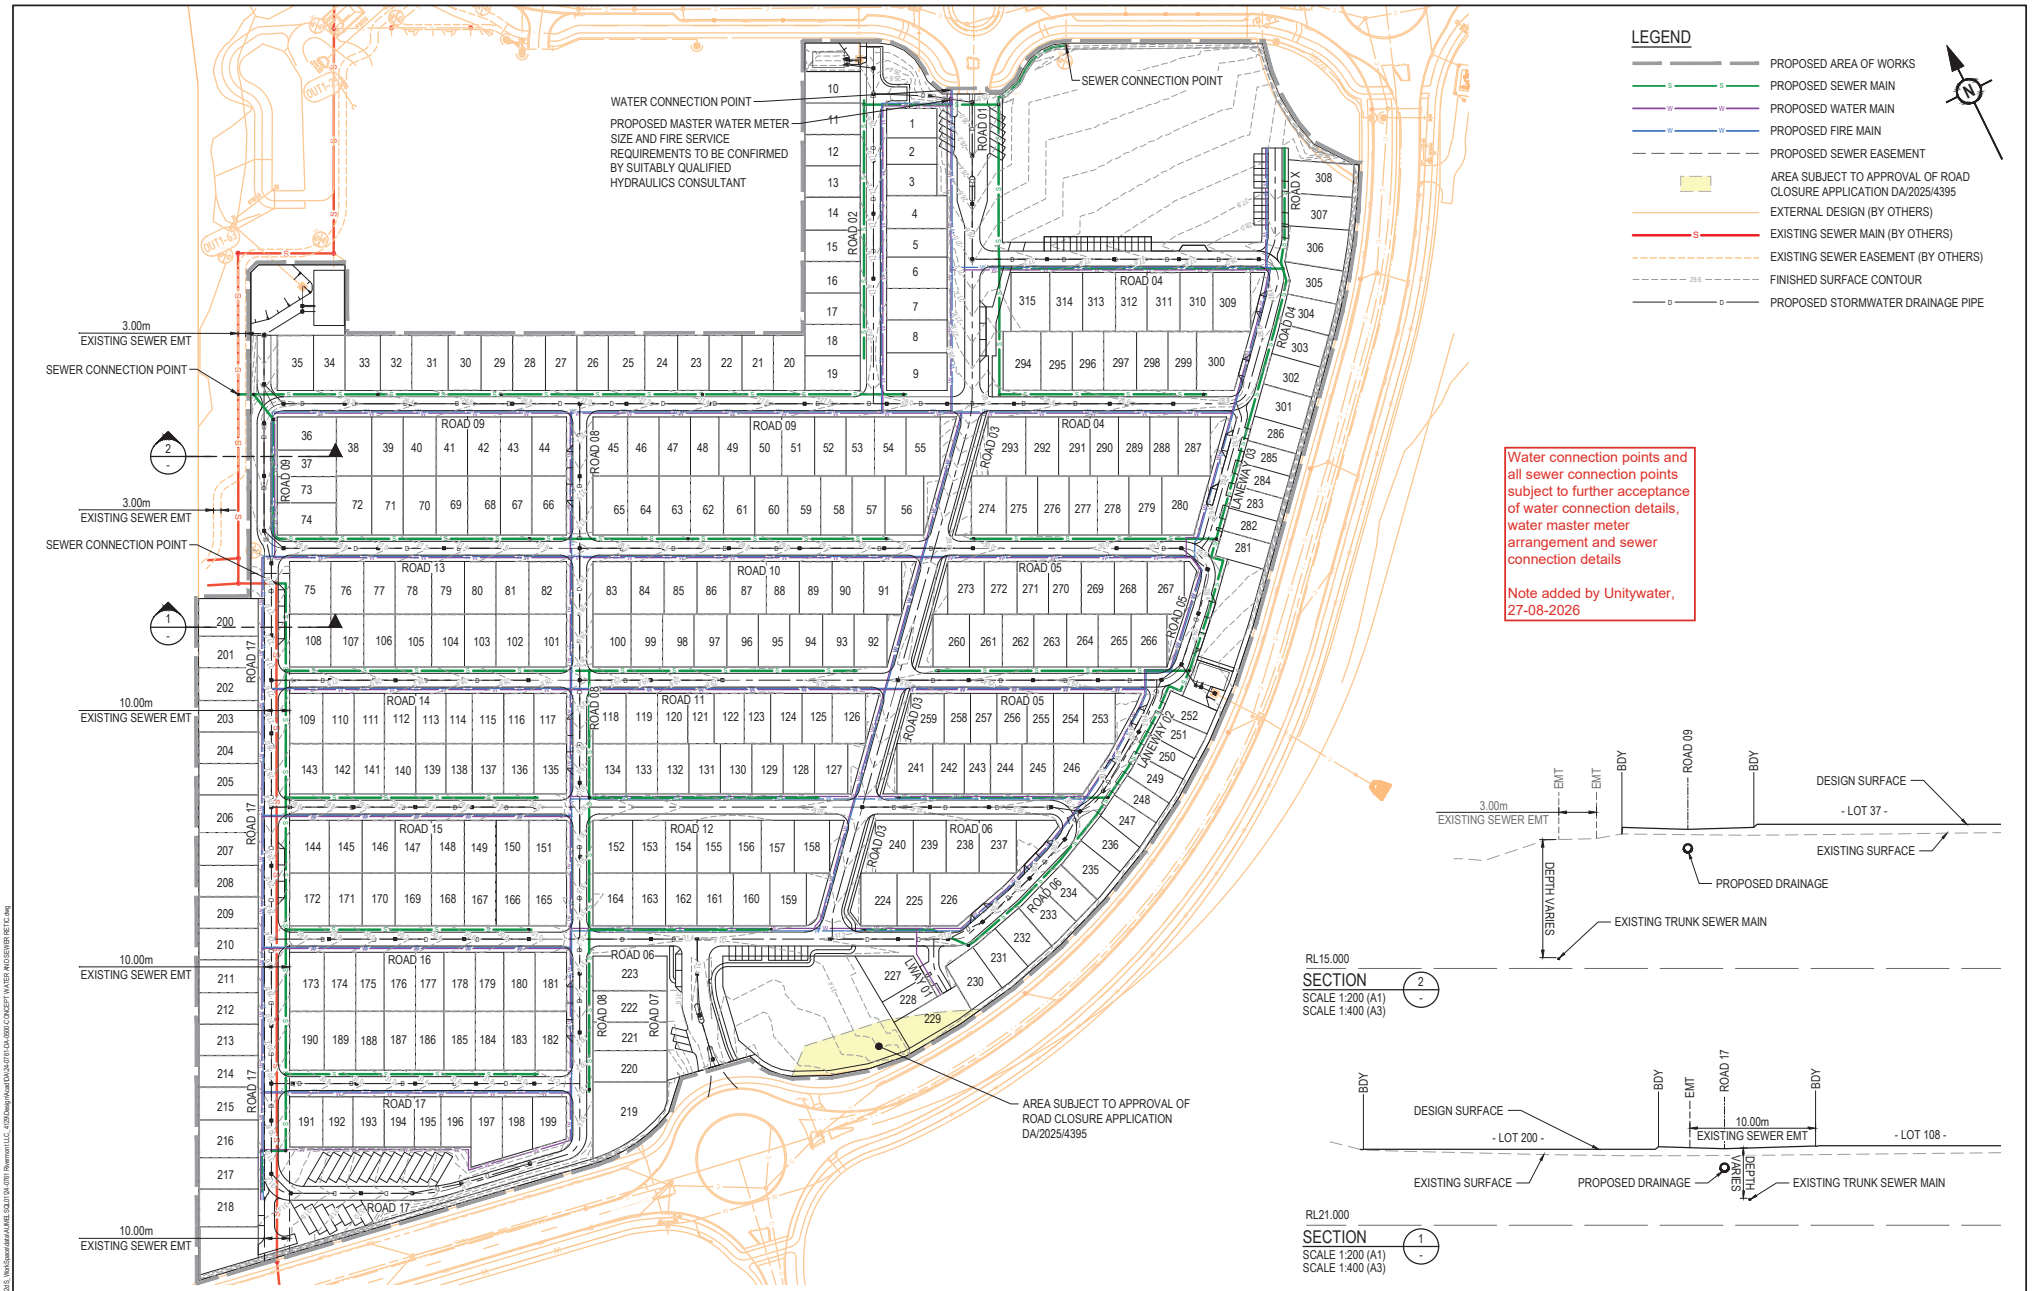





| REV | DATE | DESIGN | DRAWN | REVISION DETAILS |
|---|---|---|---|---|
| A | 07.11.25 | LM | BP | ORIGINAL ISSUE |
| B | 13.02.26 | KP | KP | MINOR AMENDMENTS TO SWD NETWORK |
| C | 19.03.26 | LM | BP | LOT NUMBERS AND LOT 281 ROL AMENDED |
| D | 22.05.26 | AK | BP | AMENDED TO COUNCIL RFI |

DRAWN

DESIGN

STATUS: **ISSUED FOR APPROVAL**

APPROVED: CHRIS O'SULLIVAN RPEQ 20630 DATE: 22.05.26

FOR AND ON BEHALF OF COLLIERS INTERNATIONAL ENGINEERING & DESIGN PTY LTD

Colliers

SCALE

1:1000 10 0 10 20 30 40 50 A1
1:2000 A3
1:200 2 0 2 4 6 8 10 A1
1:400 A3

CLIENT: **STOCKLAND LAND LEASE MANAGEMENT PTY LTD**

ASSOCIATED CONSULTANT: RPS GROUP PTY LTD (07) 3539 9500

PROJECT NAME: **RIVERMONT LLC**

WAGTAIL GROVE, 4513 CABOOLTURE WEST

DRAWING TITLE: **CONCEPT SEWER AND WATER RETICULATION LAYOUT PLAN**

PROJECT No. 24-0761 | DRAWING No. DA-0500 | REVISION D

21 OCT, 23 Nov 2026 04:01 PM | LOCATION: C:\1DRS_Work\Stockland\LAND_SQL\134 cRtn Rivermont LLC - 4729\Design\Hydra\Civil\DA\0516 DA 0500 CONCEPT WATER AND SEWER RETC.dwg